

LAYOUT INDEX	
LAYOUT No.	LAYOUT NAME
DA01	COVER PAGE
DA02	CONTEXT PLAN
DA03	STRUCTURE PLAN
DA04	SITED STRUCTURE PLAN
DA05	SUBDIVISION PLAN
DA06	SITE PLAN
DA07	GROUND FLOOR PLAN - LOT 1301-1308
DA08	FIRST FLOOR PLAN - LOT 1301-1308
DA09	GROUND FLOOR PLAN - LOT 1309-1315
DA10	FIRST FLOOR PLAN - LOT 1309-1315
DA11	STREETSCAPE
DA12	STREETSCAPE
DA13	STREETSCAPE
DA14	STREETSCAPE
DA15	STREETSCAPE
DA16	STREETSCAPE
DA17	FENCING & REFUSE PLAN
DA18	SOLAR COMPLIANCE
DA19	SOLAR COMPLIANCE
DA20	SOLAR COMPLIANCE
DA21	INDICATIVE COLOURS AND FINISHES



COVER PAGE


NOT TO SCALE
ILLUSTRATIVE 3D ONLY

CHAPMAN STREET
WERRINGTON, NSW

The use of standard products from the MPS SmartHomes range are for the purposes of feasibility analysis only and the copyright of these designs rests solely with MPS International Pty Ltd. Reproduction or further use of these plans is not permitted in any form without the express and written permission from MPS International Pty Ltd.




07 5509 6800
www.mps.net.au
22 Dec 2021
MPS 3657
DA01
© copyright 2021
MPS International P/L

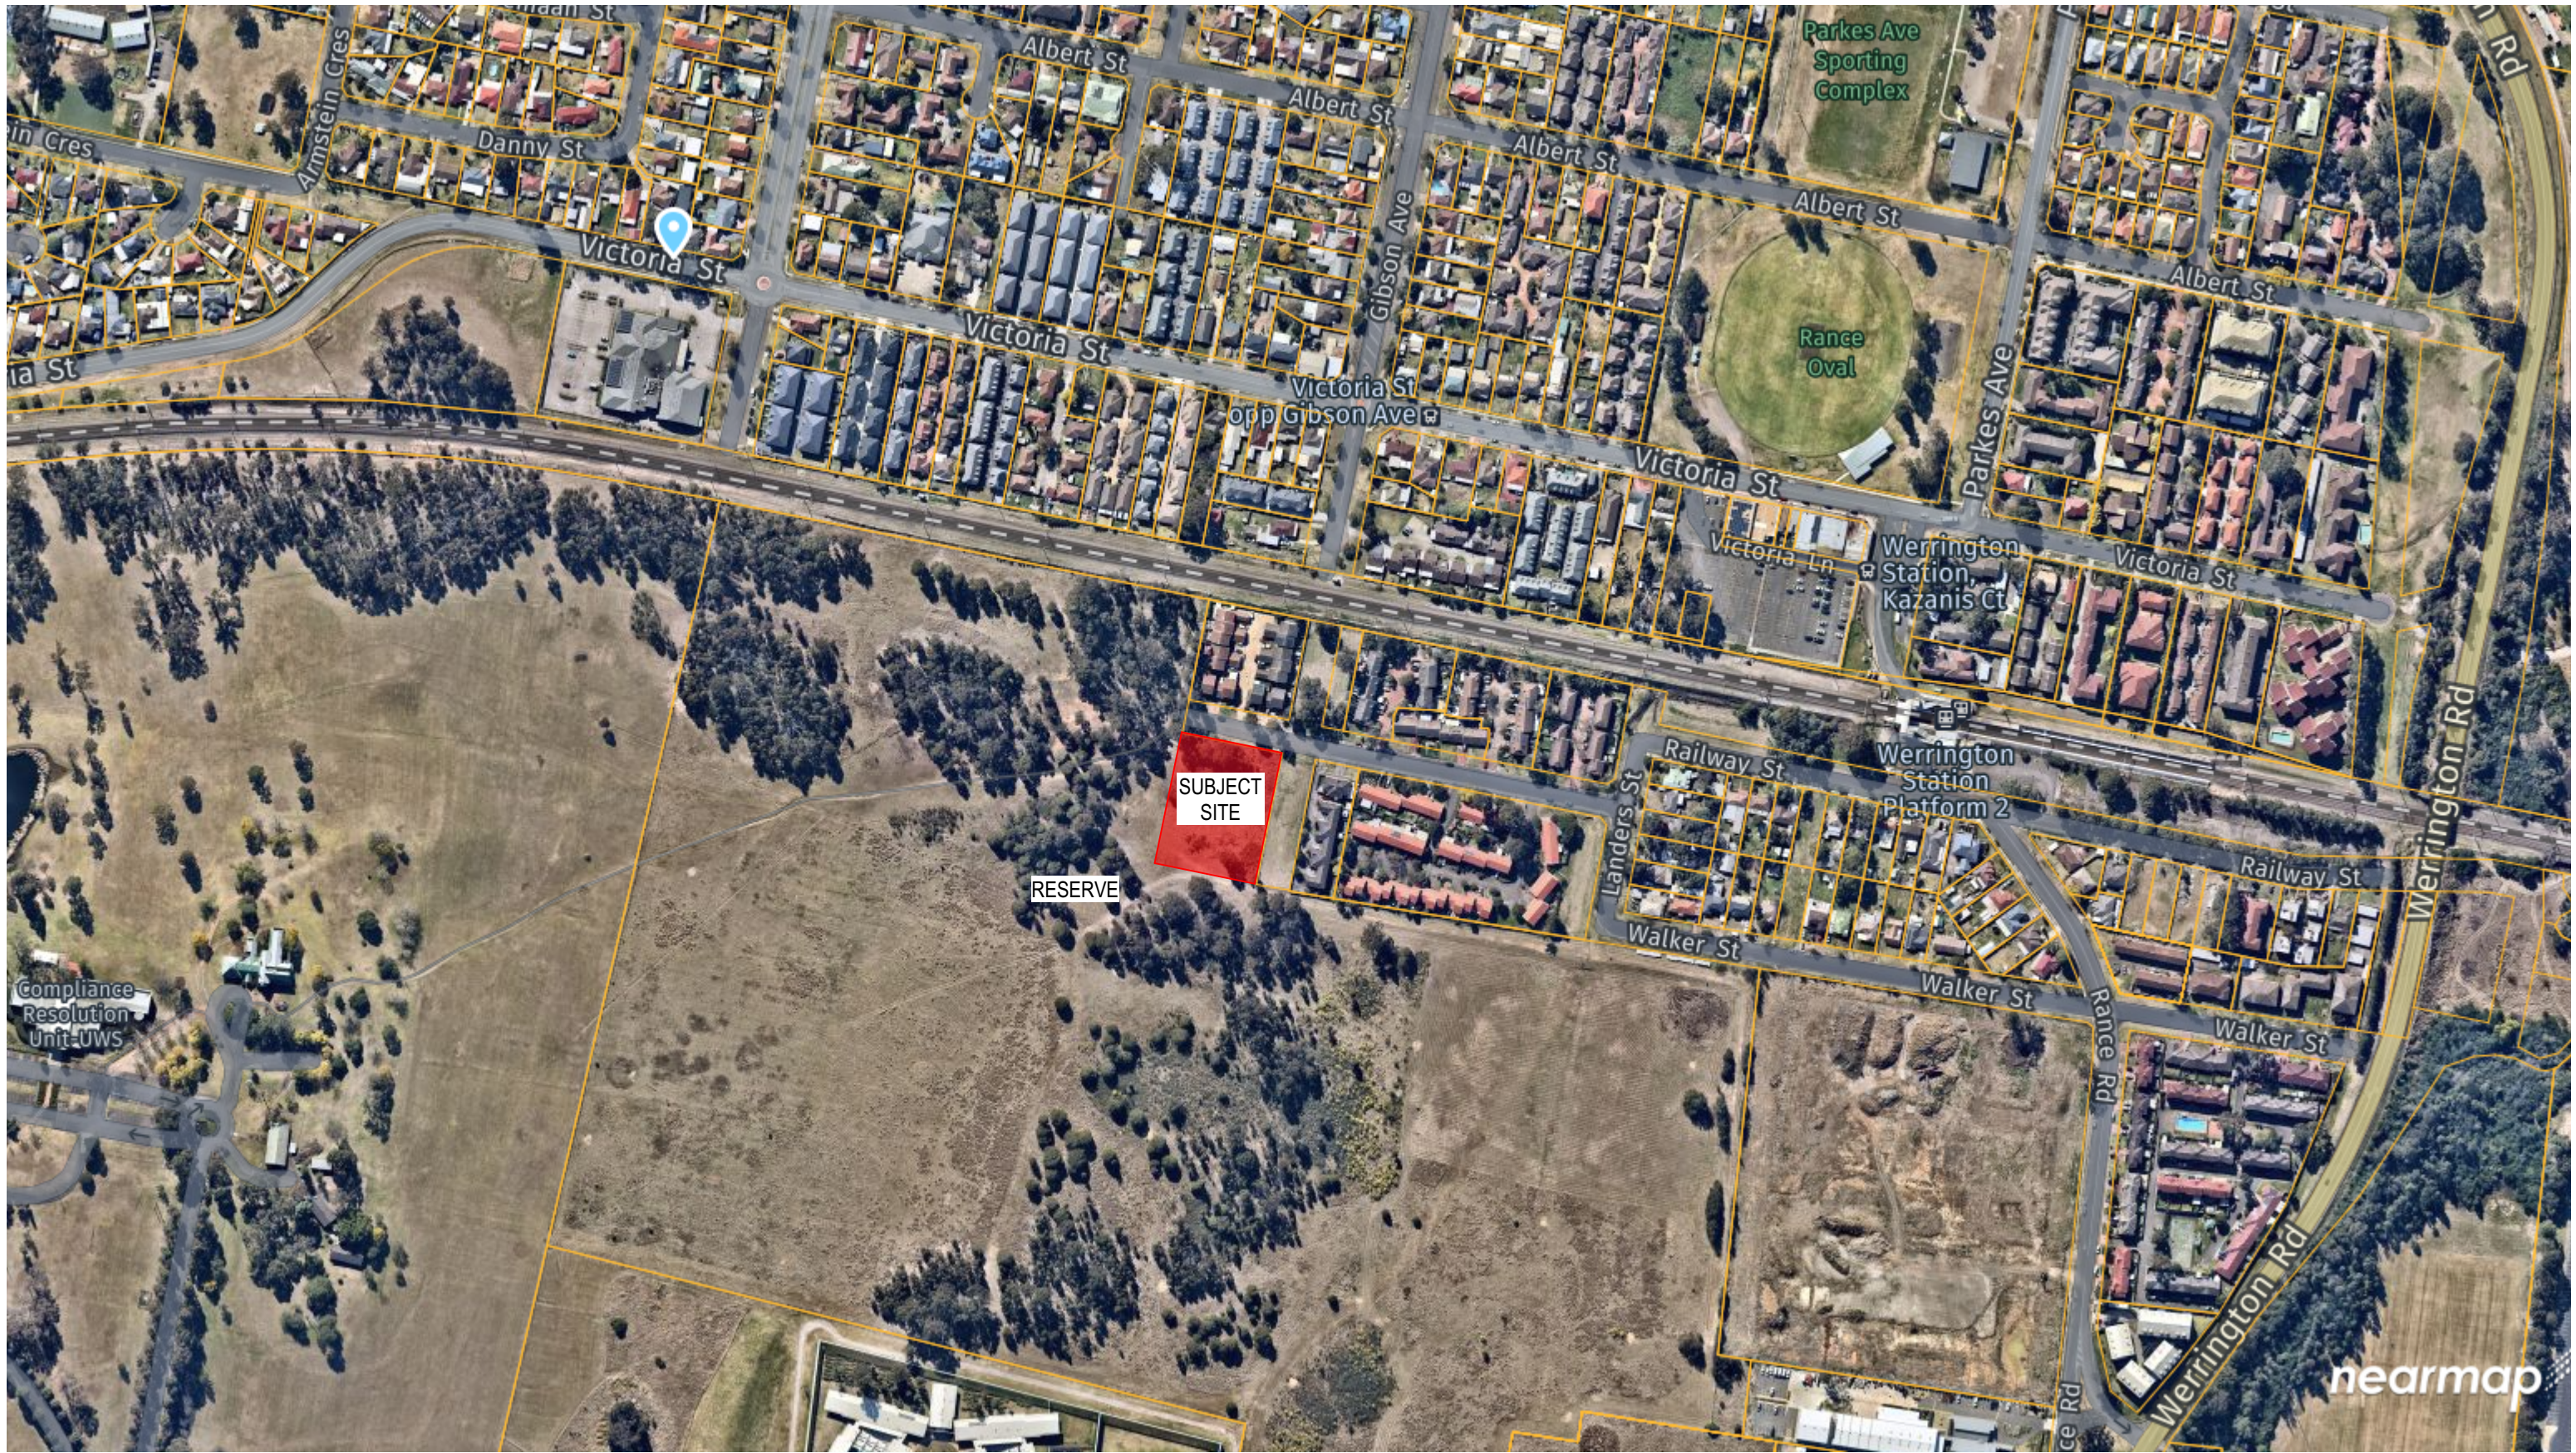

CONTEXT PLAN

NOT TO SCALE

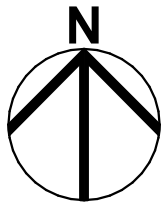

CHAPMAN STREET WERRINGTON, NSW

The use of standard products from the MPS SmartHomes range are for the purposes of feasibility analysis only and the copyright of these designs rests solely with MPS International Pty Ltd. Reproduction or further use of these plans is not permitted in any form without the express and written permission from MPS International Pty Ltd.




07 5509 6800
www.mps.net.au
22 Dec 2021
MPS 3657
DA02
© copyright 2021
MPS International P/L

SITE SUMMARY



SITE AREA 0.347 ha
DENSITY 43.22 du/ha

DEVELOPMENT SUMMARY

	TYPE A4 4 BEDROOM 2 CAR 2 STOREY	2
	TYPE A3 3 BEDROOM 2 CAR 2 STOREY	5
	TYPE B 3 BEDROOM 1+1 CAR 2 STOREY	4
	TYPE C 3 BEDROOM 1+1 CAR 2 STOREY	4
TOTAL		15

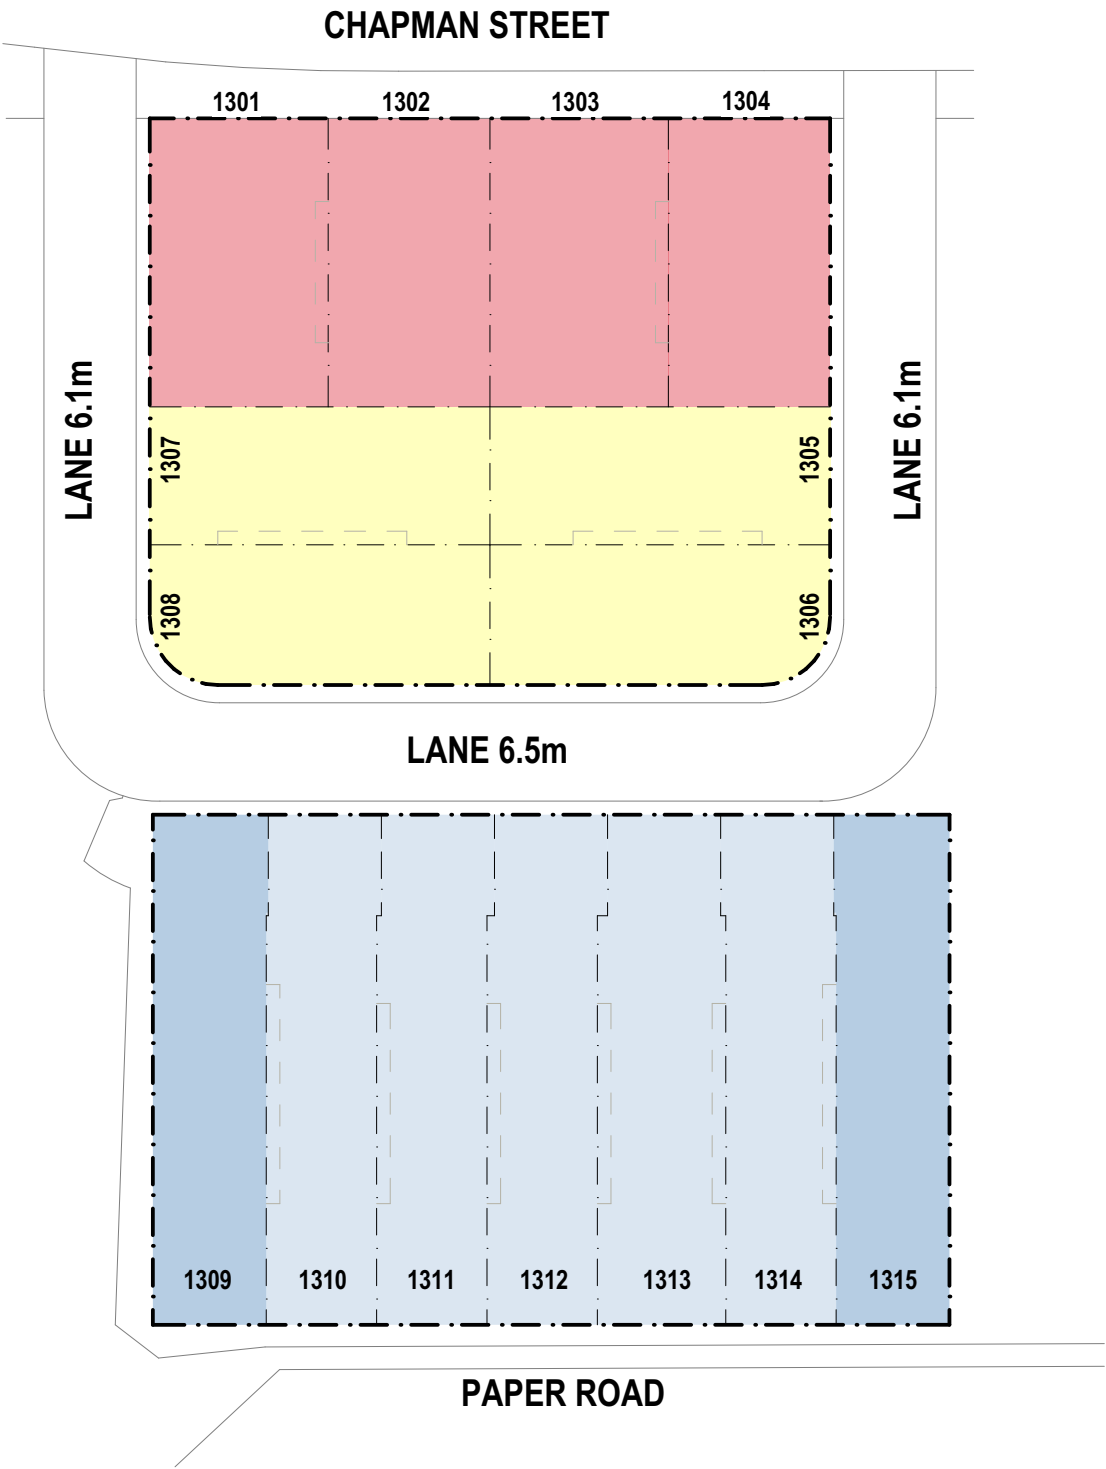

STRUCTURE PLAN

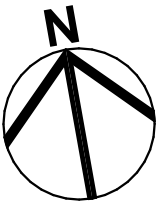 

CHAPMAN STREET
WERRINGTON, NSW

The use of standard products from the MPS SmartHomes range are for the purposes of feasibility analysis only and the copyright of these designs rests solely with MPS International Pty Ltd. Reproduction or further use of these plans is not permitted in any form without the express and written permission from MPS International Pty Ltd.




07 5509 6800
www.mps.net.au
22 Dec 2021
MPS 3657
DA03
© copyright 2021
MPS International P/L

SITE SUMMARY


SITE AREA 0.347 ha
DENSITY 43.22 du/ha

DEVELOPMENT SUMMARY


	TYPE A4	2
	4 BEDROOM	
	2 CAR	
	2 STOREY	
	TYPE A3	5
	3 BEDROOM	
	2 CAR	
	2 STOREY	
	TYPE B	4
	3 BEDROOM	
	1+1 CAR	
	2 STOREY	
	TYPE C	4
	3 BEDROOM	
	1+1 CAR	
	2 STOREY	
	TOTAL	15

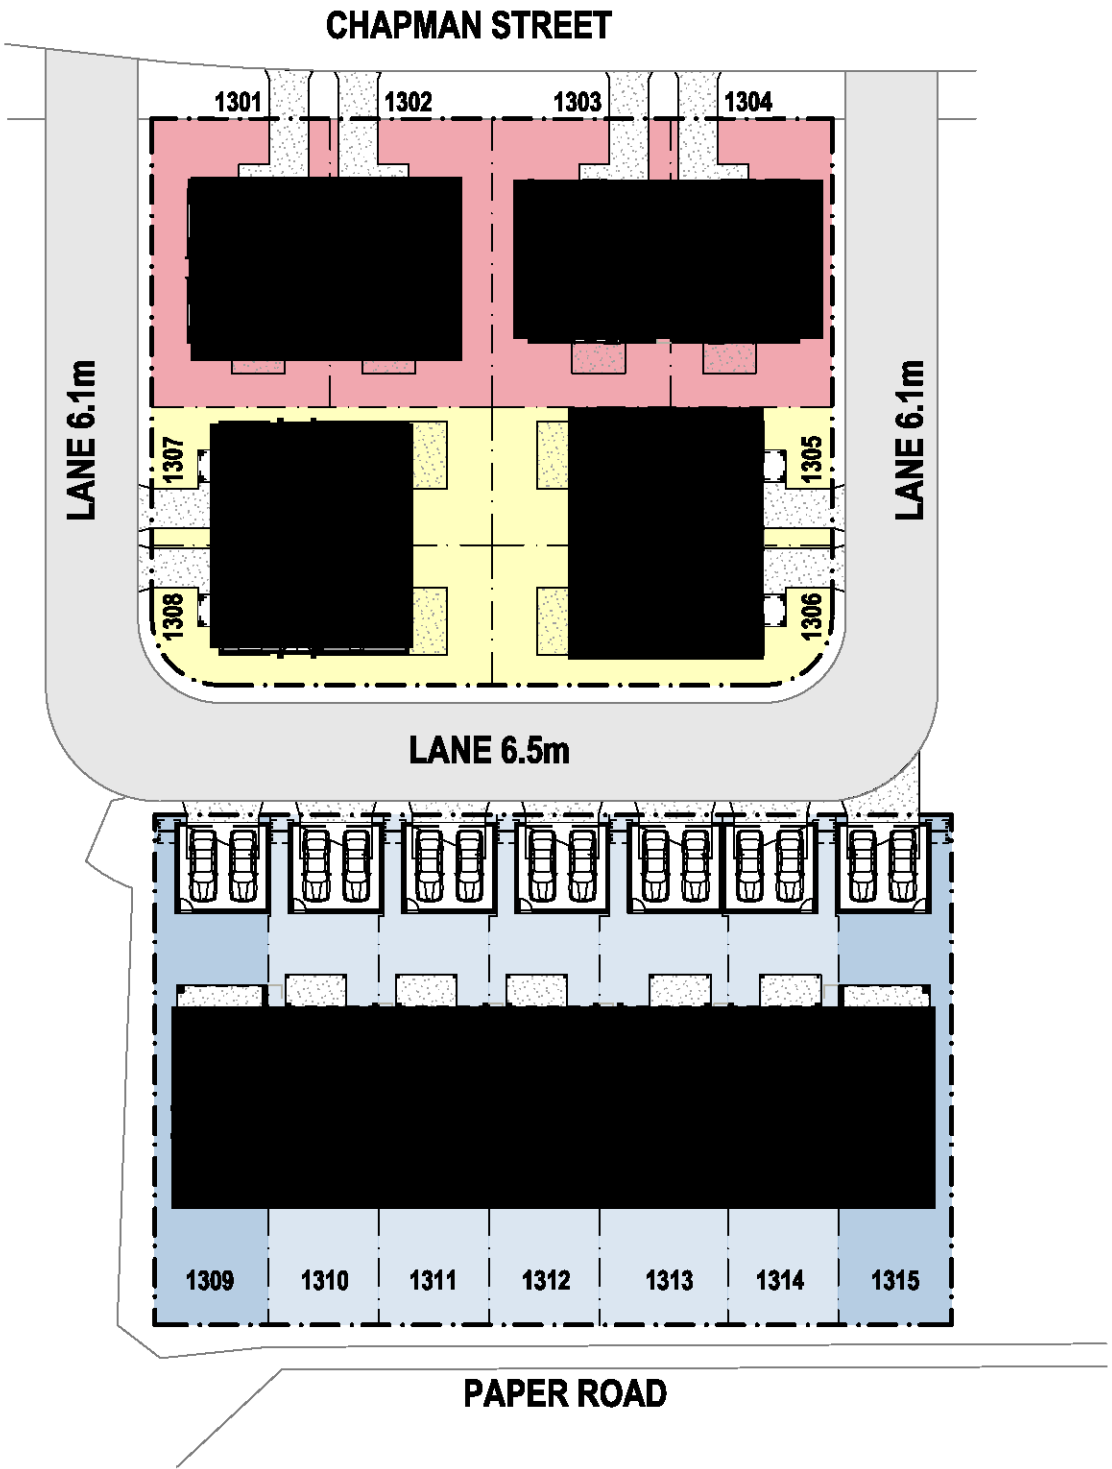

SITED STRUCTURE PLAN

 

F:\Projects\3657-Chapman Street, Werrington\03 Drawings\02 Dal\211216 CHAPMAN STREET WERRINGTON.pln

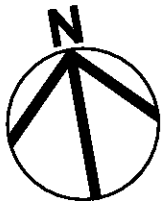



CHAPMAN STREET
WERRINGTON, NSW

The use of standard products from the MPS SmartHomes range are for the purposes of feasibility analysis only and the copyright of these designs rests solely with MPS International Pty Ltd. Reproduction or further use of these plans is not permitted in any form without the express and written permission from MPS International Pty Ltd.


MPS
Architects

07 5509 6800
www.mps.net.au
22 Dec 2021
MPS 3657
DA04
© copyright 2021
MPS International P/L

SUBDIVISION PLAN

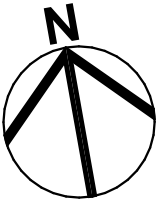 

F:\Projects\3657-Chapman Street, Werrington\03 Drawings\02 Dal\211216 CHAPMAN STREET WERRINGTON.pln

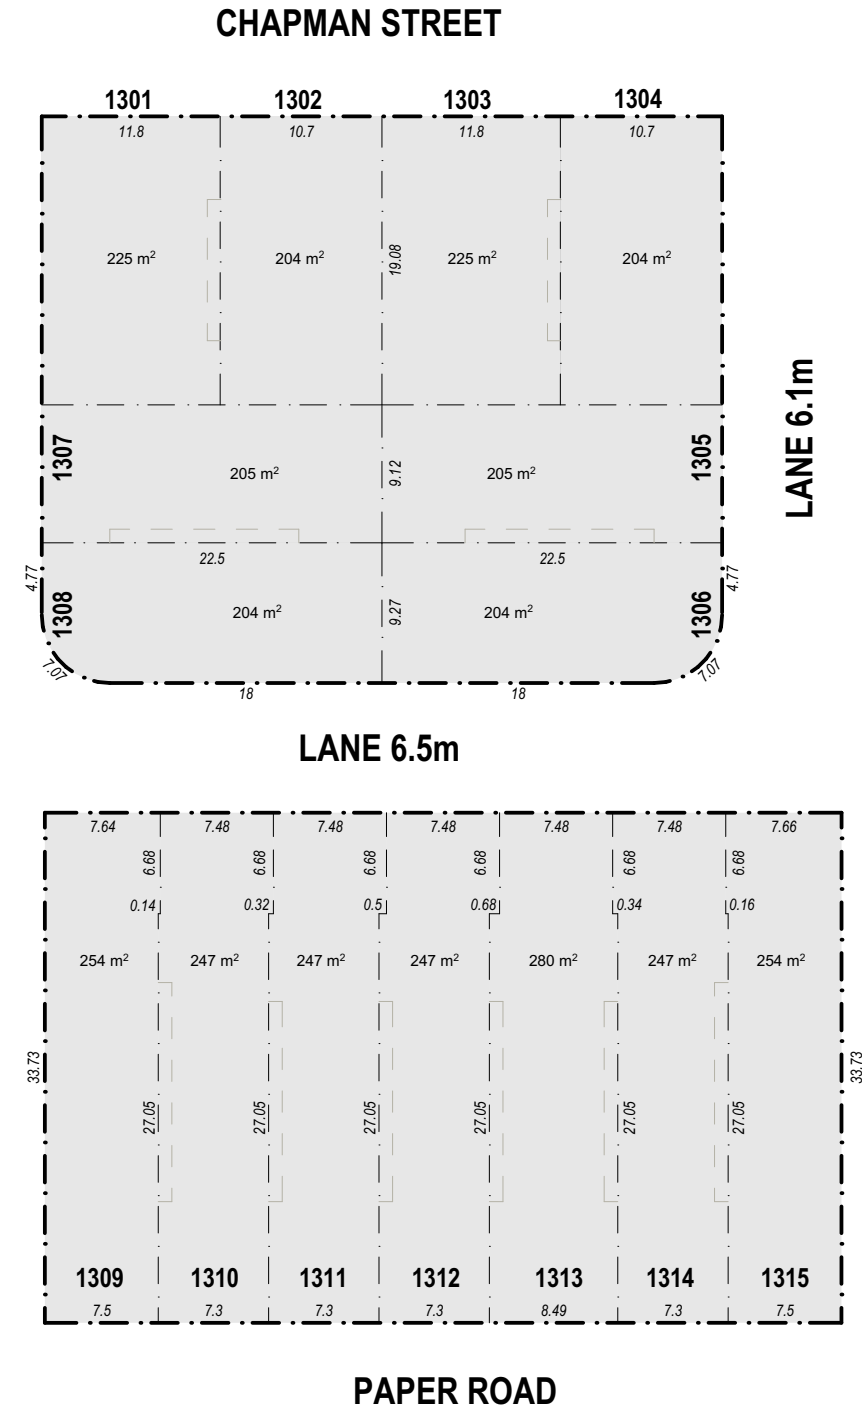




CHAPMAN STREET
WERRINGTON, NSW

The use of standard products from the MPS SmartHomes range are for the purposes of feasibility analysis only and the copyright of these designs rests solely with MPS International Pty Ltd. Reproduction or further use of these plans is not permitted in any form without the express and written permission from MPS International Pty Ltd.



07 5509 6800
www.mps.net.au
22 Dec 2021
MPS 3657
DA05
© copyright 2021
MPS International P/L

SITE PLAN

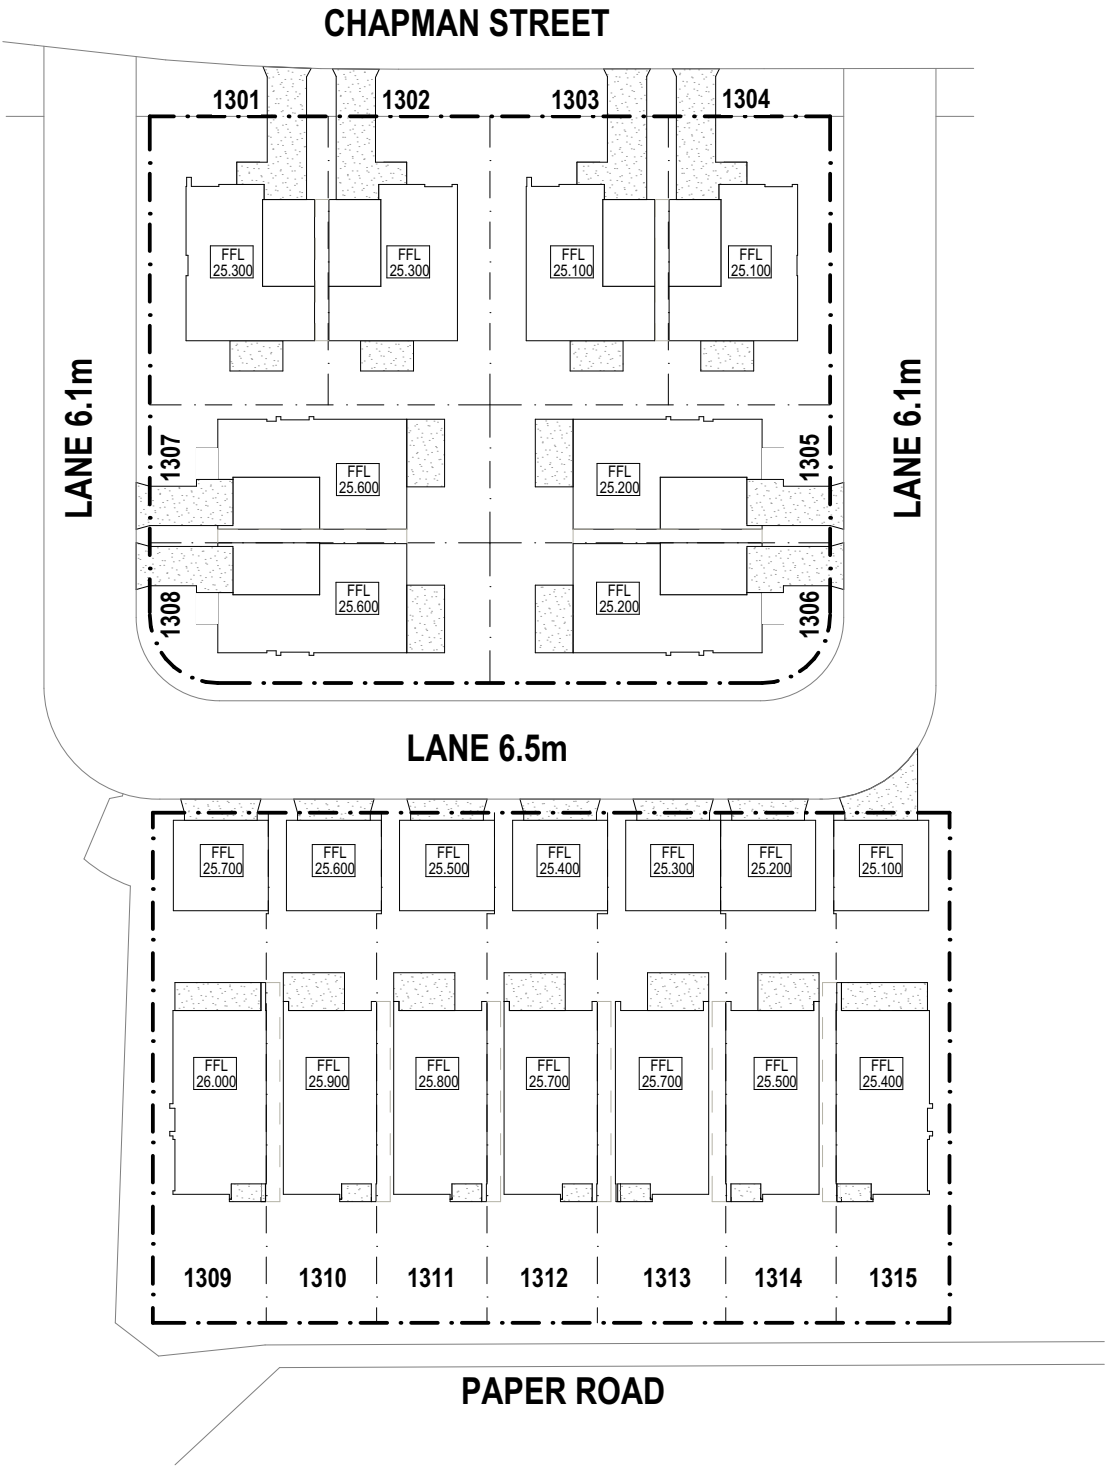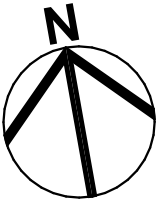
 


CHAPMAN STREET
WERRINGTON, NSW

The use of standard products from the MPS SmartHomes range are for the purposes of feasibility analysis only and the copyright of these designs rests solely with MPS International Pty Ltd. Reproduction or further use of these plans is not permitted in any form without the express and written permission from MPS International Pty Ltd.

MPS
Architects

07 5509 6800
www.mps.net.au
22 Dec 2021
MPS 3657
DA06
© copyright 2021
MPS International P/L

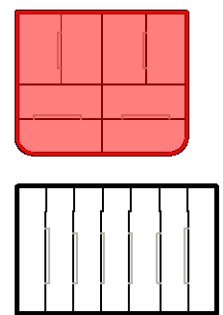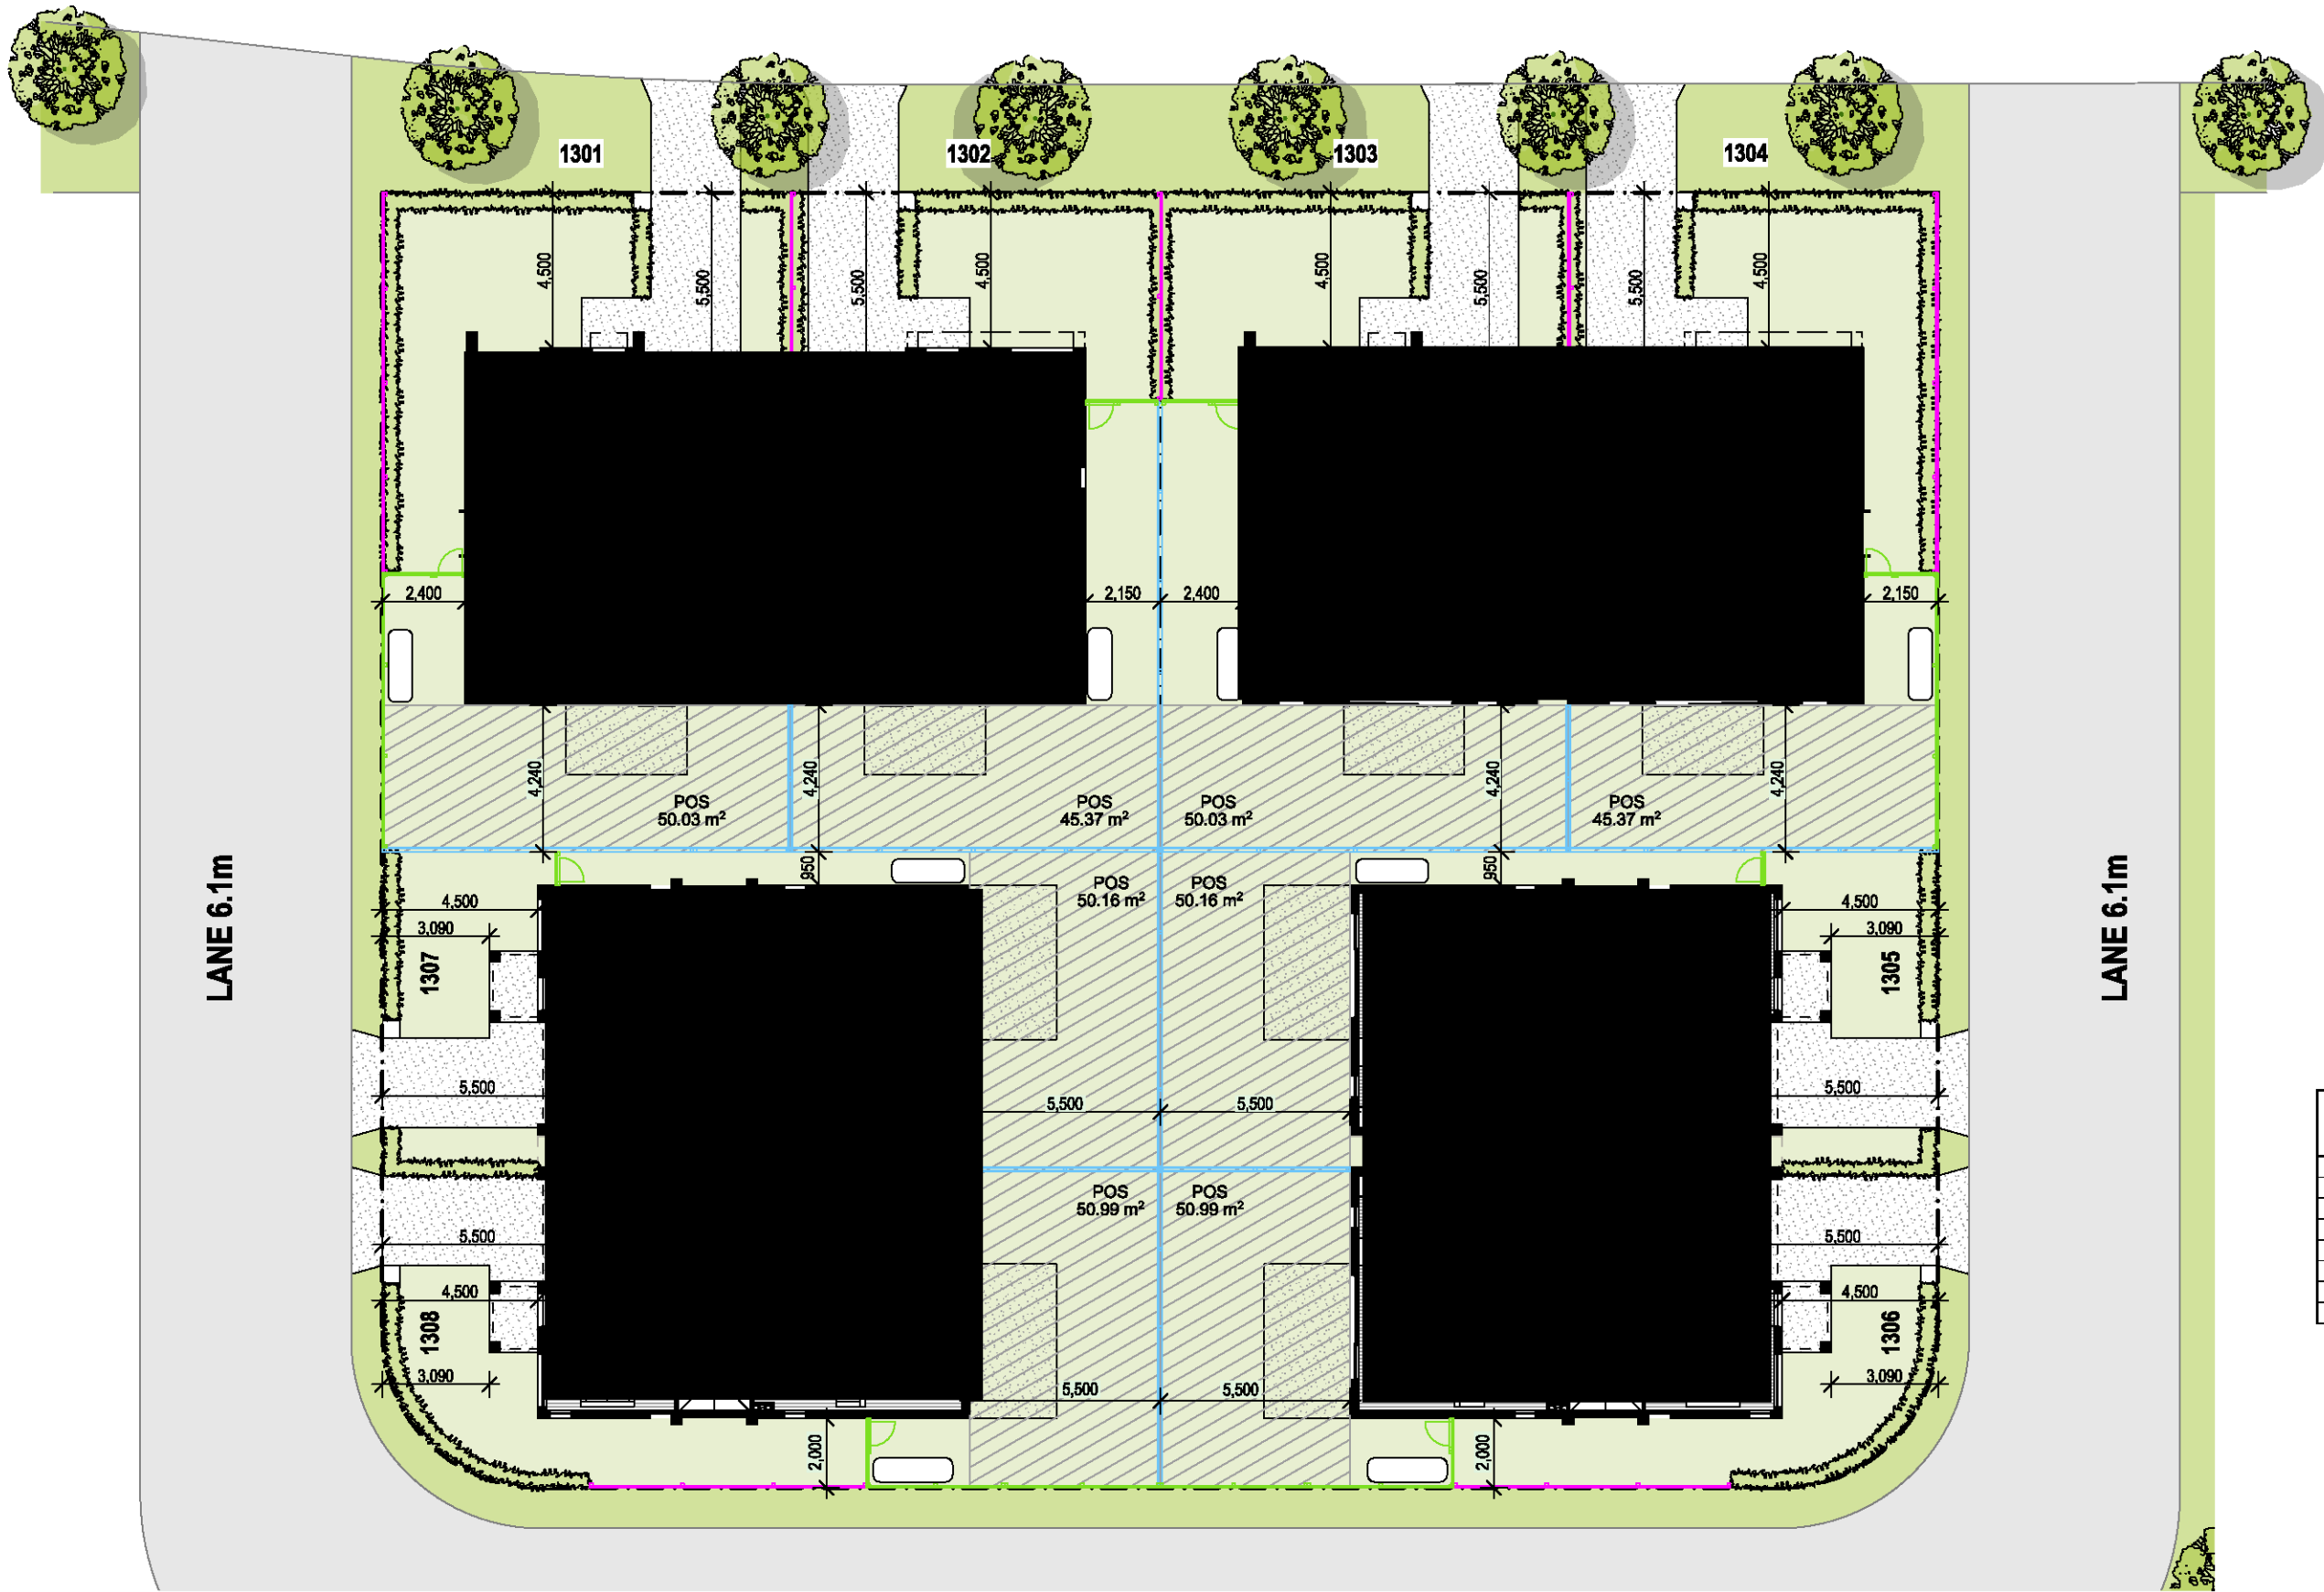


KEY PLAN

LEGEND:


- LANDSCAPED OPEN SPACE
- PRIVATE OPEN SPACE
- PRINCIPAL PRIVATE OPEN SPACE
- RAIN WATER TANK (REFER TO BASIX)

LOT	Lot size (m ²)	POS Provided (m ²)	Landscaped Area Provided (m ²)
1301	225.1	50.0	123.4
1302	204.1	45.4	102.0
1303	225.1	50.0	123.4
1304	204.1	45.4	102.0
1305	205.2	50.2	99.1
1306	204.2	51.0	97.0
1307	205.2	50.2	99.1
1308	204.2	51.0	97.0

GROUND FLOOR PLAN - LOT 1301-1308

 

F:\Projects\3657-Chapman Street, Werrington\03 Drawings\02 Del\211216 CHAPMAN STREET WERRINGTON.pln



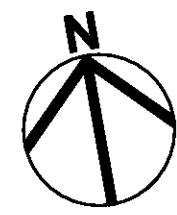


CHAPMAN STREET
WERRINGTON, NSW

The use of standard products from the MPS SmartHomes range are for the purposes of feasibility analysis only and the copyright of these designs rests solely with MPS International Pty Ltd. Reproduction or further use of these plans is not permitted in any form without the express and written permission from MPS International Pty Ltd.



07 5509 6800
www.mps.net.au
22 Dec 2021
MPS 3657
DA07
© copyright 2021
MPS International P/L

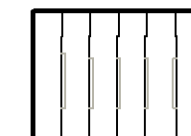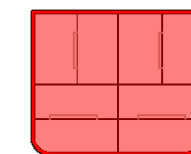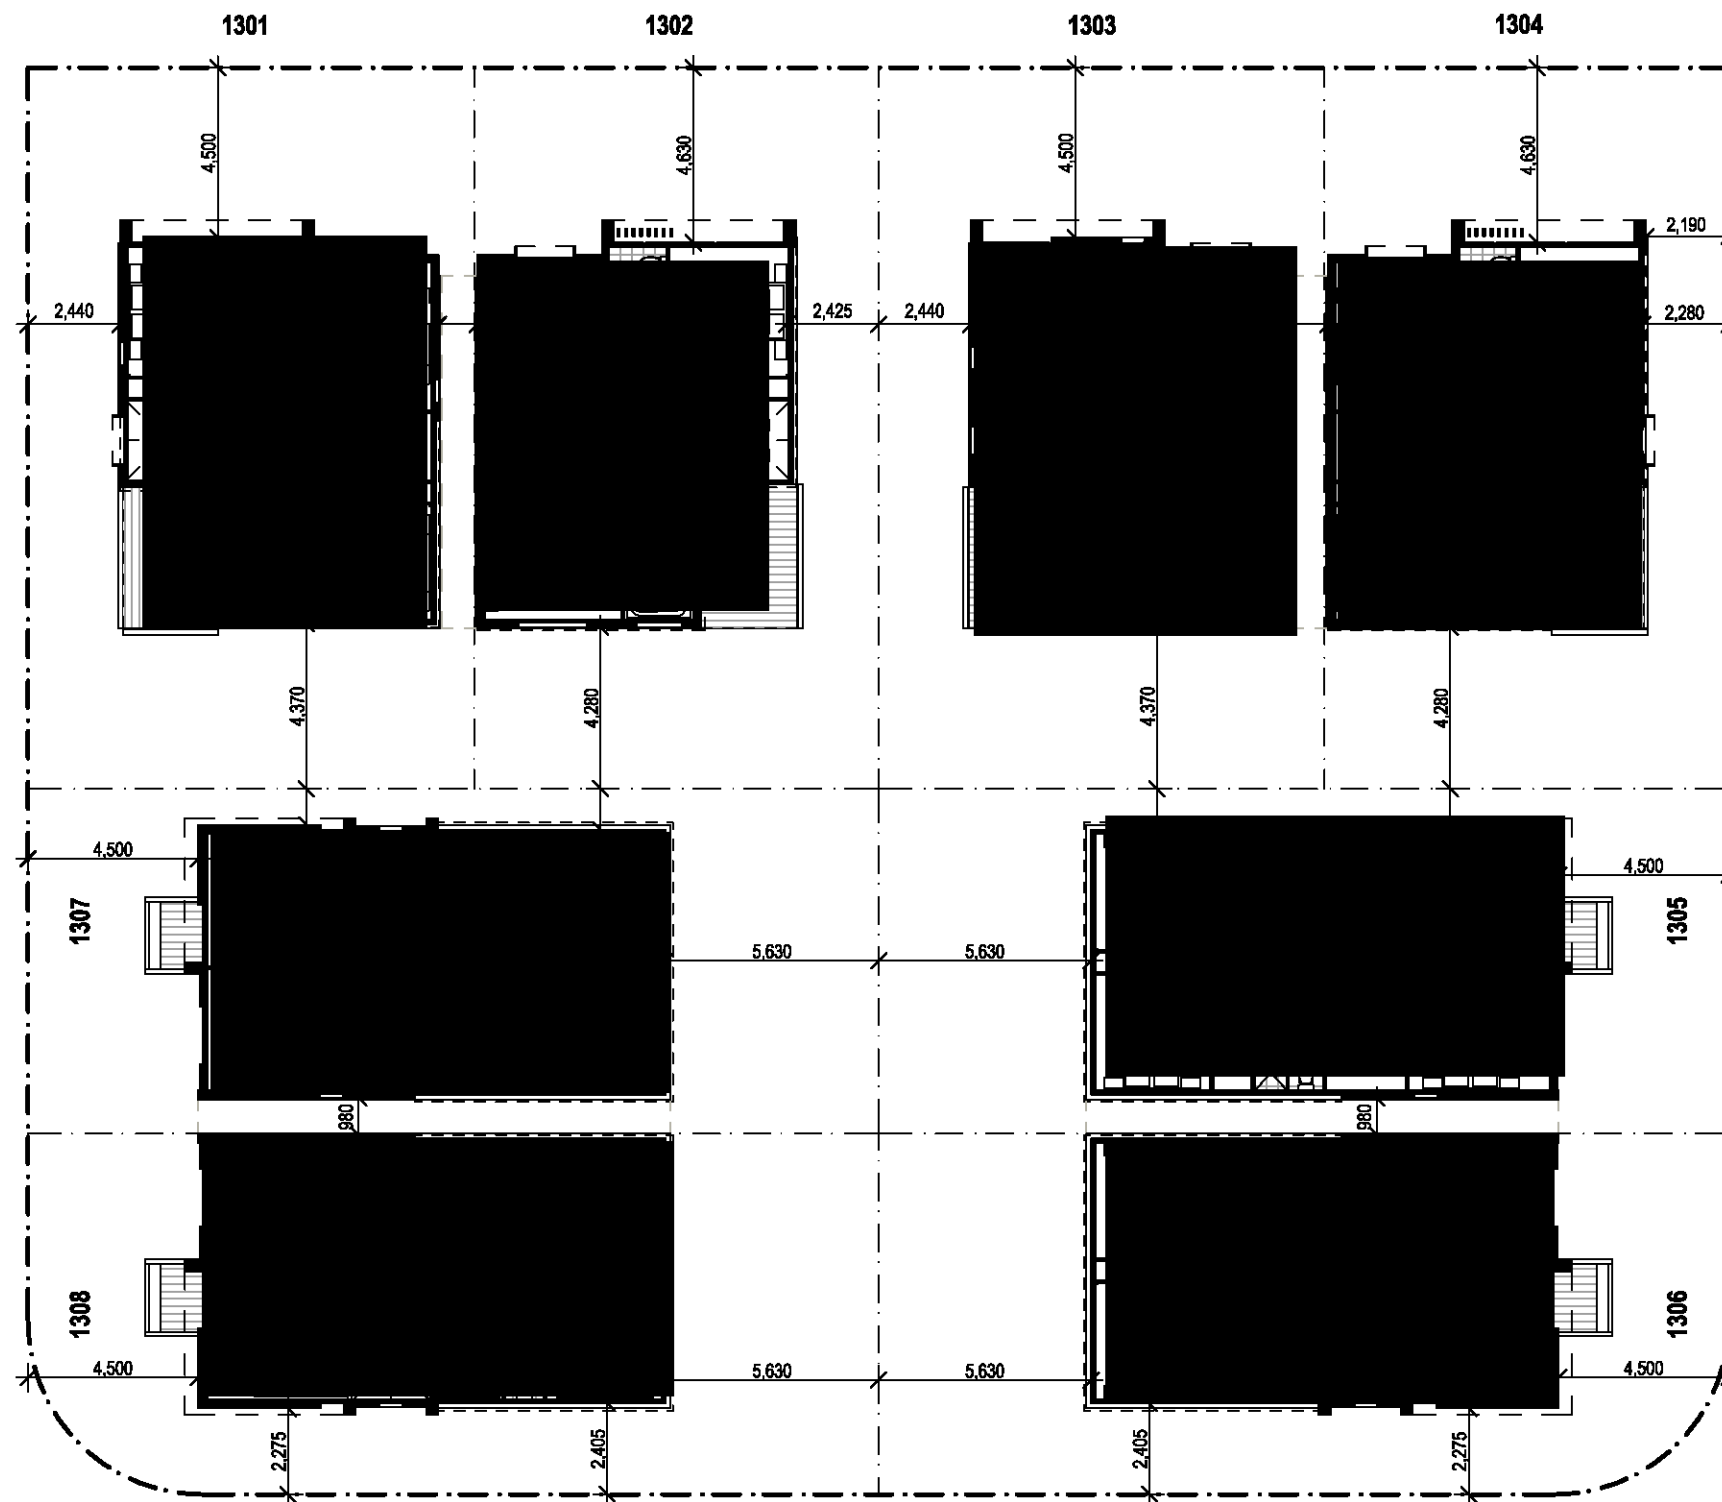

KEY PLAN

FIRST FLOOR PLAN - LOT 1301-1308

0 2 4 6 8 10m
Scale 1:200 @ A3





CHAPMAN STREET WERRINGTON, NSW

The use of standard products from the MPS SmartHomes range are for the purposes of feasibility analysis only and the copyright of these designs rests solely with MPS International Pty Ltd. Reproduction or further use of these plans is not permitted in any form without the express and written permission from MPS International Pty Ltd.



07 5509 6800
www.mps.net.au
22 Dec 2021
MPS 3657
DA08
© copyright 2021
MPS International P/L

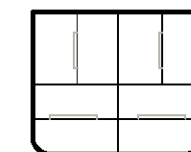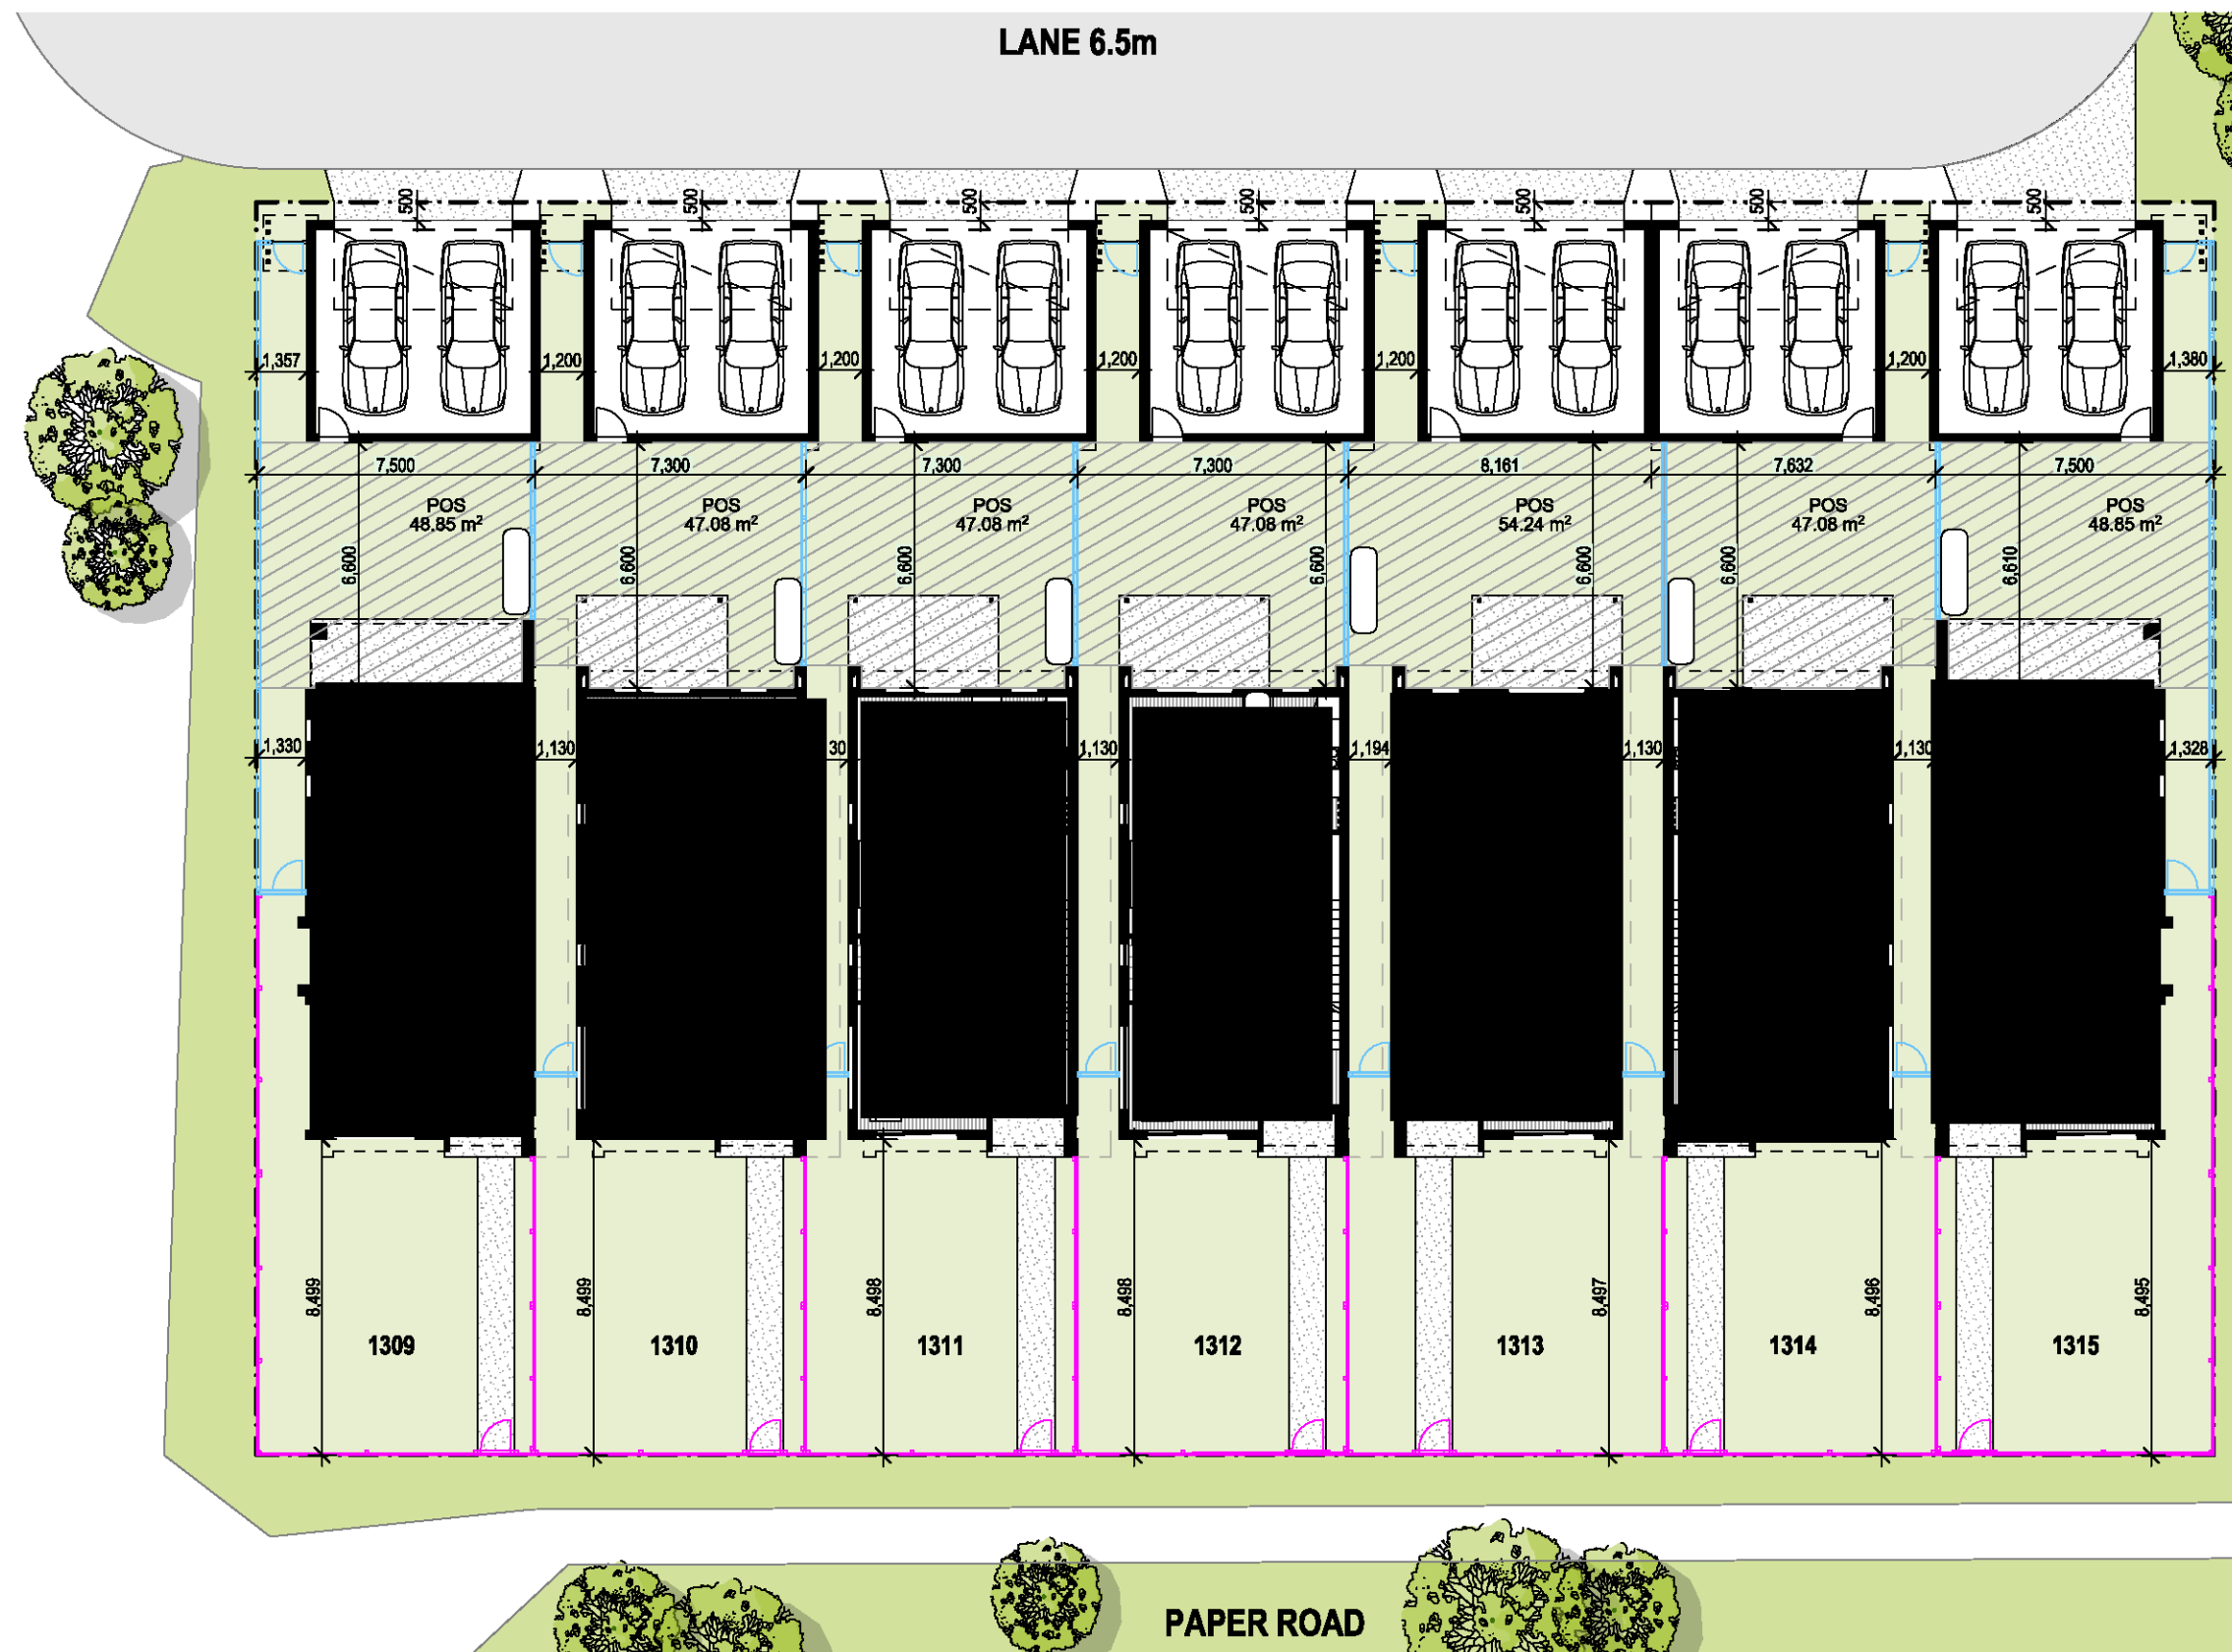

KEY PLAN

LEGEND:

- LANDSCAPED OPEN SPACE
- PRIVATE OPEN SPACE
- PRINCIPAL PRIVATE OPEN SPACE
- RAIN WATER TANK (REFER TO BASIX)

LOT	Lot size (m ²)	POS Provided (m ²)	Landscaped Area Provided (m ²)
1309	253.9	48.9	126.7
1310	247.4	47.1	120.6
1311	247.4	47.1	120.6
1312	247.4	47.1	120.6
1313	279.9	54.2	153.0
1314	247.4	47.1	120.7
1315	253.9	48.9	126.8

GROUND FLOOR PLAN - LOT 1309-1315

0 2 4 6 8 10m
Scale 1:200 @ A3






CHAPMAN STREET WERRINGTON, NSW

The use of standard products from the MPS SmartHomes range are for the purposes of feasibility analysis only and the copyright of these designs rests solely with MPS International Pty Ltd. Reproduction or further use of these plans is not permitted in any form without the express and written permission from MPS International Pty Ltd.

MPS
Architects

07 5509 6800
www.mps.net.au
22 Dec 2021
MPS 3657
DA09
© copyright 2021
MPS International P/L

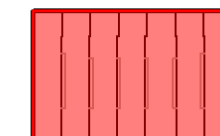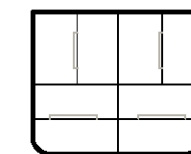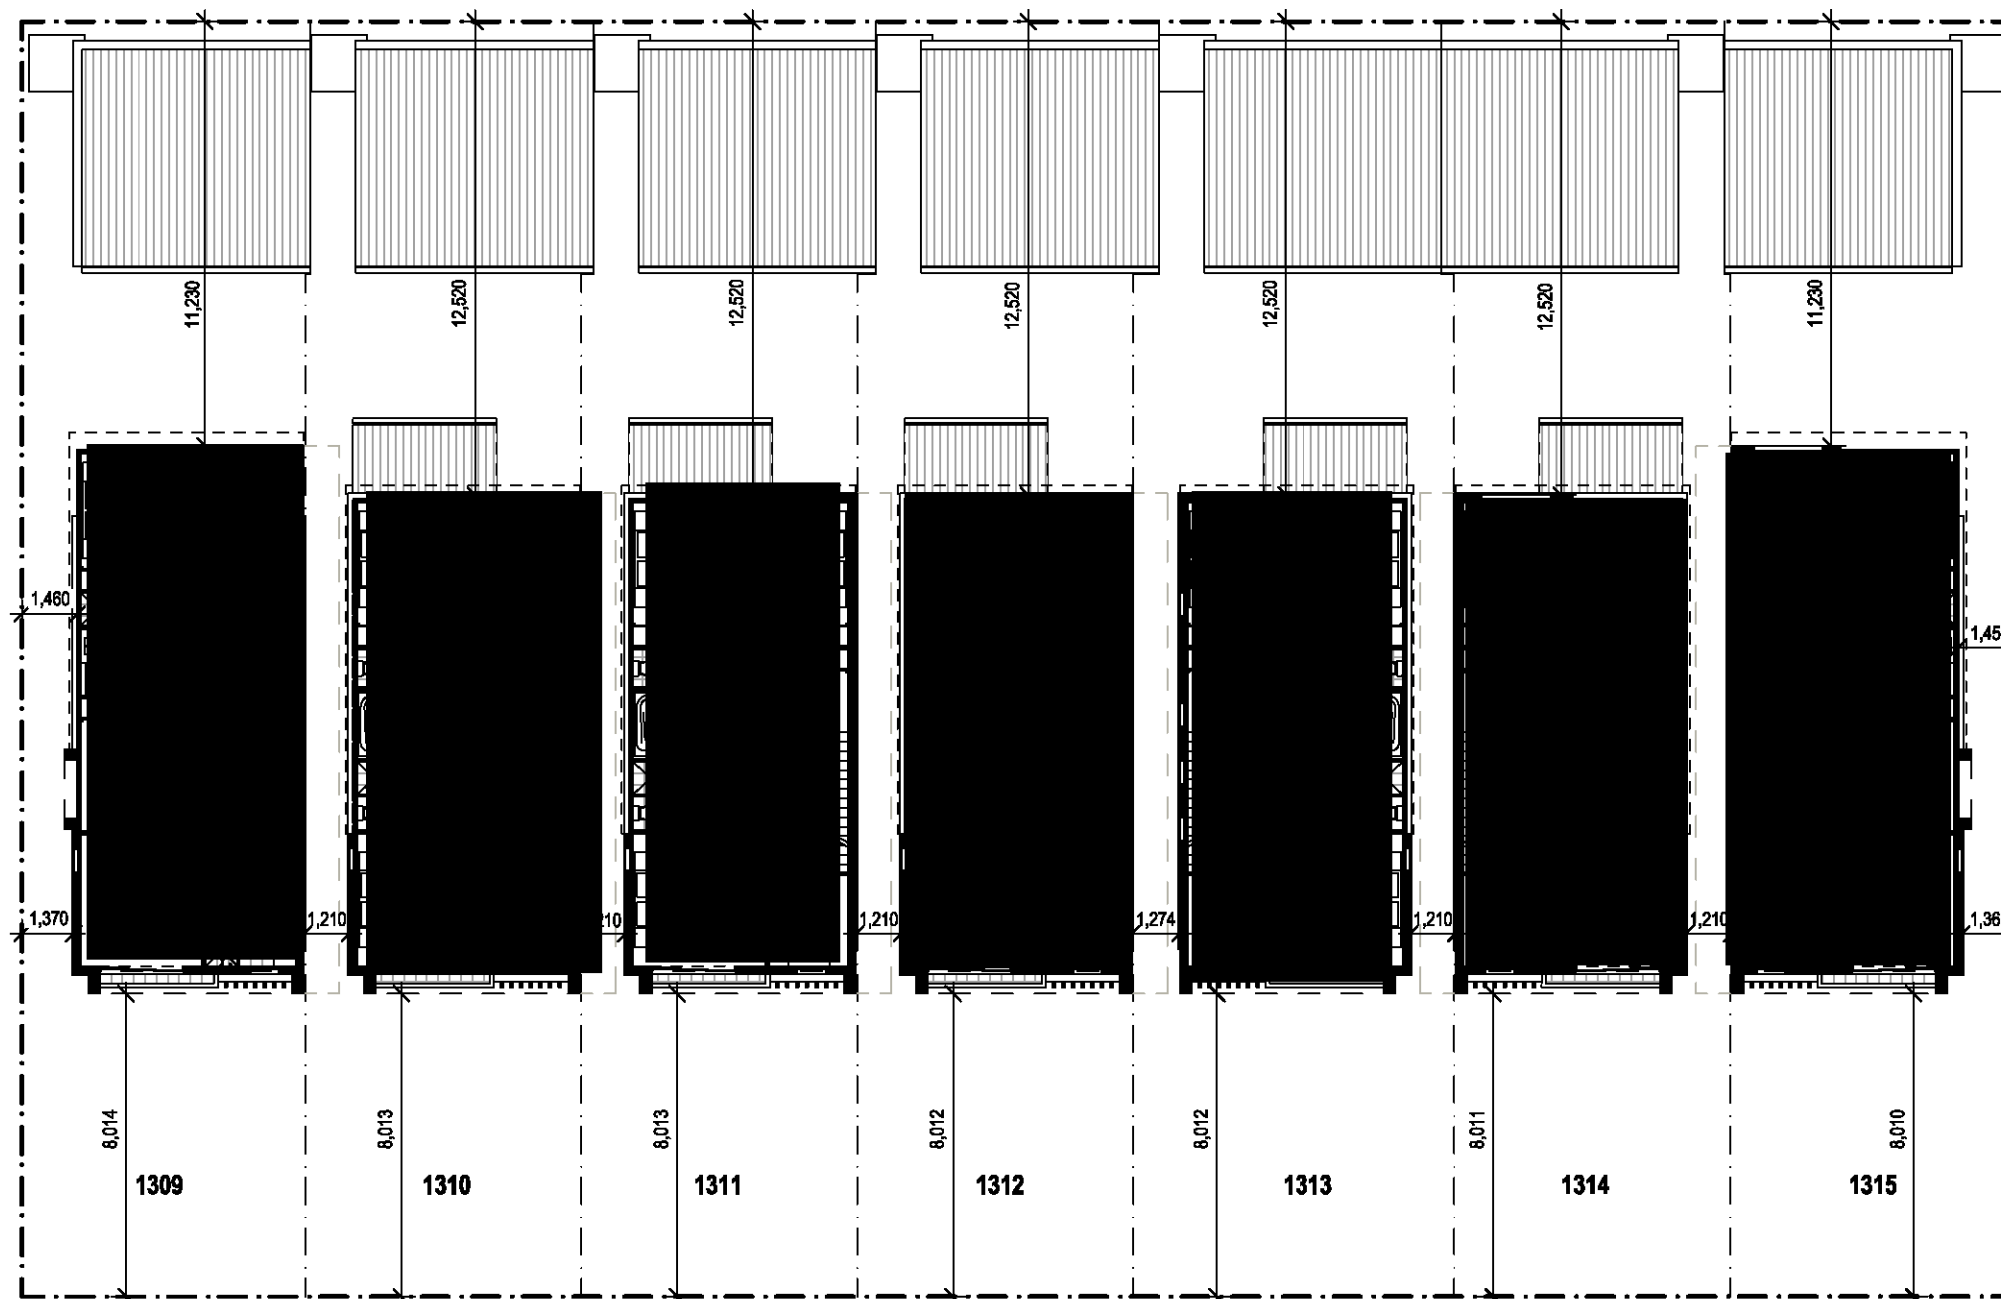

KEY PLAN

FIRST FLOOR PLAN - LOT 1309-1315

0 2 4 6 8 10m
Scale 1:200 @ A3




CHAPMAN STREET WERRINGTON, NSW

The use of standard products from the MPS SmartHomes range are for the purposes of feasibility analysis only and the copyright of these designs rests solely with MPS International Pty Ltd. Reproduction or further use of these plans is not permitted in any form without the express and written permission from MPS International Pty Ltd.




07 5509 6800
www.mps.net.au
22 Dec 2021
MPS 3657
DA10
© copyright 2021
MPS International P/L

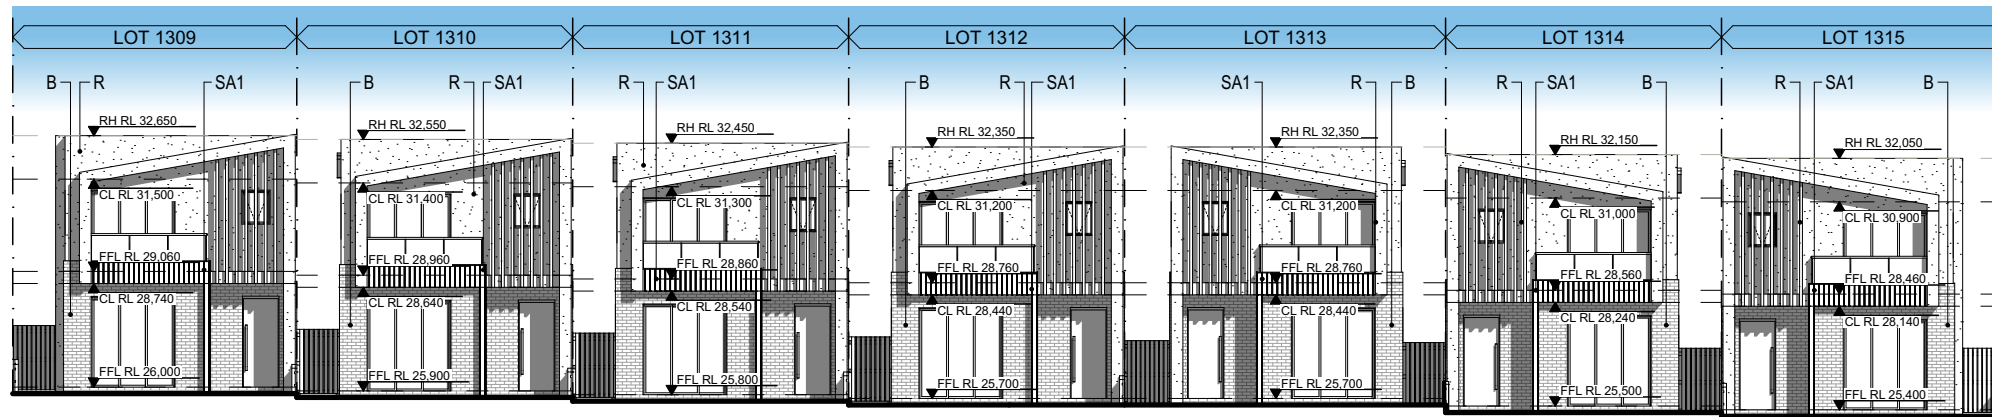


1. SOUTH ELEVATION

Scale 1:200

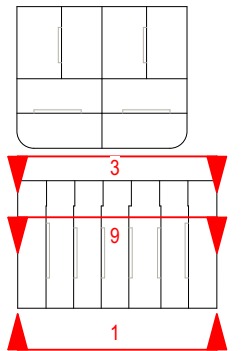


KEY PLAN

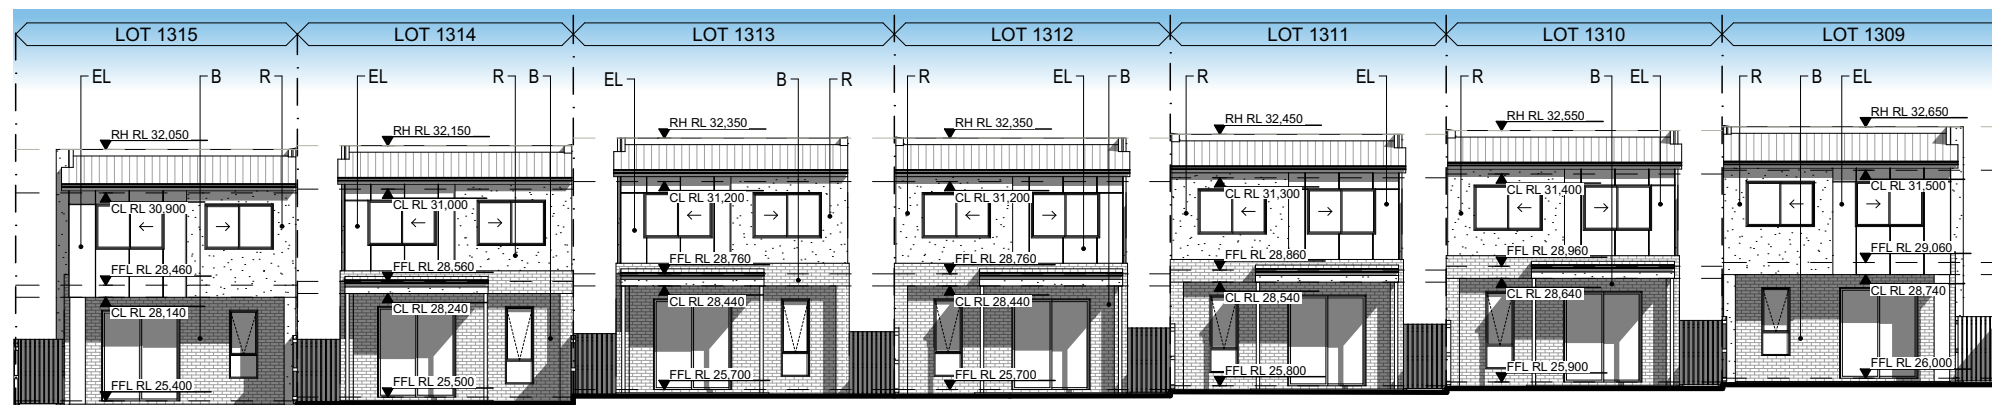

9. NORTH ELEVATION

Scale 1:200


- B FACE BRICKWORK
- R RENDER FINISH
- EL JAMES HARDIE EASYLAP
- SA1 SCYON AXON 133

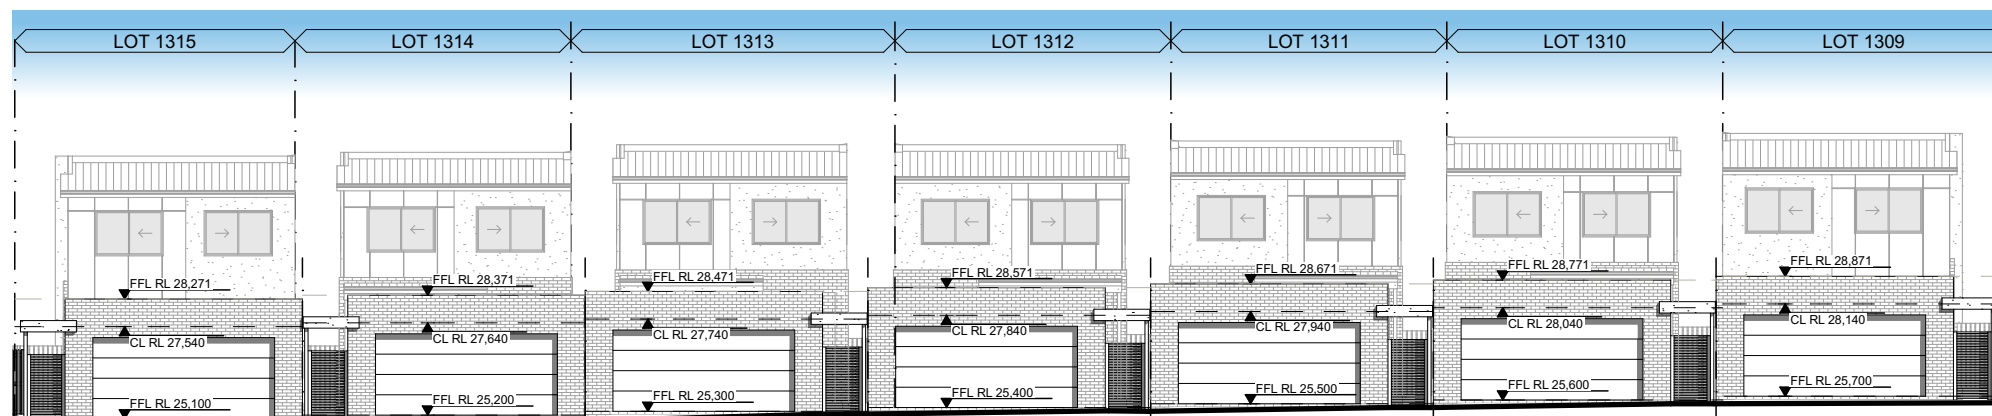

3. NORTH ELEVATION

Scale 1:200

STREETSCAPE

 

F:\Projects\3657-Chapman Street, Werrington\03 Drawings\02 Da\211216 CHAPMAN STREET WERRINGTON.pln

Document Set ID: 9941676
Version: 1, Version Date: 10/03/2022

CHAPMAN STREET WERRINGTON, NSW

The use of standard products from the MPS SmartHomes range are for the purposes of feasibility analysis only and the copyright of these designs rests solely with MPS International Pty Ltd. Reproduction or further use of these plans is not permitted in any form without the express and written permission from MPS International Pty Ltd.


NOTE:

LEVELS ARE INDICATIVE AND SUBJECT TO CHANGE DUE TO FURTHER ENGINEERING AND DESIGN REQUIREMENTS

COLOURS AND FINISHES ARE INDICATIVE ONLY

MPS
Architects


07 5509 6800
www.mps.net.au
22 Dec 2021
MPS 3657
DA11
© copyright 2021
MPS International P/L

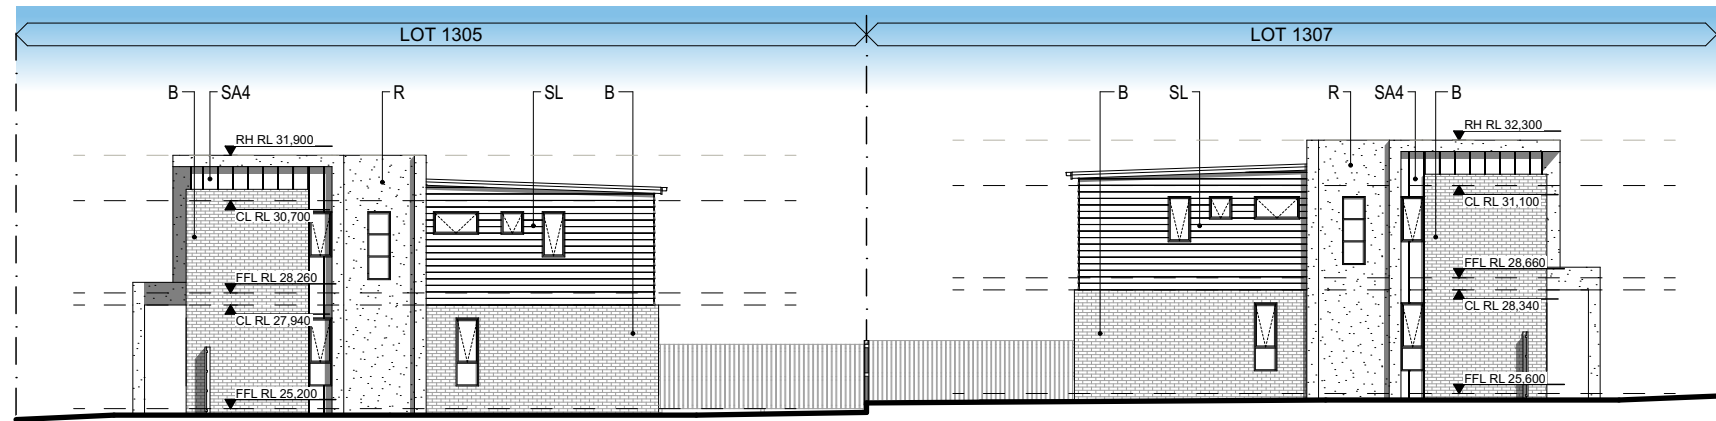


10. NORTH ELEVATION

Scale 1:200

- B  FACE BRICKWORK
- R  RENDER FINISH
- EL  JAMES HARDIE EASYLAP
- SA1  SCYON AXON 133
- SA4  SCYON AXON 400
- SL  SCYON LINEA

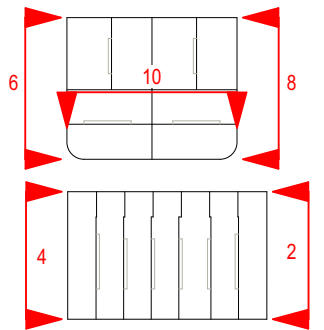


KEY PLAN

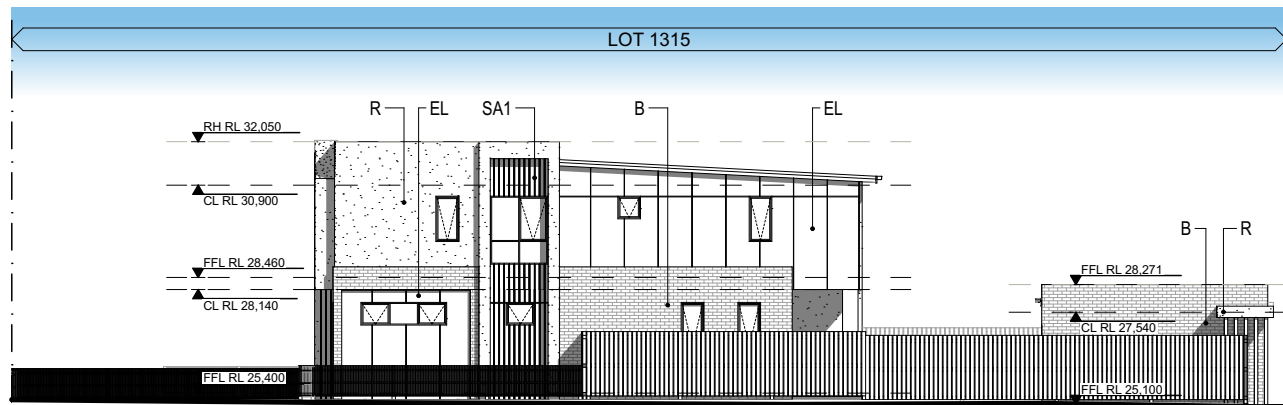


2. EAST ELEVATION

Scale 1:200

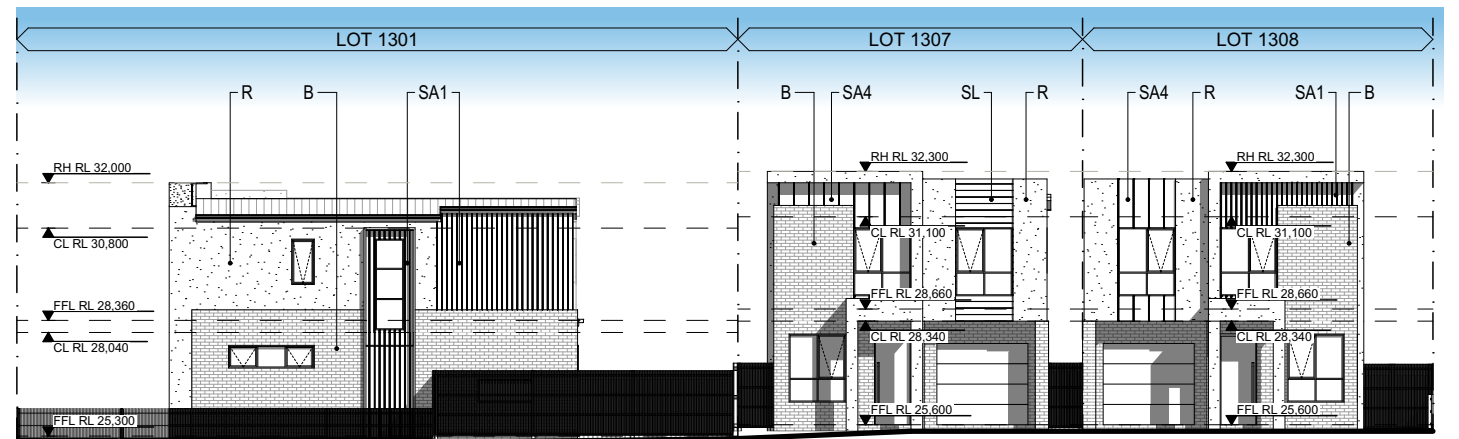


6. WEST ELEVATION

Scale 1:200

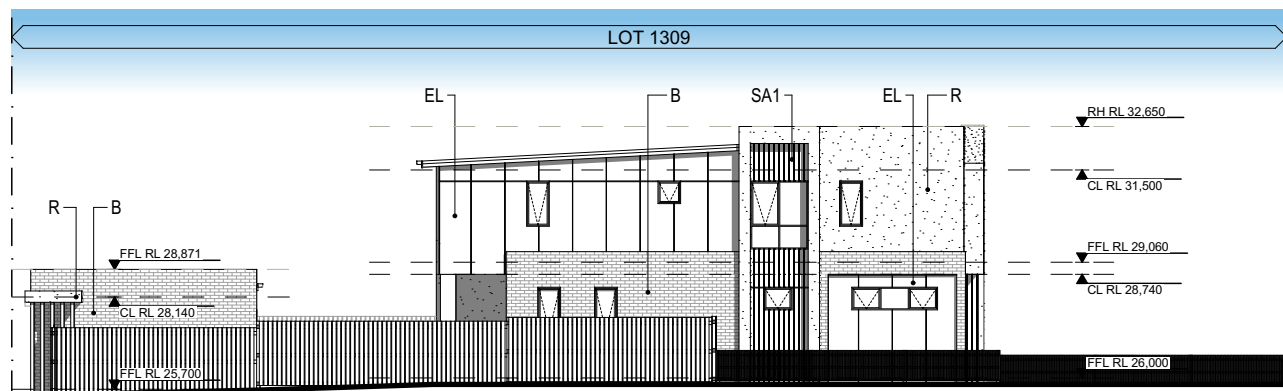

4. WEST ELEVATION


Scale 1:200

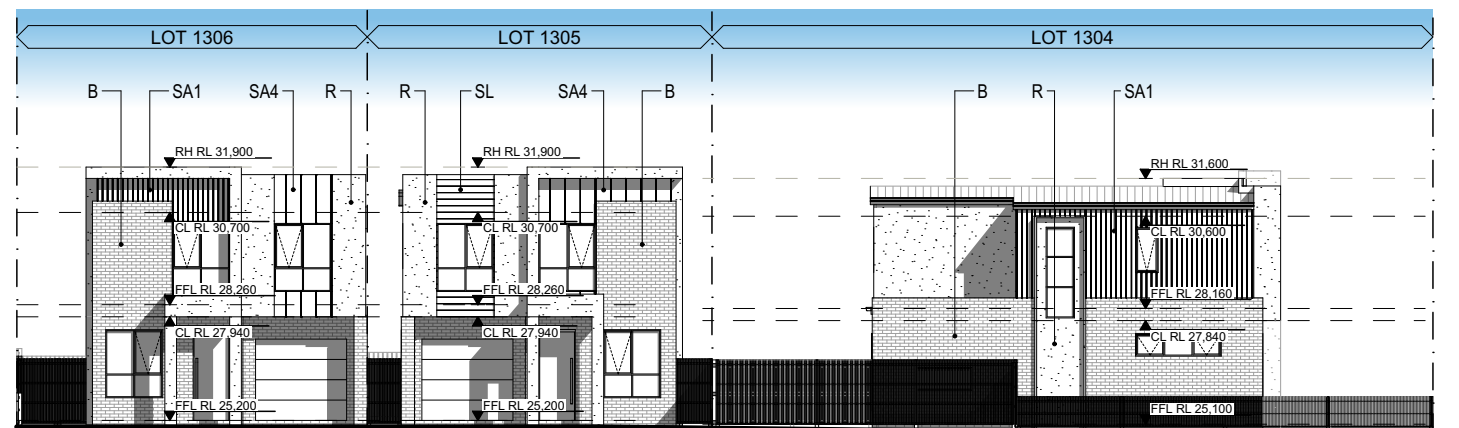

8. EAST ELEVATION

Scale 1:200

STREETSCAPE

 

F:\Projects\3657-Chapman Street, Werrington\03 Drawings\02 Da\211216 CHAPMAN STREET WERRINGTON.pln

Document Set ID: 9941676
Version: 1, Version Date: 10/03/2022

CHAPMAN STREET WERRINGTON, NSW

The use of standard products from the MPS SmartHomes range are for the purposes of feasibility analysis only and the copyright of these designs rests solely with MPS International Pty Ltd. Reproduction or further use of these plans is not permitted in any form without the express and written permission from MPS International Pty Ltd.


NOTE:

LEVELS ARE INDICATIVE AND SUBJECT TO CHANGE DUE TO FURTHER ENGINEERING AND DESIGN REQUIREMENTS

COLOURS AND FINISHES ARE INDICATIVE ONLY

MPS
Architects


07 5509 6800
www.mps.net.au
22 Dec 2021
MPS 3657
DA12
© copyright 2021
MPS International P/L

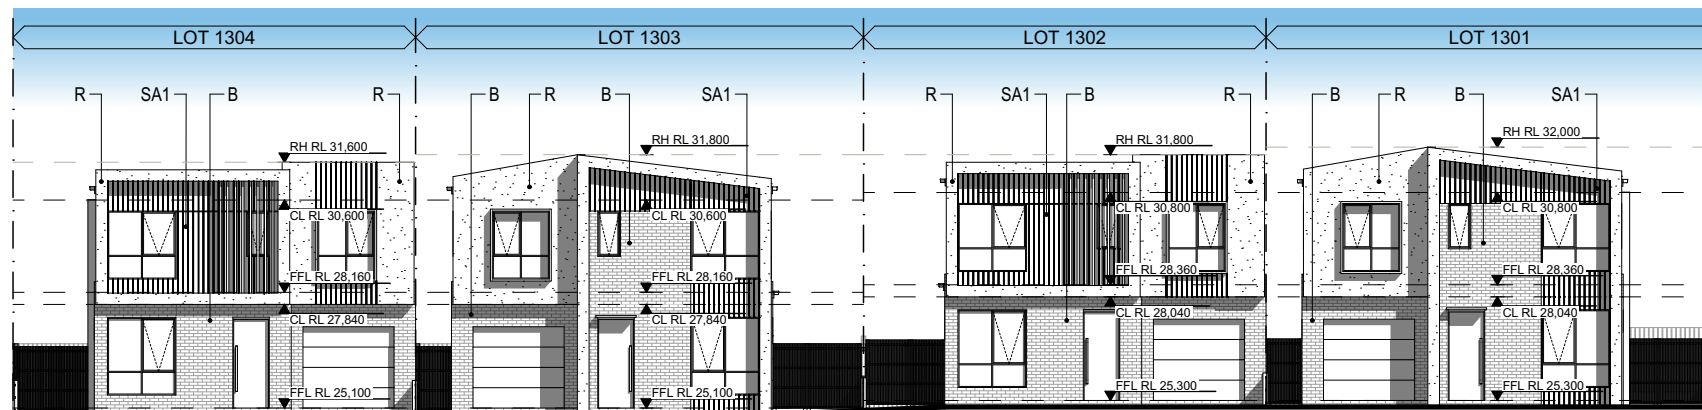


5. NORTH ELEVATION

Scale 1:200

- B FACE BRICKWORK
- R RENDER FINISH
- EL JAMES HARDIE EASYLAP
- SA1 SCYON AXON 133
- SA4 SCYON AXON 400
- SL SCYON LINEA

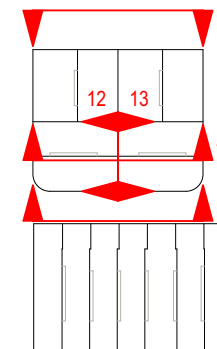


KEY PLAN

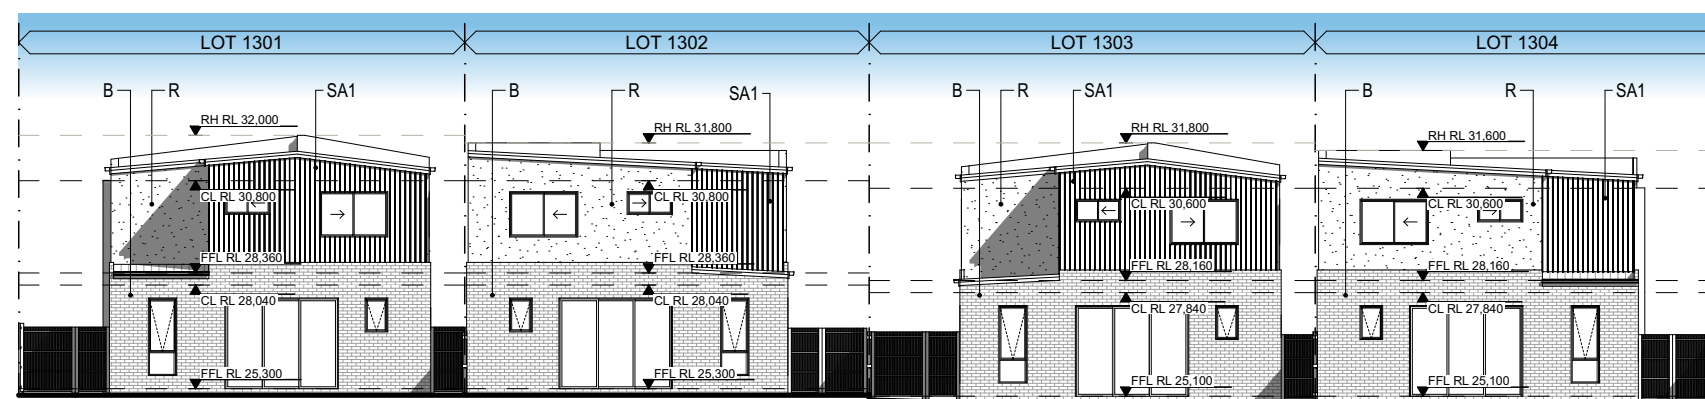


11. SOUTH ELEVATION

Scale 1:200

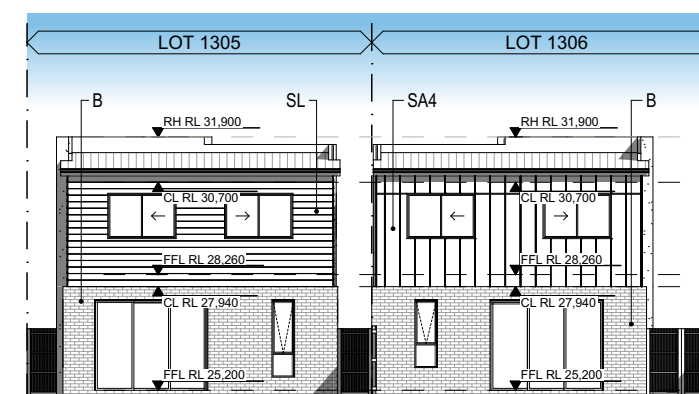


13. WEST ELEVATION

Scale 1:200

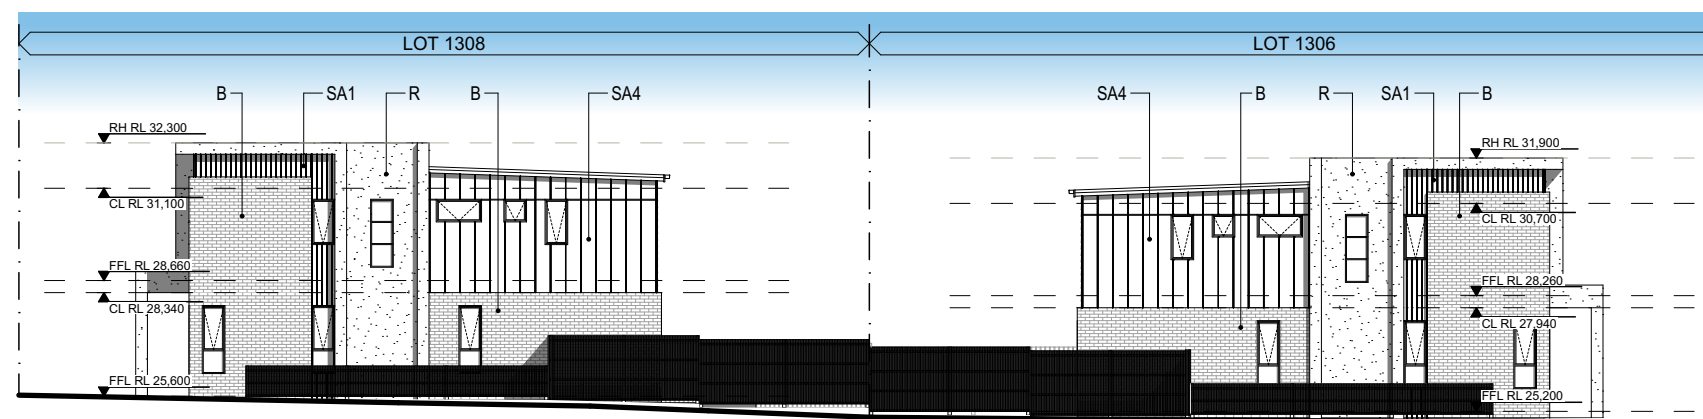

7. SOUTH ELEVATION


Scale 1:200

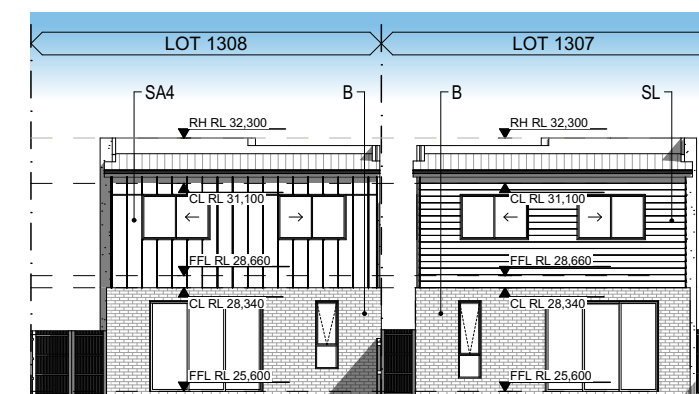

12. EAST ELEVATION

Scale 1:200

STREETSCAPE

 

F:\Projects\3657-Chapman Street, Werrington\03 Drawings\02 Dal\211216 CHAPMAN STREET WERRINGTON.pln

Document Set ID: 9941676
Version: 1, Version Date: 10/03/2022

CHAPMAN STREET WERRINGTON, NSW

The use of standard products from the MPS SmartHomes range are for the purposes of feasibility analysis only and the copyright of these designs rests solely with MPS International Pty Ltd. Reproduction or further use of these plans is not permitted in any form without the express and written permission from MPS International Pty Ltd.


NOTE:

LEVELS ARE INDICATIVE AND SUBJECT TO CHANGE DUE TO FURTHER ENGINEERING AND DESIGN REQUIREMENTS

COLOURS AND FINISHES ARE INDICATIVE ONLY




07 5509 6800
www.mps.net.au
22 Dec 2021
MPS 3657
DA13
© copyright 2021
MPS International P/L

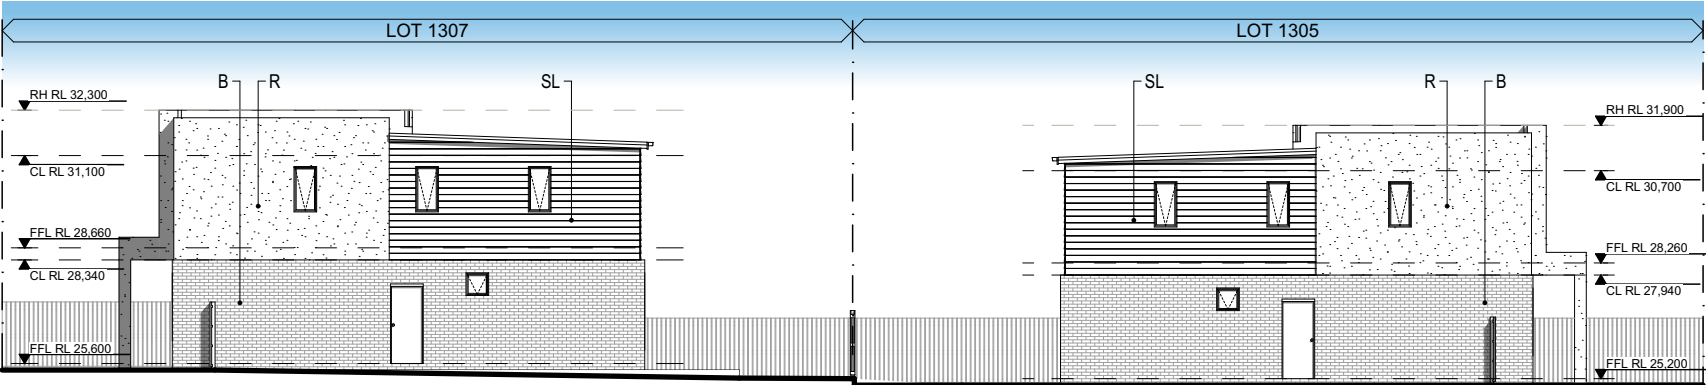


18. NORTH ELEVATION

Scale 1:200

- B  FACE BRICKWORK
- R  RENDER FINISH
- EL  JAMES HARDIE EASYLAP
- SA1  SCYON AXON 133
- SA4  SCYON AXON 400
- SL  SCYON LINEA

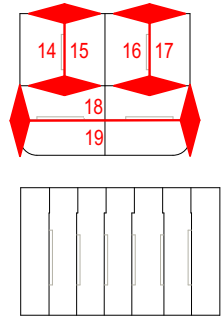


KEY PLAN

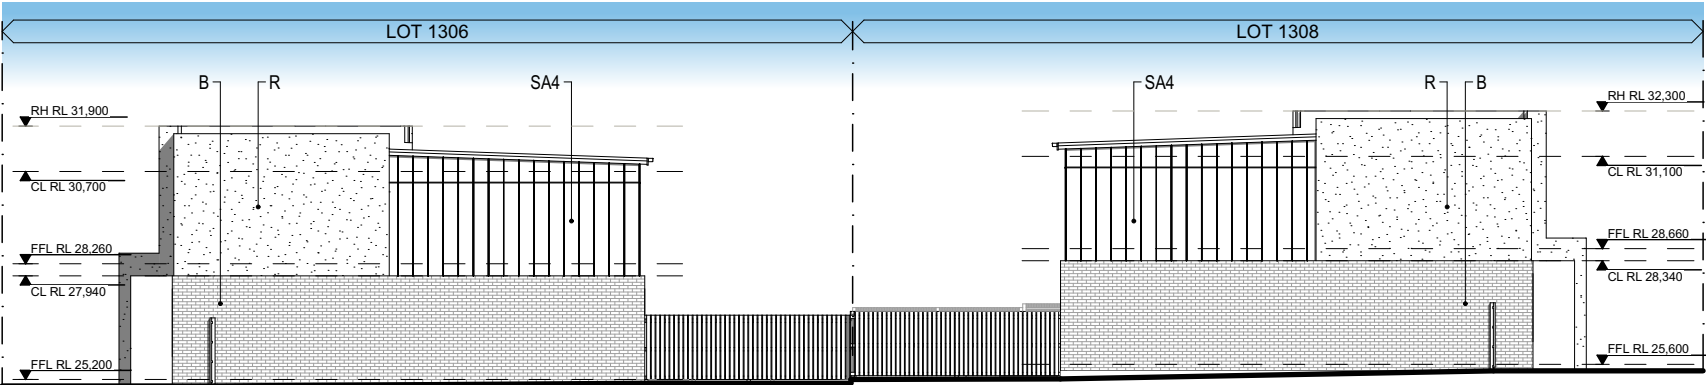


19. SOUTH ELEVATION

Scale 1:200

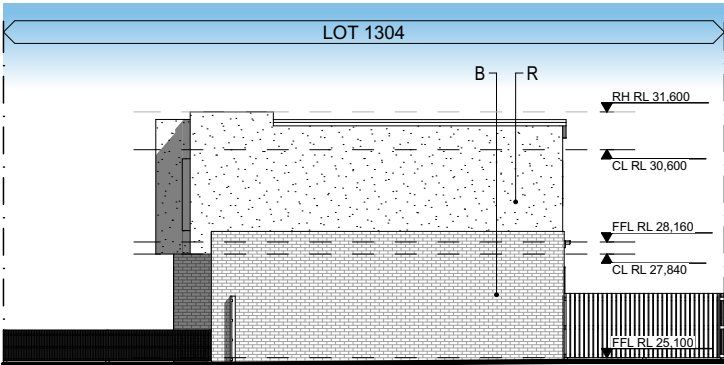


17. WEST ELEVATION

Scale 1:200

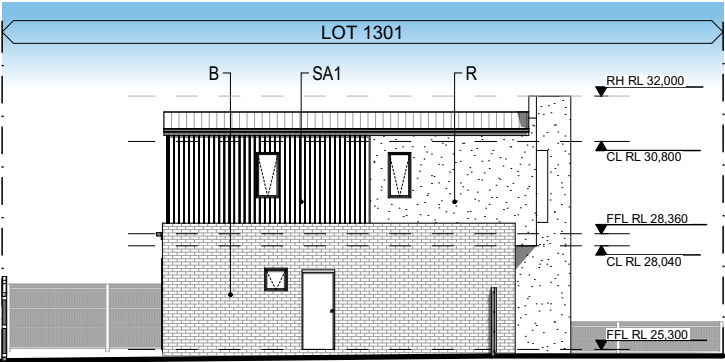


14. EAST ELEVATION

Scale 1:200

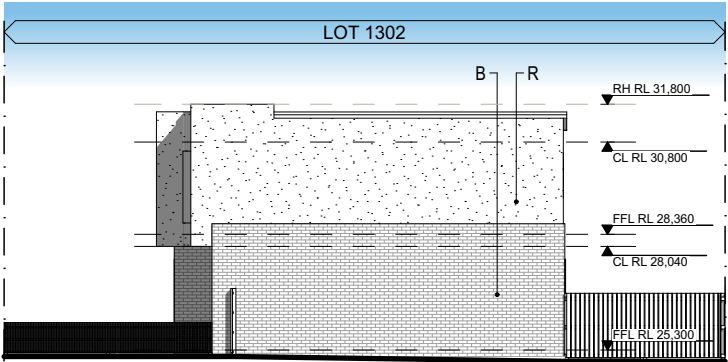

15 WEST ELEVATION


Scale 1:200

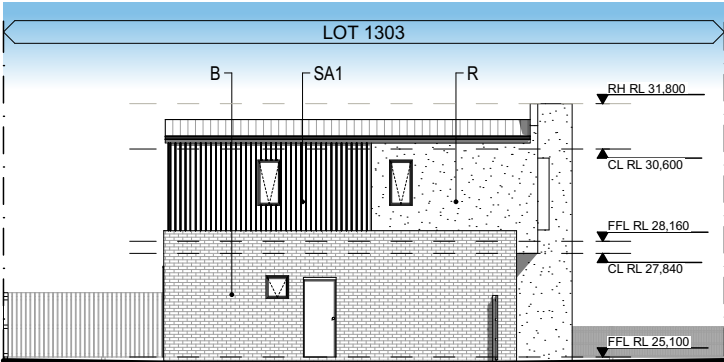

16. EAST ELEVATION

Scale 1:200

STREETSCAPE

 

F:\Projects\3657-Chapman Street, Werrington\03 Drawings\02 Dal\211216 CHAPMAN STREET WERRINGTON.pln

CHAPMAN STREET WERRINGTON, NSW


The use of standard products from the MPS SmartHomes range are for the purposes of feasibility analysis only and the copyright of these designs rests solely with MPS International Pty Ltd. Reproduction or further use of these plans is not permitted in any form without the express and written permission from MPS International Pty Ltd.

NOTE:
LEVELS ARE INDICATIVE AND SUBJECT TO
CHANGE DUE TO FURTHER ENGINEERING
AND DESIGN REQUIREMENTS

COLOURS AND FINISHES ARE INDICATIVE ONLY




07 5509 6800
www.mps.net.au
22 Dec 2021
MPS 3657
DA14
© copyright 2021
MPS International P/L

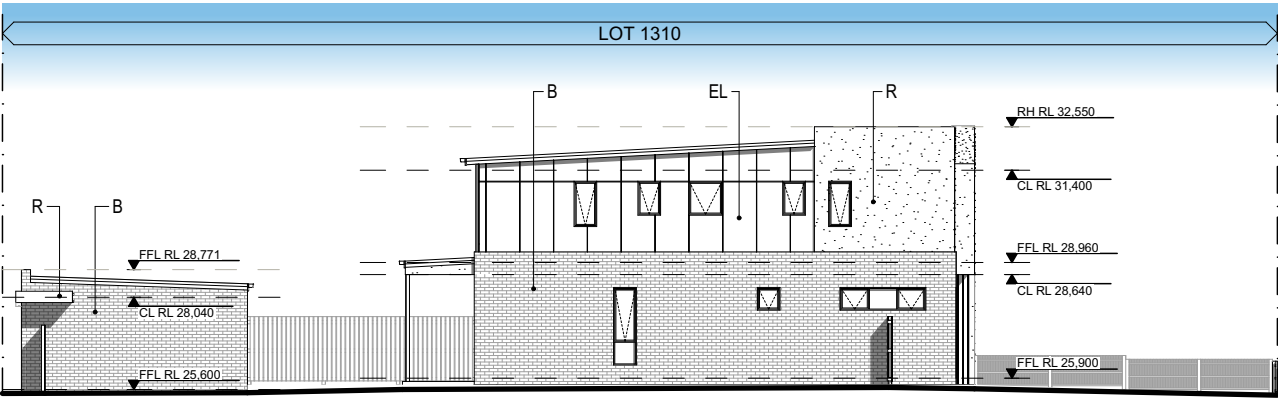


20. WEST ELEVATION

Scale 1:200

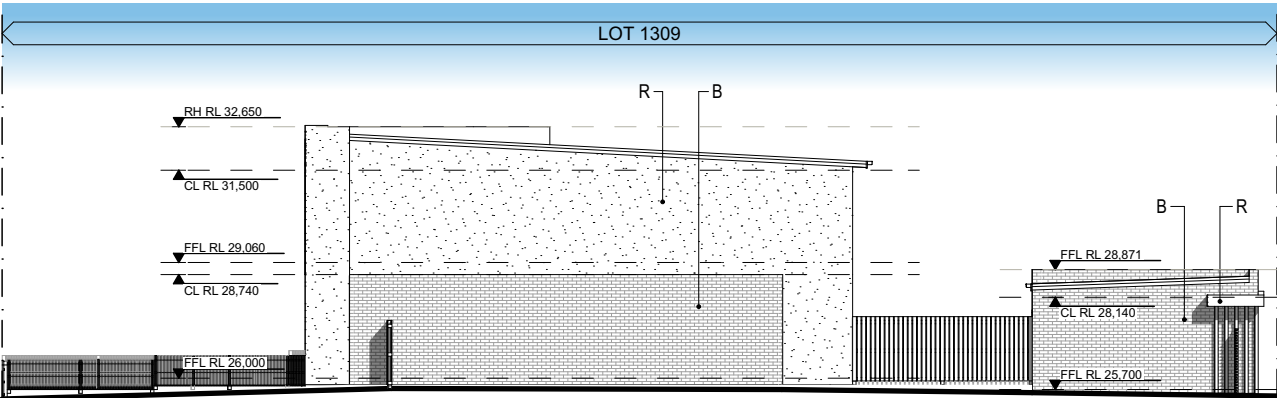


21. EAST ELEVATION

Scale 1:200

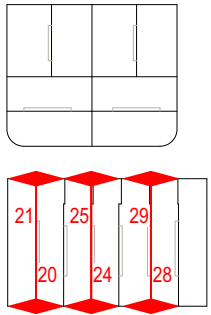


KEY PLAN

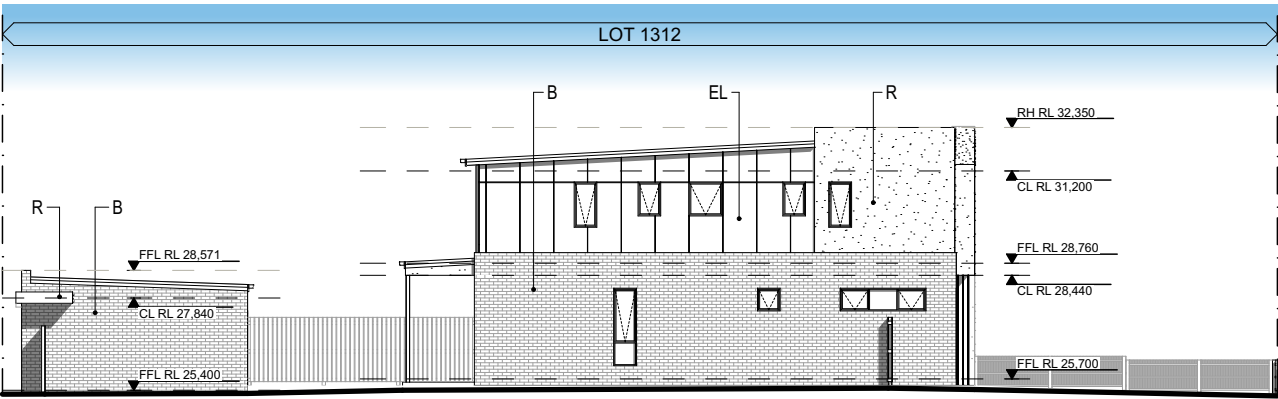

24. WEST ELEVATION


Scale 1:200

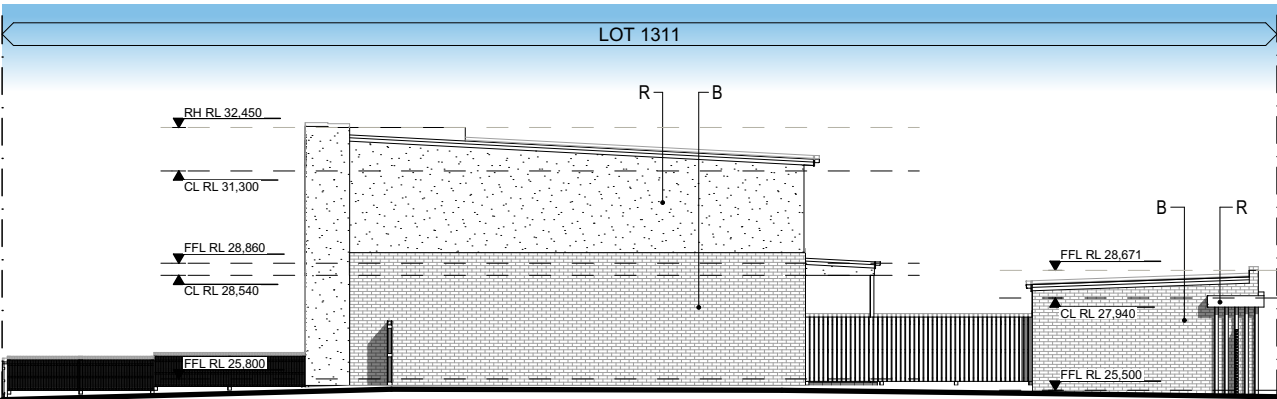

25. EAST ELEVATION


Scale 1:200

- B  FACE BRICKWORK
- R  RENDER FINISH
- EL  JAMES HARDIE EASYLAP

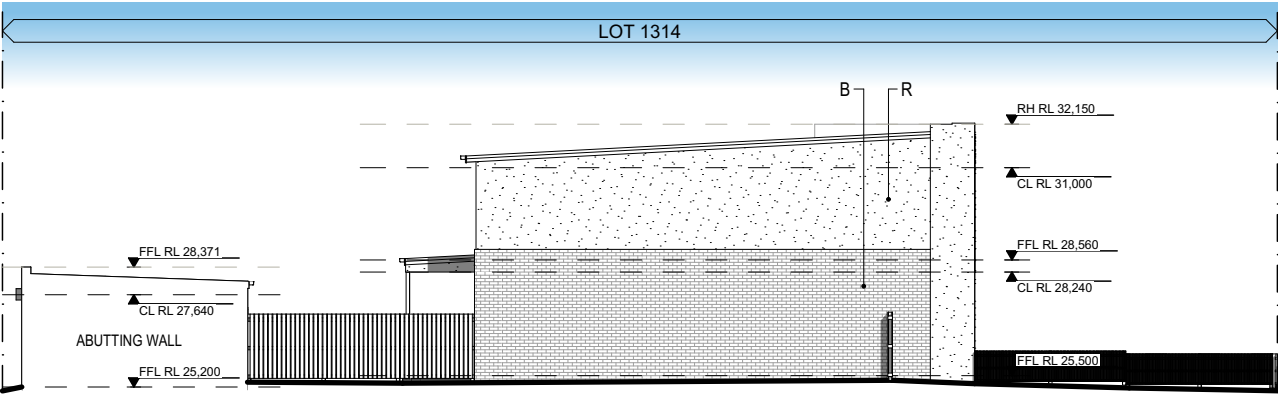

28. WEST ELEVATION


Scale 1:200

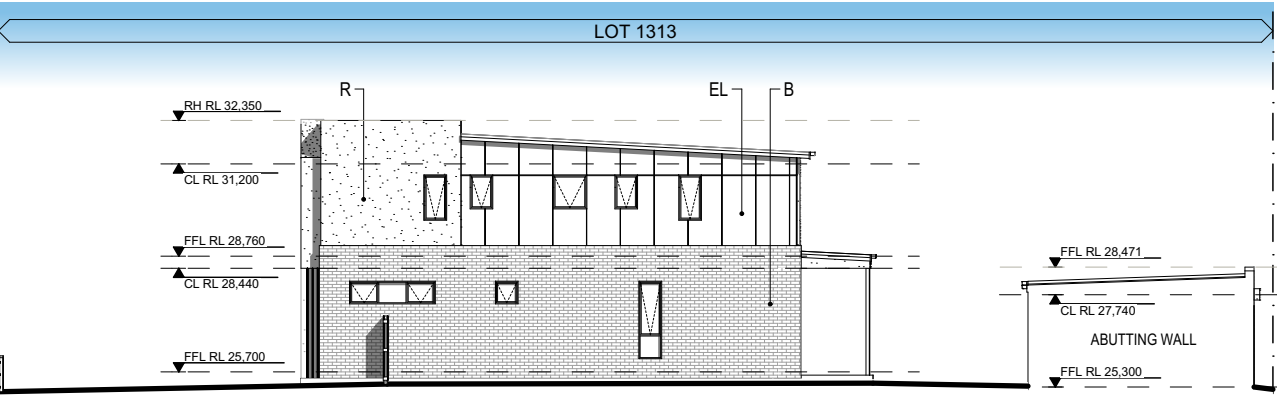

29. EAST ELEVATION

Scale 1:200

STREETSCAPE

 

F:\Projects\3657-Chapman Street, Werrington\03 Drawings\02 Dal\211216 CHAPMAN STREET WERRINGTON.pln

Document Set ID: 9941676
Version: 1, Version Date: 10/03/2022

CHAPMAN STREET WERRINGTON, NSW


The use of standard products from the MPS SmartHomes range are for the purposes of feasibility analysis only and the copyright of these designs rests solely with MPS International Pty Ltd. Reproduction or further use of these plans is not permitted in any form without the express and written permission from MPS International Pty Ltd.

NOTE:
LEVELS ARE INDICATIVE AND SUBJECT TO CHANGE DUE TO FURTHER ENGINEERING AND DESIGN REQUIREMENTS

COLOURS AND FINISHES ARE INDICATIVE ONLY




07 5509 6800
www.mps.net.au
22 Dec 2021
MPS 3657
DA15
© copyright 2021
MPS International P/L

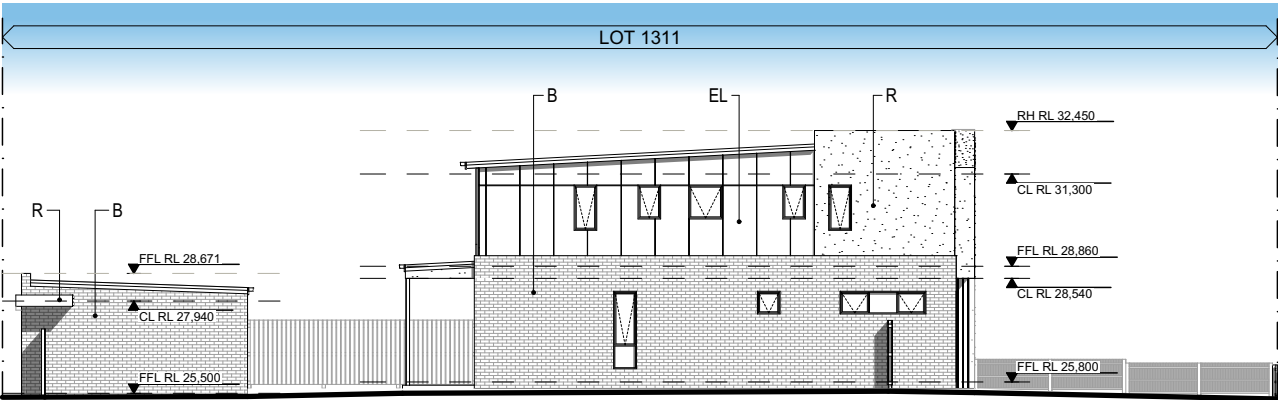


22. WEST ELEVATION

Scale 1:200

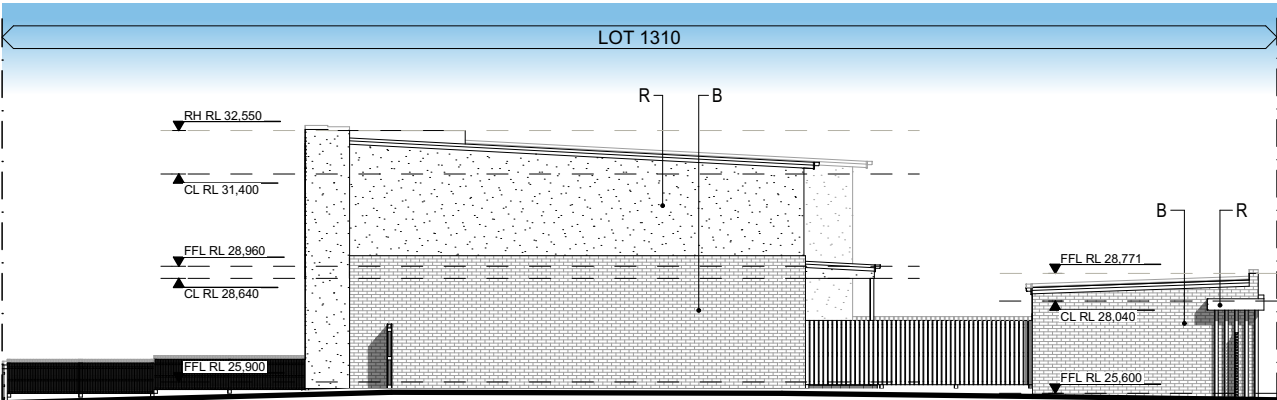


23. EAST ELEVATION

Scale 1:200

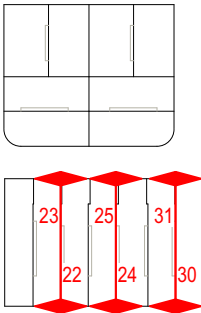


KEY PLAN

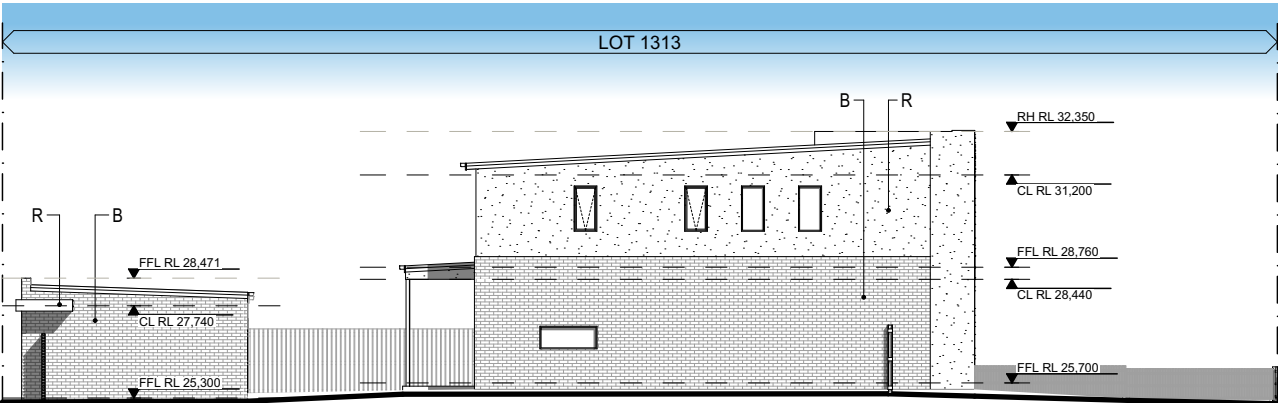

26. WEST ELEVATION


Scale 1:200

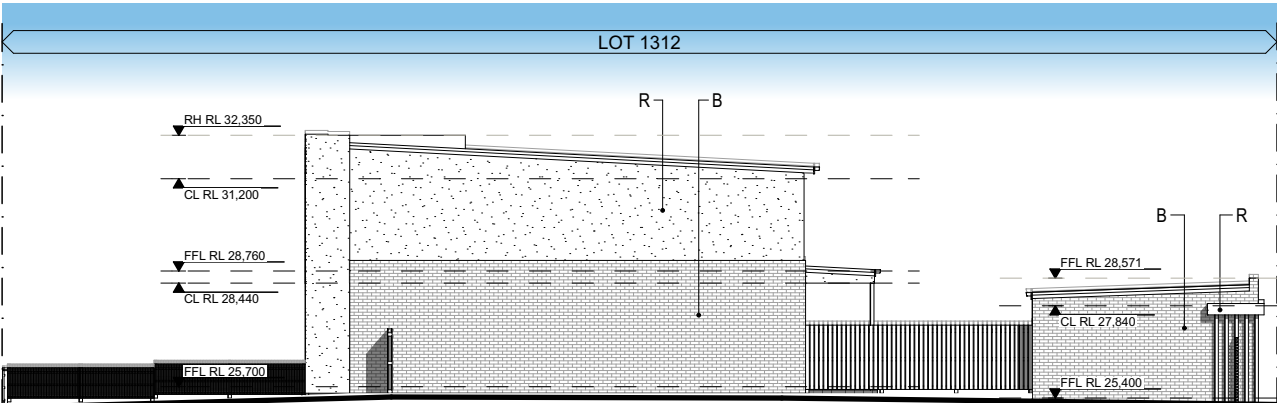

27. EAST ELEVATION


Scale 1:200

- B  FACE BRICKWORK
- R  RENDER FINISH
- EL  JAMES HARDIE EASYLAP

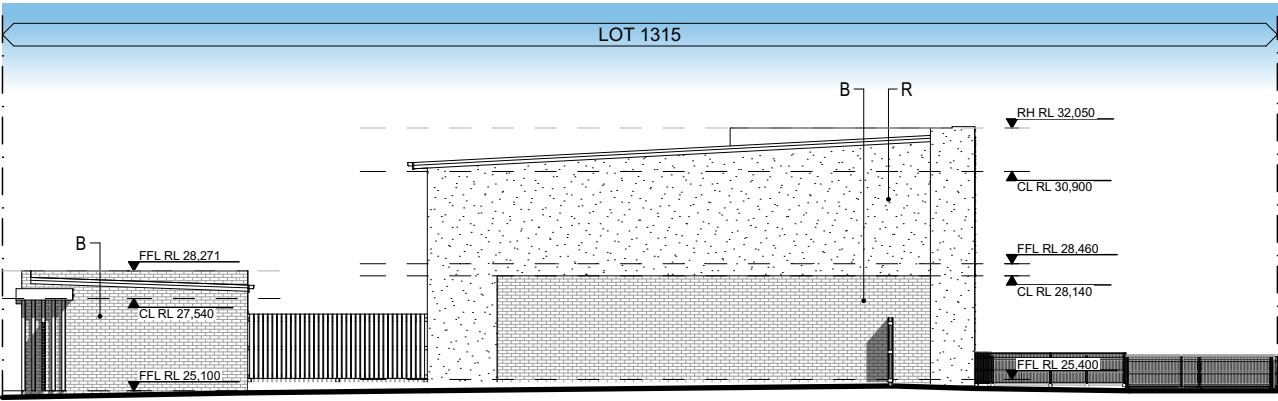

30. WEST ELEVATION


Scale 1:200

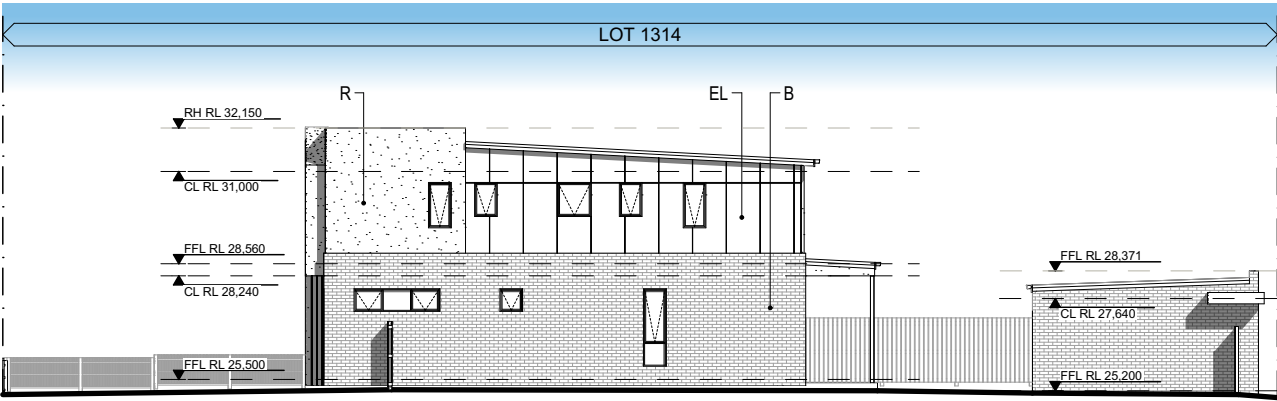

31. EAST ELEVATION

Scale 1:200

STREETSCAPE

 

F:\Projects\3657-Chapman Street, Werrington\03 Drawings\02 Dal\211216 CHAPMAN STREET WERRINGTON.pln

Document Set ID: 9941676
Version: 1, Version Date: 10/03/2022

CHAPMAN STREET WERRINGTON, NSW

The use of standard products from the MPS SmartHomes range are for the purposes of feasibility analysis only and the copyright of these designs rests solely with MPS International Pty Ltd. Reproduction or further use of these plans is not permitted in any form without the express and written permission from MPS International Pty Ltd.

NOTE:
LEVELS ARE INDICATIVE AND SUBJECT TO
CHANGE DUE TO FURTHER ENGINEERING
AND DESIGN REQUIREMENTS

COLOURS AND FINISHES ARE INDICATIVE ONLY




07 5509 6800
www.mps.net.au
22 Dec 2021
MPS 3657
DA16
© copyright 2021
MPS International P/L

- GARBAGE BIN STORAGE LOCATION
(1m² EACH)
- GARBAGE BIN COLLECTION LOCATION
(GENERAL WASTE/RECYCLING)



FENCE TYPE A
1.8m HIGH GOOD NEIGHBOUR
FENCE WITH TOP CAPPING.

FENCE TYPE B
1.8m HIGH FENCE WITH
VERTICAL PALINGS FIXED ON
EDGE
MIN. 50% OPENINGS

FENCE TYPE C
0.9m HIGH FENCE WITH
VERTICAL PALINGS FIXED ON
EDGE

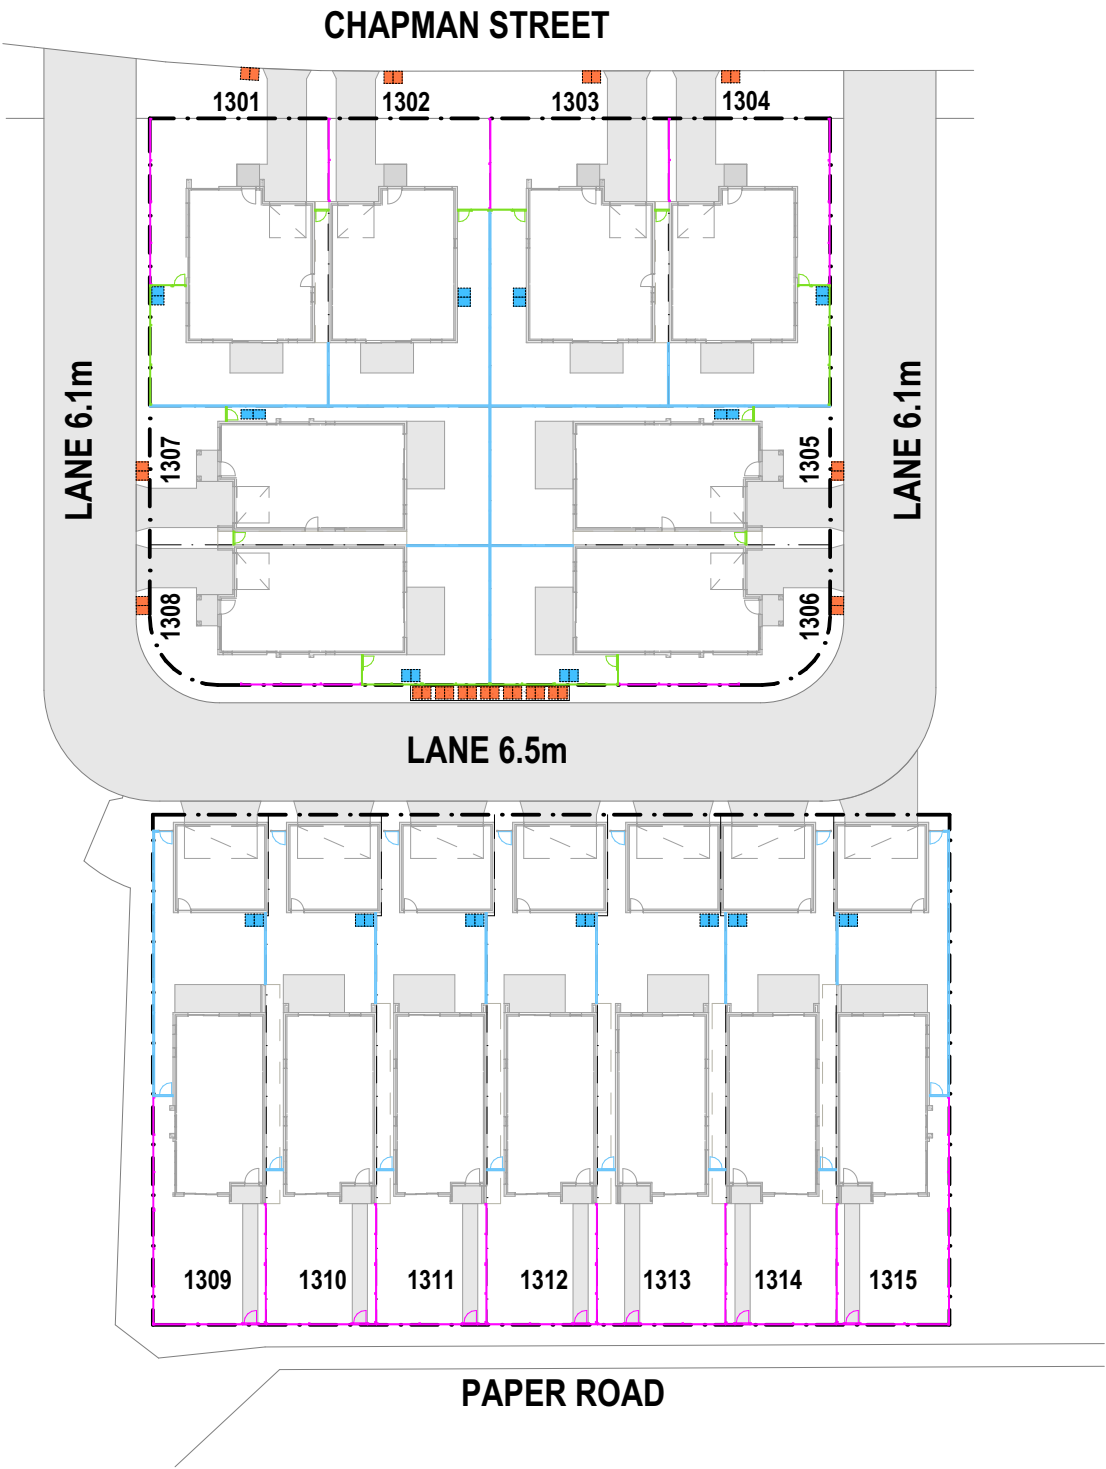

FENCING & REFUSE PLAN

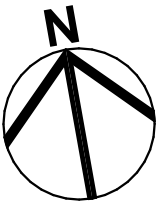 

CHAPMAN STREET WERRINGTON, NSW

The use of standard products from the MPS SmartHomes range are for the purposes of feasibility analysis only and the copyright of these designs rests solely with MPS International Pty Ltd. Reproduction or further use of these plans is not permitted in any form without the express and written permission from MPS International Pty Ltd.

MPS
Architects

07 5509 6800
www.mps.net.au
22 Dec 2021
MPS 3657
DA17
© copyright 2021
MPS International P/L



OVERSHADOWING - 9AM

Scale 1:500



OVERSHADOWING - 10AM

Scale 1:500




OVERSHADOWING - 11AM

Scale 1:500

SOLAR COMPLIANCE

NOTE: AREAS DO NOT INCLUDE VOIDS AND STAIR VOIDS ON THE FIRST LEVEL

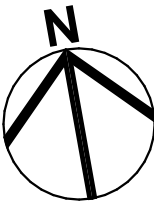


CHAPMAN STREET WERRINGTON, NSW

The use of standard products from the MPS SmartHomes range are for the purposes of feasibility analysis only and the copyright of these designs rests solely with MPS International Pty Ltd. Reproduction or further use of these plans is not permitted in any form without the express and written permission from MPS International Pty Ltd.




07 5509 6800
www.mps.net.au
22 Dec 2021
MPS 3657
DA18
© copyright 2021
MPS International P/L

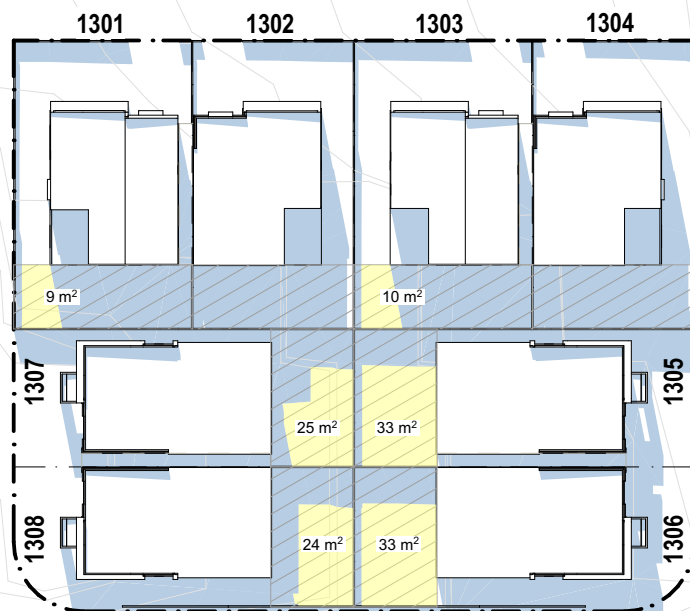


OVERSHADOWING - 12PM

Scale 1:500

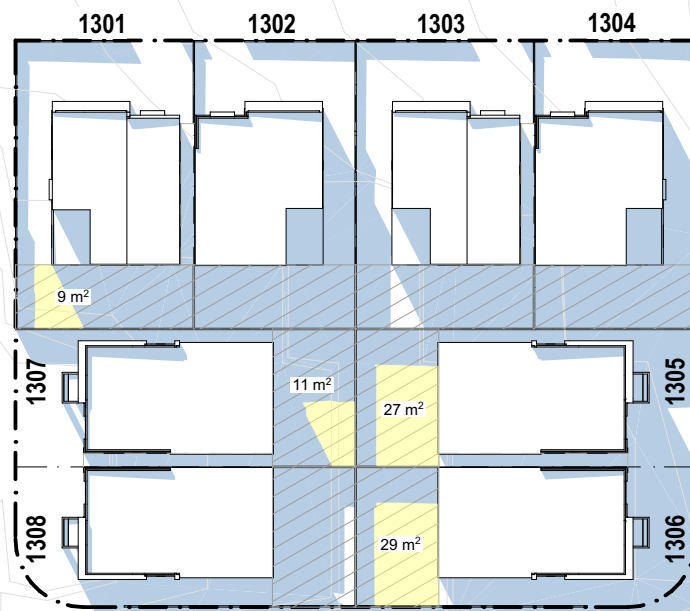




OVERSHADOWING - 1PM

Scale 1:500

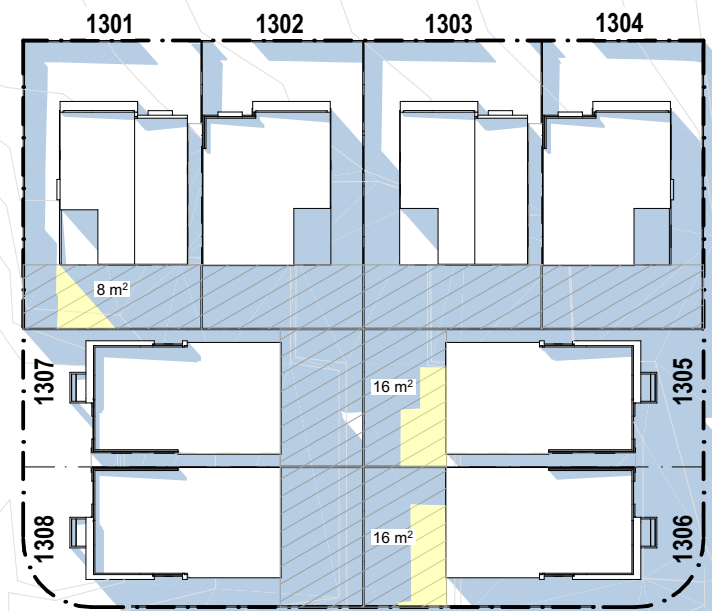


OVERSHADOWING - 2PM

Scale 1:500

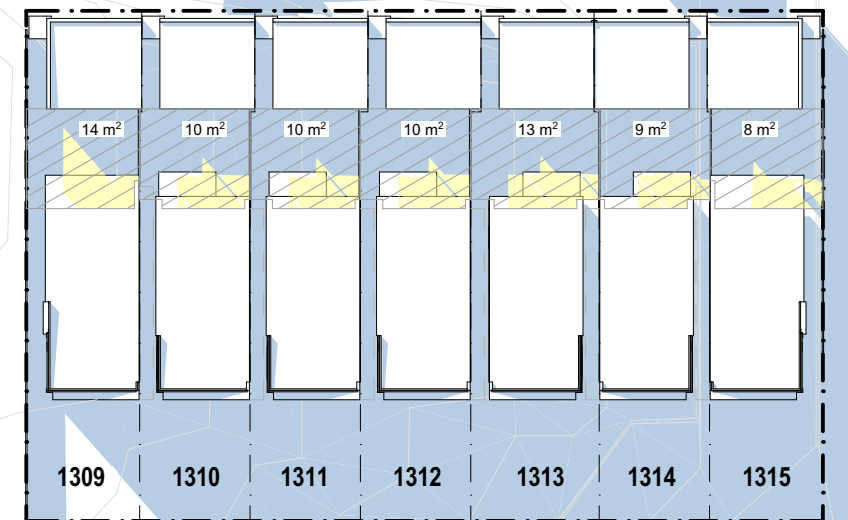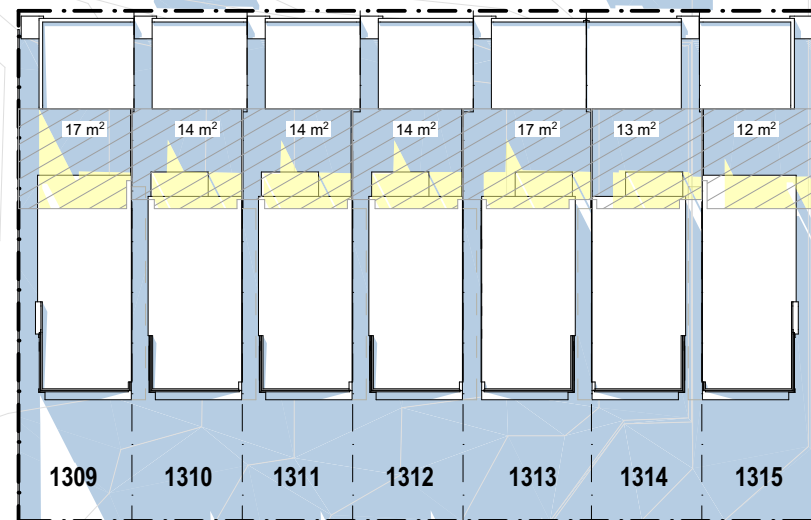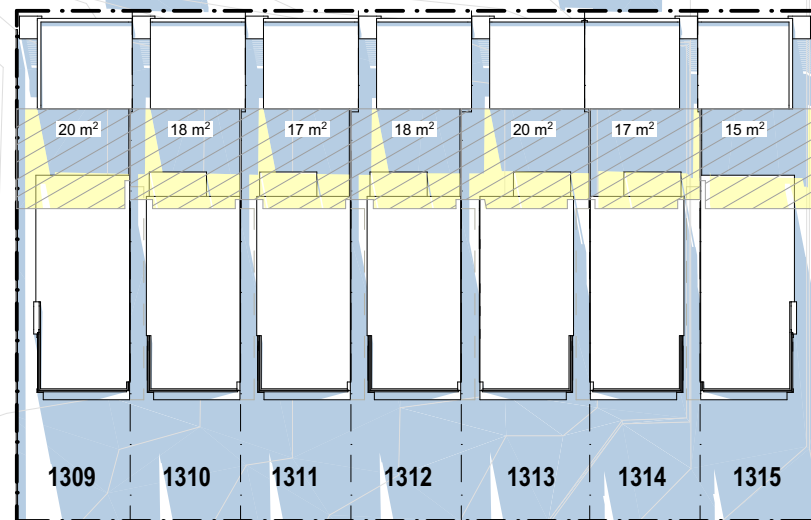

SOLAR COMPLIANCE

NOTE: AREAS DO NOT INCLUDE VOIDS
AND STAIR VOIDS ON THE FIRST LEVEL

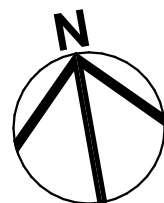

CHAPMAN STREET WERRINGTON, NSW

The use of standard products from the MPS SmartHomes range are for the purposes of feasibility analysis only and the copyright of these designs rests solely with MPS International Pty Ltd. Reproduction or further use of these plans is not permitted in any form without the express and written permission from MPS International Pty Ltd.

MPS
Architects

07 5509 6800
www.mps.net.au
22 Dec 2021
MPS 3657
DA19
© copyright 2021
MPS International P/L




OVERSHADOWING - 3PM
Scale 1:500

LOT	9:00	10:00	11:00	12:00	1:00	2:00	3:00
1301	*	*	*	✓	✓	✓	*
1302	*	*	✓	*	*	*	*
1303	*	*	*	✓	*	*	*
1304	*	✓	✓	*	*	*	*
1305		✓	✓	✓	✓	✓	*
1306		✓	✓	✓	✓	✓	
1307	*	✓	✓	✓	✓		
1308	✓	✓	✓	✓			
1309	*	✓	✓	✓	✓	✓	✓
1310	*	*	✓	✓	✓	✓	*
1311	*	*	✓	✓	✓	✓	*
1312	*	*	✓	✓	✓	✓	*
1313	*	✓	✓	✓	✓	✓	*
1314	*	✓	✓	✓	✓	✓	*
1315	*	✓	✓	✓	✓	✓	*

- ✓ solar access provided to area over 8 sqm
- * solar access provided to main living areas

SOLAR COMPLIANCE

NOTE: AREAS DO NOT INCLUDE VOIDS
AND STAIR VOIDS ON THE FIRST LEVEL

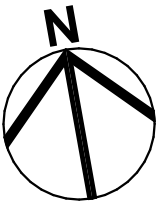

CHAPMAN STREET
WERRINGTON, NSW

The use of standard products from the MPS SmartHomes range are for the purposes of feasibility analysis only and the copyright of these designs rests solely with MPS International Pty Ltd. Reproduction or further use of these plans is not permitted in any form without the express and written permission from MPS International Pty Ltd.



07 5509 6800
www.mps.net.au
22 Dec 2021
MPS 3657
DA20
© copyright 2021
MPS International P/L

EXTERIOR COLOUR SCHEDULE

COLOURS AND MATERIAL FINISHES ARE INDICATIVE ONLY

FEATURE COLOURS



Face Brick 1 FB1
Austral Bricks
'Wilderness - Silver Birch'



Face Brick 2 FB2
Austral Bricks
'Wilderness - Blackbutt'



Face Brick 3 FB3
Austral Bricks
'Wilderness - Rosewood'



Face Brick 4 FB4
Austral Bricks
'Wilderness - Grey Gum'



Lightweight LW1
Render R1
Dulux - 'Whisper White'



Lightweight LW2
Render R2
Dulux - 'Namadjì'



Lightweight LW3
Render R3
Dulux - 'Tristan'



Lightweight LW4
Render R4
Dulux - 'Accord'



Feature Timber
FT1
'Bush Cherry'




Feature Timber
FT2
'Casuarina'




Feature Timber
FT3
'Antique White'

Note: Downpipes and rainheads
to match wall colour.


FEATURE COLOURS

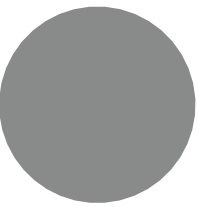

Roof:
Colorbond 'WindSpray'

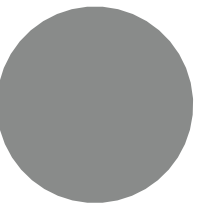


Gutters & Fascia:
Colorbond 'WindSpray'

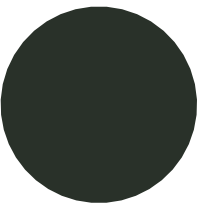

Window Frames:
Colorbond 'Monument'



Garage Door:
Colorbond 'Surfmist'

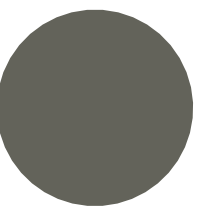

Garage Door:
Colorbond 'Basalt'

FEATURE CLADDING



Feature Cladding (EL)
James Hardie EasyLap



Feature Cladding (SL)
Scyon Linea



Feature Cladding (SA1)
Scyon Axon 133



Feature Cladding (SA4)
Scyon Axon 400

INDICATIVE COLOURS AND FINISHES

CHAPMAN STREET WERRINGTON, NSW

The use of standard products from the MPS SmartHomes range are for the purposes of feasibility analysis only and the copyright of these designs rests solely with MPS International Pty Ltd. Reproduction or further use of these plans is not permitted in any form without the express and written permission from MPS International Pty Ltd.