


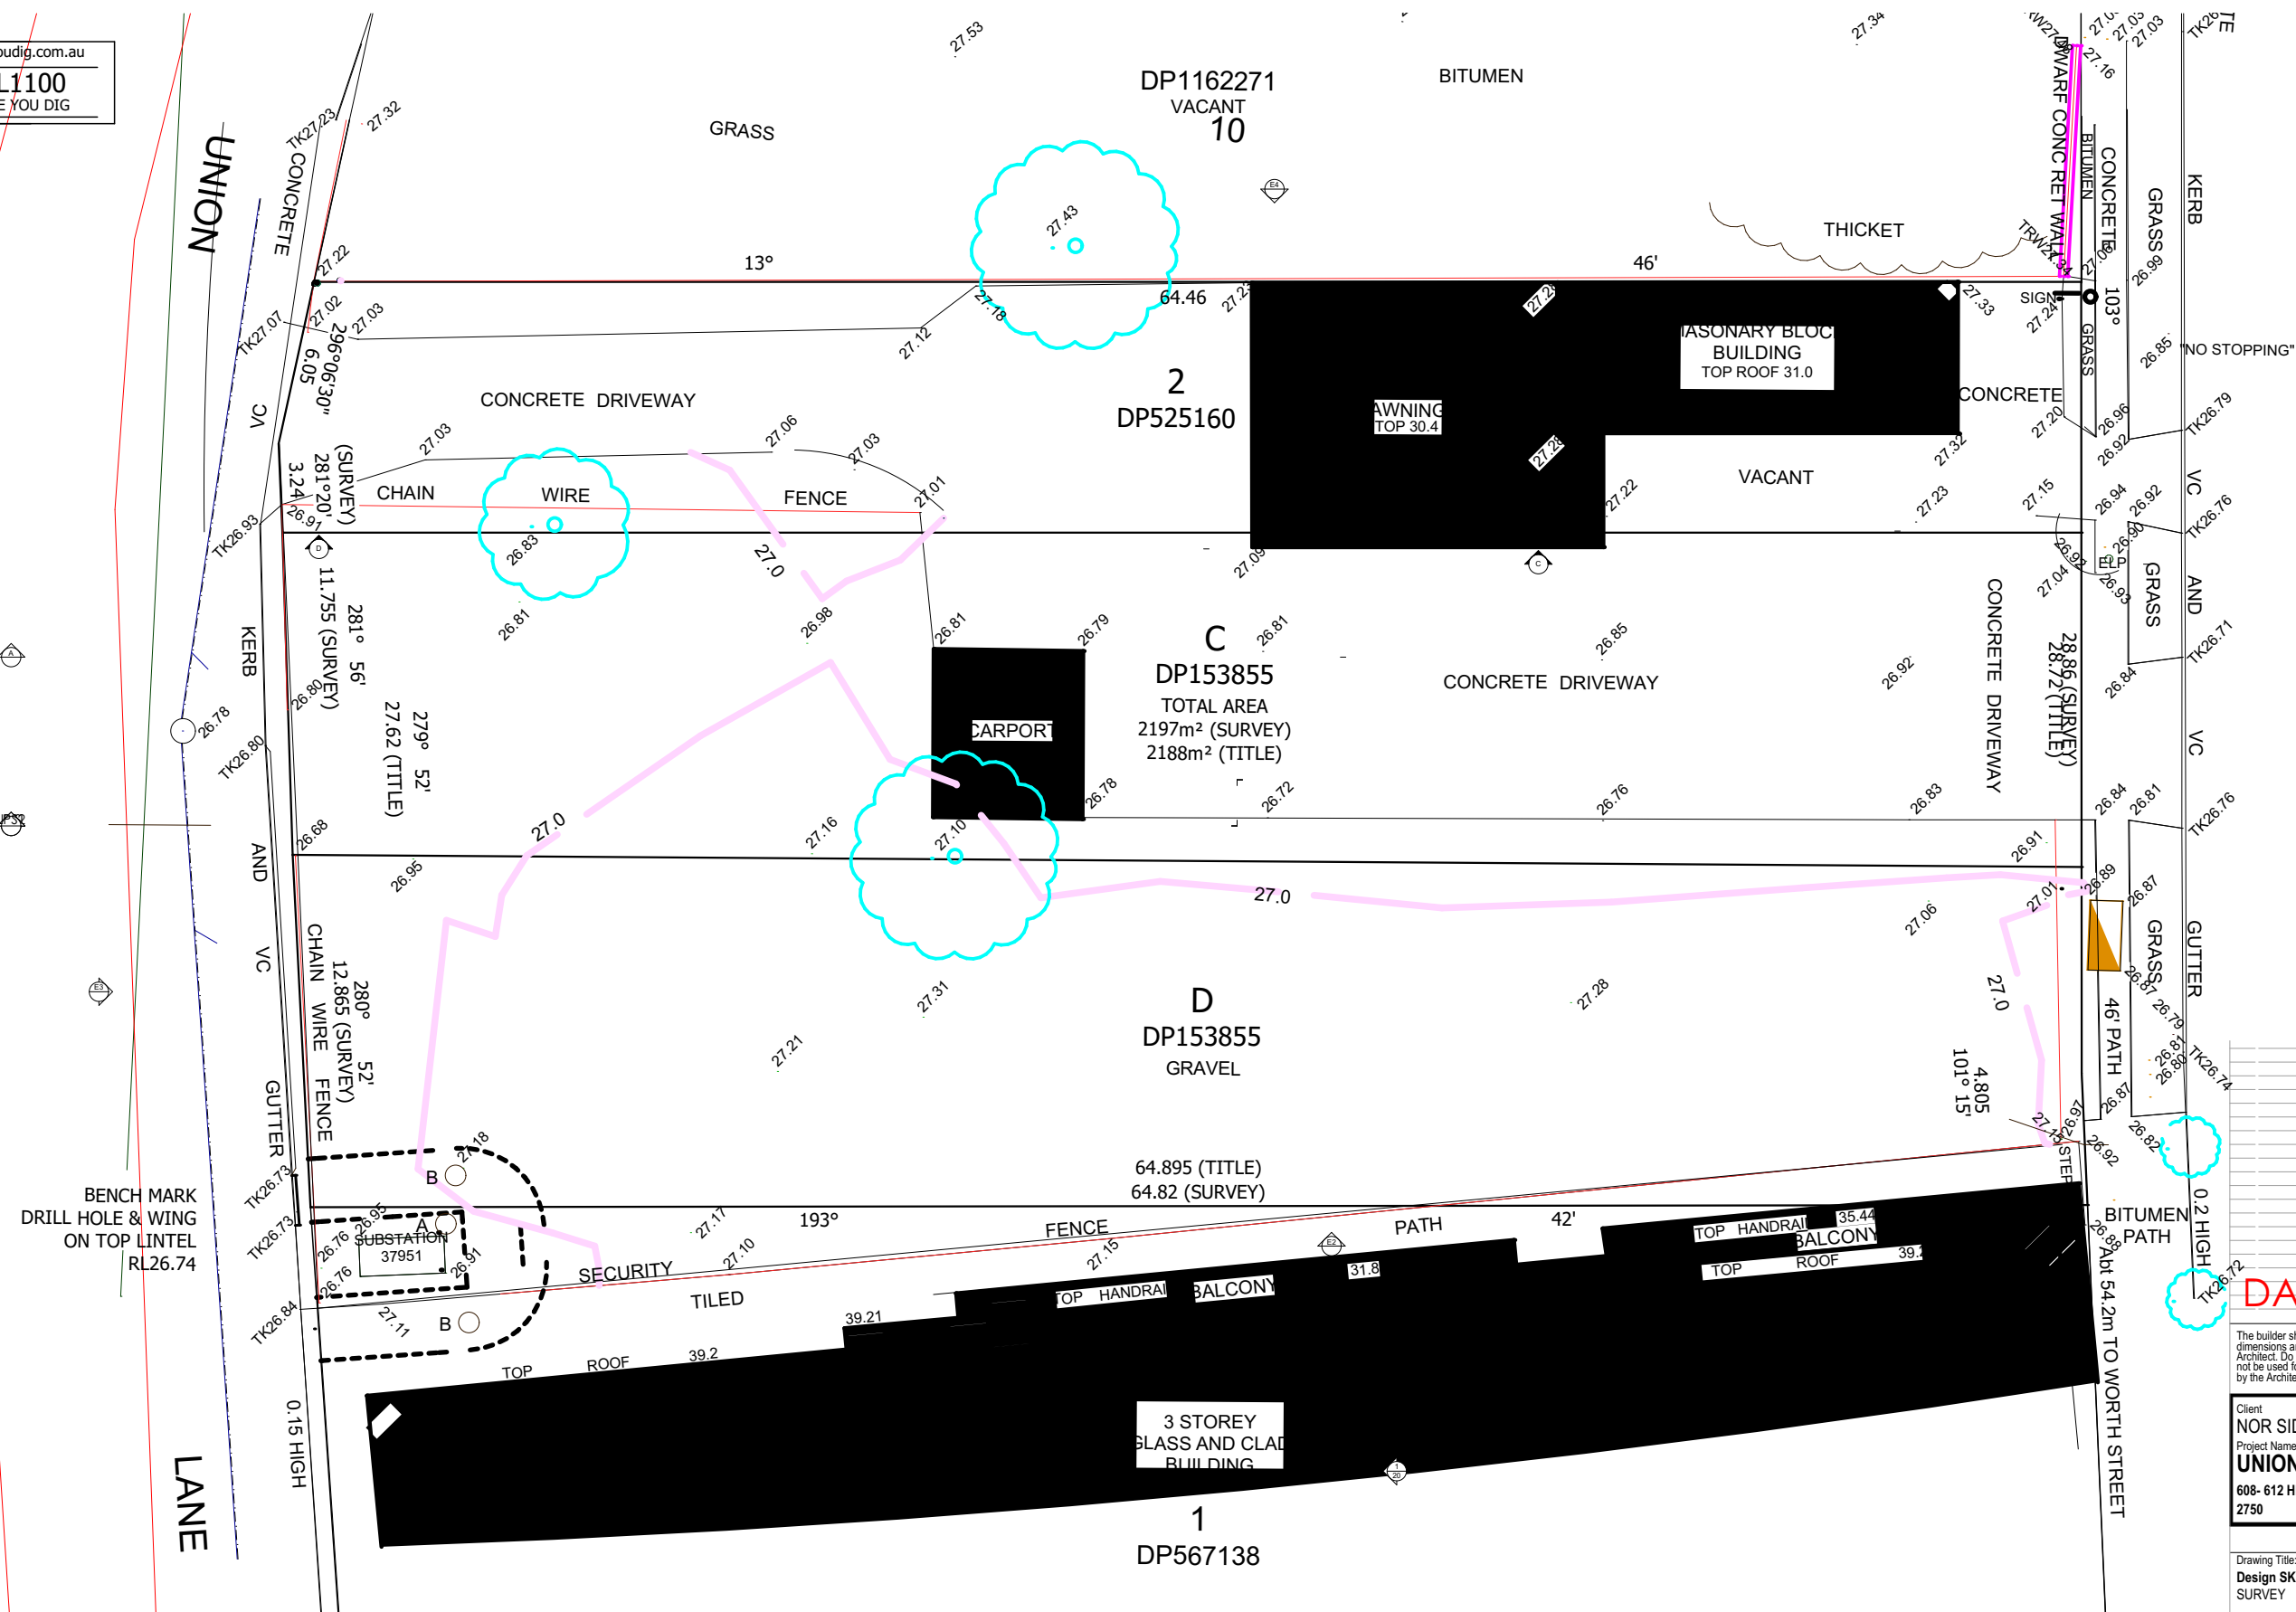

The builder shall check and verify all dimensions and verify all errors and omissions to the Architect. Do not scale the drawings. Drawings shall not be used for construction purposes until issued by the Architect for construction.

Client
NOR SIDE INVESTMENTS P/L
Project Name
UNION ON HIGH
608- 612 HIGH STREET FOPENRITH
2750

Drawing Title:
Design SK - SURVEY
SURVEY

Scale: as noted	Date: 27.07.20
-----------------	----------------

Status: DA	Checked By: AR
------------	----------------

Project No:	Drawing No.:
-------------	--------------

0719	1
------	---

Plot Date:	28/07/2002
------------	------------

UNIT NUMBER BLOCK A	TYPE	UNIT SIZE SQ.M	BALCONY SIZE SQ.M (MIN 10)	STORAGE C.M (1B/6 2B/8 3B/10 Garage + Unit	CAR PARKING	SOLAR ACCESS HOURS min 2hrs 37/41=90%	CROSS VENTILATION SA/Single aspect 29/41=71%
UNIT 1 A L1	2 BED	102.00	15.90	4.0+4.0 =8.0	1	9am-12.0/3	YES
UNIT 2 A L1	1 BED	53.00	16.90	4.0+4.86 = 8.86	1	9am-12.0/3	NO/SA
UNIT 3 A L1	1 BED	54.00	16.90	4.0+6.0 =10.00	1	9am-12.0/3	NO/SA
UNIT 4 A L1	2 BED	88.00	15.90	6.35+8.85 =15.20	1	9am-12.0/3	YES
UNIT 5 A L2	2 BED	102.00	15.90	4.0+4.0 =8.0	1	9am-12.0/3	YES
UNIT 6 A L2	1 BED	53.00	16.90	4.0+4.86 = 8.86	1	9am-12.0/3	NO/SA
UNIT 7 A L2	1 BED	54.00	16.90	4.0+6.0 =10.00	1	9am-12.0/3	NO/SA
UNIT 8 A L2	2 BED	99.00	15.90	6.35+8.85 =15.20	1	9am-12.0/3	YES
UNIT 9 A L3	2 BED	102.00	15.90	4.0+4.0 =8.0	1	9am-12.0/3	YES
UNIT 10 A L3	1 BED	53.00	16.90	4.0+4.86 = 8.86	1	9am-12.0/3	NO/SA
UNIT 11 A L3	1 BED	54.00	16.90	4.0+6.0 =10.00	1	9am-12.0/3	NO/SA
UNIT 12 A L3	2 BED	99.00	15.90	6.35+8.85 =15.20	1	9am-12.0/3	YES
UNIT 13 A L4	2 BED	102.00	15.90	4.0+4.0 =8.0	1	9am-3pm/6	YES
UNIT 14 A L4	1 BED	53.00	16.90	4.0+4.86 = 8.86	1	9am-3pm/6	YES /Roof Vent
UNIT 15 A L4	1 BED	54.00	16.90	4.0+6.0 =10.00	1	9am-3pm/6	YES /Roof Vent

UNIT 16 A L4	2 BED	99.00	15.90	6.35+8.85 =15.20	1	9am-3pm/6	YES
UNIT NUMBER BLOCK B	TYPE	UNIT SIZE SQ.M	BALCONY SIZE SQ.M	STORAGE C.M	CAR PARKING	SOLAR ACCESS HOURS	CROSS VENTILATION
UNIT 17 B L1	2 BED	95.5	22.5+32.5=55 CY	4.0+4.1 = 8.1	1	10.30am-1pm/2.5	YES
UNIT 18 B L1	2 BED	89.5	37.5 CY	4.0+4.0 = 8.0	1	10.0-1pm/3	NO/SA
UNIT 19 BL1	2 BED	93.00	22.5 CY	4.0+4.0 = 8.0	1	10.30am- 1.0pm/3.5	YES
UNIT 20 B L1	1 BED	63.00		8+12.5=20.5	1	4.0+3.0 = 7.0 9.0am- 10.45am/1.75 NO	NO
UNIT 21 B L1	2 BED TH	90.00	12.5+12.5=25.0	4.0 +5.3 = 9.3	1	0/NO	YES
UNIT 22 B L1	2 BED	102.00	24.5	4.0+4.1 = 8.1	1	0/NO	YES
UNIT 23 B L2	2 BED	95.50	19.50	4.0+4.1 = 8.1	1	9.30am- 12.30pm/3	YES
UNIT 24 B L2	1 BED	58.50	19.50	4.0+3.0 =7.1	1	9.30am- 1.0pm/3.5	NO/SA
UNIT 25 B L2	1 BED	55.50	19.50	4.0+3.0 =7.1	1	9.30am- 1.0pm/3.5	NO/SA
UNIT 26 B L2	2 BED	93.00	10.00	4.0+4.0 = 8.0	1	9.0am-2.0pm/5	YES
UNIT 27 B L2	1 BED	63.00	8+12.5=20.5	4.0+3.0 = 7.0	1	9.0am-11.0am/2	YES
UNIT 28 B L2	2 BED	102.00	24.5	4.0+4.1 = 8.1	1	0/NO	YES
UNIT 29 B L3	2 BED	95.50	19.50	4.0+4.1 = 8.1	1	9.30am- 12.30pm/3	YES
UNIT 30 B L3	1 BED	58.50	19.50	4.0+3.0 =7.1	1	9.30am- 1.0pm/3.5	NO/SA
UNIT 31 B L3	1 BED	55.50	19.50	4.0+3.0 =7.1	1	9.30am- 1.0pm/3.5	NO/SA

UNIT 32 B L3	2 BED	93.00	10.00	4.0+4.0 = 8.0	1	9.0am-2.0pm/5	YES
UNIT 33 B L3	1 BED	63.00	8+12.5=20.5	4.0+3.0 = 7.0	1	9.0am-11.0am/2	YES
UNIT 34 B L3	2 BED	102.00	24.5	4.0+4.1 = 8.1	1	0	YES
UNIT 35 B L4	2 BED	95.50	19.50	4.0+4.1 = 8.1	1	9.0am-3pm/6	YES
UNIT 36 B L4	1 BED	58.50	19.50	4.0+3.0 =7.1	1	9.0am-3pm/6	YES /Roof Vent
UNIT 37 B L4	1 BED	55.50	19.50	4.0+3.0 =7.1	1	9.0am-3pm/6	YES /Roof Vent
UNIT 38 B L4	2 BED	93.00	10.00	4.0+4.0 = 8.0	2	9.0am-3pm/6	YES
UNIT 39 B L4	1 BED	63.00	8+12.5=20.5	4.0+3.0 = 7.0	1	9.0am-12.00/3	YES
UNIT 40 B L4	2 BED TH	90.00	12.5+12.5=25.0	4.0 +5.3 = 9.3	2	9.0am-3pm/6 Roof lights	YES
UNIT 41 B L4	2 BED	102.00	24.5	4.0+4.1 = 8.1	2	9.0am-3pm/6 Roof lights	YES

SITE DEVELOPMENT OVERVIEW

SITE AREA	2197 SQ.M
FLOOR SPACE RATIO	2.32:1.0/5085 SQ.M
UNIT CONFIGURATION	41 UNITS
	18 X 1 BED
	21 X 2 BED
	2 X 2BED 2 STOREY
CARPARKING	COMMERCIAL 7
	VISITORS 7
	RESIDENTIAL 44
TOTAL COMMUNAL	RESIDENTIAL 485 SQ.M
LANDSCAPED AREAS	COMMERCIAL 325 SQ.M
	TOTAL 36.8% 810 SQ.M

DA 27.07.20

The builder shall check and verify all dimensions and verify all errors and omissions to the Architect. Do not scale the drawings. Drawings shall not be used for construction purposes until issued by the Architect for construction.


Client
NOR SIDE INVESTMENTS P/L
Project Name
UNION ON HIGH
608- 612 HIGH STREET FPenRITH
2750

Drawing Title:
Design SK - DEVELOPMENT SCHEDULE
SITE DETAILS, DEVELOPMENT SCHEDULE
15.04.2020docx, SITE DEVELOPMENT
OVERVIEW

Scale: As noted
Status: DA
Date: 27.07.20
Checked By: AR

Project No.:
0719
Drawing No.:
1

Plot Date: 28/07/2020

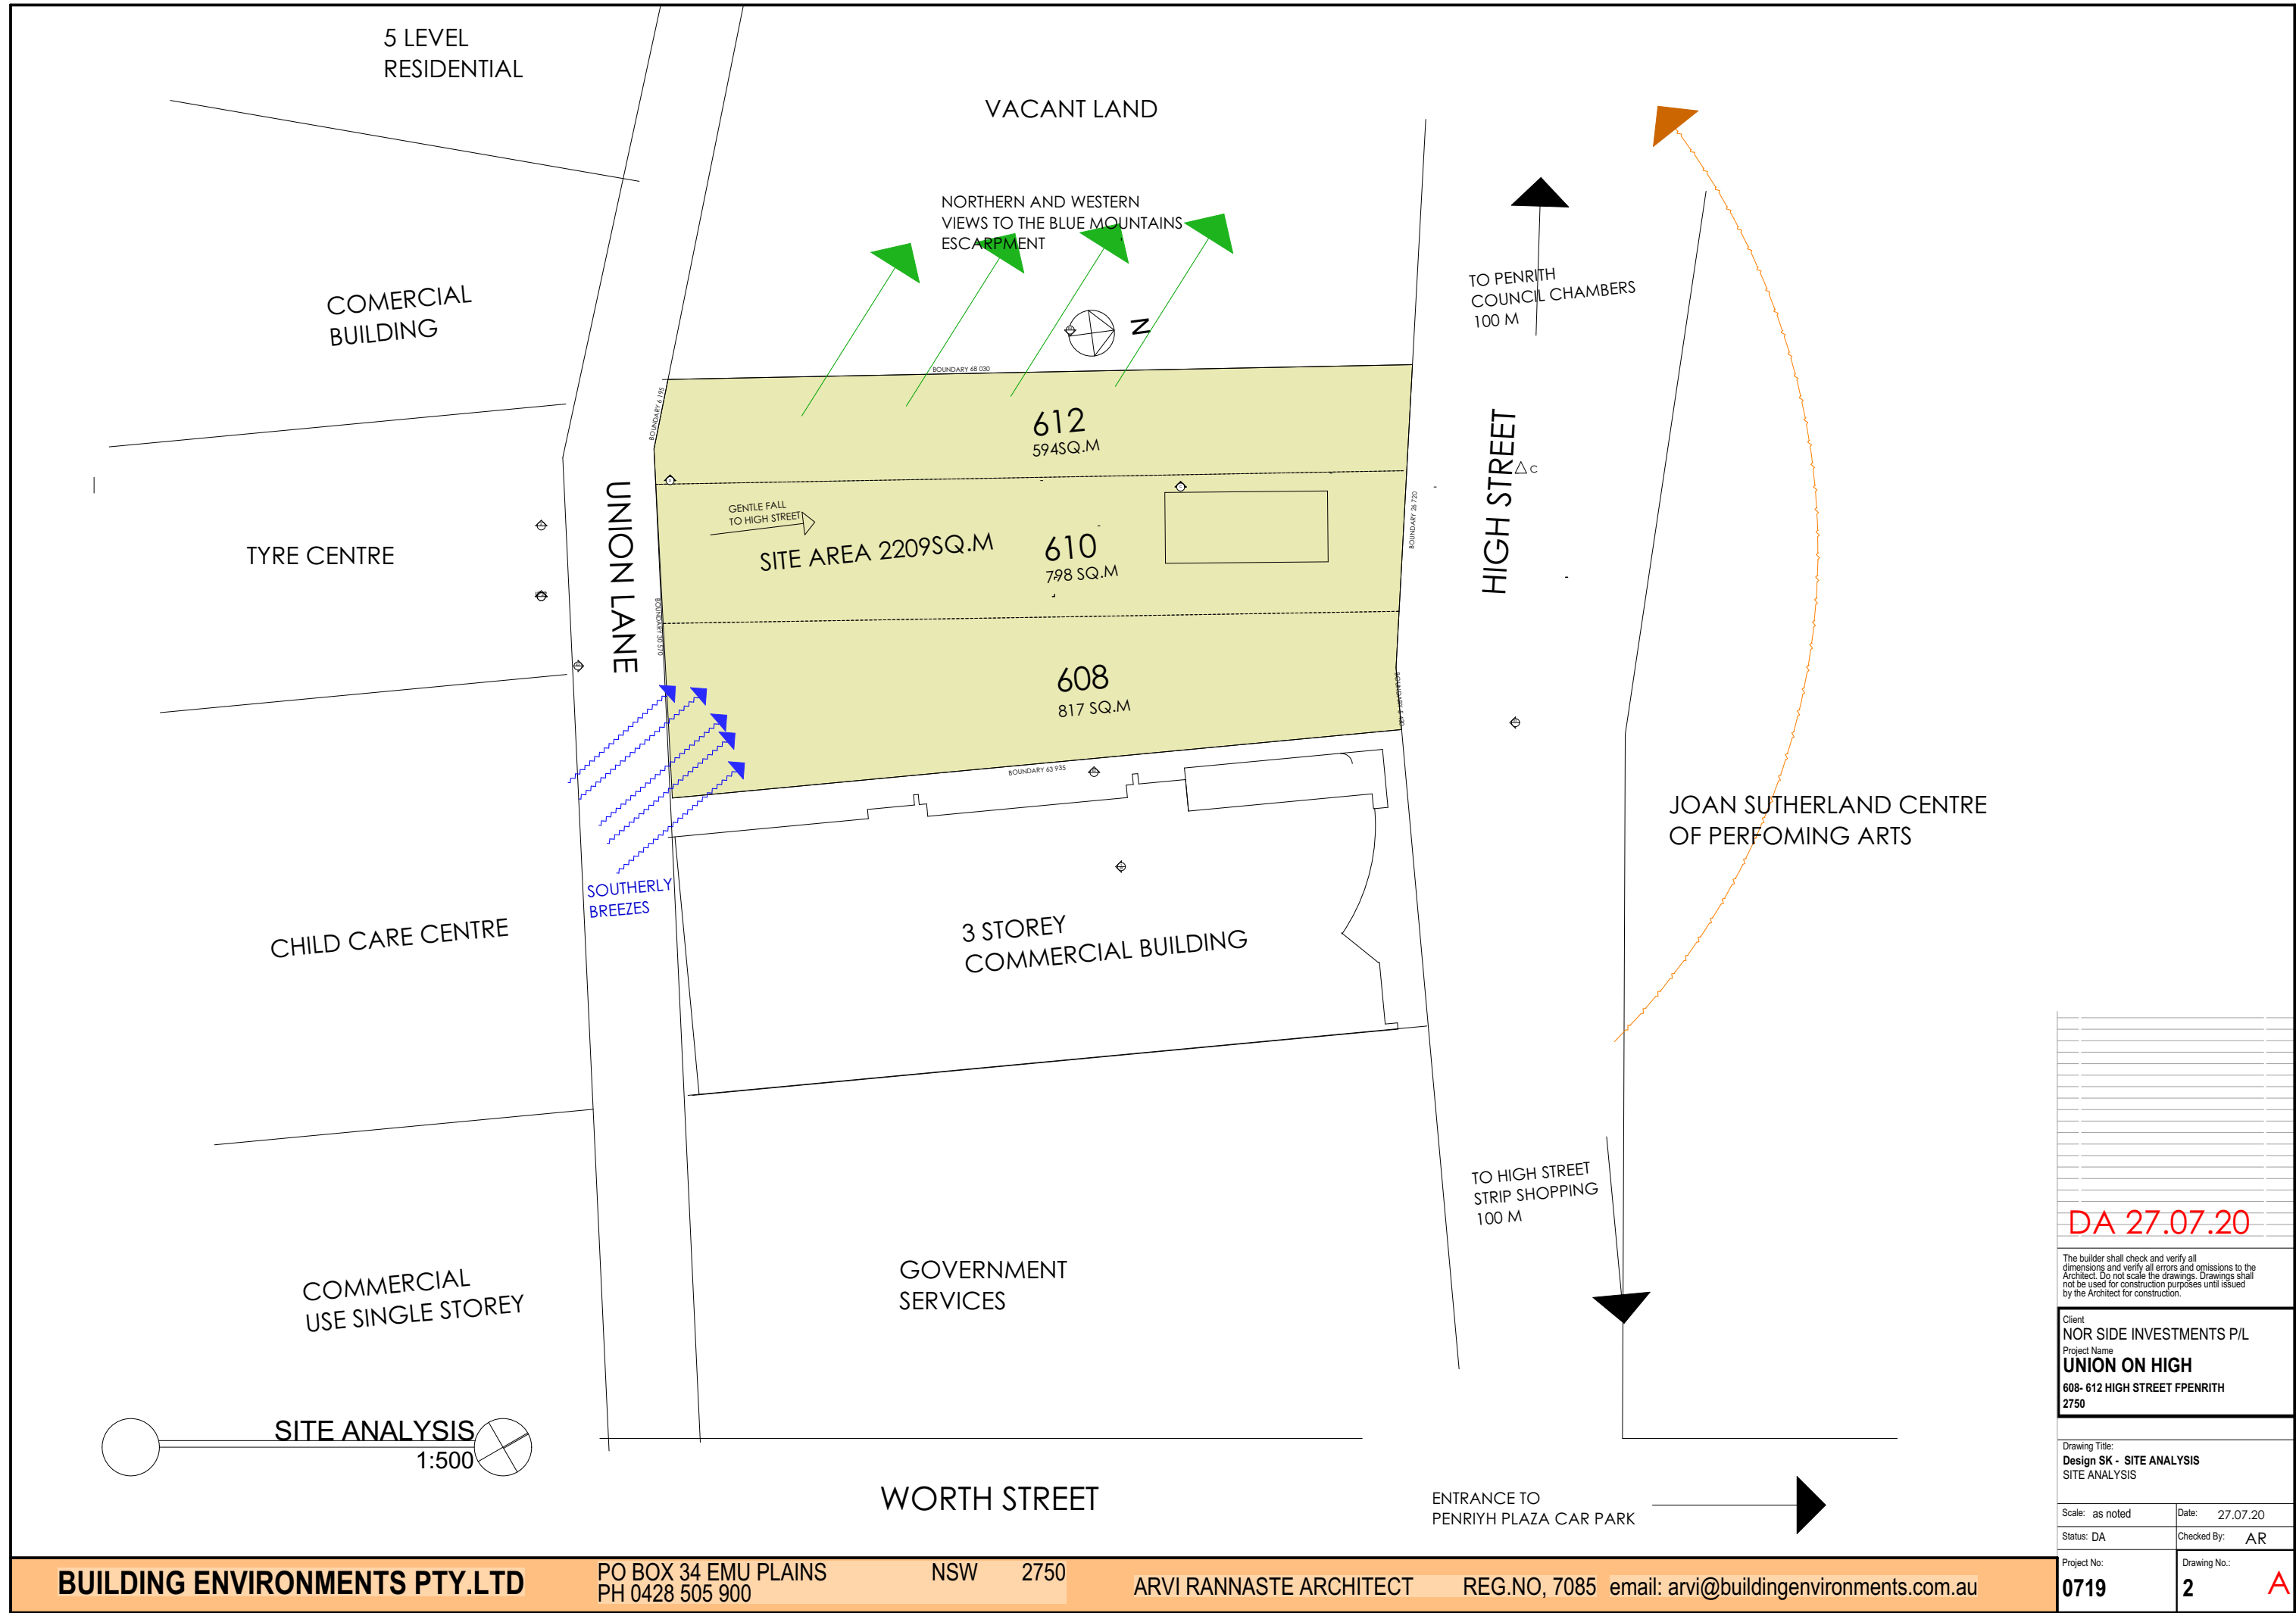

DA 27.07.20

The builder shall check and verify all dimensions and verify all errors and omissions to the Architect. Do not scale the drawings. Drawings shall not be used for construction purposes until issued by the Architect for construction.

Client
NOR SIDE INVESTMENTS P/L
Project Name
UNION ON HIGH
608- 612 HIGH STREET FENRITH
2750

Drawing Title:
Design SK - SITE ANALYSIS
SITE ANALYSIS

Scale: as noted Date: 27.07.20

Status: DA Checked By: AR

Project No.: **0719** Drawing No.: **2**

Plot Date: 28/07/2020


BUILDING ENVIRONMENTS PTY.LTD

PO BOX 34 EMU PLAINS
PH 0428 505 900

NSW 2750

ARVI RANASTE ARCHITECT

REG.NO, 7085 email: arvi@buildingenvironments.com.au

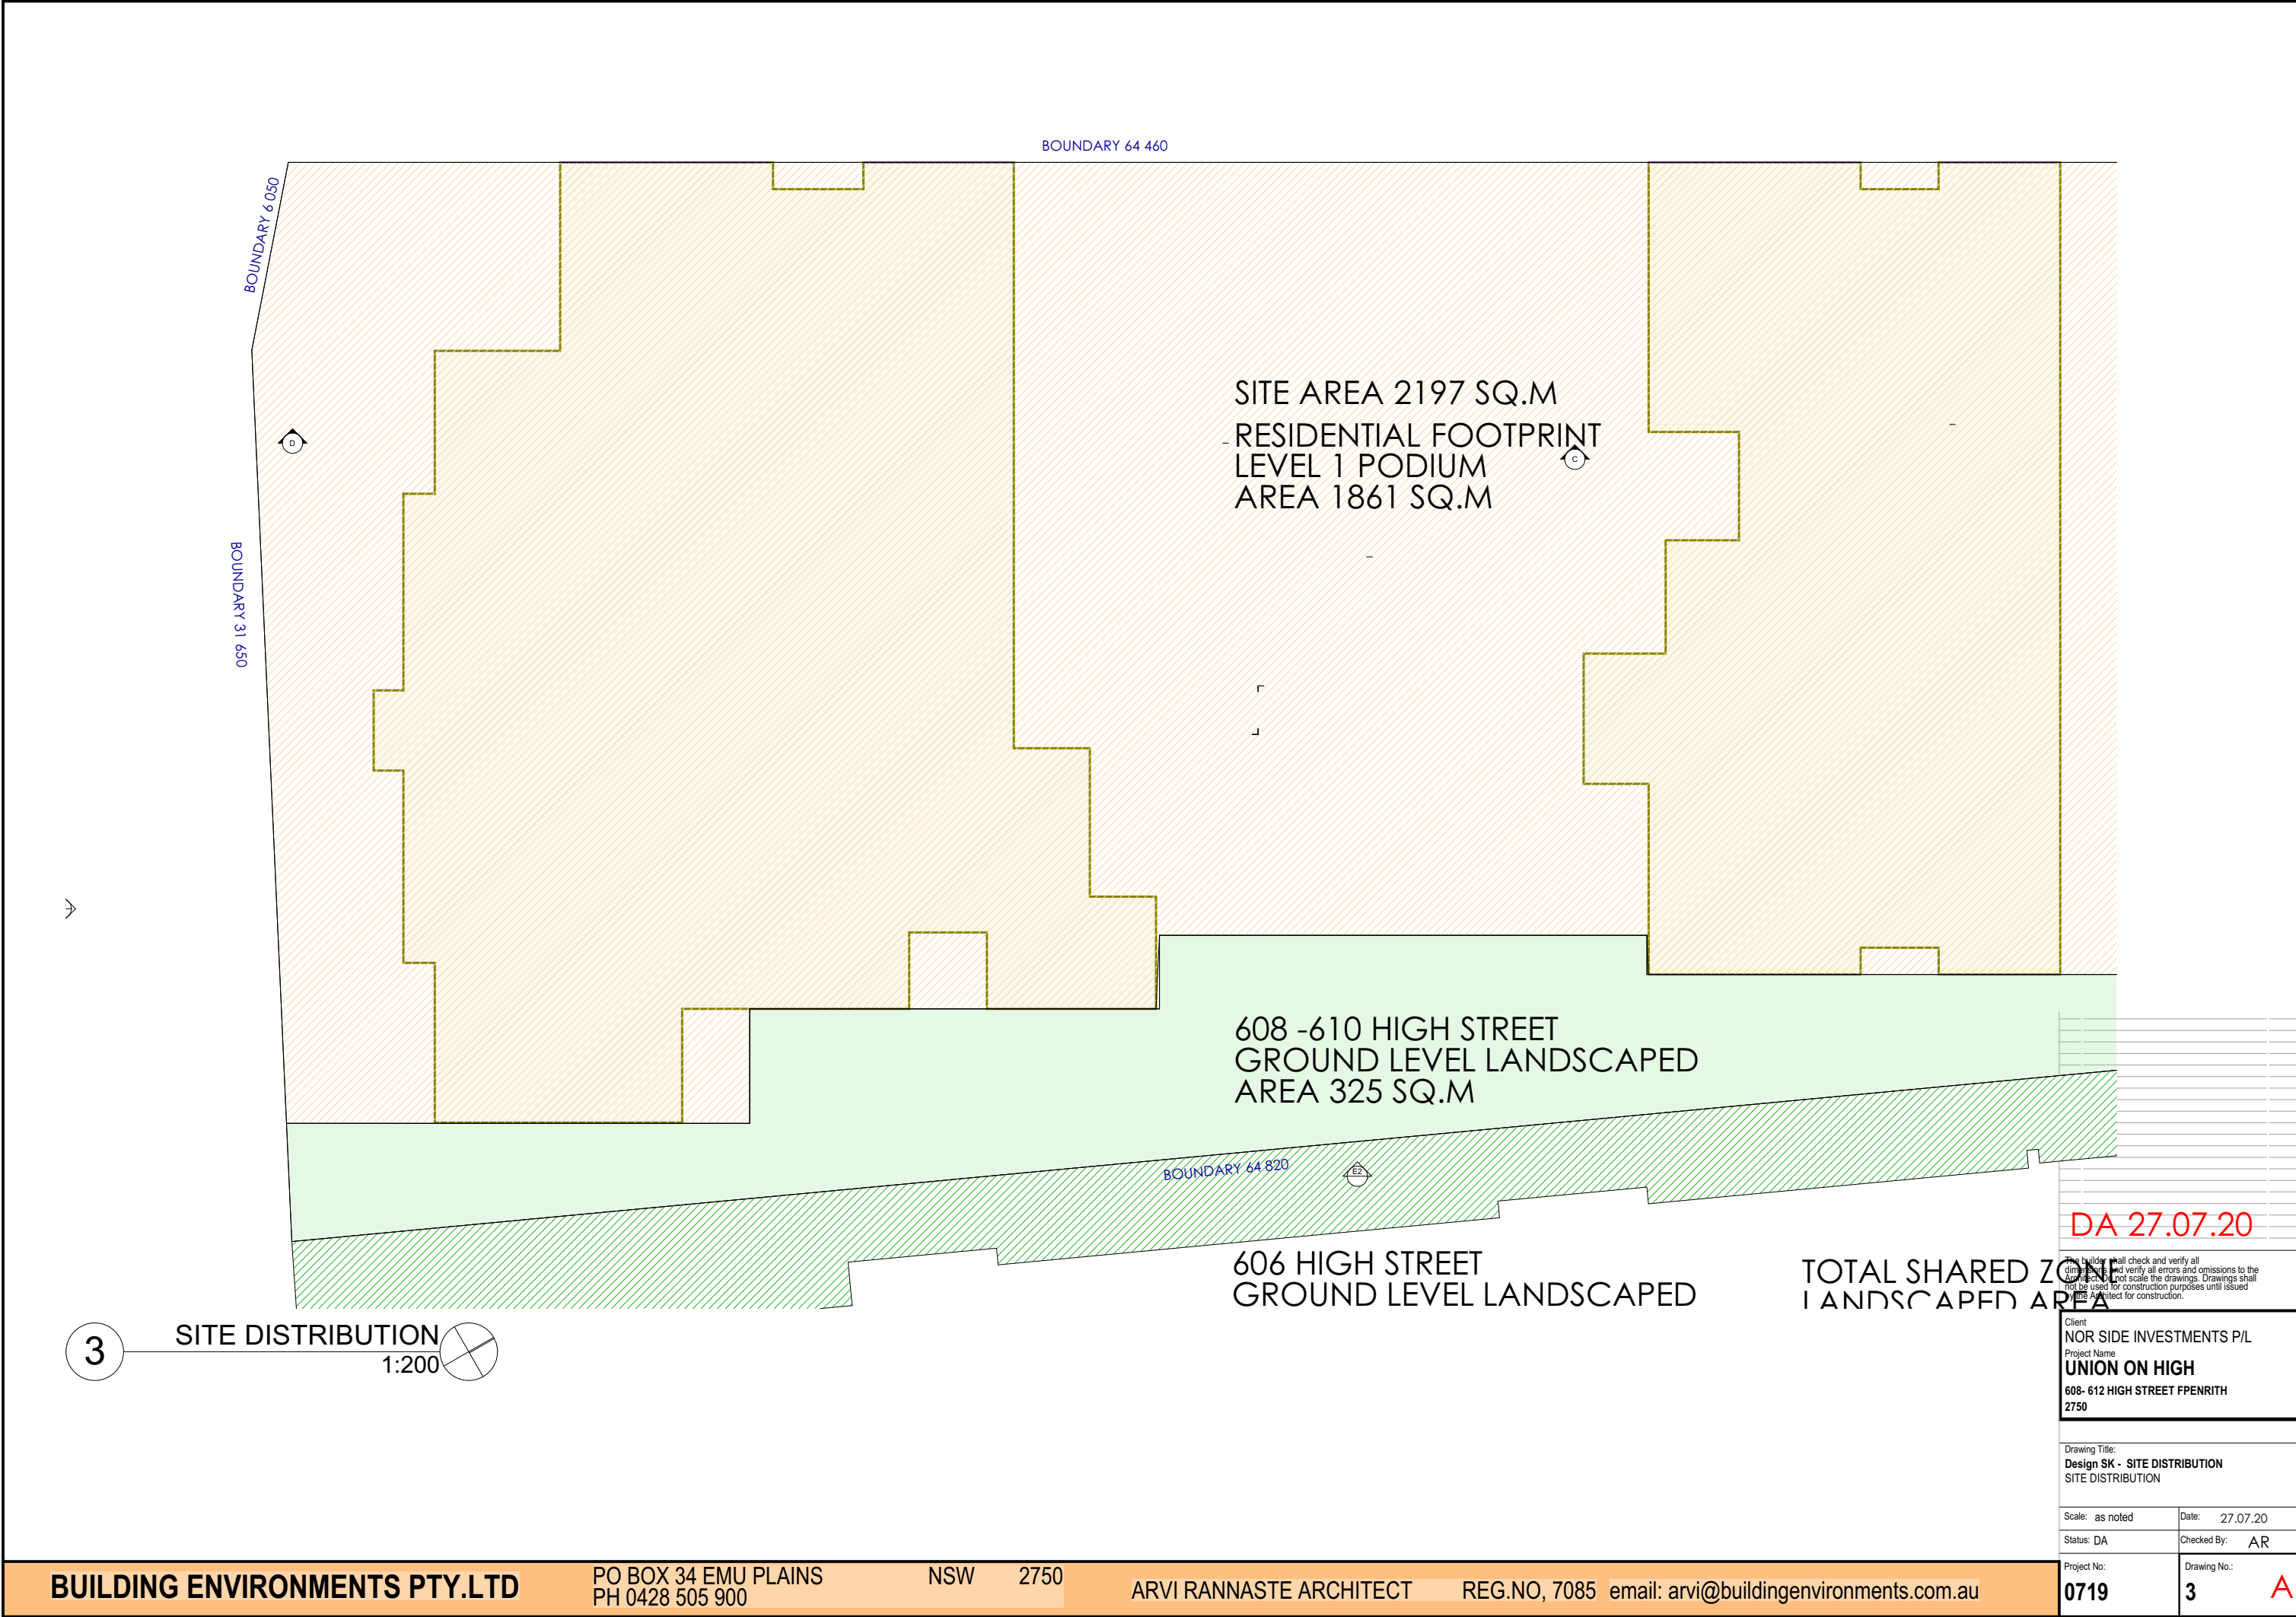

The builder shall check and verify all dimensions and verify all errors and omissions to the drawings and not scale the drawings. Drawings shall not be used for construction purposes until issued by the Architect for construction.

Client
NOR SIDE INVESTMENTS P/L
Project Name
UNION ON HIGH
608- 612 HIGH STREET FPENRITH
2750


Drawing Title:
Design SK - SITE DISTRIBUTION
SITE DISTRIBUTION


Scale: as noted Date: 27.07.20

Status: DA Checked By: AR


Project No.: **0719** Drawing No.: **3**

Plot Date: 28/07/2020

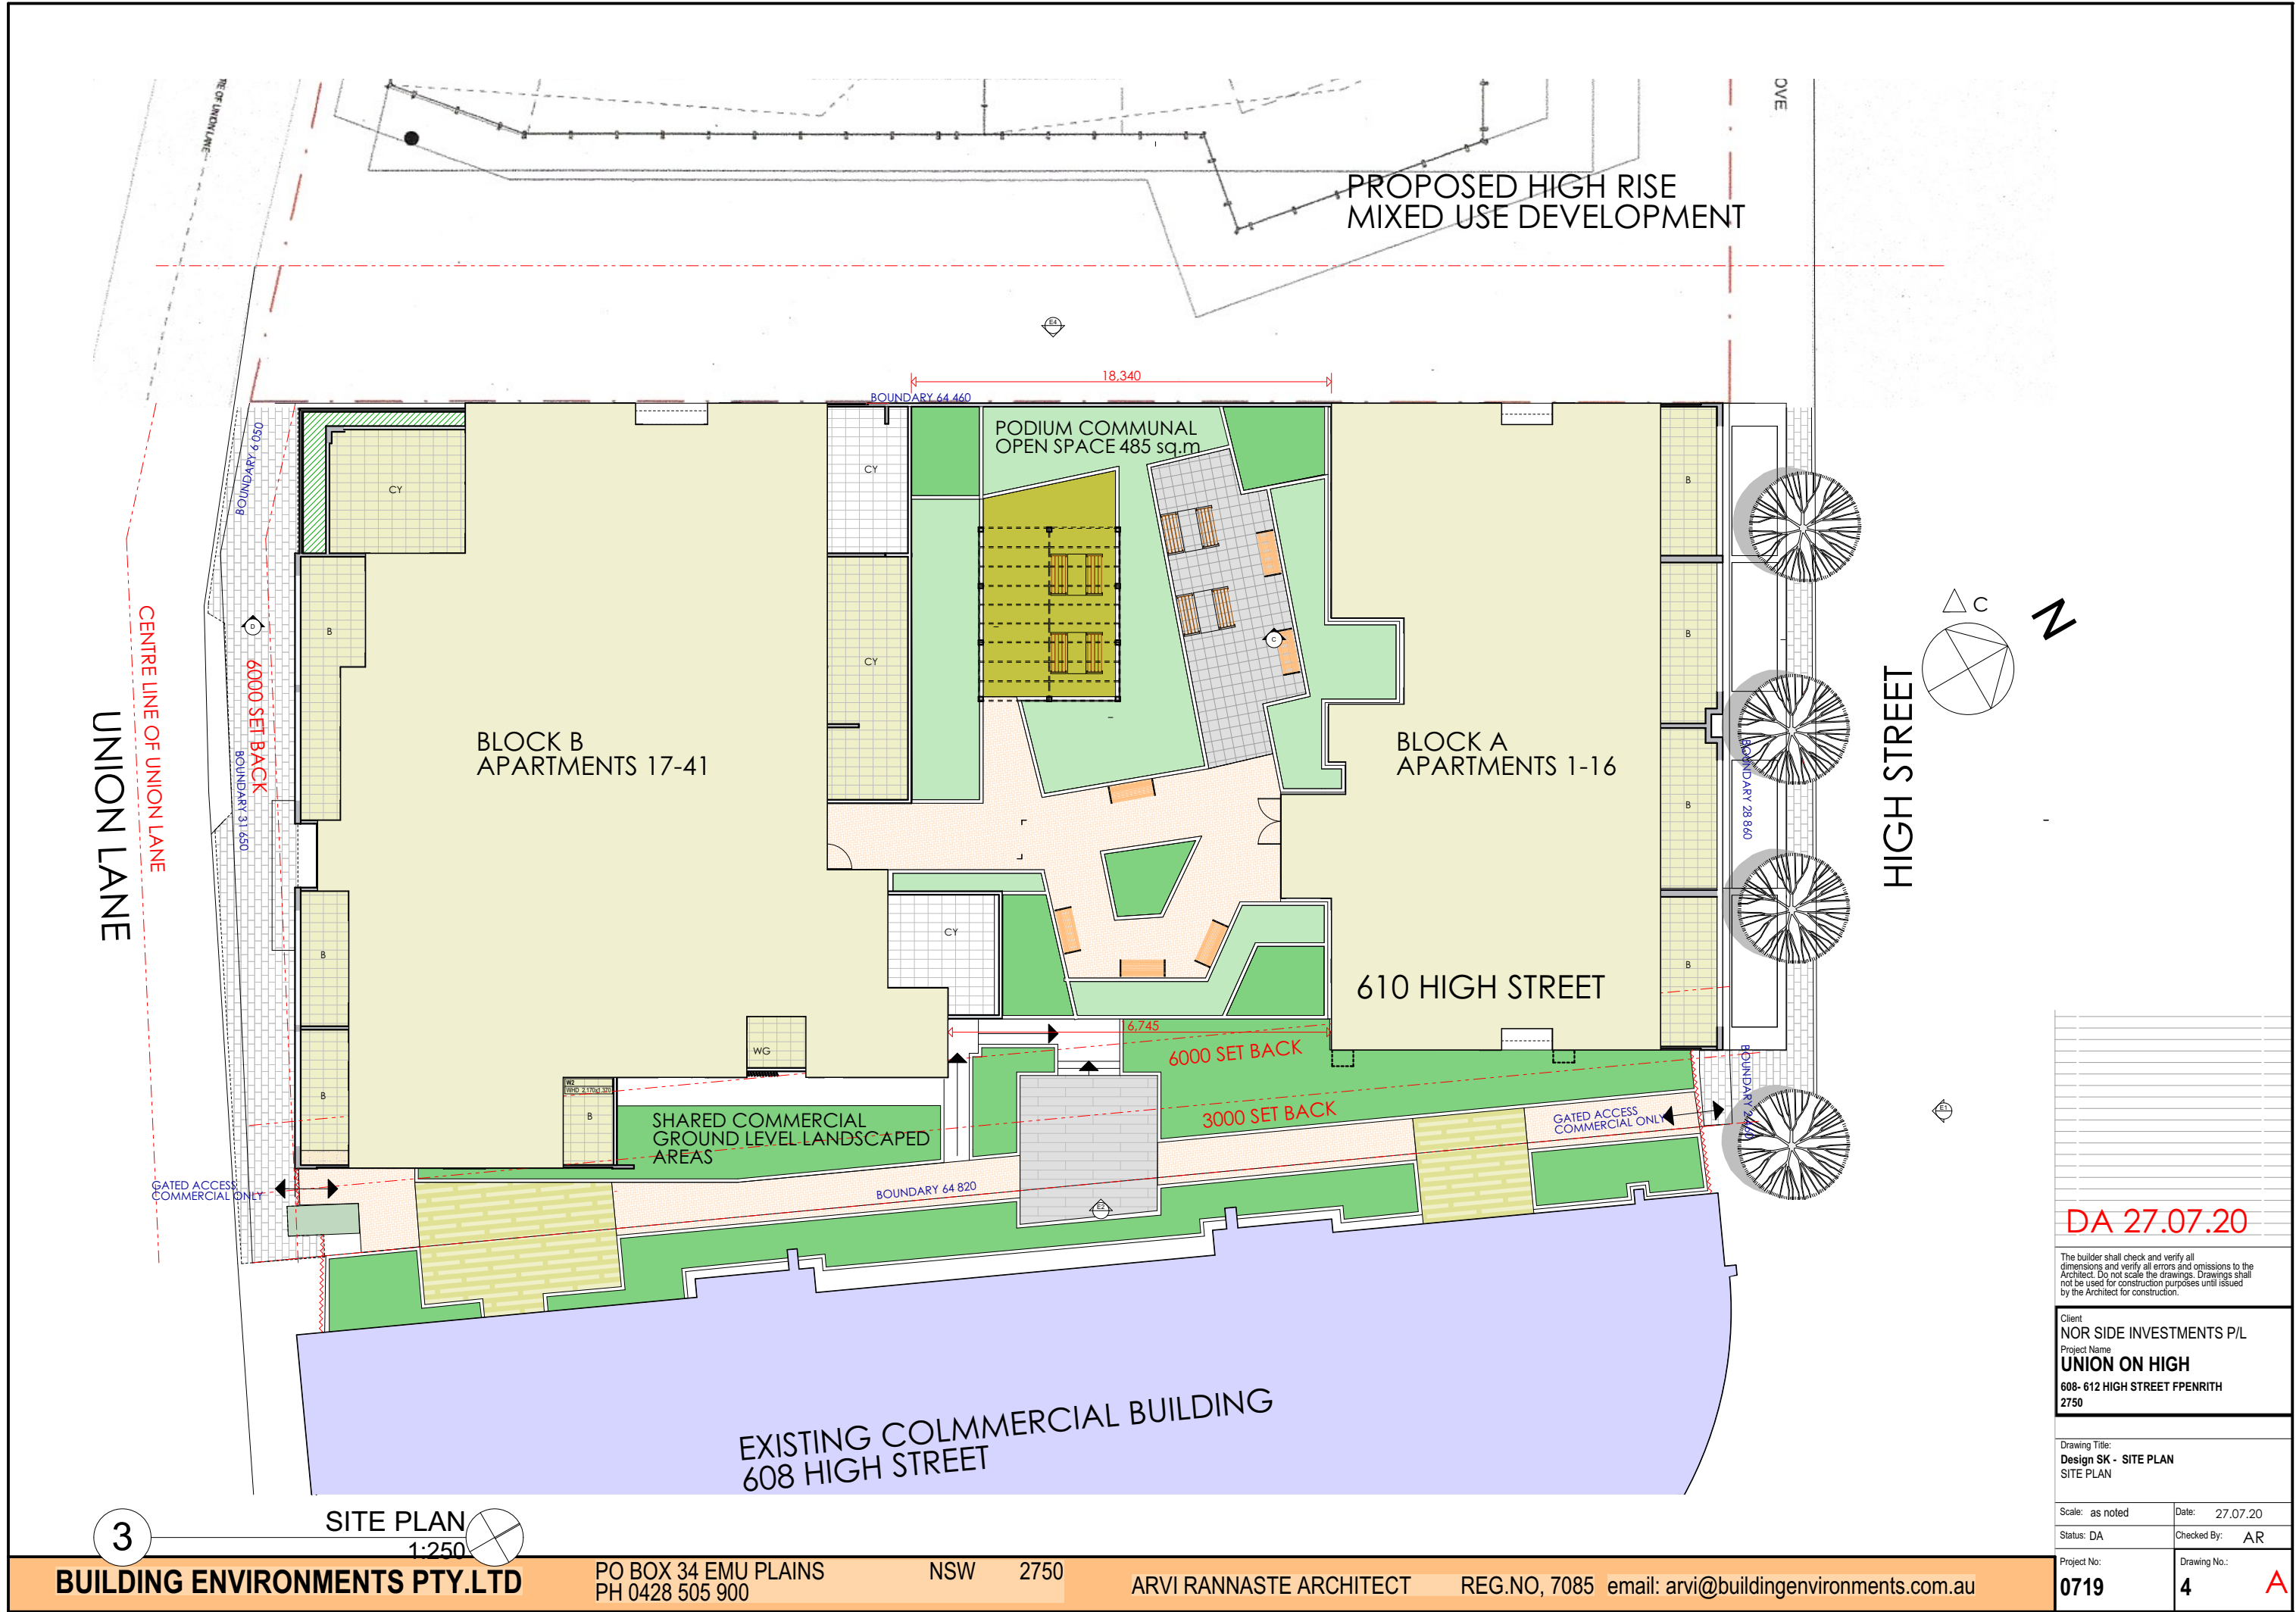

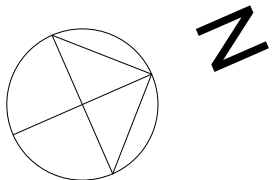

PROVIDE 39 STORAGE
CAGES 4.0 CU.M MIN
TO BE ALLOCATED AT
OCCUPATION

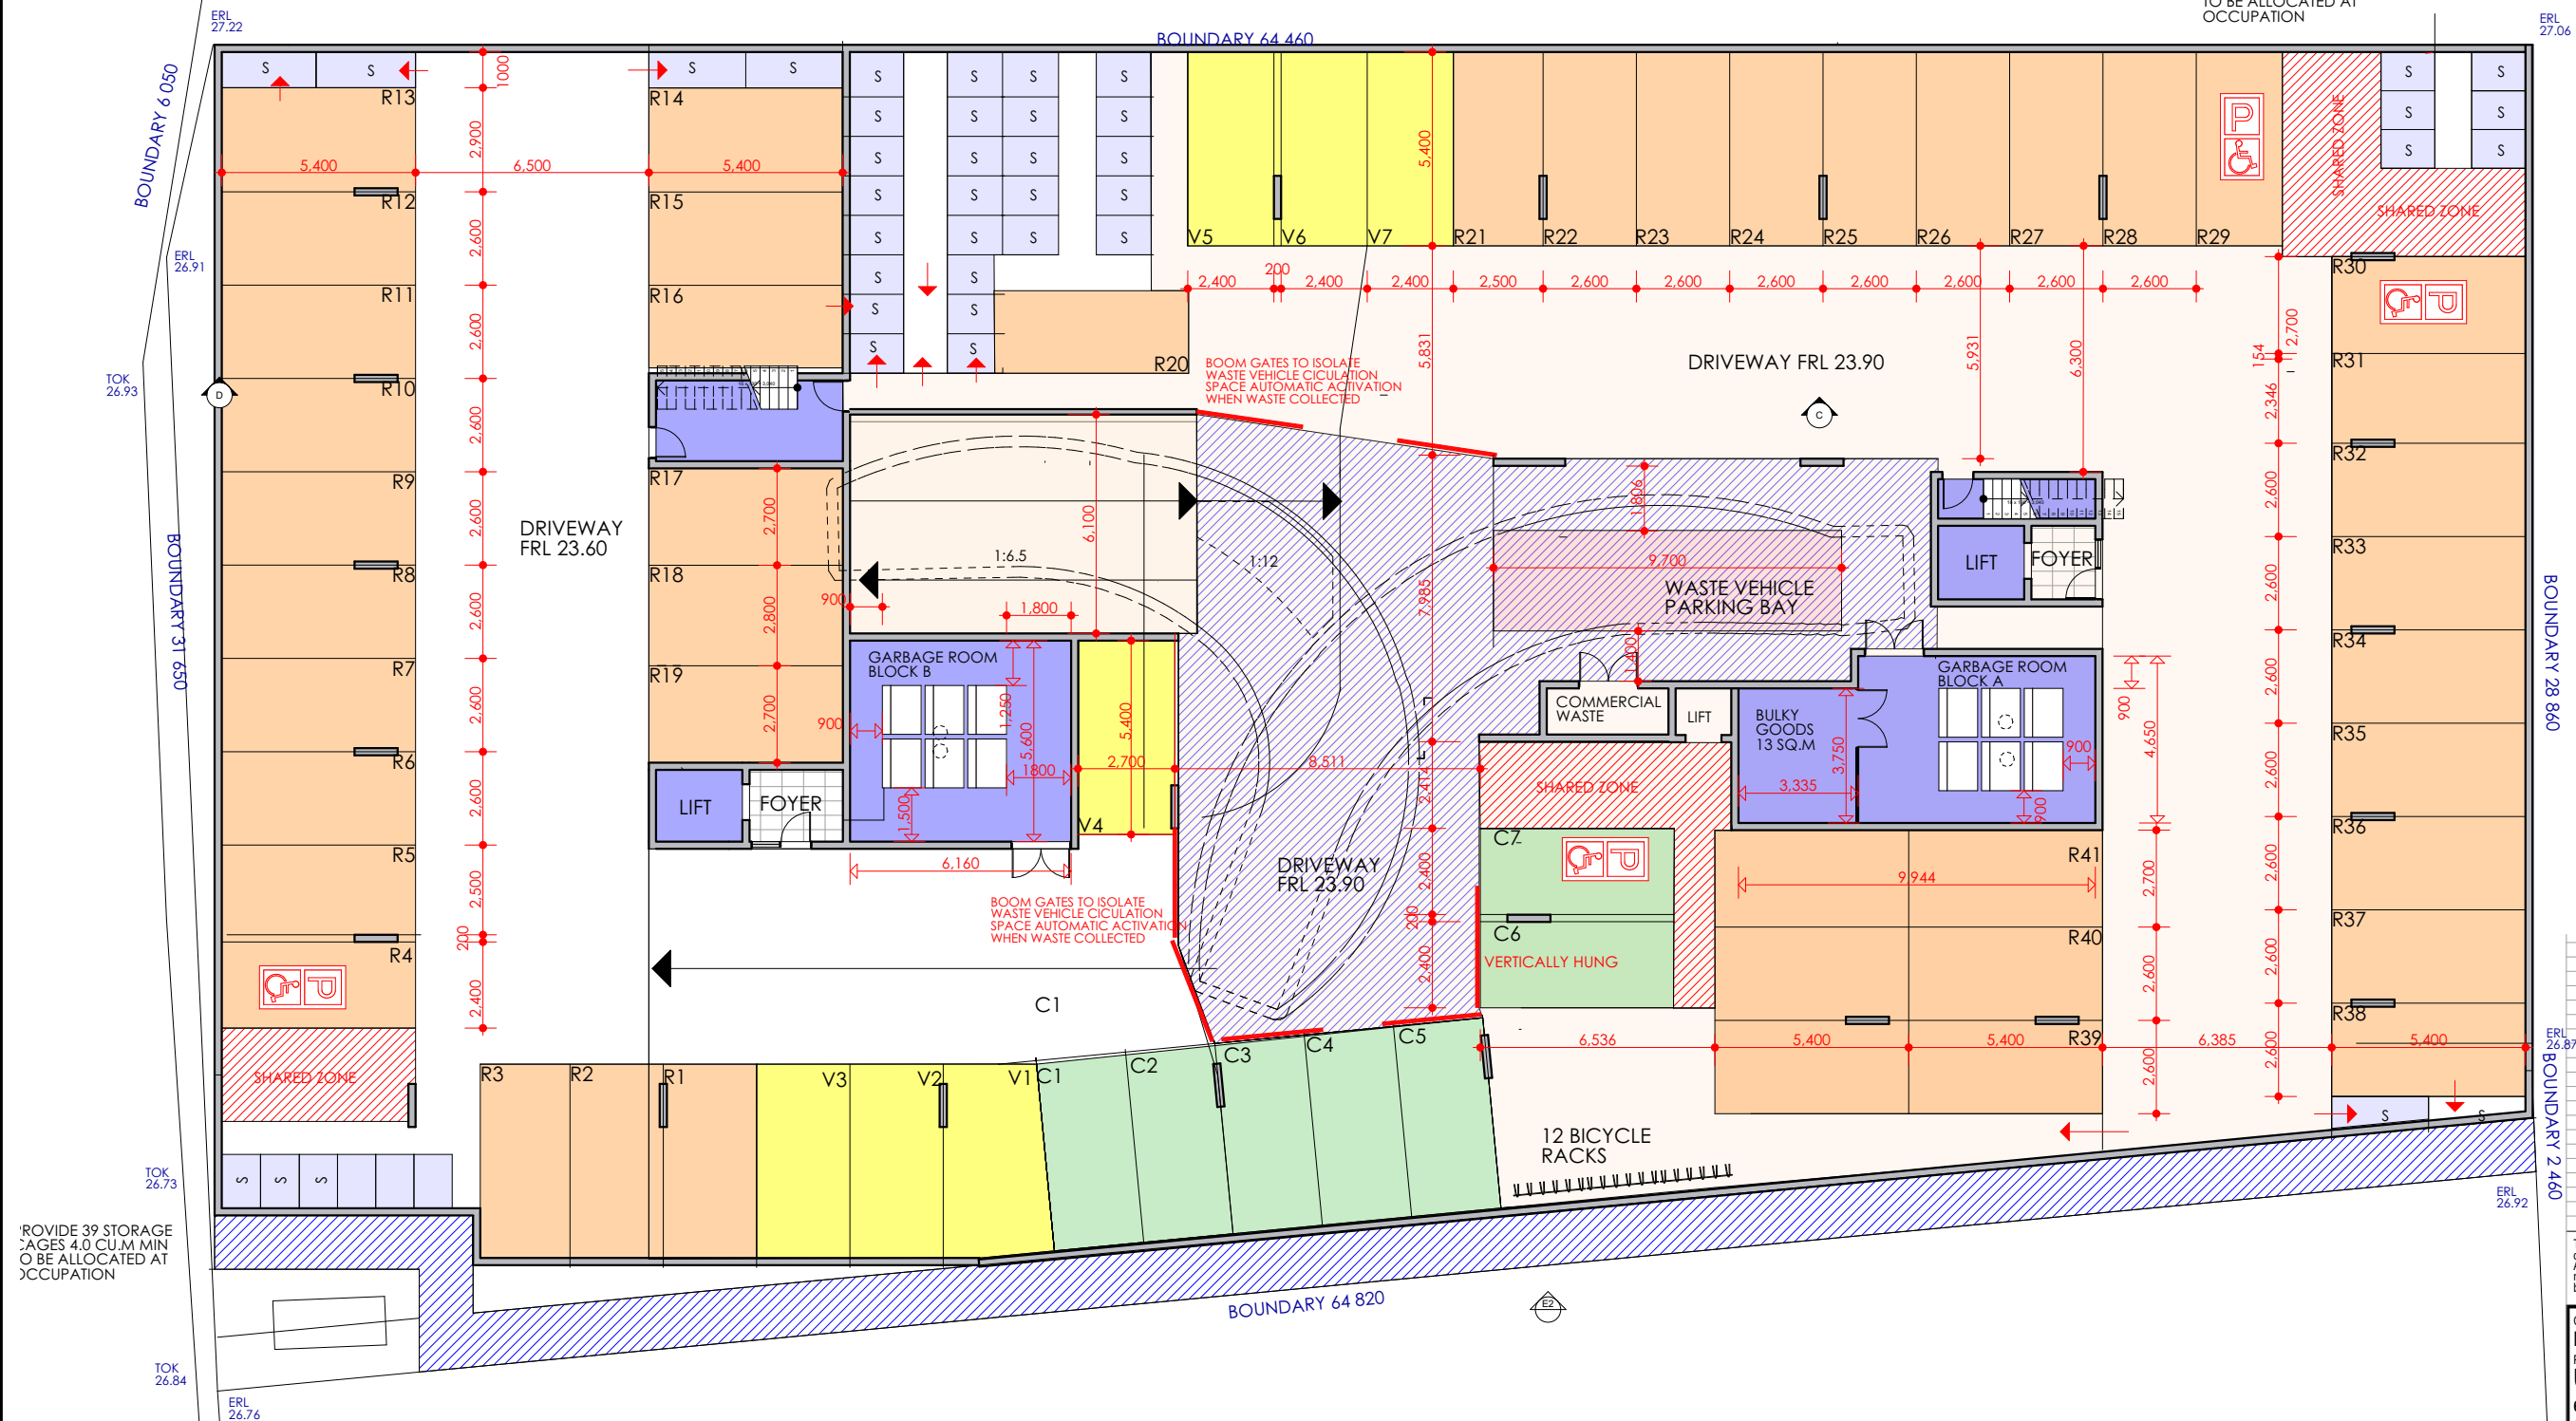

DA 27.07.20

The builder shall check and verify all dimensions and verify all errors and omissions to the Architect. Do not scale the drawings. Drawings shall not be used for construction purposes until issued by the Architect for construction.

Client
NOR SIDE INVESTMENTS P/L
Project Name
UNION ON HIGH
608- 612 HIGH STREET FPNRITH
2750

Drawing Title:
**Design SK - BASEMENT
BASEMENT**

Scale: as noted Date: 27.07.20

Status: DA Checked By: AR

Project No:
0719 Drawing No.:
5

Plot Date: 28/07/2020

3

BASEMENT
1:200


BUILDING ENVIRONMENTS PTY.LTD

PO BOX 34 EMU PLAINS
PH 0428 505 900

NSW 2750

ARVI RANNASTE ARCHITECT

REG.NO, 7085 email: arvi@buildingenvironments.com.au

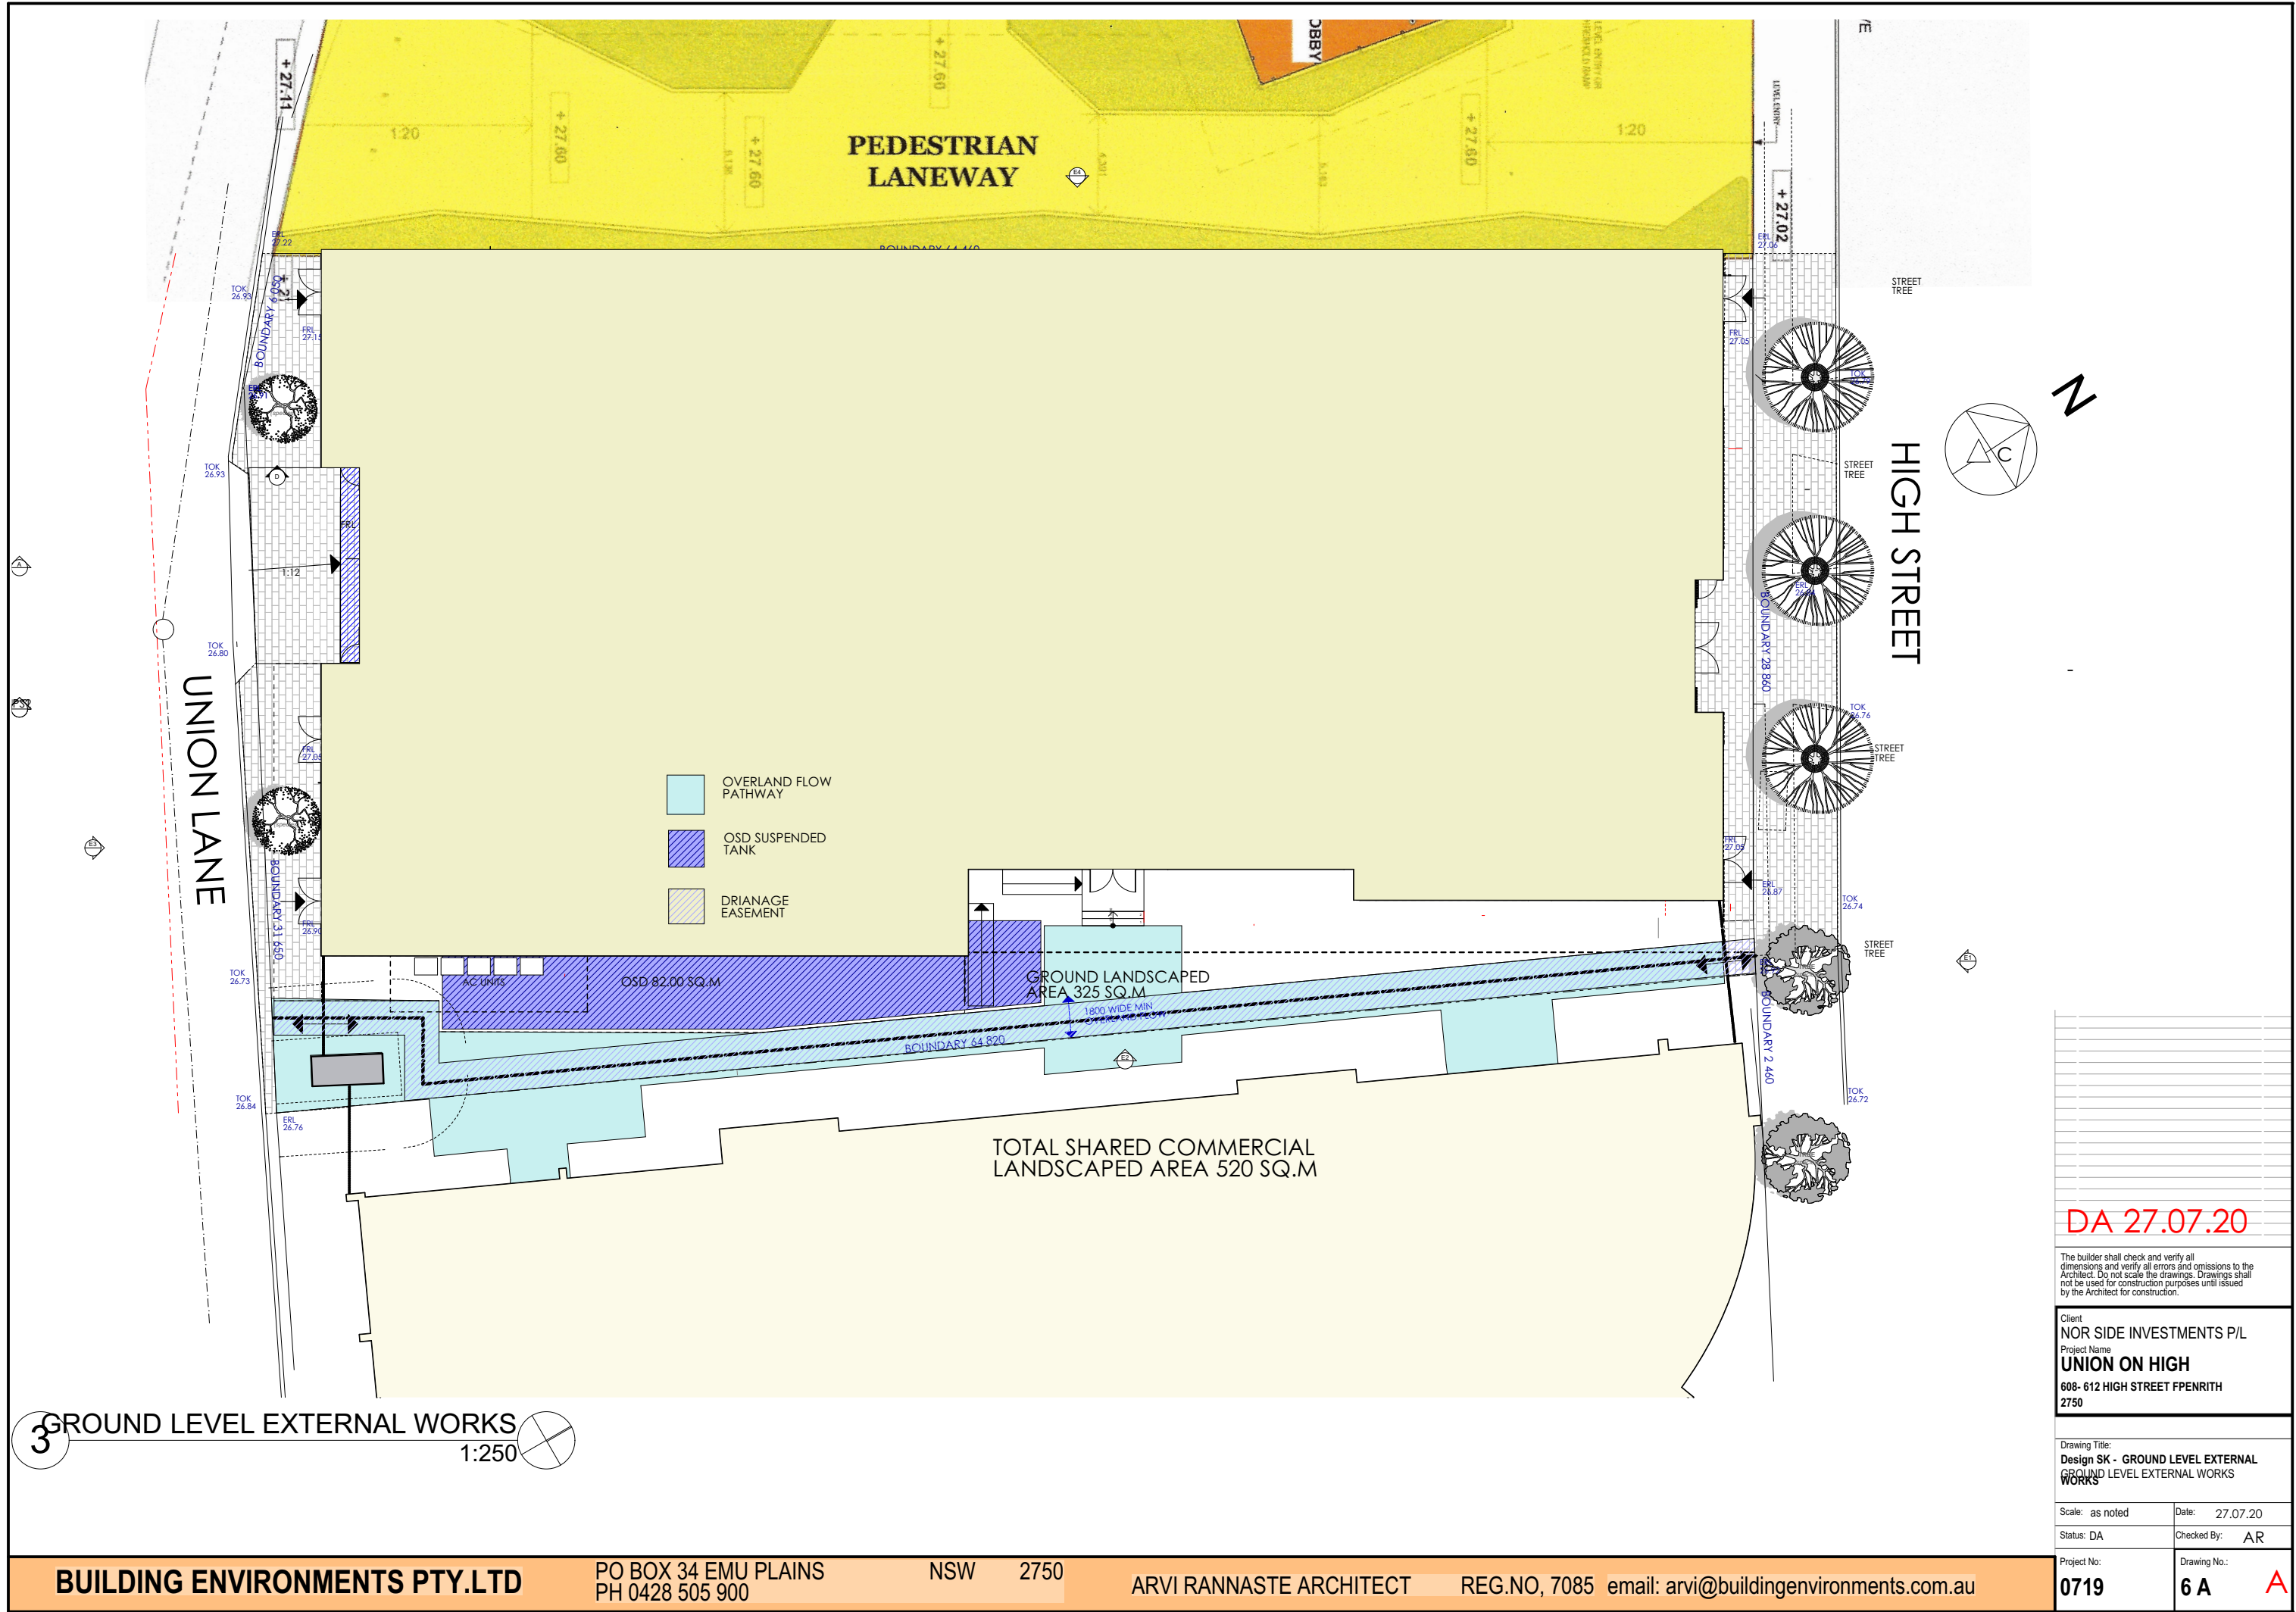

DA 27.07.20

The builder shall check and verify all dimensions and verify all errors and omissions to the Architect. Do not scale the drawings. Drawings shall not be used for construction purposes until issued by the Architect for construction.

Client
NOR SIDE INVESTMENTS P/L
Project Name
UNION ON HIGH
608- 612 HIGH STREET FPNRITH
2750

Drawing Title:
**Design SK - GROUND LEVEL EXTERNAL
WORKS**

Scale: as noted Date: 27.07.20

Status: DA Checked By: AR

Project No.:
0719
Drawing No.:
6 A


Plot Date: 28/07/2020



Client
NOR SIDE INVESTMENTS P/L
Project Name
UNION ON HIGH
608- 612 HIGH STREET FPENRITH
2750

0719	6	A
------	---	---

Plot Date: 28/07/2020

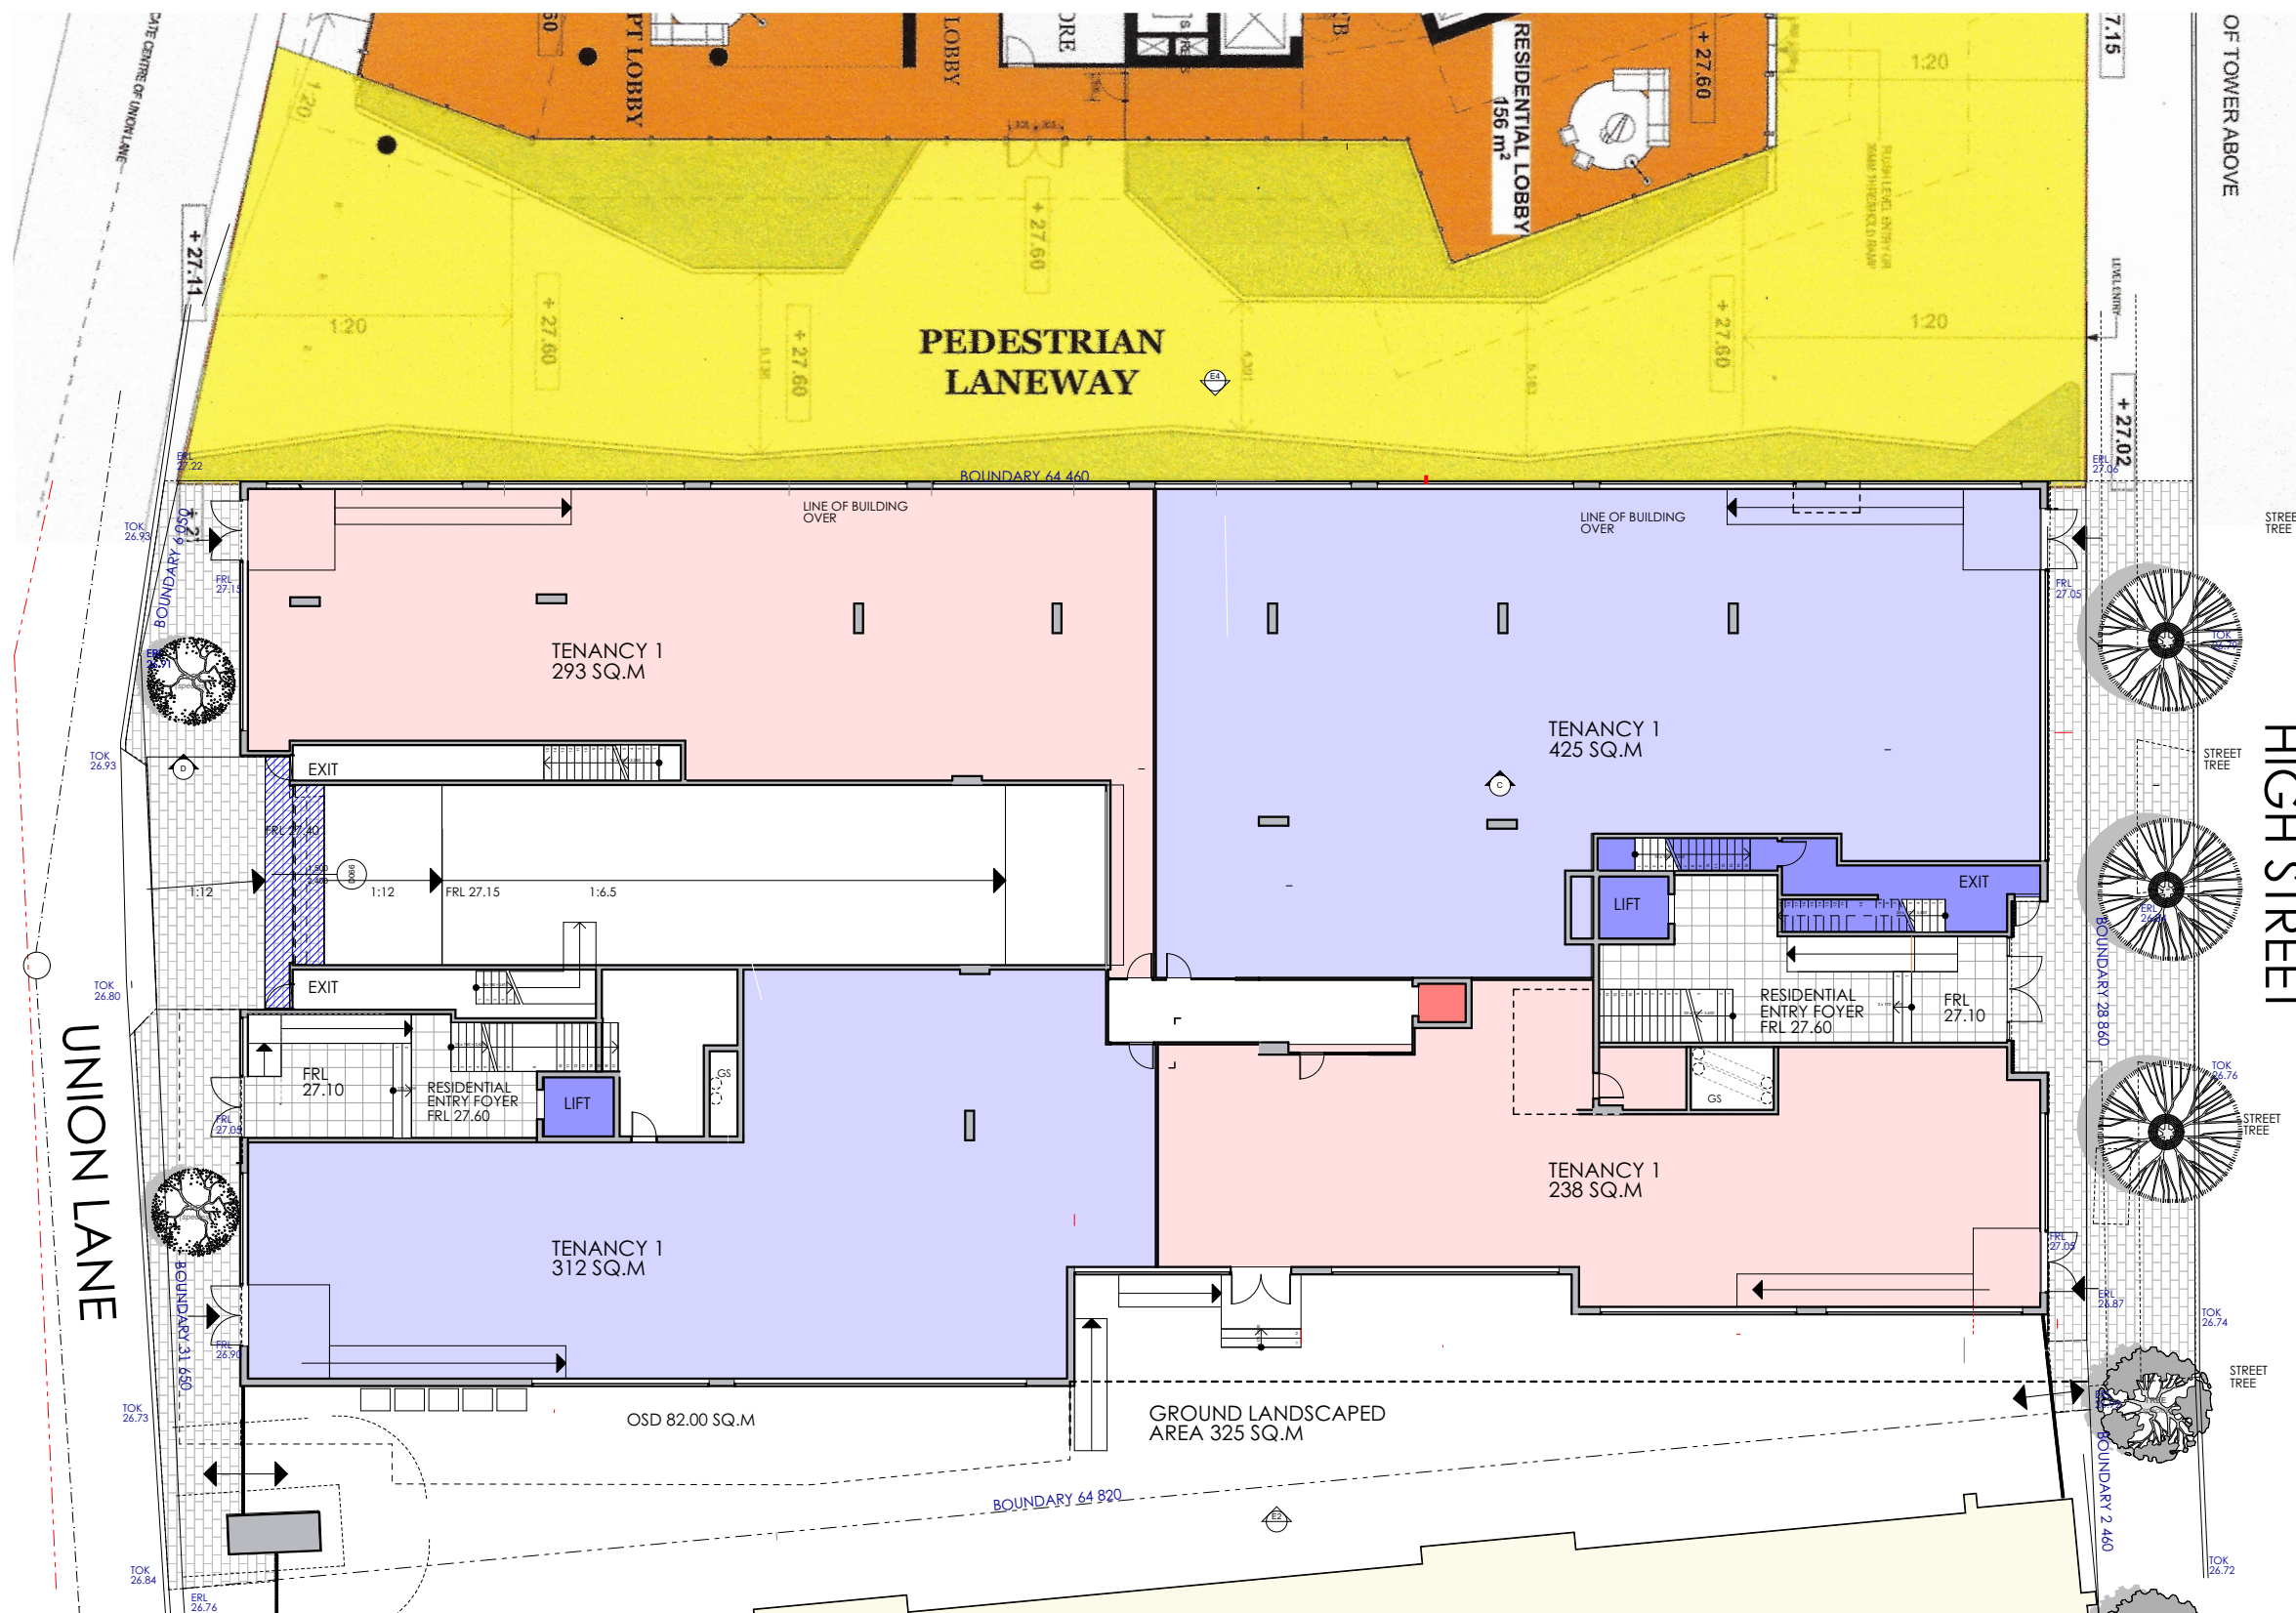

3 GROUND LEVEL TENANCY OPTION 1
1:250

DA 27.07.20

The builder shall check and verify all dimensions and verify all errors and omissions to the Architect. Do not scale the drawings. Drawings shall not be used for construction purposes until issued by the Architect for construction.

Client
NOR SIDE INVESTMENTS P/L
Project Name
UNION ON HIGH
608- 612 HIGH STREET FPNRITH
2750


Drawing Title:
Design SK - GROUND LEVEL TENANCY
GROUND LEVEL TENANCY OPTION 1
OPTION 1

Scale: as noted Date: 27.07.20

Status: DA Checked By: AR

Project No.: **0719** Drawing No.: **7**

Plot Date: 28/07/2020

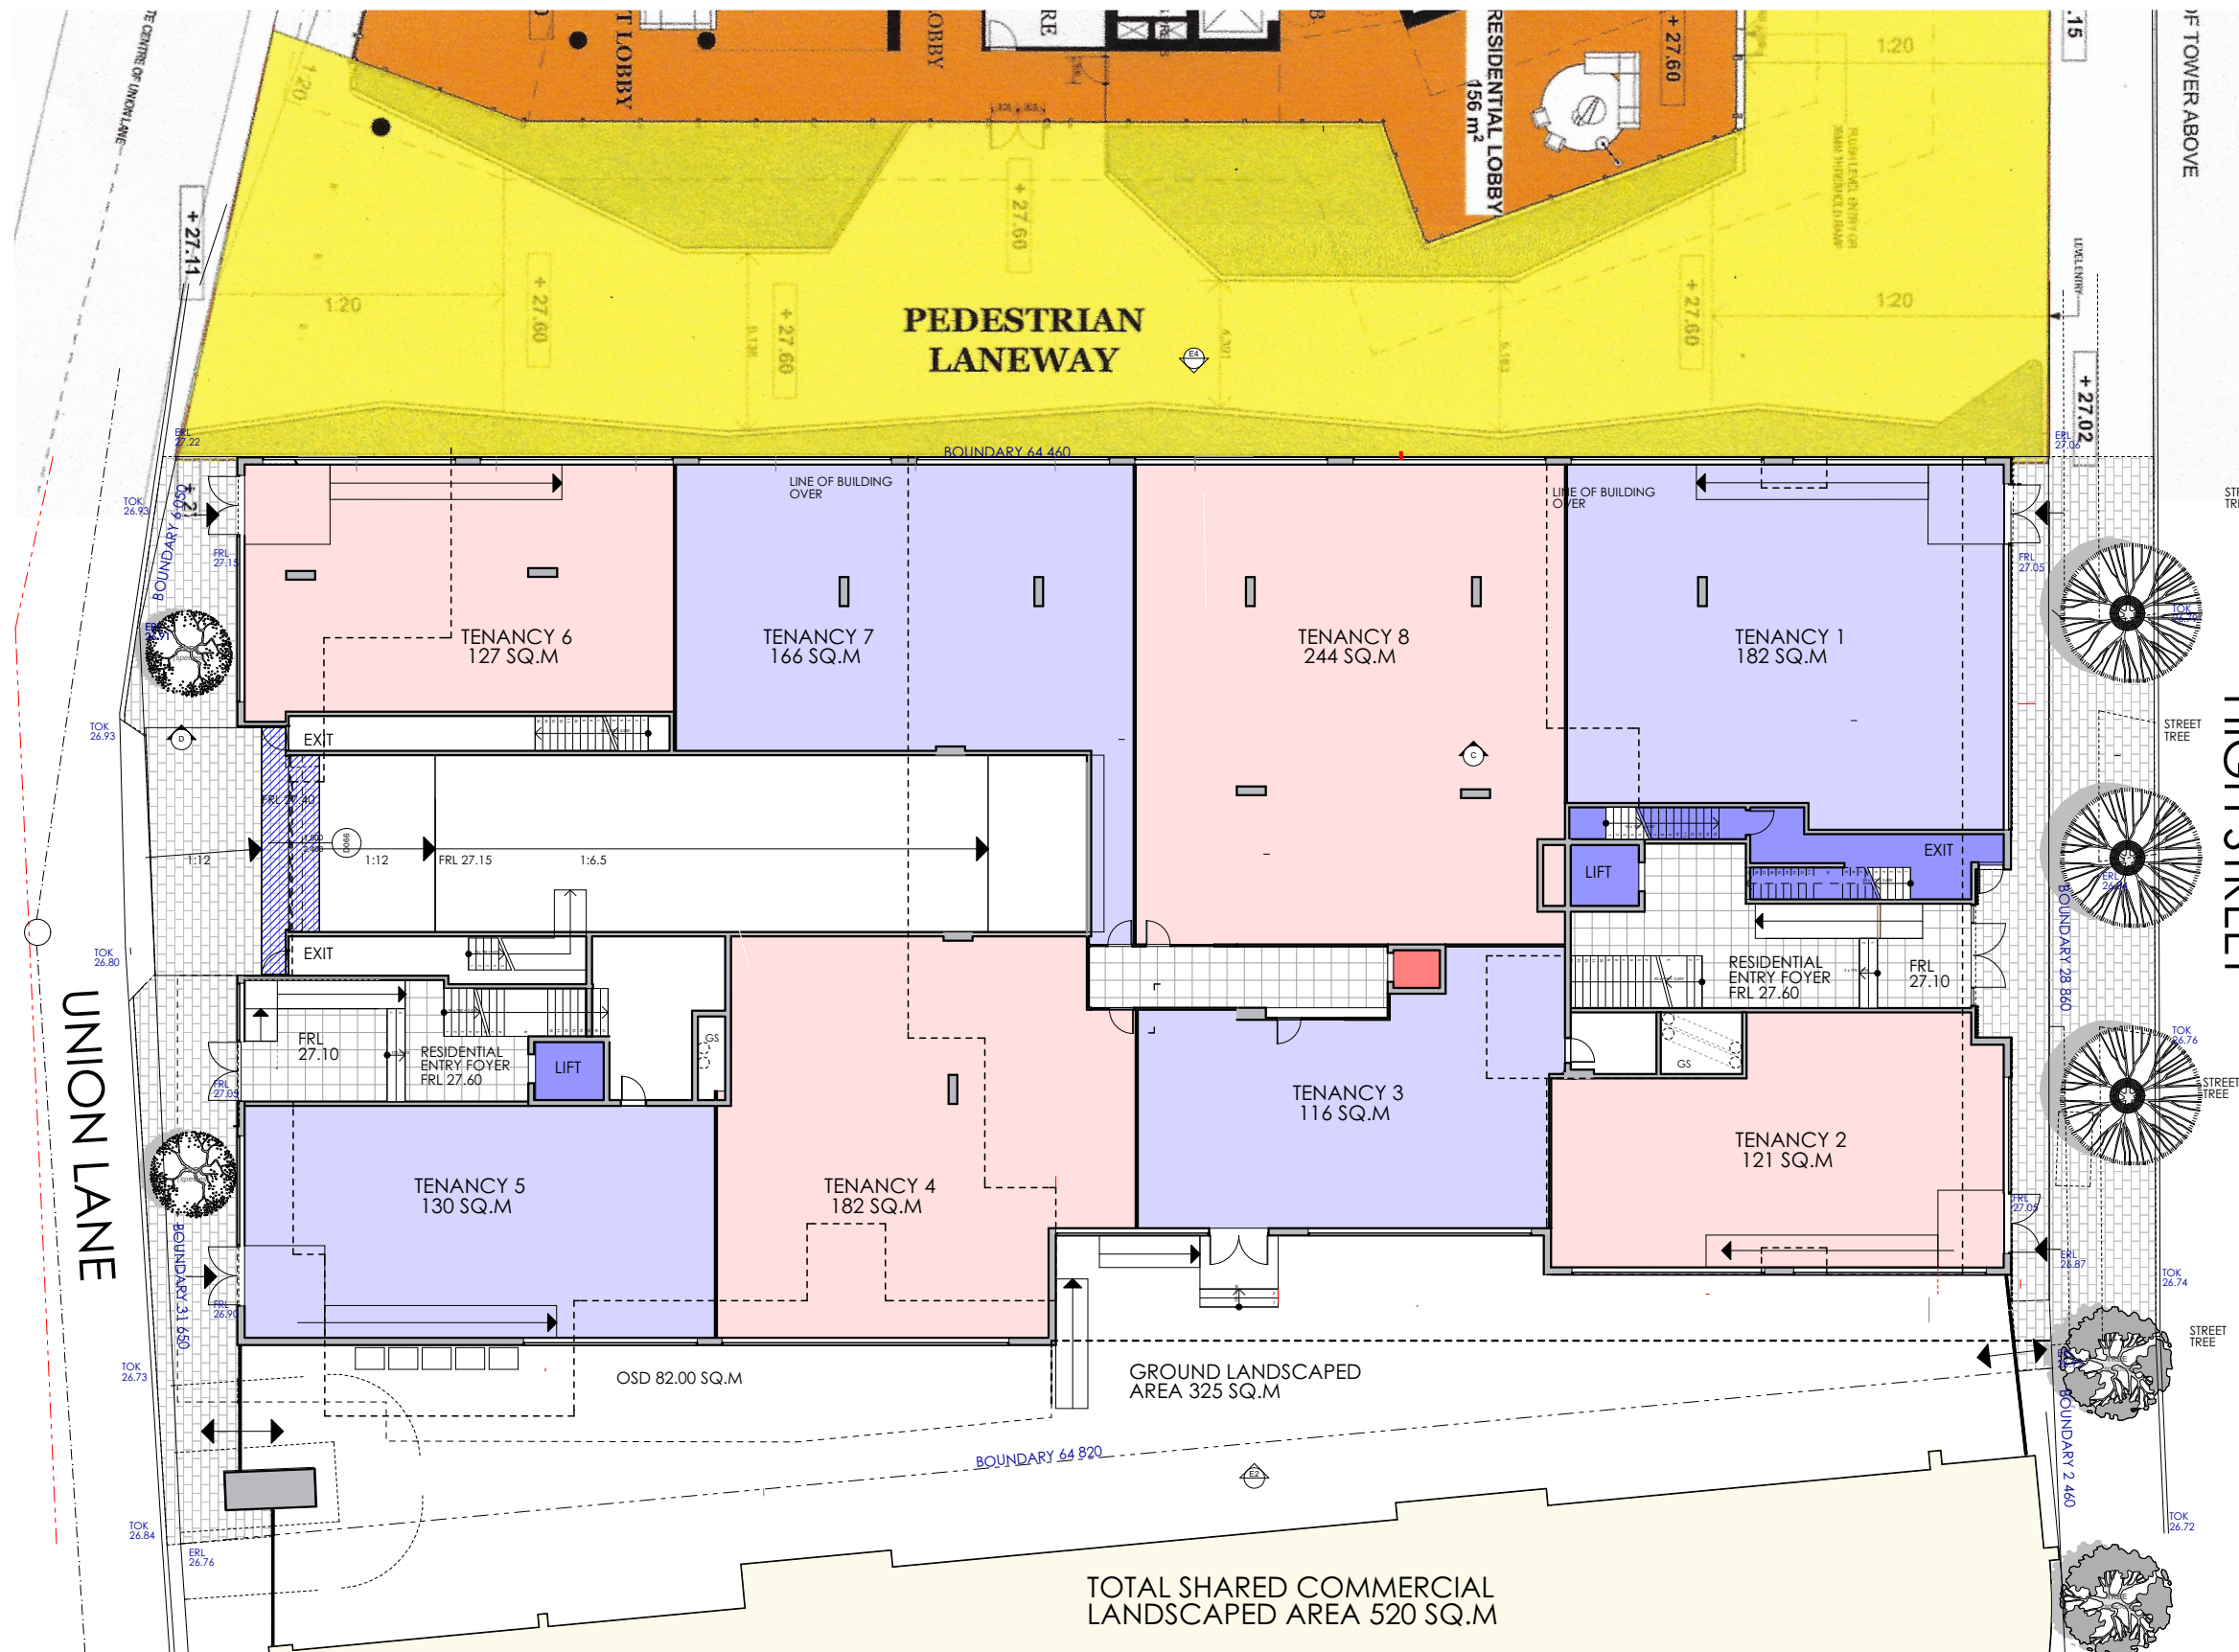

3 GROUND LEVEL MULTI TENANCY OPTION 2
1:250

DA 27.07.20

The builder shall check and verify all dimensions and verify all errors and omissions to the Architect. Do not scale the drawings. Drawings shall not be used for construction purposes until issued by the Architect for construction.

Client
NOR SIDE INVESTMENTS P/L
Project Name
UNION ON HIGH
608- 612 HIGH STREET FPNRITH
2750

Drawing Title:
**Design SK - GROUND LEVEL MULTI TENANCY
GROUND LEVEL MULTI TENANCY OPTION 2
OPTION 2**

Scale: as noted Date: 27.07.20

Status: DA Checked By: AR

Project No.: **0719** Drawing No.: **8**

Plot Date: 28/07/2020


BUILDING ENVIRONMENTS PTY.LTD

PO BOX 34 EMU PLAINS
PH 0428 505 900


NSW 2750

ARVI RANNASTE ARCHITECT

REG.NO, 7085 email: arvi@buildingenvironments.com.au

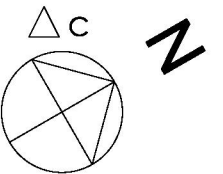

Plot Date: 28/07/2020

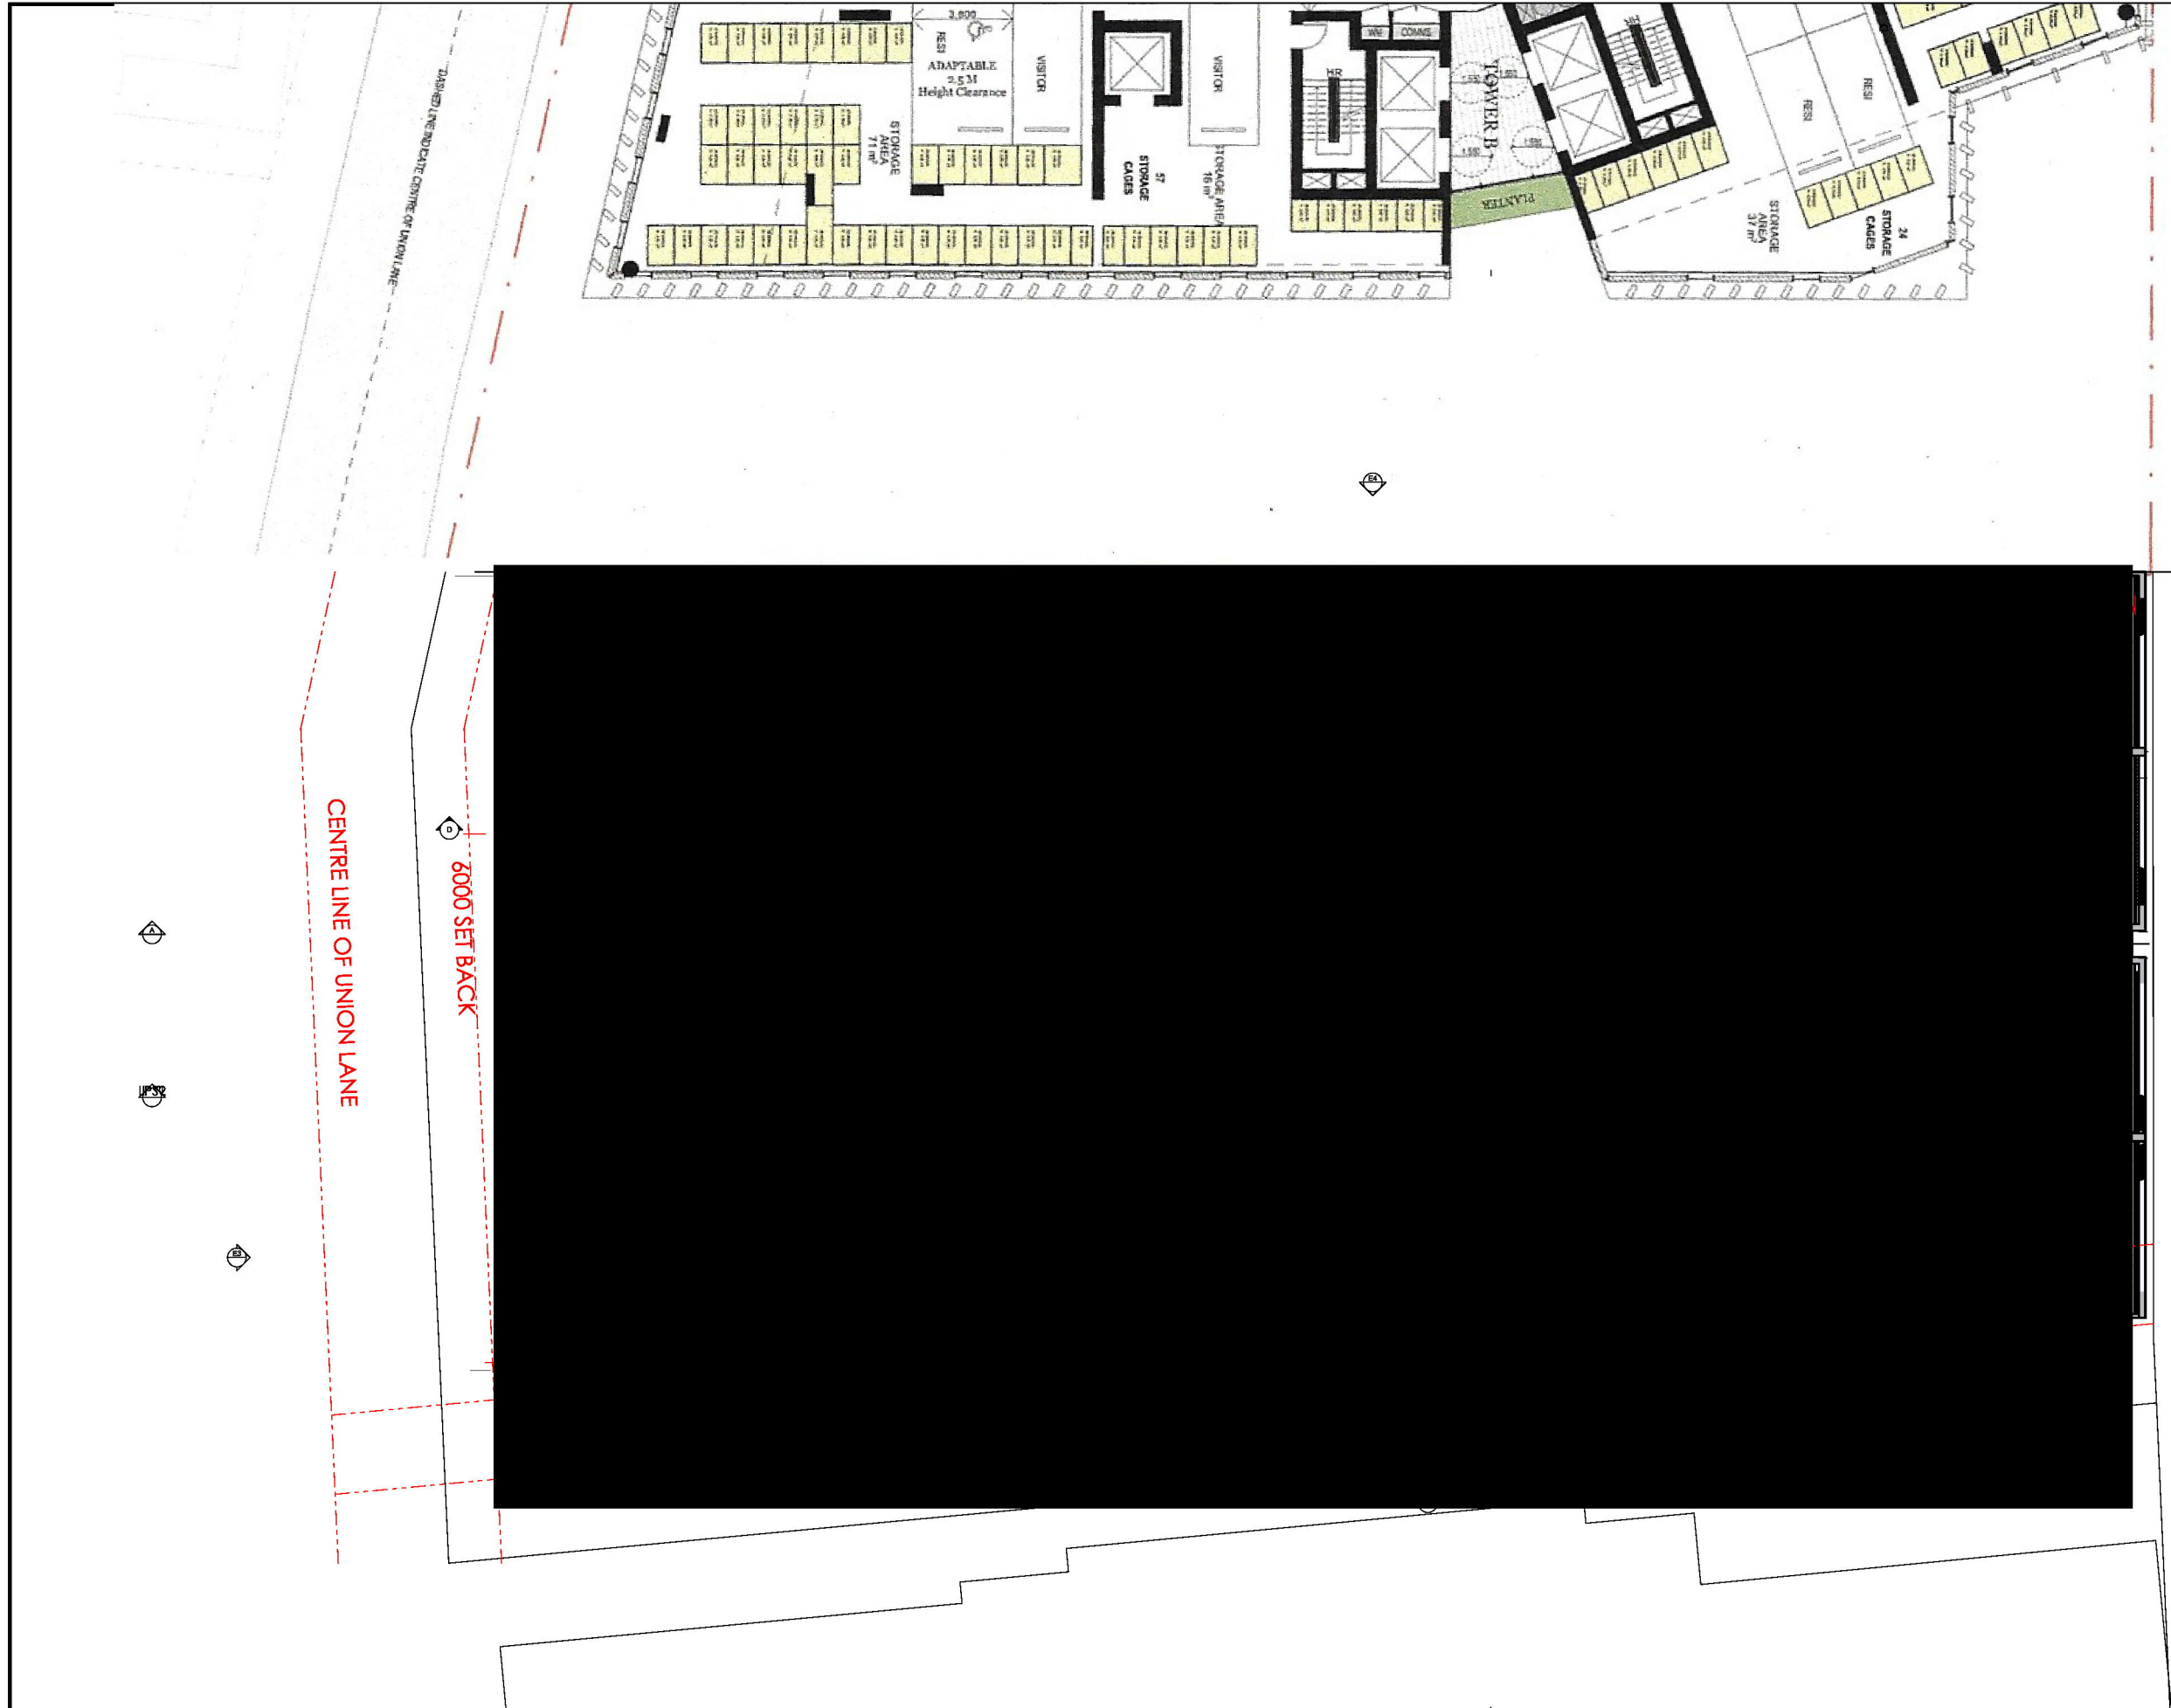

OUTLINE OF TOWER ABOVE

DA 27.07.20

The builder shall check and verify all dimensions and verify all errors and omissions to the Architect. Do not scale the drawings. Drawings shall not be used for construction purposes until issued by the Architect for construction.

Client
NOR SIDE INVESTMENTS P/L
Project Name
UNION ON HIGH
608- 612 HIGH STREET FENRITH
2750

Drawing Title:
Design SK - LEVEL3
LEVEL 3

Scale: as noted Date: 27.07.20

Status: DA Checked By: AR

Project No:
0719 Drawing No.:
11

Plot Date: 28/07/2020

3

LEVEL 3
1:250


BUILDING ENVIRONMENTS PTY.LTD

PO BOX 34 EMU PLAINS
PH 0428 505 900

NSW 2750

ARVI RANASTE ARCHITECT

REG.NO, 7085 email: arvi@buildingenvironments.com.au

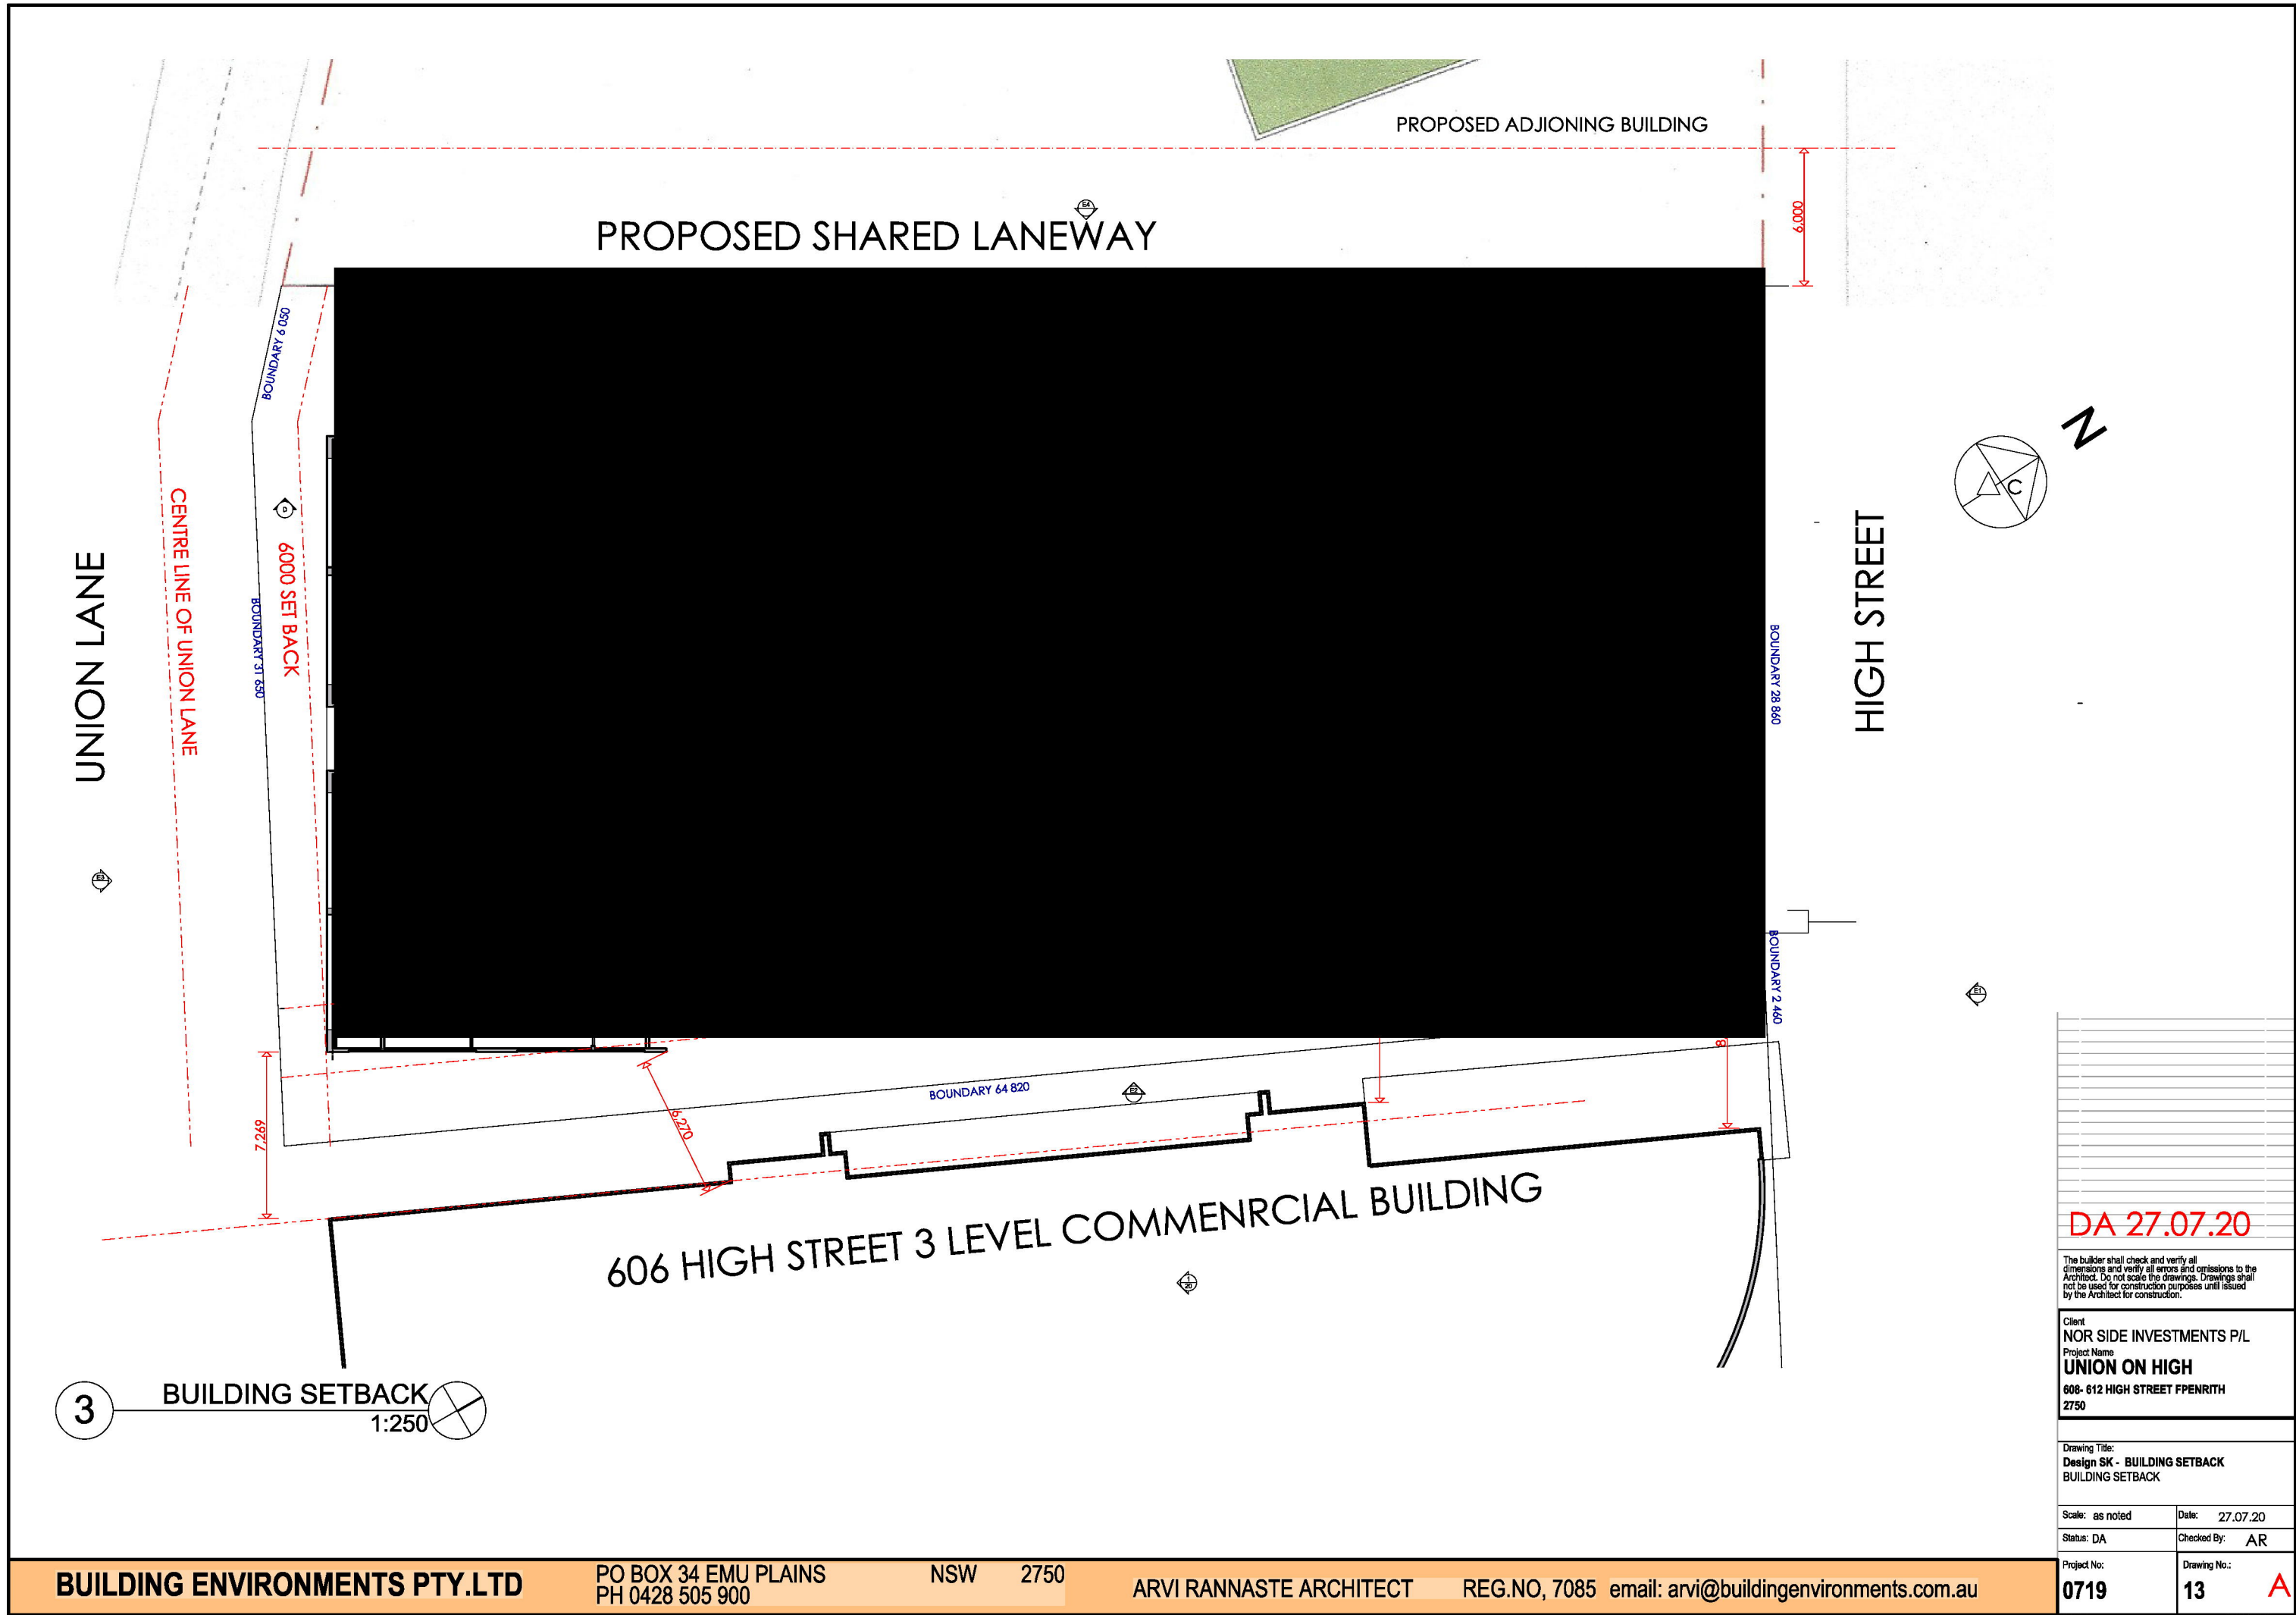

DA 27.07.20

The builder shall check and verify all dimensions and verify all errors and omissions to the Architect. Do not scale the drawings. Drawings shall not be used for construction purposes until issued by the Architect for construction.

Client
NOR SIDE INVESTMENTS P/L
Project Name
UNION ON HIGH
608- 612 HIGH STREET FENRITH
2750

Drawing Title:
Design SK - BUILDING SETBACK
BUILDING SETBACK

Scale: as noted Date: 27.07.20

Status: DA Checked By: AR

Project No:
0719 Drawing No.:
13 A

Plot Date: 28/07/2020


BUILDING ENVIRONMENTS PTY.LTD

PO BOX 34 EMU PLAINS
PH 0428 505 900

NSW 2750

ARVI RANASTE ARCHITECT

REG.NO, 7085 email: arvi@buildingenvironments.com.au

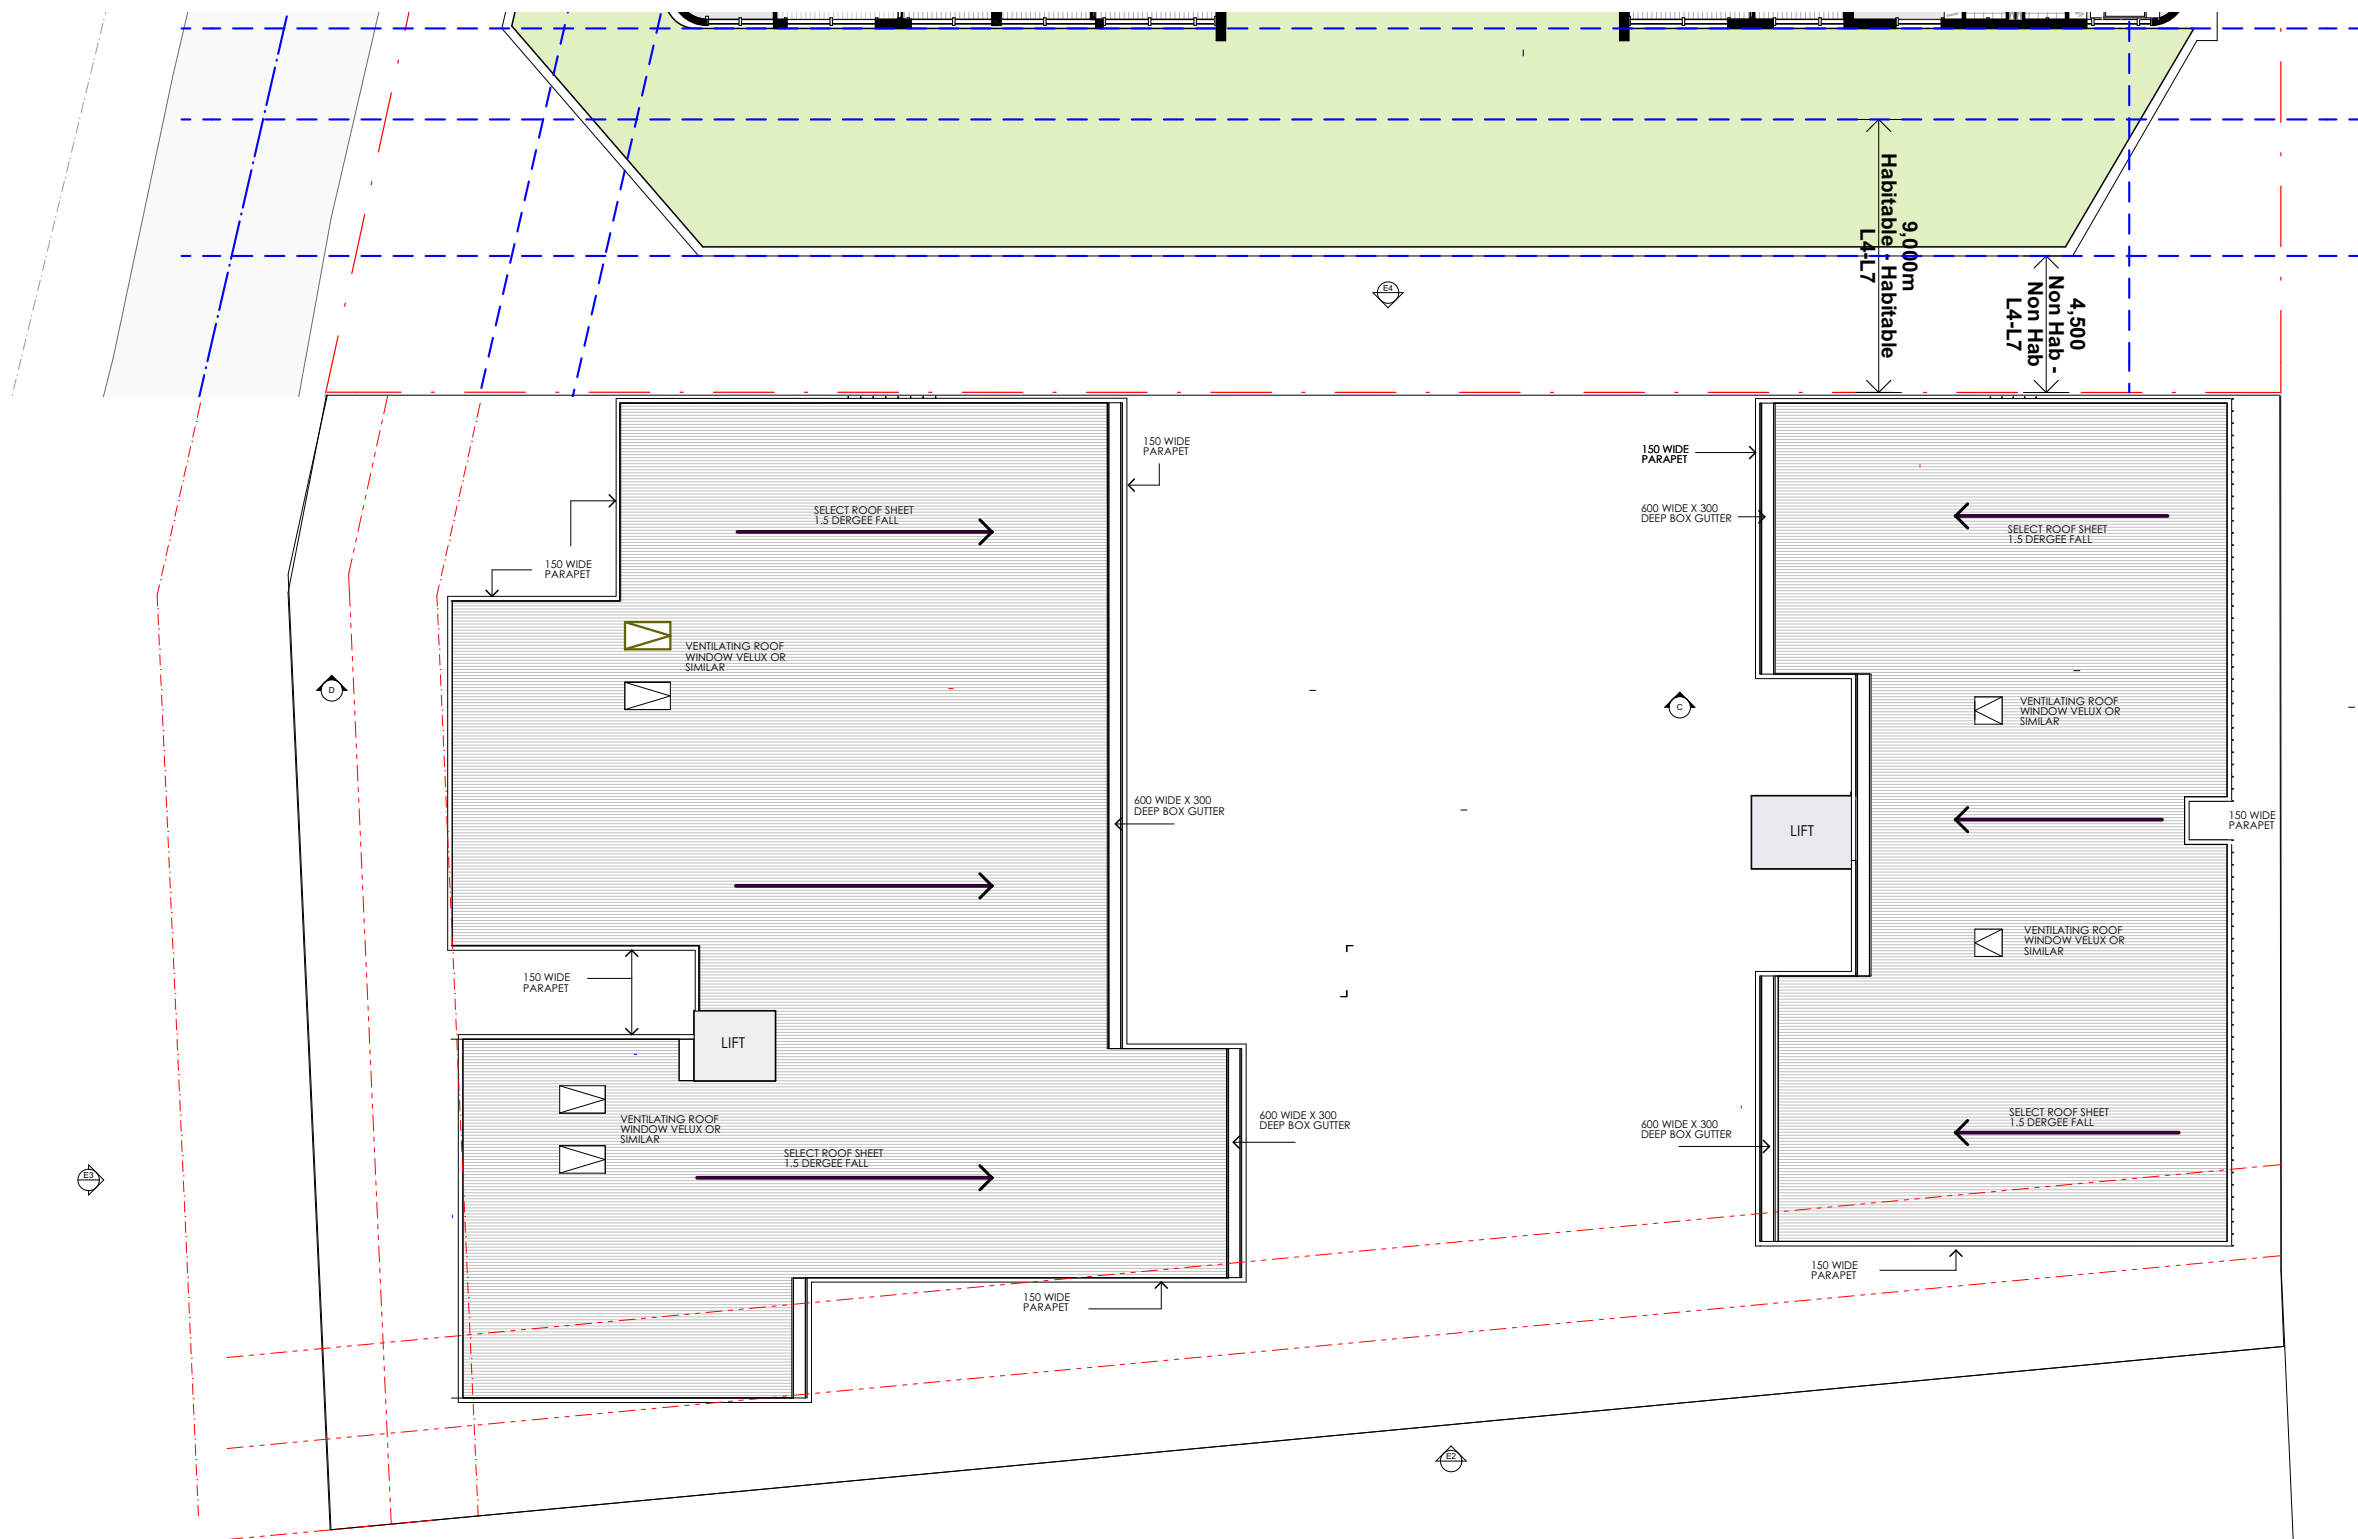

3 ROOF 1:250

DA 27.07.20

The builder shall check and verify all dimensions and verify all errors and omissions to the Architect. Do not scale the drawings. Drawings shall not be used for construction purposes until issued by the Architect for construction.

Client
NOR SIDE INVESTMENTS P/L
Project Name
UNION ON HIGH
608- 612 HIGH STREET FPNRITH
2750

Drawing Title:
Design SK - ROOF
ROOF

Scale: as noted Date: 27.07.20

Status: DA Checked By: AR

Project No:

0719

Drawing No.:

13

A

Plot Date:

28/07/2020


BUILDING ENVIRONMENTS PTY.LTD

PO BOX 34 EMU PLAINS
PH 0428 505 900

NSW 2750

ARVI RANASTE ARCHITECT

REG.NO, 7085 email: arvi@buildingenvironments.com.au

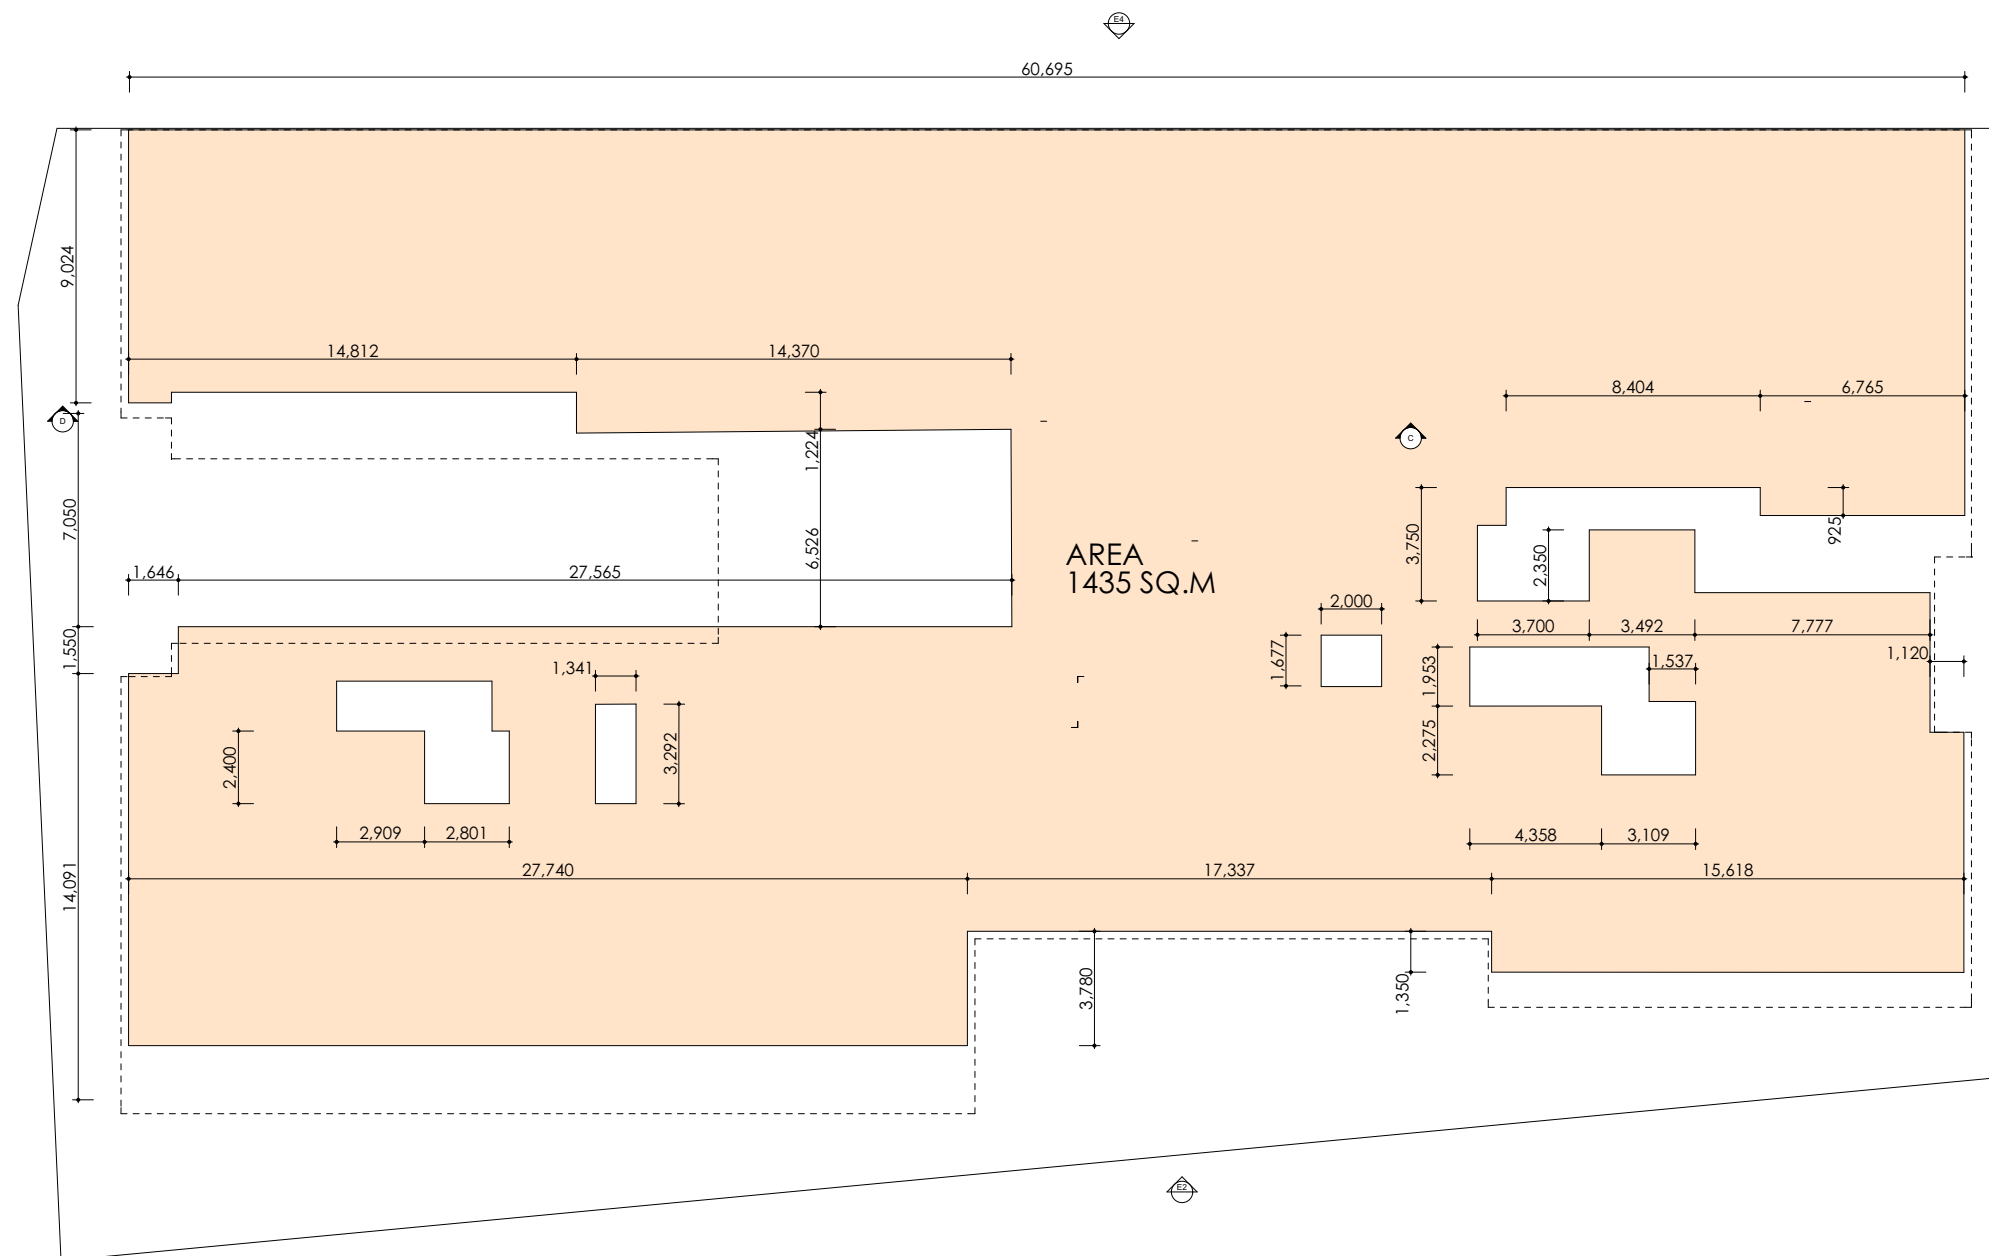

SITE AREA =2188 SQ.M	
ALLOWABLE FLOOR SPACE (FSR) 3.0:1 = 6564 SQ.M	
GND LEVEL =1435 SQ.M	
LEVEL 1	= 917 SQ.M
LEVEL 2	= 911 SQ.M
LEVEL 3	= 911 SQ.M
LEVEL 4	= 911 SQ.M
TOTAL FSR	=5085 SQ.M
DEVELOPED FSR 2.32 : 1.0	

DA 27.07.20

The builder shall check and verify all dimensions and verify all errors and omissions to the Architect. Do not scale the drawings. Drawings shall not be used for construction purposes until issued by the Architect for construction.

Client
NOR SIDE INVESTMENTS P/L
Project Name
UNION ON HIGH
608- 612 HIGH STREET FOPENRITH
2750

Drawing Title:
Design SK - GND FSL
GND FSL

Scale: as noted Date: 27.07.20

Status: DA Checked By: AR

Project No:
0719
Drawing No.:
14

Plot Date: 28/07/2020

3 GND FSL
1:250


BUILDING ENVIRONMENTS PTY.LTD

PO BOX 34 EMU PLAINS
PH 0428 505 900

NSW 2750

ARVI RANASTE ARCHITECT

REG.NO, 7085 email: arvi@buildingenvironments.com.au

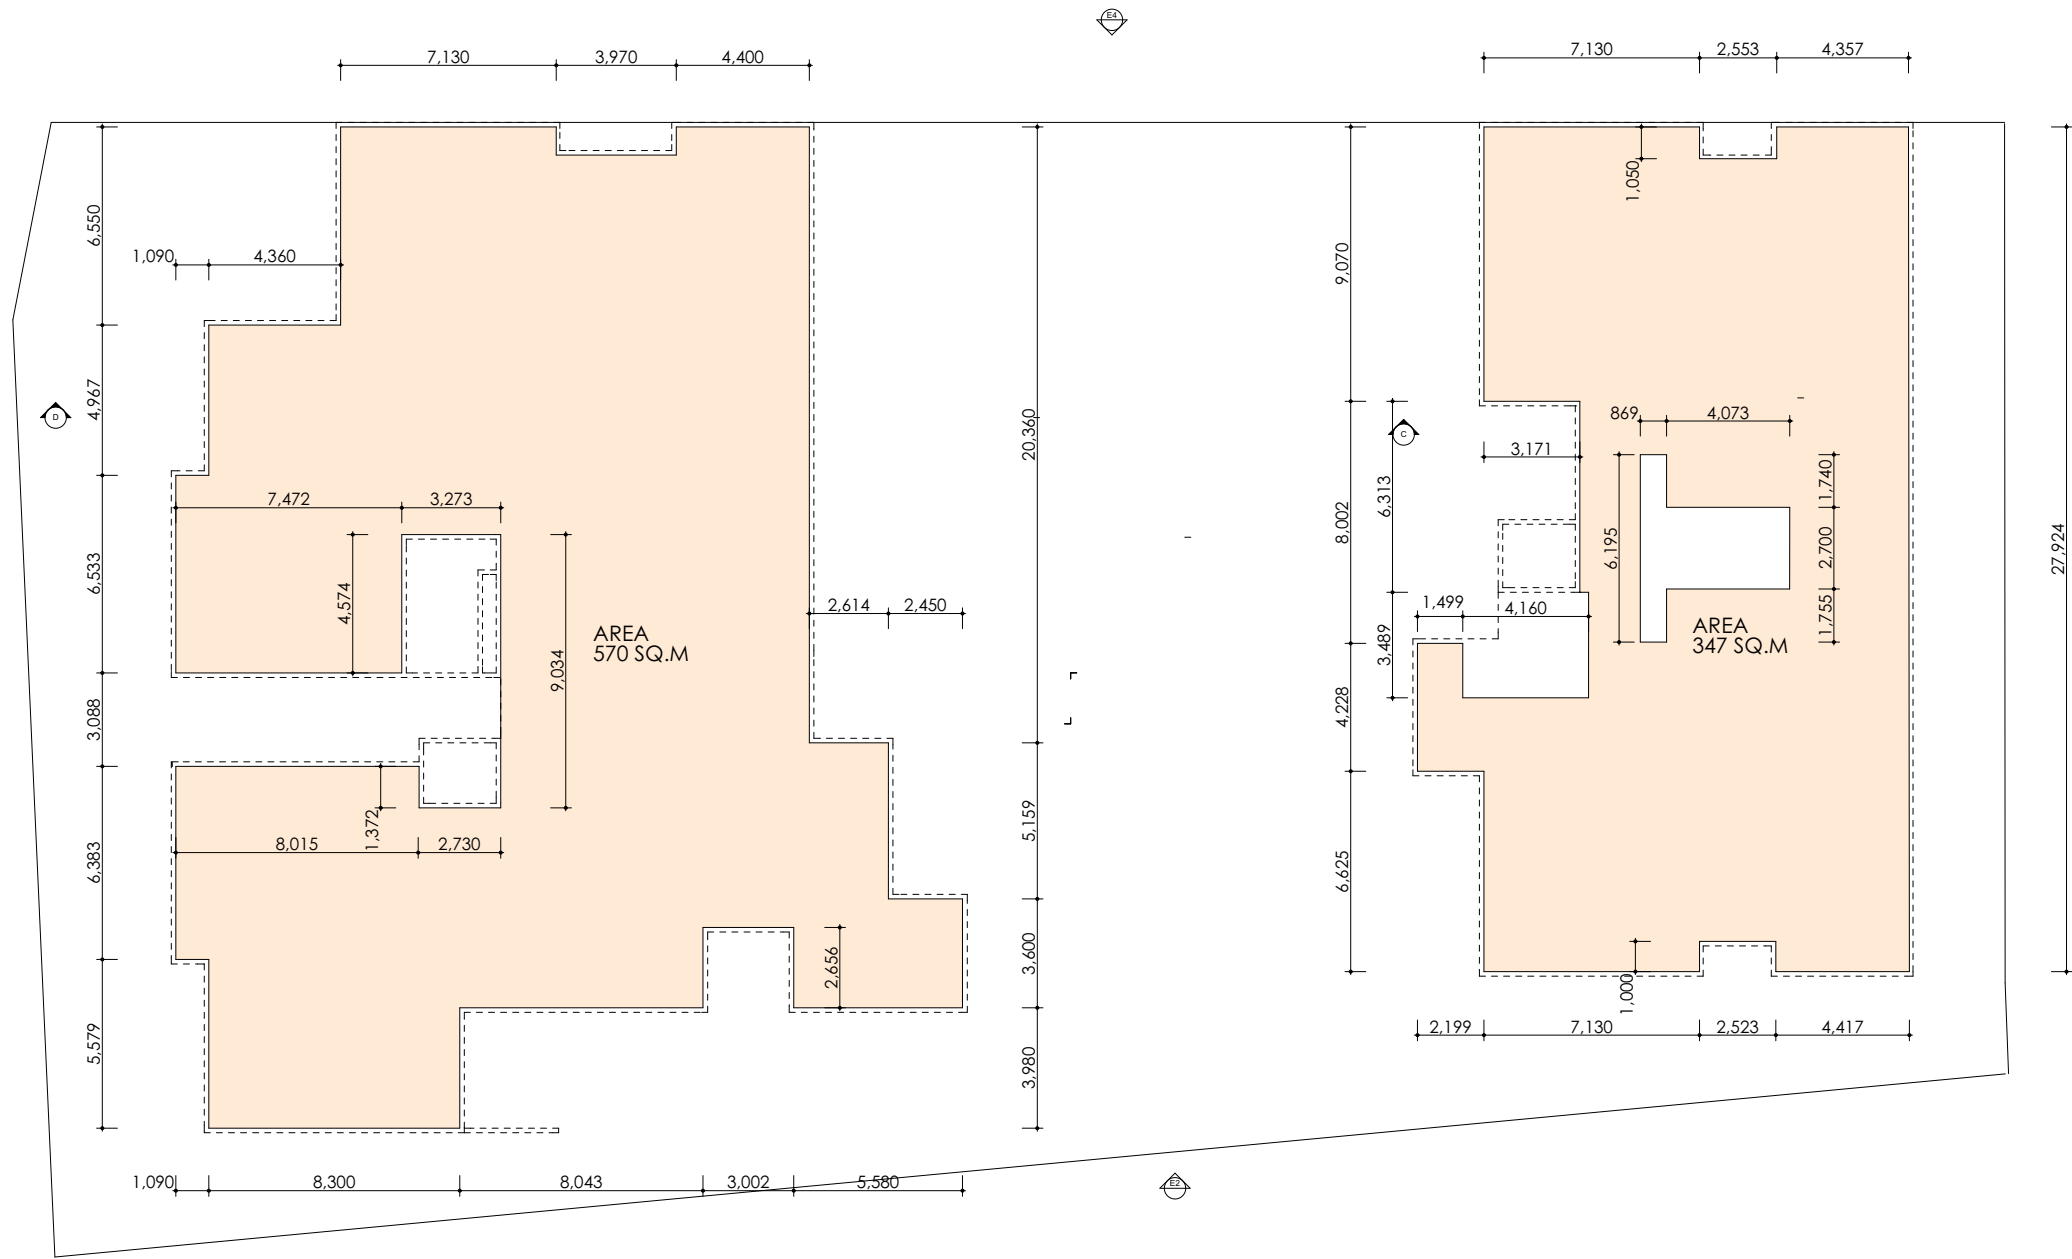

3 L1 FSR 1:250

DA 27.07.20

The builder shall check and verify all dimensions and verify all errors and omissions to the Architect. Do not scale the drawings. Drawings shall not be used for construction purposes until issued by the Architect for construction.

Client
NOR SIDE INVESTMENTS P/L
Project Name
UNION ON HIGH
608- 612 HIGH STREET FPENRITH
2750

Drawing Title:
Design SK - L1 FSR
L1 FSR

Scale: as noted Date: 27.07.20

Status: DA Checked By: AR

Project No.: **0719** Drawing No.: **15**


Plot Date: 28/07/2020

BUILDING ENVIRONMENTS PTY.LTD

PO BOX 34 EMU PLAINS
PH 0428 505 900

NSW 2750

ARVI RANASTE ARCHITECT REG.NO, 7085 email: arvi@buildingenvironments.com.au

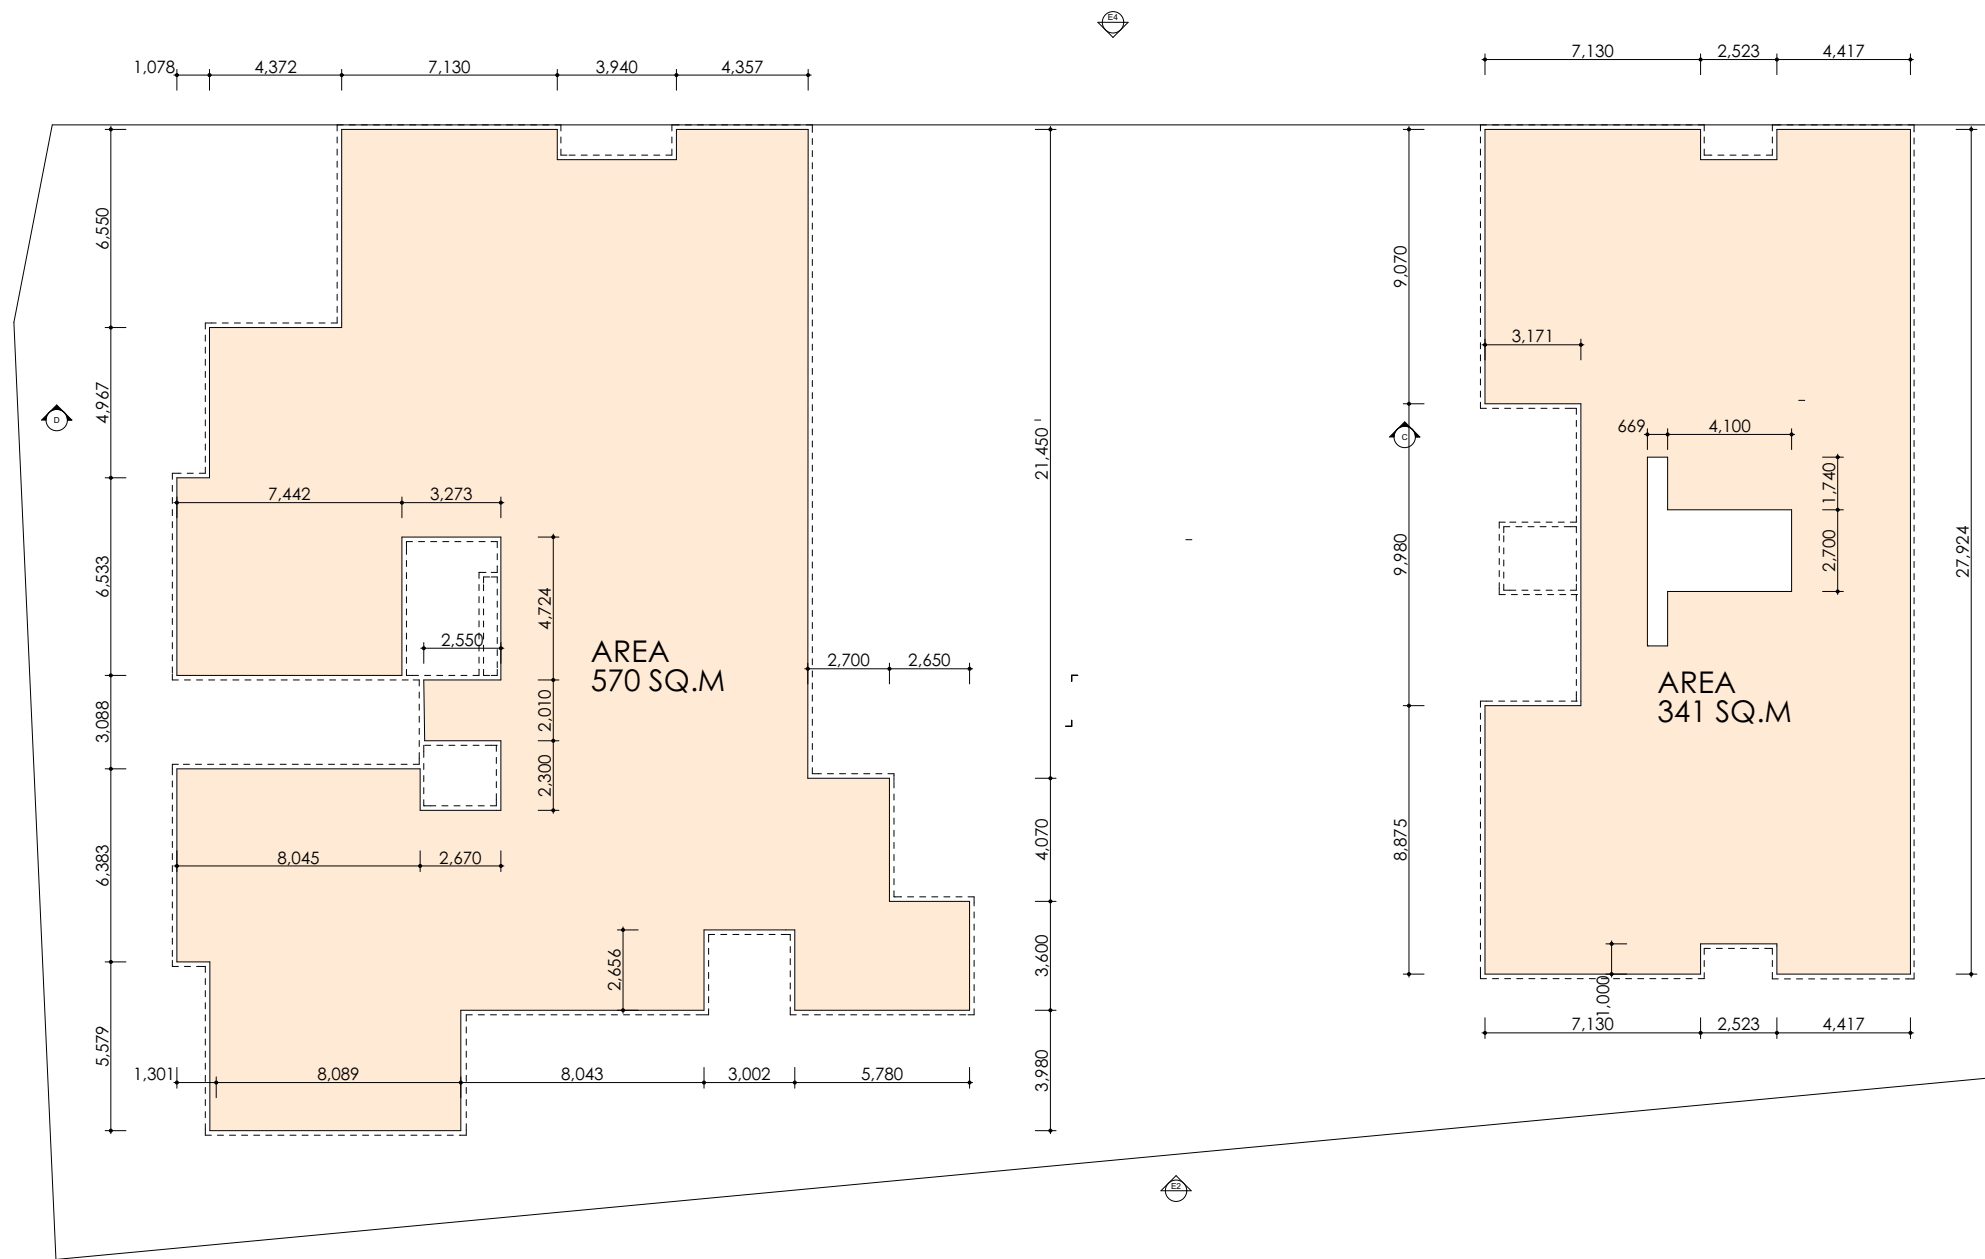

3 L2-4 FSR 1:250

DA 27.07.20

The builder shall check and verify all dimensions and verify all errors and omissions to the Architect. Do not scale the drawings. Drawings shall not be used for construction purposes until issued by the Architect for construction.

Client
NOR SIDE INVESTMENTS P/L
Project Name
UNION ON HIGH
608- 612 HIGH STREET FPENRITH
2750

Drawing Title:
Design SK - L2-4 FSR
L2-4 FSR

Scale: as noted Date: 27.07.20

Status: DA Checked By: AR

Project No:
0719

Drawing No.:
16

A

Plot Date: 28/07/2020


BUILDING ENVIRONMENTS PTY.LTD

PO BOX 34 EMU PLAINS
PH 0428 505 900

NSW 2750

ARVI RANASTE ARCHITECT

REG.NO, 7085 email: arvi@buildingenvironments.com.au

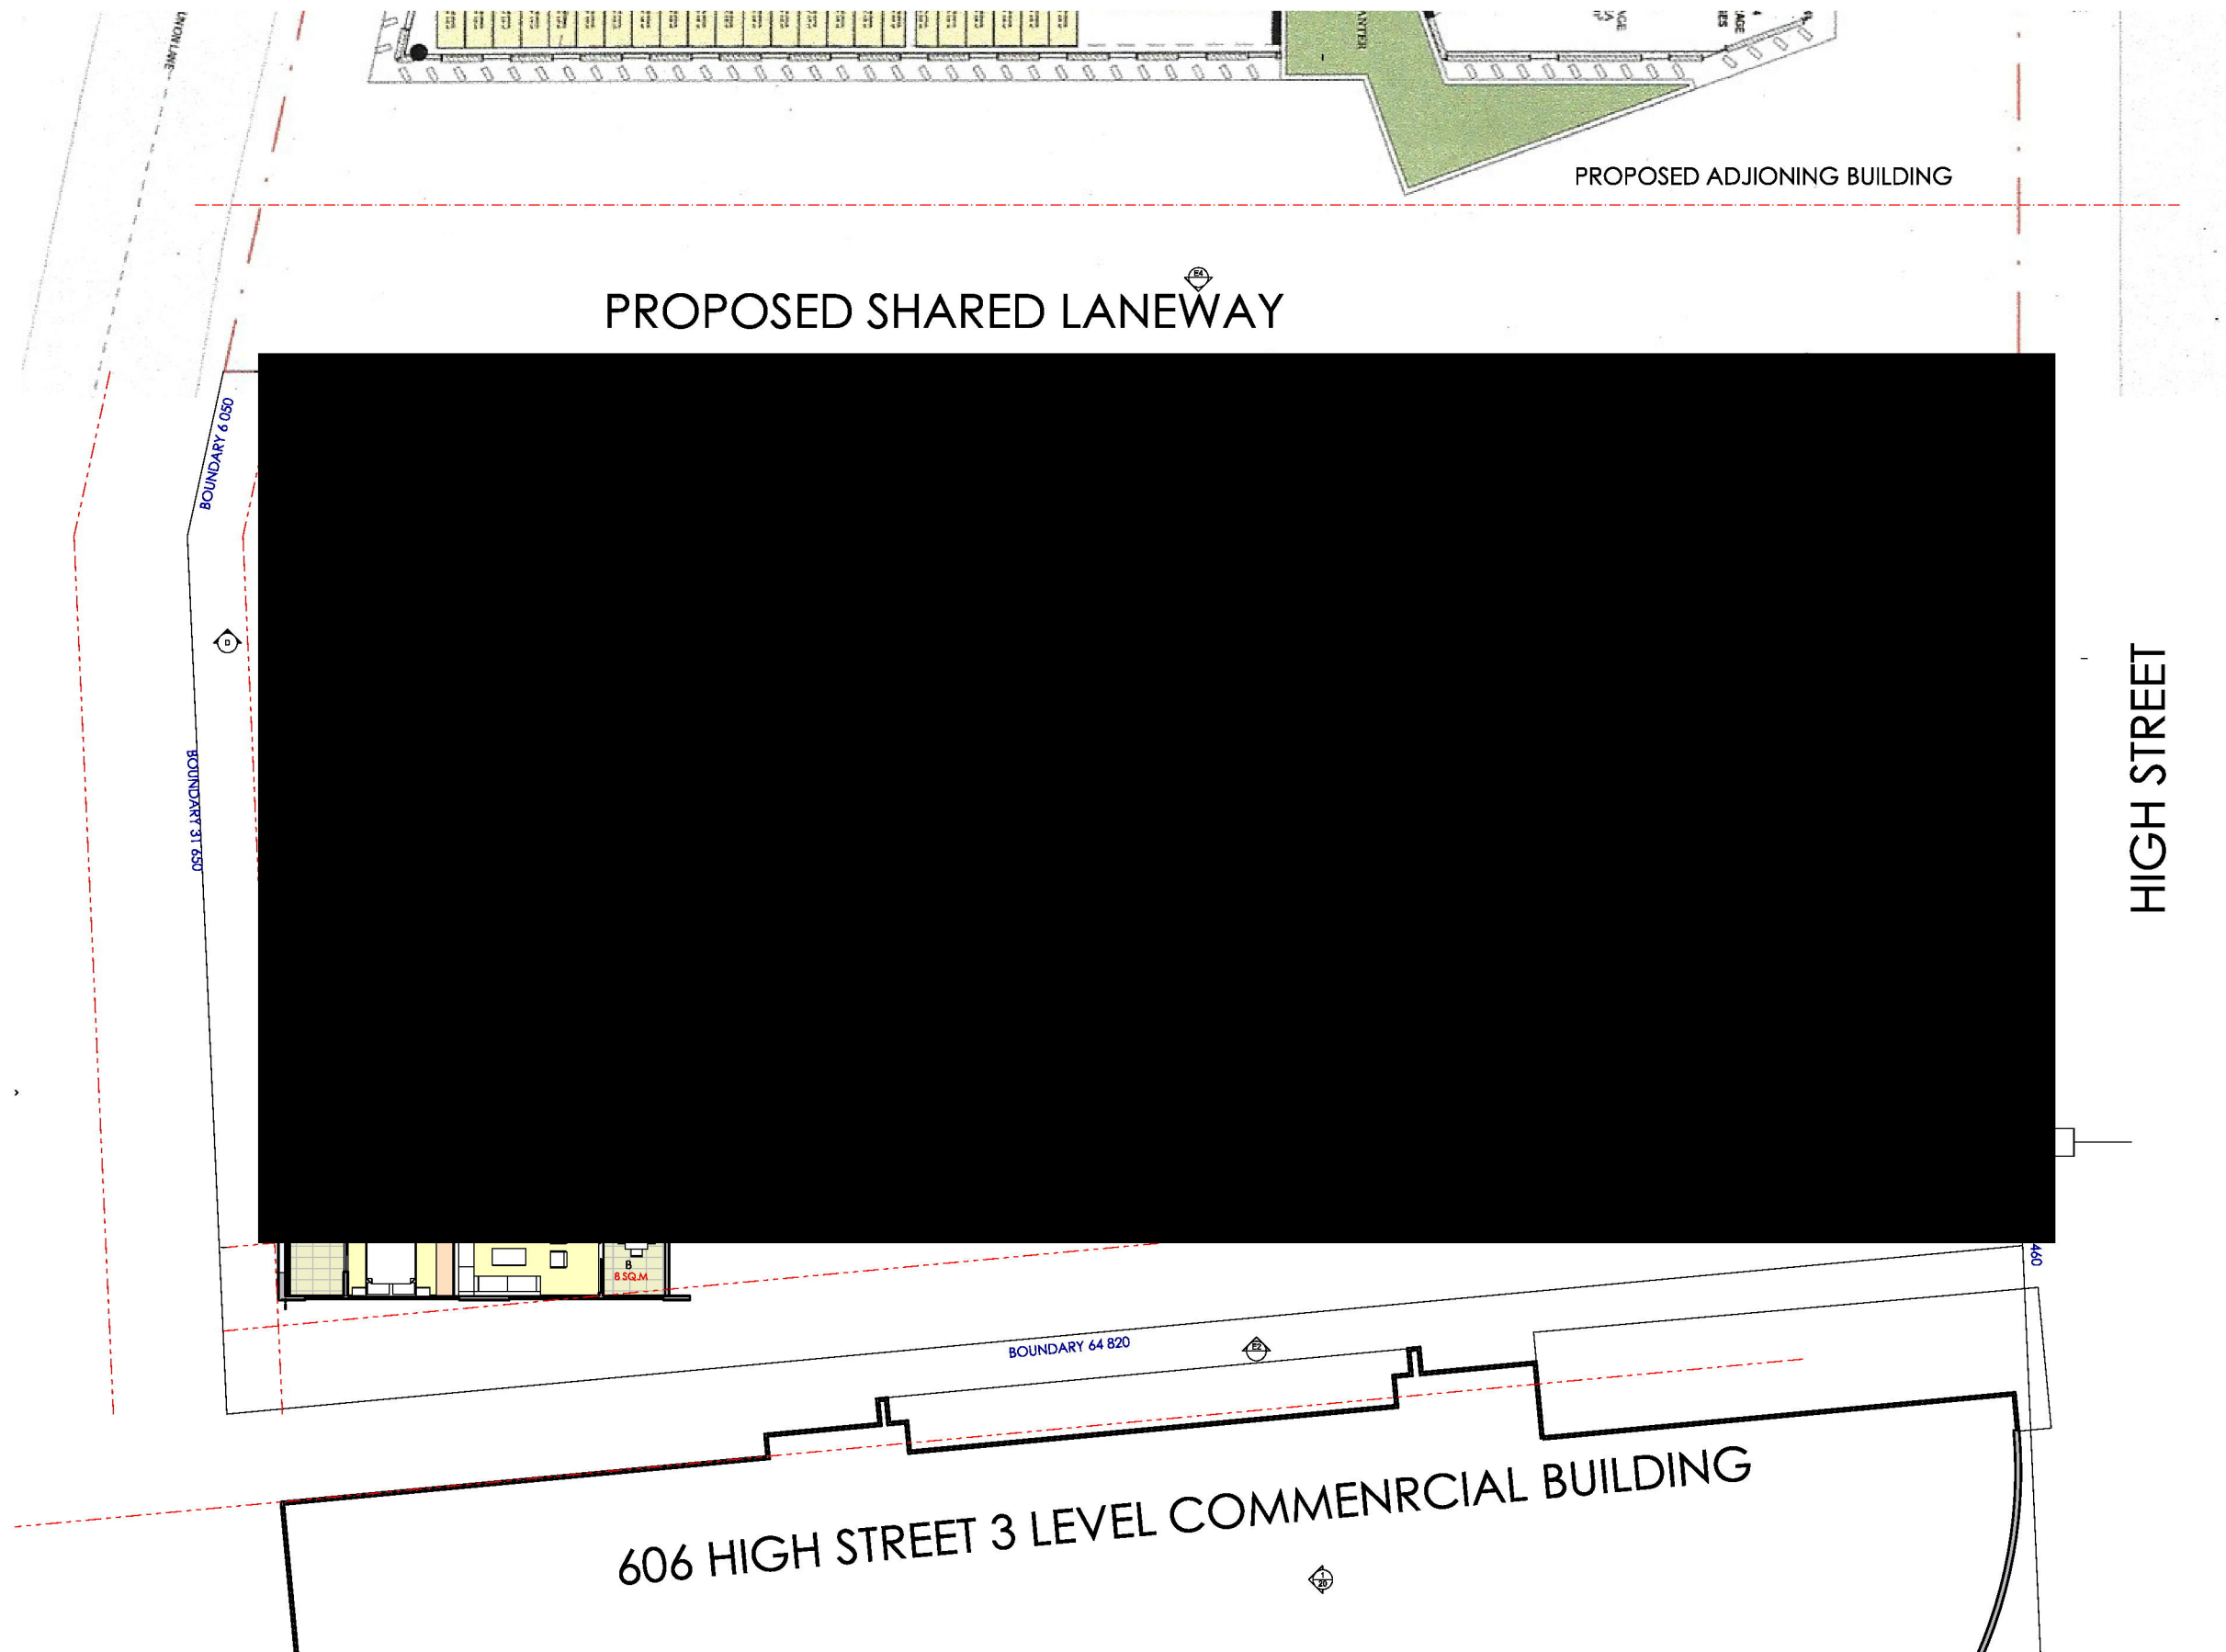

3 LEVEL 2 FURNITURE LAYOUT
1:250

DA 27.07.20

The builder shall check and verify all dimensions and verify all errors and omissions to the Architect. Do not scale the drawings. Drawings shall not be used for construction purposes until issued by the Architect for construction.

Client
NOR SIDE INVESTMENTS P/L
Project Name
UNION ON HIGH
608- 612 HIGH STREET FENRITH
2750

Drawing Title:
Design SK - TYPICAL FURNITURE LAYOUT
LEVEL 2 FURNITURE LAYOUT

Scale: as noted Date: 27.07.20

Status: DA Checked By: AR

Project No:
0719 Drawing No.:
17

Plot Date: 28/07/2020

BUILDING ENVIRONMENTS PTY.LTD

PO BOX 34 EMU PLAINS
PH 0428 505 900

NSW 2750

ARVI RANASTE ARCHITECT

REG.NO, 7085 email: arvi@buildingenvironments.com.au



The builder shall check and verify all dimensions and verify all errors and omissions to the Architect. Do not scale the drawings. Drawings shall not be used for construction purposes until issued by the Architect for construction.

Client
NOR SIDE INVESTMENTS P/L
Project Name
UNION ON HIGH
608- 612 HIGH STREET FOPENRITH
2750


Drawing Title:
Design SK - E1 NORTH ELEVATION
NORTH ELEVATION, EAST ELEVATION

Scale: as noted	Date: 27.07.2018
-----------------	------------------


Status: DA	Checked By: A
------------	---------------

Project No:	Drawing No.:
0719	18

Plot Date: 28/07/2012

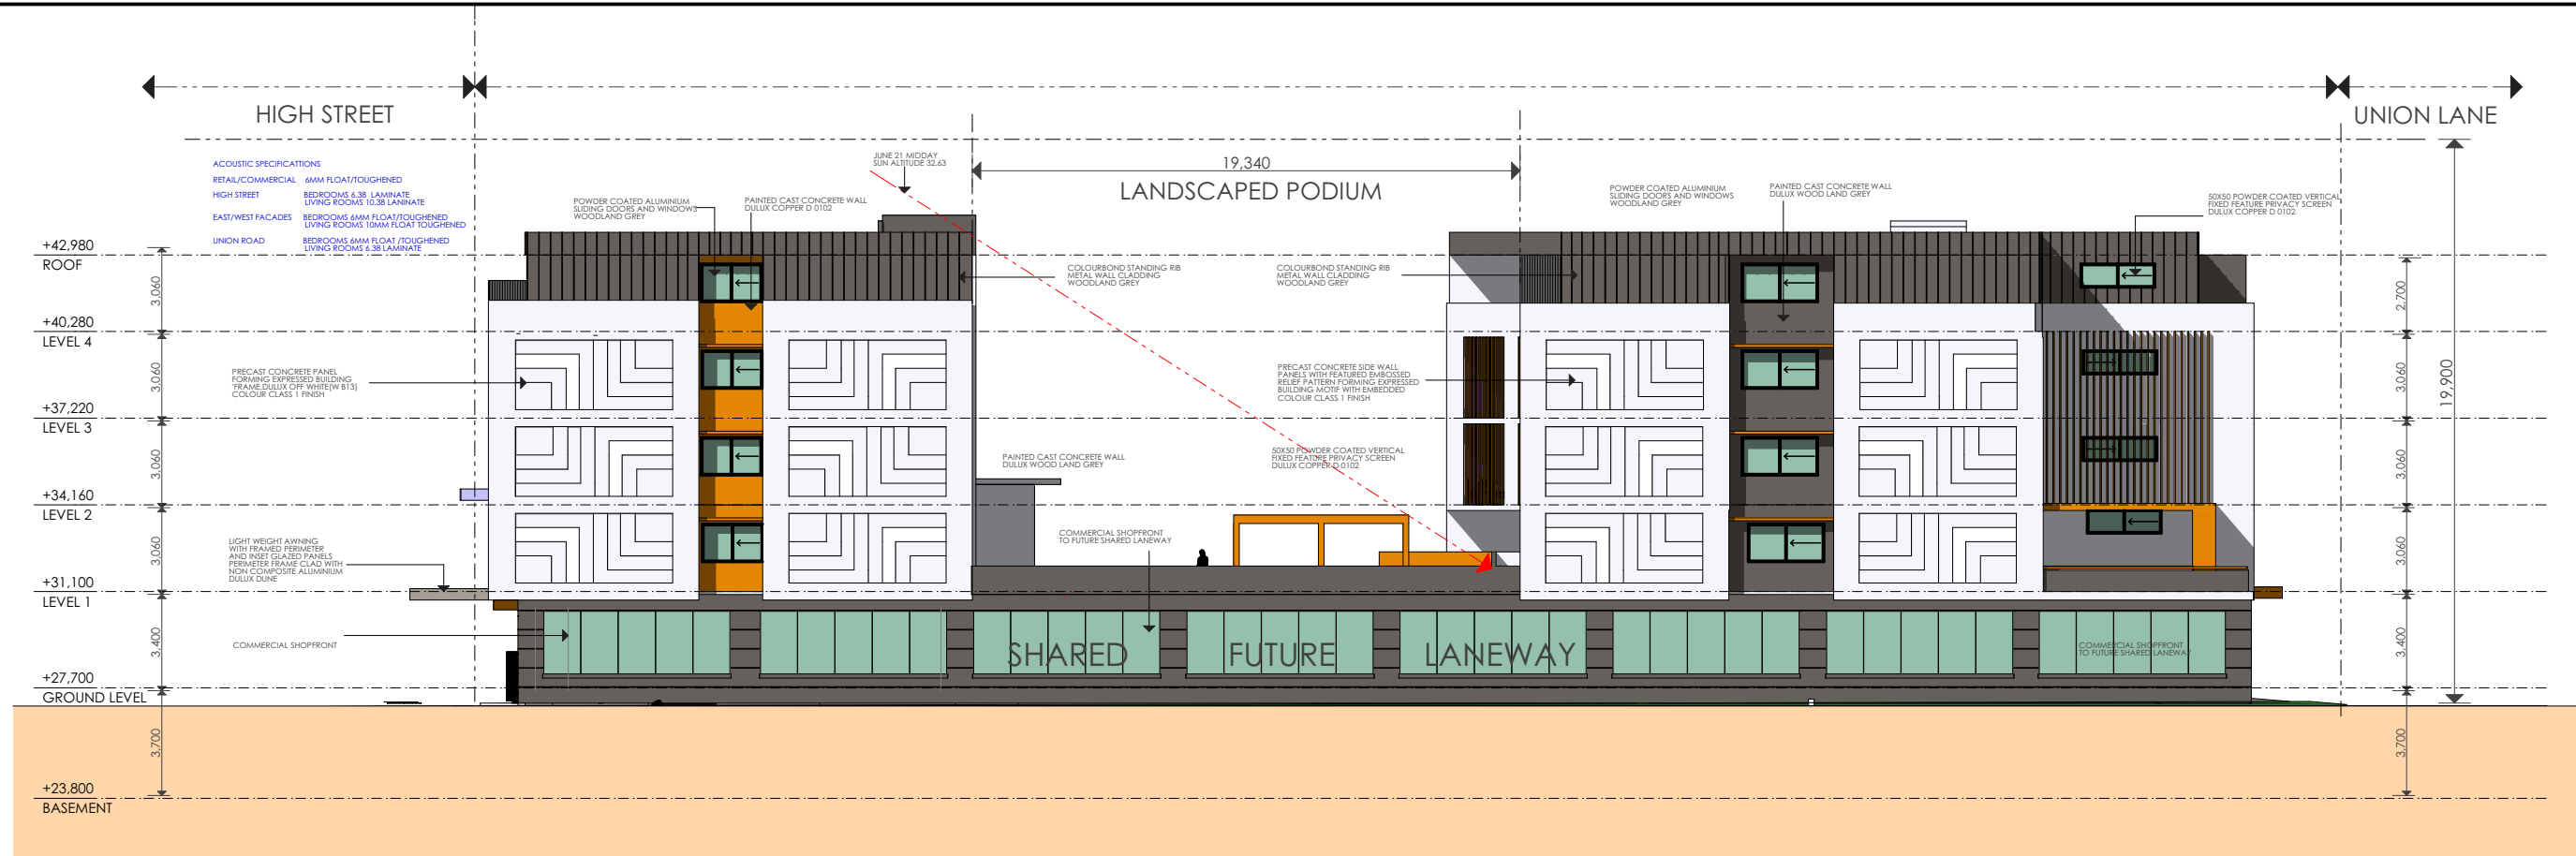

1 WEST ELEVATION
1:250

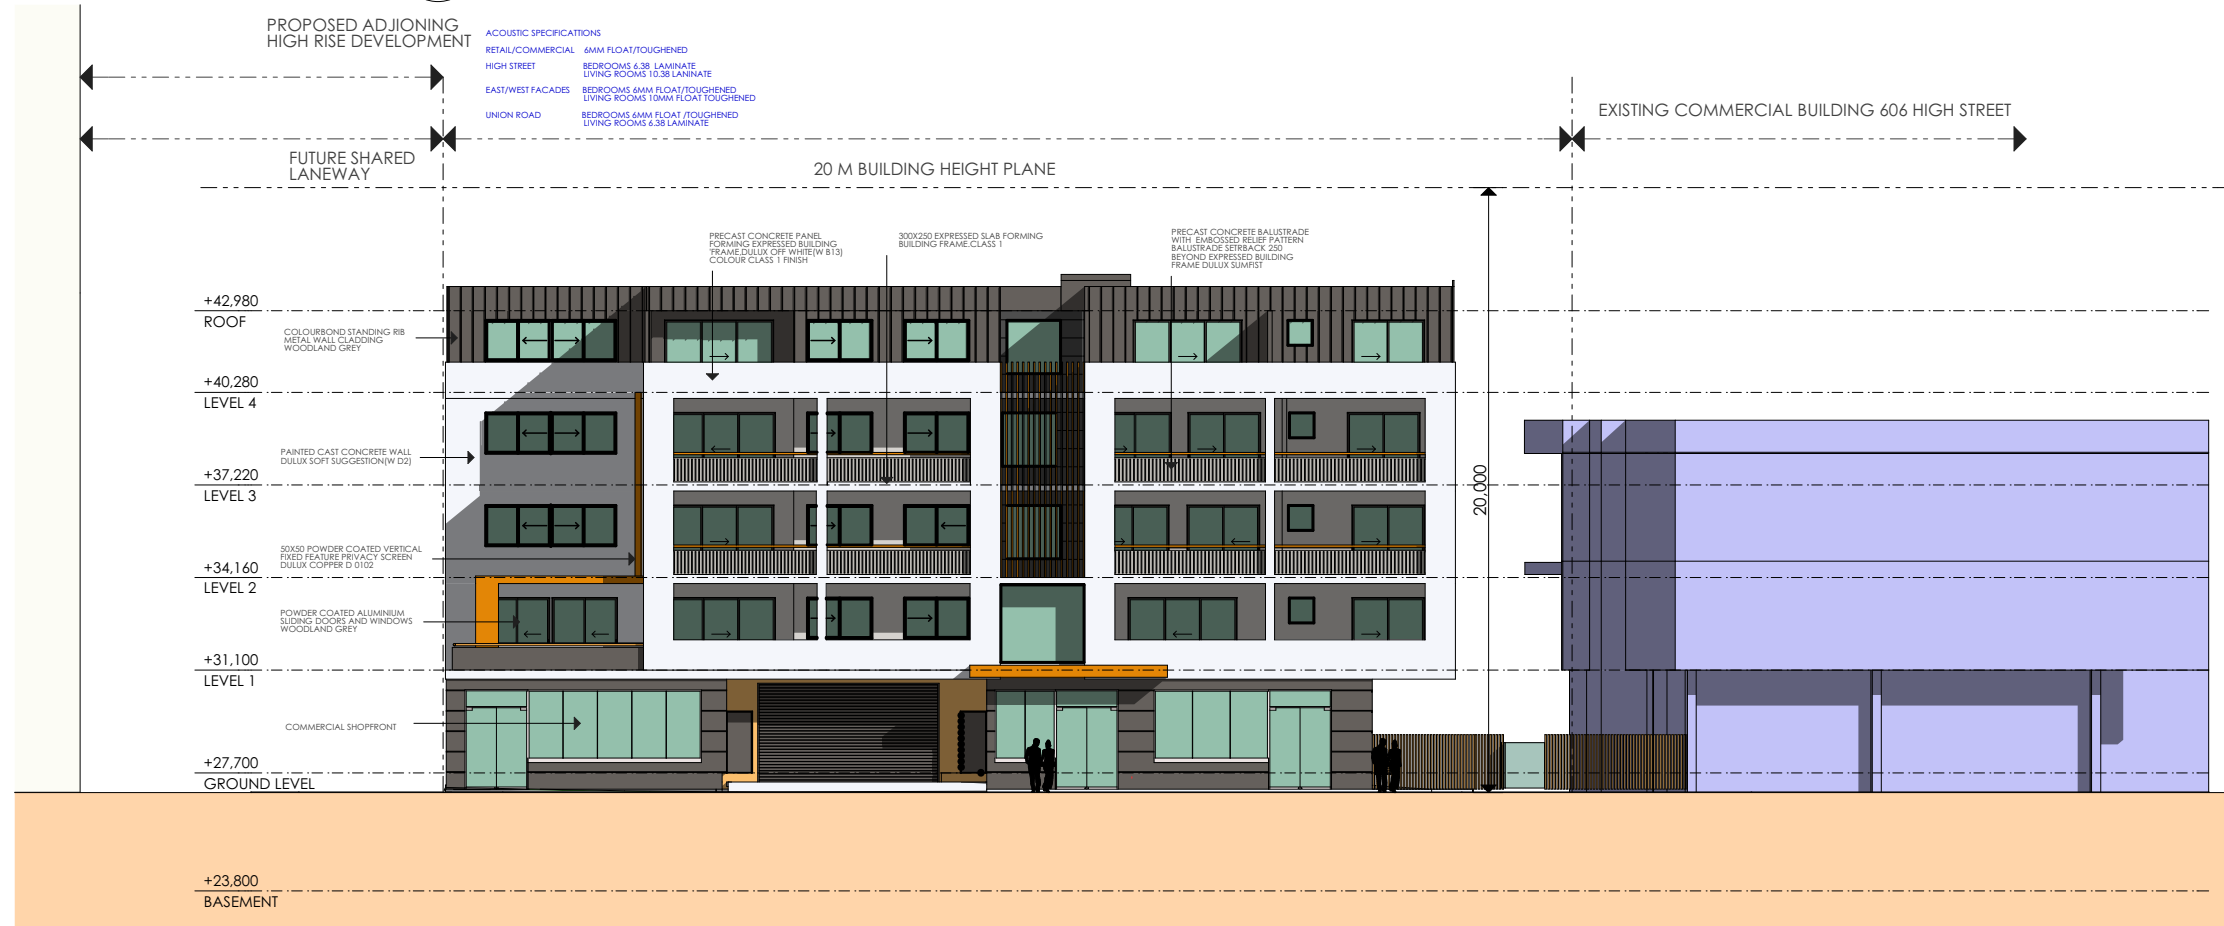

3 SOUTH ELEVATION
1:250

DA 27.07.20

The builder shall check and verify all dimensions and verify all errors and omissions to the Architect. Do not scale the drawings. Drawings shall not be used for construction purposes until issued by the Architect for construction.

Client
NOR SIDE INVESTMENTS P/L
Project Name
UNION ON HIGH
608- 612 HIGH STREET FPNRTH
2750

Drawing Title:
Design SK - E4 SOUTH ELEVATION
SOUTH ELEVATION, WEST ELEVATION

Scale: as noted Date: 27.07.20

Status: DA Checked By: AR

Project No:
0719 Drawing No.:
19

Plot Date: 28/07/2020


BUILDING ENVIRONMENTS PTY.LTD

PO BOX 34 EMU PLAINS
PH 0428 505 900

NSW 2750

ARVI RANASTE ARCHITECT

REG.NO, 7085 email: arvi@buildingenvironments.com.au

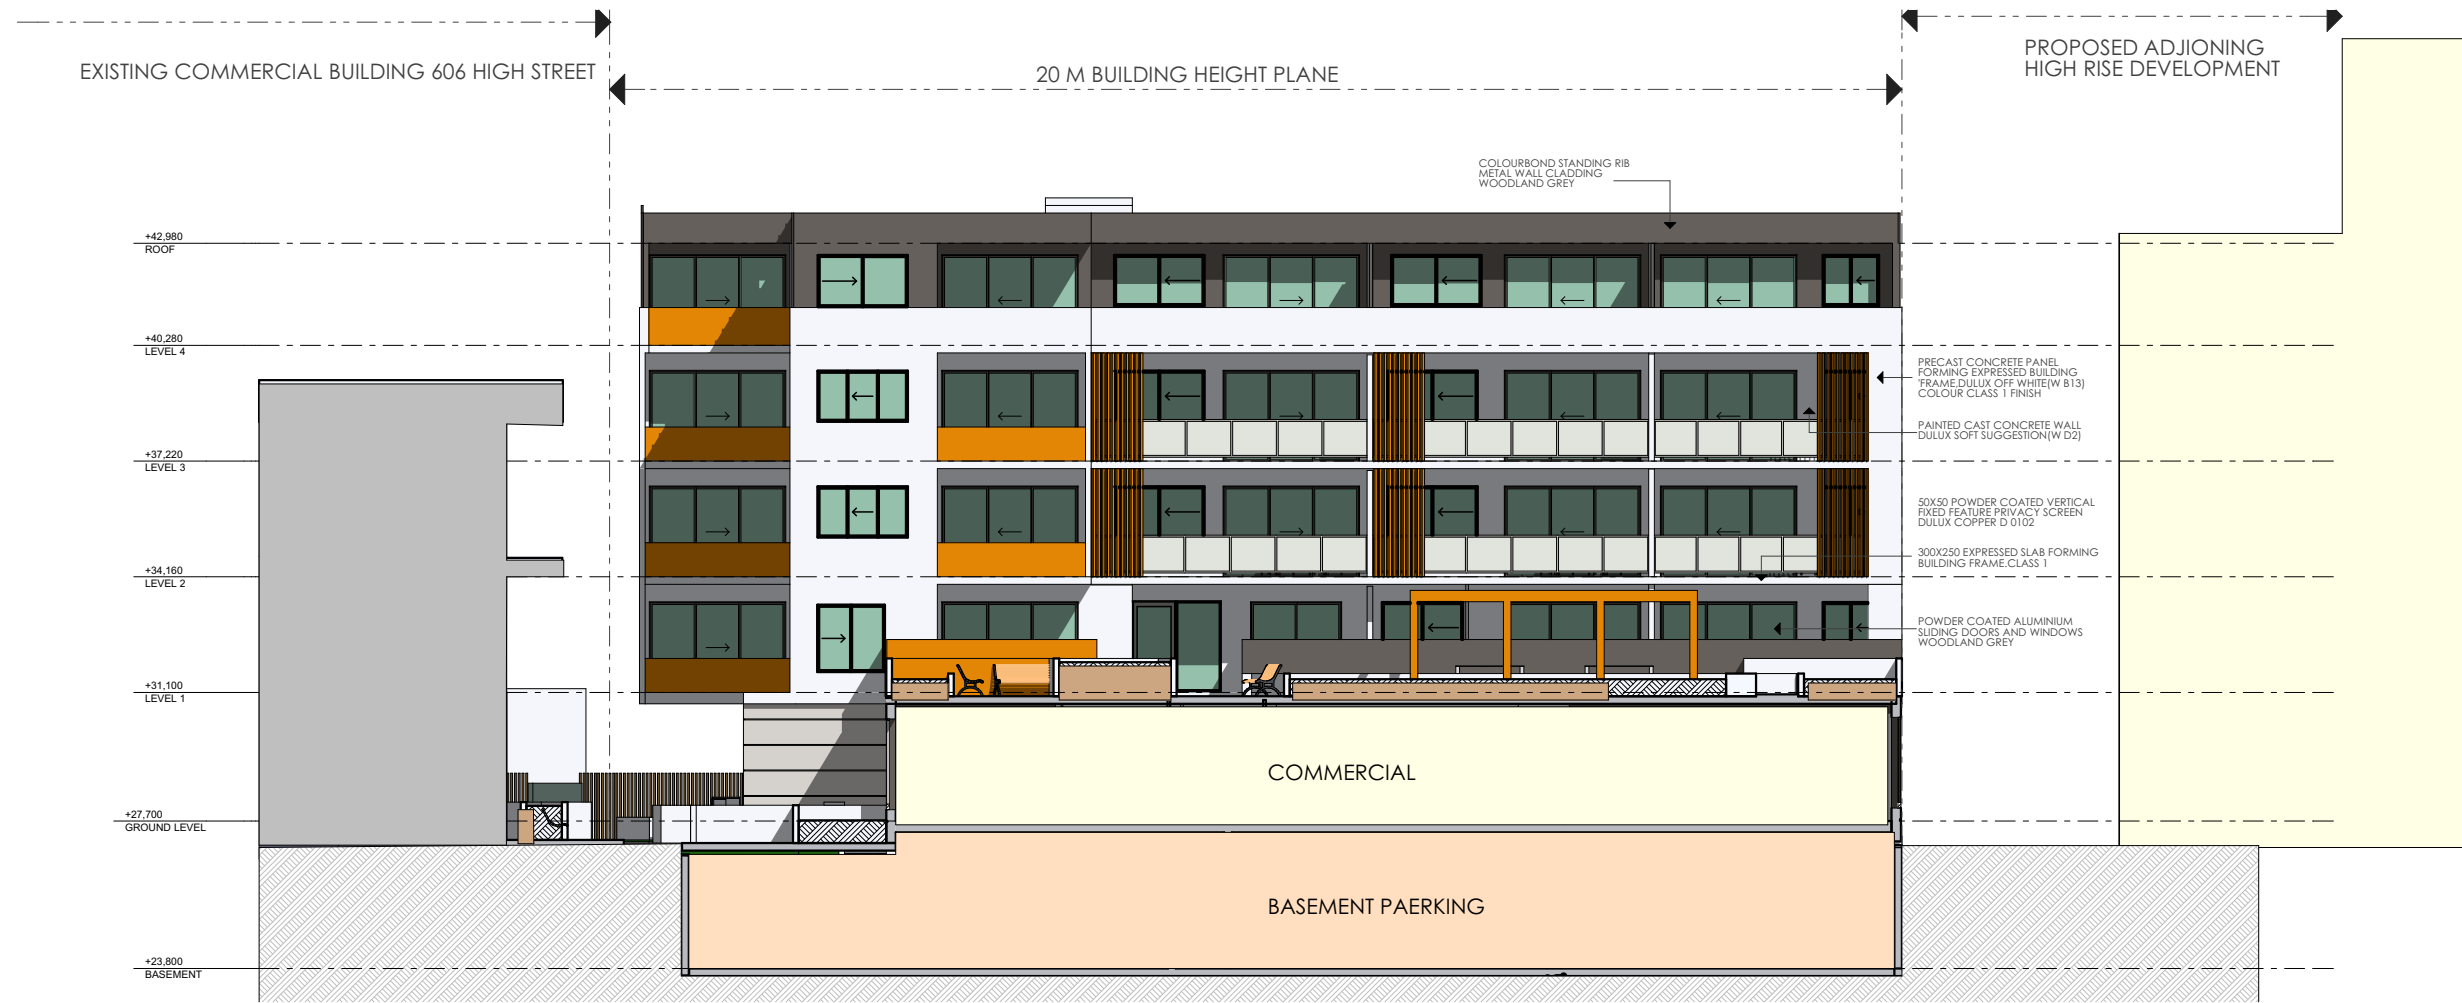

1 PODIUM SECTION 1:200

Markers for this view maybe found on the following layouts #LayID

DA 27.07.20

The builder shall check and verify all dimensions and verify all errors and omissions to the Architect. Do not scale the drawings. Drawings shall not be used for construction purposes until issued by the Architect for construction.

Client
NOR SIDE INVESTMENTS P/L
Project Name
UNION ON HIGH
608- 612 HIGH STREET FOPENRITH
2750


Drawing Title:
Design SK - E5 SOUTH ELEVATION BLOCK A
PODIUM SECTION

Scale: as noted Date: 27.07.20


Status: DA Checked By: AR

Project No.: **0719** Drawing No.: **20**


Plot Date: 28/07/2020

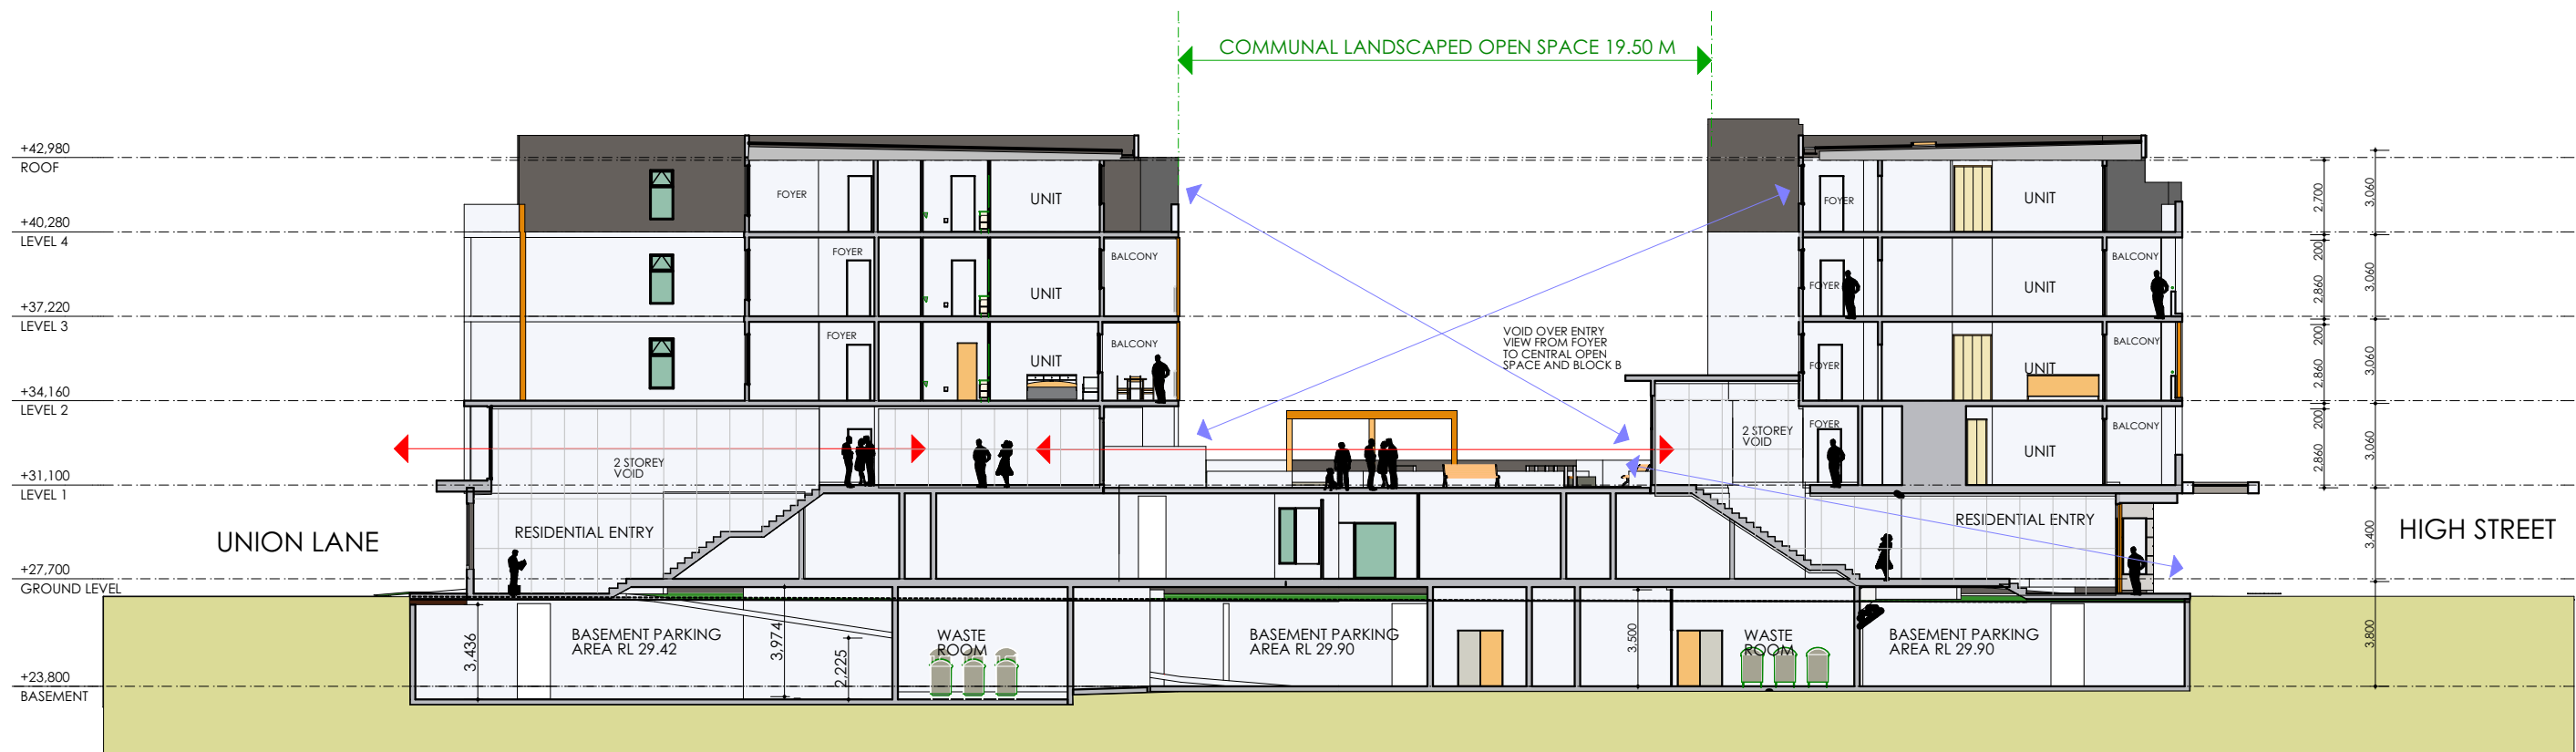

1 LONG PODIUM SECTION
1:250

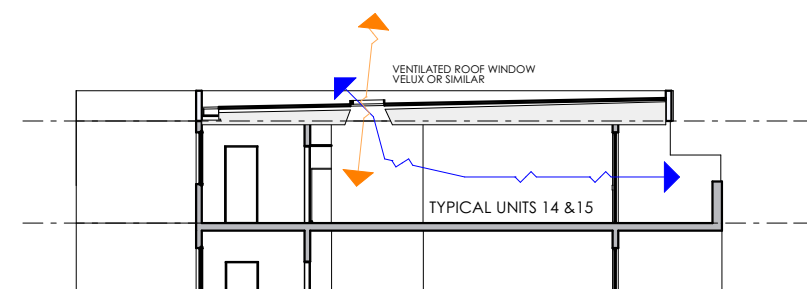

3 RV
1:200

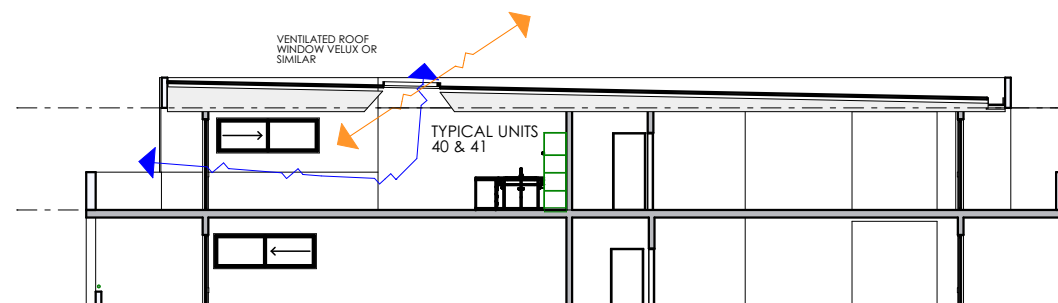

4 RV
1:200

DA 27.07.20

The builder shall check and verify all dimensions and verify all errors and omissions to the Architect. Do not scale the drawings. Drawings shall not be used for construction purposes until issued by the Architect for construction.

Client
NOR SIDE INVESTMENTS P/L
Project Name
UNION ON HIGH
608- 612 HIGH STREET FOPENRITH
2750

Drawing Title:
Design SK - LONG PODIUM SECTION
LONG PODIUM SECTION, RV

Scale: as noted Date: 27.07.20

Status: DA Checked By: AR

Project No.: 0719 Drawing No.: 21

Plot Date: 28/07/2020


BUILDING ENVIRONMENTS PTY.LTD

PO BOX 34 EMU PLAINS
PH 0428 505 900

NSW 2750

ARVI RANASTE ARCHITECT

REG.NO, 7085 email: arvi@buildingenvironments.com.au

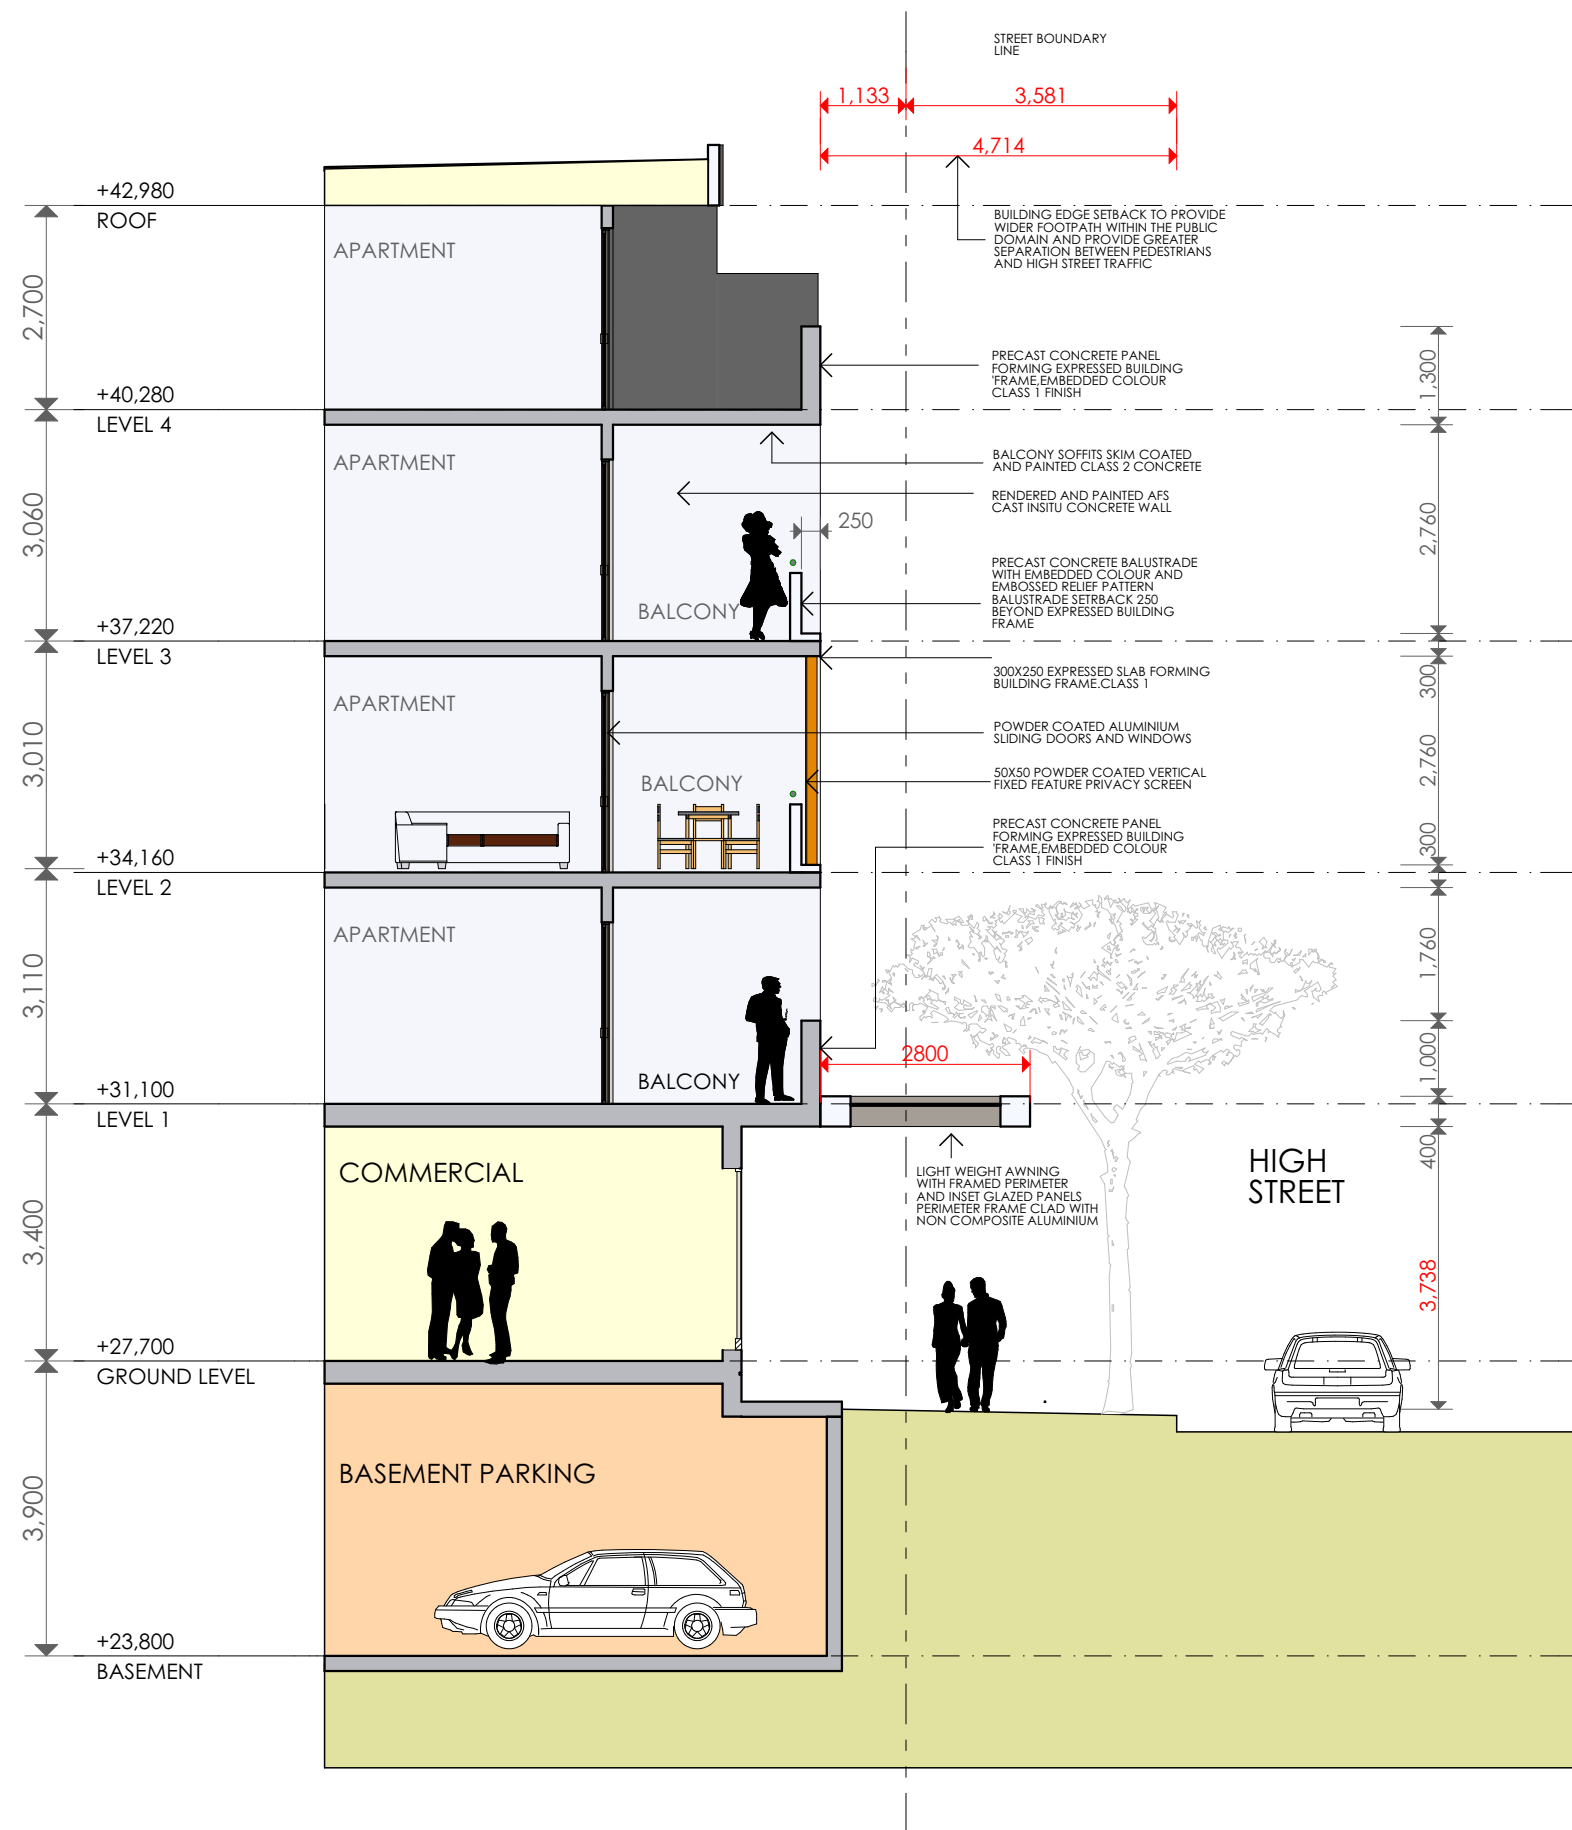

3

FACADE SECTION

1:100

BUILDING ENVIRONMENTS PTY LTD

PO BOX 34 EMU PLAINS
PH 0428 505 900

NSW 2750

ARVI RANASTE ARCHITECT

REG.NO, 7085 email: arvi@buildingenvironments.com.au

DA 27.07.20

The builder shall check and verify all dimensions and verify all errors and omissions to the Architect. Do not scale the drawings. Drawings shall not be used for construction purposes until issued by the Architect for construction.

Client
NOR SIDE INVESTMENTS P/L
Project Name
UNION ON HIGH
608- 612 HIGH STREET FPNRITH
2750

Drawing Title:
Design SK - C FACADE SECTION
FACADE SECTION

Scale: as noted Date: 27.07.20

Status: DA Checked By: AR

Project No:

0719

Drawing No.:

31

A

Plot Date:

28/07/2020



1 A 9.0 AM
1:0.04



2 A 10.0 AM
1:0.04



3 A 11.00 AM
1:0.04



4 A NOON
1:0.04

DA 27.07.20

The builder shall check and verify all dimensions and verify all errors and omissions to the Architect. Do not scale the drawings. Drawings shall not be used for construction purposes until issued by the Architect for construction.

Client
NOR SIDE INVESTMENTS P/L
Project Name
UNION ON HIGH
608- 612 HIGH STREET FOPENRITH
2750

Drawing Title:
Design SK - SHADOWS BLOCK 9.0 AM - NOON
A 9.0 AM, A 10.0 AM, A 11.00 AM, A NOON

Scale: as noted Date: 27.07.20

Status: DA Checked By: AR

Project No.: 0719 Drawing No.: 32

Plot Date: 28/07/2020

BUILDING ENVIRONMENTS PTY.LTD

PO BOX 34 EMU PLAINS
PH 0428 505 900

NSW 2750

ARVI RANASTE ARCHITECT

REG.NO, 7085 email: arvi@buildingenvironments.com.au



1 ————— A 1.0 PM
1:0.04



2 ————— A 2.0 PM
1:0.04



3 ————— A 3.0 PM
1:0.04

DA 27.07.20

The builder shall check and verify all dimensions and verify all errors and omissions to the Architect. Do not scale the drawings. Drawings shall not be used for construction purposes until issued by the Architect for construction.

Client
NOR SIDE INVESTMENTS P/L
Project Name
UNION ON HIGH
608- 612 HIGH STREET FPERNITH
2750

Drawing Title:
Design SK - SHADOWS BLOCK A 1.0 PM- 3.0 PM
A 1.0 PM, A 2.0 PM, A 3.0 PM

Scale: as noted Date: 27.07.20

Status: DA Checked By: AR

Project No.:
0719 Drawing No.:
33

Plot Date: 28/07/2020


BUILDING ENVIRONMENTS PTY.LTD

PO BOX 34 EMU PLAINS
PH 0428 505 900

NSW 2750

ARVI RANASTE ARCHITECT

REG.NO, 7085 email: arvi@buildingenvironments.com.au

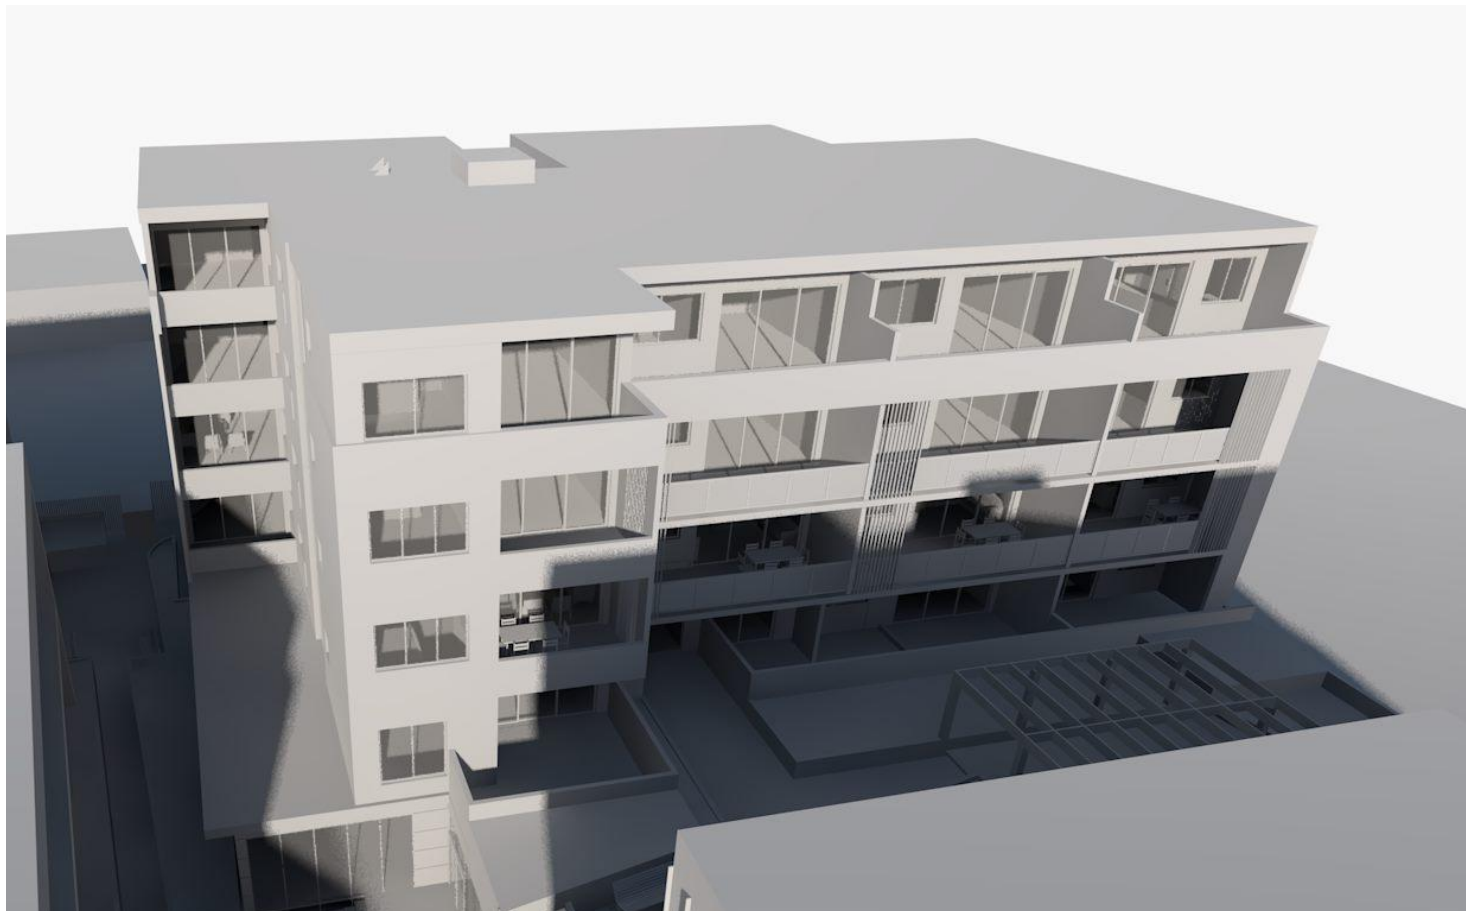

1 ————— B 9.0 AM
1:0.04



2 ————— B 10.0 AM
1:0.04



3 ————— B 10.45 AM
1:0.04

DA 27.07.20

The builder shall check and verify all dimensions and verify all errors and omissions to the Architect. Do not scale the drawings. Drawings shall not be used for construction purposes until issued by the Architect for construction.

Client
NOR SIDE INVESTMENTS P/L
Project Name
UNION ON HIGH
608- 612 HIGH STREET FPENRITH
2750

Drawing Title:
Design SK - SHADOWS BLOCK B 9.0 AM- 10.45
B 9.0 AM, B 10.0 AM, B 10.45 AM

Scale: as noted Date: 27.07.20

Status: DA Checked By: AR

Project No:
0719 Drawing No.:
34

Plot Date: 28/07/2020

BUILDING ENVIRONMENTS PTY.LTD

PO BOX 34 EMU PLAINS
PH 0428 505 900

NSW 2750

ARVI RANASTE ARCHITECT

REG.NO, 7085 email: arvi@buildingenvironments.com.au



1

B 11.0 PM
1:0.04



2

B NOON
1:0.04



3

B 1.0 PM
1:0.04



4

B 2.0 PM
1:0.04

DA 27.07.20

The builder shall check and verify all dimensions and verify all errors and omissions to the Architect. Do not scale the drawings. Drawings shall not be used for construction purposes until issued by the Architect for construction.

Client
NOR SIDE INVESTMENTS P/L
Project Name
UNION ON HIGH
608- 612 HIGH STREET FPNRITH
2750

Drawing Title:
Design SK - SHADOWS BLOCK B 11.0 AM-2.0 PM
B 11.0 PM, B NOON, B 1.0 PM, B 2.0 PM

Scale: as noted Date: 27.07.20


Status: DA Checked By: AR

Project No.: **0719** Drawing No.: **35**


Plot Date: 28/07/2020




1 — B 3.0 PM 1:0.04

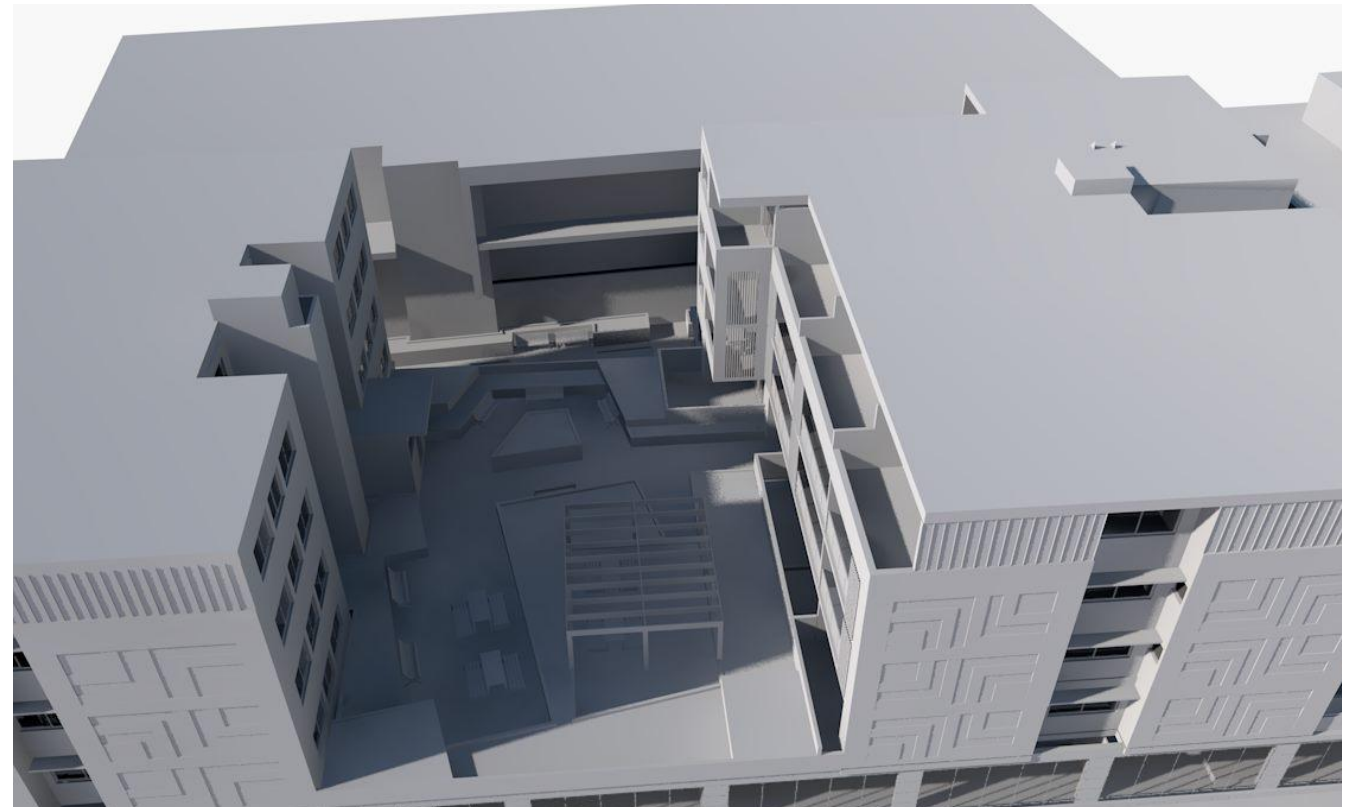

2 — OPEN SPACE 11.0 AM 1:0.04

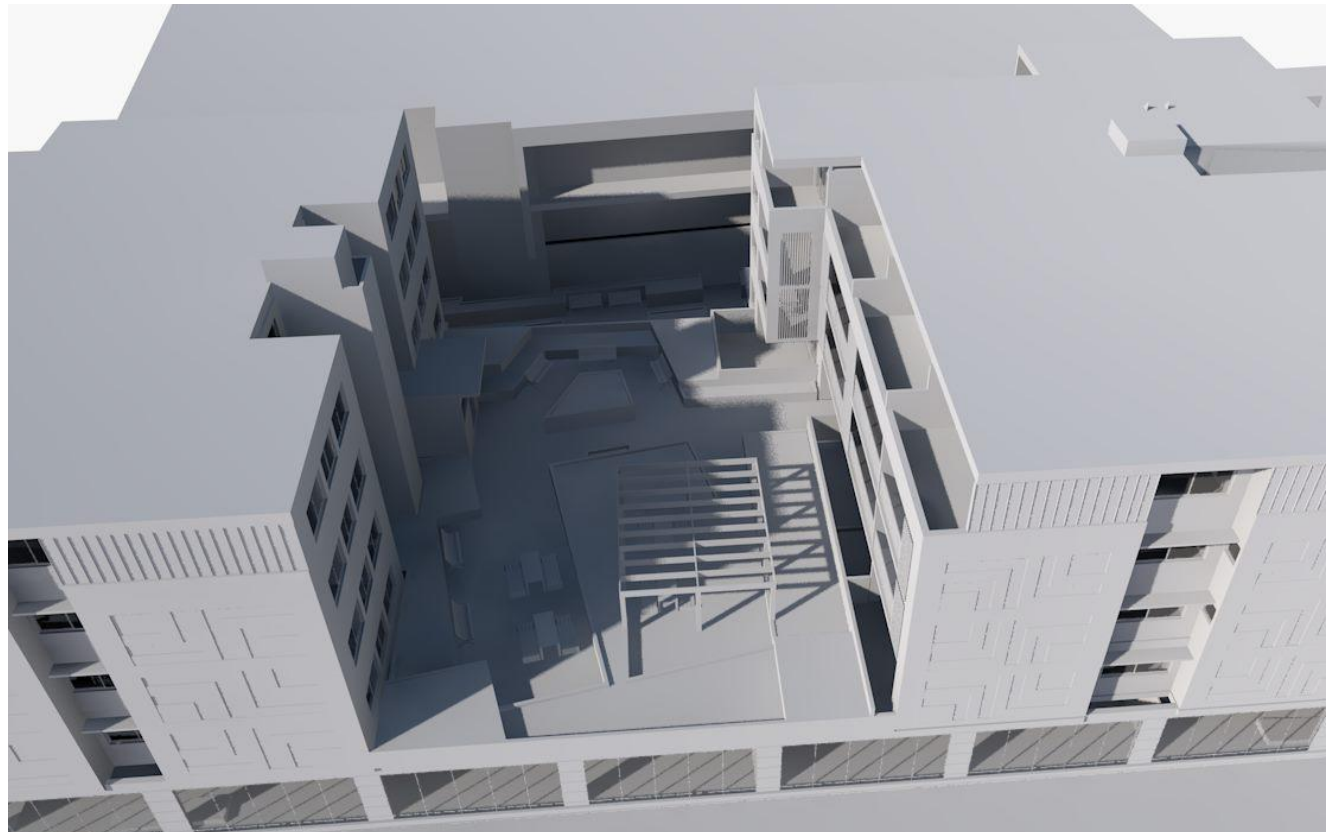

3 — OPEN SPACE NOON 1:0.04

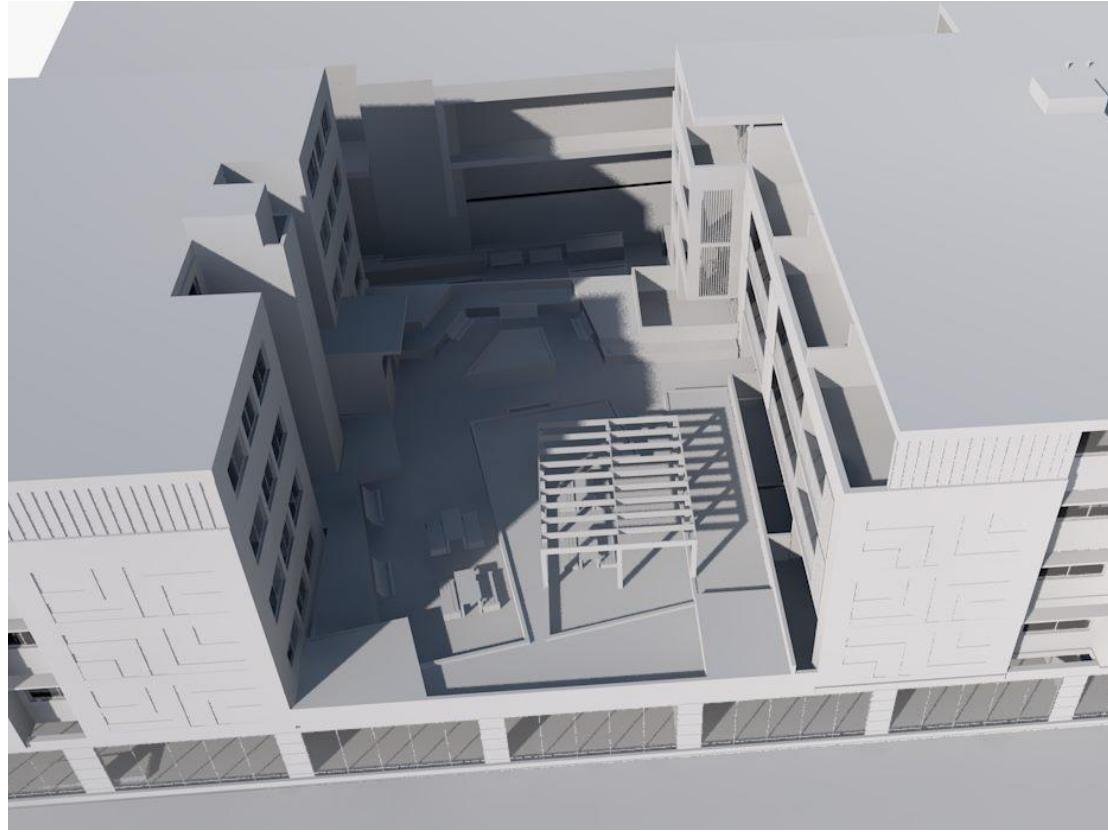

4 — OPEN SPACE 1.0 PM 1:0.04

DA 27.07.20

The builder shall check and verify all dimensions and verify all errors and omissions to the Architect. Do not scale the drawings. Drawings shall not be used for construction purposes until issued by the Architect for construction.

Client
NOR SIDE INVESTMENTS P/L
Project Name
UNION ON HIGH
608- 612 HIGH STREET FPERNITH
2750


Drawing Title:
Design SK - OPEN SPACE 11.0 AM - 1.0 PM
B 3.0 PM, OPEN SPACE 11.0 AM, OPEN SPACE
NOON, OPEN SPACE 1.0 PM

Scale: as noted Date: 27.07.20


Status: DA Checked By: AR

Project No.: **0719** Drawing No.: **36**

Plot Date: 28/07/2020

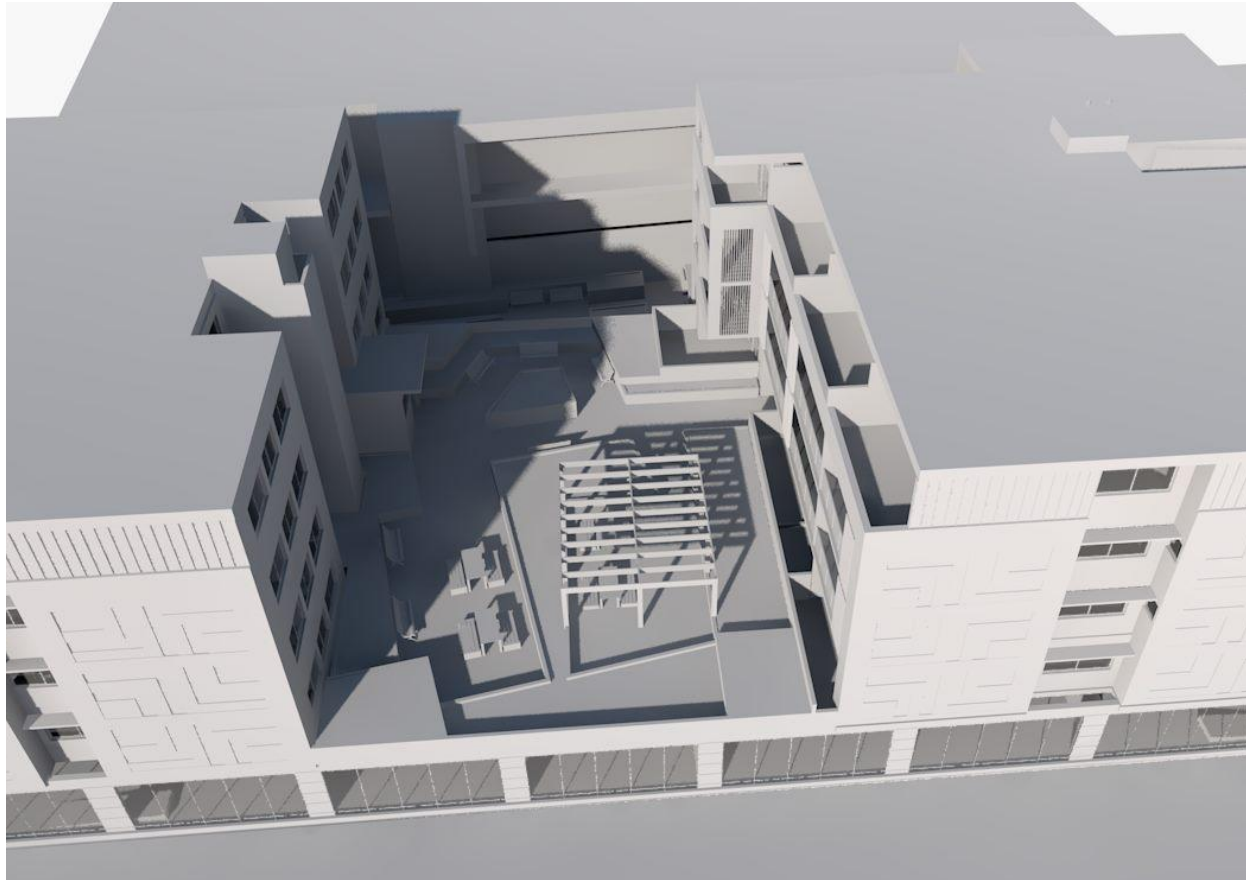

1 OPEN SPACE 2.0 PM
1:0.04

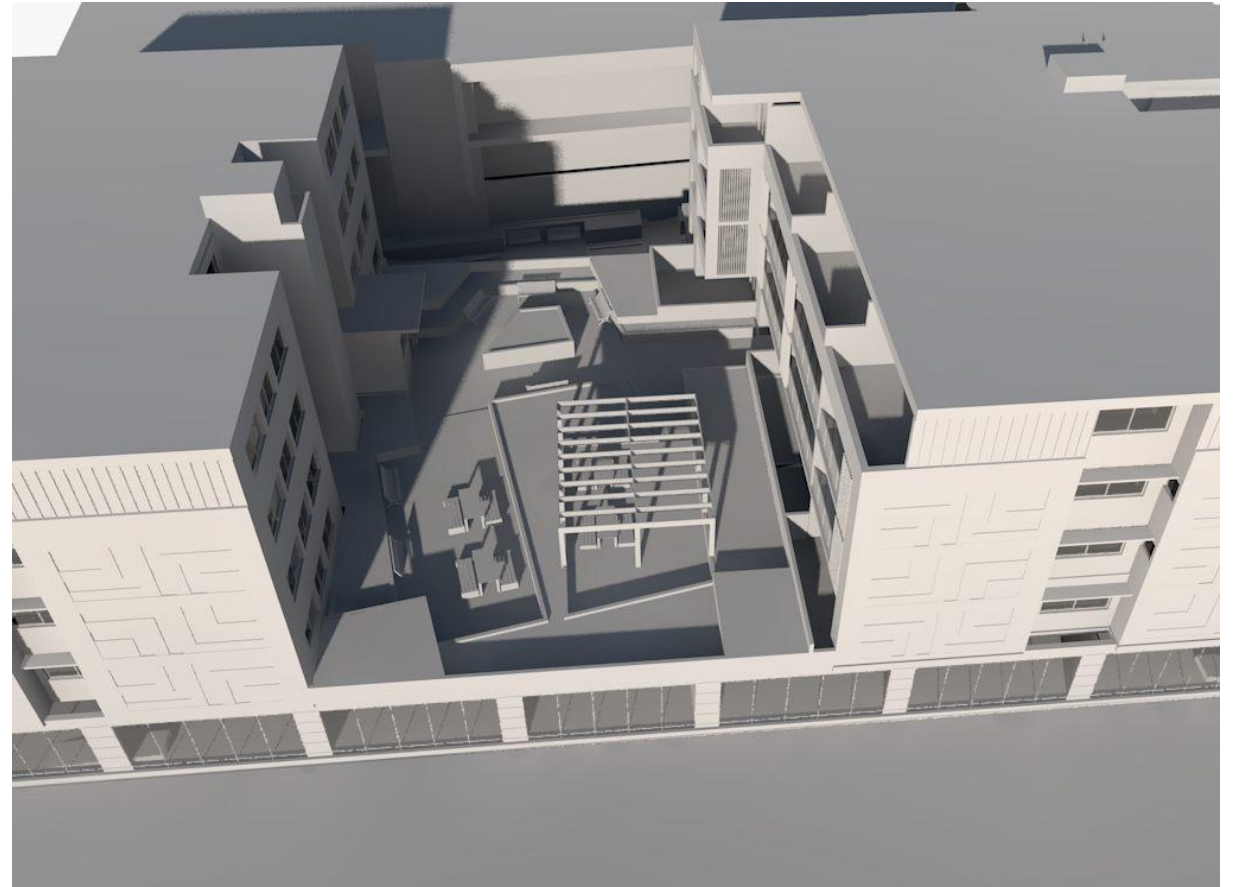

2 OPEN SPACE 3.0 PM
1:0.04

DA 27.07.20

The builder shall check and verify all dimensions and verify all errors and omissions to the Architect. Do not scale the drawings. Drawings shall not be used for construction purposes until issued by the Architect for construction.

Client
NOR SIDE INVESTMENTS P/L
Project Name
UNION ON HIGH
608- 612 HIGH STREET FPENRITH
2750




Drawing Title:
Design SK - OPEN SPACE 2.0 PM -3.0 PM
OPEN SPACE 2.0 PM, OPEN SPACE 3.0 PM

Scale: as noted Date: 27.07.20

Status: DA Checked By: AR

Project No:
0719 Drawing No.:
37

Plot Date: 28/07/2020

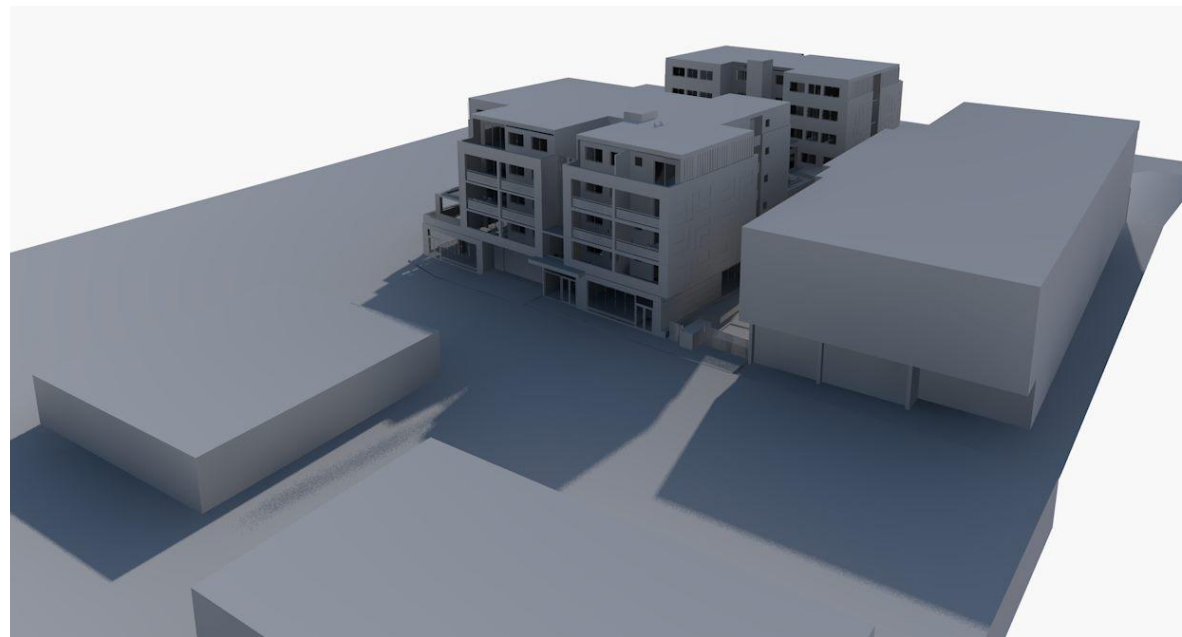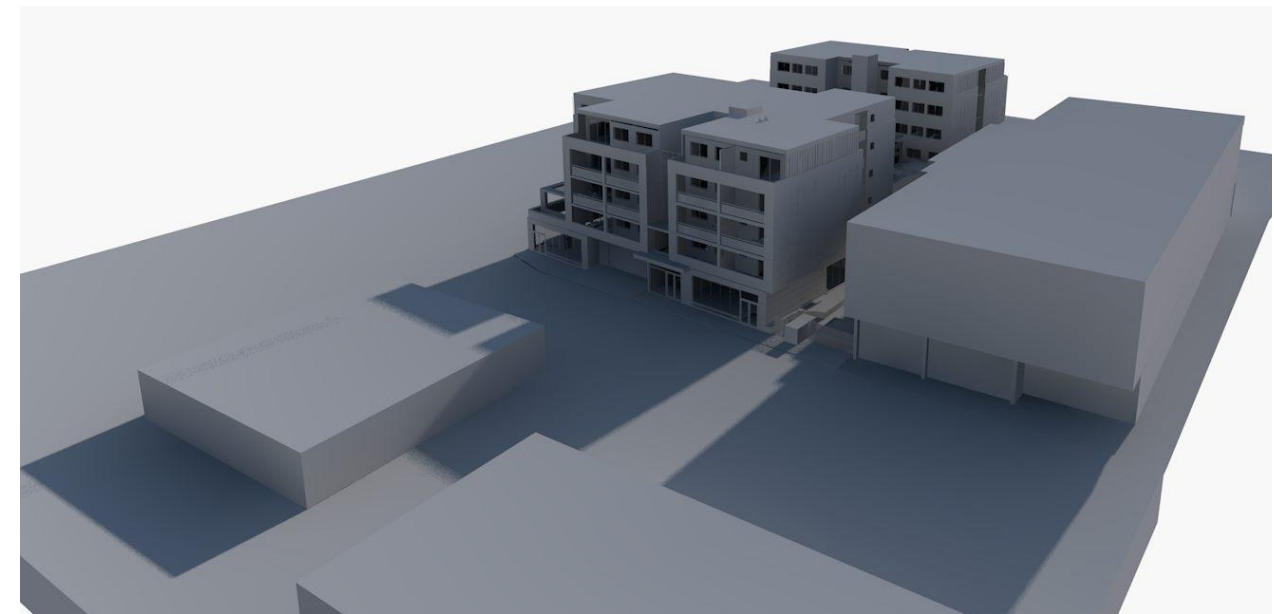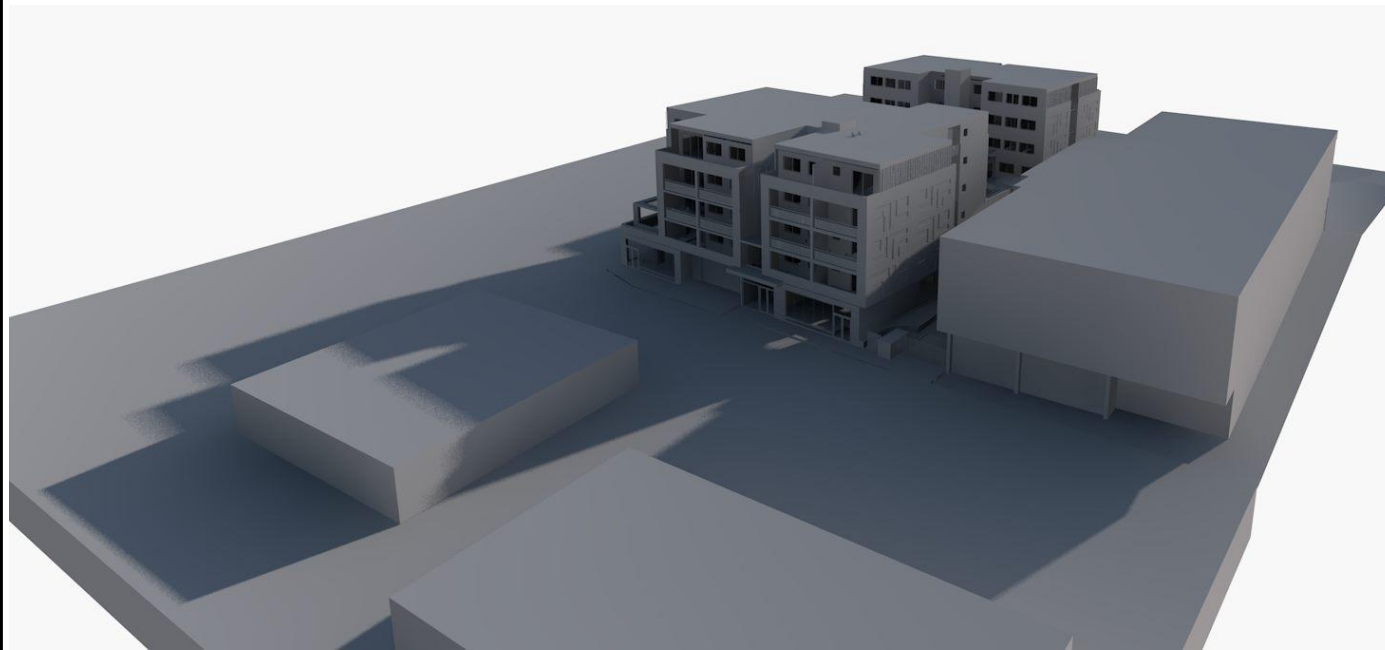

DA 27.07.20

The builder shall check and verify all dimensions and verify all errors and omissions to the Architect. Do not scale the drawings. Drawings shall not be used for construction purposes until issued by the Architect for construction.

Client
NOR SIDE INVESTMENTS P/L
Project Name
UNION ON HIGH
608- 612 HIGH STREET FPENRITH
2750

Drawing Title: Design SK - REAR SHADOWING 9.0 AM - NOON	
9.0 AM REAR 608 HIGH STREET DA.p, 10.00 AM	
REAR 608 HIGH STREET DA.p, 11.00 AM REAR	
Scale: as noted	Date: 27.07.20
608 HIGH STREET DA.p, 12.00 AM REAR 608 HIGH	
STREET DA.p	Checked By: AR

Project No: 0719	Drawing No.: 38 A
----------------------------	--

Plot Date: 28/07/2020



1 608 HIGH STREET PENRITH



2 NORTH EAST HIGH STREET



3 NORTH WEST HIGH STREET

DA 27.07.20

The builder shall check and verify all dimensions and verify all errors and omissions to the Architect. Do not scale the drawings. Drawings shall not be used for construction purposes until issued by the Architect for construction.

Client
NOR SIDE INVESTMENTS P/L
Project Name
UNION ON HIGH
608- 612 HIGH STREET FPENRITH
2750

Drawing Title:
Design SK - 3 D VIEWS
608 HIGH STREET PENRITH, NORTH EAST HIGH STREET, NORTH WEST HIGH STREET

Scale: as noted Date: 27.07.20

Status: DA Checked By: AR

Project No:
0719
Drawing No.:
A

Plot Date: 28/07/2020



1 SOUTH EAST UNION LANE



2 SOUTH WEST UNION LANE



3 WEST COURT YARD

DA 27.07.20

The builder shall check and verify all dimensions and verify all errors and omissions to the Architect. Do not scale the drawings. Drawings shall not be used for construction purposes until issued by the Architect for construction.

Client
NOR SIDE INVESTMENTS P/L
Project Name
UNION ON HIGH
608- 612 HIGH STREET FOPENRITH
2750

Drawing Title:
Design SK - 3 D VIEWS
SOUTH EAST UNION LANE, WEST COURT
YARD, SOUTH WEST UNION LANE

Scale: as noted Date: 27.07.20

Status: DA Checked By: AR

Project No:
0719 Drawing No.:
B

Plot Date: 28/07/2020

UNION LANE


HIGH STREET

SEDIMENT CONTROL
BARRIER

612

610

608

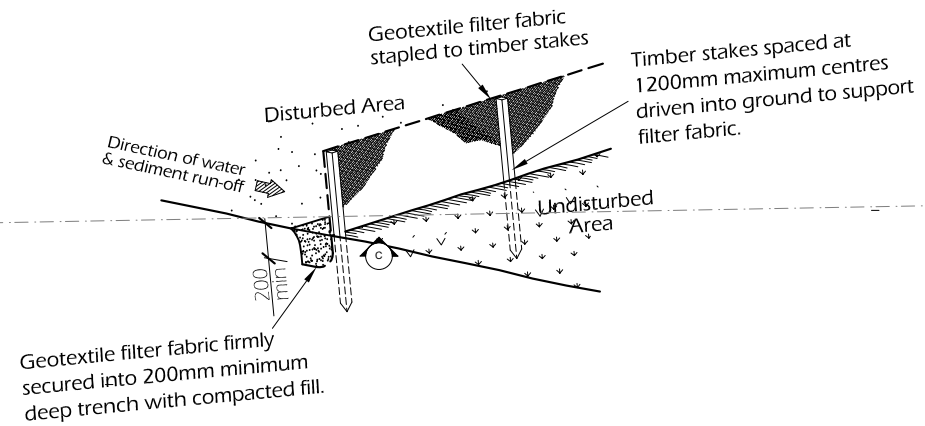

**DETAIL - GEOTEXTILE FILTER
FABRIC FENCE. Not to Scale**

DA 27.07.20

The builder shall check and verify all dimensions and verify all errors and omissions to the Architect. Do not scale the drawings. Drawings shall not be used for construction purposes until issued by the Architect for construction.

Client
NOR SIDE INVESTMENTS P/L
Project Name
UNION ON HIGH
608- 612 HIGH STREET FPNRITH
2750

Drawing Title:
Design SK - SEDIMENT CONTROL BARRIER
VIEW J, VIEW K, ELEVATED NORTH VIEW,
SEDIMENT CONTROL BARRIER

Scale: as noted Date: 27.07.20

Status: DA Checked By: AR

Project No.: **0719** Drawing No.: **C**

Plot Date: 28/07/2020

3 SEDIMENT CONTROL BARRIER 1:200

BUILDING ENVIRONMENTS PTY.LTD

PO BOX 34 EMU PLAINS
PH 0428 505 900

NSW 2750

ARVI RANASTE ARCHITECT

REG.NO, 7085 email: arvi@buildingenvironments.com.au