
 
 
 
 
 
 
 
 
 
 
 
 
 
 
 
 
 
 
 
 
 
 
 
 


PROPOSED UNIT DEVELOPMENT AT  
26-30 HOPE STREET, PENRITH NSW 2046  
CONCEPT STORMWATER DRAINAGE PLAN

| LEGEND                                                                              |                                                |
|-------------------------------------------------------------------------------------|------------------------------------------------|
| DP ●                                                                                | DOWNPIPE                                       |
|    | STORMWATER LINE                                |
|    | STORMWATER LINE DRAINING TO RWT                |
|    | OVER FLOW PIPE                                 |
|    | SUBSOIL LINE                                   |
|    | STORMWATER RISING MAIN                         |
|    | EXISTING STORMWATER LINE                       |
|    | AUTHORITY STORMWATER LINE                      |
|    | HIGH LEVEL STORMWATER LINE                     |
|    | AUTHORITY SEWER LINE                           |
|    | AUTHORITY WATER LINE                           |
|    | AUTHORITY GAS LINE                             |
|    | AUTHORITY ELECTRICITY LINE                     |
|    | AUTHORITY FIBRE OPTIC LINE                     |
|  | AUTHORITY COMMS LINE                           |
|  | FENCE LINE                                     |
|  | GRATED SURFACE INLET PIT                       |
|  | GRATED SURFACE INLET PIT WITH ENVIROPOD INSERT |
|  | JUNCTION PIT                                   |
|  | KERB INLET PIT                                 |
|  | EXISTING GRATED SURFACE INLET PIT              |
|  | GRATED TRENCH DRAIN                            |
|  | EXISTING JUNCTION PIT                          |
|  | EXISTING KERB INLET PIT                        |
|  | EXISTING TELSTRA PIT                           |
|  | EXISTING HYDRANT                               |
|  | EXISTING STOP VALVE                            |
|  | EXISTING GAS VALVE                             |
|  | EXISTING POWER POLE                            |
|  | EXISTING BOUNDARY TRAP                         |

| LEGEND                                                                                 |                        |
|----------------------------------------------------------------------------------------|------------------------|
| FF ○                                                                                   | FIRST FLUSH            |
|       | EXISTING SEWER MANHOLE |
| OFF   | OVERLAND FLOW PATH     |
| RWO ○                                                                                  | RAINWATER OUTLET       |
| PS ●                                                                                   | PIPE STAND             |
| CO ○                                                                                   | CLEAR OUT POINT        |
| DDO ○                                                                                  | DISH DRAIN OUTLET      |
| PD ○                                                                                   | PLANTER DRAIN          |
|       | CAPPING                |
|       | PIT TAG/NUMBER         |
| RH    | RAINHEAD               |
|       | DOWNPIPE DROP          |
|       | NON RETURN VALVE       |
|      | WALL PENETRATION       |
| DP  | DOWNPIPE SPREADER      |
|     | WARNING LIGHT          |
| 0.00 ●                                                                                 | SPOT LEVELS            |
|     | BENCHMARK              |

 

DIAL BEFORE YOU DIG SHOULD BE CONTACTED PRIOR TO ANY EXCAVATION ON SITE  
TM: TRADE MARK OF THE ASSOCIATION OF DIAL BEFORE YOU DIG SERVICES LTD. USED UNDER LICENSE.

SERVICES SHOWN ON PLAN ARE INDICATIVE, EXACT DEPTH AND LOCATION TO BE CONFIRMED ONSITE. CONTRACTOR TO CARRY OUT DIAL BEFORE YOU DIG APPLICATION AND ENGAGE A REGISTERED SURVEYOR TO PEG OUT ALL EXISTING SERVICES PRIOR TO ANY WORK COMMENCING ONSITE.

| DRAWING REGISTER |                            |          |
|------------------|----------------------------|----------|
| NUMBER           | NAME                       | REVISION |
| SWDP01           | COVER SHEET                | E        |
| SWDP02           | LEVEL 2 BASEMENT PLAN      | E        |
| SWDP03           | LEVEL 1 BASEMENT PLAN      | E        |
| SWDP04           | SITE STORMWATER PLAN       | E        |
| SWDP05           | LEVEL 1 FLOOR PLAN         | E        |
| SWDP06           | LEVEL 2 FLOOR PLAN         | E        |
| SWDP07           | LEVEL 3 FLOOR PLAN         | E        |
| SWDP08           | LEVEL 4 FLOOR PLAN         | E        |
| SWDP09           | LEVEL 5 FLOOR PLAN         | E        |
| SWDP10           | ROOF PLAN                  | E        |
| SWDP11           | MUSIC MODEL CATCHMENT PLAN | E        |
| SWDP12           | MUSICLINK REPORT           | E        |
| SWDP13           | DETAILS SHEET              | E        |
| SWDP14           | KIP DESIGN + DETAILS       | E        |
| SWDP15           | COUNCIL STANDARD DETAILS   | E        |

DRAINAGE NOTES:

ALL PIPES TO BE LAID ON 75mm SAND BED WITH THE BARRELS FULLY SUPPORTED

100mm AND 150mm DIAMETER PIPES TO BE LAID ON MINIMUM 1% GRADE

MINIMUM DEPTH OF COVER FOR PIPES NOT SUBJECT TO VEHICULAR LOADING TO BE 300mm

ALL DRAINAGE PIPES LAID UNDER PAVEMENT SHALL BE REINFORCED CONCRETE WITH RUBBER RING JOINTS

BACKFILL TRENCHES WITH COMPACTED SAND OR APPROVED AGGREGATE MATERIAL

ALL PITS TO HAVE 600x600mm INTERNAL DIMENSIONS (U.N.O.)

SILT ARRESTORS TO HAVE 900x900mm INTERNAL DIMENSIONS

HEAVY DUTY GRATES AND COVERS ARE TO BE PROVIDED IN TRAFFICABLE AREAS

PIT GRATE TO BE TYPE WELDLOK OR APPROVED EQUIVALENT

ALL PITS SHALL BE PROVIDED WITH A LOCKING CLIP

ALL PITS SHALL BE MAINTAINED REGULARLY

TOP OF BENCHING SHALL BE TO THE HALF OF THE OUTLET PIPE DIAMETER

MAXIMUM FRONT ENTRY PIPE: –  
STRAIGHT ENTRY – Ø750  
SKEW ENTRY 45° – Ø525

Ø100 SUBSOIL DRAINAGE PIPE 3000mm LONG WRAPPED IN FABRIC SOCK TO BE PROVIDED ADJACENT TO INLET PIPES

COMPRESSIVE STRENGTH f<sub>c</sub> FOR CAST IN SITU CONCRETE TO BE A MINIMUM OF 20MPa AT 28 DAYS

PROVIDE CLEANING EYES TO ALL DOWNPIPES NOT DIRECTLY CONNECTED TO PITS

ISOLATED JOINTS TO BE PROVIDED TO ISOLATE CONCRETE PAVEMENTS FROM PITS

ALL TRENCH GRATES PROVIDED SHALL HAVE A MINIMUM CLEAR WIDTH OF 200mm

STORMWATER DRAINAGE CONNECTIONS TO THE MAIN SYSTEM SHALL BE TO THE REQUIREMENTS AND THE SATISFACTION OF LOCAL COUNCIL

ABBREVIATIONS:

|          |                                  |
|----------|----------------------------------|
| Ø or DIA | DIAMETER                         |
| CBR      | CALIFORNIA BEARING RATIO         |
| CH       | CHAINAGE                         |
| CL       | CENTER LINE                      |
| CO       | CLEAR OUT                        |
| DD       | DISH DRAIN                       |
| DDO      | DISH DRAIN OUTLET                |
| DEJ      | DOWELLED EXPANSION JOINT         |
| DGB      | DENSE GRADED BASECOURSE          |
| DGS      | DENSE GRADED SUB-BASE            |
| DP       | DOWNPIPE                         |
| e        | EXISTING                         |
| FFL      | FINISHED FLOOR LEVEL             |
| GTD      | GRADED TRENCH DRAIN              |
| GSIP     | GRATED SURFACE INLET PIT         |
| HYD      | HYDRANT                          |
| IJ       | ISOLATING JOINT                  |
| IK       | INTEGRAL KERB                    |
| IL       | INVERT LEVEL                     |
| IP       | INTERSECTION POINT               |
| KIP      | KERB INLET PIT                   |
| KO       | KERB ONLY                        |
| K&G      | KERB & GUTTER                    |
| KR       | KERB RETURN                      |
| LS       | LONGITUDINAL SECTION             |
| NGL      | NATURAL GROUND LEVEL             |
| OFF      | OVERLAND FLOW PATH               |
| OSD      | ON-SITE DETENTION                |
| R        | RADIUS                           |
| RCP      | REINFORCED CONCRETE PIPE         |
| RK       | ROLL KERB & GUTTER               |
| RL       | REDUCED LEVEL                    |
| RW       | RETAINING WALL                   |
| RWT      | RAINWATER TANK                   |
| SJ       | SAWN CONTROL JOINT               |
| SMH      | SEWER MAN HOLE                   |
| SW       | STORMWATER                       |
| SWP      | STORMWATER PIT                   |
| SWRM     | STORMWATER RISING MAIN           |
| SWS      | STORMWATER SUMP                  |
| SV       | STOP VALVE                       |
| TOK      | TOP OF KERB                      |
| TOW      | TOP OF WALL                      |
| TWL      | TOP WATER LEVEL                  |
| TP       | TANGENT POINT                    |
| UPVC     | UNPLASTICISED POLYVINYL CHLORIDE |
| UNO      | UNLESS NOTED OTHERWISE           |
| WPJ      | WEAKENED PLANE JOINT             |
| FF       | FIRST FLUSH DEVICE               |
| TYP      | TYPICAL                          |
| BM       | BENCH MARK                       |

STORMWATER PIPE BEDDING/PAVING NOTES:

WHERE TRENCH BASE IS ROCK A MINIMUM OF 75mm BEDDING TO BE PROVIDED UNDER PIPE COLLARS.

STORMWATER PIPE BEDDING DETAIL TO BE IN ACCORDANCE WITH LOCAL COUNCIL REQUIREMENTS. BEDDING DETAILS TO BE CONFIRMED UPON EXCAVATION & PRIOR TO INSTALLATION OF PIPEWORK.

FOOTPATH REINSTATEMENT NOTES:

REMOVE ALL SAND FILL WITHIN THE FOOTPATH AREA TO THE EXISTING SUBGRADE.

SUPPORT ALL AUTHORITY SERVICES TO STRUCTURAL ENGINEERS DETAILS DURING EXCAVATION.

REINSTATE FOOTPATH SUBGRADE.

THE CONTRACTOR SHALL PROVIDE CERTIFICATION OF COMPACTION FROM A NATA REGISTERED TESTING AUTHORITY. MINIMUM THREE TESTS PER LAYER AS FOLLOWS:

|                                                 |               |
|-------------------------------------------------|---------------|
| SELECT FILL                                     | 95% MODIFIED  |
| SELECT FILL (LESS THAN 300mm BELOW BASE COURSE) | 98% MODIFIED  |
| BASE COURSE                                     | 100% MODIFIED |

EROSION & SEDIMENT CONTROL NOTES:

PROVIDE SILT FENCE/HAY BAIL BARRIERS TO THE LOW SIDE OF ALL EXPOSED EARTH EXCAVATIONS (TYPICAL).

ISOLATE EXISTING STORMWATER PITS WITH HAY BALES TO FILTER ALL INCOMING FLOWS.

DO NOT STOCK PILE EXCAVATED MATERIAL ON THE ROAD WAY.

SURVEY

THE EXISTING SITE CONDITIONS SHOWN ON THE FOLLOWING DRAWINGS HAVE BEEN INVESTIGATED BY ASHER SILCOCK CONSULTING P/L, BEING REGISTERED SURVEYORS. THE INFORMATION IS SHOWN TO PROVIDE A BASIS FOR DESIGN. CAPITAL ENGINEERING CONSULTANTS DOES NOT GUARANTEE THE ACCURACY OR COMPLETENESS OF THE SURVEY BASE OR ITS SUITABILITY AS A BASIS FOR CONSTRUCTION DRAW.

SHOULD DISCREPANCIES BE ENCOUNTERED DURING CONSTRUCTION BETWEEN THE SURVEY DATA AND ACTUAL FIELD DATA, CONTACT CAPITAL ENGINEERING CONSULTANTS.

ADOPT DATUM PM 12084 RL:40.843 (A.H.D) AS PER ASHER SILCOCK CONSULTING P/L. REFERENCE-14160.

IT IS THE BUILDERS RESPONSIBILITY TO MAKE SURE ALL SURVEY MARKS TO BE PRESERVED AT ALL COST.

This drawing remains the property of Capital Engineering Consultants and must not be reproduced or used without written consent.

DEVELOPMENT APPLICATION (DA)

FOR APPROVAL


| Rev. | Description  | By.   | Chk. | App. | Date       |
|------|--------------|-------|------|------|------------|
| G    | FOR APPROVAL | M.W.  | R.F. | P.E. | 05.06.2020 |
| F    | FOR APPROVAL | M.W.  | R.F. | P.E. | 28.05.2020 |
| E    | FOR APPROVAL | S.C.H | SCH  | P.E. | 22.03.2019 |
| D    | FOR APPROVAL | A.A.  | SCH  | P.E. | 18.12.2018 |
| C    | FOR APPROVAL | A.A.  | SCH  | P.E. | 31.10.2018 |
| B    | FOR APPROVAL | A.A.  | SCH  | P.E. | 23.10.2018 |



Client  
BUILDING DESIGN & TECHNOLOGY

Project  
26-30 HOPE STREET, PENRITH

Title  
COVER SHEET

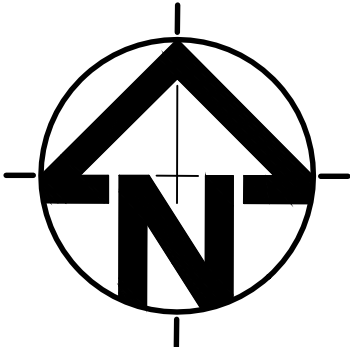

|                                        |                           |                                                                               |               |
|----------------------------------------|---------------------------|-------------------------------------------------------------------------------|---------------|
| Date<br>05.06.2020                     | Design<br>S.C.H.          | Approved<br>P.E.<br>PAUL EL-BAYEH<br>B.E.,M.E.(struct/foundation),M.I.E. Aust |               |
| Scale<br>1:100 @ A1<br>(original size) | Drawn<br>M.W.             | Checked<br>R.F.                                                               |               |
| 1:200 @ A3                             | Project Number<br>SW18025 | Drawing Number<br>SWDP01                                                      | Revision<br>G |



HOPE

STREET

HOPE STREET

INSTALL 2x SUBMERSIBLE PUMPS  
EACH WITH A PUMP CAPACITY OF  
5L/s @ 12.0m HEAD IN  
ACCORDANCE WITH AS/NZS 3500.3  
(TYP).

INSTALL 900SQ HEAVY DUTY  
STEEL GRATED LID FOR ACCESS  
AND MAINTENANCE PURPOSES  
(TYP).

PUMP OUT PIT:  
RL: 37.15  
IL: 35.9  
EFFECTIVE HEIGHT: 1.0m  
TWL: 36.95  
DIM: 2.5m(W) x 2.0m(L) x 1.0m(D)  
AREA: 5.0m<sup>2</sup>  
VOLUME REQ: 4.97m<sup>3</sup>  
VOLUME PROV: 5m<sup>3</sup>



PUMP OUT PIT CONTROL BOX (TYP).

INSTALL FLASHING WARNING LIGHT  
FOR INDICATION OF PUMP FAILURE  
DURING OR AFTER HEAVY STORMS  
(TYP).

INSTALL 2x CLASS 12 50mm uPVC  
STORMWATER RISING MAINS AS  
SHOWN. CONNECT TO OSD BASIN ON  
GROUND FLOOR.

LIFT TO BE FULLY TANKED TO  
STRUCTURAL ENGINEERS DETAIL.

INSTALL Ø100mm RAINWATER  
OUTLETS TYPE "SPS" OR SIMILAR  
(TYP).

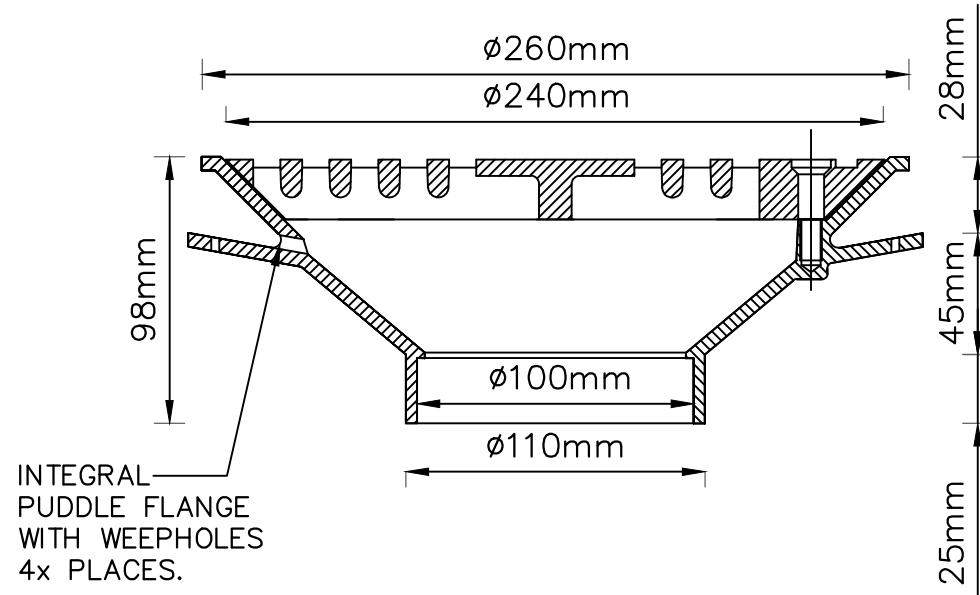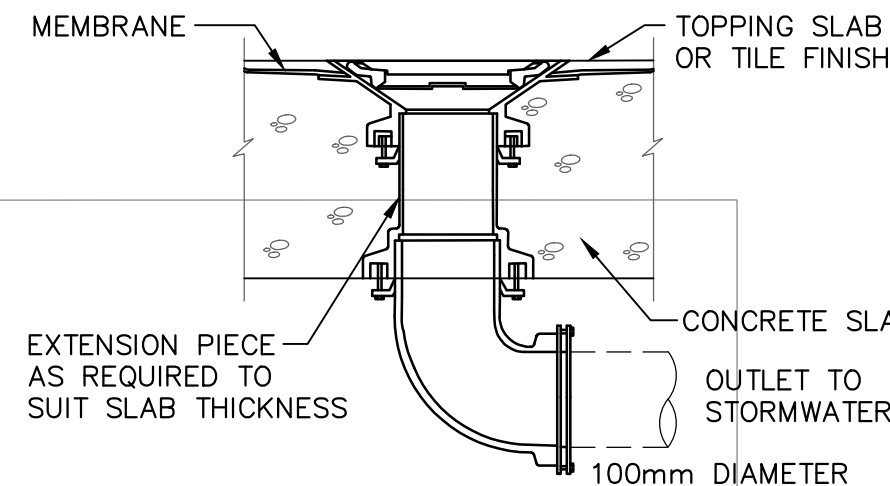

DETAIL  
TYPE SPS  
RAINWATER OUTLET  
NOT TO SCALE

### KEY NOTES:

INSTALL STEP IRONS FOR EASE OF ACCESS  
DURING MAINTENANCE OF PUMP OUT CONTROL  
PIT TO COUNCIL SATISFACTION.

INSTALL CONFINED SPACE SIGN ABOVE PUMP OUT  
PIT FOR PUBLIC AWARENESS AND WARNING.

ALL STORMWATER PIPES ARE Ø100mm uPVC AND  
SLOPING @ 1.0% U.N.O (TYP).

ALL BUILDING AND HYDRAULIC SERVICES TO BE  
PROPERLY CO-ORDINATED WITH STORMWATER  
PIPES AND ENSURE NO CLASHES ARE PRESENT  
DURING CONSTRUCTION (TYP).

STORMWATER PIPE ARRANGEMENT TO BE  
CO-ORDINATED WITH STRUCTURAL SLAB AND  
BEAMS WHERE REQUIRED (TYP).

PROVIDE CLEAR OUT POINTS FOR INSPECTION &  
MAINTENANCE PURPOSES WHERE REQUIRED (TYP).

PROVIDE SUBSOIL DRAINAGE WITHIN LANDSCAPED  
AREAS, PLANTER BEDS & BEHIND RETAINING  
WALLS TO PREVENT LONG TERM SATURATION  
DURING PROLONGED WET WEATHER (TYP).

FOR THE BASEMENT AREA BELOW THE  
GROUNDWATER TABLE, NO SUBSOIL DRAINAGE  
SYSTEM SHALL BE PROVIDED AND THE  
UNDERGROUND STRUCTURE SHALL BE PROTECTED  
BY WATERPROOFING. SUBJECT TO GEOTECHNICAL  
REPORT AT LATER STAGES

### BASEMENT CALCS:

PUMP OUT PIT WAS DESIGNED FOR A 100yr 2hr  
STORM EVENT FOR A MORE CONSERVATIVE  
STORAGE VOLUME.

100yr 2hr ARI STORM= 44.4mm/hr  
ARIx2=88.8mm  
AREA OF DRIVEWAY  
RAMP UNCOVERED= 56.07m<sup>2</sup>

V=Axd  
=56.07x(88.8/1000)  
=56.07x0.0888  
=4.97m<sup>3</sup>

### LEVEL 2 BASEMENT PLAN

SCALE 1:100

| Rev. | Description  | By.    | Chk. | App. | Date       |
|------|--------------|--------|------|------|------------|
| G    | FOR APPROVAL | M.W.   | R.F. | P.E. | 05.06.2020 |
| F    | FOR APPROVAL | M.W.   | R.F. | P.E. | 28.05.2020 |
| E    | FOR APPROVAL | S.C.H. | SCH  | P.E. | 22.03.2019 |
| D    | FOR APPROVAL | A.A.   | SCH  | P.E. | 18.12.2018 |
| C    | FOR APPROVAL | A.A.   | SCH  | P.E. | 31.10.2018 |
| B    | FOR APPROVAL | A.A.   | SCH  | P.E. | 23.10.2018 |



8 Buller Street,  
North Parramatta 2151  
Ph: (02) 9630 0121  
Fax: (02) 9630 0132  
info@capitalengineering.com.au  
www.capitalengineering.com.au

Client


BUILDING DESIGN & TECHNOLOGY

Project

26-30 HOPE STREET, PENRITH

Title

LEVEL 2 BASEMENT PLAN

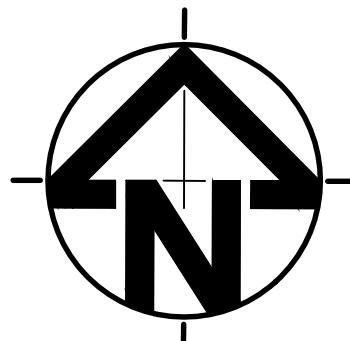

Date

05.06.2020

Scale

1:100 @ A1  
(original size)  
1:200 @ A3

Design

S.C.H.

Drawn

M.W.

Checked

R.F.

Project Number

SW18025

Approved

P.E.

PAUL EL-BAYEH  
B.E., M.E. (struct/foundation), M.I.E. Aust

Drawing Number

SWDP02

Revision


G

This drawing remains the property of  
Capital Engineering Consultants and must not  
be reproduced or used without written consent.

### DEVELOPMENT APPLICATION (DA)

FOR APPROVAL



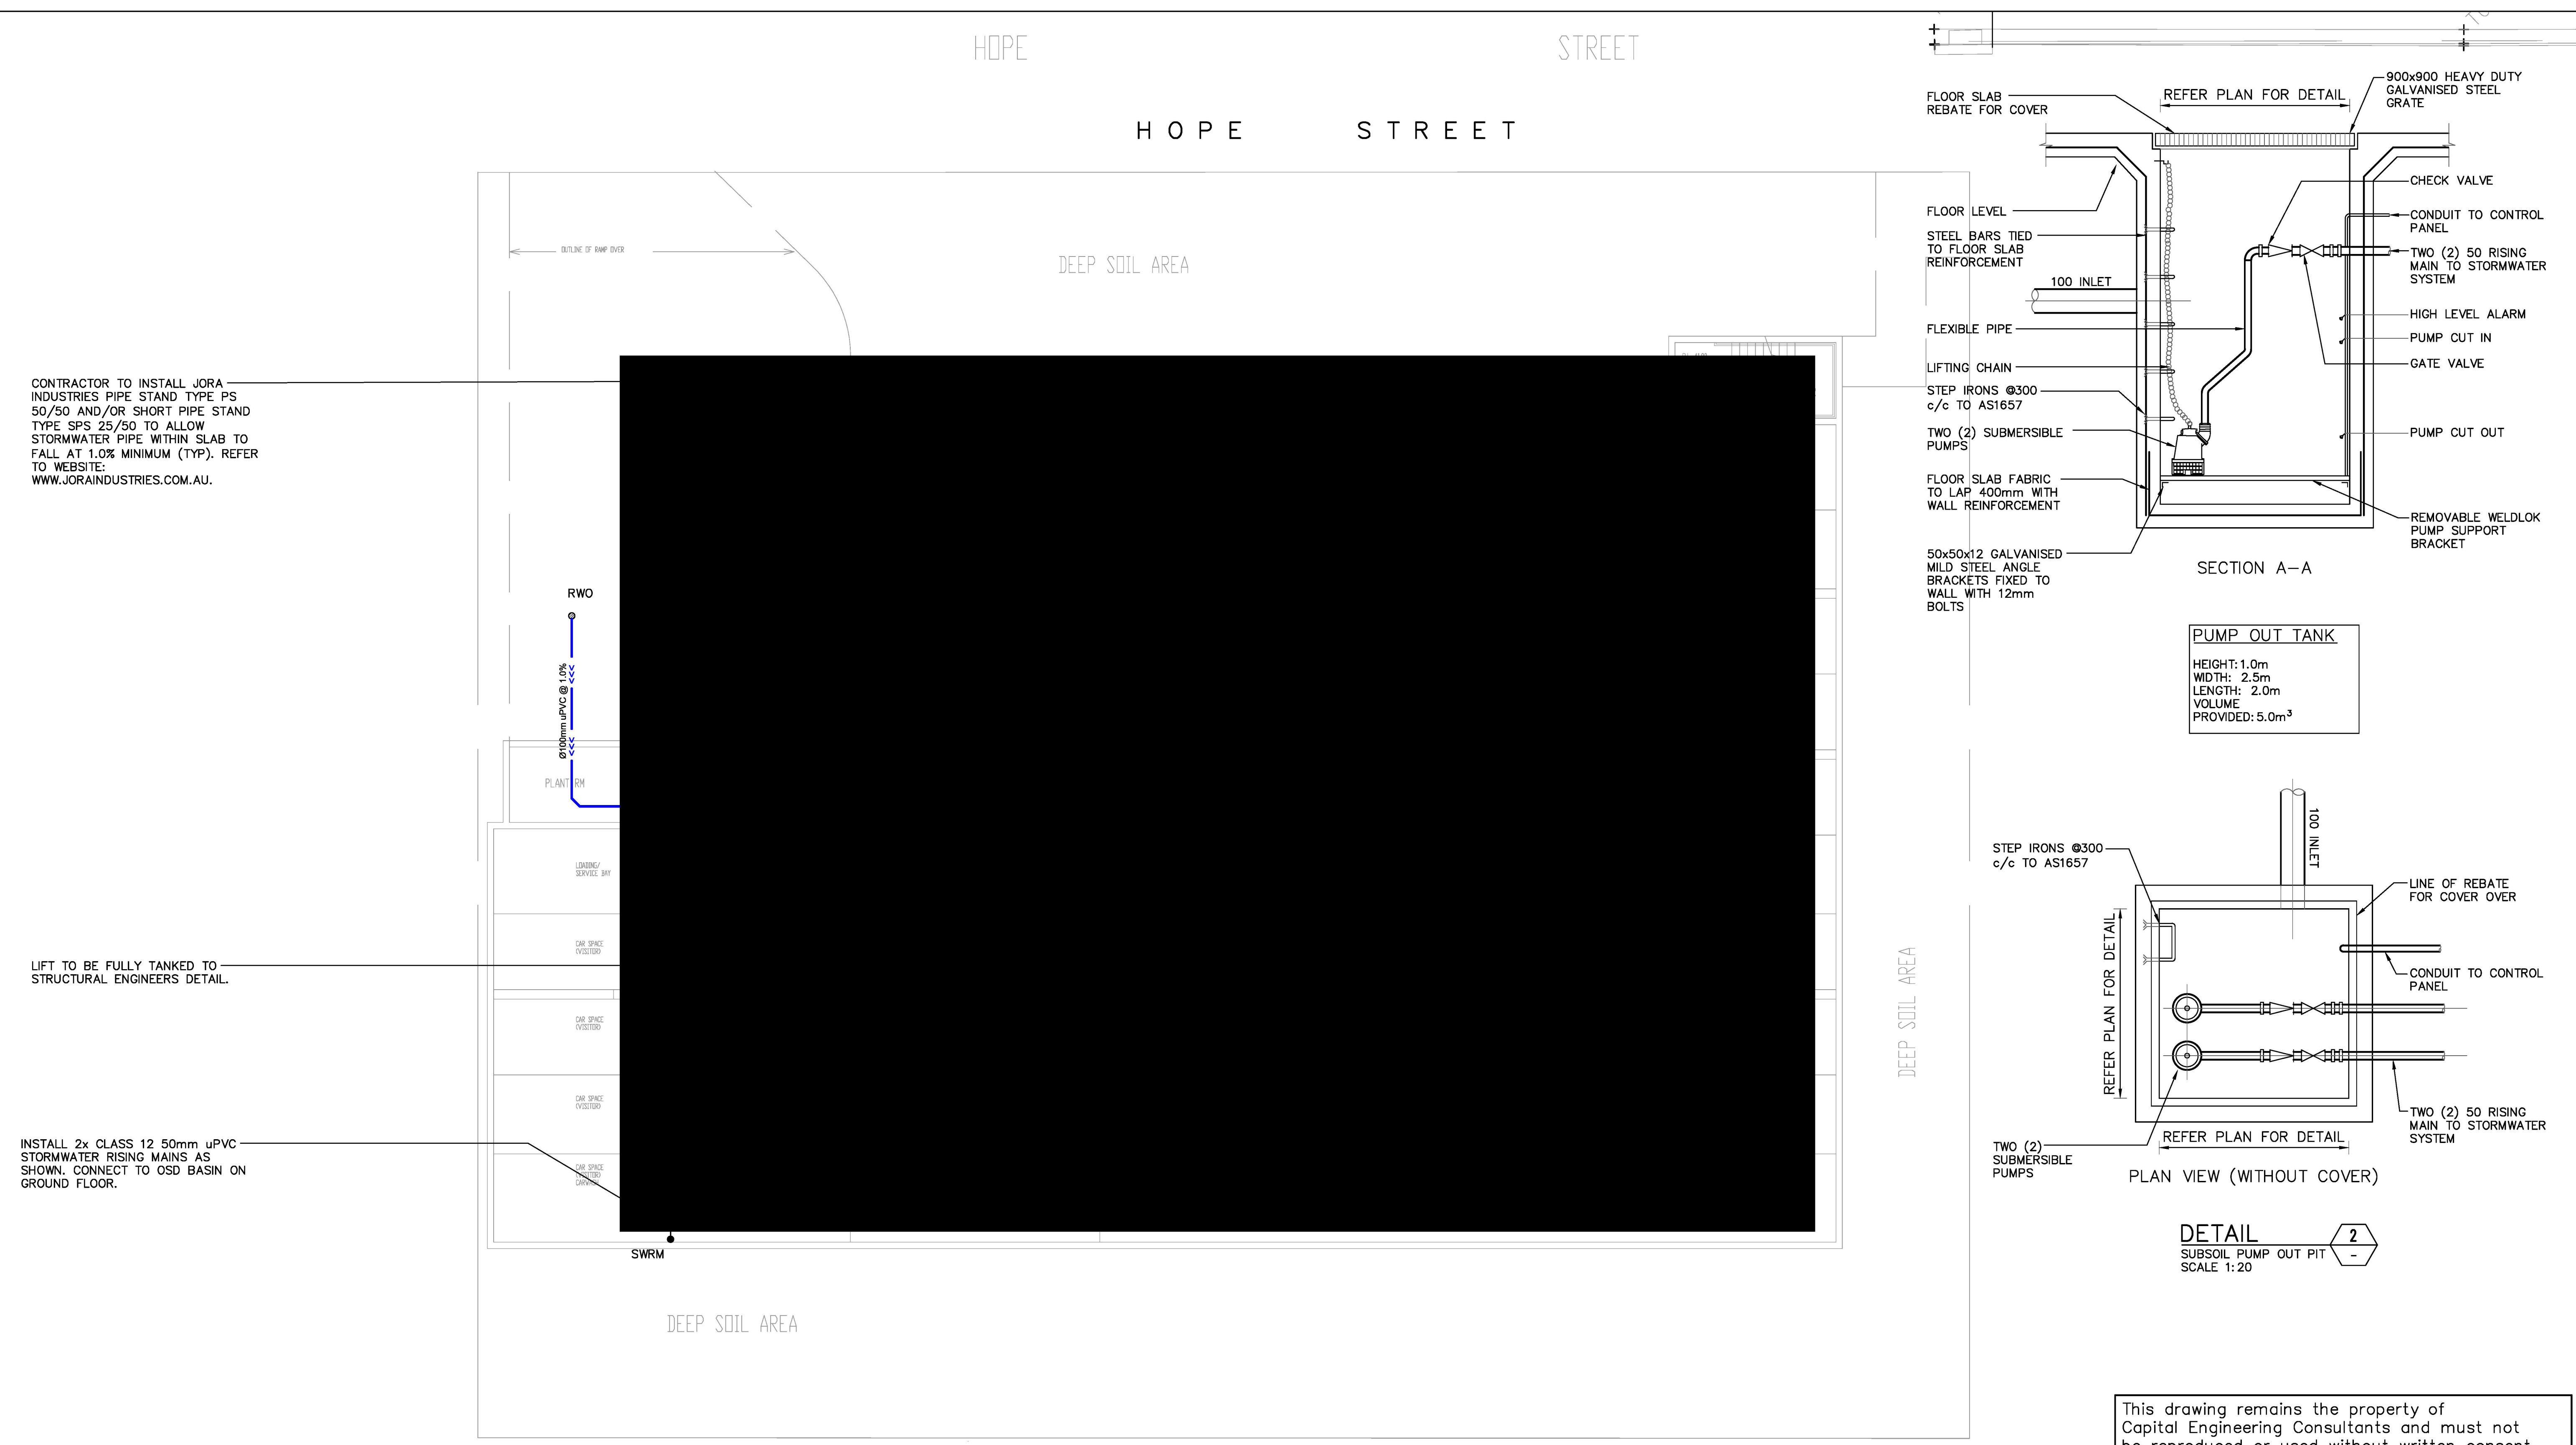

LEVEL 1 BASEMENT PLAN  
SCALE 1:100

| Rev. | Description  | By.    | Chk. | App. | Date       |
|------|--------------|--------|------|------|------------|
| G    | FOR APPROVAL | M.W.   | R.F. | P.E. | 05.06.2020 |
| F    | FOR APPROVAL | M.W.   | R.F. | P.E. | 28.05.2020 |
| E    | FOR APPROVAL | S.C.H. | SCH  | P.E. | 22.03.2019 |
| D    | FOR APPROVAL | A.A.   | SCH  | P.E. | 18.12.2018 |
| C    | FOR APPROVAL | A.A.   | SCH  | P.E. | 31.10.2018 |
| B    | FOR APPROVAL | A.A.   | SCH  | P.E. | 23.10.2018 |


**cec**  
capital engineering consultants

8 Buller Street,  
North Parramatta 2151  
Ph: (02) 9630 0121  
Fax: (02) 9630 0132  
info@capitalengineering.com.au  
www.capitalengineering.com.au

Client  
**BUILDING DESIGN & TECHNOLOGY**

Project  
**26-30 HOPE STREET, PENRITH**

Title  
**LEVEL 1 BASEMENT PLAN**

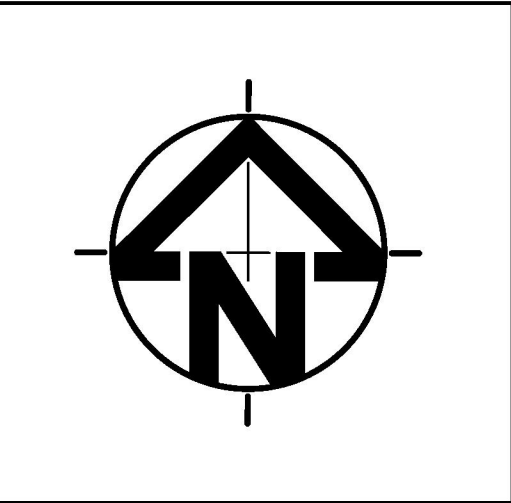

Date  
**05.06.2020**

Scale  
**1:100 @ A1 (original size)**  
**1:200 @ A3**

Design  
**S.C.H.**

Drawn  
**M.W.**

Checked  
**R.F.**

Project Number  
**SW18025**

Approved  
**P.E.**

PAUL EL-BAYEH  
B.E., M.E. (struct/foundation), M.I.E. Aust

Drawing Number  
**SWDP03**

Revision  
**G**


This drawing remains the property of Capital Engineering Consultants and must not be reproduced or used without written consent.

**DEVELOPMENT APPLICATION (DA)**

FOR APPROVAL



ATTACHED TO SWDP14

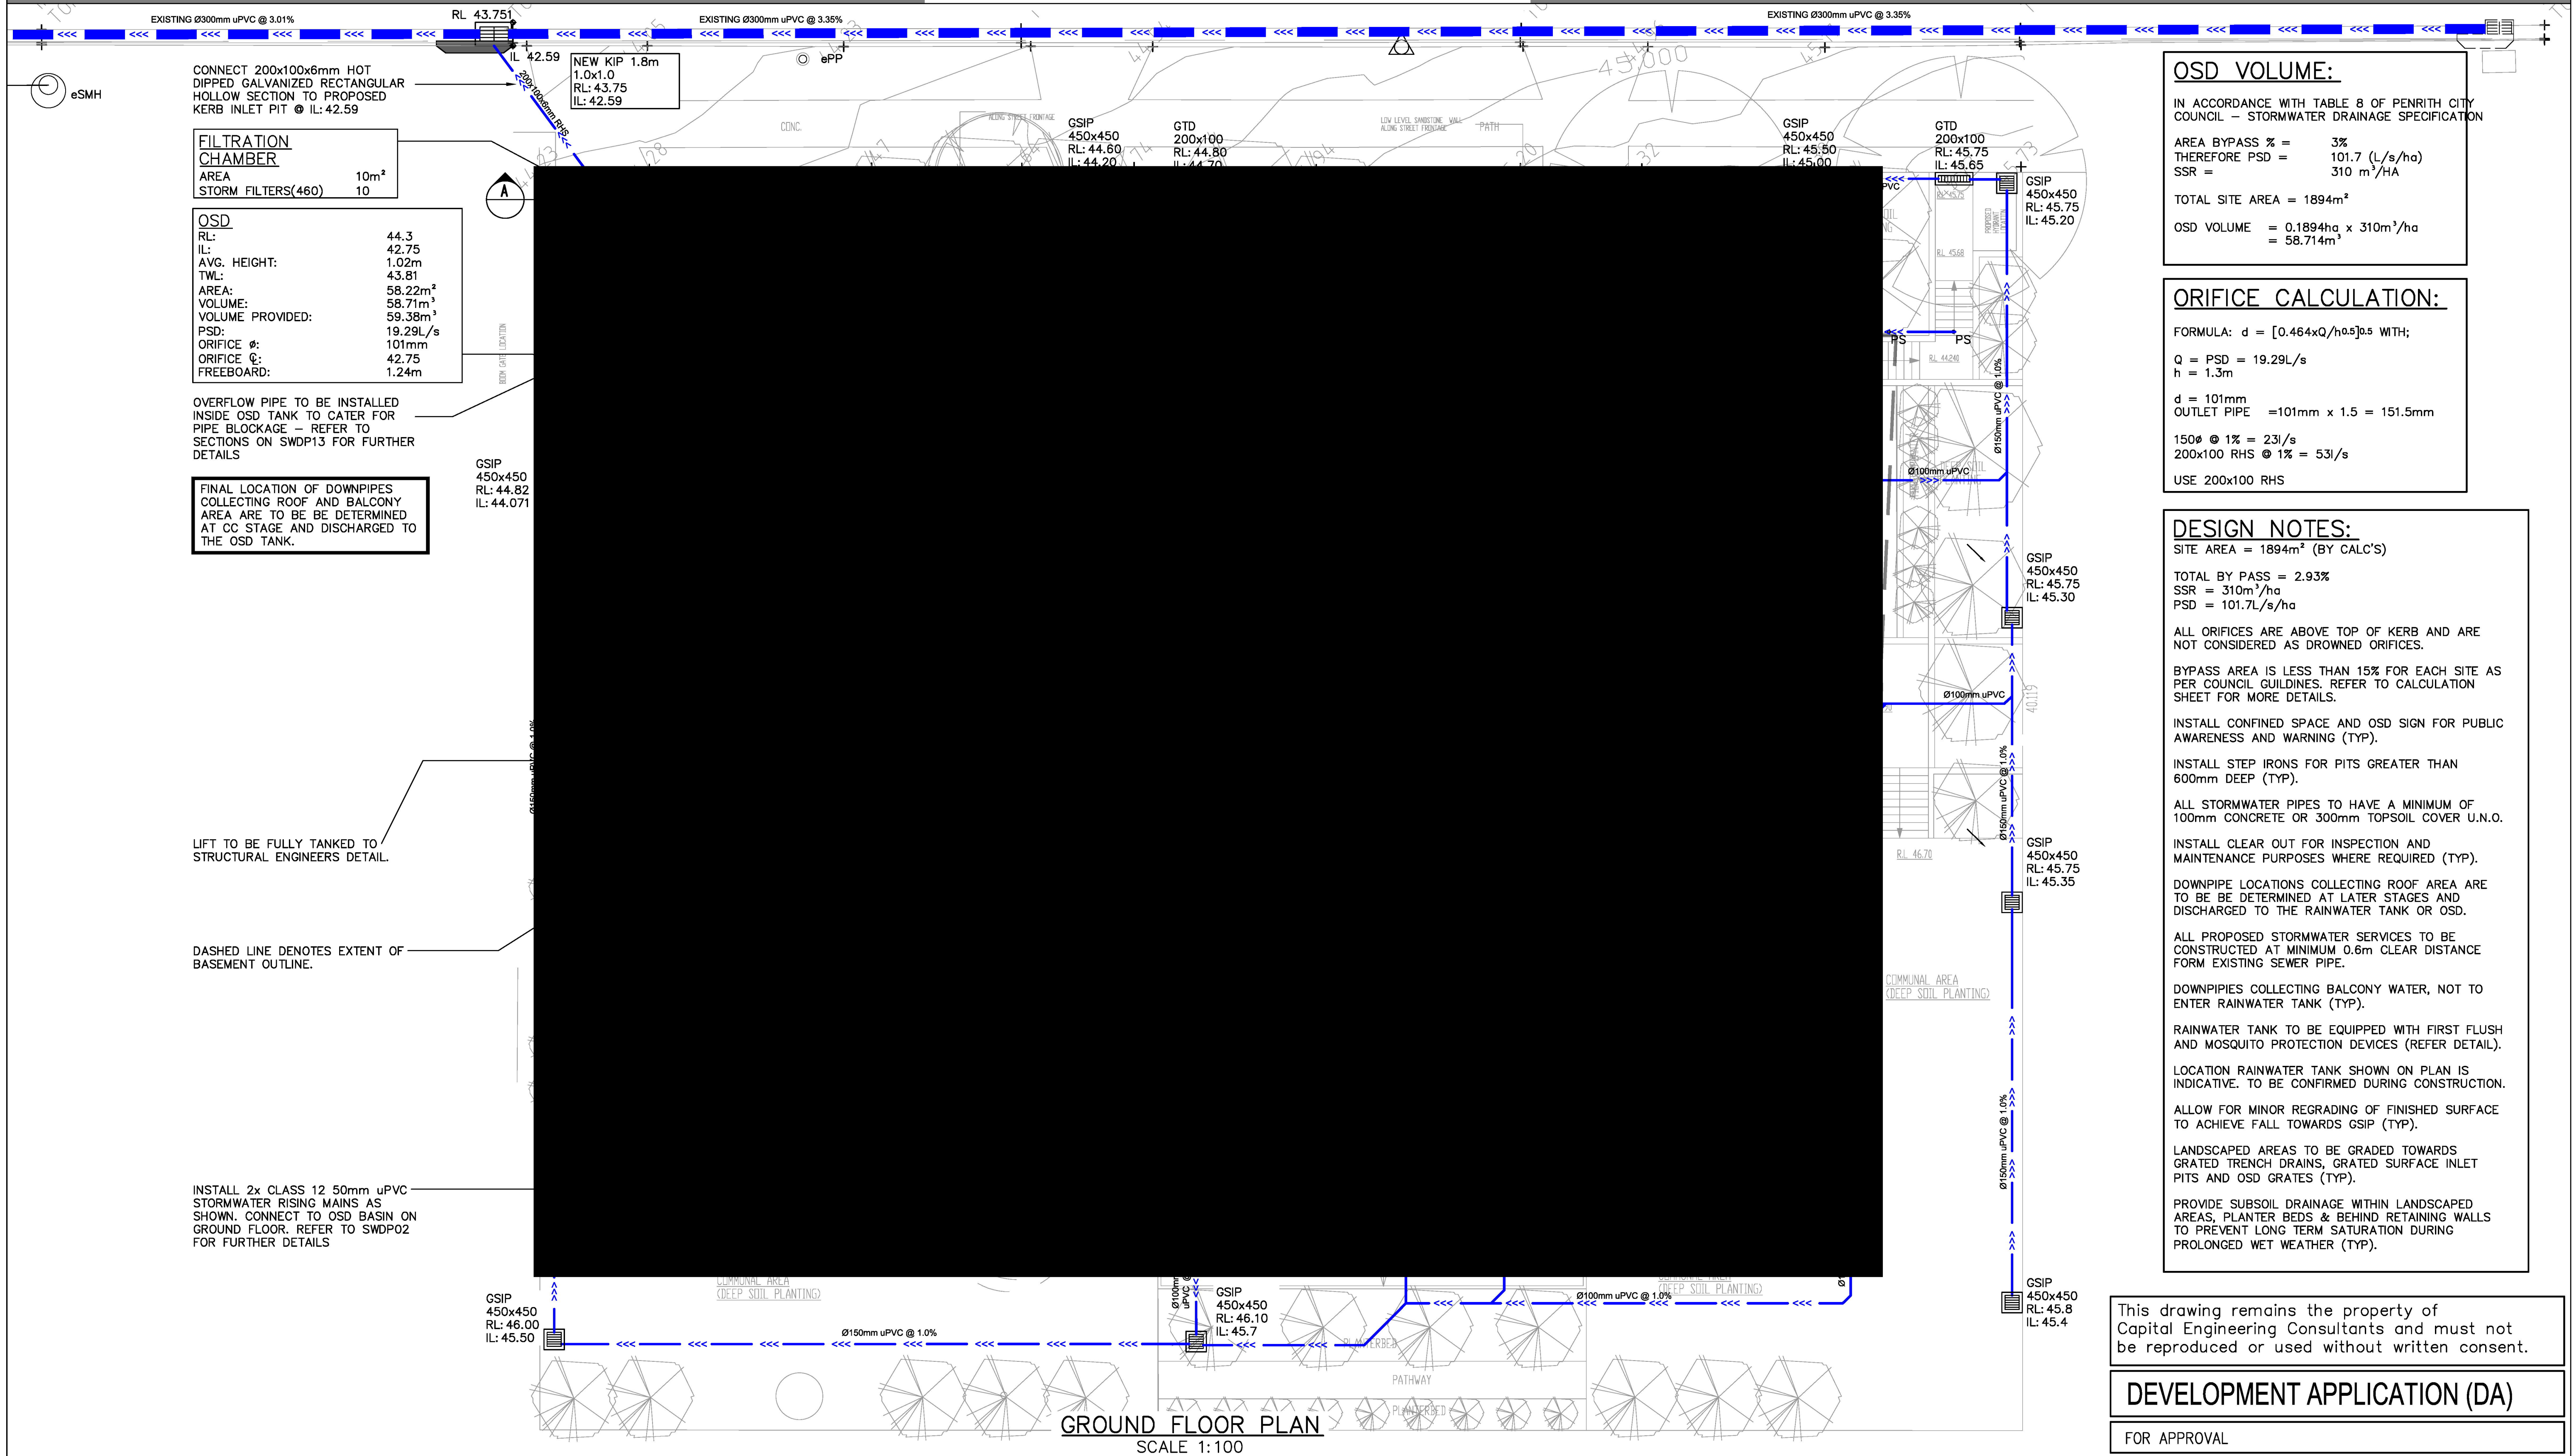OSD VOLUME:

IN ACCORDANCE WITH TABLE 8 OF PENRITH CITY  
COUNCIL – STORMWATER DRAINAGE SPECIFICATION

AREA BYPASS % = 3%  
THEREFORE PSD = 101.7 (L/s/ha)  
SSR = 310 m<sup>3</sup>/HA

TOTAL SITE AREA = 1894m<sup>2</sup>

$$\begin{aligned}\text{OSD VOLUME} &= 0.1894\text{ha} \times 310\text{m}^3/\text{ha} \\ &= 58.714\text{m}^3\end{aligned}$$
ORIFICE CALCULATION:

FORMULA:  $d = [0.464 \times Q / h^{0.5}]^{0.5}$  WITH;

$$\begin{aligned} Q &= \text{PSD} = 19.29 \text{ L/s} \\ h &= 1.3 \text{ m} \end{aligned}$$

d = 101mm  
OUTLET PIPE = 101mm x 1.5 = 151.5mm

150ø @ 1% = 23l/s  
200x100 RHS @ 1% = 53l/s

USE 200x100 RHS

DESIGN NOTES:

SITE AREA = 1894m<sup>2</sup> (BY CALC'S)

TOTAL BY PASS = 2.93%  
SSR = 310m<sup>3</sup>/ha  
PSD = 101.7L/s/ha

ALL ORIFICES ARE ABOVE TOP OF KERB AND ARE NOT CONSIDERED AS DROWNED ORIFICES.

BYPASS AREA IS LESS THAN 15% FOR EACH SITE AS PER COUNCIL GUIDLINES. REFER TO CALCULATION SHEET FOR MORE DETAILS.

INSTALL CONFINED SPACE AND OSD SIGN FOR PUBLIC AWARENESS AND WARNING (TYP).

INSTALL STEP IRONS FOR PITS GREATER THAN  
600mm DEEP (TYP).

ALL STORMWATER PIPES TO HAVE A MINIMUM OF  
100mm CONCRETE OR 300mm TOPSOIL COVER U.N.O.

INSTALL CLEAR OUT FOR INSPECTION AND  
MAINTENANCE PURPOSES WHERE REQUIRED (TYP).

DOWNPIPE LOCATIONS COLLECTING ROOF AREA ARE TO BE DETERMINED AT LATER STAGES AND DISCHARGED TO THE RAINWATER TANK OR OSD.

ALL PROPOSED STORMWATER SERVICES TO BE  
CONSTRUCTED AT MINIMUM 0.6m CLEAR DISTANCE  
FORM EXISTING SEWER PIPE.

DOWNPIPIES COLLECTING BALCONY WATER, NOT TO ENTER RAINWATER TANK (TYP).

RAINWATER TANK TO BE EQUIPPED WITH FIRST FLUSH  
AND MOSQUITO PROTECTION DEVICES (REFER DETAIL).

LOCATION RAINWATER TANK SHOWN ON PLAN IS  
INDICATIVE. TO BE CONFIRMED DURING CONSTRUCTION.

ALLOW FOR MINOR REGRADING OF FINISHED SURFACE  
TO ACHIEVE FALL TOWARDS GSIP (TYP).

LANDSCAPED AREAS TO BE GRADED TOWARDS  
GRADED TRENCH DRAINS, GRADED SURFACE INLET  
PITS AND OSD GRATES (TYP).

PROVIDE SUBSOIL DRAINAGE WITHIN LANDSCAPED AREAS, PLANTER BEDS & BEHIND RETAINING WALLS TO PREVENT LONG TERM SATURATION DURING PROLONGED WET WEATHER (TYP).

This drawing remains the property of Capital Engineering Consultants and must not be reproduced or used without written consent.

## DEVELOPMENT APPLICATION (DA)

FOR APPROVAL

Design  
**S.C.H.**

Drawn  
M.W.

Project Number

SW18025

Approved

P.E.

PAUL EL-BAYEH  
B.E.,M.E.(struct/foundation),M.I.E. Aust

Drawing Number

SWDP04

revision

G



VERTICAL BATTEN PRIVACY SCREENS TO SIDE OF BALC

RWO

VERTICAL BATTEN PRIVACY SCREENS OVER WINDOW

COMMUNAL AREA BELOW

COMMUNAL AREA  
R/L 46.80

COMMUNAL AREA  
R/L 47.20

NOTES DONWPIPE DROP TO FLOOR  
LOW (TYP).

COMMUNAL AREA  
RL 47.20

This drawing remains the property of Capital Engineering Consultants and must not be reproduced or used without written consent.

**DEVELOPMENT APPLICATION (DA)**

FOR APPROVAL

Approved

**P.E.**

---

PAUL EL-BAYEH  
B.E., M.E. (struct/foundation), M.I.E. Aust

|                                                                                |                                                                     |
|--------------------------------------------------------------------------------|---------------------------------------------------------------------|
| <p>Drawing Number</p> <p style="font-size: 2em; font-weight: bold;">SWDP05</p> | <p>Revision</p> <p style="font-size: 2em; font-weight: bold;">G</p> |
|--------------------------------------------------------------------------------|---------------------------------------------------------------------|



H O P E                      S T R E E T

FINAL LOCATION OF DOWNPIPES  
COLLECTING ROOF AND BALCONY  
AREA ARE TO BE BE DETERMINED  
AT CC STAGE AND DISCHARGED TO  
THE OSD TANK.

LIFT TO BE FULLY TANKED TO  
STRUCTURAL ENGINEERS DETAIL.

DENOTES DONWPIPE DROP TO FLOOR  
BELOW (TYP).



LEVEL 2 FLOOR PLAN  
SCALE 1:100

This drawing remains the property of  
Capital Engineering Consultants and must not  
be reproduced or used without written consent.

DEVELOPMENT APPLICATION (DA)

FOR APPROVAL

| Rev. | Description  | By.   | Chk. | App. | Date       |
|------|--------------|-------|------|------|------------|
| G    | FOR APPROVAL | M.W.  | R.F. | P.E. | 05.06.2020 |
| F    | FOR APPROVAL | M.W.  | R.F. | P.E. | 28.05.2020 |
| E    | FOR APPROVAL | S.C.H | SCH  | P.E. | 22.03.2019 |
| D    | FOR APPROVAL | A.A.  | SCH  | P.E. | 18.12.2018 |
| C    | FOR APPROVAL | A.A.  | SCH  | P.E. | 31.10.2018 |
| B    | FOR APPROVAL | A.A.  | SCH  | P.E. | 23.10.2018 |



capital engineering consultants

8 Buller Street,  
North Parramatta 2151  
Ph: (02) 9630 0121  
Fax: (02) 9630 0132  
info@capitalengineering.com.au  
www.capitalengineering.com.au

Client


**BUILDING DESIGN & TECHNOLOGY**

Project

**26-30 HOPE STREET, PENRITH**

Title

**LEVEL 2 FLOOR PLAN**

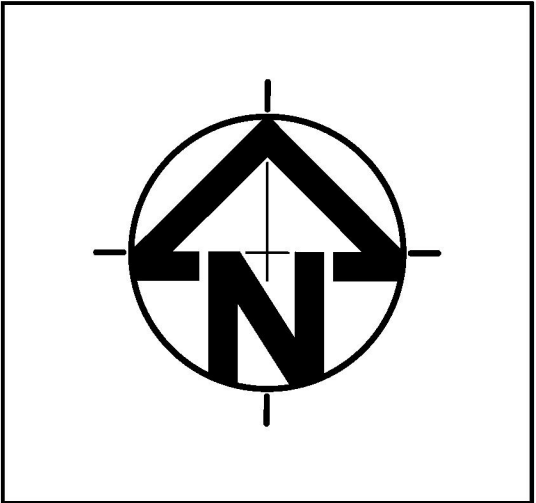

Date

**05.06.2020**

Scale

**1:100 @ A1  
(original size)**

**1:200 @ A3**

Design

**S.C.H.**

|             |             |
|-------------|-------------|
| Drawn       | Checked     |
| <b>M.W.</b> | <b>R.F.</b> |

Project Number

**SW18025**

Approved

**P.E.**

PAUL EL-BAYEH  
B.E.,M.E.(struct/foundation),M.I.E. Aust


|                |          |
|----------------|----------|
| Drawing Number | Revision |
| <b>SWDP06</b>  | <b>G</b> |



FINAL LOCATION OF DOWNPIPES  
COLLECTING ROOF AND BALCONY  
AREA ARE TO BE BE DETERMINED  
AT CC STAGE AND DISCHARGED TO  
THE OSD TANK.

LIFT TO BE FULLY TANKED TO  
STRUCTURAL ENGINEERS DETAIL.

DENOTES DOWNPIPE DROP TO FLOOR  
BELOW (TYP).

 

This drawing remains the property of  
Capital Engineering Consultants and must not  
be reproduced or used without written consent.

DEVELOPMENT APPLICATION (DA)

FOR APPROVAL

| Rev. | Description  | By.   | Chk. | App. | Date       |
|------|--------------|-------|------|------|------------|
| G    | FOR APPROVAL | M.W.  | R.F. | P.E. | 05.06.2020 |
| F    | FOR APPROVAL | M.W.  | R.F. | P.E. | 28.05.2020 |
| E    | FOR APPROVAL | S.C.H | SCH  | P.E. | 22.03.2019 |
| D    | FOR APPROVAL | A.A.  | SCH  | P.E. | 18.12.2018 |
| C    | FOR APPROVAL | A.A.  | SCH  | P.E. | 31.10.2018 |
| B    | FOR APPROVAL | A.A.  | SCH  | P.E. | 23.10.2018 |



capital engineering consultants

8 Buller Street,  
North Parramatta 2151  
Ph: (02) 9630 0121  
Fax: (02) 9630 0132  
info@capitalengineering.com.au  
www.capitalengineering.com.au

Client


**BUILDING DESIGN & TECHNOLOGY**

Project

**26-30 HOPE STREET, PENRITH**

Title

**LEVEL 3 FLOOR PLAN**

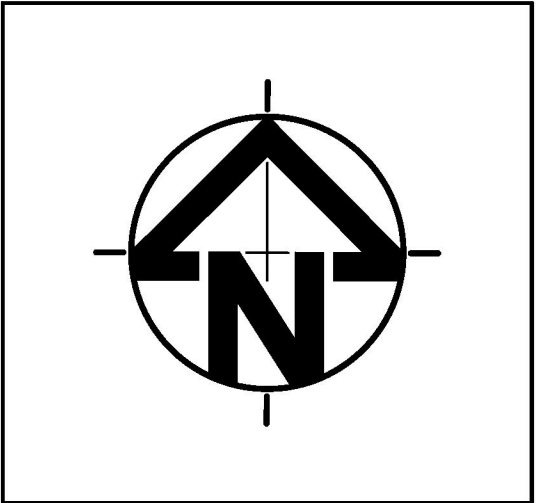

Date

**05.06.2020**

Scale

**1:100 @ A1  
(original size)**

**1:200 @ A3**

Design

**S.C.H.**

Drawn

**M.W.**

Checked

**R.F.**

Project Number

**SW18025**

Approved

**P.E.**

PAUL EL-BAYEH  
B.E.,M.E.(struct/foundation),M.I.E. Aust

Drawing Number

**SWDP07**

Revision

**G**

LEVEL 3 FLOOR PLAN  
SCALE 1:100



H O P E       S T R E E T

FINAL LOCATION OF DOWNPIPES  
COLLECTING ROOF AND BALCONY  
AREA ARE TO BE BE DETERMINED  
AT CC STAGE AND DISCHARGED TO  
THE OSD TANK.

LIFT TO BE FULLY TANKED TO  
STRUCTURAL ENGINEERS DETAIL.

RWO

RWO

DENOTES DOWNPIPE DROP TO FLOOR  
BELOW (TYP).

RWO

RWO

RWO

DENOTES DOWNPIPE DROP TO FLOOR  
BELOW (TYP).

LEVEL 4 FLOOR PLAN  
SCALE 1:100

This drawing remains the property of  
Capital Engineering Consultants and must not  
be reproduced or used without written consent.

DEVELOPMENT APPLICATION (DA)

FOR APPROVAL

| Rev. | Description  | By.    | Chk. | App. | Date       |
|------|--------------|--------|------|------|------------|
| G    | FOR APPROVAL | M.W.   | R.F. | P.E. | 05.06.2020 |
| F    | FOR APPROVAL | M.W.   | R.F. | P.E. | 28.05.2020 |
| E    | FOR APPROVAL | S.C.H. | SCH  | P.E. | 22.03.2019 |
| D    | FOR APPROVAL | A.A.   | SCH  | P.E. | 18.12.2018 |
| C    | FOR APPROVAL | A.A.   | SCH  | P.E. | 31.10.2018 |
| B    | FOR APPROVAL | A.A.   | SCH  | P.E. | 23.10.2018 |



capital engineering consultants

8 Buller Street,  
North Parramatta 2151  
Ph: (02) 9630 0121  
Fax: (02) 9630 0132  
info@capitalengineering.com.au  
www.capitalengineering.com.au

Client


**BUILDING DESIGN & TECHNOLOGY**

Project

**26-30 HOPE STREET, PENRITH**

Title

**LEVEL 4 FLOOR PLAN**

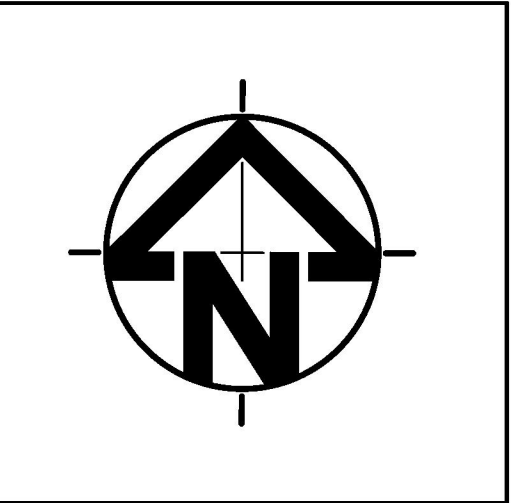

Date

**05.06.2020**

Scale

**1:100 @ A1  
(original size)**

**1:200 @ A3**

Design

**S.C.H.**

Drawn

**M.W.**

Checked

**R.F.**

Project Number

**SW18025**

Approved

**P.E.**

PAUL EL-BAYEH  
B.E.,M.E.(struct/foundation),M.I.E. Aust

Drawing Number

**SWDP08**

Revision

**G**




H O P E       S T R E E T

FINAL LOCATION OF DOWNPIPES  
COLLECTING ROOF AND BALCONY  
AREA ARE TO BE BE DETERMINED  
AT CC STAGE AND DISCHARGED TO  
THE OSD TANK.

LIFT TO BE FULLY TANKED TO  
STRUCTURAL ENGINEERS DETAIL.

DENOTES DOWNPIPE DROP TO FLOOR  
BELOW (TYP).

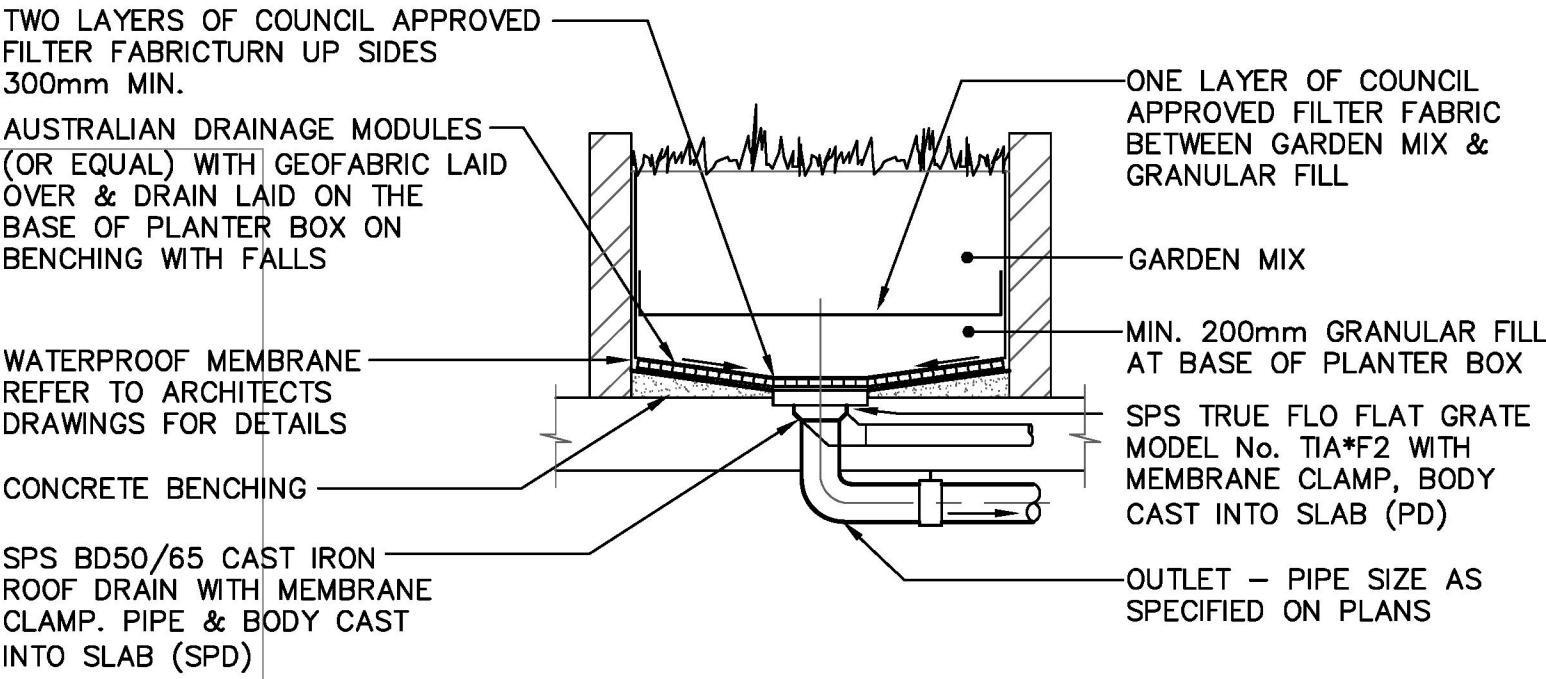

DETAIL  
PLANTER DRAIN  
SCALE 1:20



LEVEL 5 FLOOR PLAN  
SCALE 1:100

| Rev. | Description  | By.    | Chk. | App. | Date       |
|------|--------------|--------|------|------|------------|
| G    | FOR APPROVAL | M.W.   | R.F. | P.E. | 05.06.2020 |
| F    | FOR APPROVAL | M.W.   | R.F. | P.E. | 28.05.2020 |
| E    | FOR APPROVAL | S.C.H. | SCH  | P.E. | 22.03.2019 |
| D    | FOR APPROVAL | A.A.   | SCH  | P.E. | 18.12.2018 |
| C    | FOR APPROVAL | A.A.   | SCH  | P.E. | 31.10.2018 |
| B    | FOR APPROVAL | A.A.   | SCH  | P.E. | 23.10.2018 |



capital engineering consultants

8 Buller Street,  
North Parramatta 2151  
Ph: (02) 9630 0121  
Fax: (02) 9630 0132  
info@capitalengineering.com.au  
www.capitalengineering.com.au

Client


**BUILDING DESIGN & TECHNOLOGY**

Project

**26-30 HOPE STREET, PENRITH**

Title

**LEVEL 5 FLOOR PLAN**

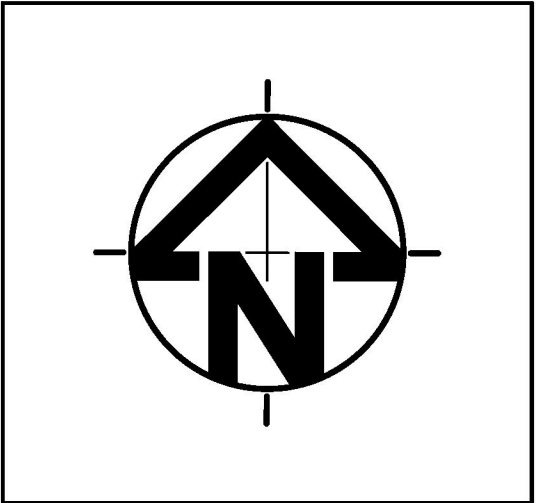

Date

**05.06.2020**

Scale

**1:100 @ A1  
(original size)**

**1:200 @ A3**

Design

**S.C.H.**

Drawn

**M.W.**

Checked

**R.F.**

Project Number

**SW18025**

Approved

**P.E.**

PAUL EL-BAYEH  
B.E.,M.E.(struct/foundation),M.I.E. Aust

Drawing Number

**SWDP09**

Revision

**G**

This drawing remains the property of  
Capital Engineering Consultants and must not  
be reproduced or used without written consent.

DEVELOPMENT APPLICATION (DA)


FOR APPROVAL



LIFT TO BE FULLY TANKED TO  
STRUCTURAL ENGINEERS DETAIL.

FINAL LOCATION OF DOWNPIPES  
COLLECTING ROOF AND BALCONY  
AREA ARE TO BE BE DETERMINED  
AT CC STAGE AND DISCHARGED TO  
THE OSD TANK.

LIGHT WELL TO BE WATER TIGHT  
SEALED TO STRUCTURAL ENGINEERS  
DETAIL.

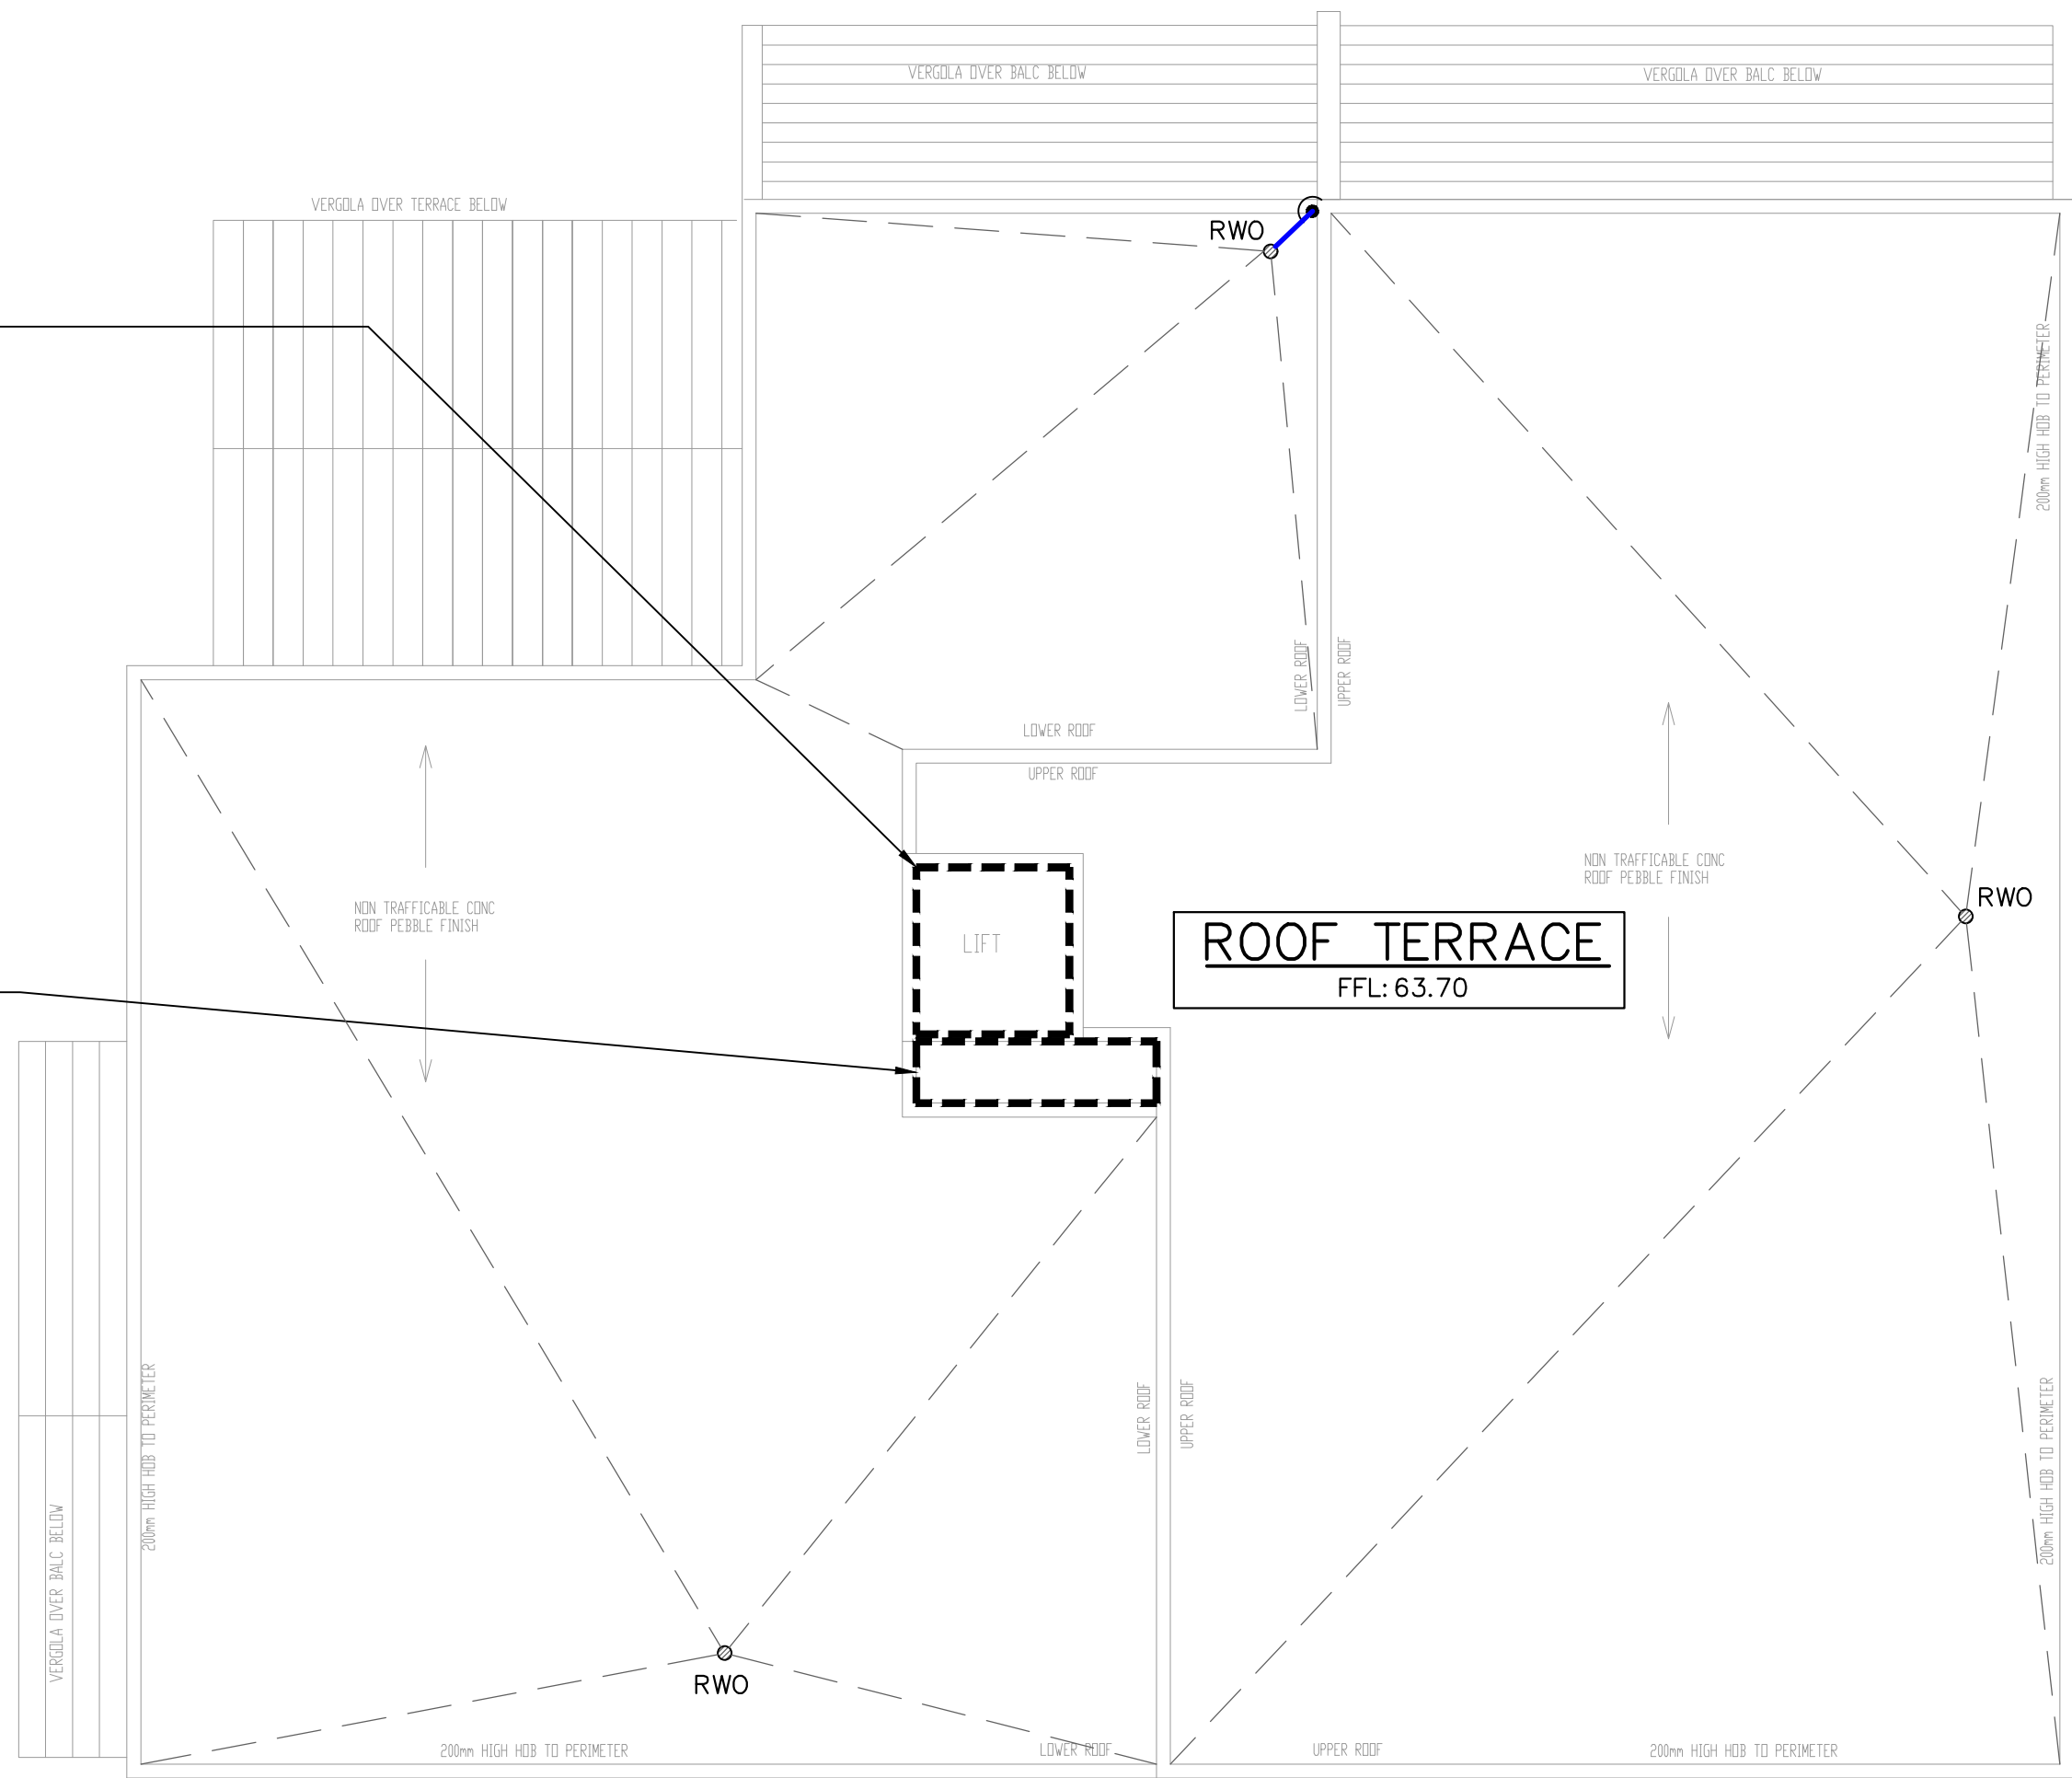

**ROOF NOTES:**

INSTALL 50mm uPVC SPITTER PIPES 20mm ABOVE SURFACE LEVEL FOR BALCONY AND CONCRETE ROOF AREAS TO ALLOW FOR EMERGENCY OVERFLOW INCASE OF BLOCKAGES DURING HEAVY STORMS. PLUMBER TO CONFIRM LOCATION DURING CONSTRUCTION.

ALL BUILDING AND HYDRAULIC SERVICES TO BE PROPERLY CO-ORDINATED WITH STORMWATER PIPES AND ENSURE NO CLASHES ARE PRESENT DURING CONSTRUCTION (TYP).

STORMWATER PIPE ARRANGEMENT TO BE CO-ORDINTED WITH STRUCTURAL SLAB AND BEAMS WHERE REQUIRED (TYP).

BALCONY, TERRACE & CONCRETE ROOF AREAS TO SLOPE TOWARDS RAINWATER OUTLETS WHERE REQUIRED (TYP).

ARROW DENOTES THE SLOPE OF FINISHED SURFACE LEVEL (TYP).

DOWNPIPES SHOWN ON PLAN ARE TO BE Ø100mm uPVC U.N.O. (TYP).

PROPOSED DOWNPIPE LOCATIONS ARE NOMINAL AND TO BE CONFIRMED DURING CONSTRUCTION (TYP).

INSTALL DOWNPIPE WITH SPREADER (IF REQUIRED) TO DISPERSE STORMWATER ONTO LOWER ROOF AREAS EFFECTIVELY.

PROVIDE SURFACE DRAINAGE FOR ALL CONCRETE AND BALCONY ROOF AREAS WHERE REQUIRED.

This drawing remains the property of  
Capital Engineering Consultants and must not  
be reproduced or used without written consent.

**DEVELOPMENT APPLICATION (DA)**

FOR APPROVAL

| Rev. | Description  | By.    | Chk. | App. | Date       |
|------|--------------|--------|------|------|------------|
| G    | FOR APPROVAL | M.W.   | R.F. | P.E. | 05.06.2020 |
| F    | FOR APPROVAL | M.W.   | R.F. | P.E. | 28.05.2020 |
| E    | FOR APPROVAL | S.C.H. | SCH  | P.E. | 22.03.2019 |
| D    | FOR APPROVAL | A.A.   | SCH  | P.E. | 18.12.2018 |
| C    | FOR APPROVAL | A.A.   | SCH  | P.E. | 31.10.2018 |
| B    | FOR APPROVAL | A.A.   | SCH  | P.E. | 23.10.2018 |



**capital engineering consultants**

8 Buller Street,  
North Parramatta 2151  
Ph: (02) 9630 0121  
Fax: (02) 9630 0132  
info@capitalengineering.com.au  
www.capitalengineering.com.au

Client


**BUILDING DESIGN & TECHNOLOGY**

Project

**26-30 HOPE STREET, PENRITH**

Title

**ROOF PLAN**

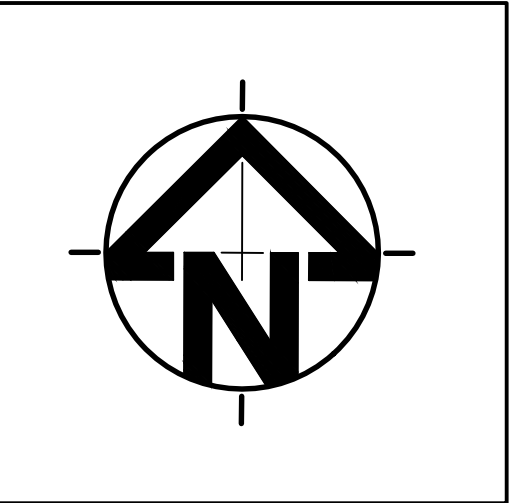

Date

**05.06.2020**

Scale

**1:100 @ A1  
(original size)**

**1:200 @ A3**

Design

**S.C.H.**

Drawn

**M.W.**

Checked

**R.F.**

Project Number

**SW18025**

Approved

**P.E.**

PAUL EL-BAYEH  
B.E.,M.E.(struct/foundation),M.I.E. Aust

Drawing Number


**SWDP10**

Revision


**G**

**ROOF PLAN**  
SCALE 1:100



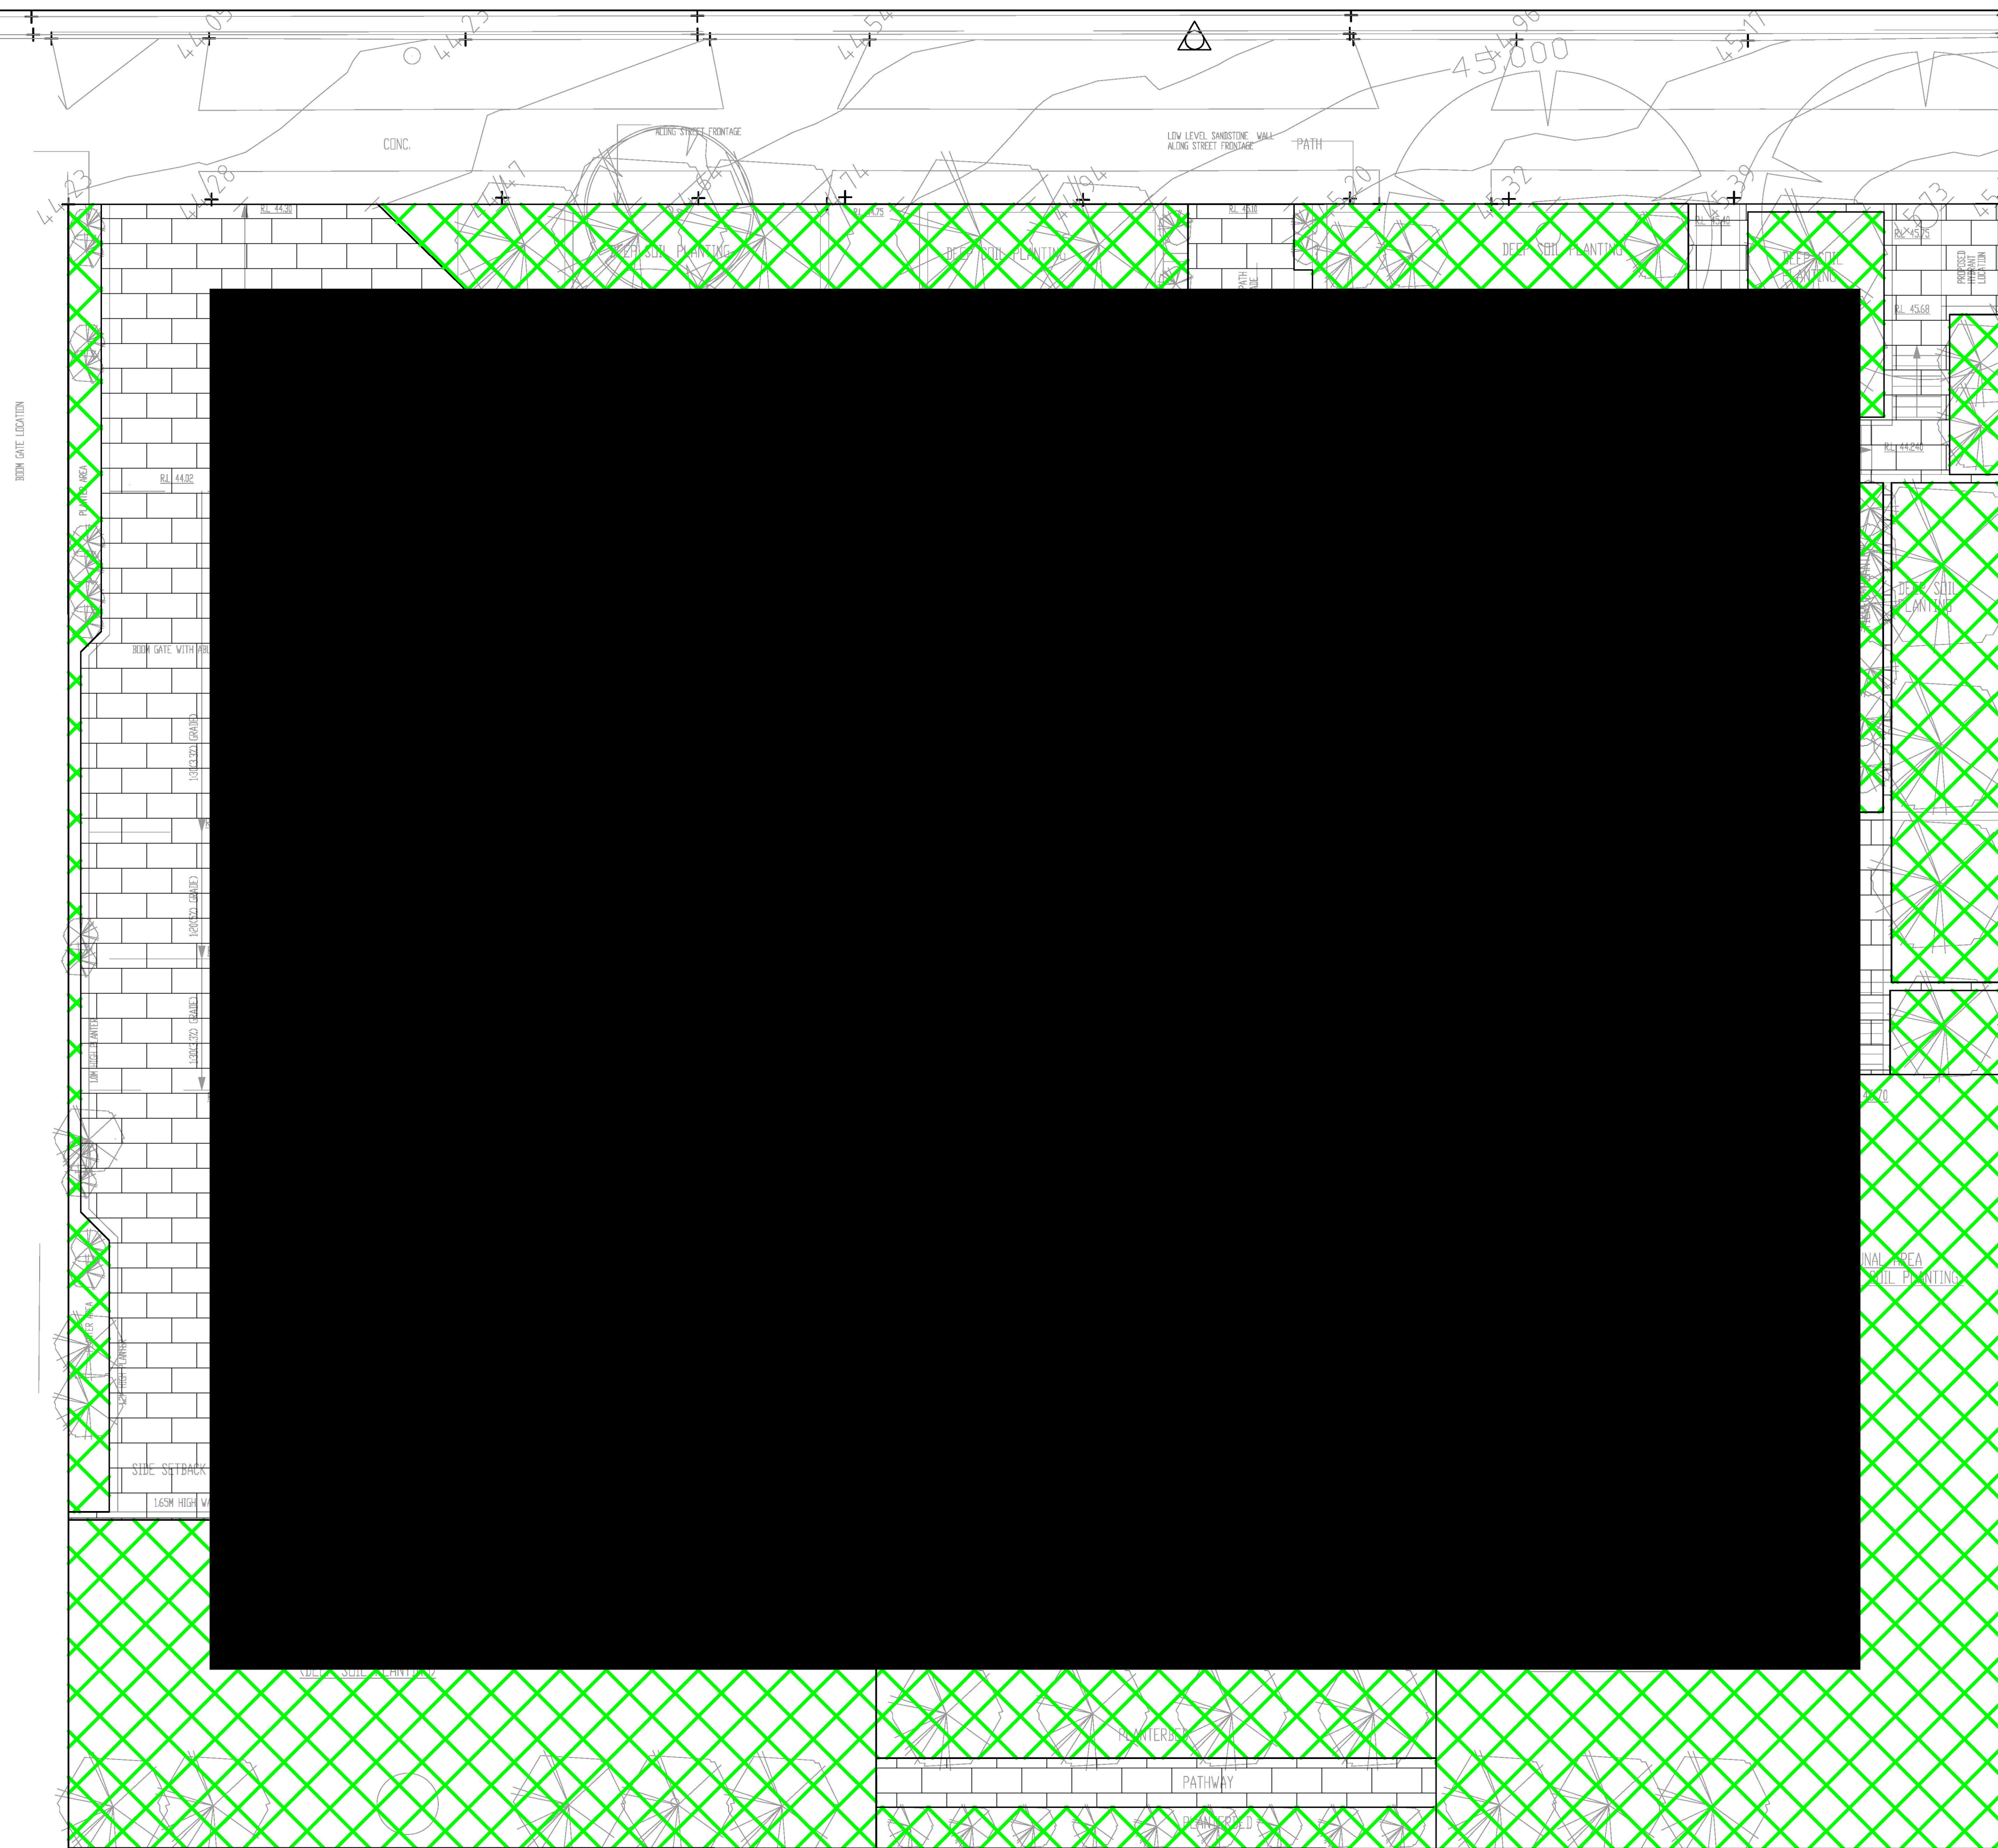

| LEGEND                                                                              |             |         |
|-------------------------------------------------------------------------------------|-------------|---------|
|  | LANDSCAPE   | 553.9m² |
|  | HARDSURFACE | 488.4m² |
|  | ROOF        | 852.1m² |
|  | BYPASS      | 0.0m²   |

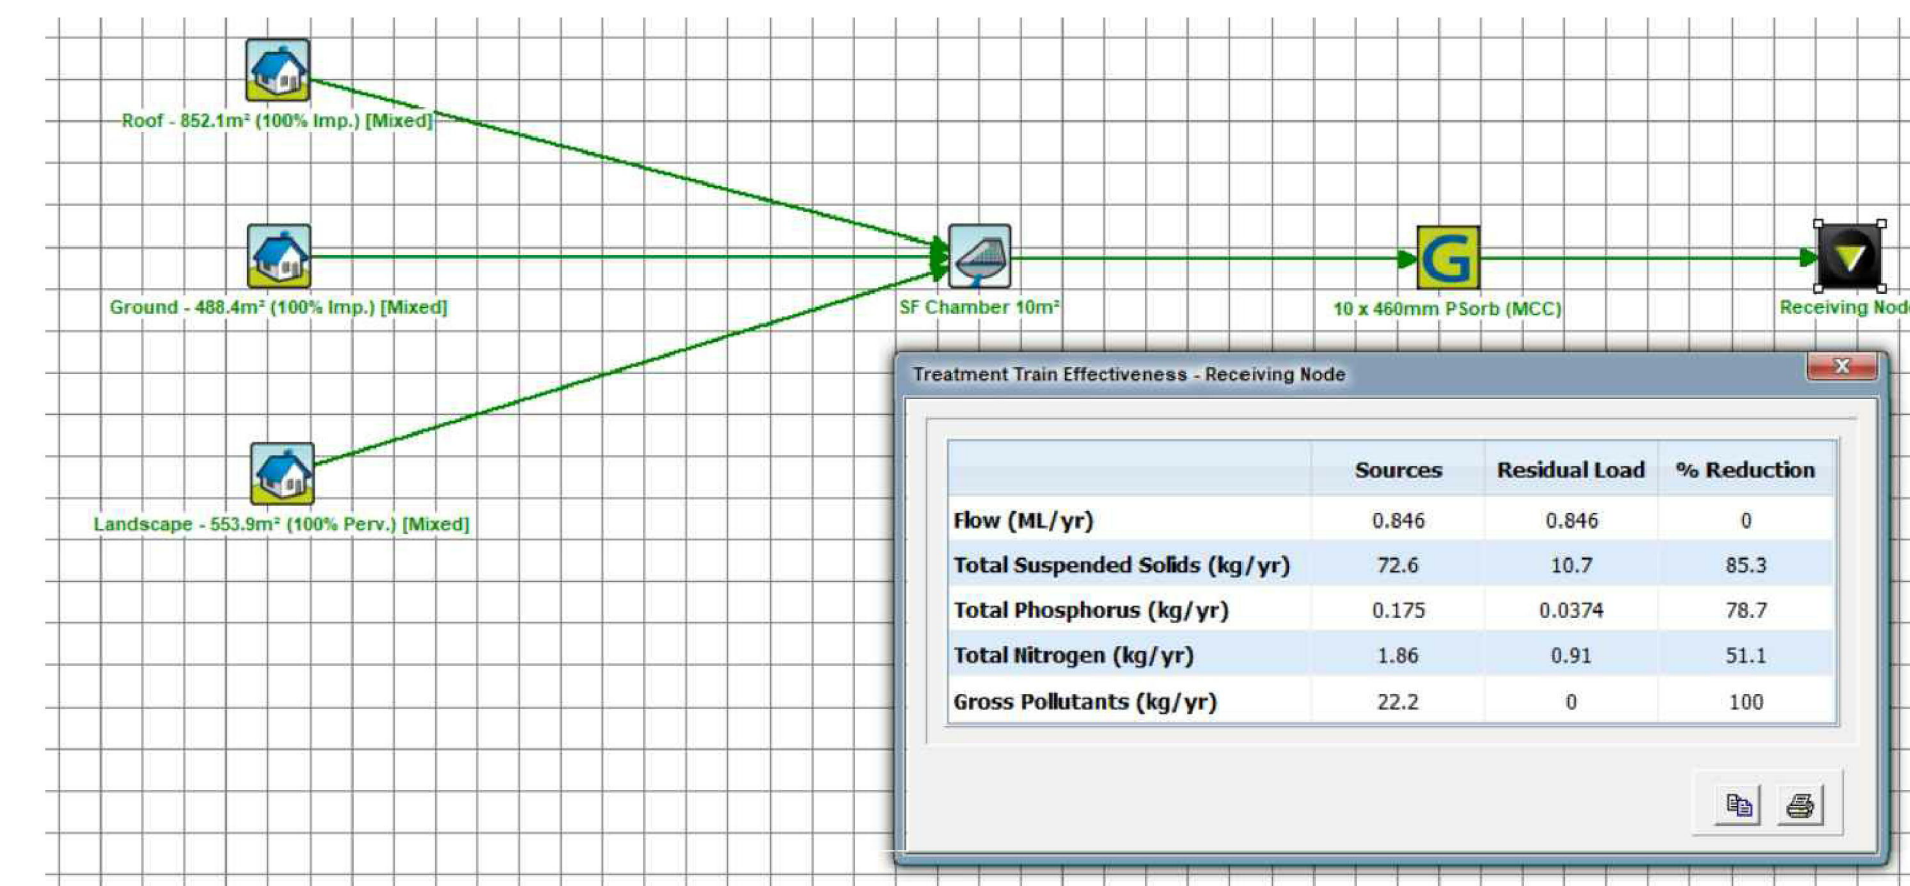

This drawing remains the property of  
Capital Engineering Consultants and must not  
be reproduced or used without written consent.

## DEVELOPMENT APPLICATION (DA)

FOR APPROVAL

| Rev. | Description  | By.   | Chk. | App. | Date       |
|------|--------------|-------|------|------|------------|
| G    | FOR APPROVAL | M.W.  | R.F. | P.E. | 05.06.2020 |
| F    | FOR APPROVAL | M.W.  | R.F. | P.E. | 28.05.2020 |
| E    | FOR APPROVAL | S.C.H | SCH  | P.E. | 22.03.2019 |
| D    | FOR APPROVAL | A.A.  | SCH  | P.E. | 18.12.2018 |
| C    | FOR APPROVAL | A.A.  | SCH  | P.E. | 31.10.2018 |
| B    | FOR APPROVAL | A.A.  | SCH  | P.E. | 23.10.2018 |




Client  
**BUILDING DESIGN & TECHNOLOGY**


Project  
**26-30 HOPE STREET, PENRITH**

Title

MUSIC MODEL CATCHMENT  
PLAN

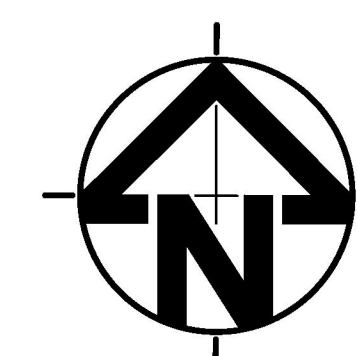

|                                                      |                                  |                                 |                                                            |
|------------------------------------------------------|----------------------------------|---------------------------------|------------------------------------------------------------|
| Date<br><b>05.06.2020</b>                            | Design<br><b>S.C.H.</b>          | Approved<br><br><b>P.E.</b>     |                                                            |
| Scale<br><b>1:100 @ A1</b><br><b>(original size)</b> | Drawn<br><b>M.W.</b>             | Checked<br><b>R.F.</b>          | PAUL EL.-BAYEH<br>B.E.,M.E.(struct/foundation),M.I.E. Aust |
| <b>1:200 @ A3</b>                                    | Project Number<br><b>SW18025</b> | Drawing Number<br><b>SWDP11</b> | Revision<br><b>G</b>                                       |

 



MUSIC-link Report

| Project Details          |                                    | Company Details |                                             |
|--------------------------|------------------------------------|-----------------|---------------------------------------------|
| Project:                 | 26-30 Hope St Penrith              | Company:        | CEC Engineers                               |
| Report Export Date:      | 4/06/2020                          | Contact:        | Mathew Wahbe                                |
| Catchment Name:          | 10575 - 26-30 Hope Street          | Address:        | 8 Buller Street, North Parramatta, NSW 2151 |
| Catchment Area:          | 0.189ha                            | Phone:          | 02 9630 0121                                |
| Impervious Area*:        | 70.89%                             | Email:          | mathew@capitalengineering.com.au            |
| Rainfall Station:        | 67113 PENRITH                      |                 |                                             |
| Modelling Time-step:     | 6 Minutes                          |                 |                                             |
| Modelling Period:        | 1/01/1999 - 31/12/2008 11:54:00 PM |                 |                                             |
| Mean Annual Rainfall:    | 691mm                              |                 |                                             |
| Evapotranspiration:      | 1158mm                             |                 |                                             |
| MUSIC Version:           | 6.3.0                              |                 |                                             |
| MUSIC-link data Version: | 6.31                               |                 |                                             |
| Study Area:              | Penrith                            |                 |                                             |
| Scenario:                | Penrith Development                |                 |                                             |

\* takes into account area from all source nodes that link to the chosen reporting node, excluding Import Data Nodes

| Treatment Train Effectiveness |           | Treatment Nodes          |        | Source Nodes      |        |
|-------------------------------|-----------|--------------------------|--------|-------------------|--------|
| Node: Receiving Node          | Reduction | Node Type                | Number | Node Type         | Number |
| Flow                          | 0.00169%  | Sedimentation Basin Node | 1      | Urban Source Node | 3      |
| TSS                           | 85.3%     | Generic Node             | 1      |                   |        |
| TP                            | 78.7%     |                          |        |                   |        |
| TN                            | 51.1%     |                          |        |                   |        |
| GP                            | 100%      |                          |        |                   |        |

Comments

- Roof node base flow values are as per the Penrith MUSIC modelling guidelines which indicate base flow has no effect for impervious areas and therefore no value is needed.

- The 'SF Chamber' node has been modified to represent the below ground filtration chamber. Default 'K' values have been manually adjusted to 1 in order to eliminate any performance from the actual tank, which would already be accounted for in the Filter Generic Node Target Elements. Not doing this would represent a duplication of the chamber attenuation effect. (For any questions, please Contact Ocean Protect on 1300 354 722).

NOTE: A successful self-validation check of your model does not constitute an approved model by Penrith City Council  
MUSIC-link now in MUSIC by eWater – leading software for modelling stormwater solutions

1 of 3

| Passing Parameters                                             |                    |                            |      |      |         |
|----------------------------------------------------------------|--------------------|----------------------------|------|------|---------|
| Node Type                                                      | Node Name          | Parameter                  | Min  | Max  | Actual  |
| Receiving                                                      | Receiving Node     | % Load Reduction           | None | None | 0.00169 |
| Receiving                                                      | Receiving Node     | GP % Load Reduction        | 90   | None | 100     |
| Receiving                                                      | Receiving Node     | TN % Load Reduction        | 45   | None | 51.1    |
| Receiving                                                      | Receiving Node     | TP % Load Reduction        | 60   | None | 78.7    |
| Receiving                                                      | Receiving Node     | TSS % Load Reduction       | 85   | None | 85.3    |
| Sedimentation                                                  | SF Chamber 10m     | High Flow Bypass Out (MLy) | None | None | 0       |
| Urban                                                          | Ground - 488.4m    | Area Impervious (ha)       | None | None | 0.049   |
| Urban                                                          | Ground - 488.4m    | Area Perivous (ha)         | None | None | 0       |
| Urban                                                          | Ground - 488.4m    | Total Area (ha)            | None | None | 0.049   |
| Urban                                                          | Landscape - 553.9m | Area Impervious (ha)       | None | None | 0       |
| Urban                                                          | Landscape - 553.9m | Area Perivous (ha)         | None | None | 0.055   |
| Urban                                                          | Landscape - 553.9m | Total Area (ha)            | None | None | 0.055   |
| Urban                                                          | Roof - 852.1m      | Area Impervious (ha)       | None | None | 0.085   |
| Urban                                                          | Roof - 852.1m      | Area Perivous (ha)         | None | None | 0       |
| Urban                                                          | Roof - 852.1m      | Total Area (ha)            | None | None | 0.085   |
| Only certain parameters are reported when they pass validation |                    |                            |      |      |         |

NOTE: A successful self-validation check of your model does not constitute an approved model by Penrith City Council  
MUSIC-link now in MUSIC by eWater – leading software for modelling stormwater solutions

2 of 3

| Failing Parameters                                             |                |                                                               |       |       |        |
|----------------------------------------------------------------|----------------|---------------------------------------------------------------|-------|-------|--------|
| Node Type                                                      | Node Name      | Parameter                                                     | Min   | Max   | Actual |
| Sedimentation                                                  | SF Chamber 10m | Notional Detention Time (hrs)                                 | 8     | 12    | 0.255  |
| Sedimentation                                                  | SF Chamber 10m | Total Nitrogen - k (mlyr)                                     | 500   | 500   | 1      |
| Sedimentation                                                  | SF Chamber 10m | Total Phosphorus - k (mlyr)                                   | 6000  | 6000  | 1      |
| Sedimentation                                                  | SF Chamber 10m | Total Suspended Solids - k (mlyr)                             | 8000  | 8000  | 1      |
| Urban                                                          | Roof - 852.1m  | Baseflow Total Nitrogen Mean (log mg/L)                       | 0.11  | 0.11  | 0      |
| Urban                                                          | Roof - 852.1m  | Baseflow Total Nitrogen Standard Deviation (log mg/L)         | 0.12  | 0.12  | 0      |
| Urban                                                          | Roof - 852.1m  | Baseflow Total Phosphorus Mean (log mg/L)                     | -0.85 | -0.85 | 0      |
| Urban                                                          | Roof - 852.1m  | Baseflow Total Phosphorus Standard Deviation (log mg/L)       | 0.19  | 0.19  | 0      |
| Urban                                                          | Roof - 852.1m  | Baseflow Total Suspended Solids Mean (log mg/L)               | 1.2   | 1.2   | 0      |
| Urban                                                          | Roof - 852.1m  | Baseflow Total Suspended Solids Standard Deviation (log mg/L) | 0.17  | 0.17  | 0      |
| Only certain parameters are reported when they pass validation |                |                                                               |       |       |        |

NOTE: A successful self-validation check of your model does not constitute an approved model by Penrith City Council  
MUSIC-link now in MUSIC by eWater – leading software for modelling stormwater solutions

3 of 3

MUSICLINK REPORT

This drawing remains the property of  
Capital Engineering Consultants and must not  
be reproduced or used without written consent.

DEVELOPMENT APPLICATION (DA)

FOR APPROVAL


| Rev. | Description  | By.    | Chk. | App. | Date       |
|------|--------------|--------|------|------|------------|
| G    | FOR APPROVAL | M.W.   | R.F. | P.E. | 05.06.2020 |
| F    | FOR APPROVAL | M.W.   | R.F. | P.E. | 28.05.2020 |
| E    | FOR APPROVAL | S.C.H. | SCH  | P.E. | 22.03.2019 |
| D    | FOR APPROVAL | A.A.   | SCH  | P.E. | 18.12.2018 |
| C    | FOR APPROVAL | A.A.   | SCH  | P.E. | 31.10.2018 |
| B    | FOR APPROVAL | A.A.   | SCH  | P.E. | 23.10.2018 |



Client  
**BUILDING DESIGN & TECHNOLOGY**


Project  
**26-30 HOPE STREET, PENRITH**

Title  
**MUSICLINK REPORT**

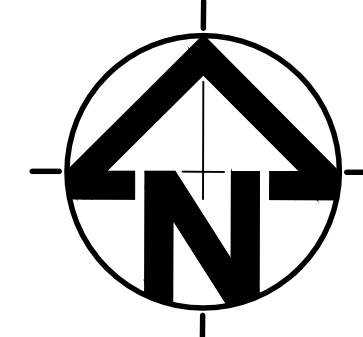


|                                                |                                  |   |                      |
|------------------------------------------------|----------------------------------|---|----------------------|
| Date<br><b>05.06.2020</b>                      | Design<br><b>S.C.H.</b>          | Approved<br><b>P.E.</b><br><small>PAUL EL-BAYEH<br/>B.E.,M.E.(struct/foundation),M.I.E. Aust</small> |                      |
| Scale<br><b>1:100 @ A1<br/>(original size)</b> | Drawn<br><b>M.W.</b>             | Checked<br><b>R.F.</b>                                                                               |                      |
| <b>1:200 @ A3</b>                              | Project Number<br><b>SW18025</b> | Drawing Number<br><b>SWDP12</b>                                                                      | Revision<br><b>G</b> |




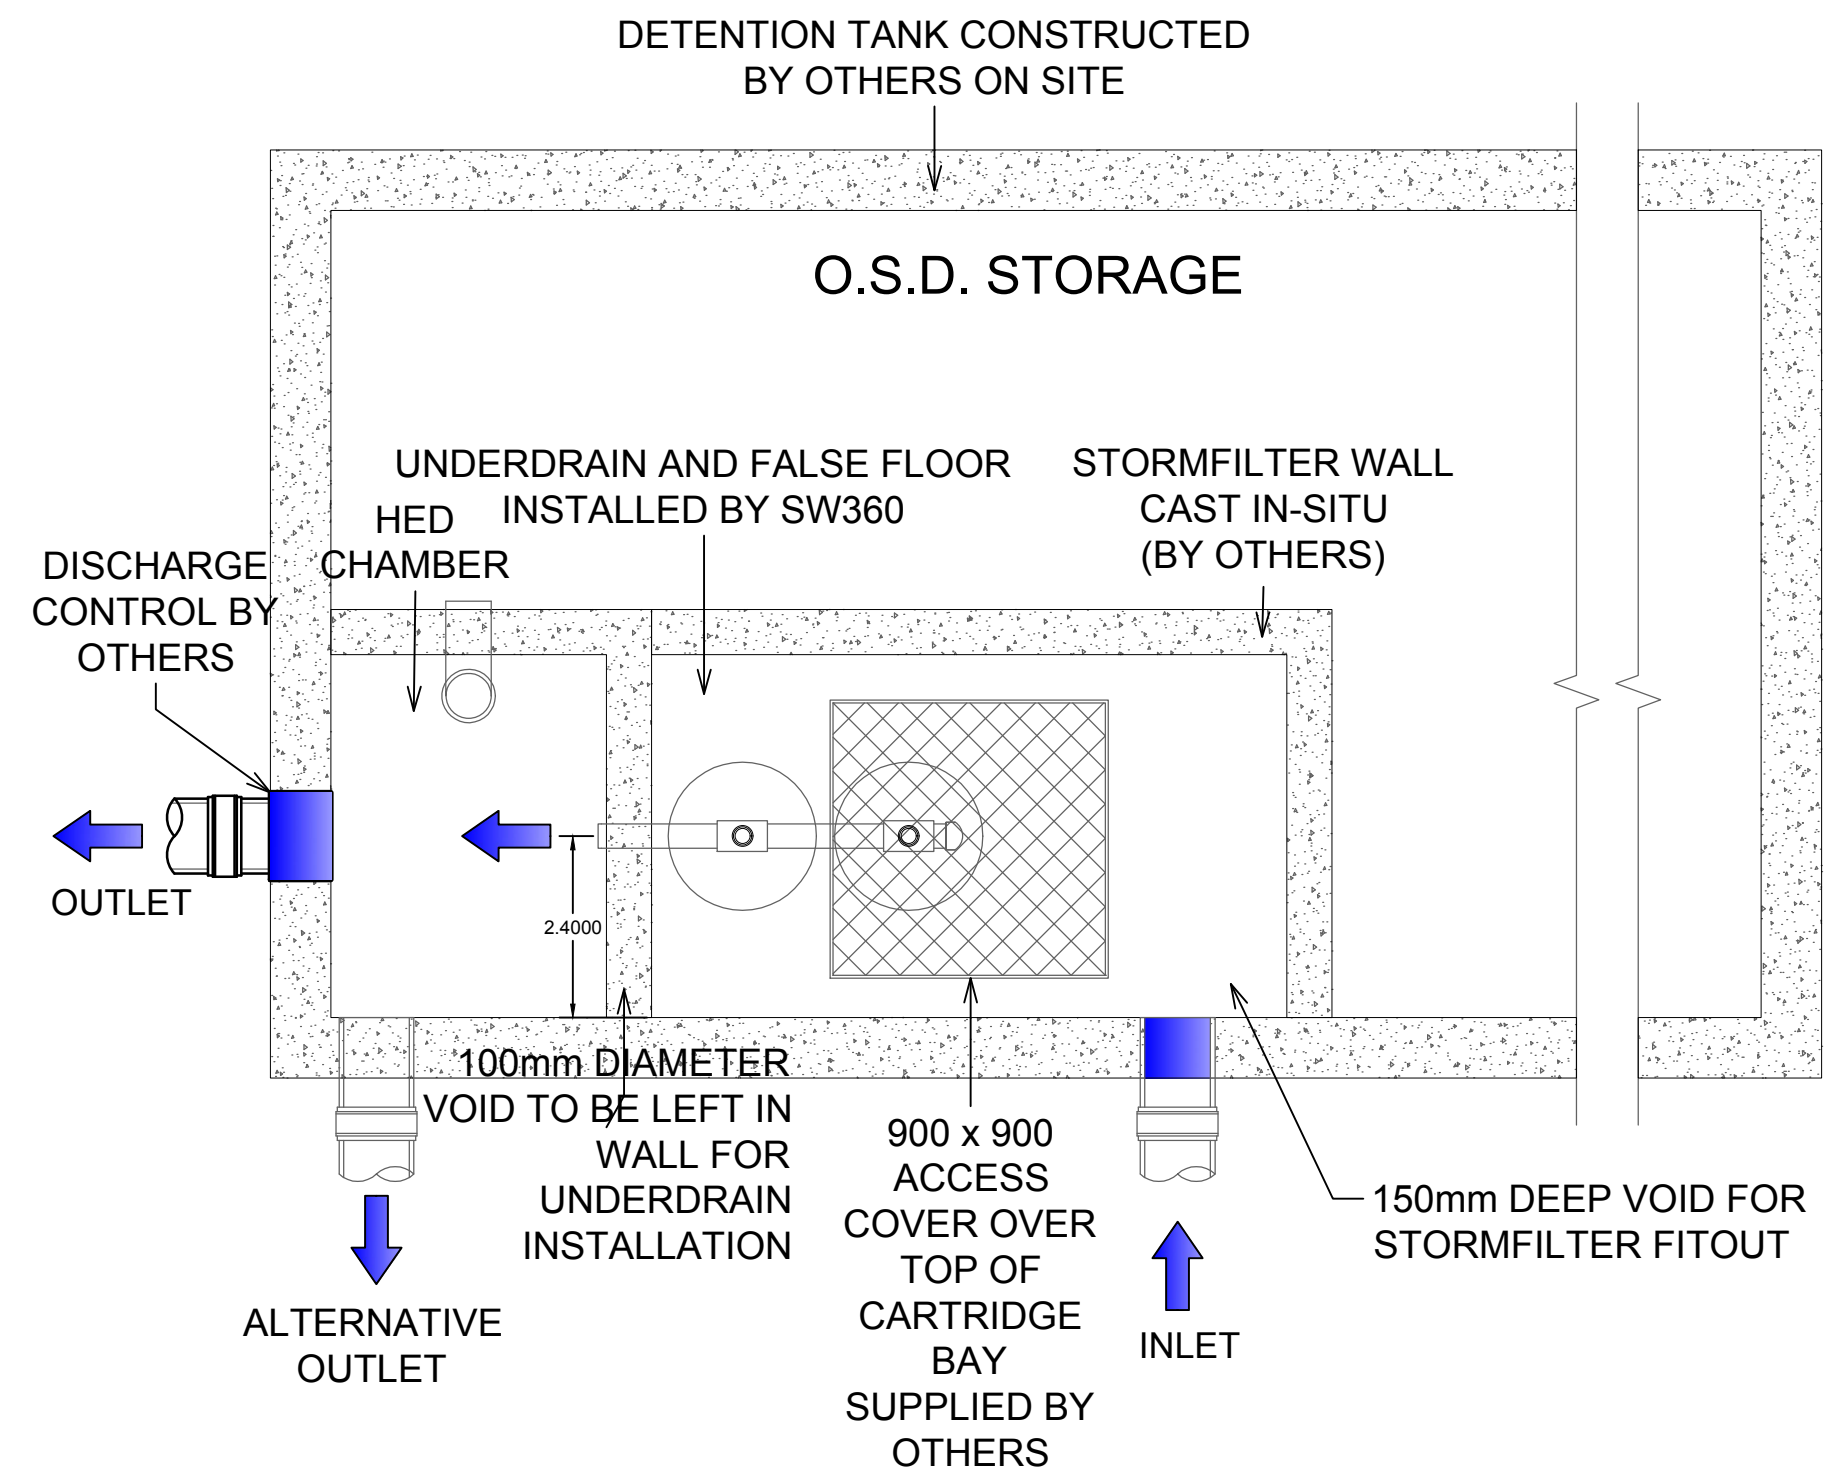


### PLAN LAYOUT

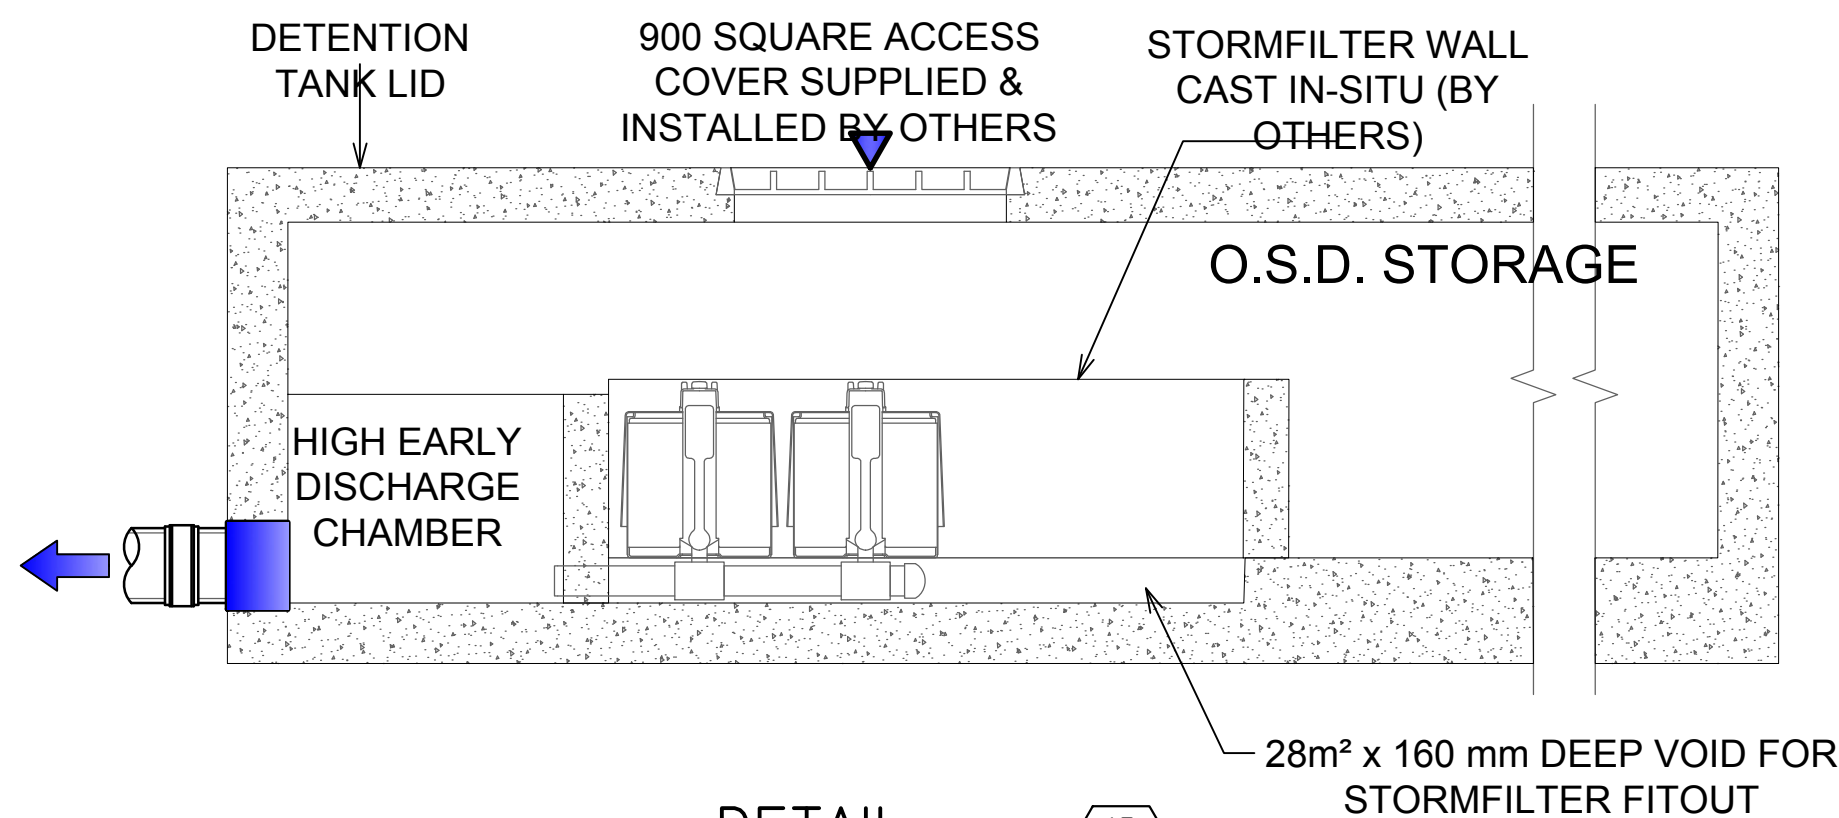


DETAIL 13  
TYPICAL SW360  
DETENTION TANK WITH  
HIGH EARLY DISCHARGE  
NOT TO SCALE

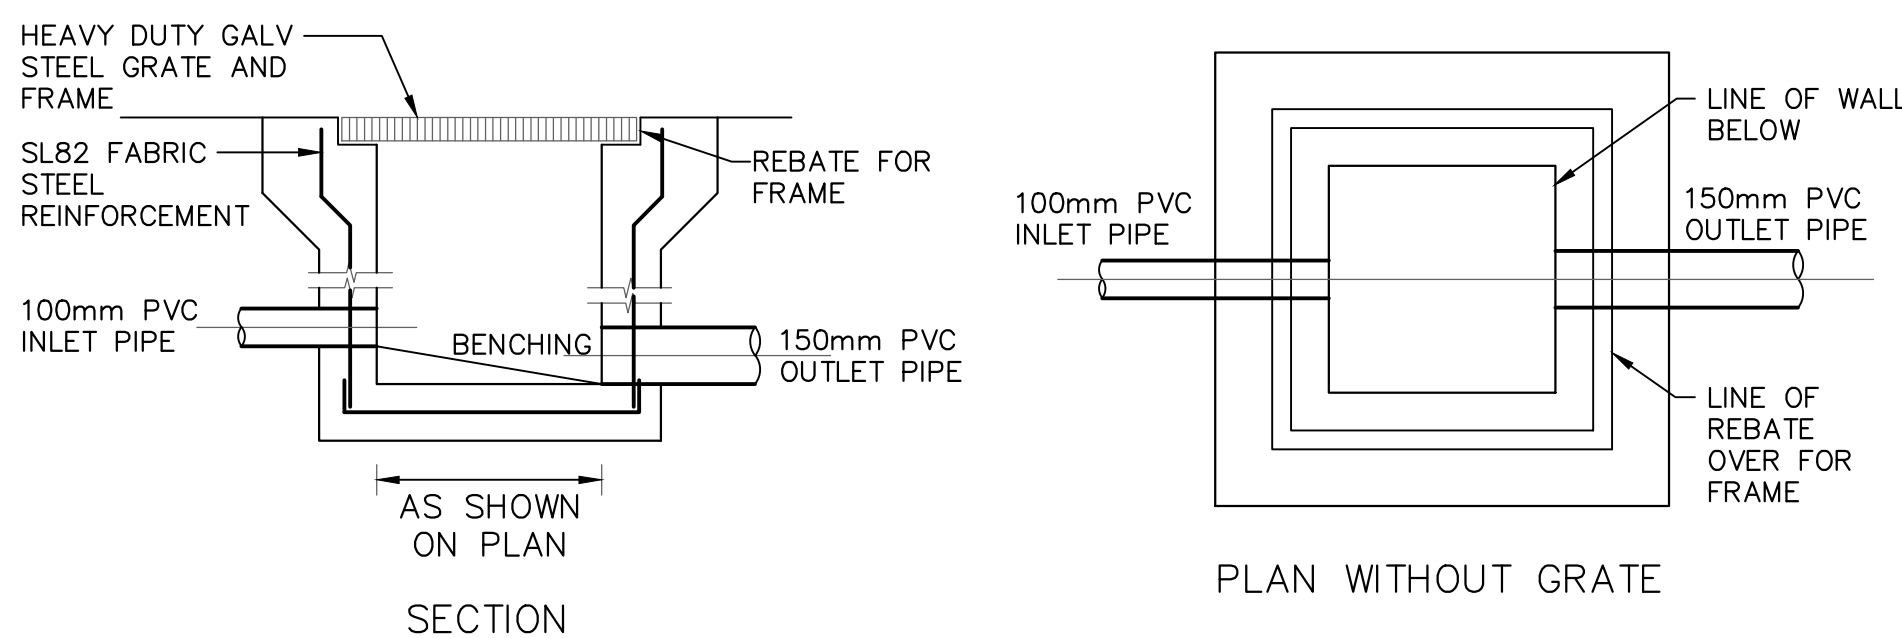

DETAIL 14  
STORMWATER PIT  
SCALE 1:20

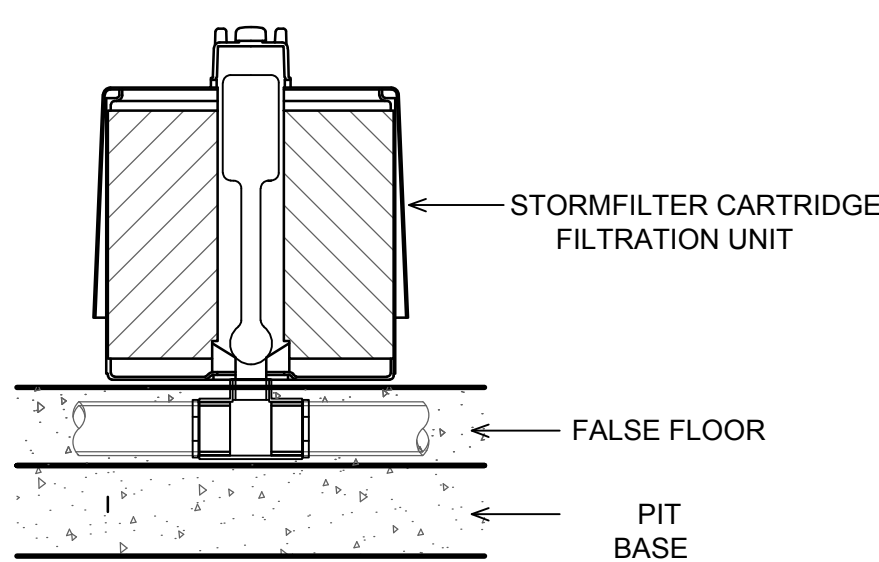


DETAIL 4  
STORMFILTER  
CARTRIDGE (460)  
NOT TO SCALE

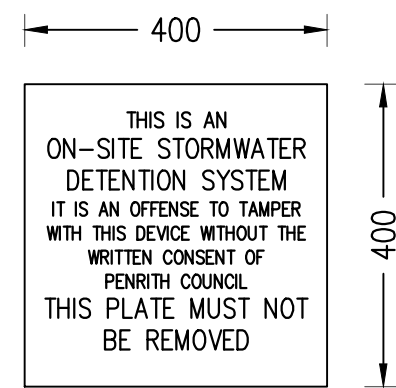


DETAIL 5  
OSD SIGN  
SCALE 1:10




DETAIL 6  
CONFINED SPACE SIGN  
SCALE 1:10

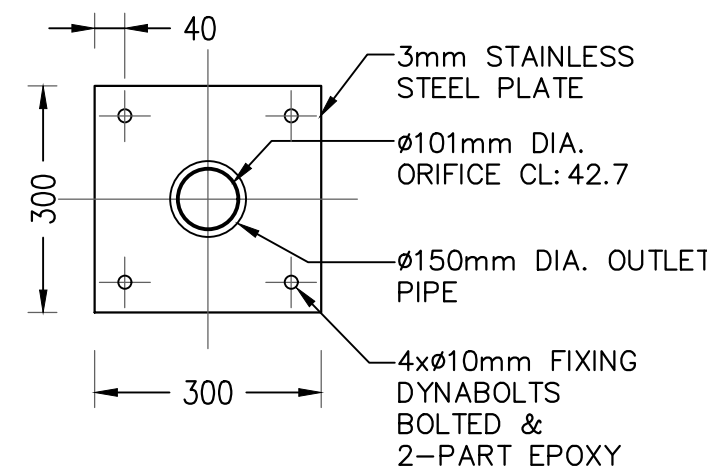


DETAIL 7  
ORIFICE PLATE  
SCALE 1:20

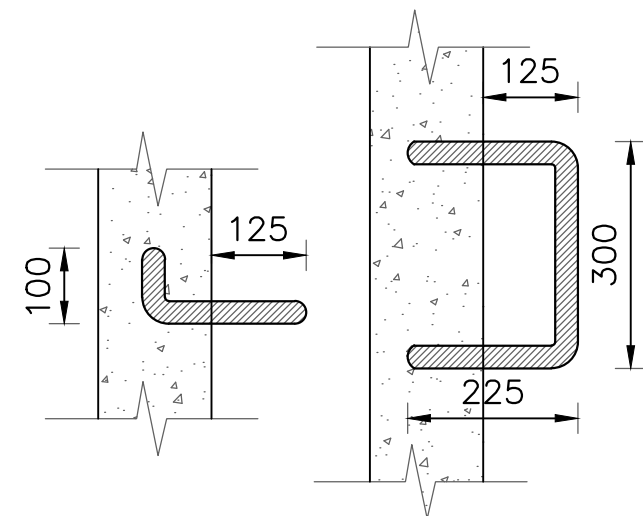


DETAIL 8  
STEP IRON  
SCALE 1:10

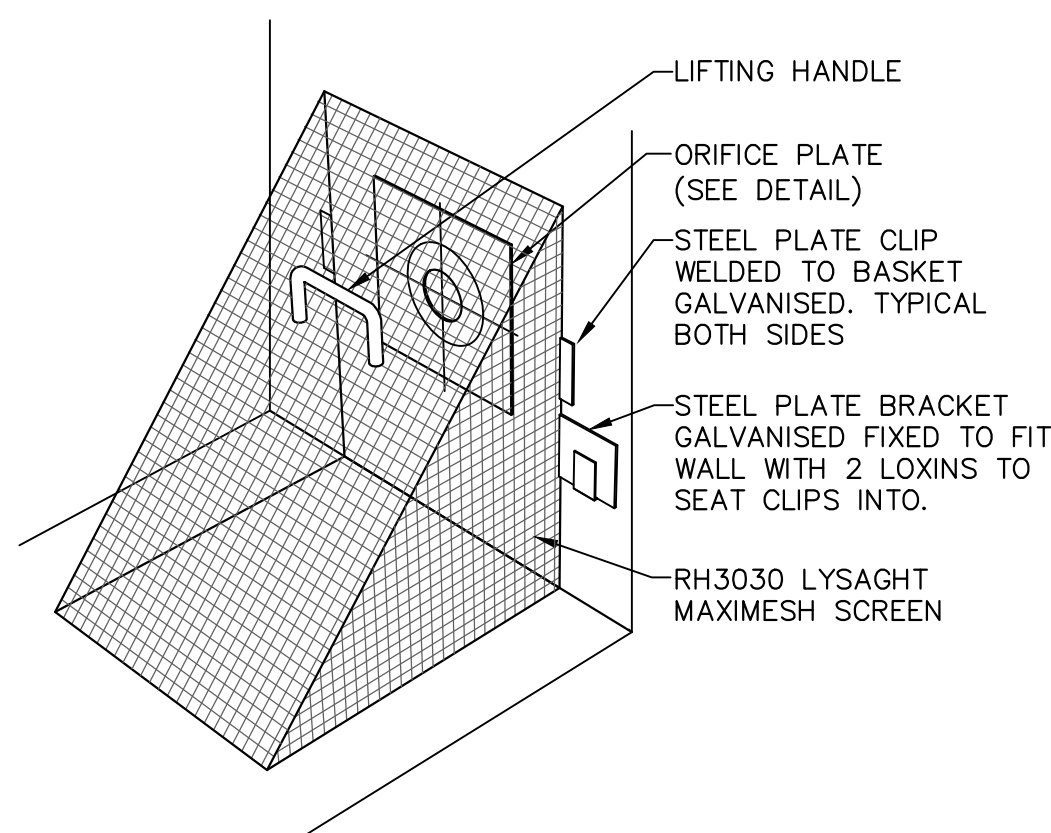


DETAIL 10  
DEBRIS SCREEN  
NOT TO SCALE

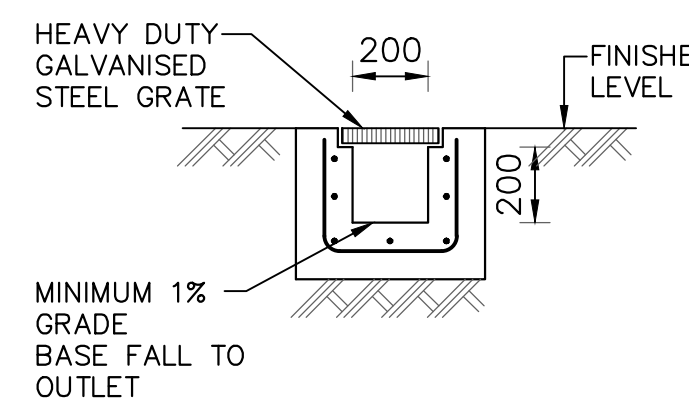


DETAIL 11  
GRATED TRENCH DRAIN  
SCALE 1:20

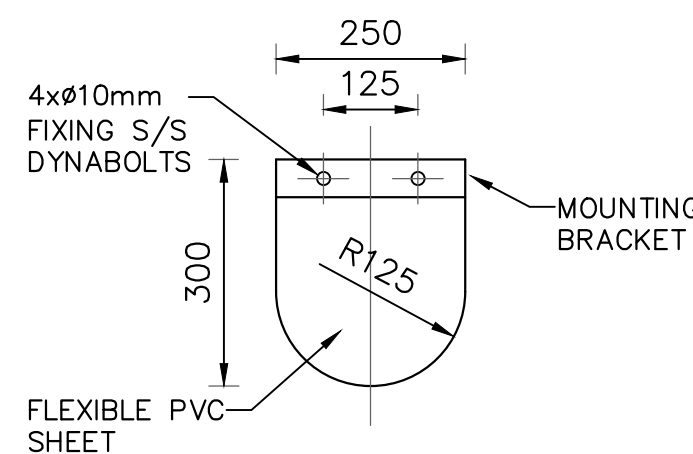

DETAIL 12  
FLAP VALVE  
SCALE 1:10

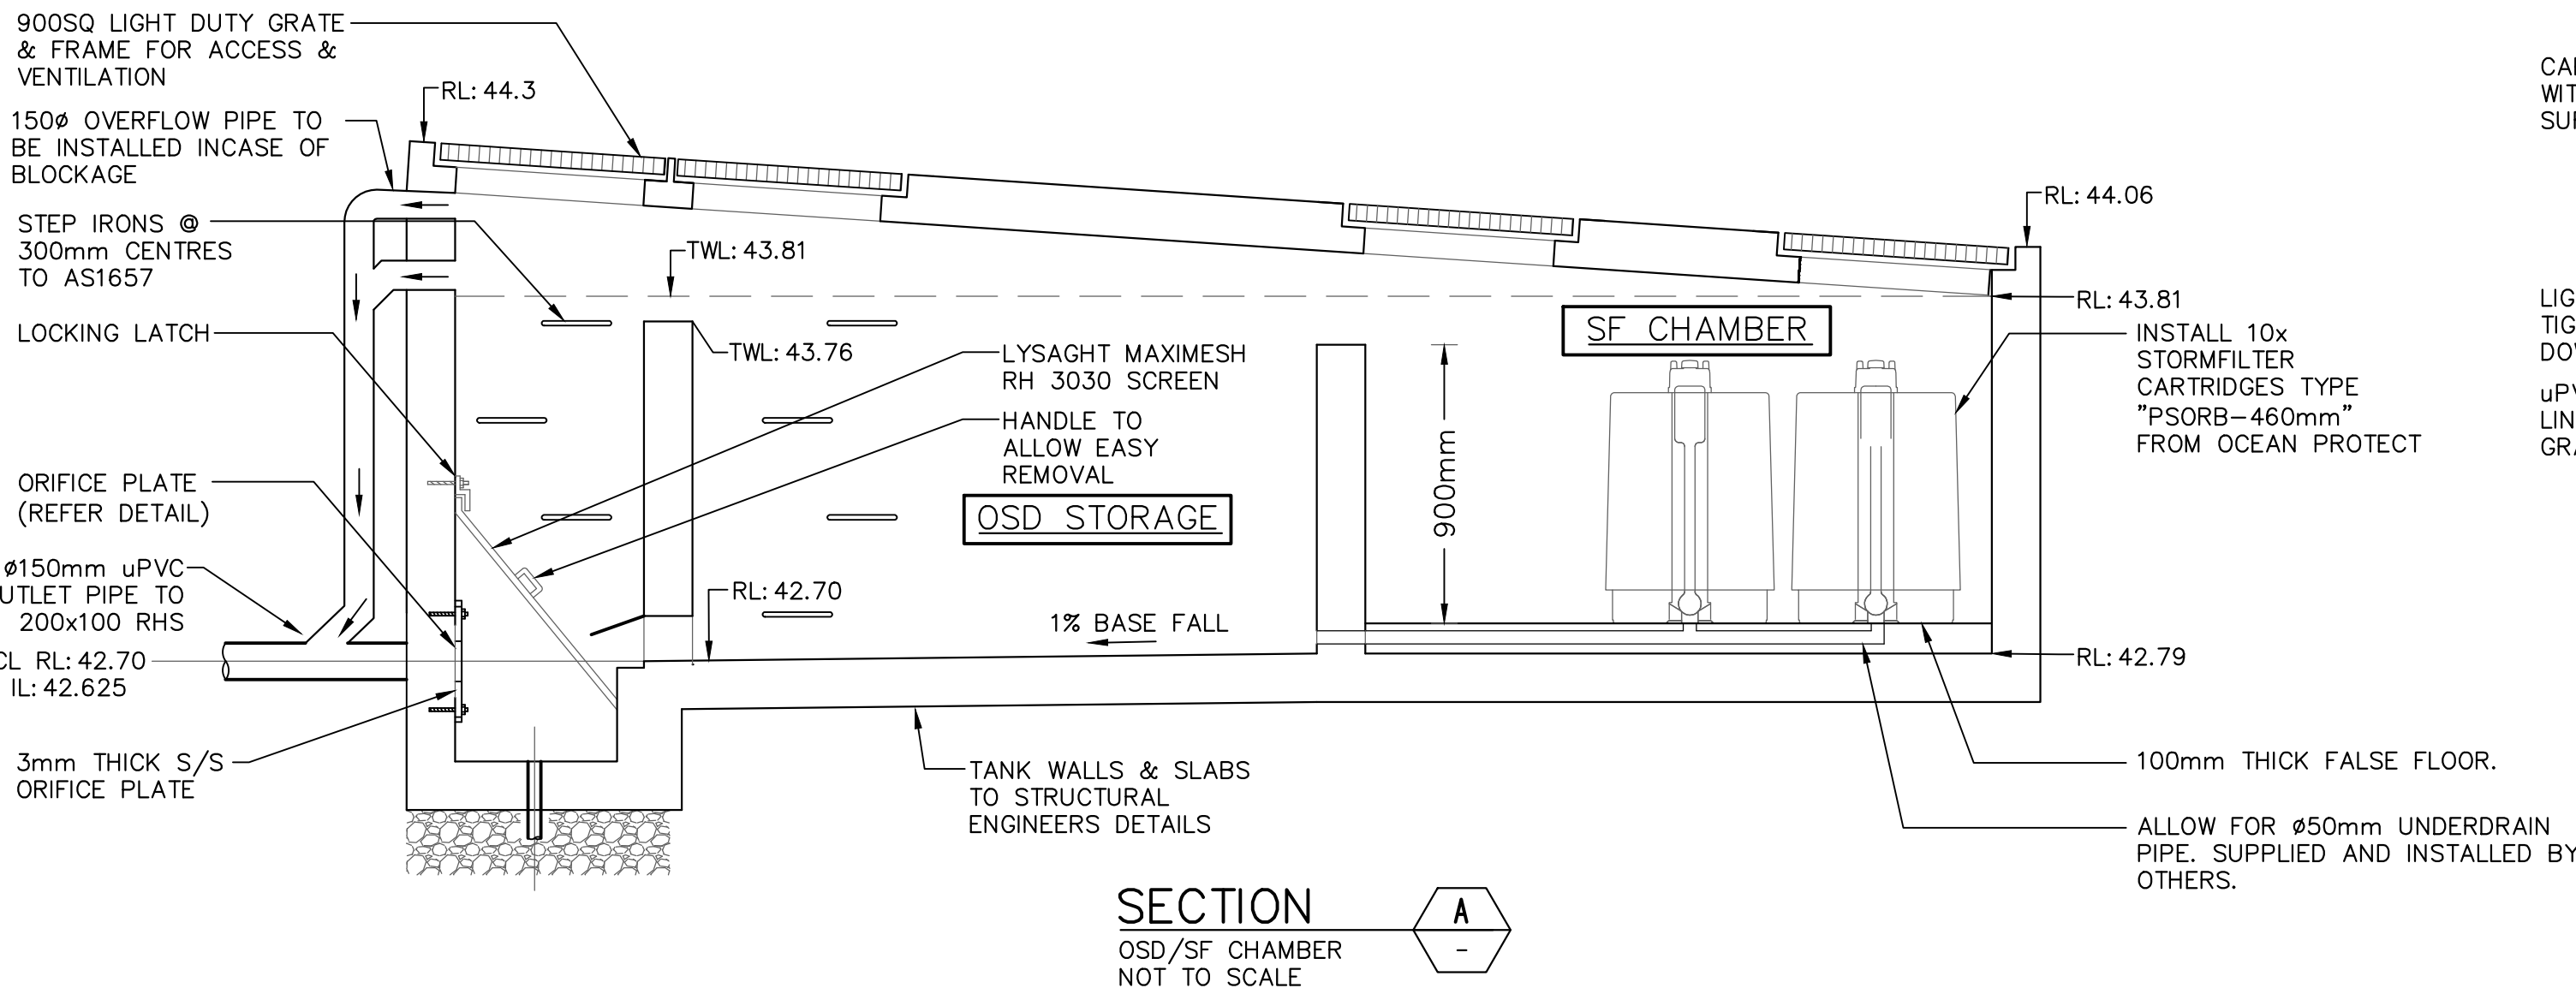

SECTION A  
OSD/SF CHAMBER  
NOT TO SCALE

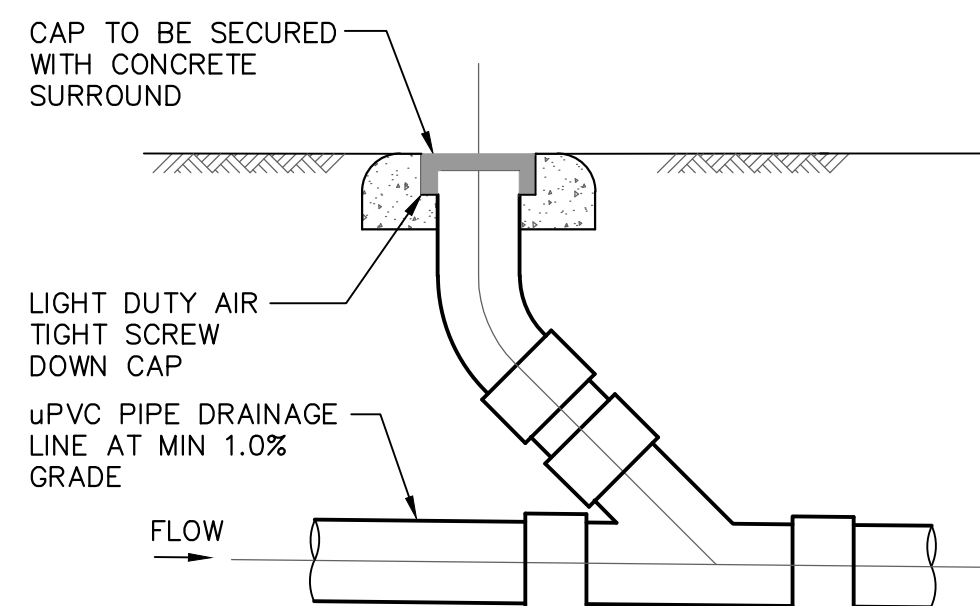

DETAIL 15  
CLEANING EYE  
SCALE 1:20

This drawing remains the property of Capital Engineering Consultants and must not be reproduced or used without written consent.

### DEVELOPMENT APPLICATION (DA)


FOR APPROVAL

| Rev. | Description  | By.    | Chk. | App. | Date       |
|------|--------------|--------|------|------|------------|
| G    | FOR APPROVAL | M.W.   | R.F. | P.E. | 05.06.2020 |
| F    | FOR APPROVAL | M.W.   | R.F. | P.E. | 28.05.2020 |
| E    | FOR APPROVAL | S.C.H. | SCH  | P.E. | 22.03.2019 |
| D    | FOR APPROVAL | A.A.   | SCH  | P.E. | 18.12.2018 |
| C    | FOR APPROVAL | A.A.   | SCH  | P.E. | 31.10.2018 |
| B    | FOR APPROVAL | A.A.   | SCH  | P.E. | 23.10.2018 |



|         |                              |
|---------|------------------------------|
| Client  | BUILDING DESIGN & TECHNOLOGY |
| Project | 26-30 HOPE STREET, PENRITH   |

|       |               |
|-------|---------------|
| Title | DETAILS SHEET |
|-------|---------------|

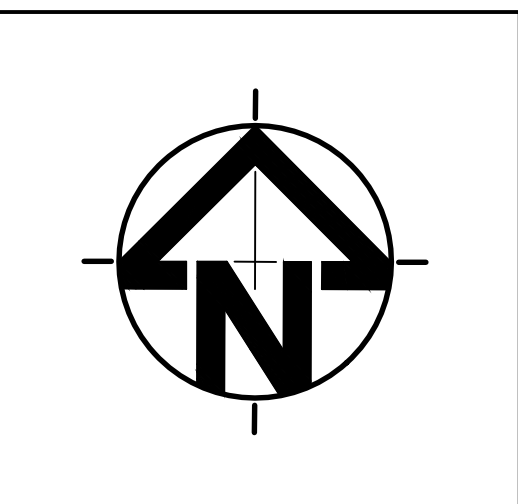


|       |                                          |
|-------|------------------------------------------|
| Date  | 05.06.2020                               |
| Scale | 1:100 @ A1 (original size)<br>1:200 @ A3 |

|                |         |
|----------------|---------|
| Design         | S.C.H.  |
| Drawn          | M.W.    |
| Checked        | R.F.    |
| Project Number | SW18025 |

|                                                              |        |
|--------------------------------------------------------------|--------|
| Approved                                                     | P.E.   |
| PAUL EL-BAYEH<br>B.E., M.E. (struct/foundation), M.I.E. Aust |        |
| Drawing Number                                               | SWDP13 |
| Revision                                                     | G      |




## ATTACHED - BELOW

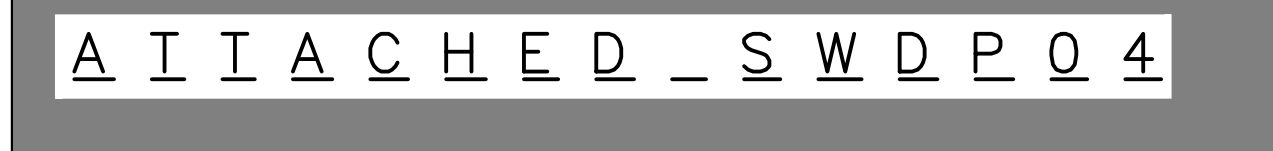

ORIFICE CALCULATION:

FORMULA:  $d = [0.464 \times Q / h^{0.5}]^{0.5}$  WITH;

$Q = \text{PSD} = 19.29 \text{ L/s}$   
 $h = 1.3 \text{ m}$

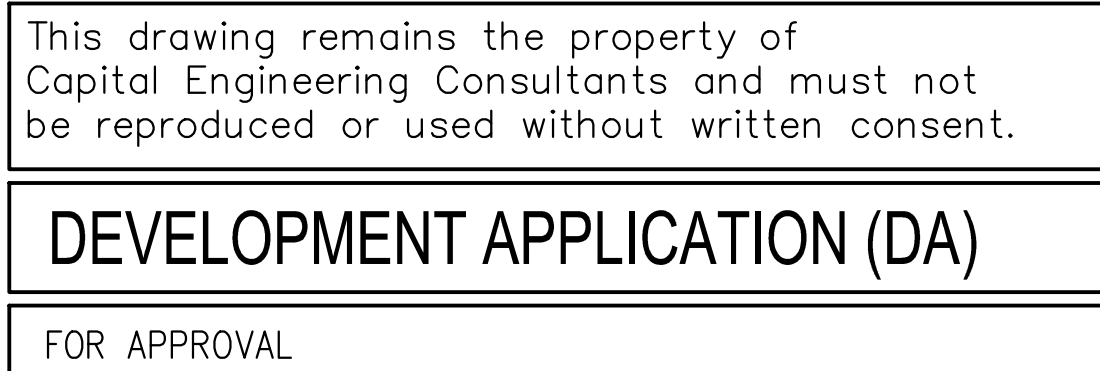


**cec**  
capital engineering consultants


---

8 Buller Street,  
North Parramatta 2151  
Ph: (02) 9630 0121  
Fax: (02) 9630 0132  
[info@capitalengineering.com.au](mailto:info@capitalengineering.com.au)  
[www.capitalengineering.com.au](http://www.capitalengineering.com.au)




# KIP DESIGN + DETAILS

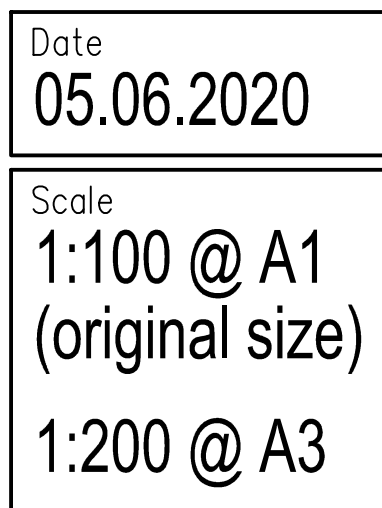

|                      |                        |                                                                 |
|----------------------|------------------------|-----------------------------------------------------------------|
| Drawn<br><b>M.W.</b> | Checked<br><b>R.F.</b> | <hr/> PAUL EL-BAYEH<br>B.E.,M.E.(struct/foundation),M.I.E. Aust |
|----------------------|------------------------|-----------------------------------------------------------------|

 



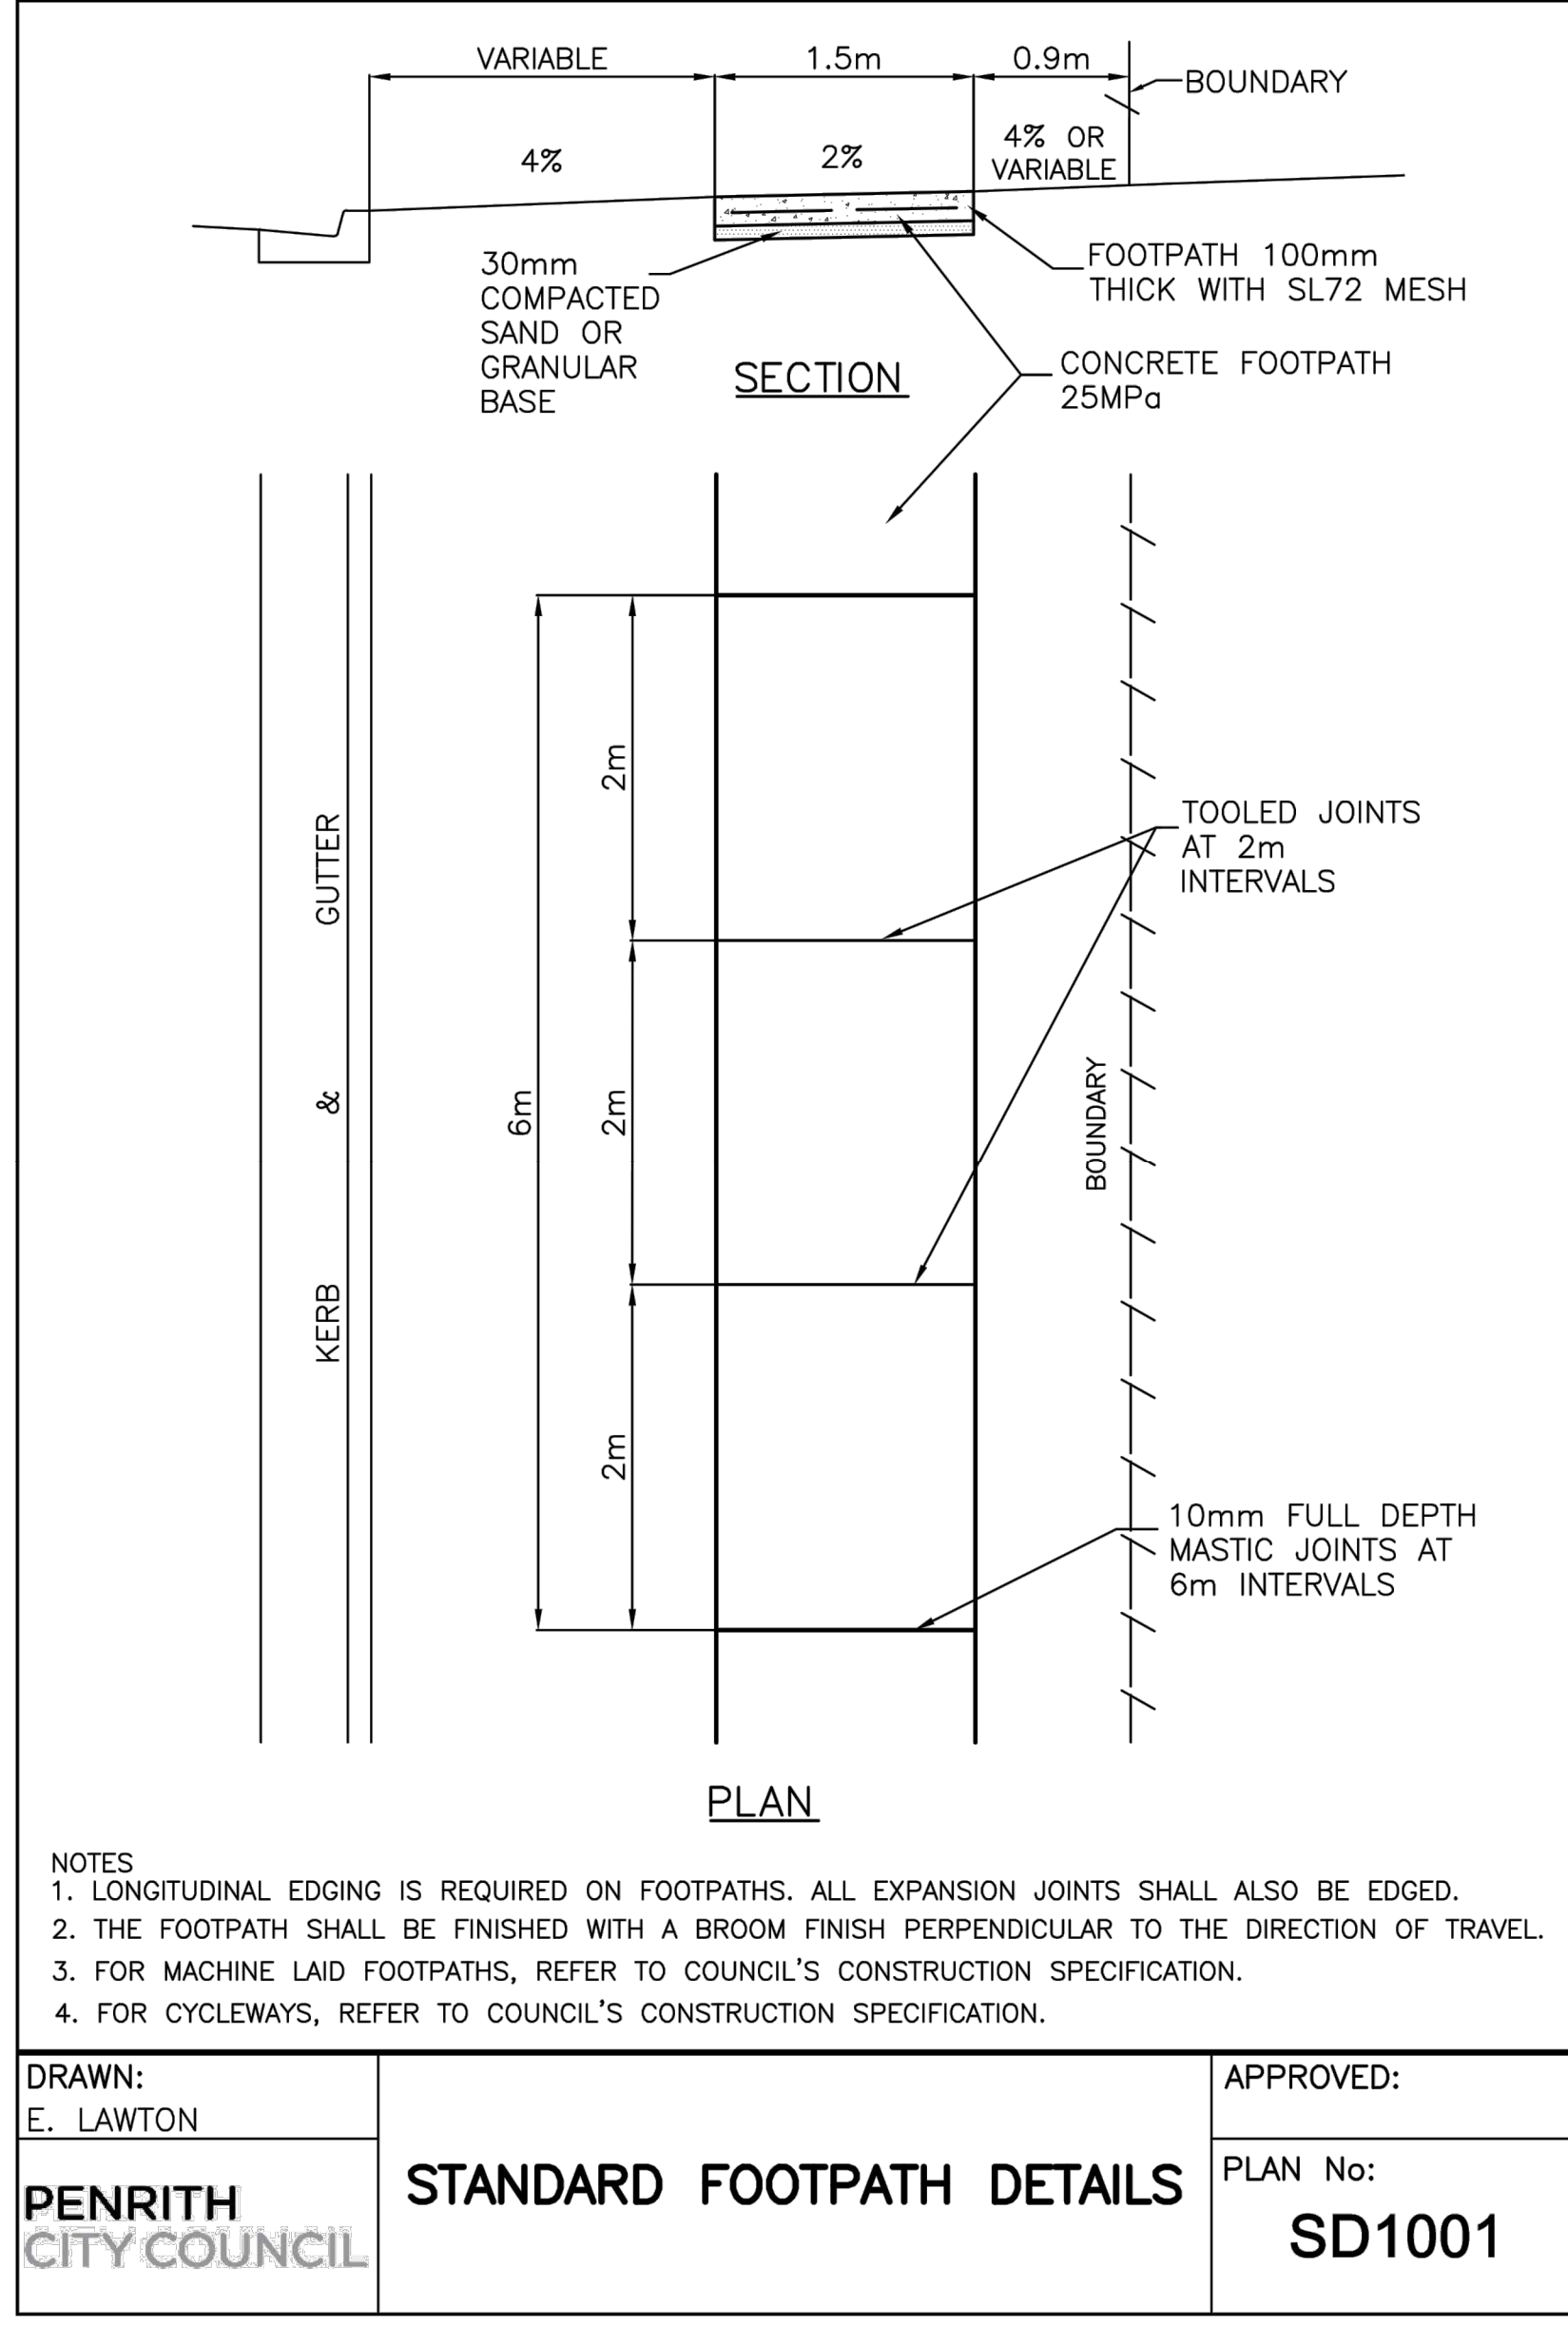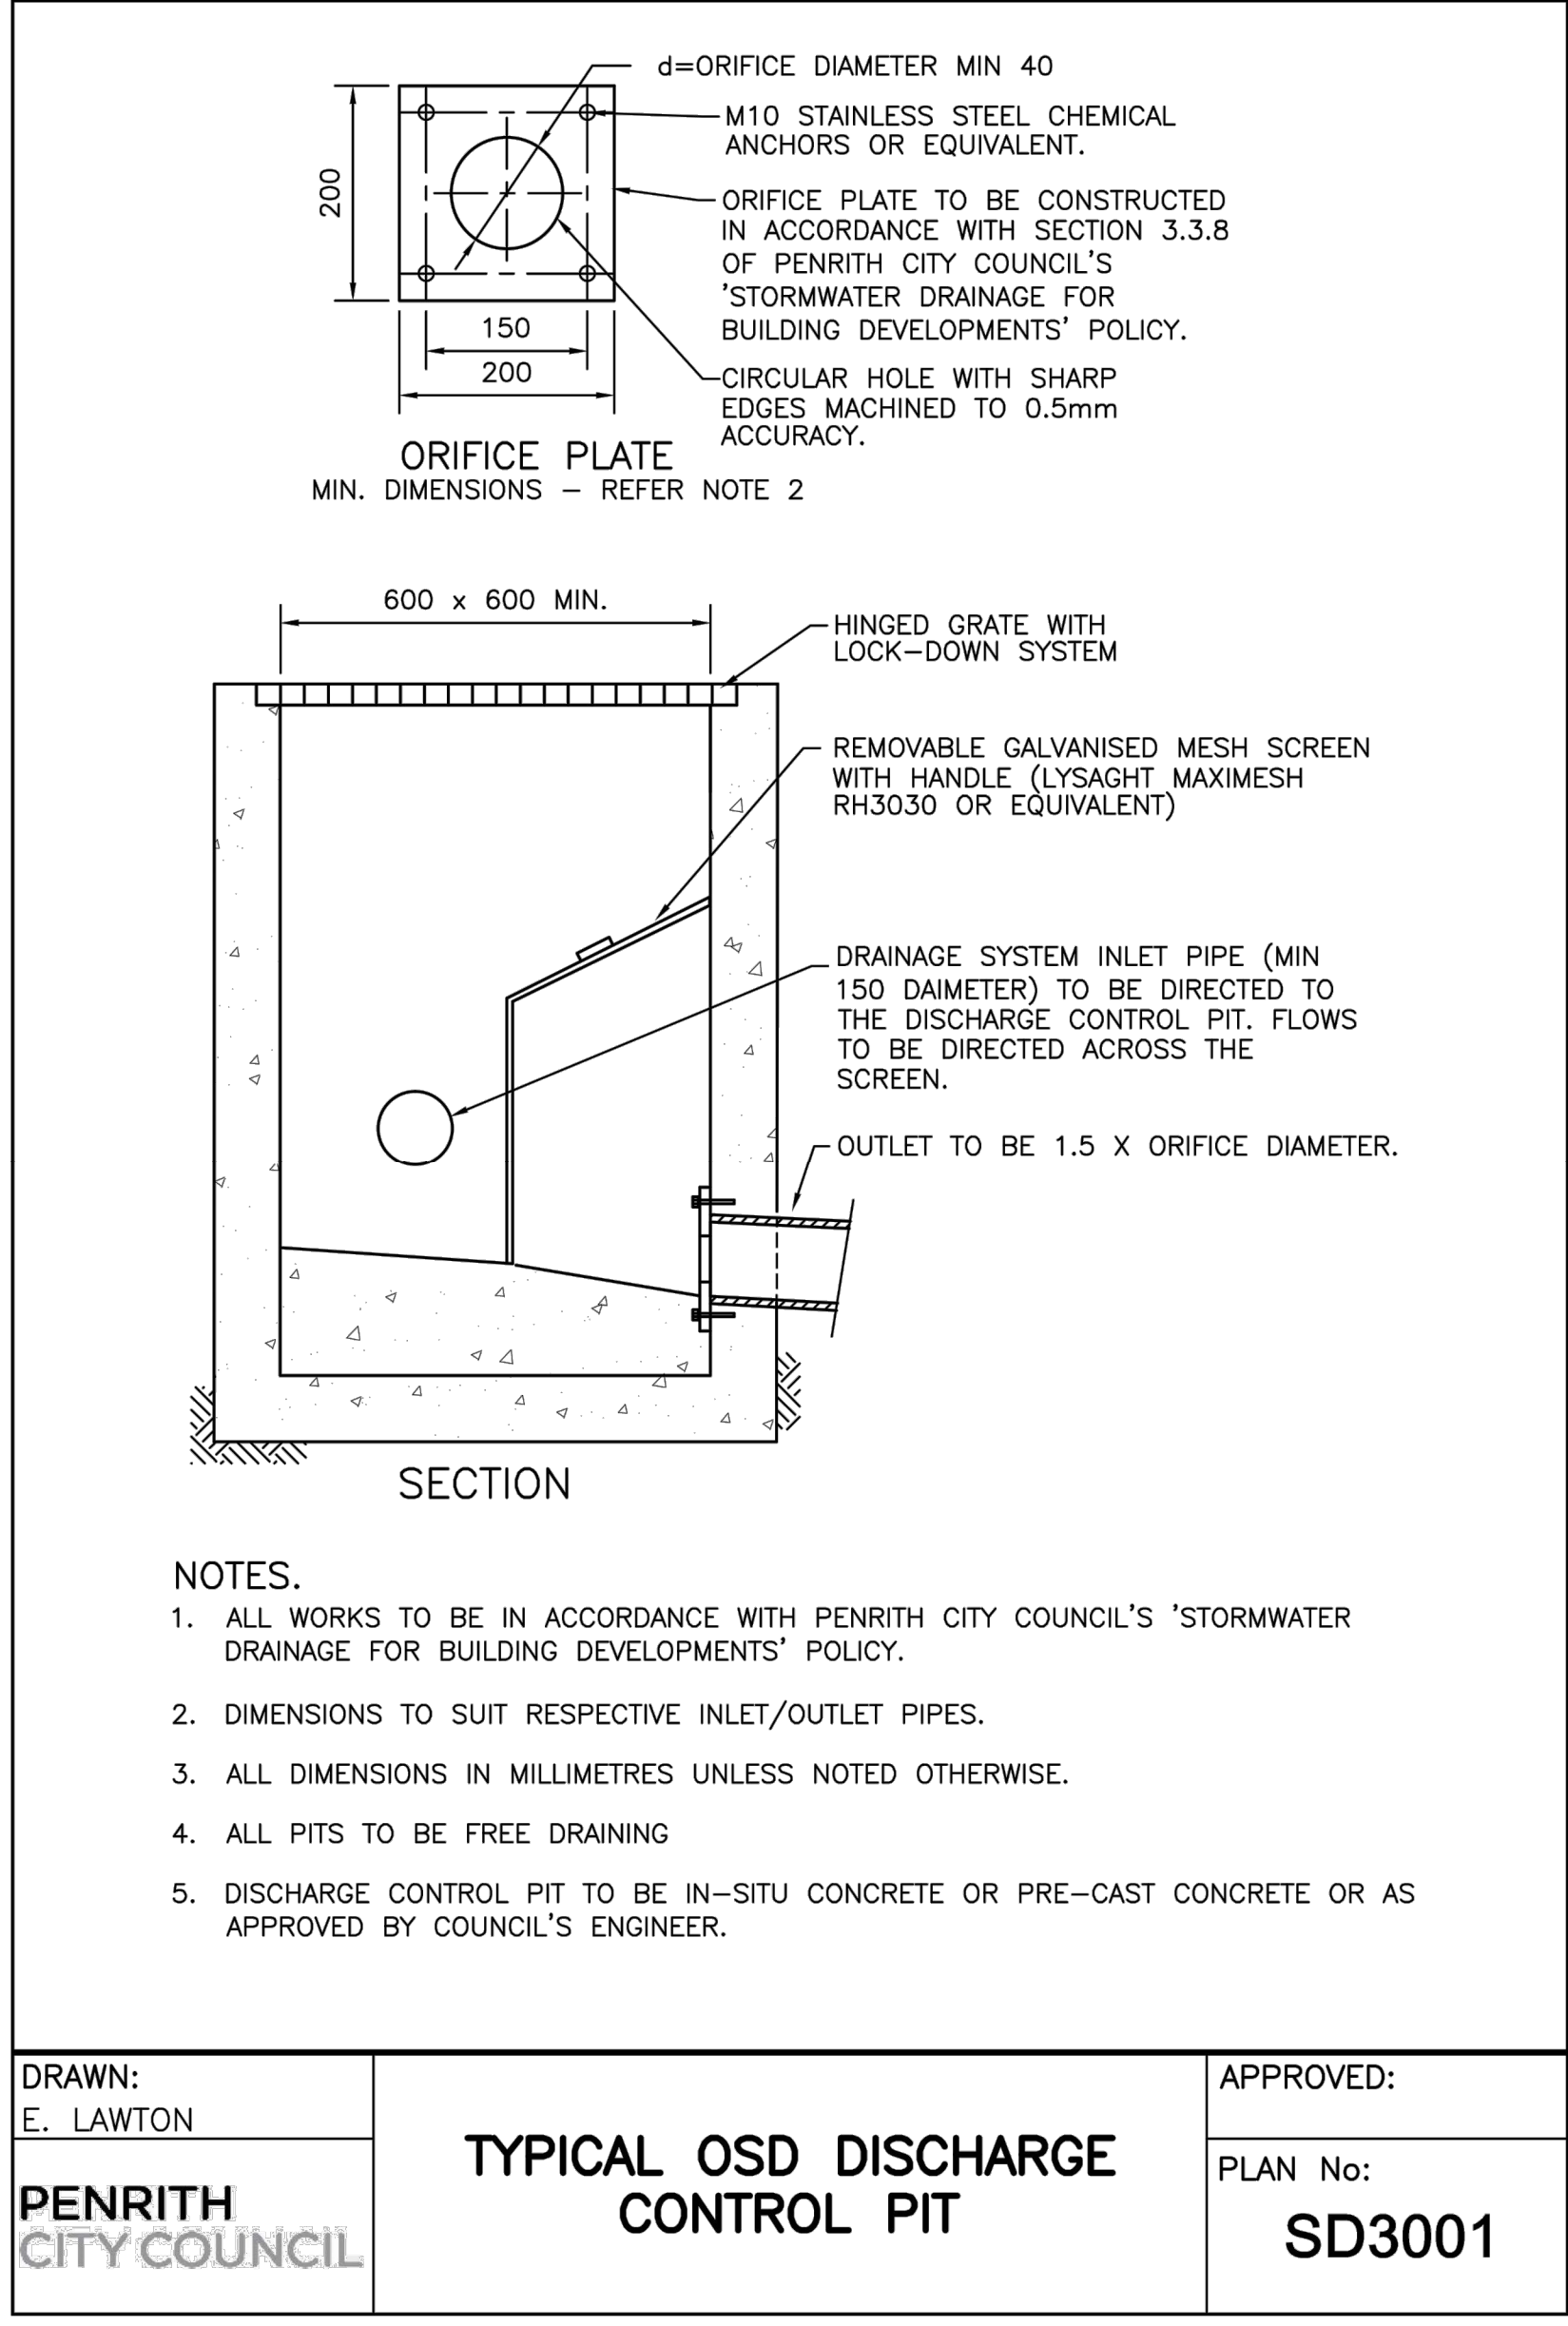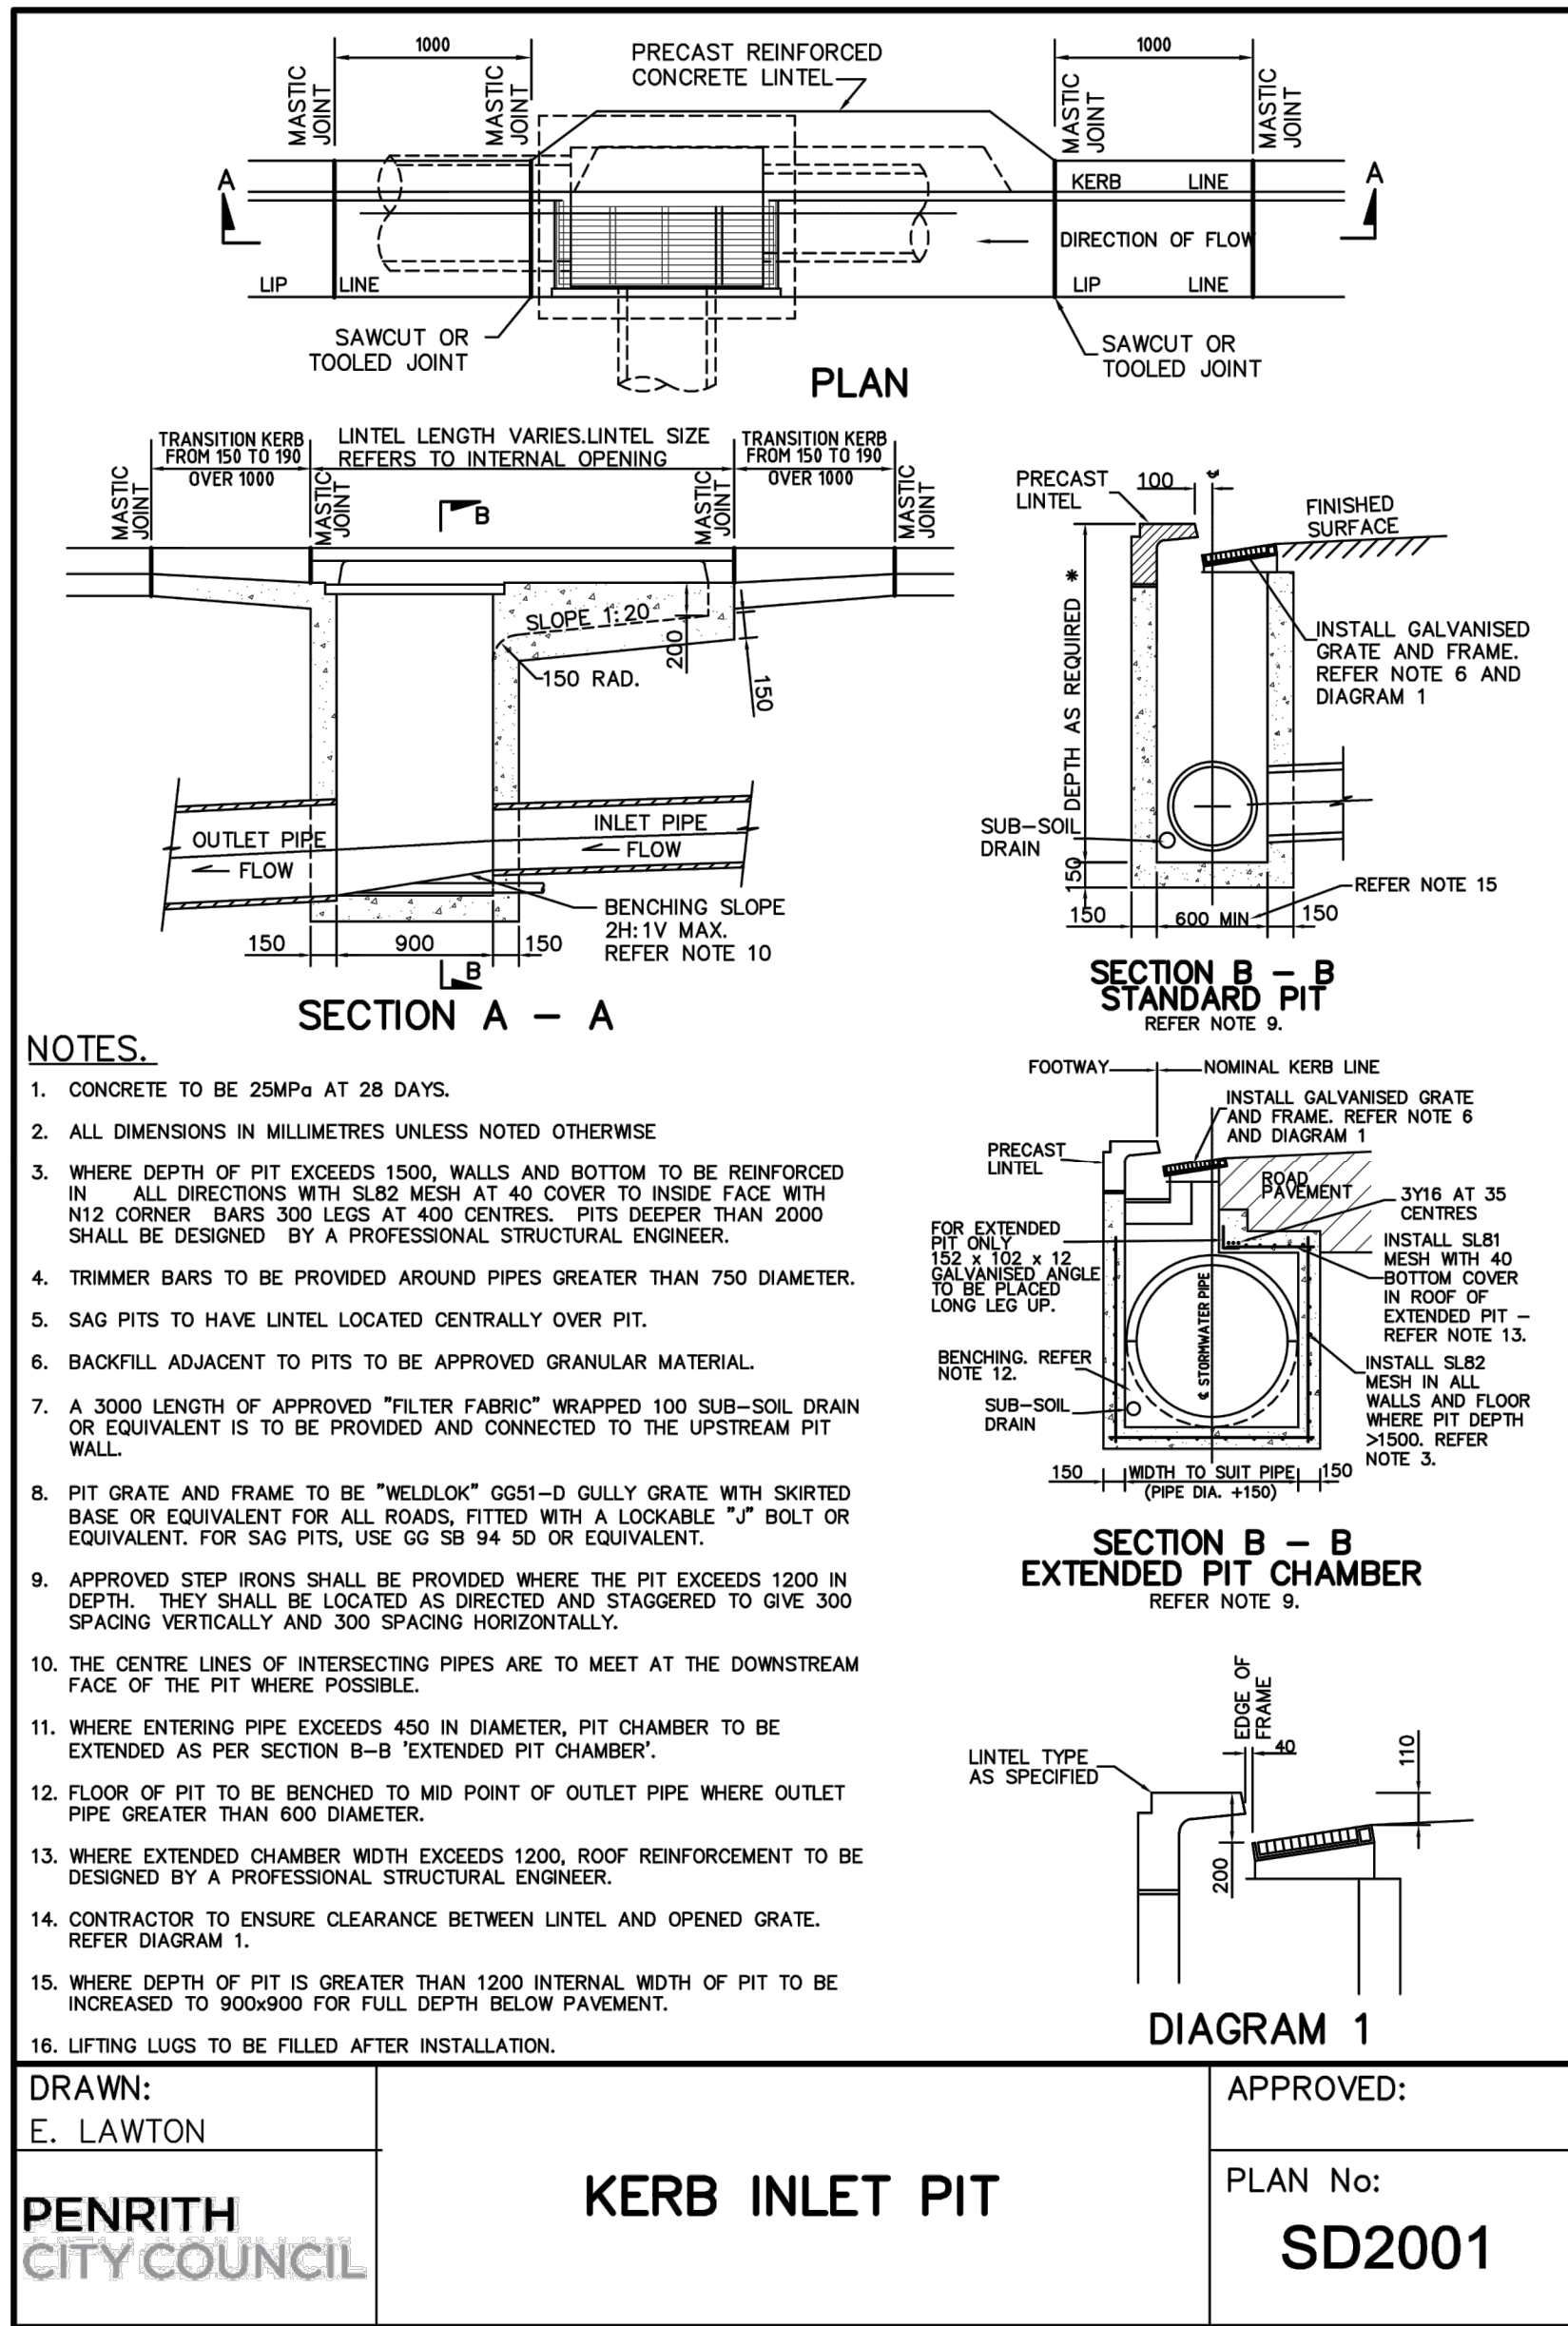

This drawing remains the property of Capital Engineering Consultants and must not be reproduced or used without written consent.

DEVELOPMENT APPLICATION (DA)


FOR APPROVAL

| Rev. | Description  | By.    | Chk. | App. | Date       |
|------|--------------|--------|------|------|------------|
| G    | FOR APPROVAL | M.W.   | R.F. | P.E. | 05.06.2020 |
| F    | FOR APPROVAL | M.W.   | R.F. | P.E. | 28.05.2020 |
| E    | FOR APPROVAL | S.C.H. | SCH  | P.E. | 22.03.2019 |
| D    | FOR APPROVAL | A.A.   | SCH  | P.E. | 18.12.2018 |
| C    | FOR APPROVAL | A.A.   | SCH  | P.E. | 31.10.2018 |
| B    | FOR APPROVAL | A.A.   | SCH  | P.E. | 23.10.2018 |



|                                         |
|-----------------------------------------|
| Client                                  |
| <b>BUILDING DESIGN &amp; TECHNOLOGY</b> |
| Project                                 |
| <b>26-30 HOPE STREET, PENRITH</b>       |

|                                 |
|---------------------------------|
| Title                           |
| <b>COUNCIL STANDARD DETAILS</b> |

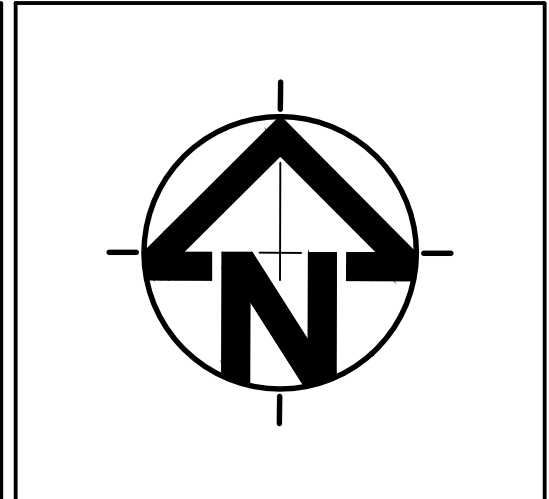

|       |                            |                |         |                |        |
|-------|----------------------------|----------------|---------|----------------|--------|
| Date  | 05.06.2020                 | Design         | S.C.H.  | Approved       | P.E.   |
| Scale | 1:100 @ A1 (original size) | Drawn          | M.W.    | Checked        | R.F.   |
|       | 1:200 @ A3                 | Project Number | SW18025 | Drawing Number | SWDP15 |
|       |                            |                |         | Revision       | G      |