


CATHOLIC HEALTHCARE JORDAN SPRINGS

CIVIL ENGINEERING PLANS

DEVELOPMENT APPLICATION

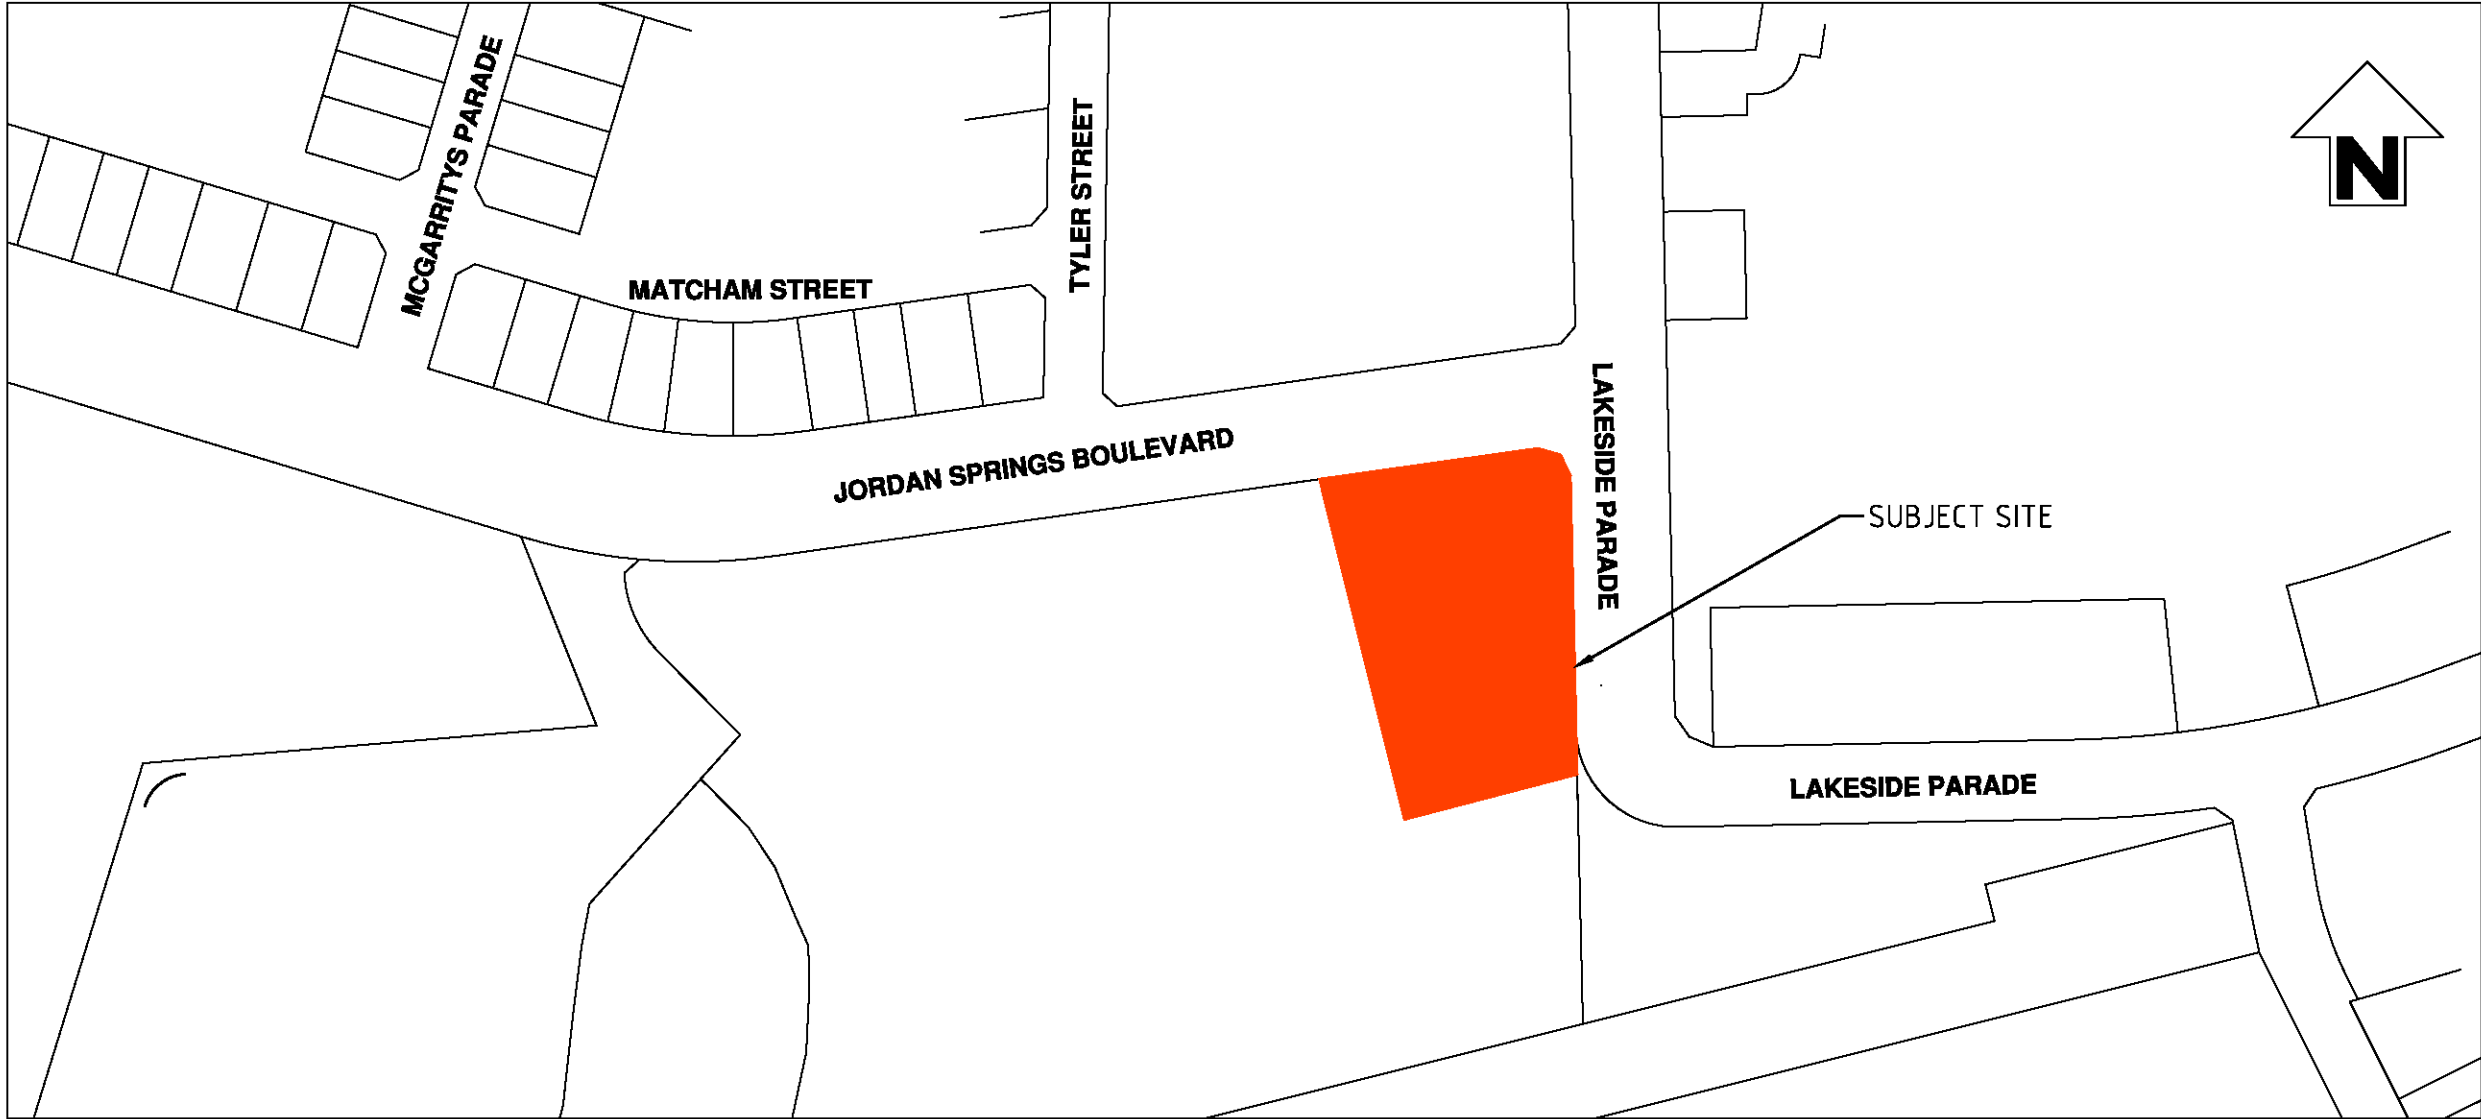

LOCATION PLAN
N.T.S

Sheet List Table	
Sheet Number	Sheet Title
01	Ttile Page
02	Civil Works Plan 01
03	Civil Works Plan 02
04	Civil Works Plan 03
05	Bulk Earthworks Concept
06	Typical Road Cross Sections
07	Road Longsections 01
08	Drainage Catchments
09	Drainage Calculations
10	Drainage Calculations & Details
11	Drainage Details
12	Retaining Wall Plan
13	Retaining Wall Details
14	Soil & Water Management Plan
15	Soil & water Management Details

LEGEND PROPOSED

	STORMWATER PIPE		+10.00 PAVEMENT LEVEL
	GRATED PIT		CONTOURS
	JUNCTION PIT		CATCHMENT BOUNDARY
	KERB INLET PIT		EDGE STRIP
	SEDIMENT FENCE		KERB & GUTTER
	SEDIMENT TRAP		LAYBACK KERB & GUTTER
	TEMPORARY CONSTRUCTION EXIT		RETAINING WALL
			SUBSOIL DRAINAGE

LEGEND EXISTING

	STORMWATER LINE		SIGNPOST
	STORMWATER PIT		+10.00 EXISTING SPOT LEVEL
	WATER LINE		EXISTING CONTOURS
	SEWER LINE		GAS LINE
	TELSTRA LINE		ELECTRICAL LINE

GENERAL NOTES

- G1. ALL WORK TO BE CARRIED OUT IN ACCORDANCE WITH PENRITH CITY COUNCIL'S STANDARD SPECIFICATIONS AND TO THE REQUIREMENTS OF THE PCA.
- G2. INSPECTIONS BY THE CIVIL ENGINEER SHALL BE CARRIED OUT AT THE FOLLOWING STAGES:
- (a) PRIOR TO INSTALLATION OF EROSION AND SEDIMENT CONTROL STRUCTURES
 - (b) PRIOR TO BACKFILLING PIPELINES, SUBSOIL DRAINS, TRENCH BEDDING AND DAMS
 - (c) PRIOR TO CASTING OF PITS AND OTHER CONCRETE STRUCTURES, INCLUDING KERB AND GUTTER
 - (d) PROOF ROLLER TEST OF SUBGRADE AND SUB-BASE
 - (e) ROLLER TEST OF COMPLETED PAVEMENT PRIOR TO PLACEMENT OF WEARING COURSE
 - (f) FORMWORKS PRIOR TO POURING CONCRETE IN PARKING AREA FOR FOOTPATH CROSSING AND OTHER ASSOCIATED WORK
 - (g) PRIOR TO BACKFILLING PUBLIC UTILITY CROSSINGS IN ROAD RESERVES
 - (h) PRIOR TO PLACEMENT OF ASPHALTIC CONCRETE
 - (i) FINAL INSPECTION AFTER ALL WORKS ARE COMPLETED AND 'WORKS AS EXECUTED' PLANS HAVE BEEN SUBMITTED TO COUNCIL
- G3. MAKE SMOOTH JUNCTIONS WITH EXISTING WORKS.
- G4. NO WORK TO BE CARRIED OUT ON COUNCIL PROPERTY OR ADJOINING PROPERTIES WITHOUT THE WRITTEN PERMISSION FROM THE OWNER.
- G5. VEHICULAR ACCESS AND ALL SERVICES TO BE MAINTAINED AT ALL TIMES TO ADJOINING PROPERTIES AFFECTED BY CONSTRUCTION.
- G6. ALL RUBBISH, BUILDINGS, SHEDS AND FENCES TO BE REMOVED TO SATISFACTION OF PCA AT COMPLETION OF WORKS.
- G7. A TRAFFIC CONTROL PLAN IS TO BE SUBMITTED TO COUNCIL WITH A SECTION 138 APPLICATION FOR EXTERNAL WORKS WITHIN THE ROAD RESERVE PRIOR TO COMMENCEMENT OF WORKS.
- G8. ALL FILL AREAS ARE TO BE INSPECTED BY A GEOTECHNICAL ENGINEER PRIOR TO STRIPPING AND ALL RECOMMENDATIONS OF THE SALINITY REPORT ARE TO BE FOLLOWED.
- G9. THE CONTRACTOR SHALL BE RESPONSIBLE FOR THE VERIFICATION OF THE LOCATION OF ANY EXISTING SERVICES AFFECTING THE WORKS AREA, ANY DAMAGED SERVICES SHALL BE REPAIRED AT THE CONTRACTORS COST.

EARTHWORKS NOTES

- E1. EARTHWORKS TO BE CARRIED OUT TO THE SATISFACTION OF THE PCA, SITE SUPERINTENDENT AND GEOTECHNICAL ENGINEER. UNSOUND MATERIALS ARE TO BE REMOVED FROM ROADS AND BUILDING PADFS PRIOR TO FILLING. THE CONTRACTOR IS TO ARRANGE AND MAKE AVAILABLE COMPACTION CERTIFICATES WHERE REQUIRED.
- E2. WHERE THE SLOPE OF THE NATURAL SURFACE EXCEEDS ONE IN FOUR (1:4), BENCHES ARE TO BE CUT TO PREVENT SLIPPING OF THE PLACED FILL MATERIAL AS REQUIRED BY THE PCA AND GEOTECHNICAL ENGINEER.
- E3. ALL BATTERS ARE TO BE SCARIFIED TO ASSIST WITH ADHESION OF TOP SOIL TO BATTER FACE.
- E4. PROVIDE MINIMUM 150mm AND MAXIMUM 300mm TOPSOIL WITH GRASS SEEDING ON FOOTPATHS, FILLED AREAS AND ALL OTHER AREAS DISTURBED DURING CONSTRUCTION. WHERE AREAS ARE TO BE LEFT EXPOSED AFTER WORKS.
- E5. THE CONTROL TESTING OF EARTHWORKS SHALL BE IN ACCORDANCE WITH THE GUIDELINES IN AUSTRALIAN STANDARD 3798 - 1996. WHERE IT IS PROPOSED TO USE TEST METHOD AS1289 E8.1 OR AS1289 E8.2 TO DETERMINE THE FIELD DENSITY, A SAND REPLACEMENT METHOD SHALL BE USED TO CONFIRM THE RESULTS AS DIRECTED BY PCA. THE GEOTECHNICAL TESTING AUTHORITY SHALL HAVE A LEVEL 1 RESPONSIBILITY FOR ALL FILLING AS DEFINED IN APPENDIX B AS 3798-1996, AND AT THE END OF THE WORKS SHALL CONFIRM THE EARTHWORKS COMPLY WITH THE REQUIREMENTS OF THE SPECIFICATION AND DRAWINGS.
- E6. THE CONTRACTOR SHALL CONTROL SEDIMENTATION, EROSION AND POLLUTION DURING CONSTRUCTION IN ACCORDANCE WITH THE REQUIREMENTS OF THE SOIL CONSERVATION SERVICES, WATER RESOURCES OF NSW AND SOIL AND WATER MANAGEMENT PLAN PART OF THIS DRAWING SET SHEETS 10 AND 11.

ROADWORKS NOTES

- R1. SUBGRADE, SUB-BASE, AND BASE TO BE COMPACTED IN ACCORDANCE WITH SITEPLUS CIVIL DWG C09 AND GEO-TECHNICAL RECOMMENDATIONS SPECIFICATION.
- R2. SUBSOIL DRAINS TO BE PROVIDED ON BOTH SIDES OF ROADS (EXCEPT WHERE THERE IS STORM WATER DRAINAGE).
- R3. SERVICE CONDUITS TO BE PLACED AS DIRECTED BY ENDEAVOUR ENERGY, NBN CO. AND AS REQUIRED BY THE SYDNEY WATER.
- R4. PROPOSED SERVICES CROSSING EXISTING ROADS SHALL BE THRUST BORED UNDER THE ROAD SO AS NOT TO DAMAGE EXISTING SURFACE.
- R5. ALL ROADS ARE TO BE TEMPORARILY SEALED WITH 25mm GAP GRADED AC14, THE FINAL AC IS TO PLACED FOLLOWING CONSTRUCTION OF ADJOINING BUILDINGS.
- R6. SIGNPOSTING AND LINEMARKING TO CONFORM WITH AS1742.2 RAISED RETRO- REFLECTIVE PAVEMENT MARKERS TO CONFORM WITH AS1906. ALL APRONS AND KERB FACE ON CENTRAL ISLANDS OF ROUNDABOUTS AND ALL OTHER ISLANDS SHOULD BE DELINEATED BY REFLECTIVE WHITE MARKING.
- R7. ALL LEVELS ARE TO BE SET OUT FROM ESTABLISHED STATE SURVEY MARKS.


STORMWATER NOTES

- S1. ALL PIPES TO BE SPIGOT AND SOCKET, RUBBER RING JOINTED.
- S2. ALL LONGITUDINAL PIPELINES IN ROADS MUST BE LOCATED UNDER KERB AND GUTTER AND BE BACKFILLED WITH APPROVED GRANULAR MATERIAL UNLESS OTHERWISE APPROVED BY THE COUNCIL ENGINEER.
- S3. DRAINAGE LINES MUST BE BACKFILLED WITH APPROVED GRANULAR MATERIAL IN TRAFFICABLE AREAS. THREE (3.0) METRES OF SUBSOIL DRAINAGE WRAPPED IN GEOTEXTILE STOCKING MUST BE PROVIDED TO ALL DOWNSTREAM PITS.
- S4. ALL GULLY PITS TO COUNCIL'S STANDARD AND LINTELS CENTRALLY PLACED AT SAG PITS.
- S5. ALL PITS MUST BE BENCHED AND STREAMLINED. PROVIDE SL72 REINFORCEMENT AND GALVANISED STEP IRONS IN ALL PITS OVER 1.2-METRES DEEP AS MEASURED FROM THE TOP OF GRATE TO THE INVERT OF THE PIT.
- S6. CONCRETE IS TO HAVE MINIMUM COMPRESSIVE STRENGTH OF 32MPA AT 28-DAYS UNLESS OTHERWISE APPROVED BY THE COUNCIL ENGINEER.
- S7. ALL INTERALLOTMENT DRAINAGE MUST HAVE A MINIMUM PIPE DIAMETER OF 150 MM AND A MINIMUM GRADE OF 1% UNLESS OTHERWISE APPROVED BY THE COUNCIL ENGINEER.
- S8. ALL INTERALLOTMENT DRAINAGE LINES MUST BE LAID CENTRALLY WITHIN DRAINAGE EASEMENTS. INSPECTION PITS MUST BE PROVIDED AT ALL CHANGES OF GRADE AND DIRECTION.
- S9. INTERALLOTMENT DRAINAGE LINES MUST BE INSTALLED AFTER SYDNEY WATER SEWERAGE LINES HAVE BEEN INSTALLED WHERE SEWER IS PROPOSED ADJACENT TO INTERALLOTMENT DRAINAGE LINES.
- S10. 1% AEP OVERLAND FLOW PATHS MUST BE FORMED AND SHOWN ON 'WORKS AS EXECUTED' DRAWINGS.
- S11. ALL PLANS (BOTH DESIGN AND WAE) ARE TO CLEARLY DELINEATE THE EXTENT/LOCATION OF FLOOD LINES INCLUDING THE 5% AEP, 1% AEP AND PMF.
- S12. ADEQUATE PROVISION IS TO BE MADE TO PREVENT SCOURING AND SEDIMENTATION FOR ALL DRAINAGE WORKS IN ACCORDANCE WITH COUNCIL'S REQUIREMENTS.
- S13. PIT LINTELS ARE TO BE STENCILLED WITH APPLICABLE DISTINCTION STENCIL AVAILABLE FROM COUNCIL.
- S14. CATCH DRAINS MUST BE CONSTRUCTED AS REQUIRED BY THE APPROVED PLANS OR THE PRINCIPAL CERTIFYING AUTHORITY.
- S15. SOIL AND WATER MANAGEMENT PLANS ARE TO BE PREPARED FOR ALL DISTURBED SITES AND ADHERED TO AT ALL TIMES DURING THE CONSTRUCTION AND MAINTENANCE PERIODS.

SERVICES ARE SHOWN INDICATIVE ONLY. CONTRACTOR TO CONFIRM ALL SERVICE LOCATIONS PRIOR TO CONSTRUCTION

DIMENSIONS SHALL BE NOT BE OBTAINED BY SCALING FROM THIS SET OF PLANS


REVISIONS	No.	DESCRIPTION	DRN	APP	DATE	siteplus Site Plus Pty Ltd ABN 73 104 315 085 planning engineering landscape design management					HEAD OFFICE 345 Kialla Street Wollongong NSW 2500 PO Box 5104 Wollongong NSW 2500 T 61 2 4227 4233 F 61 2 4227 4133 E info@siteplus.com.au	CAMDEN 12 View St PO Box 615 Camden NSW 2570 T 61 2 4655 5877 F 61 2 4655 5024 E camden@siteplus.com.au	Height Datum A.H.D	Client Title		Dwg Title	Ref & Dwg No	
	A	PRELIMINARY CLIENT ISSUE	A.C	A.C.	26.03.19						Drawn A.C	CATHOLIC HEALTHCARE		JORDAN SPRINGS 'NURSING HOME'		18125.DA.C01		
	B	REVISED LOT AND DP	A.C	A.C	15.05.19						Designed A.C			LOT 2 DP1248137		Sheet No		
											Checked A.C.	Dwg Status		Local Authority		Sheet 01 of 14		
										Approved A.C.	APPROVAL		PENRITH		Scale			
													JORDAN SPRINGS BOULEVARD		NOT TO SCALE			
													TITLE PAGE		Date			
															08.06/18			
															Rev			
															B			
															A1			

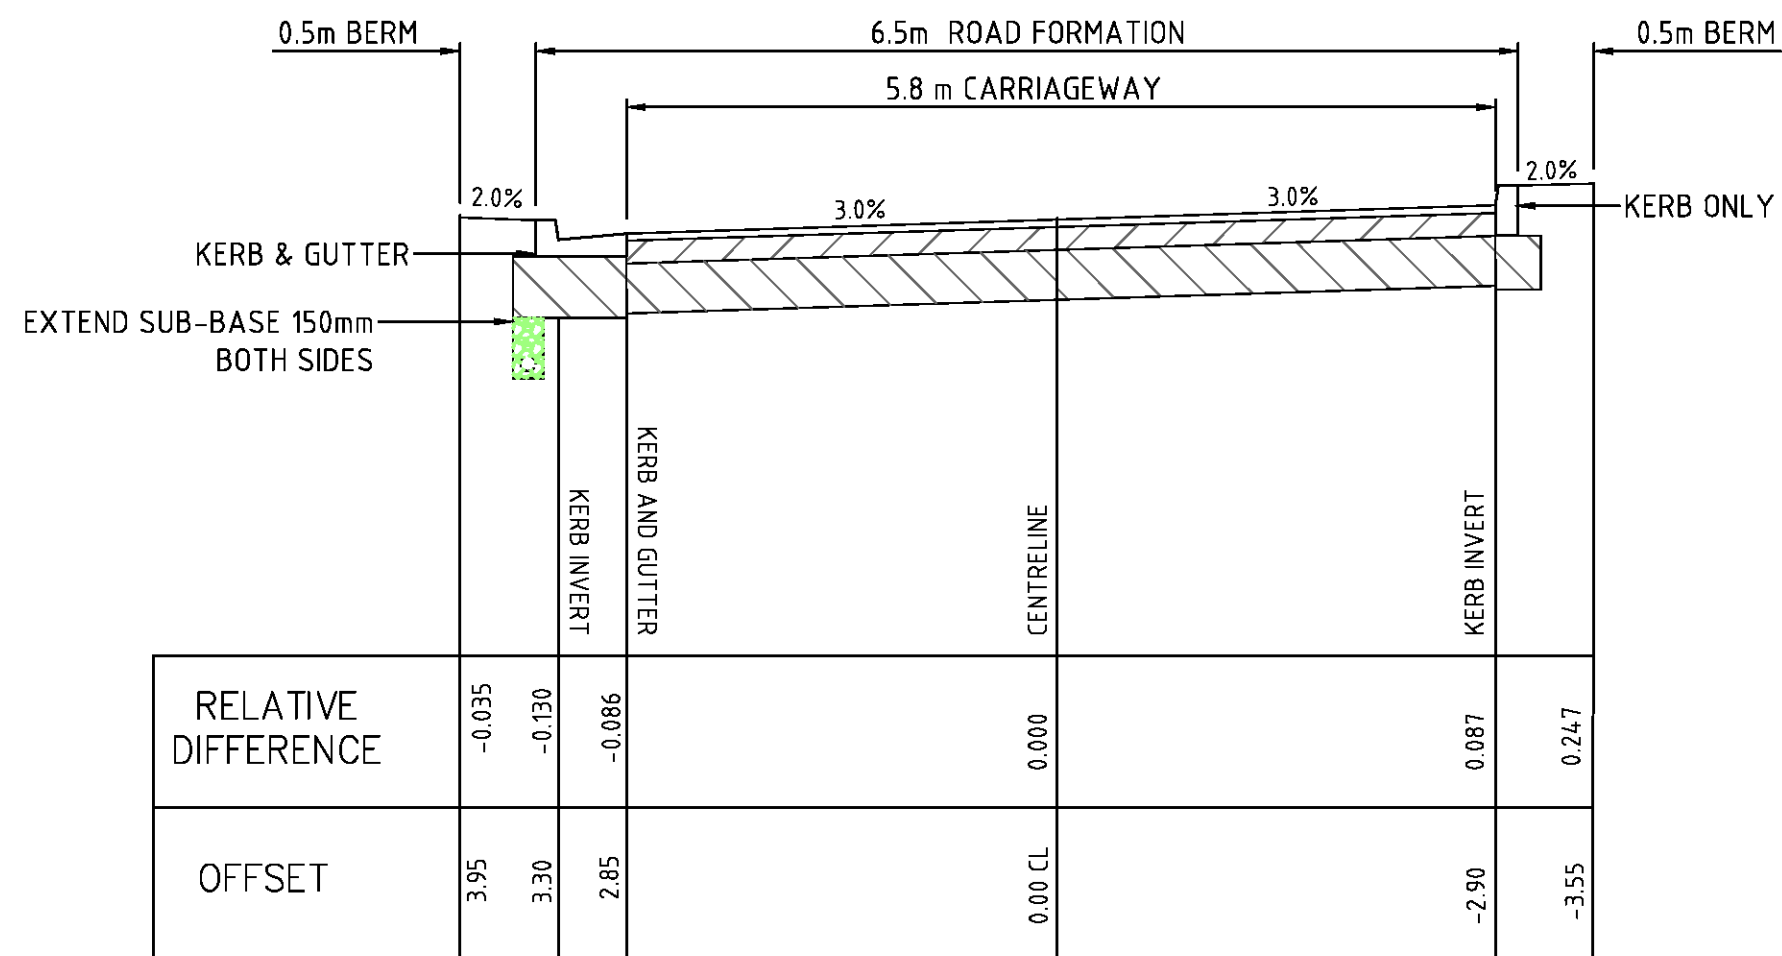

DELIVERY TURNING HEAD
TYPICAL CROSS SECTION
SCALE 1:50

PAVEMENT DETAILS CATEGORY B ROADS:-
50mm AC10 ASPHALT
WITH 10mm FLUSH SEAL
CONCRETE KERB AND GUTTER
BOTH SIDES
150mm DGB20
330mm SANDSTONE
(SUBJECT TO SUBGRADE TESTING BY
NATA REGISTERED LABORATORY.)
TRAFFIC LOADING ESA 2 x 10⁶


CBR VALUE OF 3% DETERMINED BY
ALLIANCE GEOTECHNICAL REPORT.
NO: 7640-GR-1-1, 19TH JULY 2018

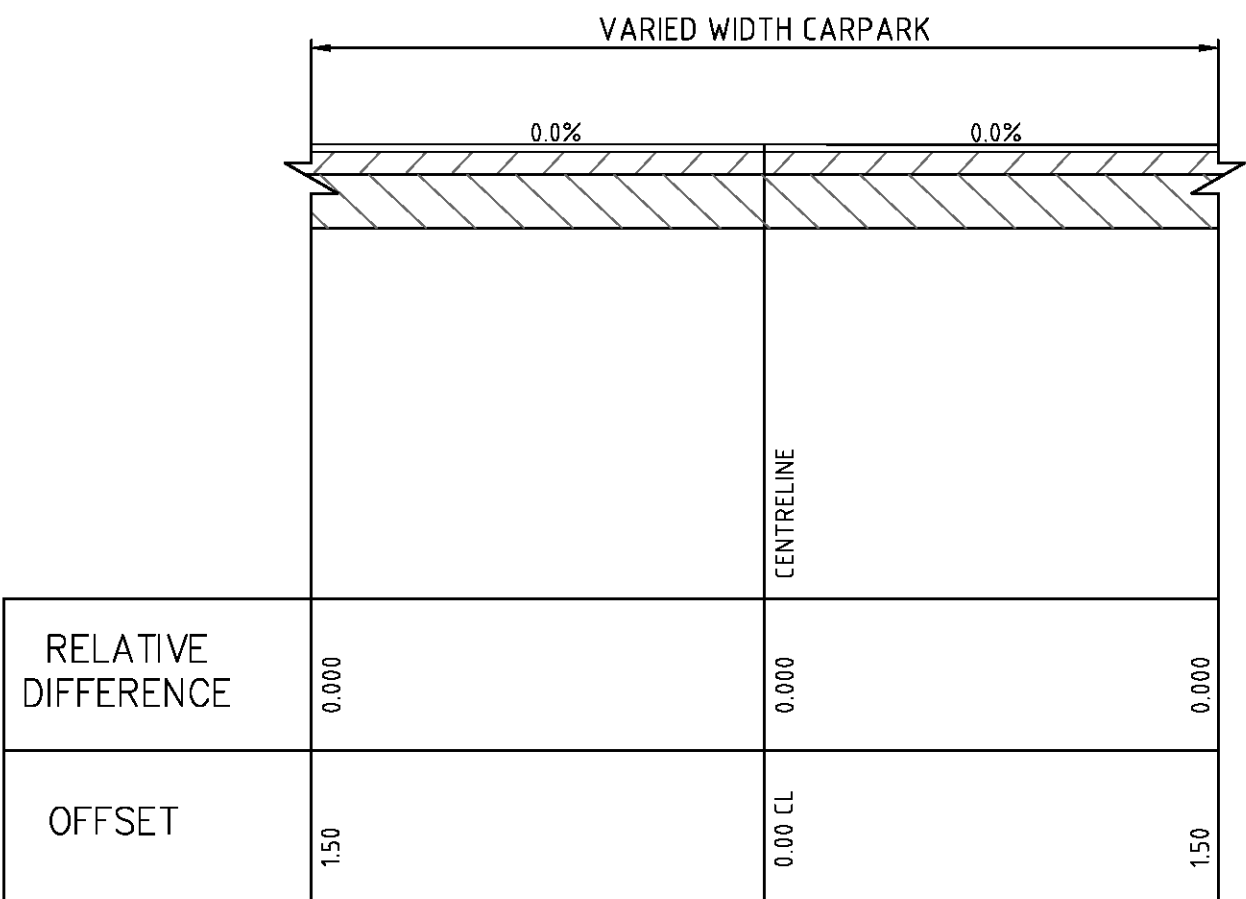

CARPARK
TYPICAL CROSS SECTION
SCALE 1:50

PAVEMENT DETAILS CATEGORY B ROADS:-
50mm AC10 ASPHALT
WITH 10mm FLUSH SEAL
CONCRETE KERB AND GUTTER
BOTH SIDES
150mm DGB20
330mm SANDSTONE
(SUBJECT TO SUBGRADE TESTING BY
NATA REGISTERED LABORATORY.)
TRAFFIC LOADING ESA 2 x 10⁶

CBR VALUE OF 3% DETERMINED BY
ALLIANCE GEOTECHNICAL REPORT.
NO: 7640-GR-1-1, 19TH JULY 2018

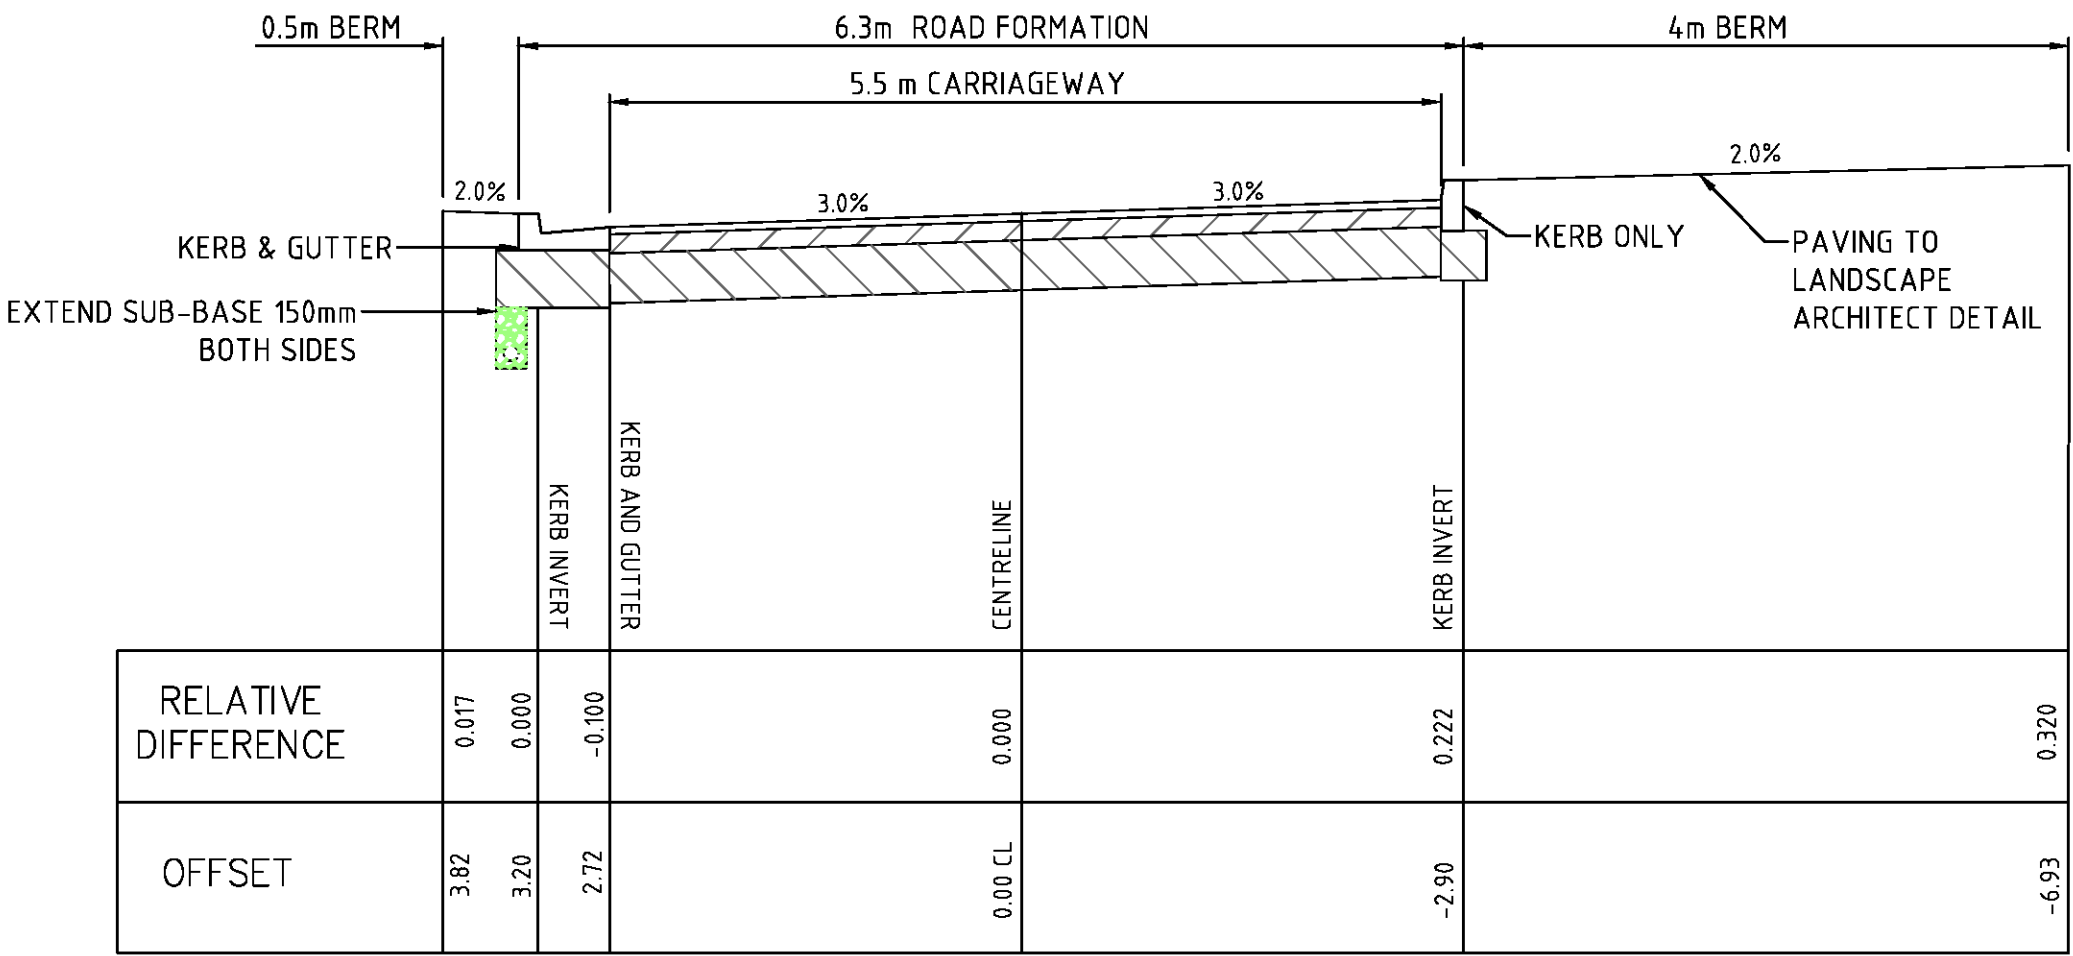

DELIVERY TURNING HEAD
TYPICAL CROSS SECTION
SCALE 1:50

PAVEMENT DETAILS CATEGORY B ROADS:-
50mm AC10 ASPHALT
WITH 10mm FLUSH SEAL
CONCRETE KERB AND GUTTER
BOTH SIDES
150mm DGB20
330mm SANDSTONE
(SUBJECT TO SUBGRADE TESTING BY
NATA REGISTERED LABORATORY.)
TRAFFIC LOADING ESA 2 x 10⁶

CBR VALUE OF 3% DETERMINED BY
ALLIANCE GEOTECHNICAL REPORT.
NO: 7640-GR-1-1, 19TH JULY 2018

T:\Projects\18125 Jordan Springs\DWG\DA\18125_PLANS.dwg

REVISIONS		DESCRIPTION				DATE				No.			
A		PRELIMINARY CLIENT ISSUE				26.03.19				15.05.19			
B		REVISED LOT AND DP											

DRN		APP		DATE		DESCRIPTION	
A.C.		A.C.		26.03.19		PRELIMINARY CLIENT ISSUE	
A.C.		A.C.		15.05.19		REVISED LOT AND DP	

HEAD OFFICE		CAMDEN	
345 Keira Street		12 View St	
Wollongong NSW 2500		PO Box 615	
PO Box 5104		Camden NSW 2570	
Wollongong NSW 2520		T 61 2 4227 4233	
T 61 2 4227 4233		F 61 2 4655 5024	
E info@siteplus.com.au		E camden@siteplus.com.au	

planning		engineering		landscape		design		management	
----------	--	-------------	--	-----------	--	--------	--	------------	--

Height Datum		A.H.D	
Drawn		A.C	
Designed		A.C	
Checked		A.C	
Approved		A.C	

Client Title		CATHOLIC HEALTHCARE	
Dwg Status		APPROVAL	
Local Authority		PENRITH	

Dwg Title		JORDAN SPRINGS 'NURSING HOME'	
		LOT 2 DP1248137	

		TYPICAL ROAD CROSS SECTIONS	

Ref & Dwg No		18125.DA.C06	
Sheet No		06 of 14	
Scale		1:50 @ A1	
Date		08.06/18	
Rev		B	
		A1	

T:\Projects\18125 Jordan Springs\DWG\DA\18125_PLANS.dwg

REVISIONS

No.	DESCRIPTION	DRN	APP	DATE
A	PRELIMINARY CLIENT ISSUE	A.C	A.C	26.03.19
B	REVISED LOT AND DP	A.C	A.C	15.05.19



Site Plus Pty Ltd ABN 73 104 315 086

planning engineering landscape design management




HEAD OFFICE
345 Kerra Street
Wollongong NSW 2500
PO Box 5104
Wollongong NSW 2500
T 61 2 4227 4263
F 61 2 4655 5024
E info@siteplus.com.au

CAMDEN
12 View St
PO Box 615
Camden NSW 2570
T 61 2 4655 5877
F 61 2 4655 5024
E camden@siteplus.com.au

Height Datum	A.H.D
Drawn	A.C
Designed	A.C
Checked	A.C
Approved	A.C

Client Title	
CATHOLIC HEALTHCARE	
Dwg Status	APPROVAL
Local Authority	PENRITH

Dwg Title		
JORDAN SPRINGS 'NURSING HOME'		
LOT 2 DP1248137		
JORDAN SPRINGS BOULEVARD		
ROAD LONGSECTIONS 01		
Ref & Dwg No		
18125.DA.C07		
Sheet No		
07 of 14		
Scale		
1:200 @ A1		
Date	Rev	
08.06/18	B	A1

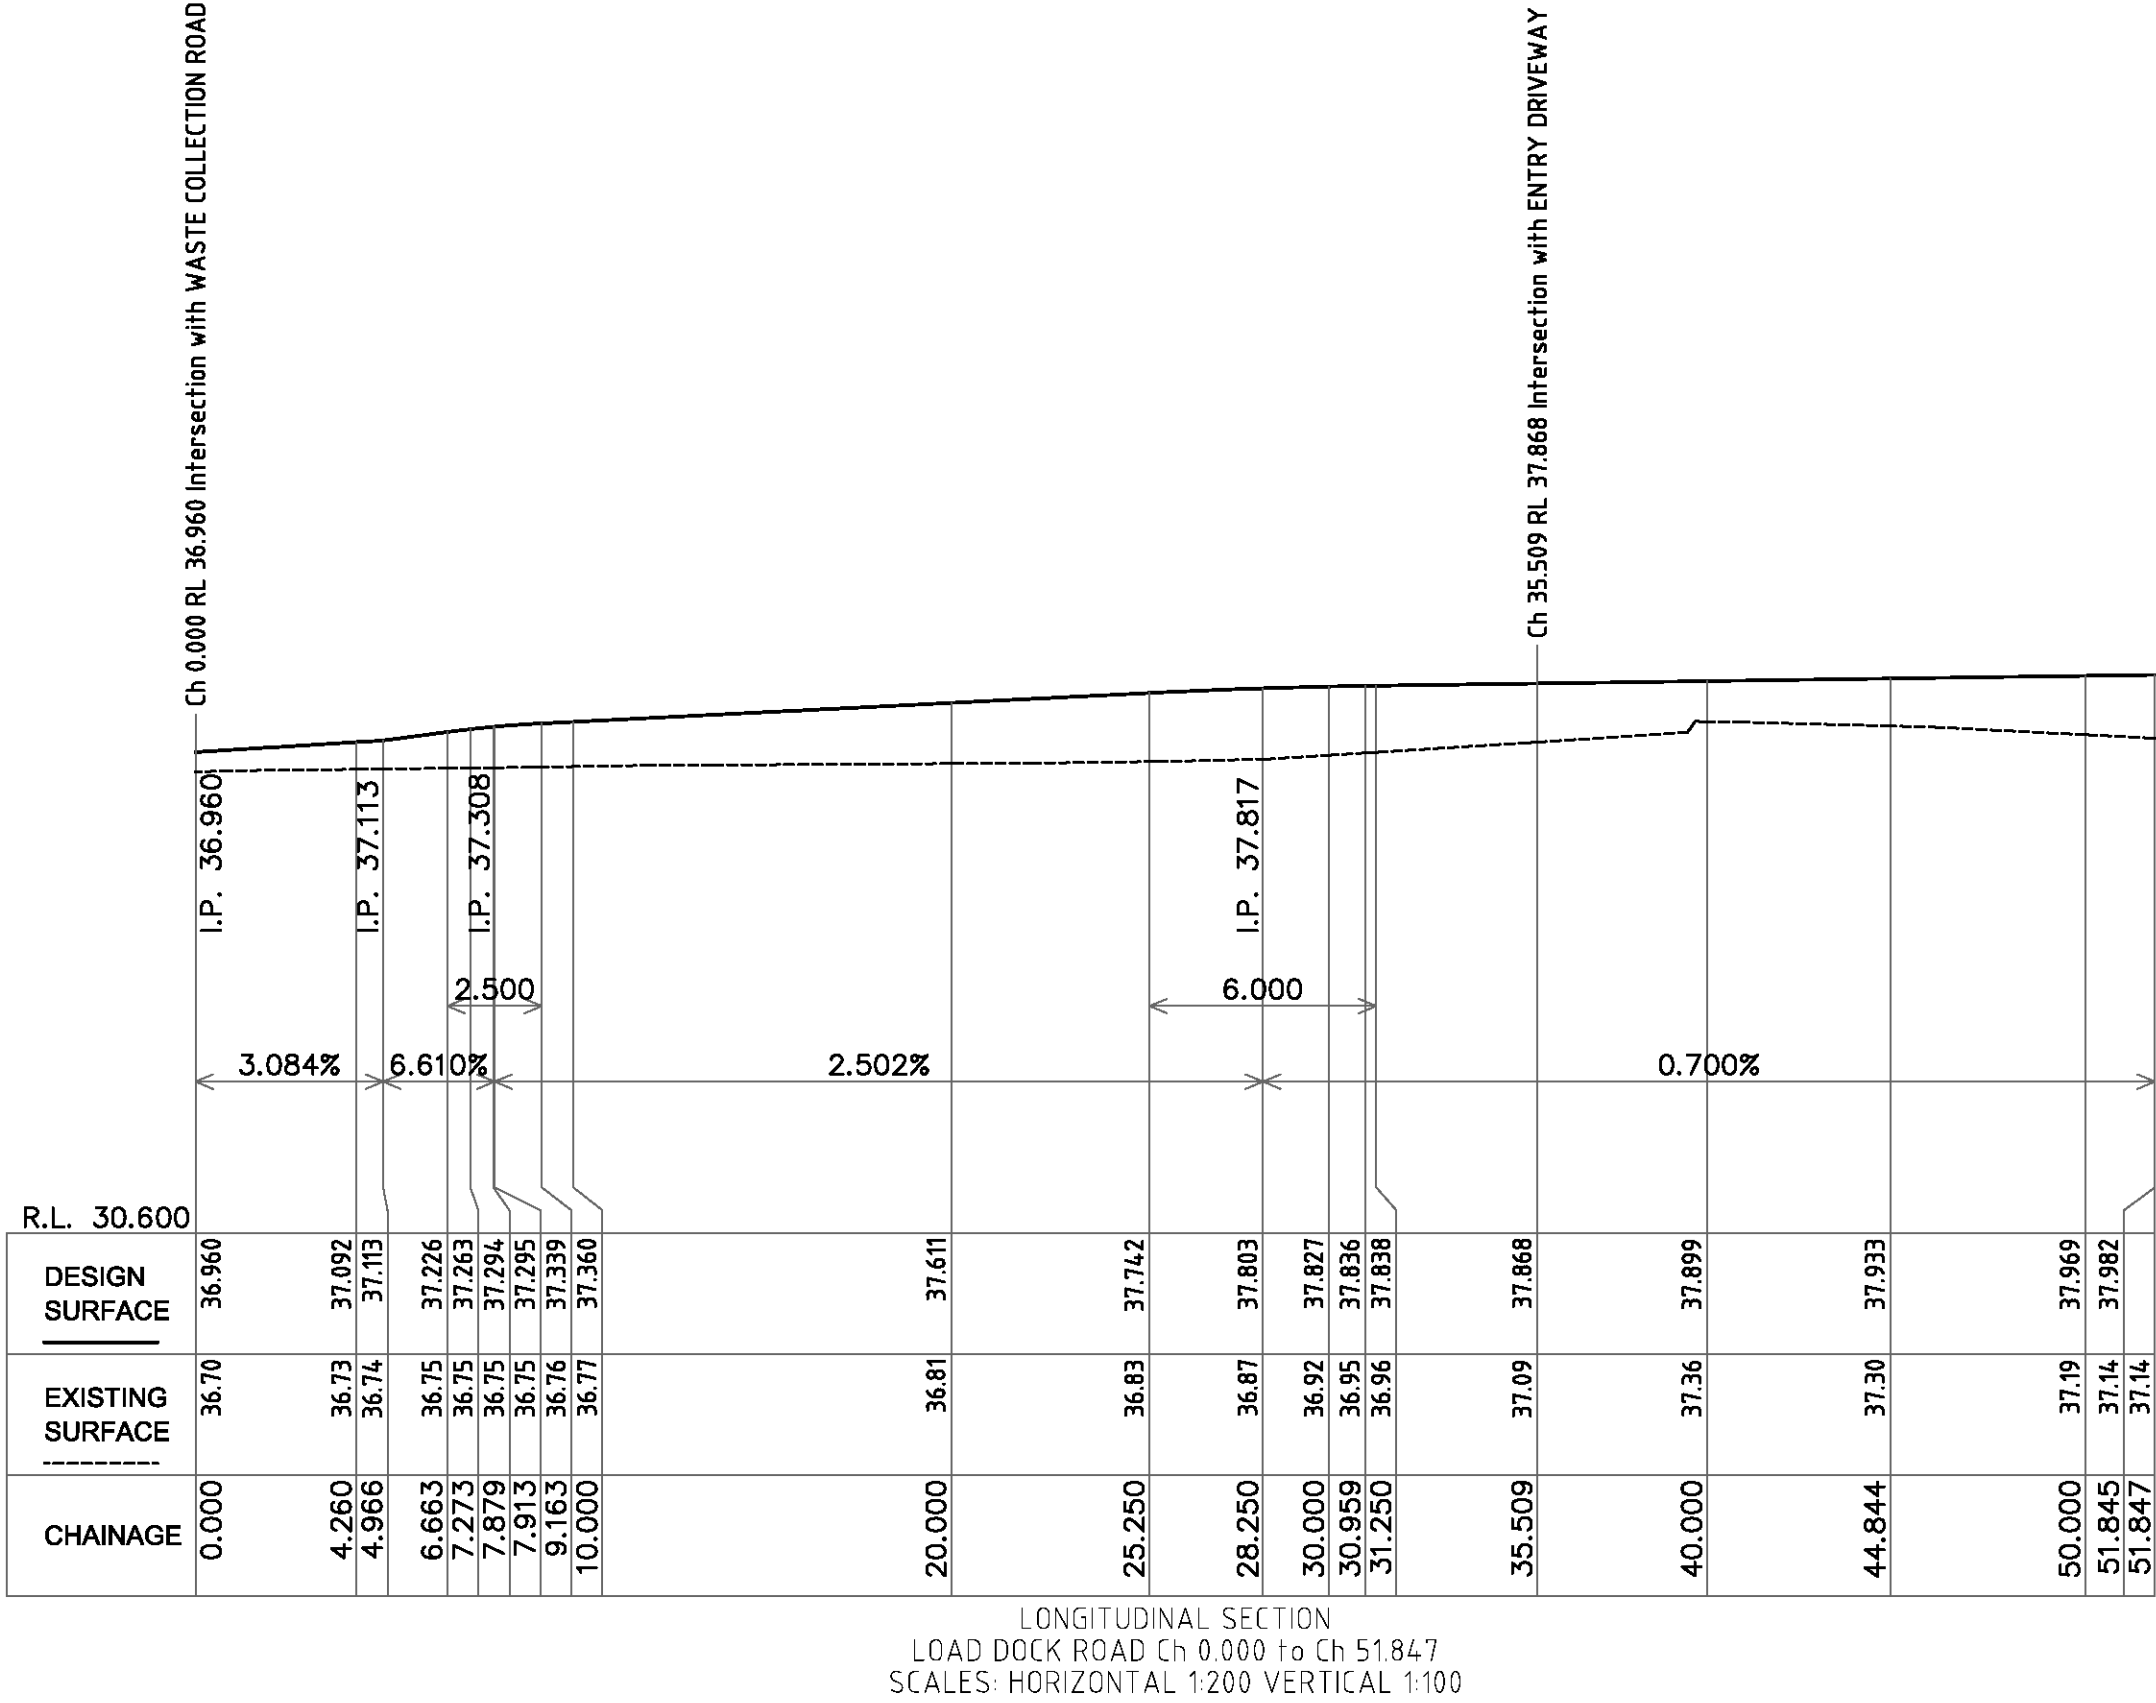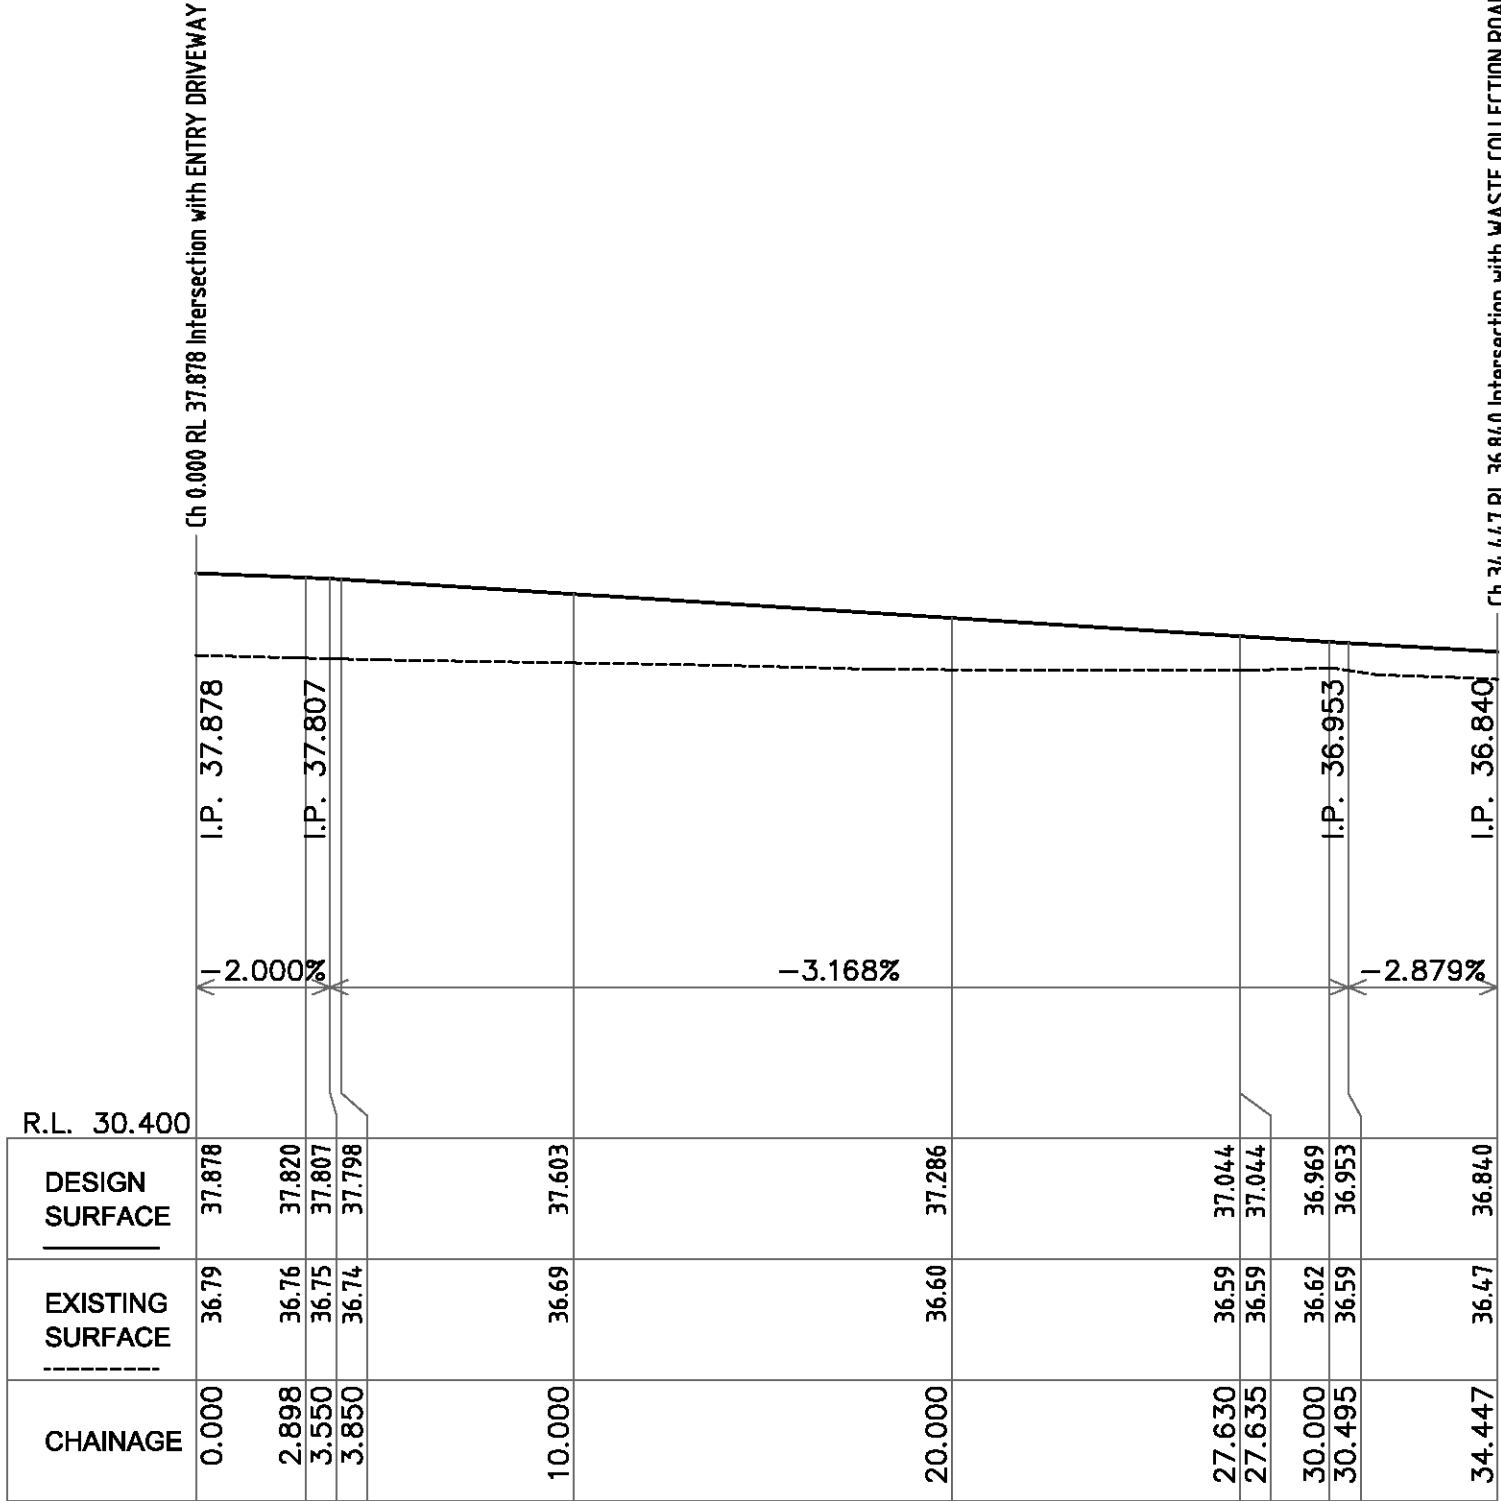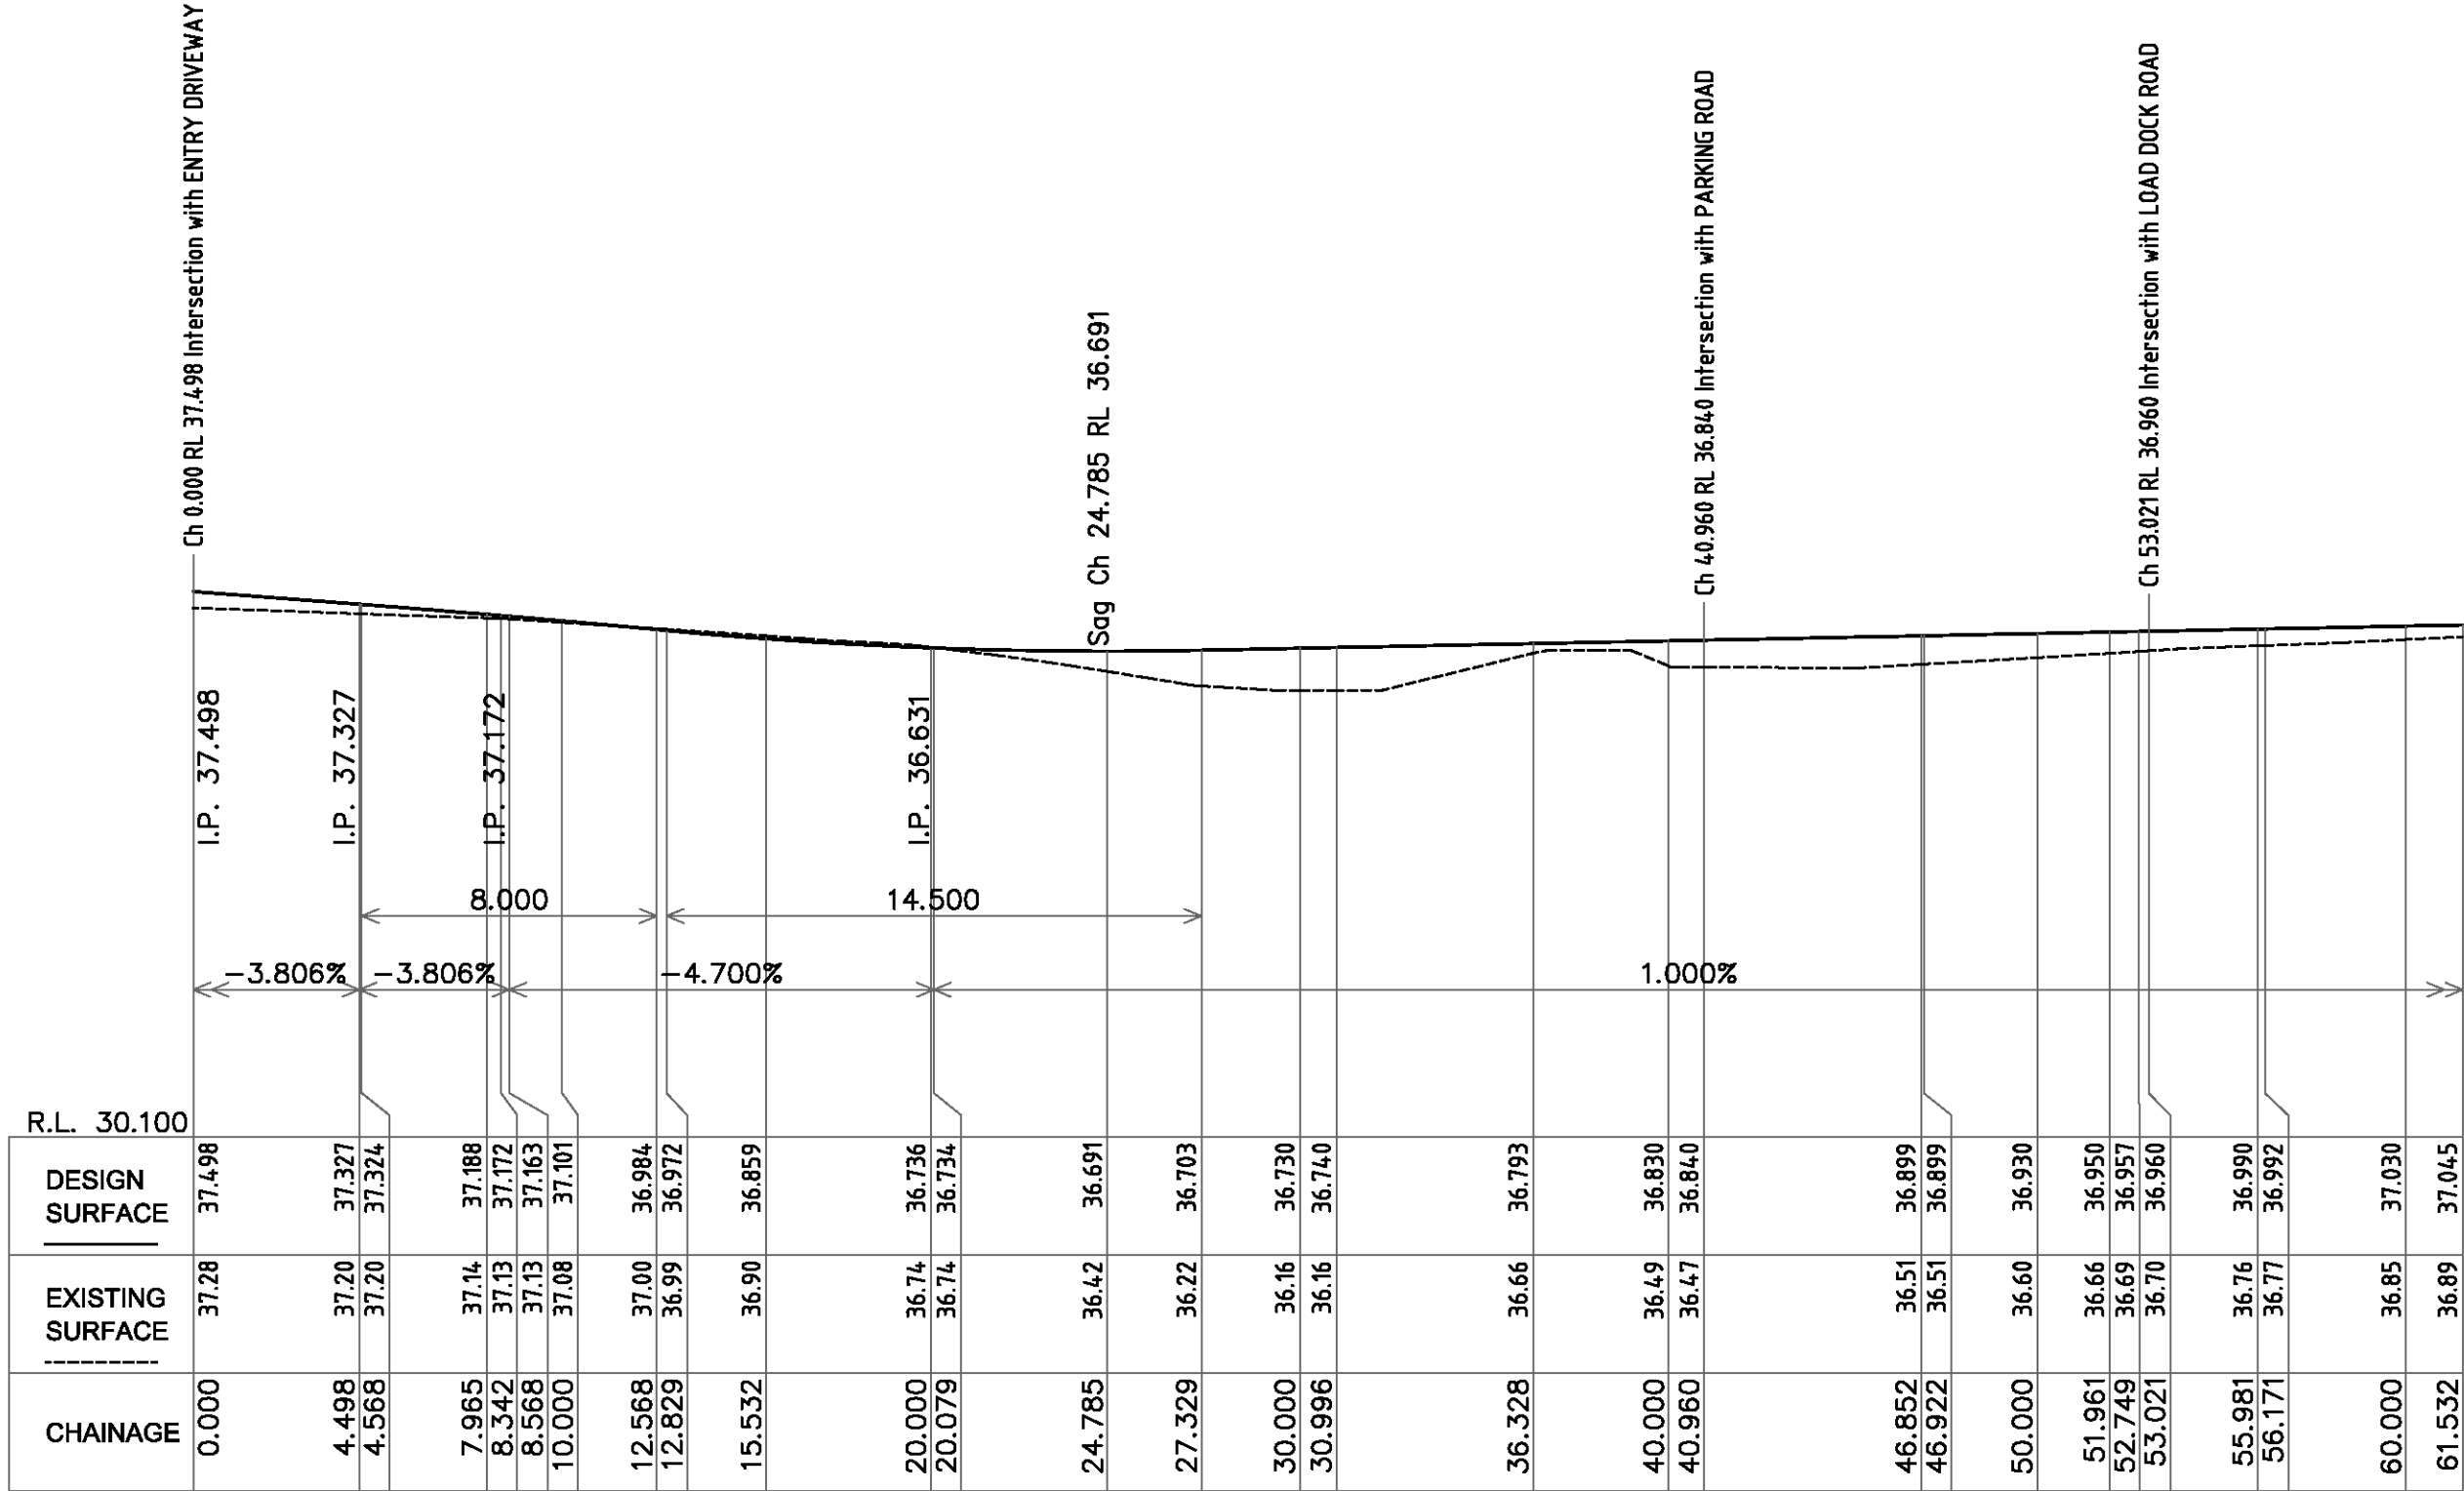


T:\Projects\18125 Jordan Springs\DWG\DA\18125_Drainage Plans.dwg
REVISIONS

Pit Schedule - Drainage												
Pit No.	Pit Type	Pit Type	Pit Width	Pit Length	Outlet Diameter	Outlet Invert RL	Inlet Diameter	Inlet Invert RL	Pit Depth	Pit Lid Level	Easting	Northing
			(mm)	(mm)	(mm)	(m)	(mm)	(m)	(m)	(m)	(m)	(m)
A/1	GSIP	900 x 900	900	900			375	34.900	0.891	35.791	289283.75	6265565.06
A/10	GSIP	900 x 900	900	900	300	36.590	225	36.620	1.106	37.696	289226.75	6265635.77
A/11	GSIP	900 x 900	900	900	225	36.750	225	36.780	1.099	37.849	289224.64	6265650.86
A/12	GSIP	900 x 900	900	900	225	36.840	225	36.870	1.060	37.900	289225.28	6265658.38
A/13	GSIP	900 x 900	900	900	225	36.940			0.982	37.922	289234.15	6265664.27
A/2	JP	900 x 900	900	900	375	35.250	225	35.280	1.524	36.774	289276.33	6265586.59
							375	35.290				
A/3	KIP 2	SAG	600	900	375	35.400	375	35.630	1.253	36.653	289276.19	6265589.33
							375	35.630				
							375	35.630				
A/4	KIP 1	1% on grade	600	900	375	35.700	375	35.730	0.987	36.687	289268.97	6265584.92
							225	35.725				
A/5	KIP 1	1% on grade	600	900	375	35.840	375	35.870	1.039	36.879	289250.14	6265580.30
A/6	GSIP	900 x 900	900	900	375	35.940	300	35.990	1.024	36.964	289241.46	6265579.22
A/7	GSIP	900 x 900	900	900	300	36.070	300	36.100	1.200	37.270	289237.23	6265585.64
A/8	GSIP	900 x 900	900	900	300	36.270	300	36.300	1.196	37.466	289233.93	6265605.09
							150	36.400				
A/9	GSIP	900 x 900	900	900	300	36.450	300	36.480	1.045	37.495	289231.68	6265621.08
B/1	GSIP	900 x 900	900	900	150	36.500	150	36.530	1.318	37.818	289244.84	6265611.93
							150	36.530				
B/2	GSIP	900 x 900	900	900	150	36.700	150	36.730	1.193	37.893	289243.51	6265621.33
B/3	GSIP	450 x 450	450	450	150	37.100	150	37.130	0.900	38.000	289250.65	6265644.81
B/4	GSIP	450 x 450	450	450	150	37.200			0.800	38.000	289253.56	6265645.30
C/1	KIP 1	1% on grade	600	900	375	36.050	375	36.080	1.037	37.087	289281.55	6265605.87
							150	36.200				
							225	36.075				
C/2	GSIP	900 x 900	900	900	375	36.440	225	36.470	1.373	37.813	289278.93	6265627.52
C/3	GSIP	900 x 900	900	900	225	36.570	225	36.600	1.299	37.869	289278.98	6265636.72
C/4	GSIP	900 x 900	900	900	225	36.720	150	36.750	1.146	37.866	289277.41	6265647.94
C/5	GSIP	900 x 900	900	900	150	36.850	150	36.880	1.067	37.917	289275.27	6265657.41
C/6	GSIP	900 x 900	900	900	150	36.970	150	37.000	0.959	37.929	289275.03	6265665.31
C/7	GSIP	900 x 900	900	900	150	37.100	150	37.130	0.829	37.929	289270.61	6265669.36
C/8	GSIP	900 x 900	900	900	150	37.300			0.628	37.928	289259.33	6265667.74
D/1	GSIP	900 x 900	900	900	150	36.990	150	37.010	0.741	37.731	289256.72	6265613.60
D/2	GSIP	Grated Drain	150		150	37.060			0.785	37.845	289259.25	6265617.58
E/1	GSIP	Grated Drain	150		150	36.400			0.889	37.289	289283.24	6265610.71
F/1	GSIP	900 x 900	900	900	375	36.000			1.035	37.035	289269.38	6265592.57
G/1	GPT	Jelly Fish	2500	2500	225	35.320	225	35.520	1.459	36.779	289279.82	6265588.53
G/2	KIP 2	SAG	600	900	225	35.550			1.054	36.604	289277.90	6265589.43
H/1	GSIP	900 x 900	900	900	225	36.184	225	36.209	0.879	37.063	289259.66	6265592.72
H/2	GSIP	900 x 900	900	900	225	36.463			0.854	37.317	289247.78	6265591.04
I/1	KIP 1	1% on grade	600	900	225	36.594			0.854	37.448	289272.55	6265609.25

Hydrologic Design Sheet –Drainage												
JORDAN SPRINGS												
Pit	Catchment Flow Length	Catchment Slope	Catchment Roughness	Catchment Flow Time	Total Time	Pit C Factor	Total Catchment Area	Aera Contributing	Rainfall Intensity	Total Catchment Flow	Pit Type	Total Upstream Catchment
	(m)	(%)	'n'	(min)	(min)		(ha)	(l/s)	(mm/hr)	(l/s)		(ha)
A/10	33.68	2.0	0.013	5.00	5	1.000	0.07	0.1	166.0	32.0	900 x 900	0.1
						1.000	0.07					
						0.000						
						0.000						
A/11	8.40	10.4	0.013	5.00	5	1.000	0.01	0.0	166.0	2.3	900 x 900	0.0
						1.000	0.00					
						0.000						
	8.40	10.4	0.030			1.000	0.00					
A/12	12.03	0.0	0.013	5.00	5	1.000	0.01	0.0	166.0	6.0	900 x 900	0.0
						1.000	0.01					
						0.000						
	12.03	0.0	0.030			1.000	0.00					
A/13				5.00	5	1.000	0.01	0.0	166.0	6.5	900 x 900	0.0
						1.000	0.01					
						0.000						
	8.67	2.0	0.013			1.000	0.01					
						0.000						
	8.67	2.0	0.030			1.000	0.00					
A/2								0.4	166.0		900 x 900	0.4
A/3				5.00	5	1.000	0.04	0.4	166.0	18.0	SAG	0.4


HGL Report - Drainage										Return Period: 20yrs		Location: JORDAN SPRINGS													
Pipe Connecting Pits (Downstream Upstream)	Pipe ID	Pipe Class	Pipe Diameter	Pipe Length	Pipe Design Flow	Mannings n	Pipe Velocity	Pipe Part Velocity	Pipe Velocity Head	HGL at Downstream Pit	Pipe Friction Slope	Pipe Friction Loss	HGL at Upstream Pit	Pit Loss Coefficient	Pipe Head Loss	Adopted Upstream Water Level	Pit Surcharge Level (Pit Inlet/Outlet Level)	Downstream Pipe Obvert	Upstream Pipe Obvert	Downstream Pipe Invert	Upstream Pipe Invert	Pipe Slope	Pipe Design Flow	Pipe HGL Capacity	Pipe Manning Capacity
			(mm)	(m)	(l/s)		(m/s)	(m/s)	(m)	(m)	(%)	(m)	(m)	Ku	(m)	(m)	(m)	(m)	(m)	(m)	(m)	(%)	(l/s)	(l/s)	(l/s)
A/9 A/10	A/10A/9	PVC	300	15.500	45.3	0.009	1.55	1.555	0.021	36.772	0.00	0.019	36.882	1.844	0.039	36.921	37.696	36.780	36.890	36.480	36.590	0.710	45.3	115.4	117.7
A/10 A/11	A/11A/10	PVC	225	15.237	14.5	0.009	1.24	1.242	0.007	36.921	0.00	0.009	36.930	1.000	0.007	36.937	37.849	36.845	36.975	36.620	36.750	0.853	14.5	59.6	59.9
A/11 A/12	A/12A/11	PVC	225	7.542	12.3	0.009	1.15	1.149	0.005	36.937	0.00	0.003	36.997	1.857	0.009	37.006	37.900	37.005	37.065	36.780	36.840	0.796	12.3	57.4	57.8
A/12 A/13	A/13A/12	PVC	225	10.652	6.5	0.009	0.89	0.892	0.001	37.006	0.00	0.002	37.076	16.705	0.022	37.099	37.922	37.095	37.165	36.870	36.940	0.657	6.5	51.9	52.6
A/1 A/2	A/2A/1	Class 2 RRJ	375	22.764	186.1	0.013	2.21	2.212	0.145	35.275	0.01	0.136	35.517	1.000	0.145	35.662	36.774	35.275	35.625	34.900	35.250	1.537	186.1	304.1	217.4
A/2 A/3	A/3A/2	Class 2 RRJ	375	2.751	186.2	0.013	3.22	3.222	0.145	35.662	0.01	0.016	35.772	2.062	0.299	36.070	36.653	35.665	35.775	35.290	35.400	3.998	186.2	496.3	350.6
A/3 A/4	A/4A/3	Class 3 RRJ	375	8.465	92.4	0.013	1.50	1.496	0.036	36.070	0.00	0.013	36.084	1.000	0.036	36.119	36.687	36.005	36.075	35.630	35.700	0.827	92.4	220.7	159.4
A/4 A/5	A/5A/4	Class 3 RRJ	375	19.389	83.2	0.013	1.26	1.265	0.029	36.119	0.00	0.025	36.144	1.000	0.029	36.173	36.879	36.105	36.215	35.730	35.840	0.567	83.2	181.4	132.1
A/5 A/6	A/6A/5	Class 3 RRJ	375	8.740	79.3	0.013	1.43	1.425	0.026	36.173	0.00	0.010	36.243	1.476	0.039	36.282	36.964	36.245	36.315	35.870	35.940	0.801	79.3	217.1	156.9
A/6 A/7	A/7A/6	PVC	300	7.690	57.4	0.009	1.90	1.905	0.034	36.282	0.00	0.015	36.362	1.000	0.034	36.396	37.270	36.290	36.370	35.990	36.070	1.040	57.4	14.10	142.5
A/7 A/8	A/8A/7	PVC	300	19.732	56.3	0.009	1.77	1.768	0.032	36.396	0.00	0.036	36.566	1.000	0.032	36.598	37.466	36.400	36.570	36.100	36.270	0.862	56.3	127.8	129.6
A/8 A/9	A/9A/8	PVC	300	16.145	48.9	0.009	1.75	1.752	0.024	36.598	0.00	0.023	36.748	1.000	0.024	36.772	37.495	36.600	36.750	36.300	36.450	0.929	48.9	132.9	134.6
A/8 B/1	B/1A/8	PVC	150	12.878	3.6	0.009	0.85	0.853	0.002	36.598	0.00	0.004	36.603	1.470	0.003	36.606	37.818	36.550	36.650	36.400	36.500	0.777	3.6	19.4	19.4
B/1 B/2	B/2B/1	PVC	150	9.497	3.6	0.009	1.12	1.117	0.002	36.606	0.00	0.003	36.776	1.000	0.002	36.778	37.893	36.680	36.850	36.530	36.700	1.790	3.6	30.1	29.4
B/2 B/3	B/3B/2	PVC	150	24.538	3.7	0.009	1.08	1.075	0.002	36.778	0.00	0.009	37.148	1.976	0.004	37.152	38.000	36.880	37.250	36.730	37.100	1.508	3.7	27.5	27.0
B/3 B/4	B/4B/3	PVC	150	2.947	1.8	0.009	1.06	1.056	0.001	37.153	0.00	0.002	37.223	17.314	0.010	37.233	38.000	37.280	37.350	37.130	37.200	2.376	1.8	35.0	33.9
A/3 C/1	C/1A/3	Class 3 RRJ	375	17.380	60.0	0.013	1.98	1.981	0.015	36.750	0.00	0.010	36.169	1.000	0.015	36.185	37.087	36.005	36.425	35.630	36.050	2.417	60.0	383.6	272.6
C/1 C/2	C/2C/1	Class 3 RRJ	375	21.809	41.0	0.013	1.55	1.550	0.007	36.188	0.00	0.008	36.548	1.000	0.007	36.555	37.813	36.455	36.815	36.080	36.440	1.651	41.0	315.4	225.3
C/2 C/3	C/3C/2	Class 2 RRJ	225	9.200	40.4	0.013	1.33	1.331	0.049	36.628	0.00	0.036	36.728	1.000	0.049	36.777	37.869	36.699	36.799	36.470	36.570	1.087	40.4	69.5	49.1
C/3 C/4	C/4C/3	PVC	225	11.334	36.7	0.009	1.72	1.717	0.043	36.777	0.00	0.039	36.897	1.321	0.057	36.955	37.866	36.825	36.945	36.600	36.720	1.059	36.7	66.7	66.7
C/4 C/5	C/5C/4	PVC	150	9.705	16.2	0.009	1.38	1.376	0.043	36.955	0.01	0.054	37.009	1.242	0.053	37.062	37.917	36.900	37.000	36.750	36.850	1.030	16.2	22.5	22.3
C/5 C/6	C/6C/5	PVC	150	7.902	11.3	0.009	1.33	1.326	0.021	37.062	0.00	0.023	37.085	1.819	0.038	37.123	37.929	37.030	37.120	36.880	36.970	1.139	11.3	23.8	23.5
C/6 C/7	C/7C/6	PVC	150	6.005	5.9	0.009	1.28	1.278	0.006	37.123	0.00	0.005	37.223	1.825	0.010	37.233	37.929	37.150	37.250	37.000	37.100	1.665	5.9	29.0	28.4
C/7 C/8	C/8C/7	PVC	150	11.388	3.2	0.009	1.04	1.035	0.002	37.233	0.00	0.003	37.403	15.248	0.026	37.429	37.928	37.280	37.450	37.130	37.300	1.493	3.2	27.4	26.9
B/1 D/1	D/1B/1	PVC	150	11.996	0.0	0.009	0.00	0.000	0.000	36.606	0.00	0.000	37.066	1.000	0.000	37.066	37.731	36.680	37.140	36.530	36.990	3.834	0.0	44.9	0.0
D/1 D/2	D/2D/1	PVC	150	4.720	0.0	0.009	0.00	0.000	0.000	37.066	0.00	0.000	37.116	18.000	0.000	37.116	37.845	37.160	37.210	37.010	37.060	1.059	0.0	22.9	0.0
C/1 E/1	E/1C/1	PVC	150	5.128	7.8	0.009	1.88	1.877	0.010	36.243	0.00	0.007	36.443	9.500	0.095	36.955	37.289	36.350	36.550	36.200	36.400	3.900	7.8	45.3	43.4
A/3 F/1	F/1A/3	Class 3 RRJ	375	7.536	21.2	0.013	1.88	1.884	0.002	36.070	0.00	0.001	36.071	16.993	0.032	36.103	37.035	36.005	36.375	35.630	36.000	4.910	21.2	551.1	388.5
A/2 G/1	G/1A/2	Class 2 RRJ	225	3.999	0.0	0.013	0.00	0.000	0.000	35.662	0.00	0.000	35.662	3.371	0.000	35.662	36.779	35.509	35.549	35.280	35.320	1.400	0.0	66.6	0.0
G/1 G/2	G/2G/1	Class 2 RRJ	225	2.127	0.0	0.013	0.00	0.000	0.000	35.662	0.00	0.000	35.692	18.300	0.000	35.692	36.604	35.749	35.759	35.520	35.550	1.010	0.0	79.6	0.0
A/4 H/1	H/1A/4	Class 2 RRJ	225	12.140	0.0	0.013	0.00	0.000	0.000	36.119	0.00	0.000	36.184	1.000	0.000	36.184	37.063	35.954	36.413	35.725	36.184	3.782	0.0	132.5	0.0

Hydrologic Design Sheet -Drainage									Return Period: 20		Location:		
JORDAN SPRINGS													
Pit	Catchment Flow Length	Catchment Slope	Catchment Roughness	Catchment Flow Time	Total Time	Pit C Factor	Total Catchment Area	Aera Contributing	Rainfall Intensity	Total Catchment Flow	Pit Type	Gutter Pit Inflow	Total Upstream Catchment
C/6	8.59	1.0	0.013	5.00	5	1.000	0.01	0.0	166.0	5.5	900 x 900	3.9	0.0
						1.000	0.01						
						0.000							
C/7	8.59	1.0	0.030	5.00	5	1.000	0.00						
						1.000	0.00						
						0.000							
C/8	7.40	1.8	0.013	5.00	5	1.000	0.01	0.0	166.0	2.8	900 x 900	1.9	0.0
						1.000	0.00						
						0.000							
C/8	7.40	1.8	0.030	5.00	5	1.000	0.00						
						1.000	0.00						
						0.000							
C/8	8.83	2.0	0.013	5.00	5	1.000	0.01	0.0	166.0	3.2	900 x 900	2.3	0.0
						1.000	0.00						
						0.000							
C/8	8.83	0.4	0.030	5.00	5	1.000	0.00						
						1.000	0.00						
						0.000							
D/1								0.0	166.0		900 x 900		0.0
D/2								0.0	166.0		Grated Drain		0.0
E/1	26.60	2.3	0.013	5.00	5	1.000	0.02	0.0	166.0	7.8	Grated Drain	7.8	0.0
						1.000	0.02						
						0.000							
F/1	36.39	1.3	0.013	5.00	5	1.000	0.05	0.0	166.0	21.2	900 x 900	21.2	0.0
						1.000	0.05						
						0.000							
F/1	36.39	1.3	0.013	5.00	5	1.000	0.05	0.0	166.0	21.2	900 x 900	21.2	0.0
						1.000	0.05						
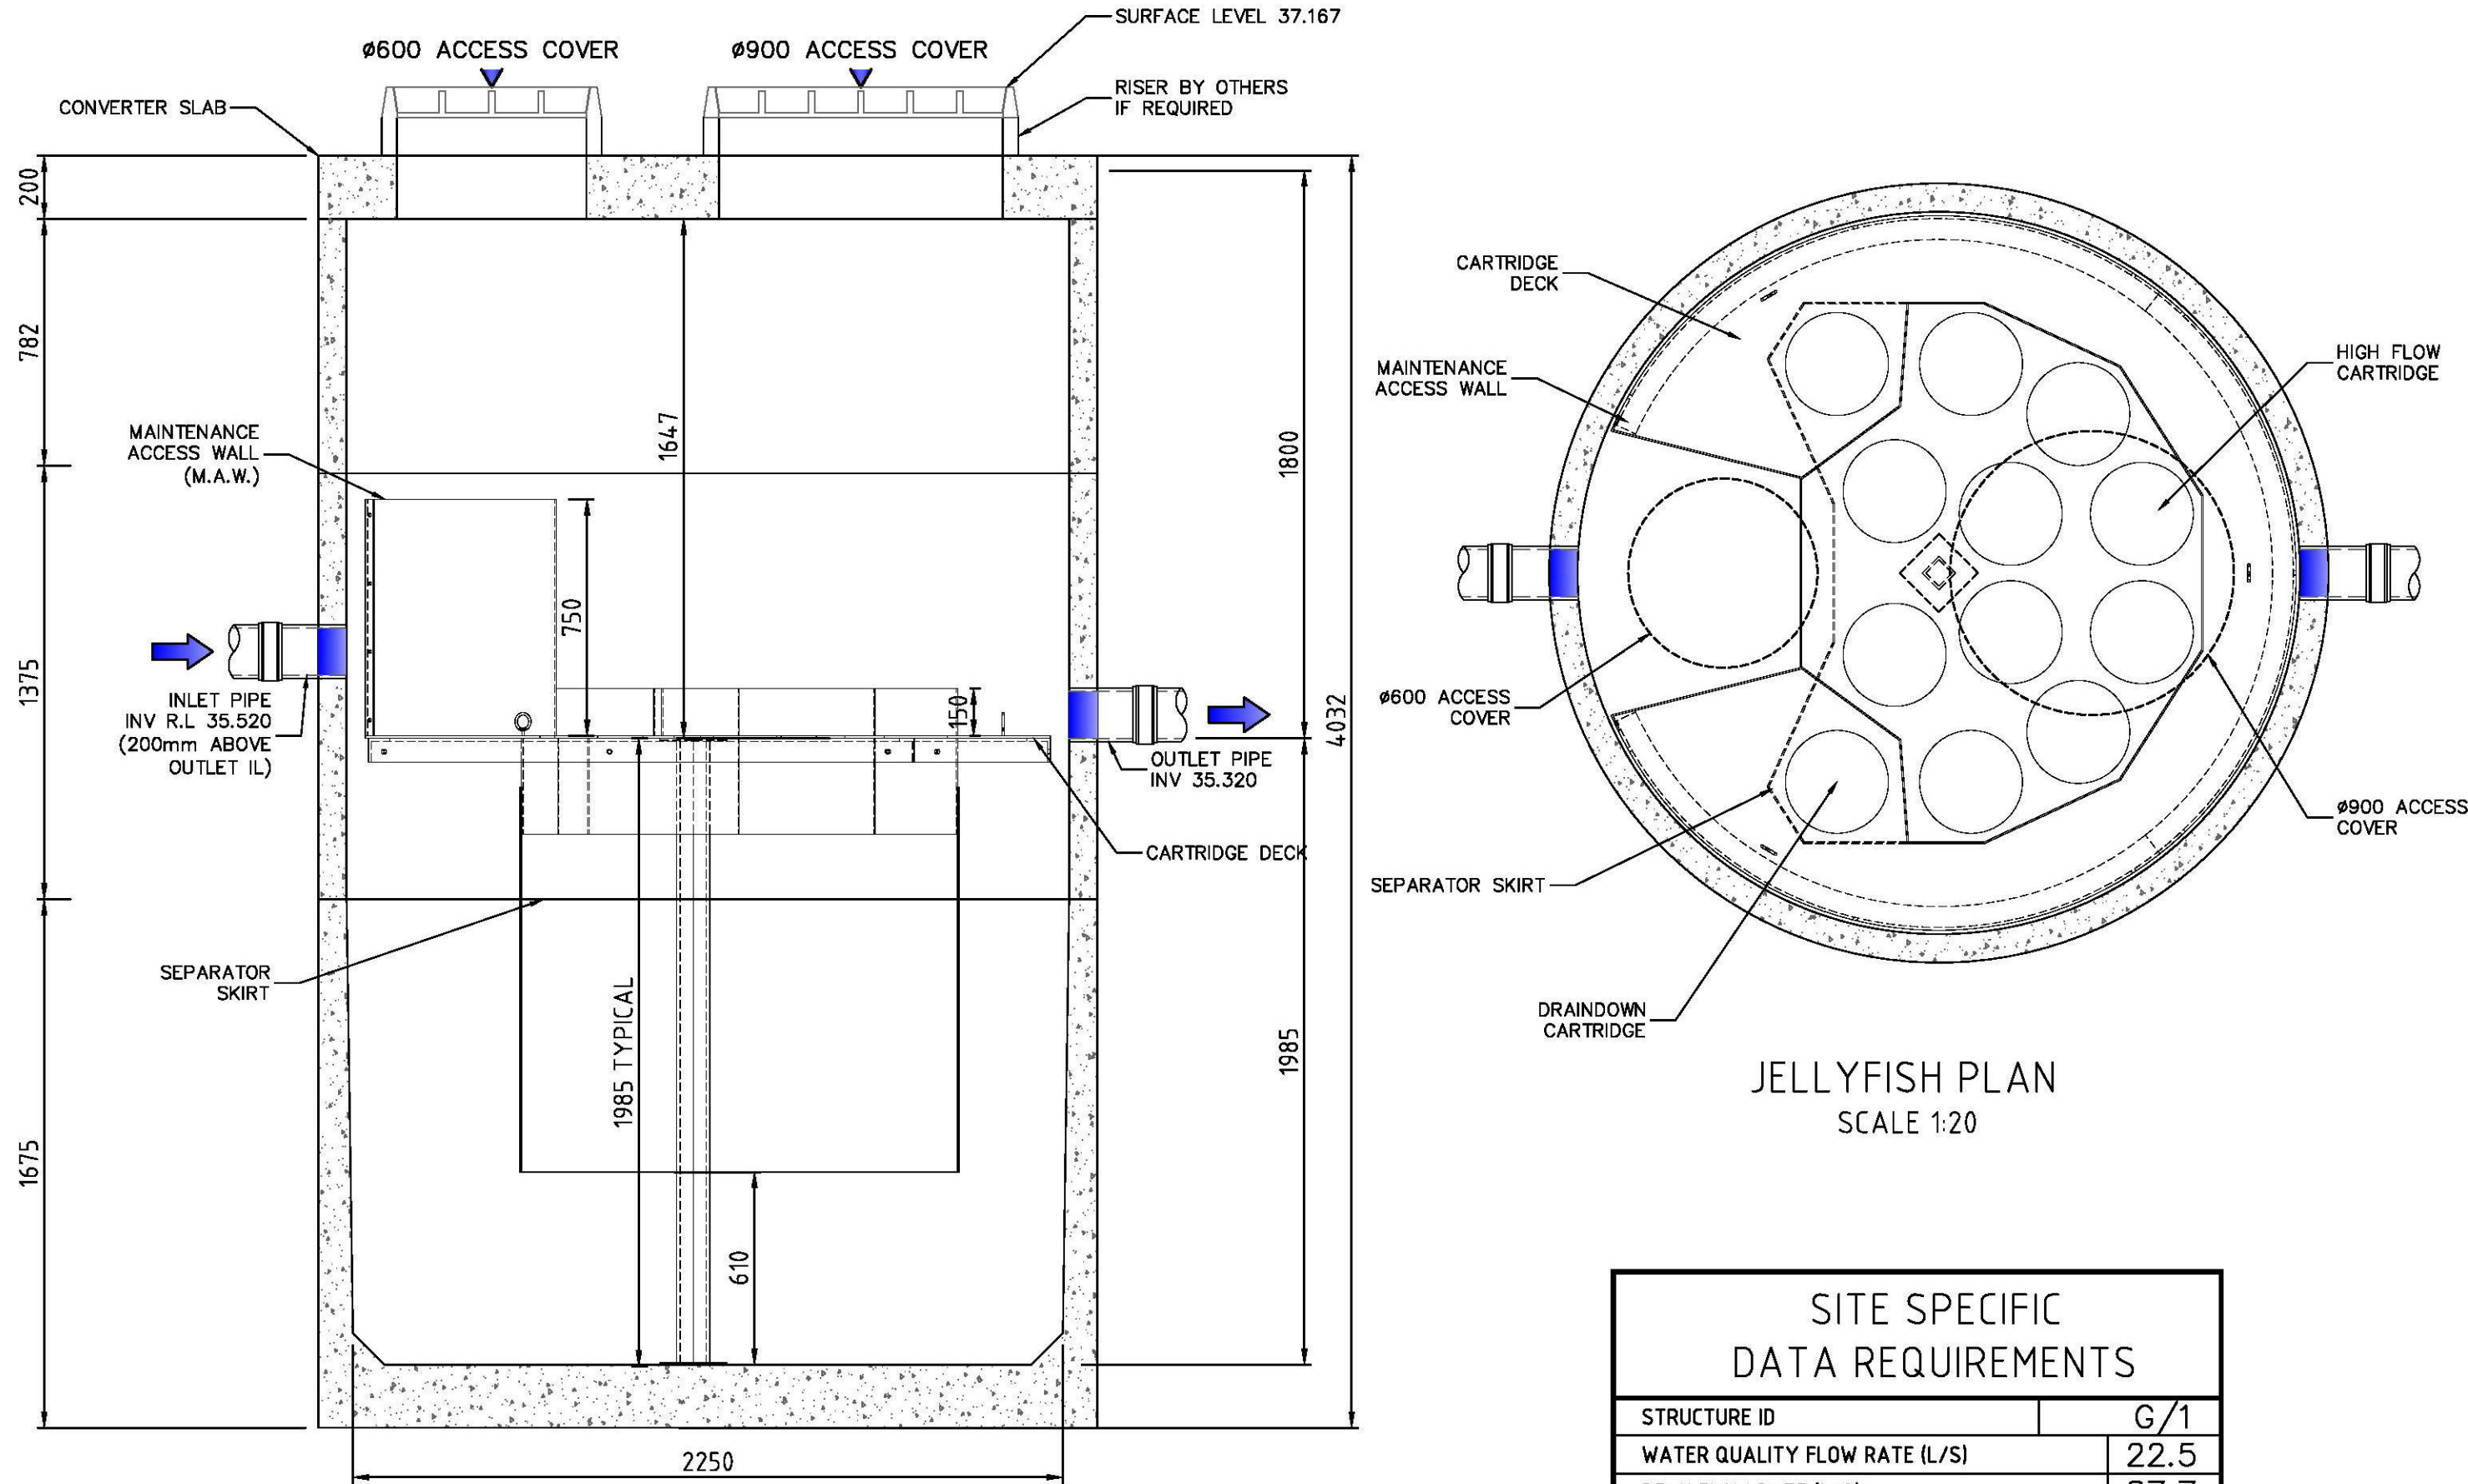

JELLYFISH SECTION
SCALE 1:20

SITE SPECIFIC DATA REQUIREMENTS			
STRUCTURE ID		G/1	
WATER QUALITY FLOW RATE (L/S)		22.5	
PEAK FLOW RATE (L/S)		87.7	
RETURN PERIOD OF PEAK FLOW (yrs)		1	
# OF CARTRIDGES REQUIRED (HF / DD)		—	
CARTRIDGE SIZE		—	
PIPE DATA:			
INLET PIPE #1	IL	MATERIAL	DIAMETER
INLET PIPE	35.52	UPVC	225
OUTLET PIPE	35.32	UPVC	225

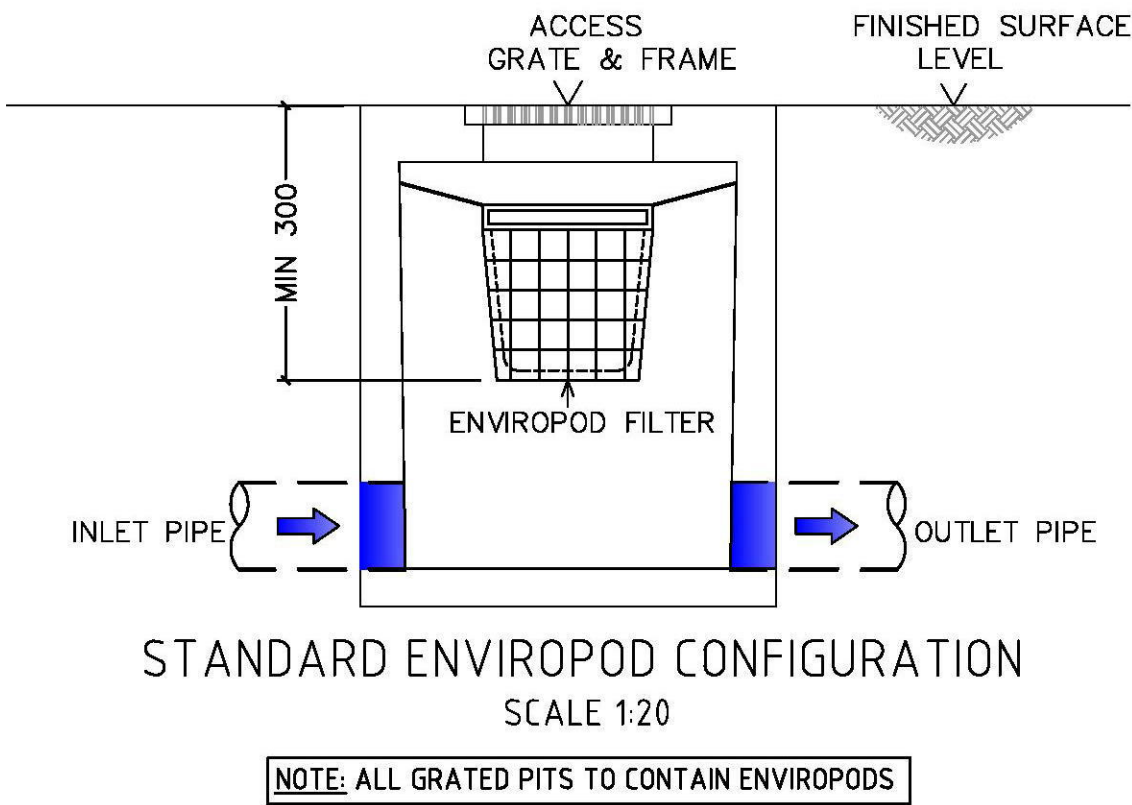

GENERAL NOTES

1. STORMWATER360 TO PROVIDE ALL MATERIALS UNLESS NOTED OTHERWISE.
2. FOR SITE SPECIFIC DRAWINGS WITH DETAILED STRUCTURE DIMENSIONS AND WEIGHT, PLEASE CONTACT YOUR STORMWATER360 AUSTRALIA REPRESENTATIVE. www.stormwater360.com.au
3. JELLYFISH WATER QUALITY STRUCTURE SHALL BE IN ACCORDANCE WITH ALL DESIGN DATA AND INFORMATION CONTAINED IN THIS DRAWING. CONTRACTOR TO CONFIRM STRUCTURE MEETS REQUIREMENTS OF THE PROJECT.
4. PRECAST STRUCTURE TO BE CONSTRUCTED BY STORMWATER360 AUSTRALIA IN ACCORDANCE WITH AS3600.
5. STRUCTURE AND ACCESS COVERS TO BE DESIGNED TO MEET AUSTRROADS T44 LOAD RATINGT WITH 0.0m TO 1.0m FILL MAXIMUM (CLASS D) UNLESS OTHERWISE NOTED.
6. JELLYFISH FILTER BY STORMWATER360 AUSTRALIA: PHONE 1300 354 722 OR VISIT www.stormwater360.com.au


INSTALLATION NOTES

1. ANY SUB-BASE, BACKFILL DEPTH, AND/OR ANTI-FLOTATION PROVISIONS ARE SITE SPECIFIC DESIGN CONSIDERATION AND SHALL BE SPECIFIED BY THE SITE CIVIL ENGINEER.
2. CONTRACTOR TO PROVIDE EQUIPMENT WITH SUFFICIENT LIFTING AND REACH CAPACITY TO LIFT AND SET THE STRUCTURE.
3. CONTRACTOR WILL INSTALL AND LEVEL THE STRUCTURE, SEALING THE JOINTS, LINE ENTRY AND EXIT POINTS.
4. CONTRACTOR TO TAKE APPROPRIATE MEASURES TO PROTECT CARTRIDGES FROM CONSTRUCTION-RELATED EROSION RUNOFF.
5. CARTRIDGE INSTALLATION, BY STORMWATER360, SHALL OCCUR ONLY AFTER SITE HAS BEEN STABILIZED AND THE JELLYFISH UNIT IS CLEAN AND FREE OF DEBRIS. CONTACT STORMWATER360 TO COORDINATE CARTRIDGE INSTALLATION WITH SITE STABILIZATION ON 1300 354 722

T:\Projects\18125 Jordan Springs\DWG\DA\18125_Drainage Plans.dwg

No.	DESCRIPTION	DRN	APP	DATE	siteplus	Height Datum	Client Title	Dwg Title	Ref & Dwg No
A	PRELIMINARY CLIENT ISSUE	A.C.	A.C.	26.03.19	HEAD OFFICE 345 Kelra Street Wollongong NSW 2500 PO Box 5104 Wollongong NSW 2500 T 61 2 4227 4233 F 61 2 4227 4133 E info@siteplus.com.au planning engineering landscape design management	A.H.D	CATHOLIC HEALTHCARE	JORDAN SPRINGS 'NURSING HOME' LOT 2 DP1248137 JORDAN SPRINGS BOULEVARD DRAINAGE CALCULATIONS & DETAILS	18125.DA.C10
B	REVISED LOT AND DP	A.C.	A.C.	15.05.19		Drawn			
						Designed			
						Checked			
						Approved	Dwg Status	Local Authority	Date
						A.C.	APPROVAL	PENRITH	08.06/18
									Rev
									B
									A1

T:\Projects\18125 Jordan Springs\DWG\DA\18125_Drainage Plans.dwg









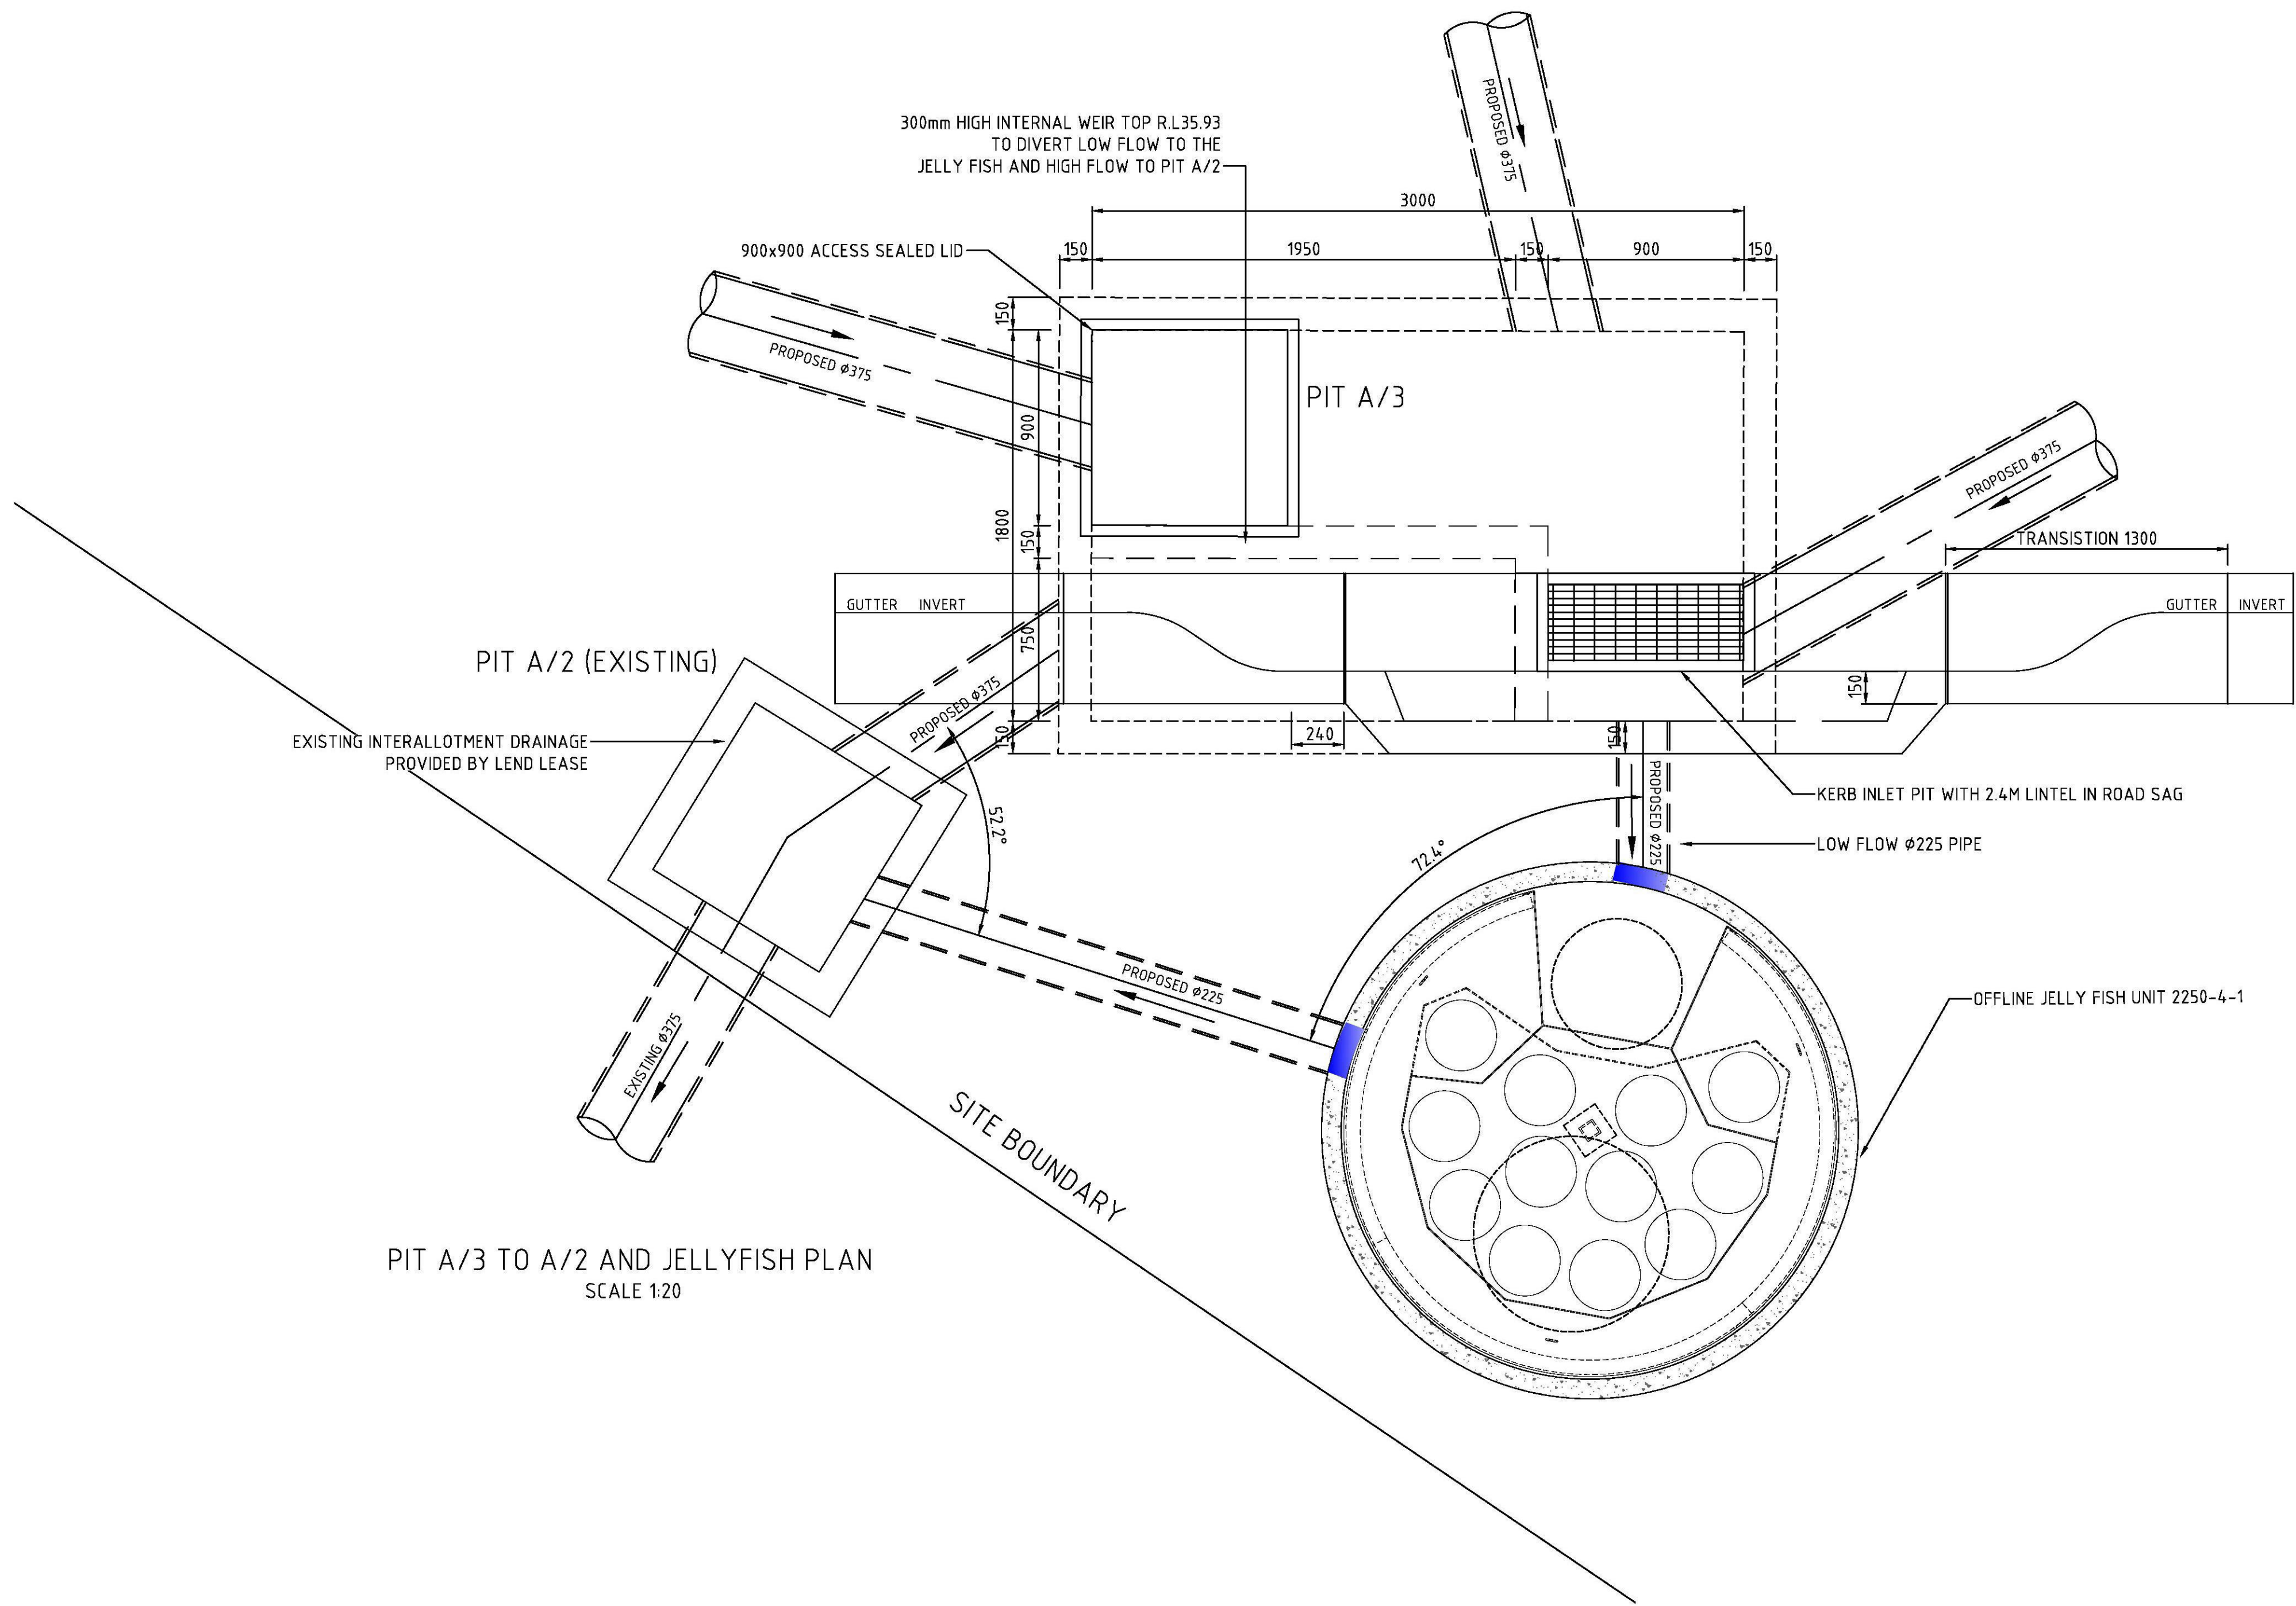


REVISIONS		DESCRIPTION				DRN		APP		DATE		No.	
A		PRELIMINARY CLIENT ISSUE				A.C		A.C.		26.03.19		A	
B		REVISED LOT AND DP				A.C		A.C.		15.05.19		B	

		HEAD OFFICE 345 Kelra Street Wollongong NSW 2500 PO Box 5104 Wollongong NSW 2500 T 61 2 4227 4263 F 61 2 4227 4133 E info@siteplus.com.au		CAMDEN 12 View St PO Box 615 Camden NSW 2570 T 61 2 4655 9877 F 61 2 4655 5024 E camden@siteplus.com.au	
planning	engineering	landscape	design	management	


Height Datum	A.H.D	Client Title CATHOLIC HEALTHCARE	
Drawn	A.C		
Designed	A.C		
Checked	A.C.		
Approved	A.C.	Dwg Status	APPROVAL
		Local Authority	PENRITH

Dwg Title		Ref & Dwg No	
JORDAN SPRINGS 'NURSING HOME'		18125.DA.C11	
LOT 2 DP1248137		Sheet No	11 of 14
JORDAN SPRINGS BOULEVARD		Scale	1:50 @ A1
DRAINAGE DETAILS		Date	08.06/18
		Rev	B
			A1

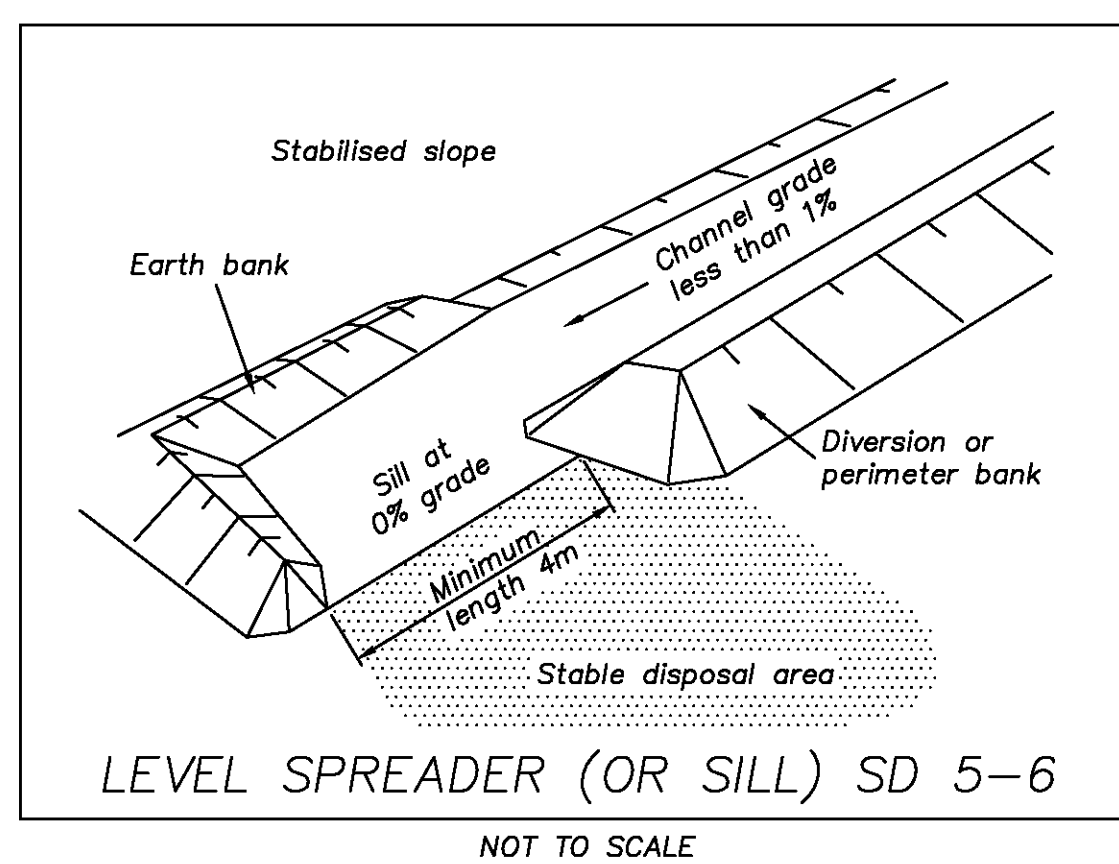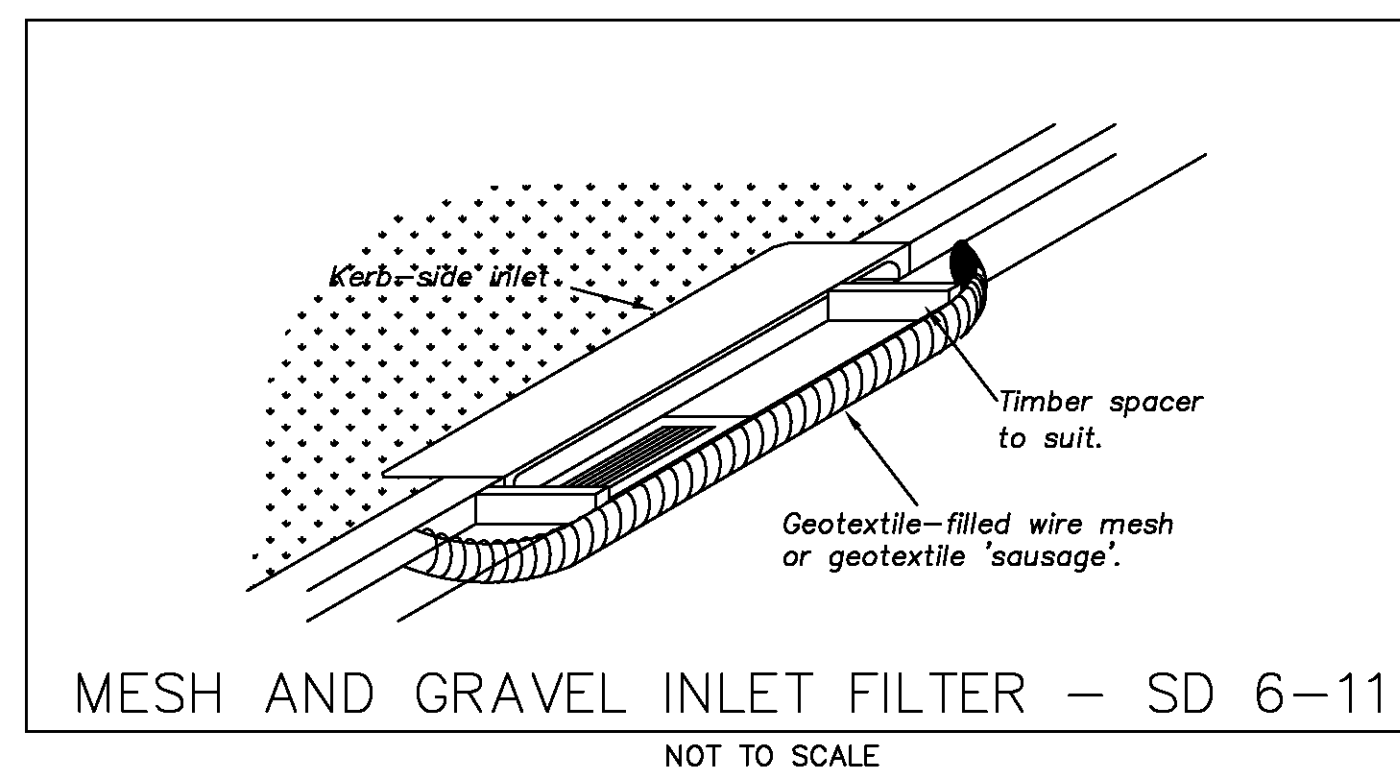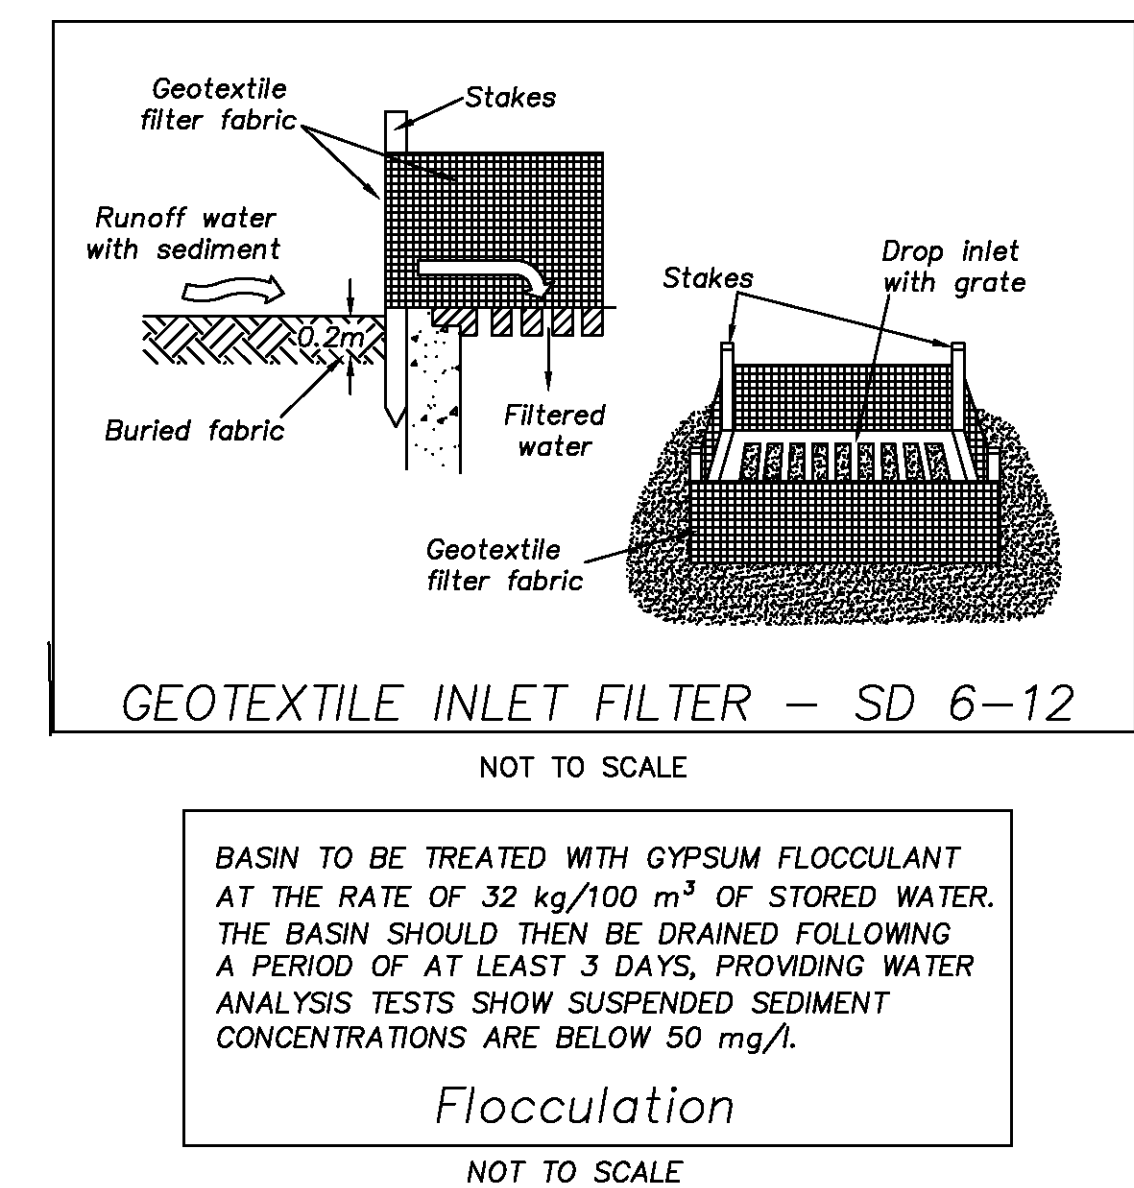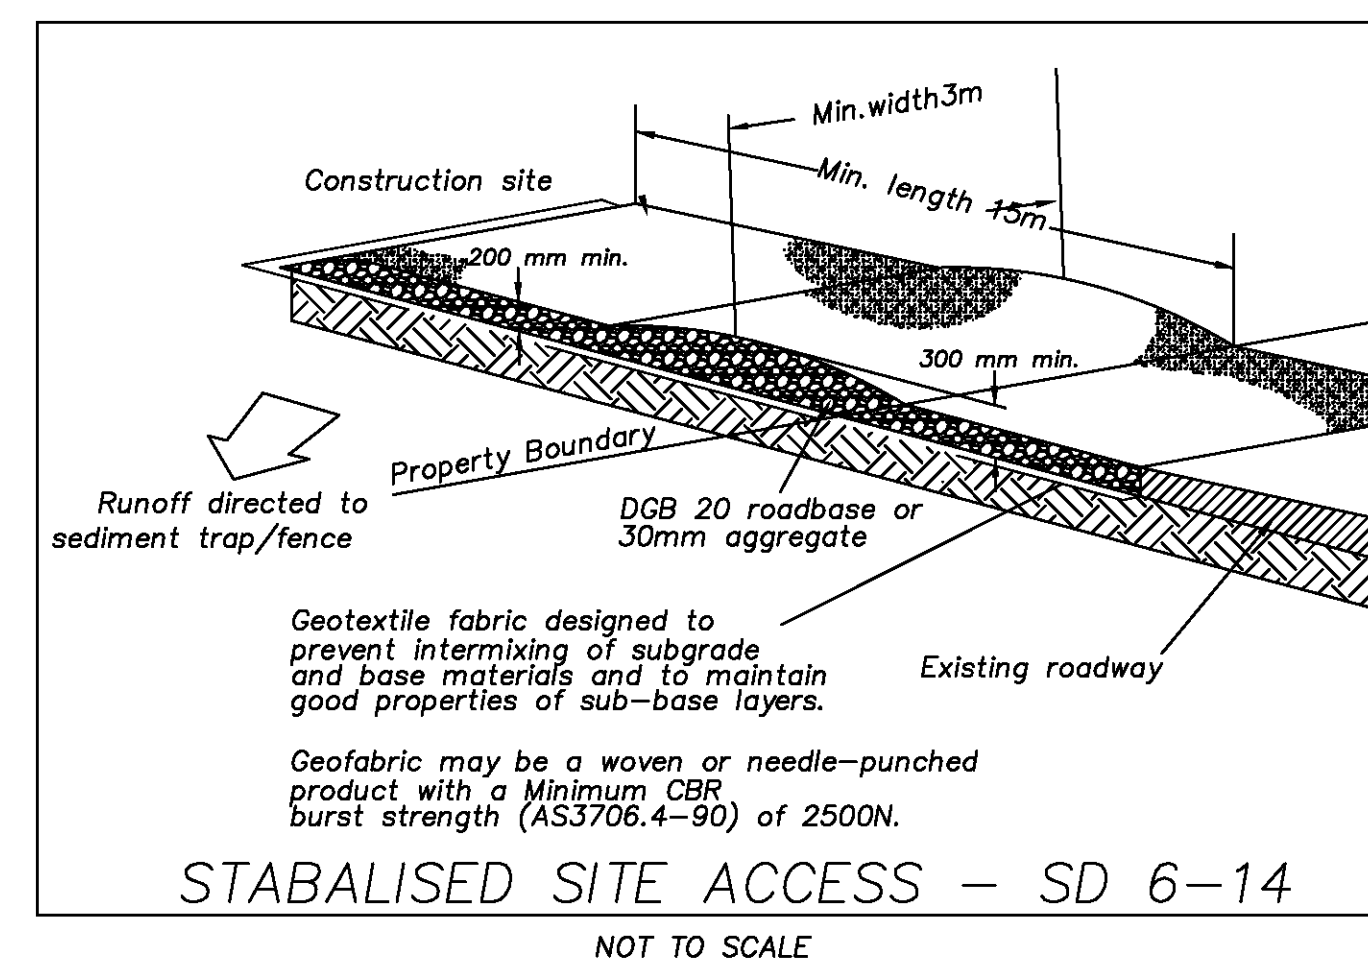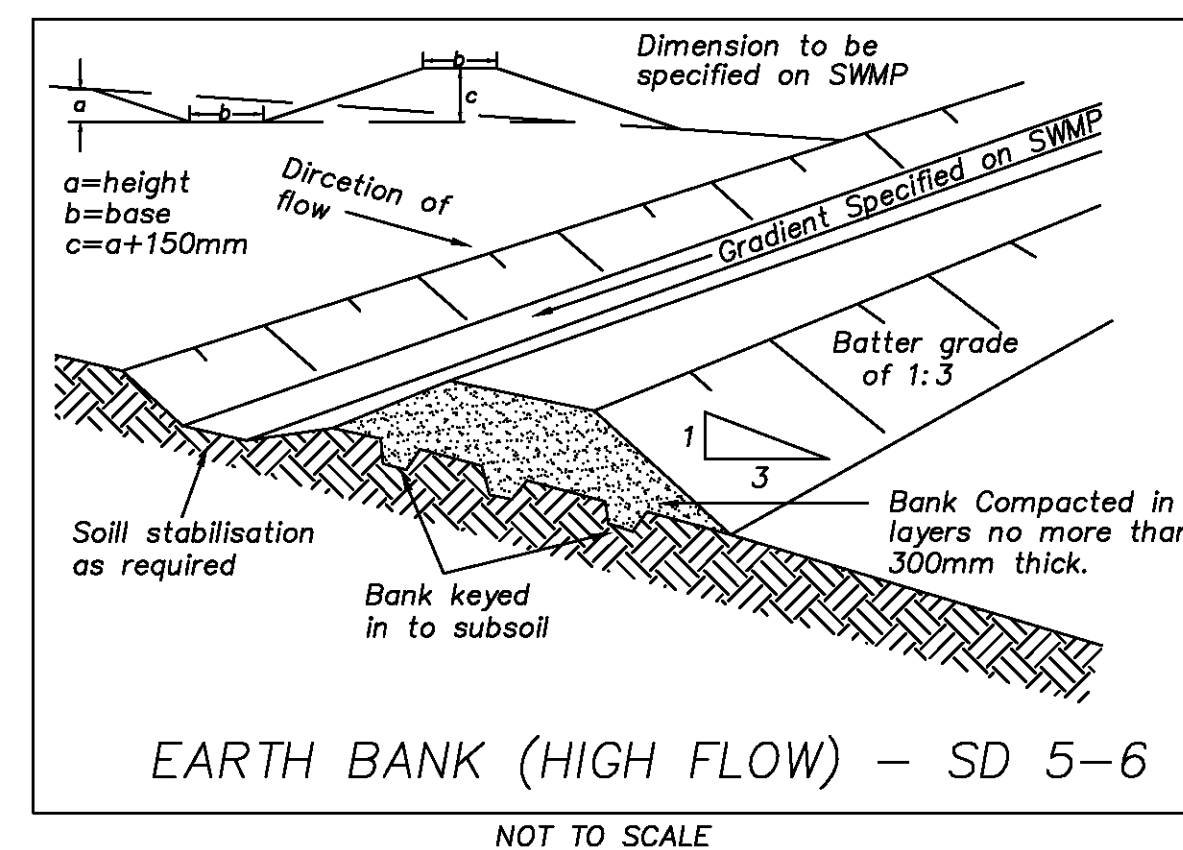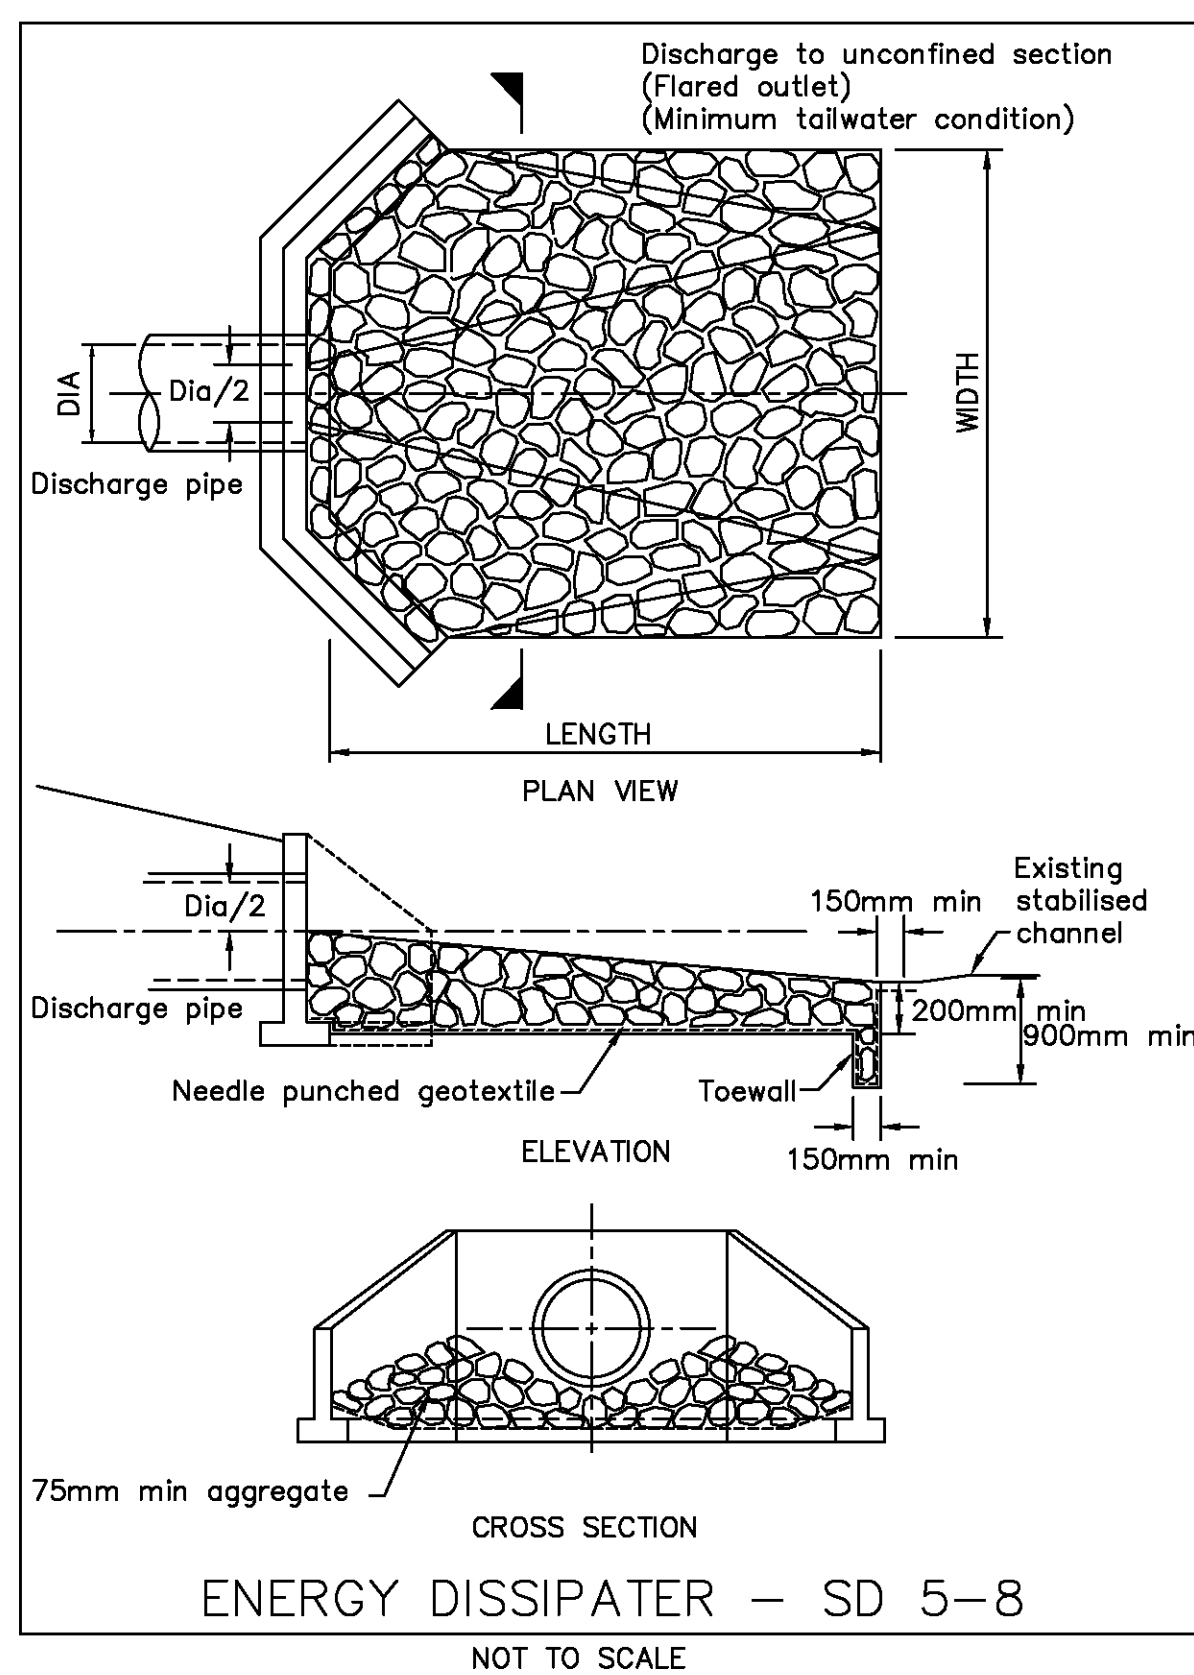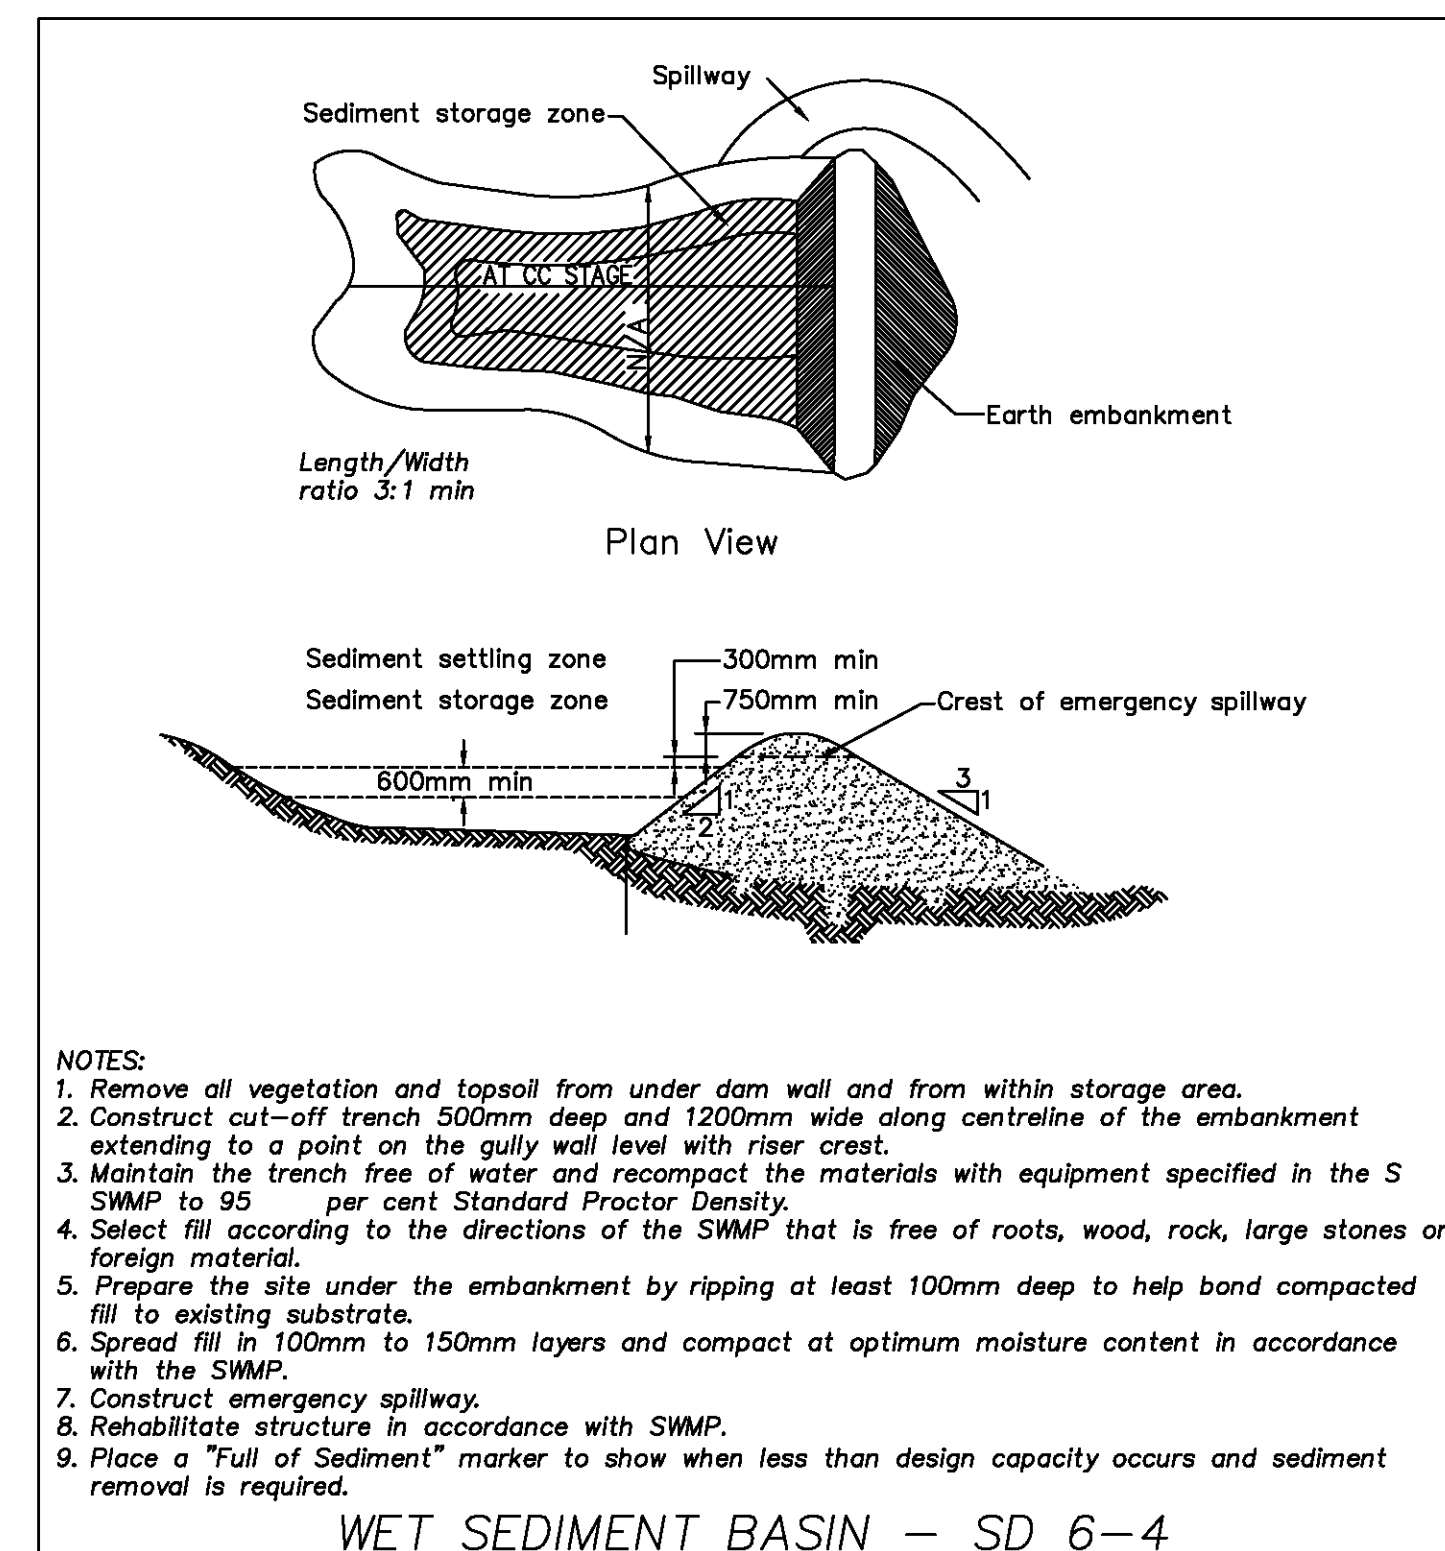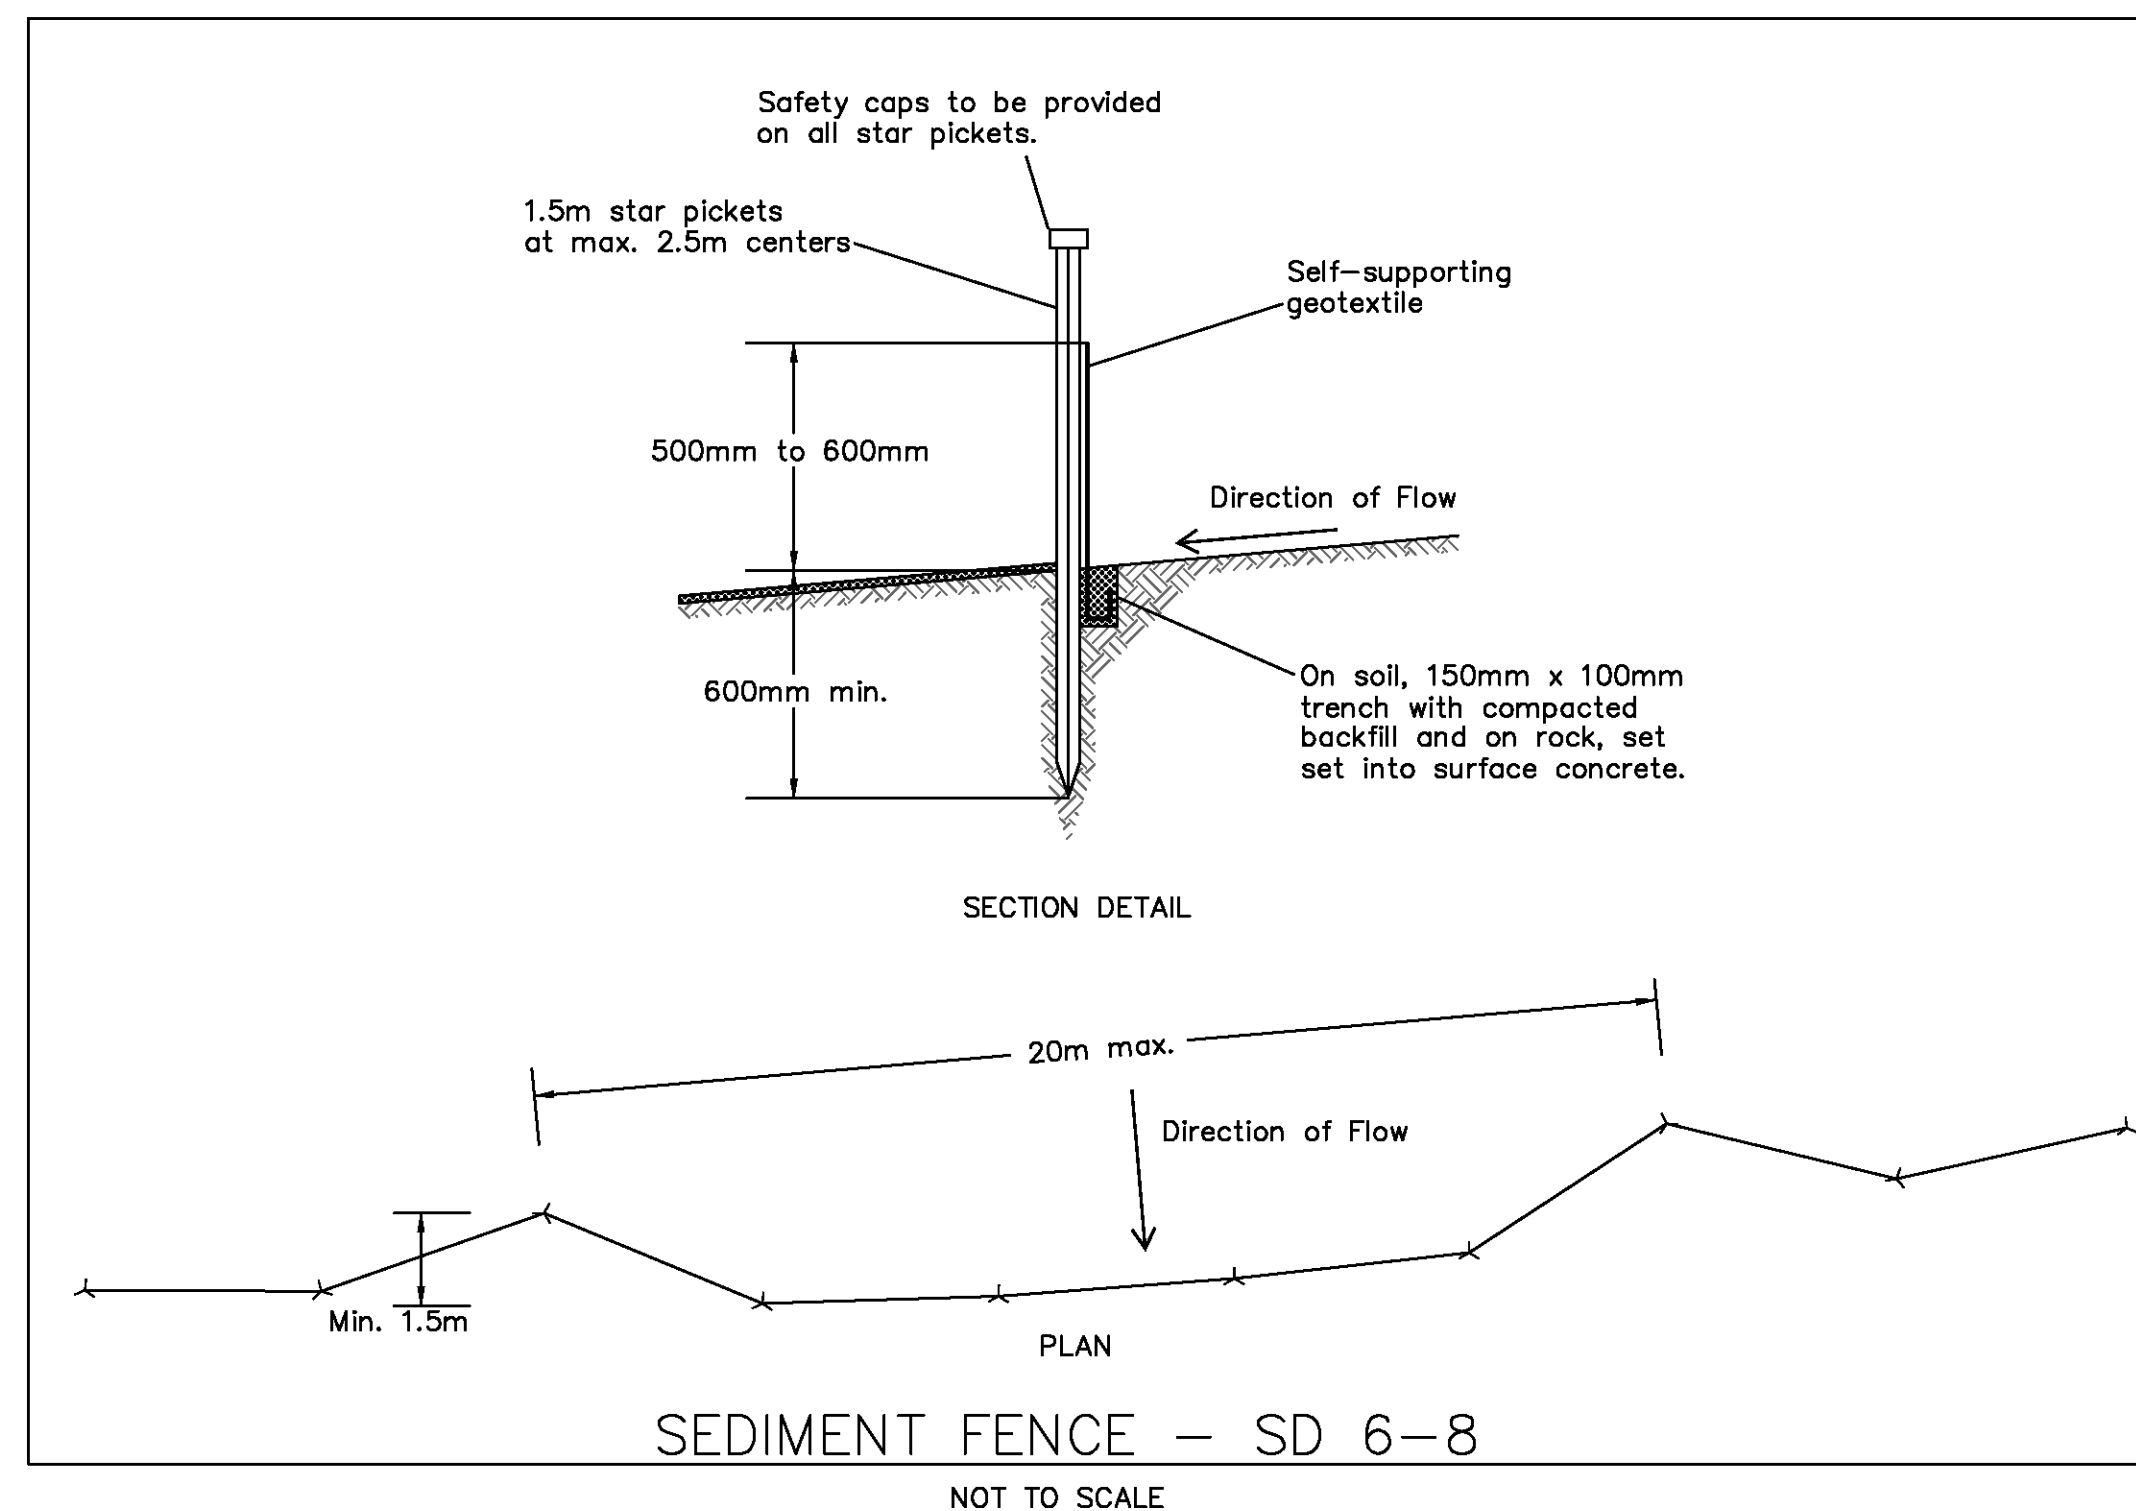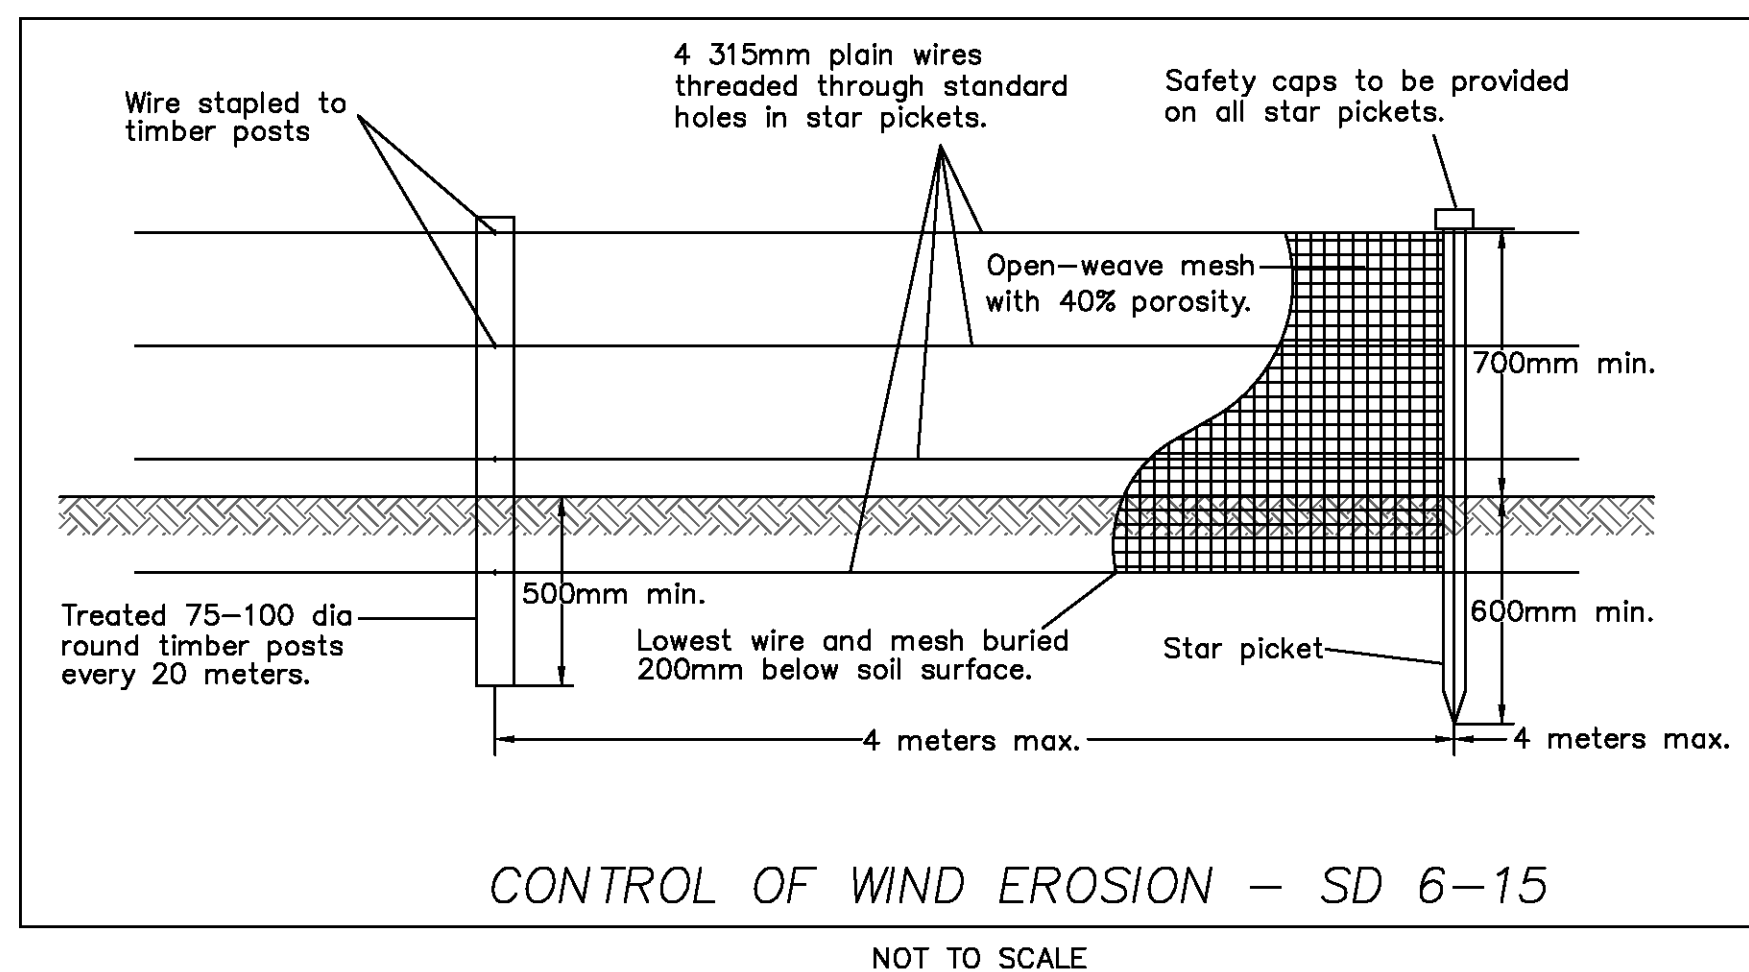

T:\Projects\18125 Jordan Springs\DWG\DA\18125_DA_SOIL & WATER MANAGEMENT.dwg

No. A B	DESCRIPTION		DRN	APP	DATE	siteplus Site Plus Pty Ltd ABN 73 104 315 095 planning engineering landscape design management	HEAD OFFICE 345 Kaha Street Wollongong NSW 2500 PO Box 5104 Wollongong NSW 2520 T 61 2 4227 4233 F 61 2 4227 4133 E info@siteplus.com.au	CAMDEN 12 View St PO Box 615 Camden NSW 2570 T 61 2 4655 5977 F 61 2 4655 5024 E camden@siteplus.com.au	Height Datum	A.H.D	Client Title CATHOLIC HEALTHCARE	Dwg Title JORDAN SPRINGS 'NURSING HOME' LOT 2 DP1248137 JORDAN SPRINGS BOULEVARD SOIL AND WATER MANAGEMENT DETAILS	Ref & Dwg No 18125.DA.C14	Sheet No	Sheet 14 of 14	Scale N.T.S	Date 08.06/18	Rev B	A1
							Drawn	A.C	Dwg Status APPROVAL	Local Authority PENRITH									
							Designed	A.C											
							Checked	A.C											
							Approved	A.C											

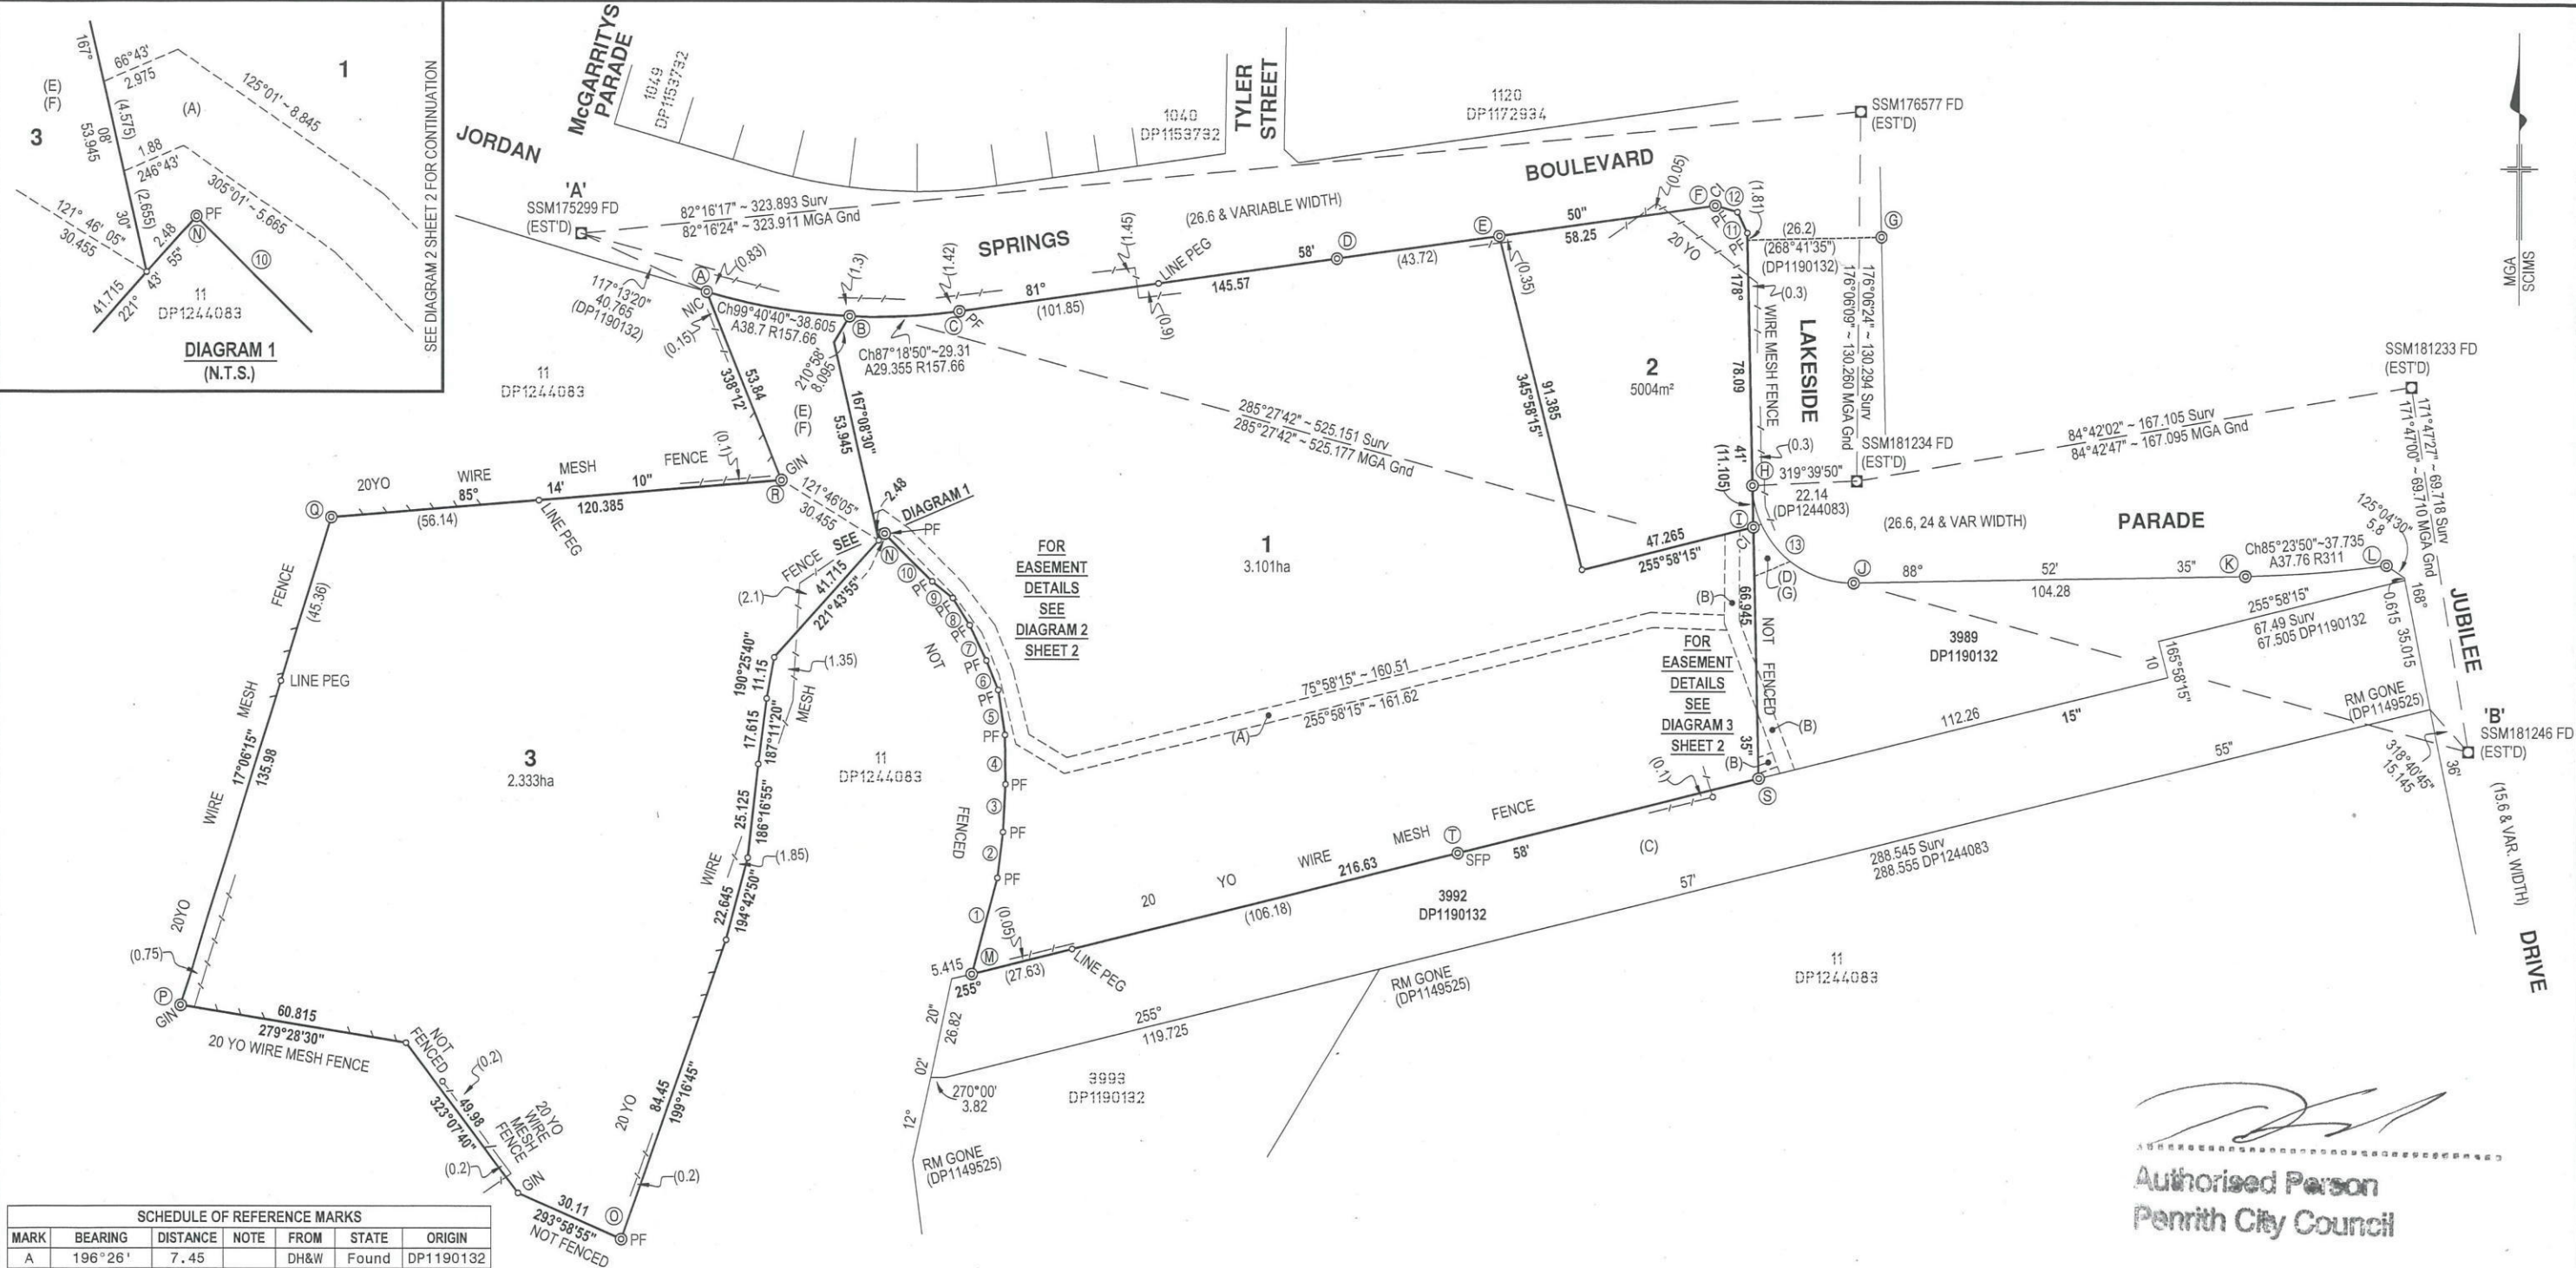

SCHEDULE OF REFERENCE MARKS						
MARK	BEARING	DISTANCE	NOTE	FROM	STATE	ORIGIN
A	196°26'	7.45		DH&W	Found	DP1190132
B	188°53'	6.515		DH&W	Placed	
C	171°47'30"	5.11		DH&W	Found	DP1190132
D	159°30'15"	5.025		DH&W	Found	DP1153732
E	157°23'20"	19.795		DH&W	Found	DP1153732
F	169°42'	4.885		DH&W	Placed	
G	174°03'40"	7		DH&W	Found	DP1155647
H	172°36'45"	21.68		DH&W	Found	DP1155647
I	100°46'25"	5.985		DH&W	Found	DP1155647
J	98°57'35"	20.64		DH&W	Found	DP1155647
K	256°22'50"	20.715		DH&W	Found	DP1179646
L	255°13'25"	6.495	BY ME	DH&W	Found	DP1179646
M	241°32'	8.115		DH&W	Placed	
N	200°06'15"	18.395		DH&W	Found	DP1179646
O	199°52'15"	5.175	BY ME	DH&W	Found	DP1179646
P	176°21'30"	17.115		DH&W	Found	DP1179646
Q	176°35'35"	4.865	BY ME	DH&W	Found	DP1179646
R	175°20'05"	17.15	BY ME	DH&W	Found	DP1179646
S	175°02'45	4.87		DH&W	Found	DP1179646
T	51°51'	3.15		DH&W	Found	DP1244083
U	140°04'	1.58		Spike	Found	DP1149525
V	142°41'	1.8		Spike	Found	DP1149525
W	228°10'	16		GIP	Found	DP1149525
X	334°13'	2.715		Spike	Found	DP1149525
Y	232°27'	1.79		Spike	Found	DP1149525
Z	131°57'	6.39		GIP	Placed	
AA	328°50'	3.51		GIP	Placed	

LEGEND	
CI	CORNER INACCESSIBLE
NIC	NAIL IN CONCRETE FOOTING
PF	PEG FOUND
SFP	STEEL FENCE POST ON BOUNDARY
GIN	GIN IN TIMBER FENCE POST FOUND

SCHEDULE OF SHORT/CURVED LINES					
#	BEARING	DISTANCE	NOTE	RADIUS	ARC
1	14°53'30"	26.46			
2	7°03'	12.33			
3	2°52'05"	12.765			
4	359°20'30"	13.15			
5	351°20'	12.175			
6	337°50'	8.41			
7	334°36'30"	10.41			
8	328°08'10"	8.535			
9	308°41'20"	7.025			
10	315°08'30"	17.93	Survey		
11	334°30'55"	6.145	DP1244083		
12	286°09'30"	6.145			
13	133°47'45"	37.41		26.5	41.53

EASEMENTS CREATED BY THIS PLAN	
(A)	EASEMENT TO DRAIN WATER 4 WIDE
(B)	EASEMENT TO DRAIN WATER 4 WIDE
(C)	RIGHT OF CARRIAGE WAY (WHOLE OF LOT)
(D)	RIGHT OF CARRIAGE WAY VARIABLE WIDTH
(E)	EASEMENT FOR SERVICES VARIABLE WIDTH
(F)	RIGHT OF CARRIAGE WAY VARIABLE WIDTH
(G)	EASEMENT FOR SERVICES VARIABLE WIDTH

COORDINATE SCHEDULE						
Mark	MGA Easting	MGA Northing	Class	Order	Method	State
SSM175299	288968.247	6265668.457	C	3	SCIMS	Found
SSM176577	289289.261	6265712.012	C	3	SCIMS	Found
SSM181233	289464.523	6265597.434	C	3	SCIMS	Found
SSM181234	289298.116	6265582.035	C	3	SCIMS	Found
SSM181246	289474.487	6265528.430	C	3	SCIMS	Found
DATE OF SCIMS COORDINATES: 13/02/2019 COMBINED SCALE FACTOR 1.000138						
			MGA ZONE: 56	MGA DATUM: GDA94		



Surveyor:
MICHAEL TRIFIRO
Date: 13/02/2019
Surveyor's Ref: 7202 - 1

PLAN OF SUBDIVISION OF LOT 3990 IN DP1190132 AND LOT 12 IN DP1244083 AND EASEMENTS AFFECTING LOTS 3989 & 3992 IN DP1190132


LGA: PENRITH
Locality: JORDAN SPRINGS
Reduction Ratio 1:1200
Lengths are in metres.

REGISTERED

DP1248137

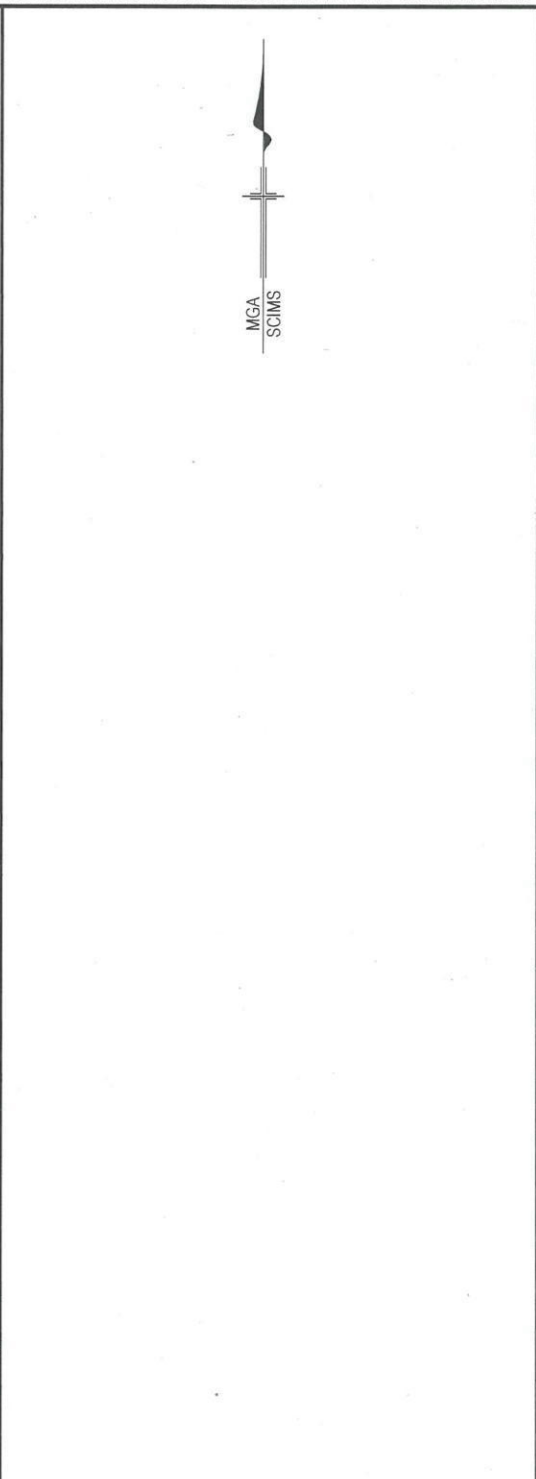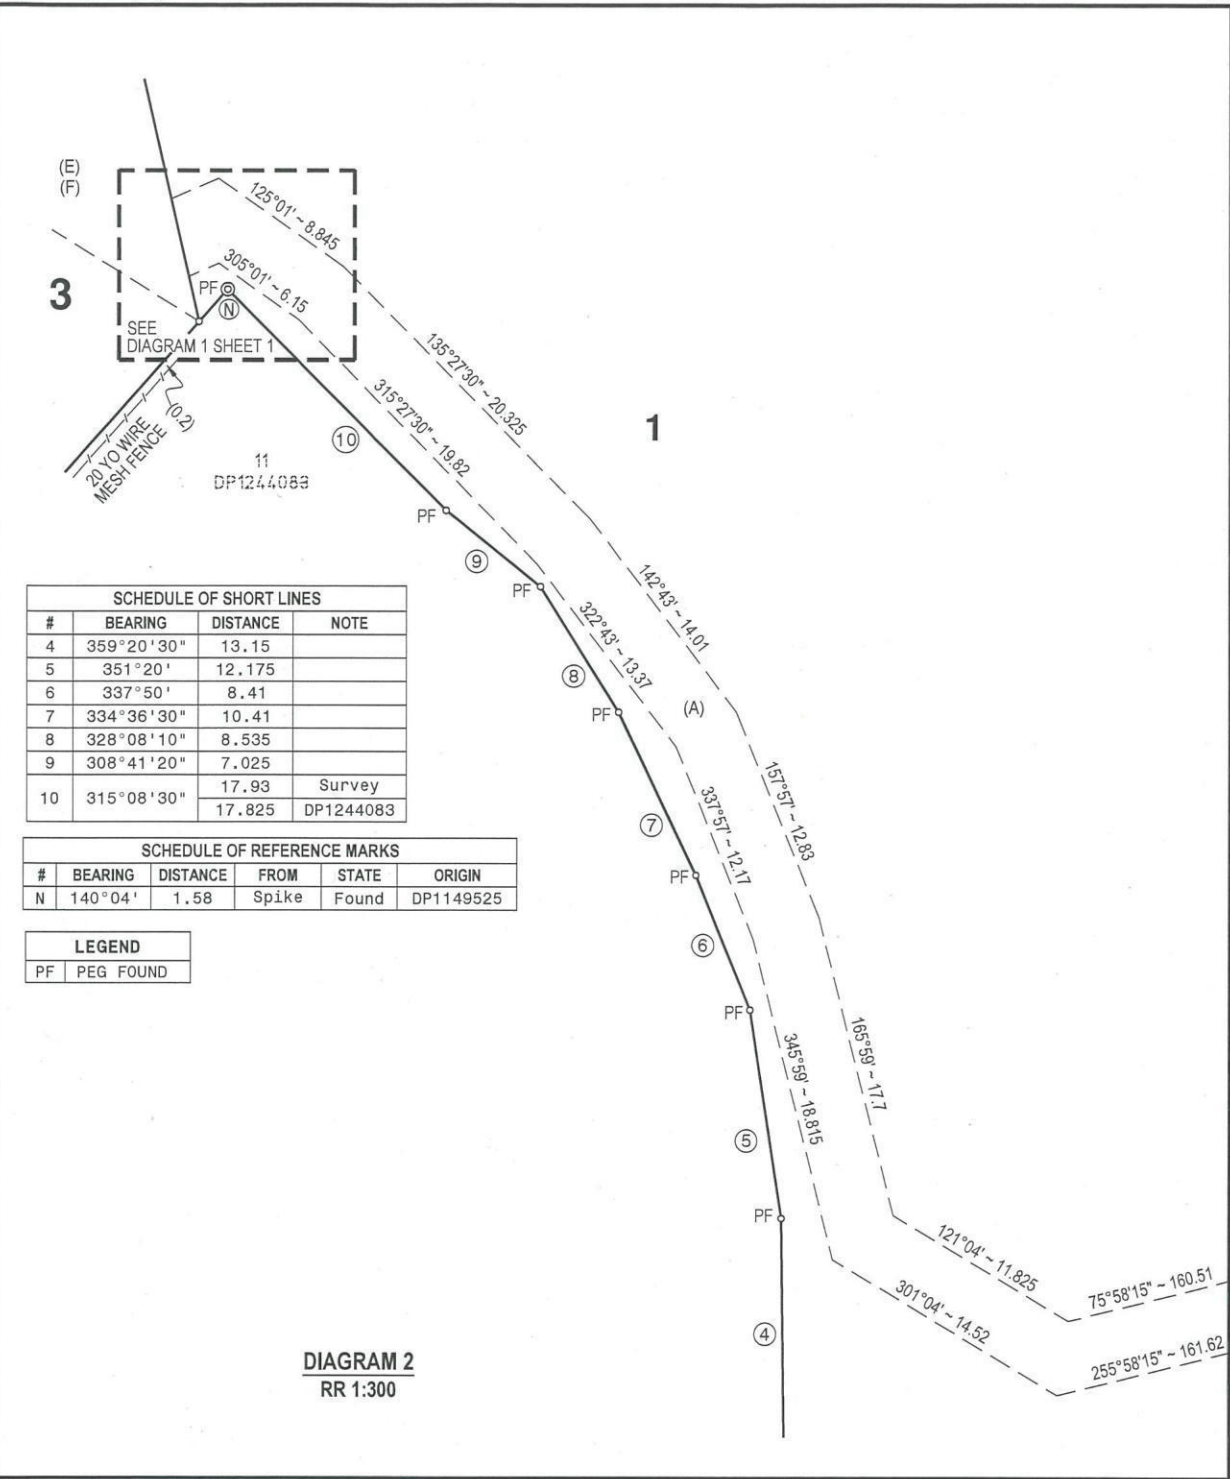

EASEMENTS CREATED BY THIS PLAN	
(A)	EASEMENT TO DRAIN WATER 4 WIDE
(B)	EASEMENT TO DRAIN WATER 4 WIDE
(C)	RIGHT OF CARRIAGE WAY (WHOLE OF LOT)
(D)	RIGHT OF CARRIAGE WAY VARIABLE WIDTH
(E)	EASEMENT FOR SERVICES VARIABLE WIDTH
(F)	RIGHT OF CARRIAGE WAY VARIABLE WIDTH
(G)	EASEMENT FOR SERVICES VARIABLE WIDTH

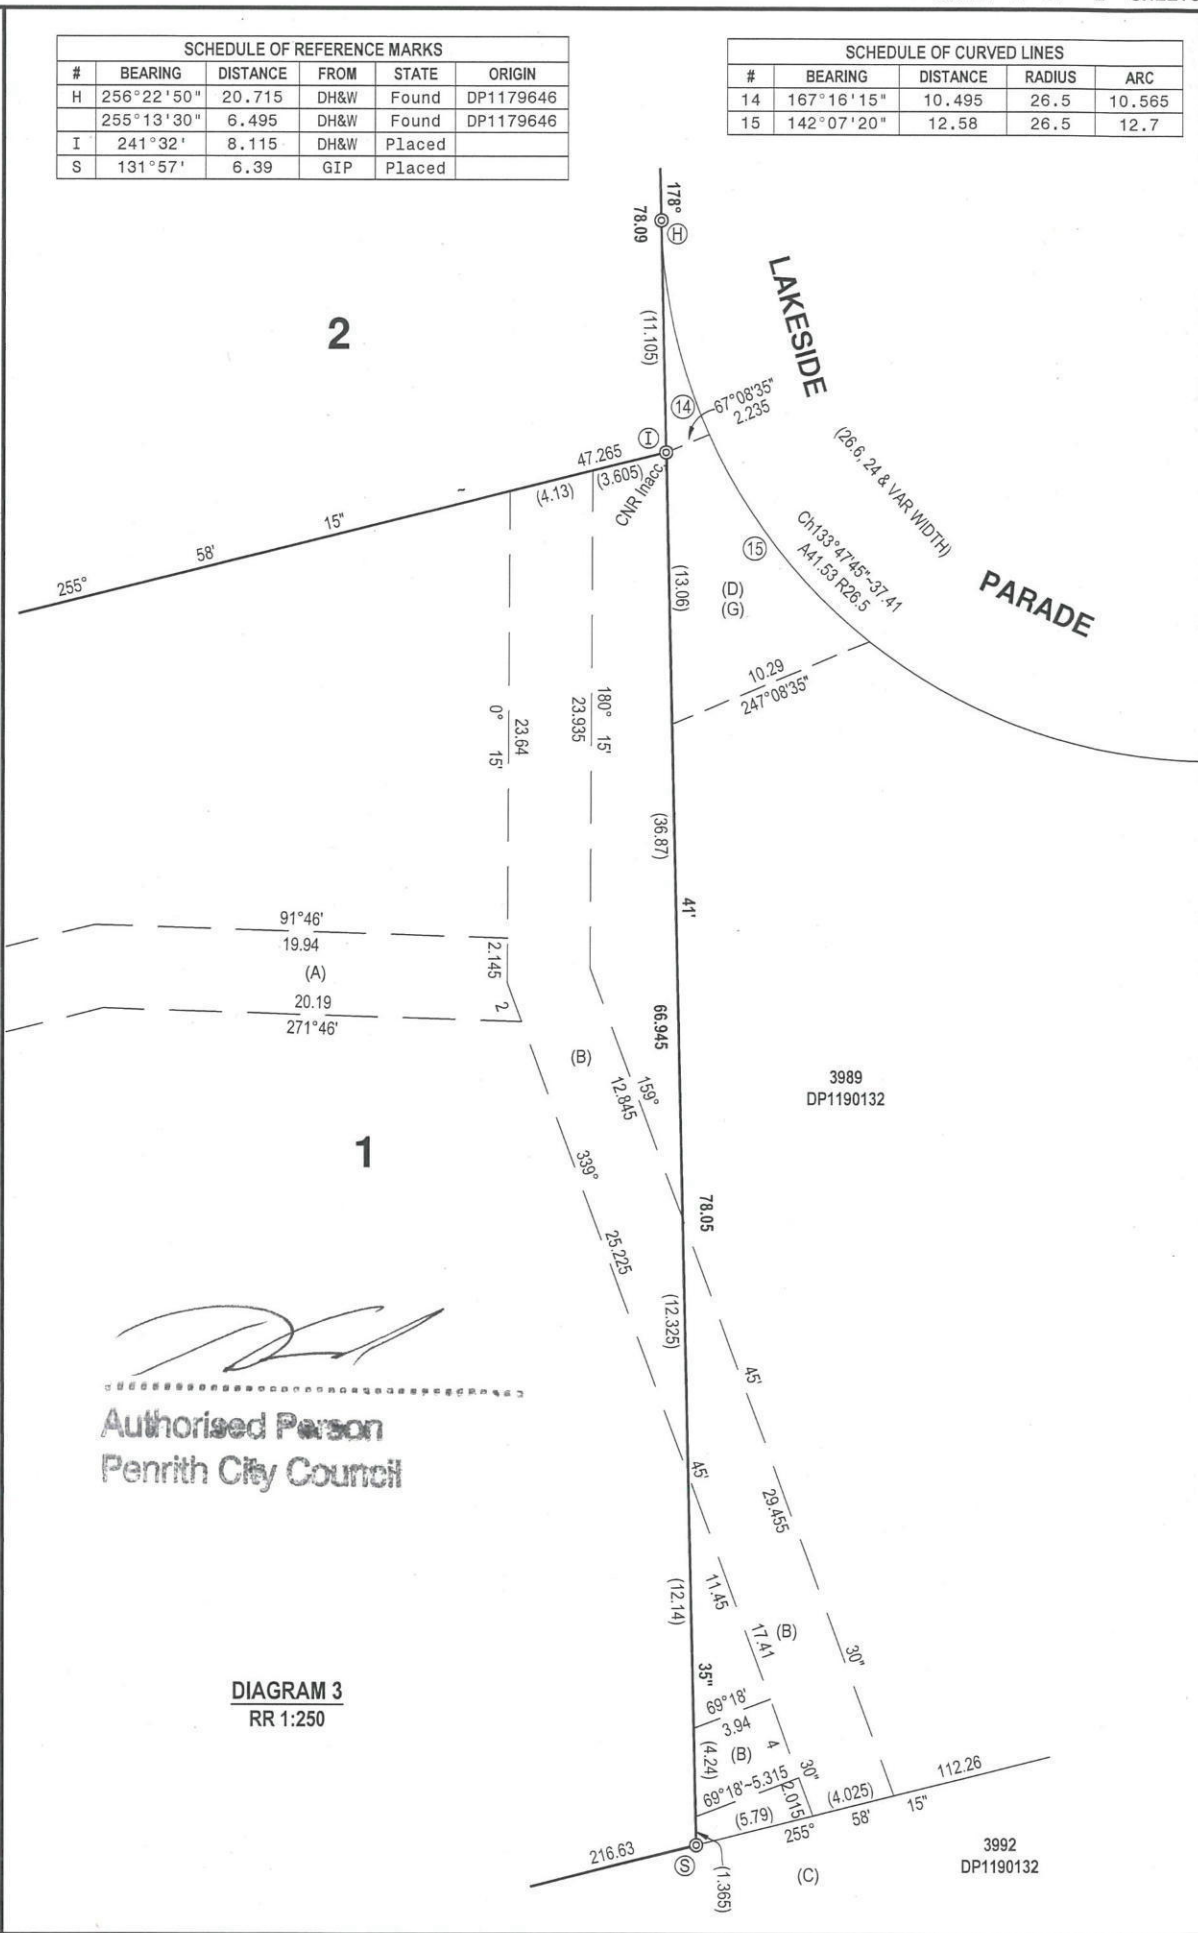


Surveyor:
MICHAEL TRIFIRO
Date: 13/02/2019
Surveyor's Ref: 7202




PLAN OF SUBDIVISION OF LOT 3990 IN DP1190132 AND LOT 12
IN DP1244083 AND EASEMENTS AFFECTING LOTS 3989 & 3992
IN DP1190132


LG A: PENRITH
Locality: JORDAN SPRINGS
Reduction Ratio: AS SHOWN
Lengths are in metres.

REGISTERED

DP1248137

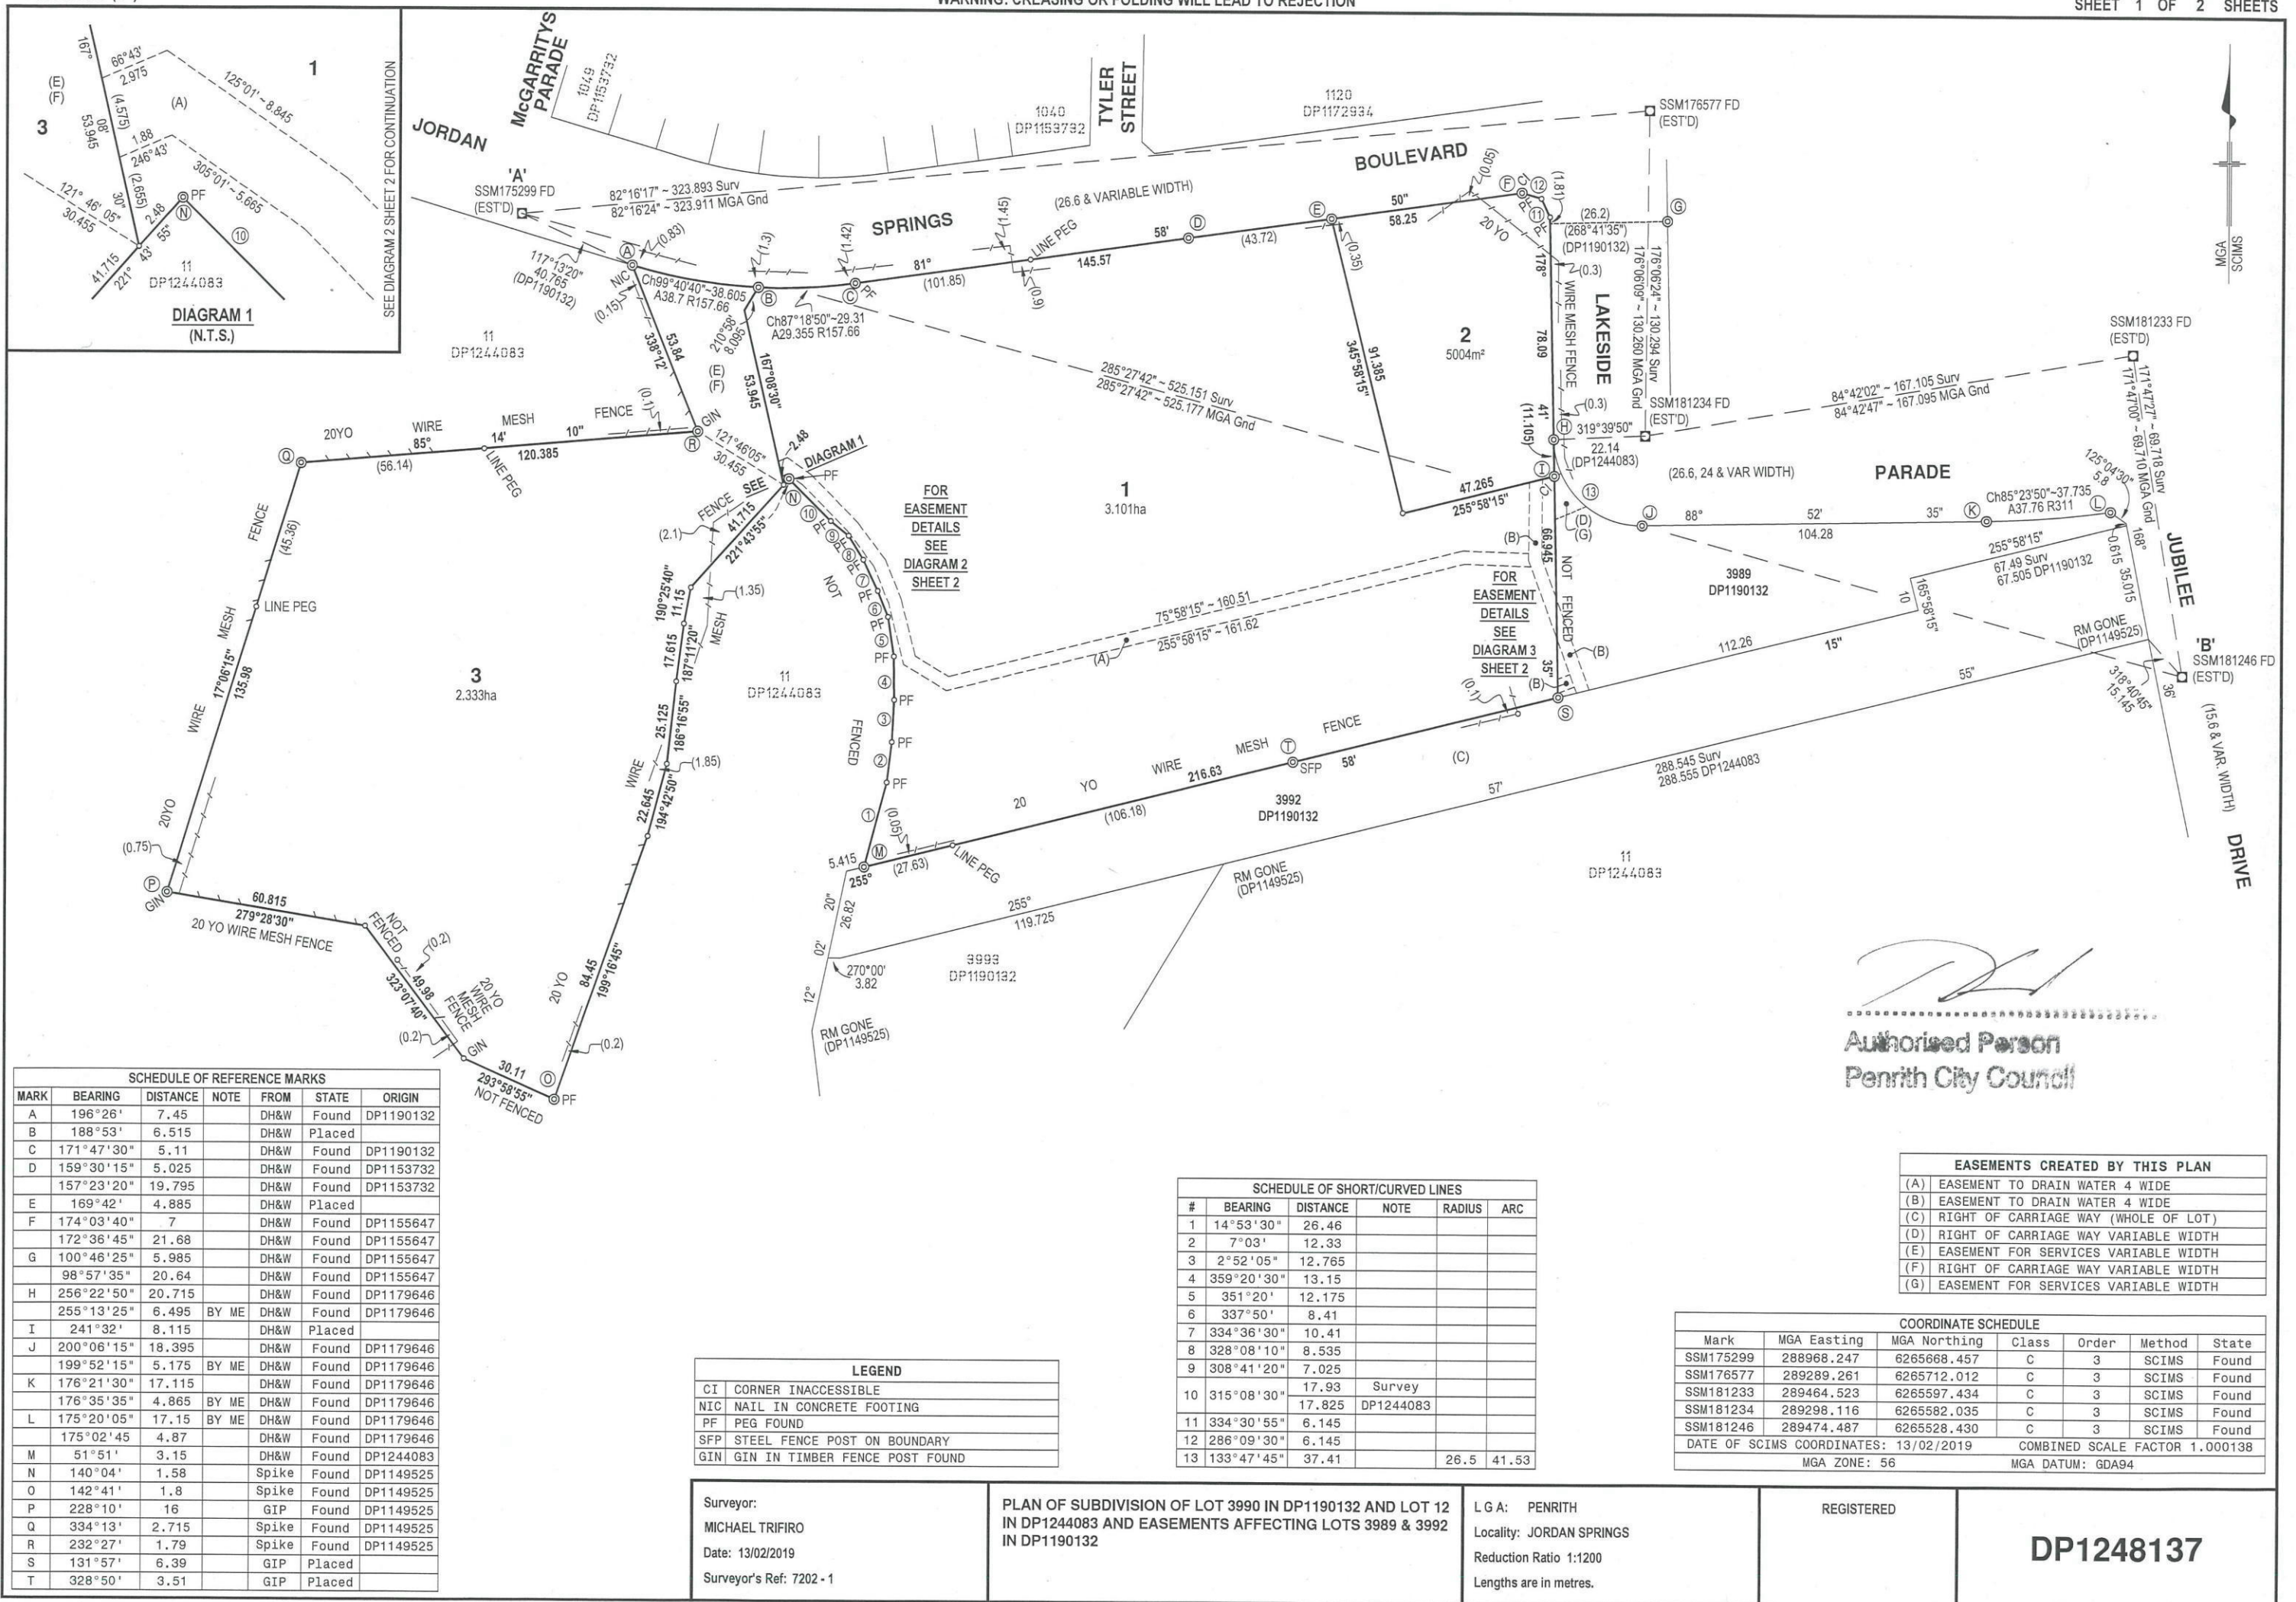


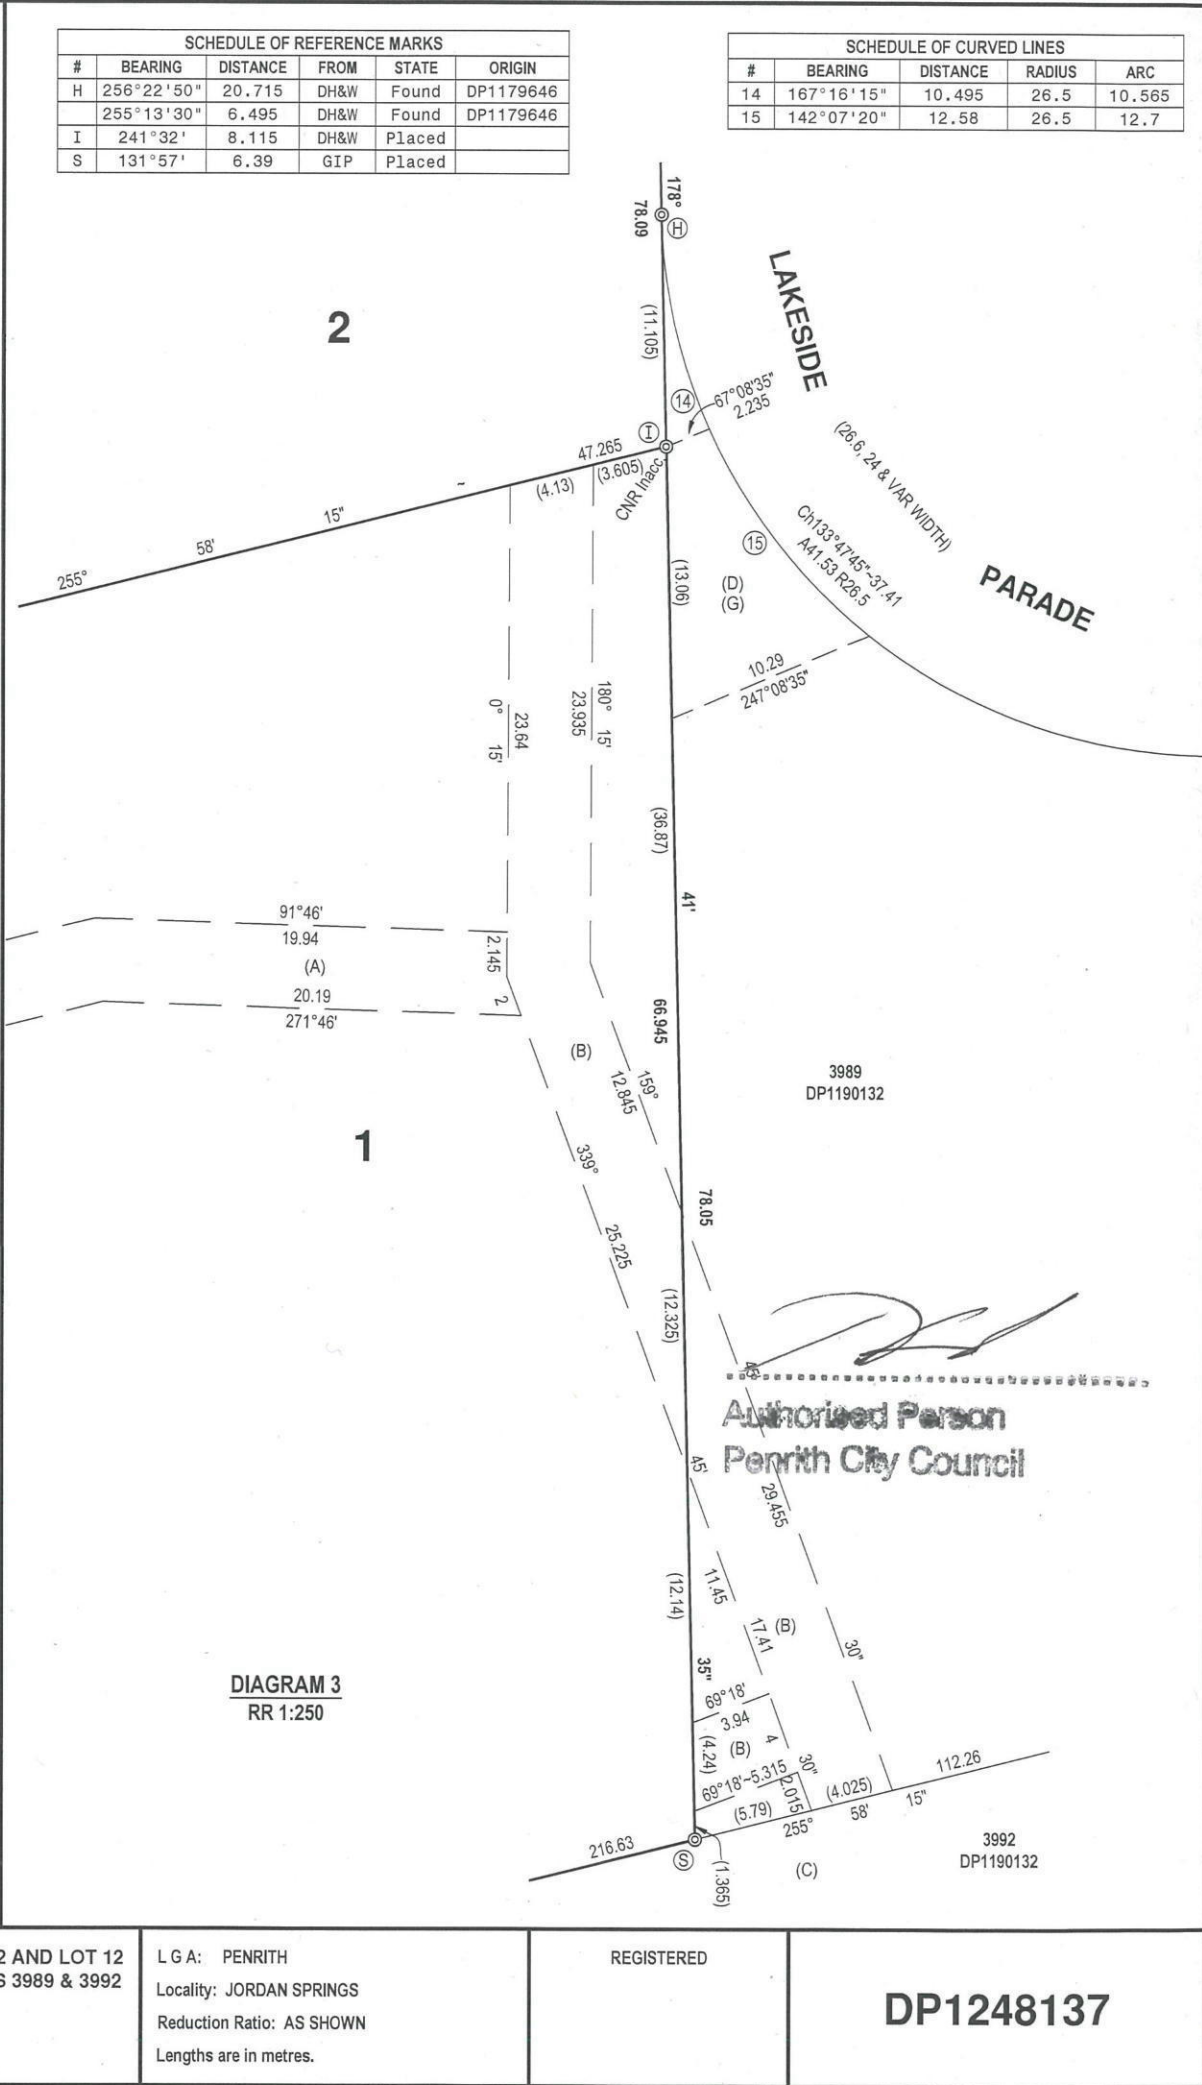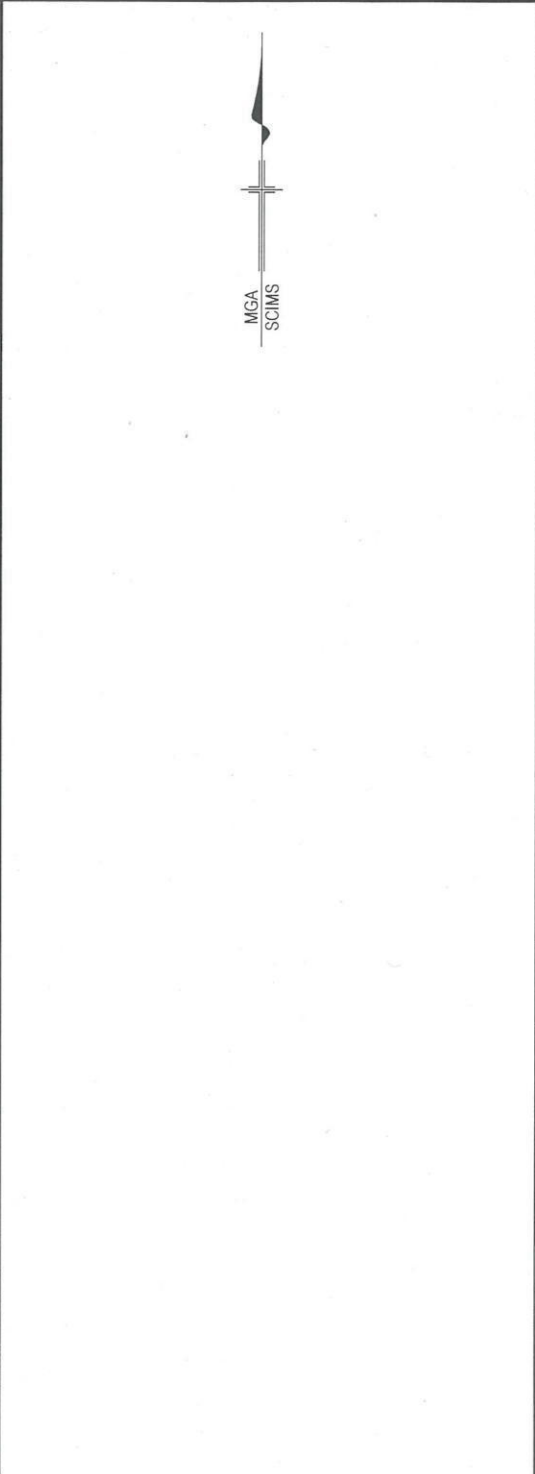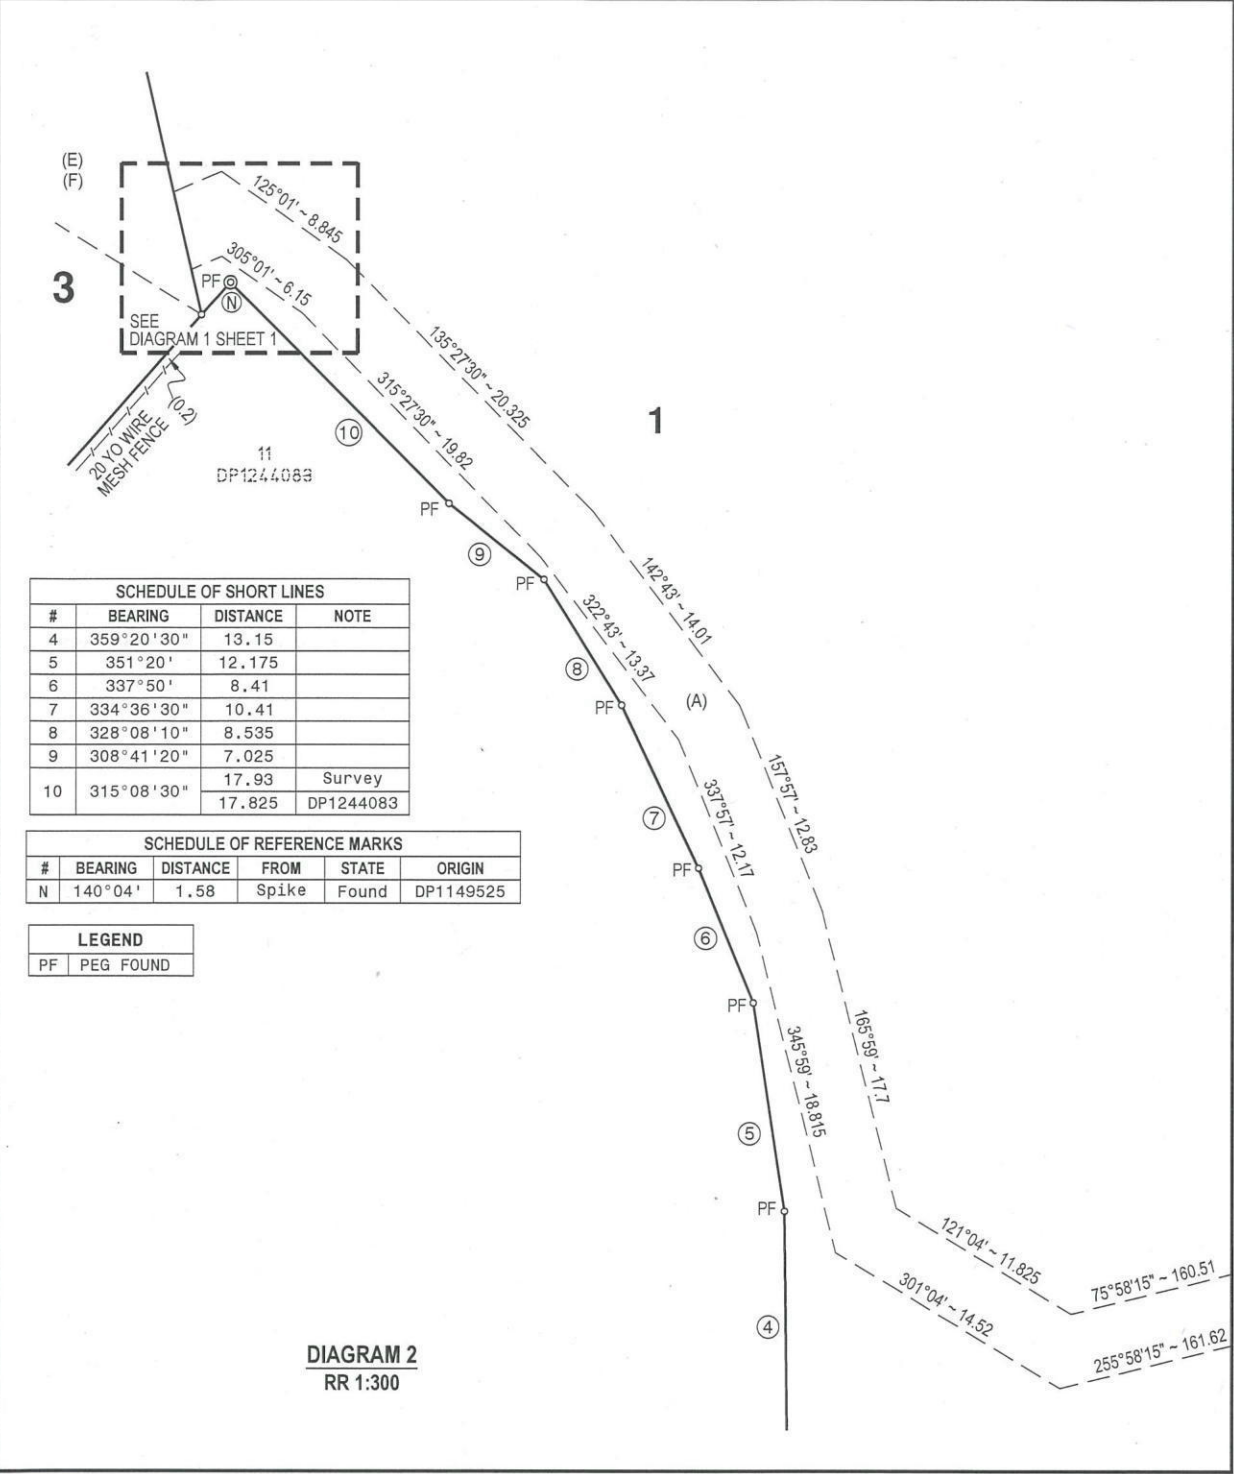

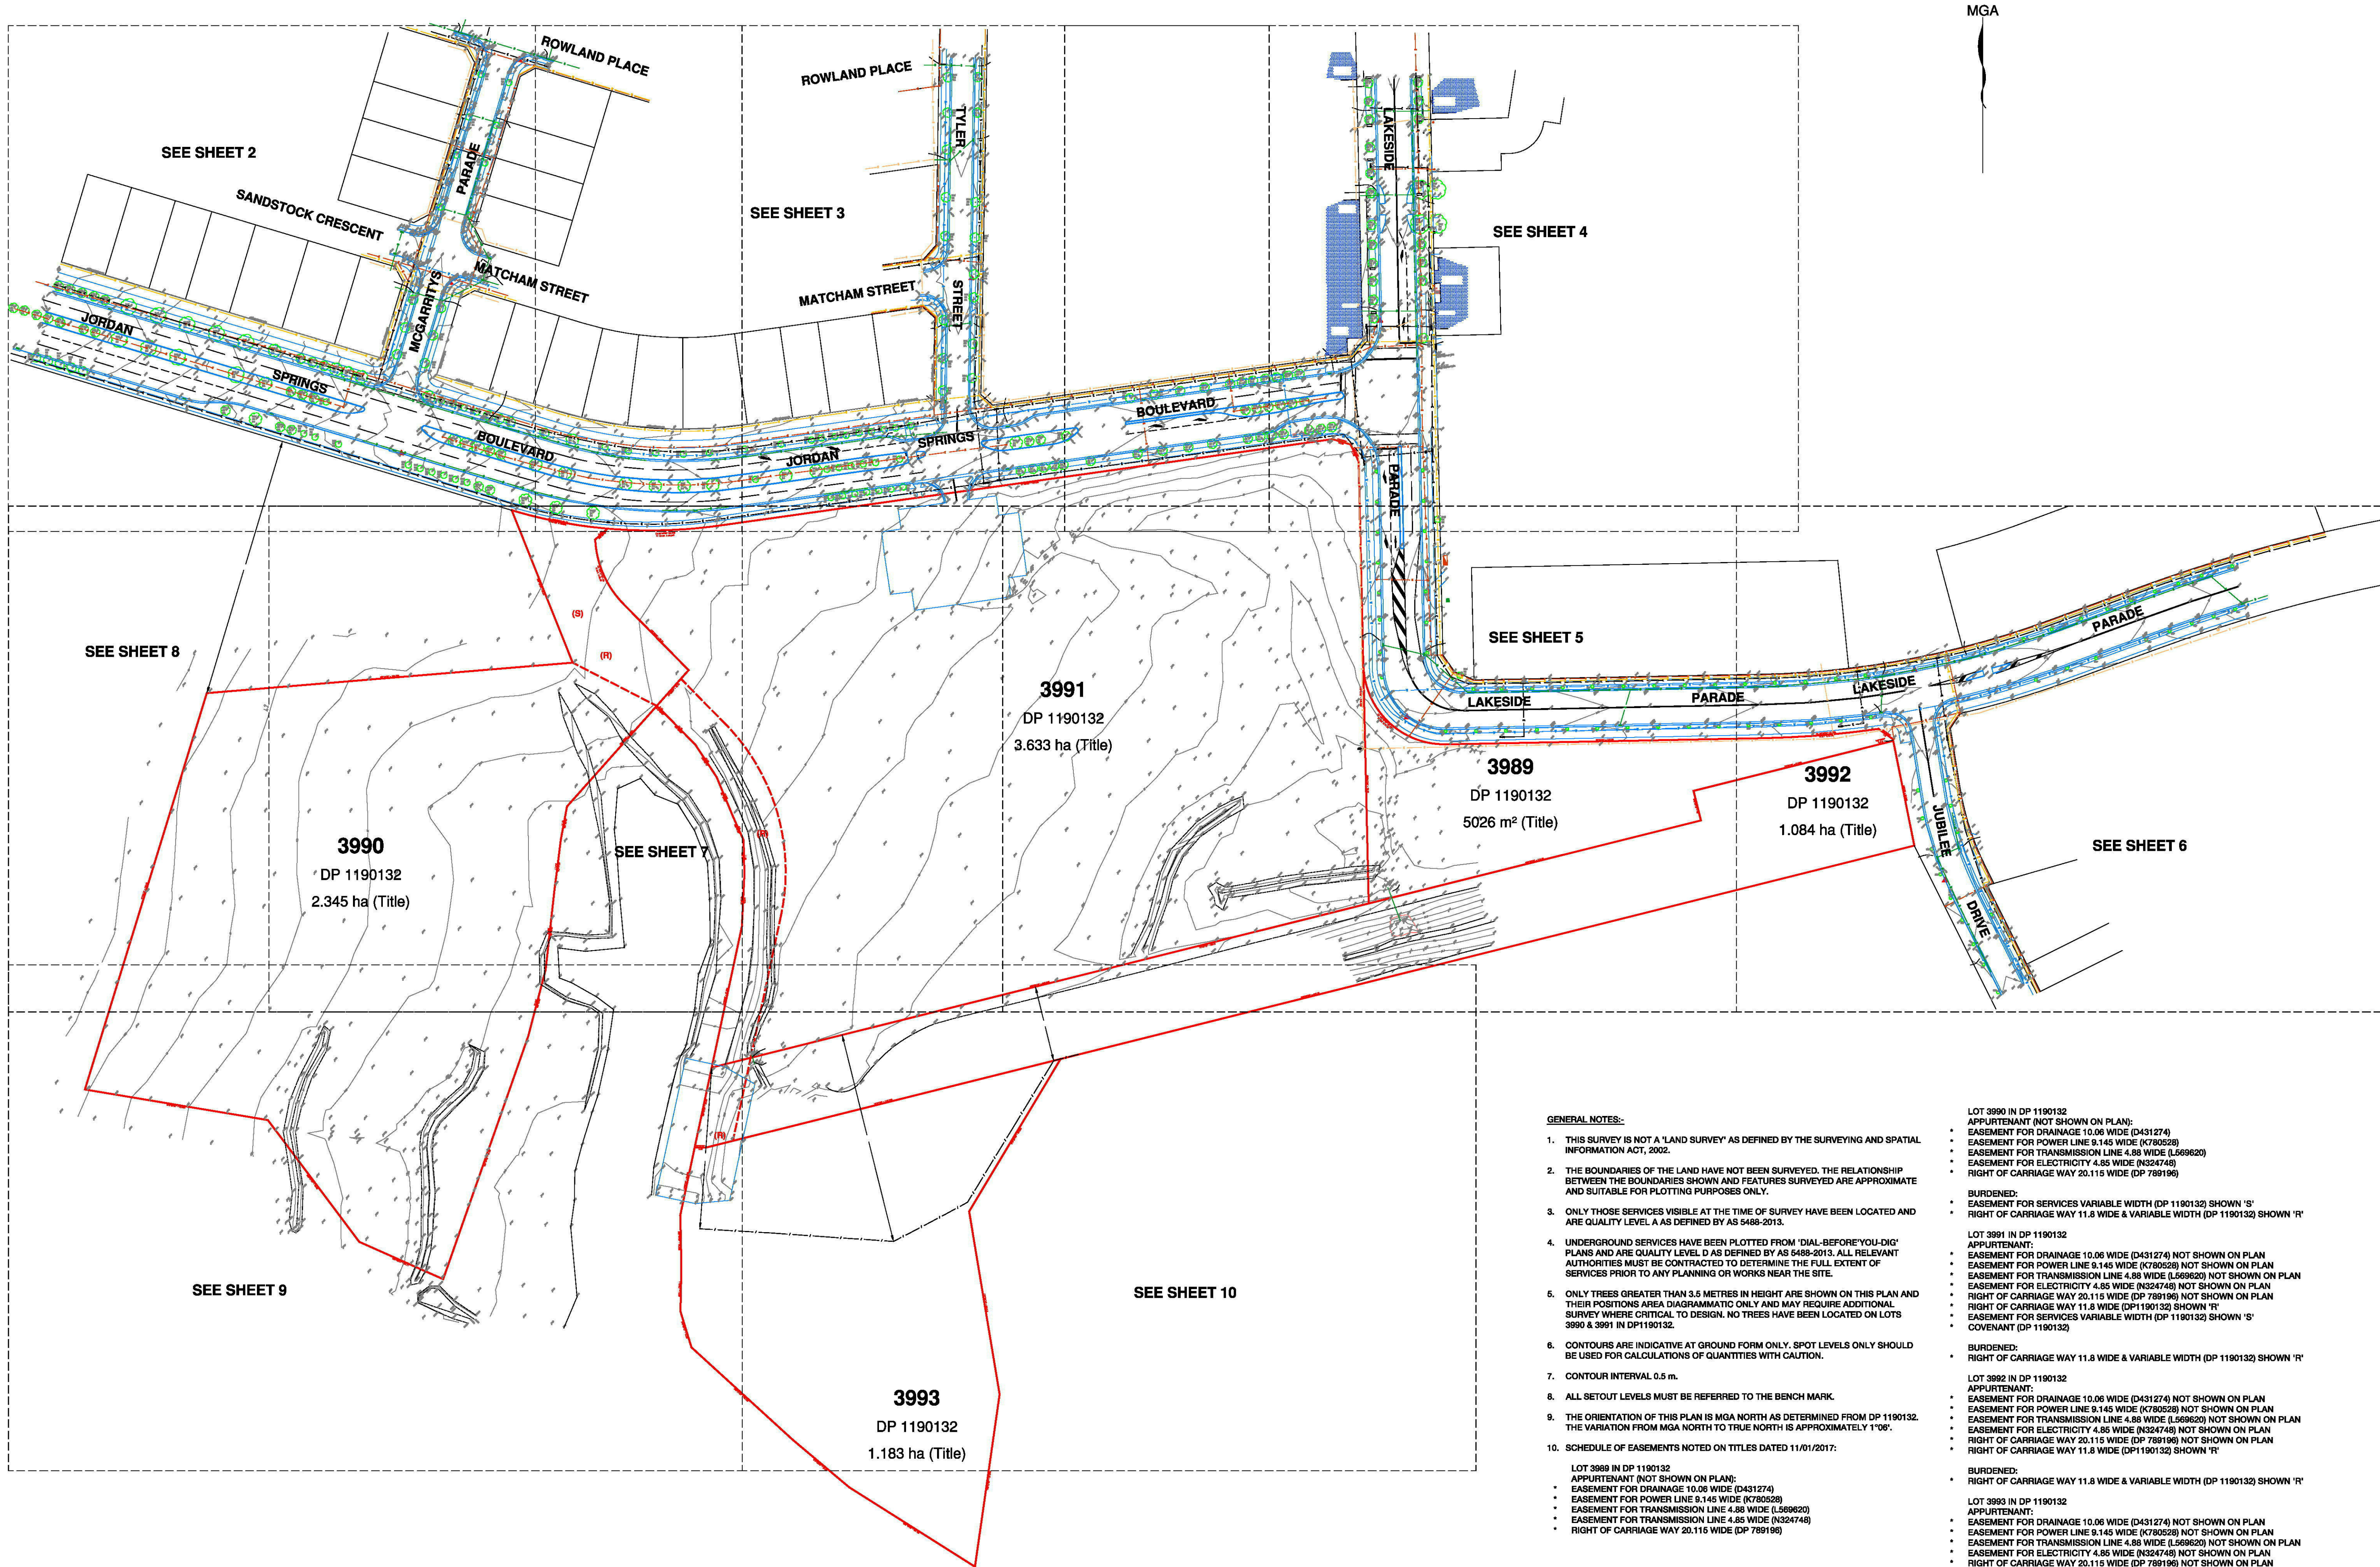

MGA

SEE SHEET 2 FOR LEGEND AND UNDERGROUND SERVICES

 

GENERAL NOTES:

- THIS SURVEY IS NOT A 'LAND SURVEY' AS DEFINED BY THE SURVEYING AND SPATIAL INFORMATION ACT, 2002.
- THE BOUNDARIES OF THE LAND HAVE NOT BEEN SURVEYED. THE RELATIONSHIP BETWEEN THE BOUNDARIES SHOWN AND FEATURES SURVEYED ARE APPROXIMATE AND SUITABLE FOR PLOTTING PURPOSES ONLY.
- ONLY THOSE SERVICES VISIBLE AT THE TIME OF SURVEY HAVE BEEN LOCATED AND ARE QUALITY LEVEL A AS DEFINED BY AS 5488-2013.
- UNDERGROUND SERVICES HAVE BEEN PLOTTED FROM 'DIAL-BEFORE-YOU-DIG' PLANS AND ARE QUALITY LEVEL D AS DEFINED BY AS 5488-2013. ALL RELEVANT AUTHORITIES MUST BE CONTRACTED TO DETERMINE THE FULL EXTENT OF SERVICES PRIOR TO ANY PLANNING OR WORKS NEAR THE SITE.
- ONLY TREES GREATER THAN 3.5 METRES IN HEIGHT ARE SHOWN ON THIS PLAN AND THEIR POSITIONS AREA DIAGRAMMATIC ONLY AND MAY REQUIRE ADDITIONAL SURVEY WHERE CRITICAL TO DESIGN. NO TREES HAVE BEEN LOCATED ON LOTS 3990 & 3991 IN DP1190132.
- CONTOURS ARE INDICATIVE AT GROUND FORM ONLY. SPOT LEVELS ONLY SHOULD BE USED FOR CALCULATIONS OF QUANTITIES WITH CAUTION.
- CONTOUR INTERVAL 0.5 m.
- ALL SETOUT LEVELS MUST BE REFERRED TO THE BENCH MARK.
- THE ORIENTATION OF THIS PLAN IS MGA NORTH AS DETERMINED FROM DP 1190132. THE VARIATION FROM MGA NORTH TO TRUE NORTH IS APPROXIMATELY 1°06'.
- SCHEDULE OF EASEMENTS NOTED ON TITLES DATED 11/01/2017:

LOT 3989 IN DP 1190132
APPURTENANT (NOT SHOWN ON PLAN):
• EASEMENT FOR DRAINAGE 10.06 WIDE (D431274)
• EASEMENT FOR POWER LINE 9.145 WIDE (K780528)
• EASEMENT FOR TRANSMISSION LINE 4.88 WIDE (L569620)
• EASEMENT FOR ELECTRICITY 4.85 WIDE (N324748)
• RIGHT OF CARRIAGE WAY 20.115 WIDE (DP 789196)

LOT 3990 IN DP 1190132
APPURTENANT (NOT SHOWN ON PLAN):
• EASEMENT FOR DRAINAGE 10.06 WIDE (D431274)
• EASEMENT FOR POWER LINE 9.145 WIDE (K780528)
• EASEMENT FOR TRANSMISSION LINE 4.88 WIDE (L569620)
• EASEMENT FOR ELECTRICITY 4.85 WIDE (N324748)
• RIGHT OF CARRIAGE WAY 20.115 WIDE (DP 789196)

BURDENED:
• EASEMENT FOR SERVICES VARIABLE WIDTH (DP 1190132) SHOWN 'S'
• RIGHT OF CARRIAGE WAY 11.8 WIDE & VARIABLE WIDTH (DP 1190132) SHOWN 'R'

LOT 3991 IN DP 1190132
APPURTENANT:
• EASEMENT FOR DRAINAGE 10.06 WIDE (D431274) NOT SHOWN ON PLAN
• EASEMENT FOR POWER LINE 9.145 WIDE (K780528) NOT SHOWN ON PLAN
• EASEMENT FOR TRANSMISSION LINE 4.88 WIDE (L569620) NOT SHOWN ON PLAN
• EASEMENT FOR ELECTRICITY 4.85 WIDE (N324748) NOT SHOWN ON PLAN
• RIGHT OF CARRIAGE WAY 20.115 WIDE (DP 789196) NOT SHOWN ON PLAN
• RIGHT OF CARRIAGE WAY 11.8 WIDE (DP 1190132) SHOWN 'R'
• EASEMENT FOR SERVICES VARIABLE WIDTH (DP 1190132) SHOWN 'S'
• COVENANT (DP 1190132)

BURDENED:
• RIGHT OF CARRIAGE WAY 11.8 WIDE & VARIABLE WIDTH (DP 1190132) SHOWN 'R'

LOT 3992 IN DP 1190132
APPURTENANT:
• EASEMENT FOR DRAINAGE 10.06 WIDE (D431274) NOT SHOWN ON PLAN
• EASEMENT FOR POWER LINE 9.145 WIDE (K780528) NOT SHOWN ON PLAN
• EASEMENT FOR TRANSMISSION LINE 4.88 WIDE (L569620) NOT SHOWN ON PLAN
• EASEMENT FOR ELECTRICITY 4.85 WIDE (N324748) NOT SHOWN ON PLAN
• RIGHT OF CARRIAGE WAY 20.115 WIDE (DP 789196) NOT SHOWN ON PLAN
• RIGHT OF CARRIAGE WAY 11.8 WIDE (DP 1190132) SHOWN 'R'

BURDENED:
• RIGHT OF CARRIAGE WAY 11.8 WIDE & VARIABLE WIDTH (DP 1190132) SHOWN 'R'

LOT 3993 IN DP 1190132
APPURTENANT:
• EASEMENT FOR DRAINAGE 10.06 WIDE (D431274) NOT SHOWN ON PLAN
• EASEMENT FOR POWER LINE 9.145 WIDE (K780528) NOT SHOWN ON PLAN
• EASEMENT FOR TRANSMISSION LINE 4.88 WIDE (L569620) NOT SHOWN ON PLAN
• EASEMENT FOR ELECTRICITY 4.85 WIDE (N324748) NOT SHOWN ON PLAN
• RIGHT OF CARRIAGE WAY 20.115 WIDE (DP 789196) NOT SHOWN ON PLAN
• RIGHT OF CARRIAGE WAY 11.8 WIDE (DP 1190132) SHOWN 'R'

- COVENANTS AND RESTRICTIONS ARE NOTED ON ALL TITLES. THESE HAVE NOT BEEN INVESTIGATED.
- MGA COORDINATES ARE BASED ON SSM 175299 (CLASS C ORDER 3)



COPYRIGHT			
SDG is the owner of the copyright subsisting in these drawings, plans, designs and specifications. They must not be used, reproduced or copied in whole or in part without prior written consent of SDG.			

ISSUE	DATE	AMENDMENT
A	20/12/16	ORIGINAL ISSUE
B	15/02/17	ADDITIONAL INFORMATION LOT 3993 DP1190132
C	15/01/18	ADDITIONAL INFORMATION LOTS 3990 & 3991 DP1190132
D	11/05/18	ADDITIONAL INFORMATION

CLIENT:
LENDELEASE

SCALE 1:1000
ORIGIN OF LEVELS:
SSM 80426
RL 47.288

DATUM:
A.H.D.

REF.: 7202

DATE: 11/05/2018

SURV/CHK: SW/CT

SHEET 1 OF 10 SHEETS

PLAN

A1

ISSUE

D

DETAIL AND LEVEL SURVEY OF PART OF
JORDAN SPRINGS BOULEVARD, LAKESIDE PARADE & JUBILEE DRIVE
JORDAN SPRINGS

SDG
LAND DEVELOPMENT SOLUTIONS
A/AL 88 213 823 821

Suite 1.3 Railway Street
BAULKHAM HILLS 2163
P.O. Box 2072
NORTH PARRAMATTA 1760
E 02 9680 7860
or office@sdg.net.au
w: www.sdg.net.au

UNDERGROUND SERVICES LEGEND - QUALITY LEVEL D (AS 5488-2013)

- POTABLE WATER MAIN
- STORMWATER PIPE
- SEWER MAIN
- COMMUNICATIONS CABLES
- ELECTRICITY CABLES
- GAS MAIN
- UNIDENTIFIED SERVICES

APPROXIMATE POSITION ONLY VIDE 'DIAL-BEFORE-YOU-DIG' PLANS
JOB No. 11675307. WHERE CRITICAL TO DESIGN, UNDERGROUND
SERVICES SHOULD BE LOCATED BY MORE ACCURATE METHODS.

CAUTION: FIBRE OPTIC CABLES ARE PRESENT IN THIS AREA

SERVICES NOTES:-


- ONLY THOSE SERVICES VISIBLE AT THE TIME OF SURVEY HAVE BEEN LOCATED AND IF SHOWN AS 'A' ARE QUALITY LEVEL A AS DEFINED BY AS 5488-2013. LEVELS SHOWN ARE SURFACE LEVELS UNLESS NOTED OTHERWISE.
- UNDERGROUND SERVICES HAVE BEEN PLOTTED FROM 'DIAL-BEFORE-YOU-DIG' PLANS AND ARE QUALITY LEVEL D AS DEFINED BY AS 5488-2013. ALL RELEVANT AUTHORITIES MUST BE CONTRACTED TO DETERMINE THE FULL EXTENT OF SERVICES PRIOR TO ANY PLANNING OR WORKS NEAR THE SITE.

LEGEND:-

- VC denotes VEHICLE CROSSING
- PC denotes PEDESTRIAN CROSSING
- BK denotes BACK OF KERB
- TK denotes TOP OF KERB
- OUT denotes KERB OUTTER
- LIP denotes LIP LINE
- COM denotes COMMUNICATIONS PIT
- CPIL denotes COMMUNICATIONS PILLAR
- GAS denotes GAS MARKER/LID
- PP denotes POWER POLE
- LP denotes LIGHT POLE
- ELP denotes ELECTRICITY PILLAR
- HYD denotes HYDRANT
- SV denotes STOP VALVE
- SWP denotes STORMWATER PIT
- SL denotes SURFACE LEVEL
- IL denotes INVERT LEVEL
- SMH denotes SEWER MANHOLE
- SIP denotes SEWER INSPECTION PIT
- TS denotes TRAFFIC SIGNAL
- TSP denotes TRAFFIC SIGNAL PIT
- SS denotes STREET SIGN
- US denotes UNCLASSIFIED SERVICE
- TOW denotes TOP OF WALL
- BOW denotes BOTTOM OF WALL
- D:SH denotes DIAMETER, SPREAD AND HEIGHT OF TREE
- SAP denotes SAPLING


MGA

SEE SHEET 1 FOR NOTES

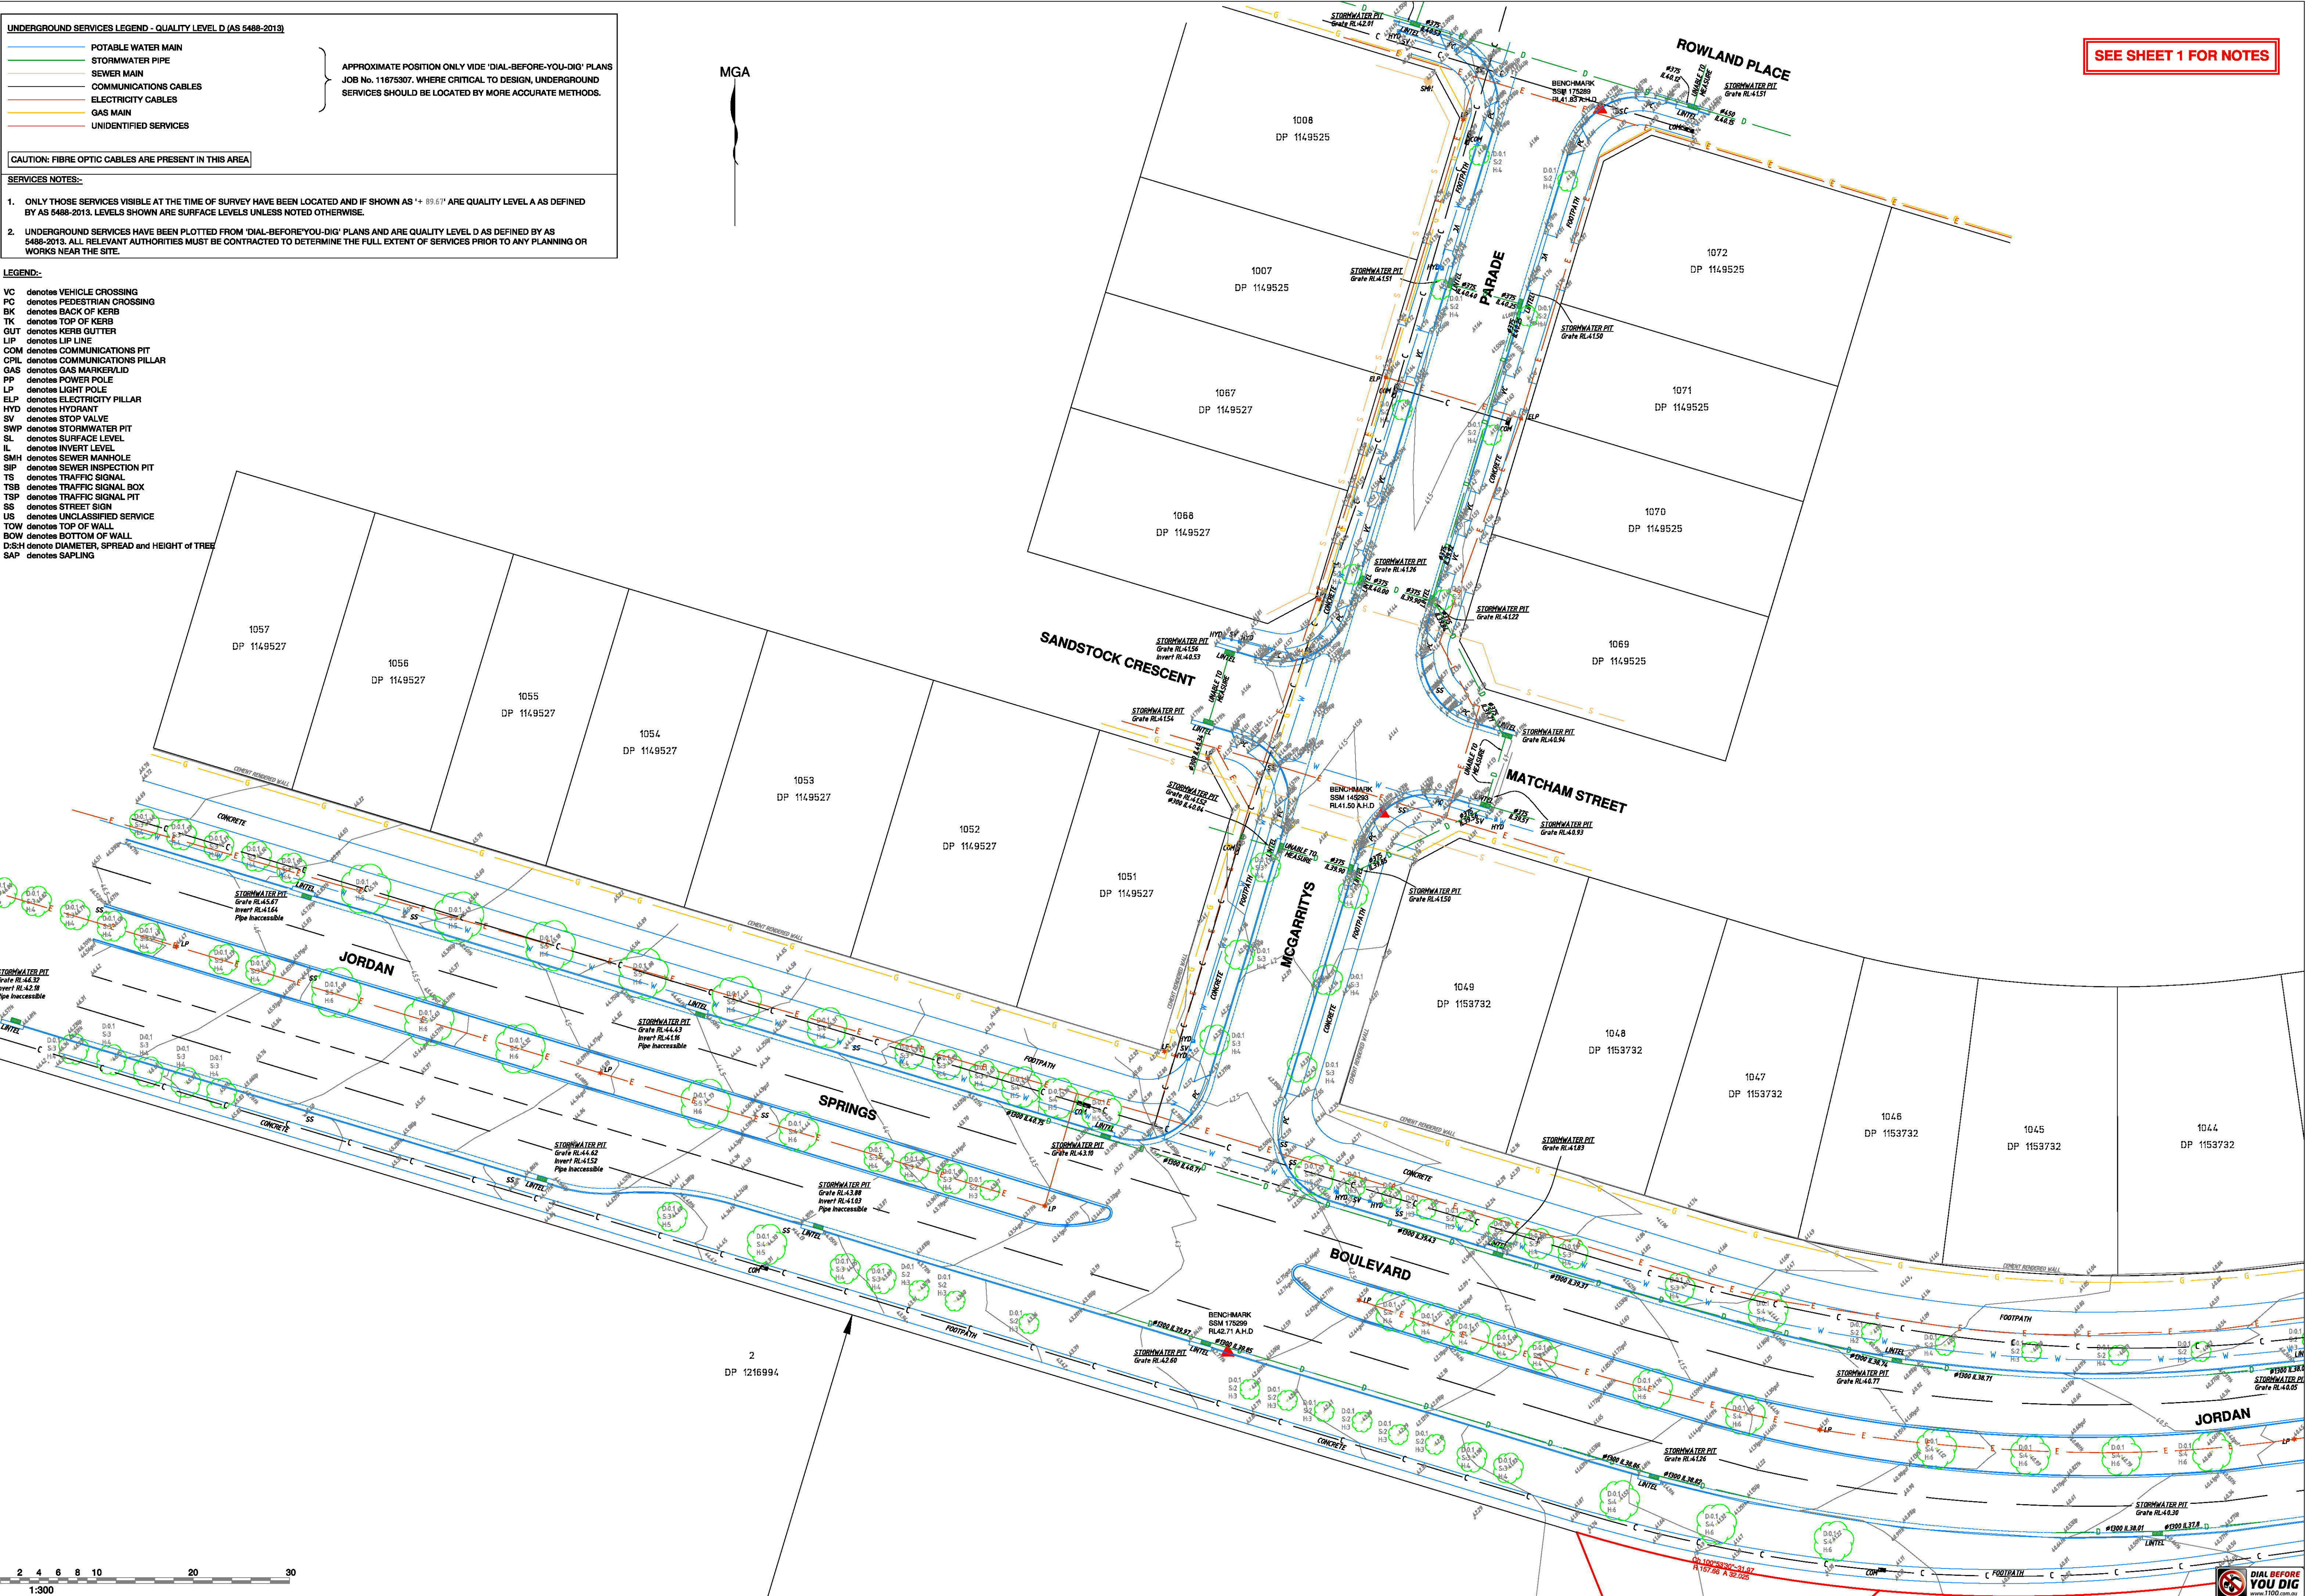

2 4 6 8 10 20 30
1:300

©COPYRIGHT SDG is the owner of the copyright subsisting in these drawings, plans, designs and specifications. They must not be used, reproduced or copied in whole or in part without prior written consent of SDG	ISSUE	DATE	AMENDMENT	CLIENT: LENDELEASE	SCALE 1:300		REF.: 7202	PLAN A1	DETAIL AND LEVEL SURVEY OF PART OF JORDAN SPRINGS BOULEVARD, LAKESIDE PARADE & JUBILEE DRIVE JORDAN SPRINGS	 Sulla 1 3 Railway Street BAULKHAM HILLS 2163 P.O.Box 2072 NORTH PARRAMATTA 1760 t: 02 9680 7865 e: office@sdg.net.au w: www.sdg.net.au LAND DEVELOPMENT SOLUTIONS A.B.N. 65 215 621 621
	A	20/12/16	ORIGINAL ISSUE		ORIGIN OF LEVELS: SSM 80426 RL 47.288	DATUM: A.H.D.	DATE: 11/05/2018	ISSUE D		
	B	15/02/17	ADDITIONAL INFORMATION LOT 3393 DP1190132				SURV/CHK: SW/CT			
	C	15/01/18	ADDITIONAL INFORMATION LOTS 3390 & 3391 DP1190132				SHEET 2 OF 10 SHEETS			
	D	11/05/18	ADDITIONAL INFORMATION							

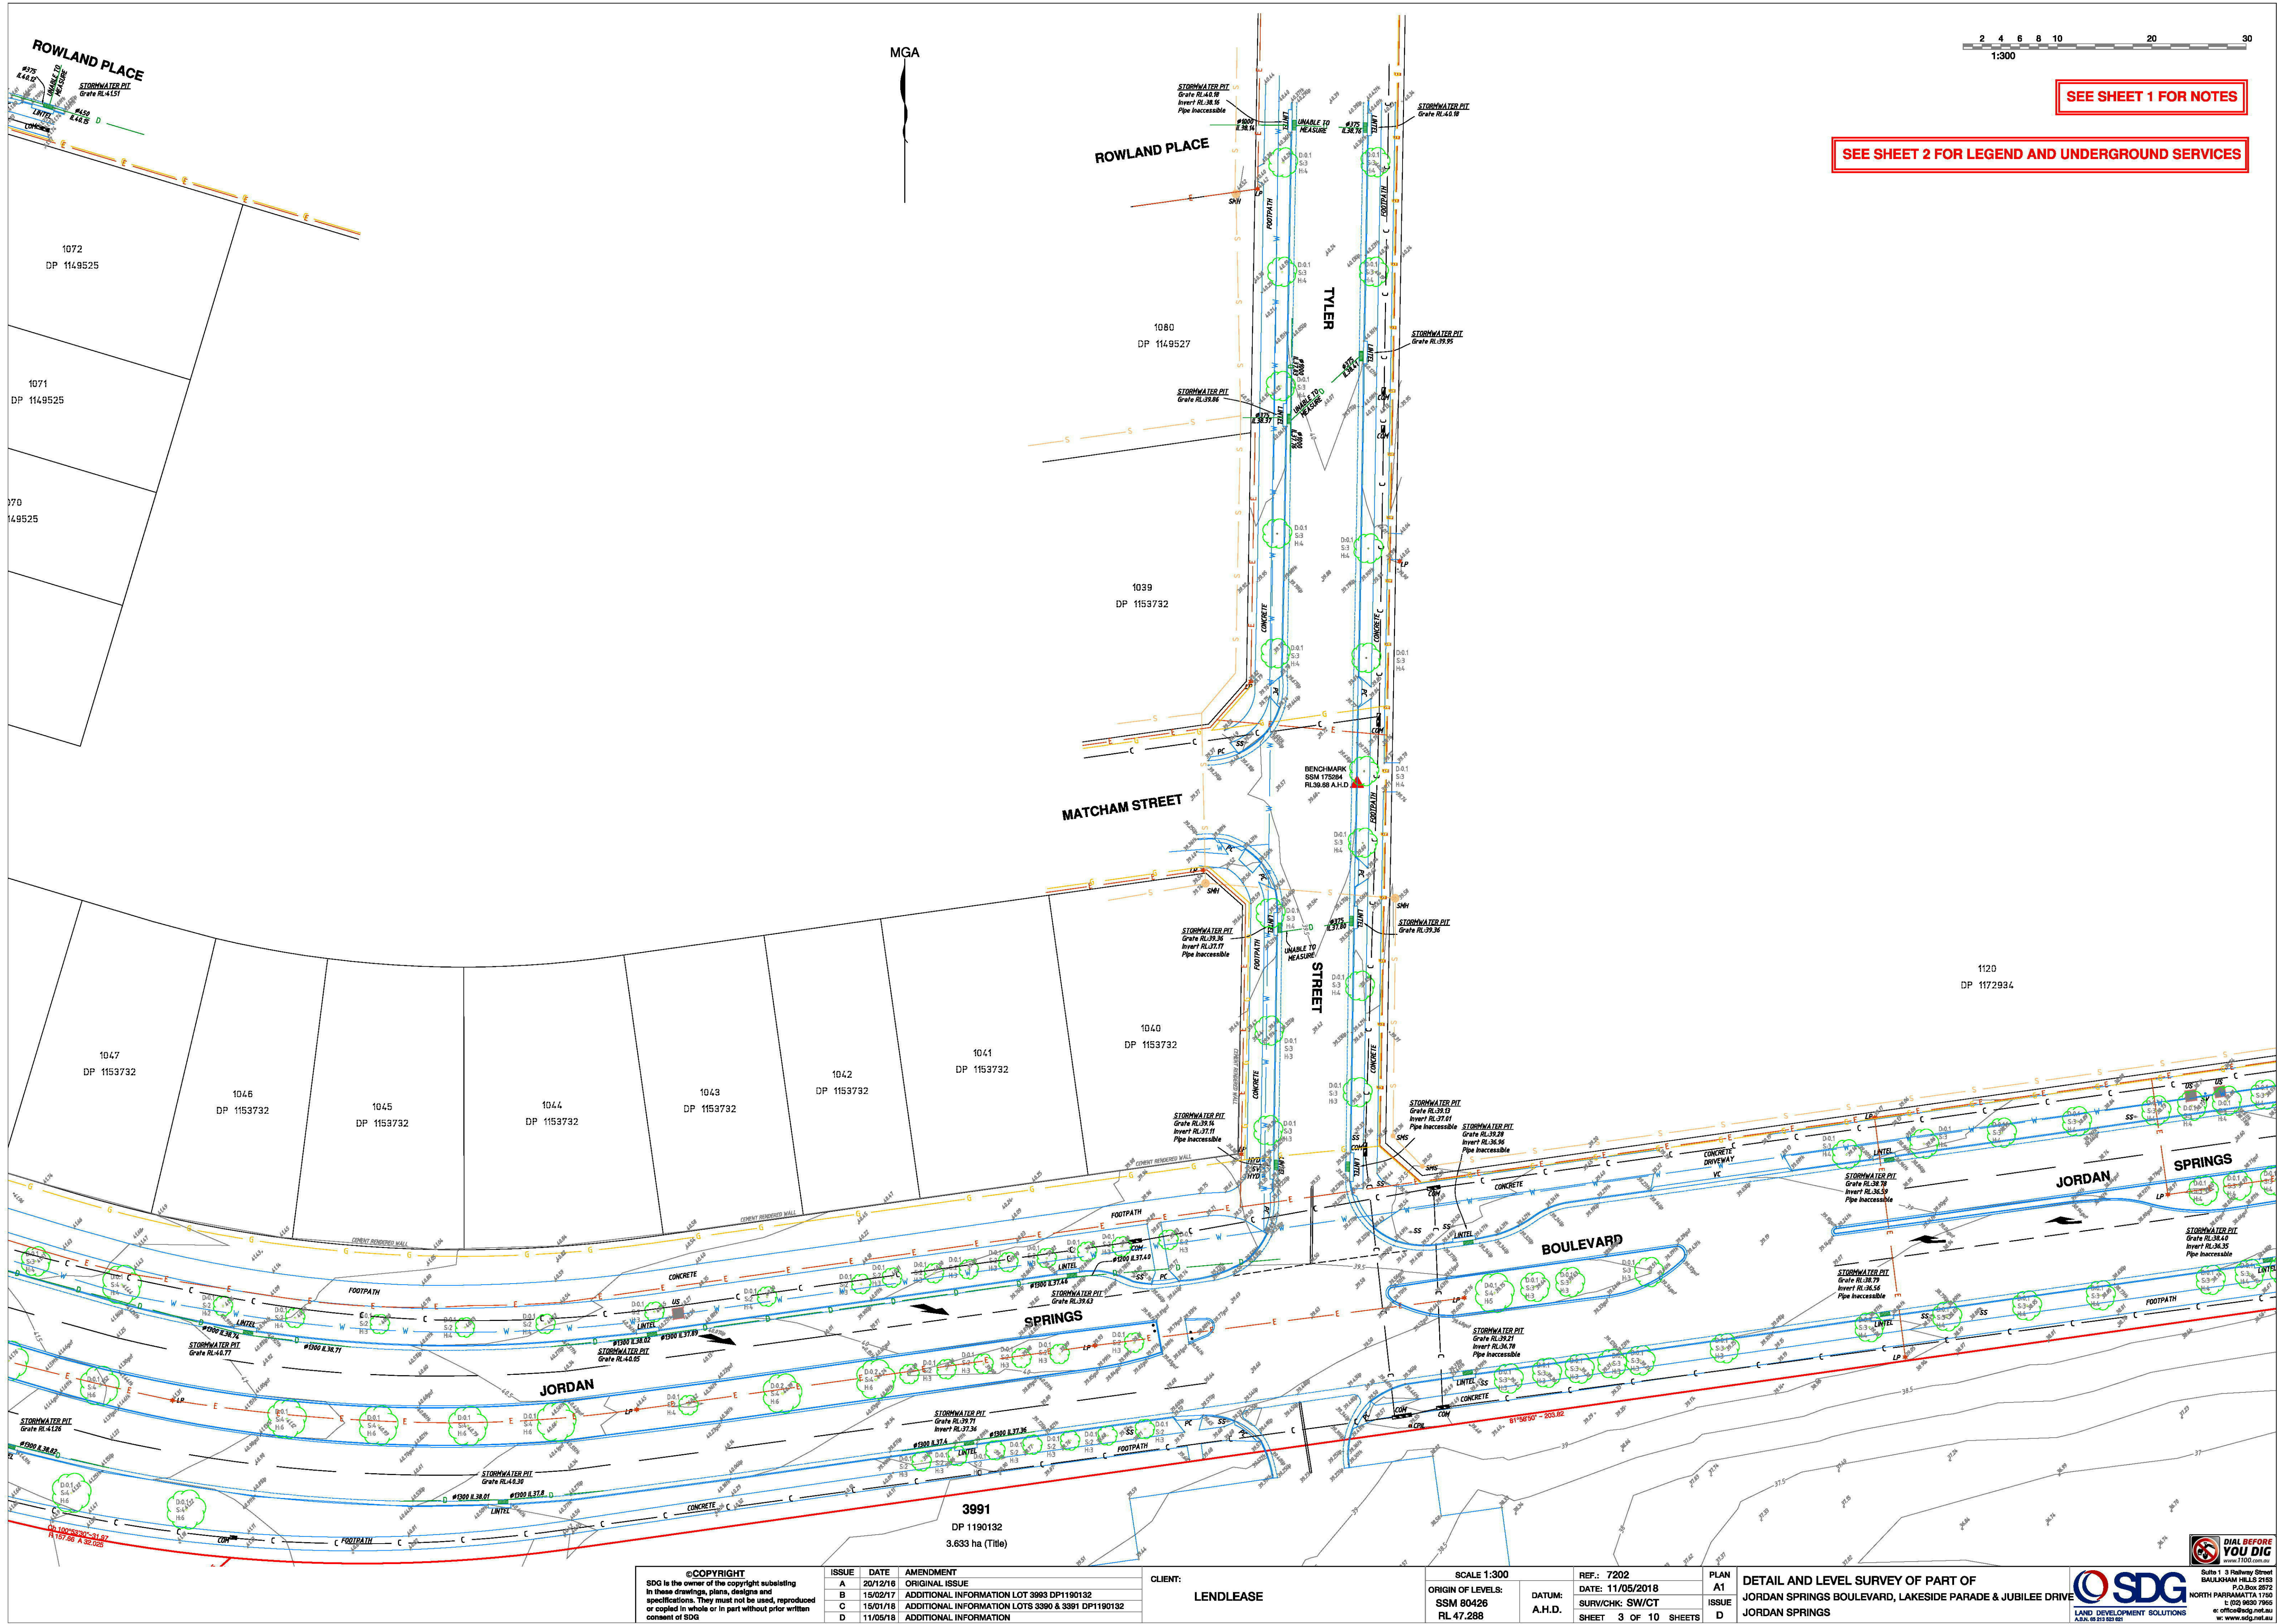

©COPYRIGHT
SDG is the owner of the copyright subsisting in these drawings, plans, designs and specifications. They must not be used, reproduced or copied in whole or in part without prior written consent of SDG

ISSUE	DATE	AMENDMENT
A	20/12/16	ORIGINAL ISSUE
B	15/02/17	ADDITIONAL INFORMATION LOT 3993 DP1190132
C	15/01/18	ADDITIONAL INFORMATION LOTS 3390 & 3391 DP1190132
D	11/05/18	ADDITIONAL INFORMATION

CLIENT:
LENLEASE

SCALE 1:300
ORIGIN OF LEVELS:
SSM 80426
RL.47.288

DATUM:
A.H.D.
REF.: 7202
DATE: 11/05/2018
SURV/CHK: SW/CT
SHEET 3 OF 10 SHEETS

PLAN
A1
ISSUE
D
DETAIL AND LEVEL SURVEY OF PART OF
JORDAN SPRINGS BOULEVARD, LAKESIDE PARADE & JUBILEE DRIVE
JORDAN SPRINGS

SDG
LAND DEVELOPMENT SOLUTIONS
Sulla 1 3 Railway Street
BAULKHAM HILLS 2163
P.O. Box 2072
NORTH Parramatta 1760
E 02 9603 7860
or office@sdg.net.au
www.sdg.net.au

MGA

SP 92769

DP 1171575

20
DP 1195110

4
DP 1171575

1120
DP 1172934

20
DP 1195110

SEE SHEET 1 FOR NOTES

SEE SHEET 2 FOR LEGEND AND UNDERGROUND SERVICES

2 4 6 8 10 20 30
1:300

©COPYRIGHT
SDG is the owner of the copyright subsisting in these drawings, plans, designs and specifications. They must not be used, reproduced or copied in whole or in part without prior written consent of SDG

ISSUE	DATE	AMENDMENT
A	20/12/16	ORIGINAL ISSUE
B	15/02/17	ADDITIONAL INFORMATION LOT 3993 DP1190132
C	15/01/18	ADDITIONAL INFORMATION LOTS 3390 & 3391 DP1190132
D	11/05/18	ADDITIONAL INFORMATION

CLIENT:
LENDELEASE

SCALE 1:300
ORIGIN OF LEVELS:
SSM 80426
RL 47.288

DATUM:
A.H.D.

REF.: 7202
DATE: 11/05/2018
SURV/CHK: SW/CT
SHEET 4 OF 10 SHEETS


PLAN
A1
ISSUE
D

DETAIL AND LEVEL SURVEY OF PART OF
JORDAN SPRINGS BOULEVARD, LAKESIDE PARADE & JUBILEE DRIVE
JORDAN SPRINGS

SDG
LAND DEVELOPMENT SOLUTIONS
A/ALIA 213 823 821

DIAL BEFORE YOU DIG
Sulla 1:3 Railway Street
BAULKHAM HILLS 2153
P.O. Box 2072
NORTH PARRAMATTA 1760
E 02 9650 7860
or office@sdg.net.au
www.sdg.net.au

©COPYRIGHT SDG is the owner of the copyright subsisting in these drawings, plans, designs and specifications. They must not be used, reproduced or copied in whole or in part without prior written consent of SDG	ISSUE	DATE	AMENDMENT	CLIENT: LENDLEASE	SCALE 1:300		REF.: 7202	PLAN A1	DETAIL AND LEVEL SURVEY OF PART OF JORDAN SPRINGS BOULEVARD, LAKESIDE PARADE & JUBILEE DRIVE JORDAN SPRINGS	 Suite 1 3 Railway Street BAULKHAM HILLS 2153 P.O.Box 2572 NORTH Parramatta 2150 t: (02) 9650 7955 e: office@sdg.net.au w: www.sdg.net.au
	A	20/12/16	ORIGINAL ISSUE		ORIGIN OF LEVELS:	DATUM:	DATE: 11/05/2018	ISSUE		
	B	15/02/17	ADDITIONAL INFORMATION LOT 3993 DP1190132		SSL 80426	A.H.D.	SURV/CHK: SW/CT	D		
	C	15/01/18	ADDITIONAL INFORMATION LOTS 3390 & 3391 DP1190132		RM 47,288		SHEET 6 OF 10 SHEETS			
	D	11/05/18	ADDITIONAL INFORMATION							

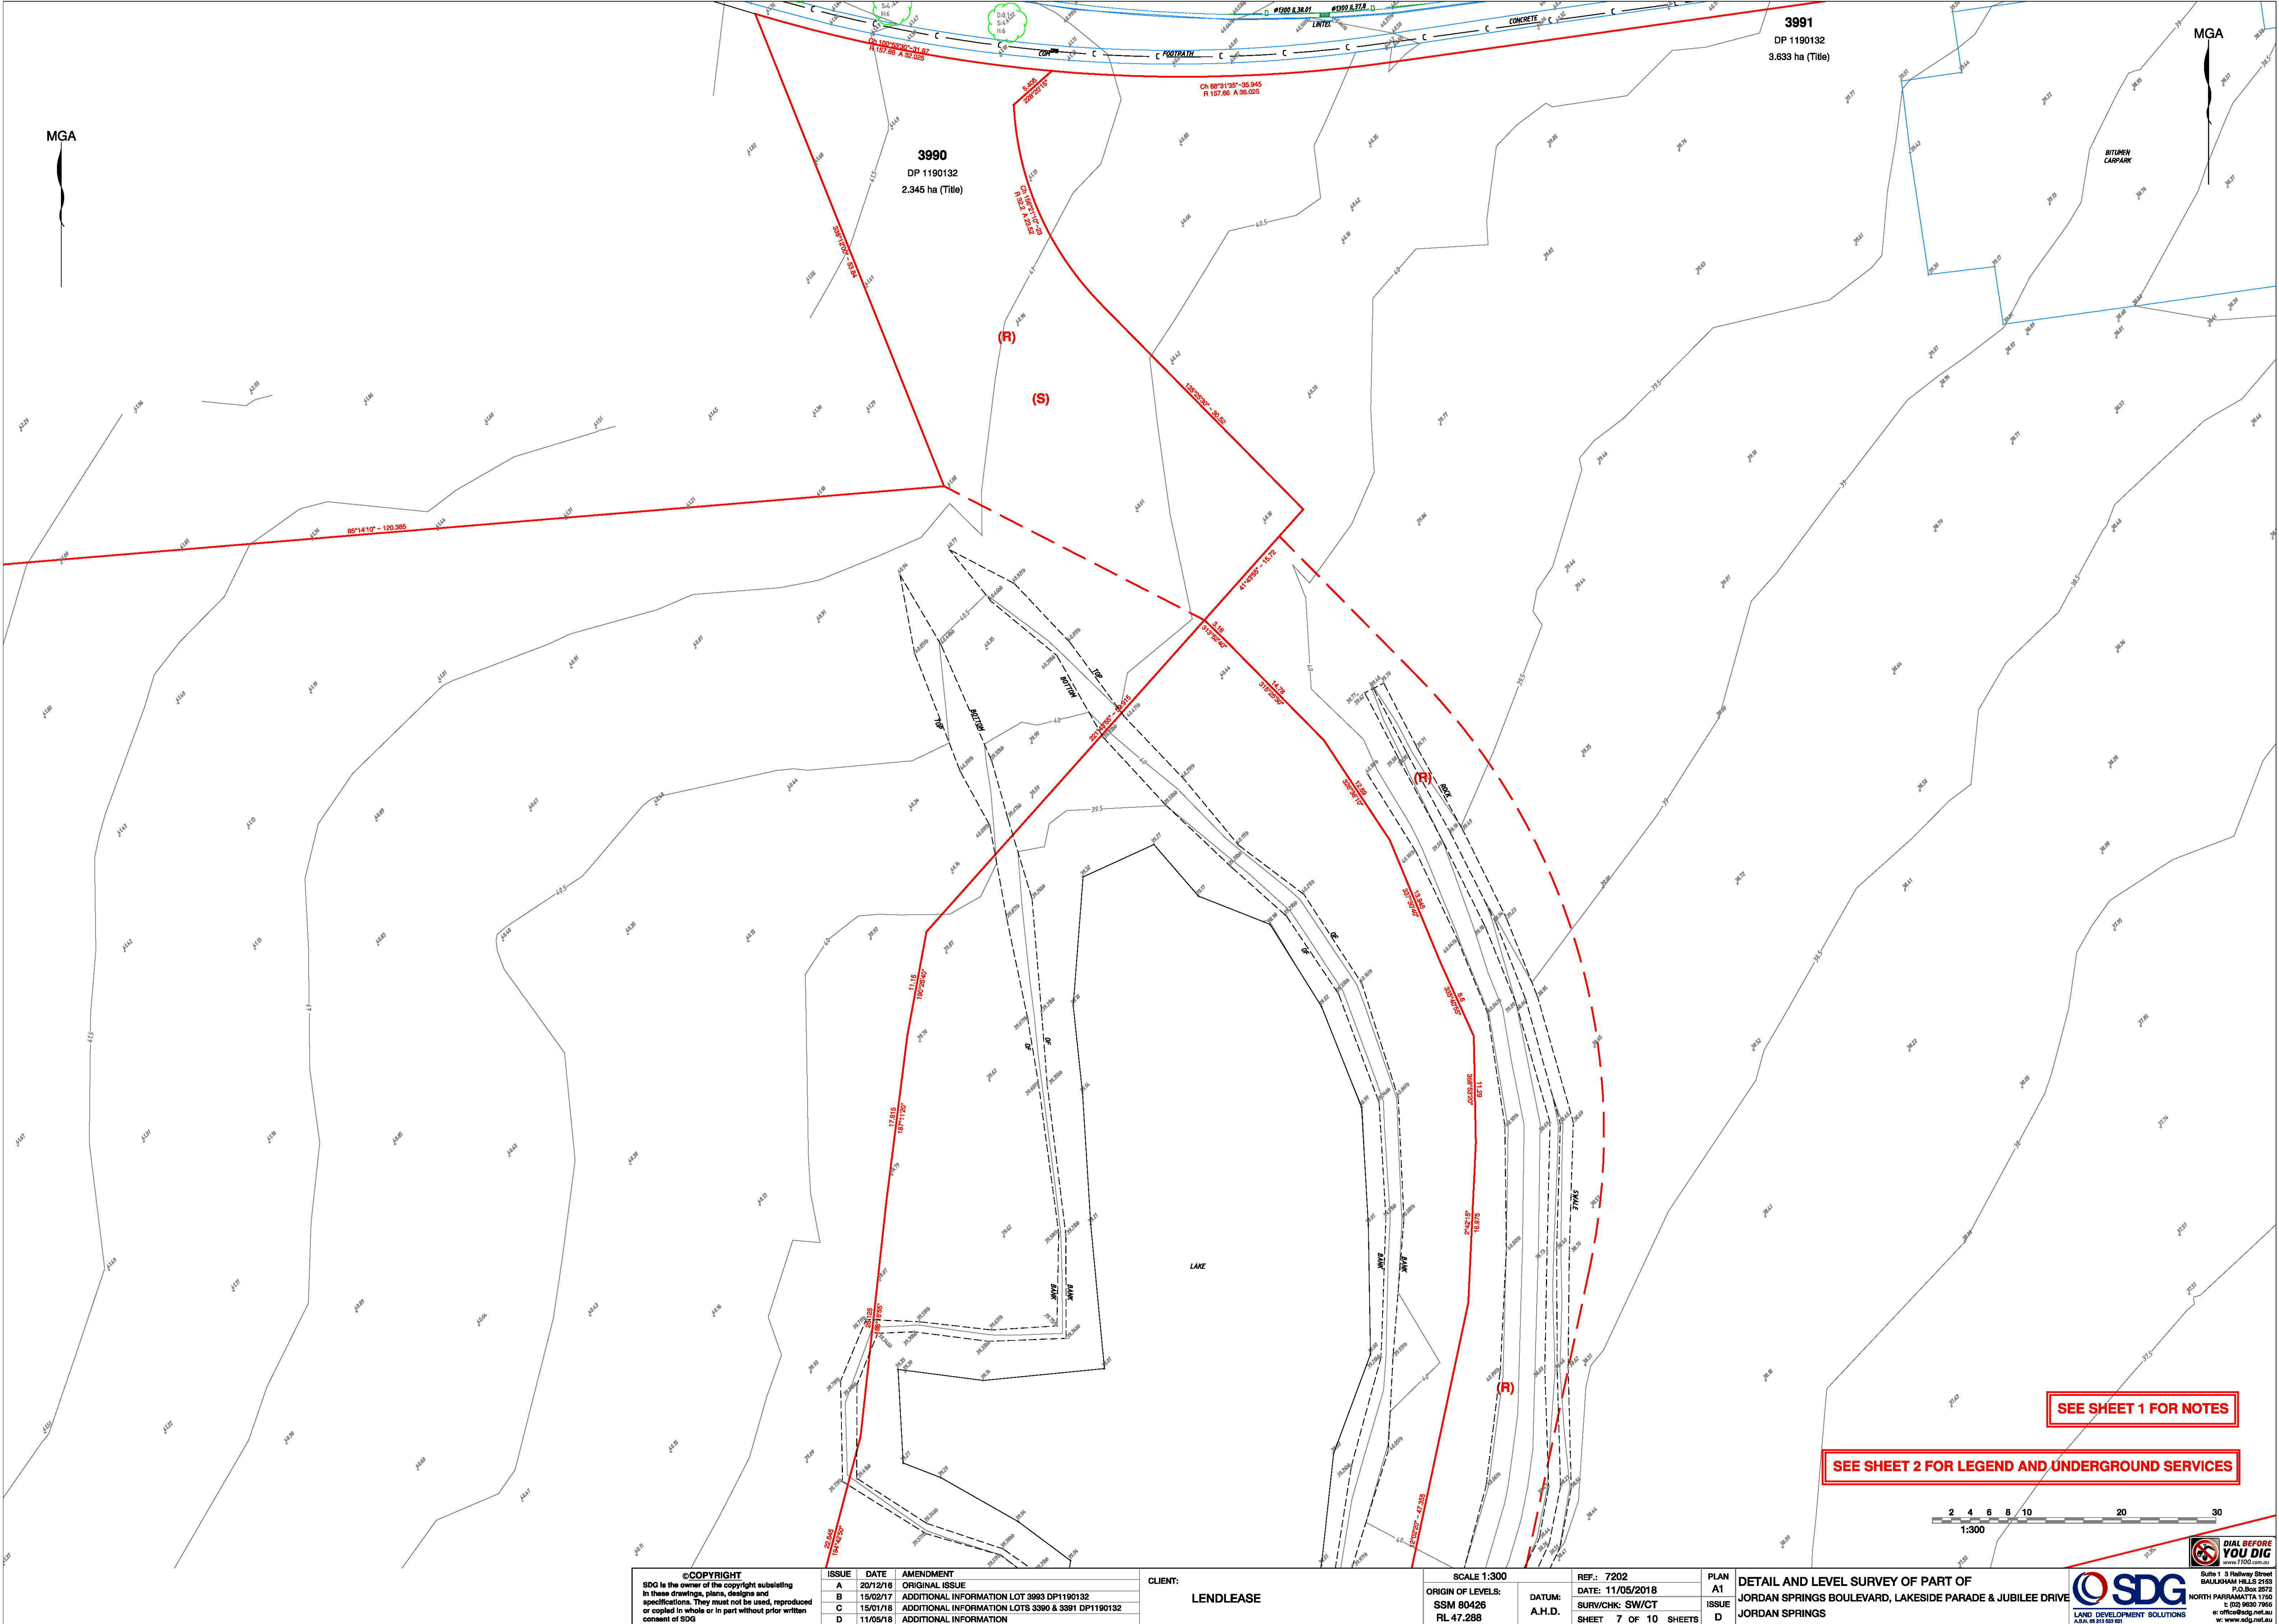

©COPYRIGHT
SDG is the owner of the copyright subsisting in these drawings, plans, designs and specifications. They must not be used, reproduced or copied in whole or in part without prior written consent of SDG

ISSUE	DATE	AMENDMENT
A	20/12/16	ORIGINAL ISSUE
B	15/02/17	ADDITIONAL INFORMATION LOT 3993 DP1190132
C	15/01/18	ADDITIONAL INFORMATION LOTS 3990 & 3991 DP1190132
D	11/05/18	ADDITIONAL INFORMATION

CLIENT:
LENLEASE

SCALE 1:300
ORIGIN OF LEVELS:
SSM 80426
RL 47.288

DATUM:
A.H.D.

REF.: 7202
DATE: 11/05/2018
SURV/CHK: SW/CT
SHEET 7 OF 10 SHEETS

PLAN
A1
ISSUE
D

DETAIL AND LEVEL SURVEY OF PART OF
JORDAN SPRINGS BOULEVARD, LAKESIDE PARADE & JUBILEE DRIVE
JORDAN SPRINGS

SDG
LAND DEVELOPMENT SOLUTIONS
Sulla 1 3 Railway Street
BAULKHAM HILLS 2153
P.O. Box 2072
NORTH Parramatta 1760
E 02 9680 7860
or office@sdg.net.au
w: www.sdg.net.au



SEE SHEET 1 FOR NOTES

SEE SHEET 2 FOR LEGEND AND UNDERGROUND SERVICES

MGA




©COPYRIGHT SDG is the owner of the copyright subsisting in these drawings, plans, designs and specifications. They must not be used, reproduced or copied in whole or in part without prior written consent of SDG				CLIENT: LENDELEASE		SCALE 1:300 ORIGIN OF LEVELS: SSM 80426 RL 47.288		REF.: 7202 DATE: 11/05/2018 SURV/CHK: SW/CT SHEET 8 OF 10 SHEETS		PLAN A1 ISSUE D		DETAIL AND LEVEL SURVEY OF PART OF JORDAN SPRINGS BOULEVARD, LAKESIDE PARADE & JUBILEE DRIVE JORDAN SPRINGS		 LAND DEVELOPMENT SOLUTIONS A/AL 88 213 823 821		Sulla 1 3 Railway Street BAULKHAM HILLS 2153 P.O. Box 2072 NORTH PARAMATTA 1760 E 02 9680 7860 e office@sdg.net.au w: www.sdg.net.au	
ISSUE	DATE	AMENDMENT															
A	20/12/16	ORIGINAL ISSUE															
B	15/02/17	ADDITIONAL INFORMATION LOT 3993 DP1190132															
C	15/01/18	ADDITIONAL INFORMATION LOTS 3390 & 3391 DP1190132															
D	11/05/18	ADDITIONAL INFORMATION															



SEE SHEET 2 FOR LEGEND AND UNDERGROUND SERVICES

©COPYRIGHT SDG is the owner of the copyright subsisting in these drawings, plans, designs and specifications. They must not be used, reproduced or copied in whole or in part without prior written consent of SDG	ISSUE	DATE	AMENDMENT	CLIENT: LENDLEASE	SCALE 1:300		REF.: 7202	PLAN A1	DETAIL AND LEVEL SURVEY OF PART OF JORDAN SPRINGS BOULEVARD, LAKESIDE PARADE & JUBILEE DRIVE JORDAN SPRINGS	 Suits 1 & 3 Railway Street BAULGAM HILLS 2123 P.O. Box 2672 NORTH PARRAMATTA 2150 t: 02 9630 7765 e: office@sdg.net.au w: www.sdg.net.au
	A	20/12/16	ORIGINAL ISSUE		ORIGIN OF LEVELS:	DATUM: A.H.D.	DATE: 11/05/2018	ISSUE D		
	B	15/02/17	ADDITIONAL INFORMATION LOT 3993 DP1190132		SSL 80426					
	C	15/01/18	ADDITIONAL INFORMATION LOTS 3390 & 3391 DP1190132		R/L 47.288					
	D	11/05/18	ADDITIONAL INFORMATION							




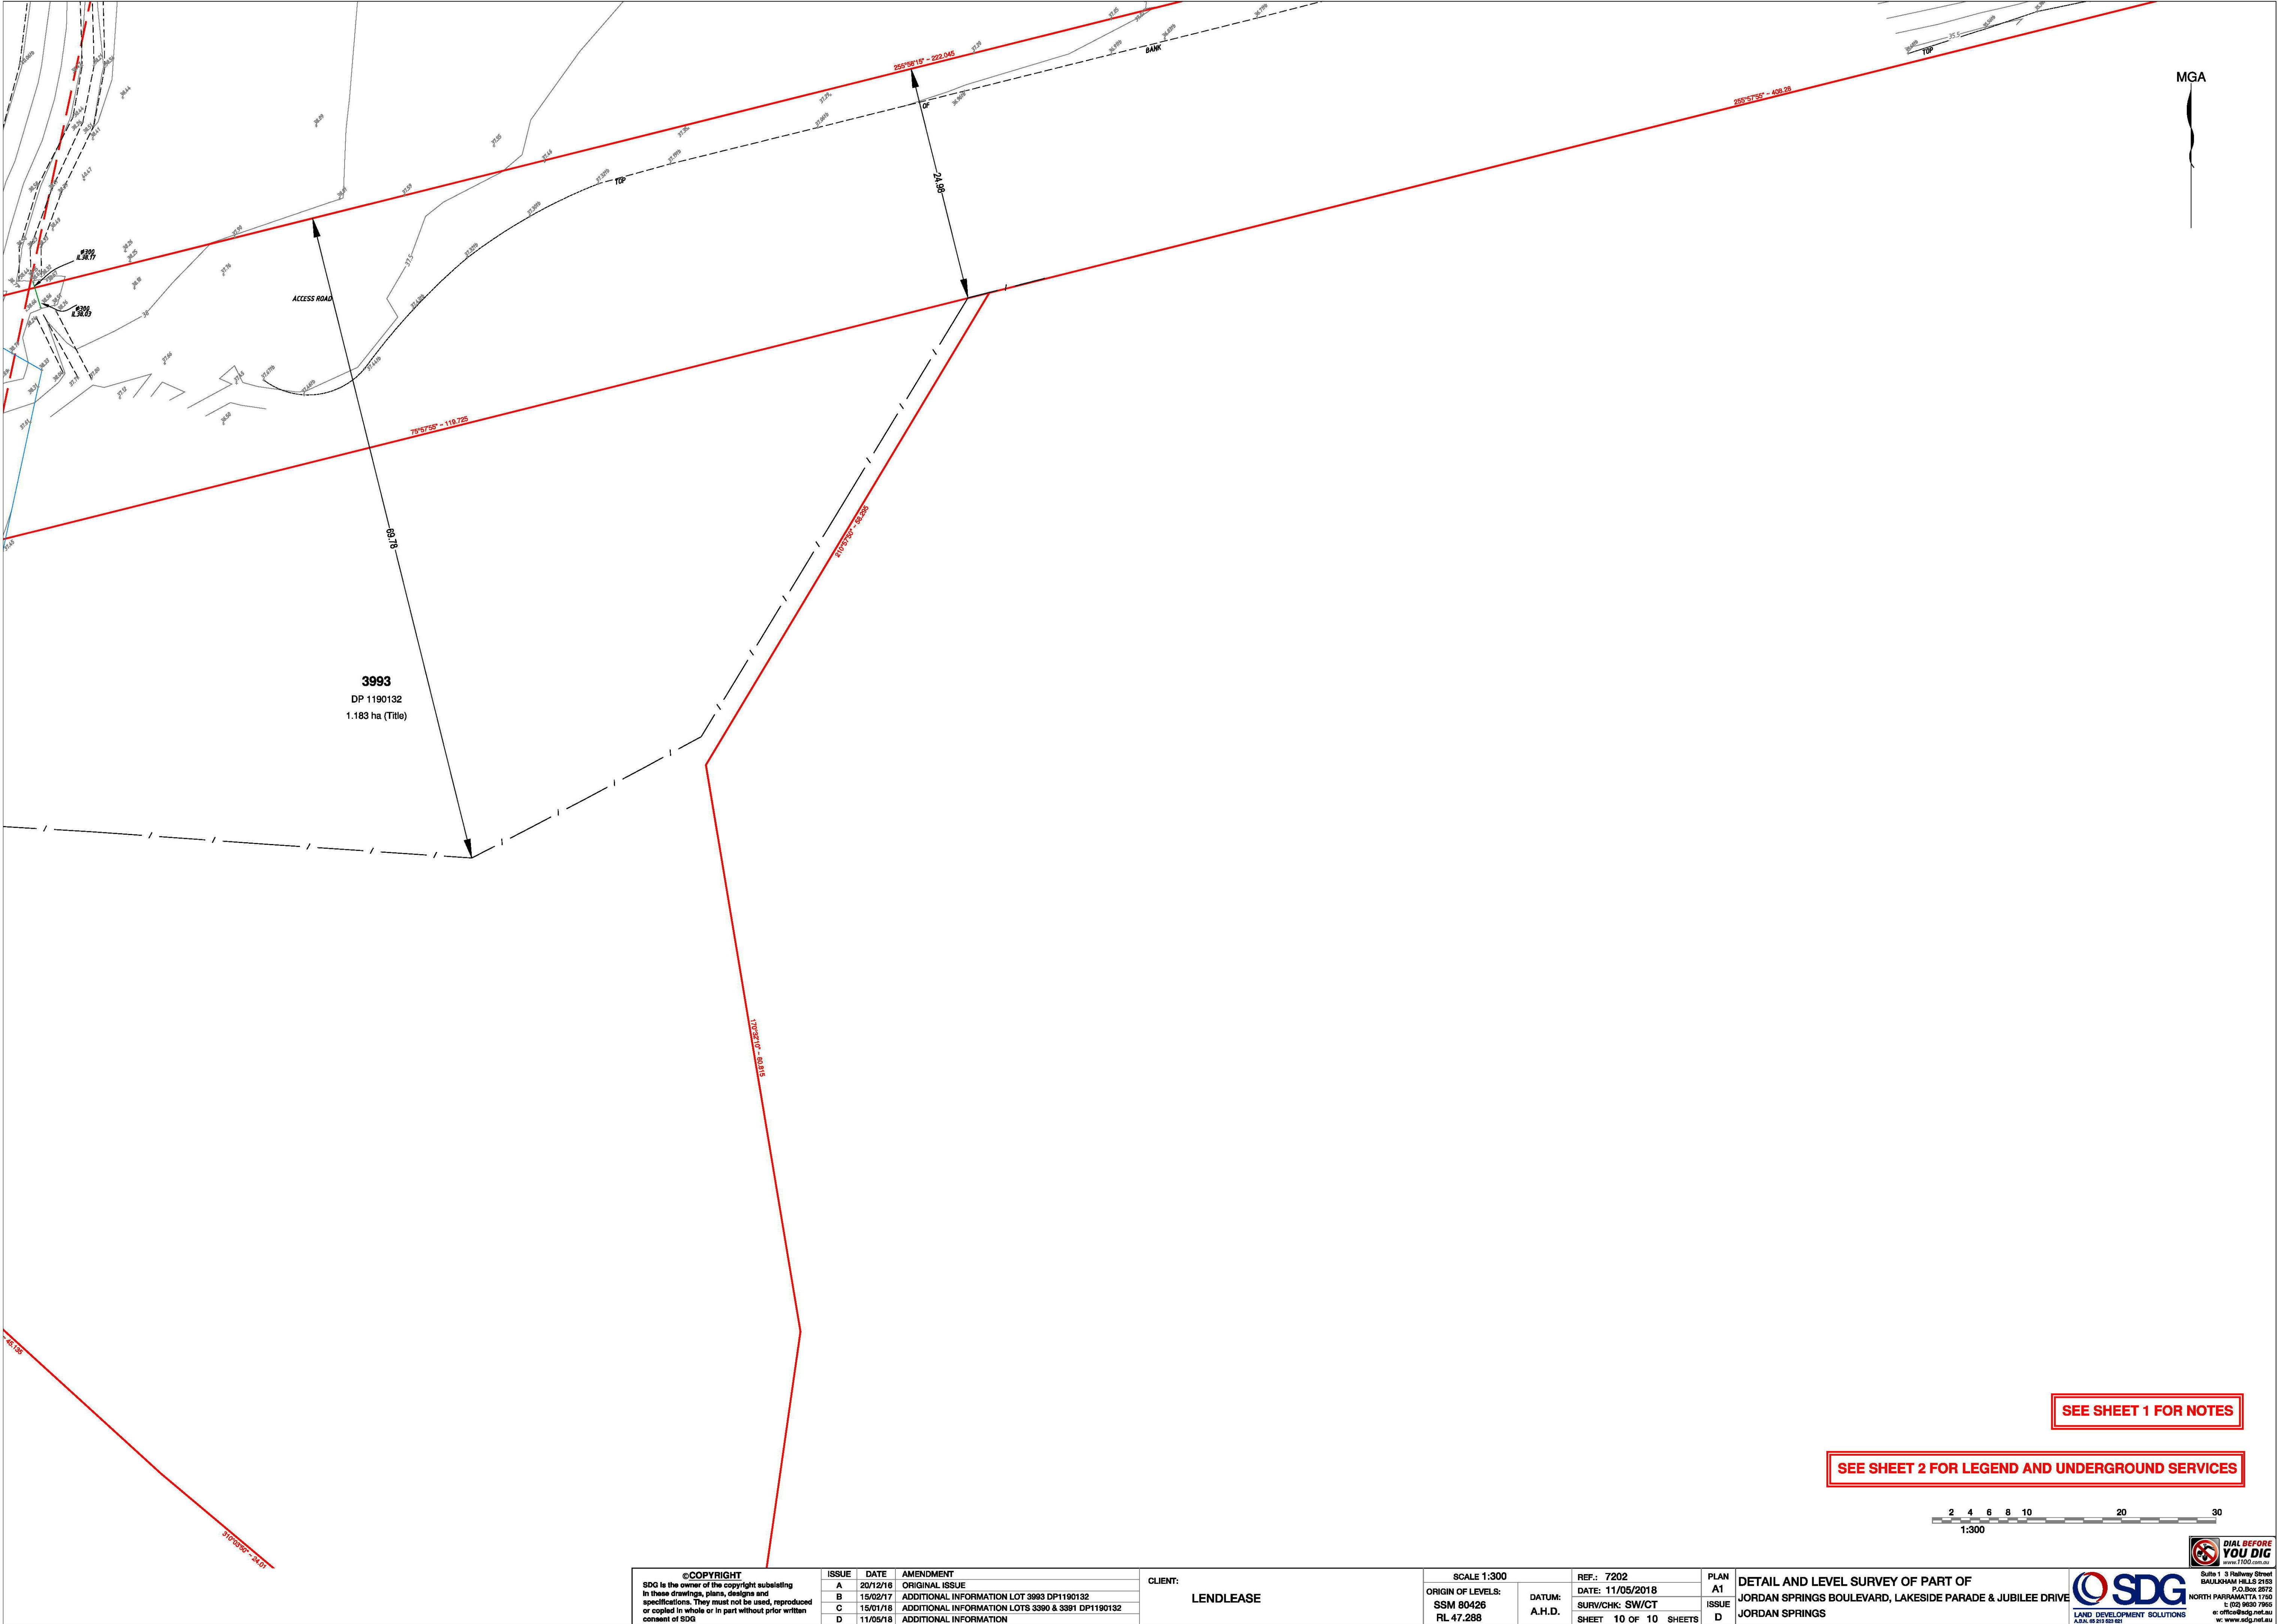


SEE SHEET 1 FOR NOTES

SEE SHEET 2 FOR LEGEND AND UNDERGROUND SERVICES



©COPYRIGHT SDG is the owner of the copyright subsisting in these drawings, plans, designs and specifications. They must not be used, reproduced or copied in whole or in part without prior written consent of SDG				CLIENT: LENDELEASE		SCALE 1:300 ORIGIN OF LEVELS: SSM 80426 RL 47.288		DATUM: A.H.D.	REF.: 7202 DATE: 11/05/2018 SURV/CHK: SW/CT SHEET 10 OF 10 SHEETS	PLAN A1 ISSUE D	DETAIL AND LEVEL SURVEY OF PART OF JORDAN SPRINGS BOULEVARD, LAKESIDE PARADE & JUBILEE DRIVE JORDAN SPRINGS	 LAND DEVELOPMENT SOLUTIONS A/AL 88 213 823 821	Suite 1 3 Railway Street BAULKHAM HILLS 2153 P.O. Box 2072 NORTH PARRAMATTA 1760 t 02 9650 7860 e office@sdg.net.au w: www.sdg.net.au
A	20/12/16	ORIGINAL ISSUE	ADDITIONAL INFORMATION LOTS 3390 & 3391 DP1190132	D	11/05/18	ADDITIONAL INFORMATION							
B	15/02/17	ADDITIONAL INFORMATION LOT 3993 DP1190132											
C	15/01/18	ADDITIONAL INFORMATION LOTS 3390 & 3391 DP1190132											
D	11/05/18	ADDITIONAL INFORMATION											

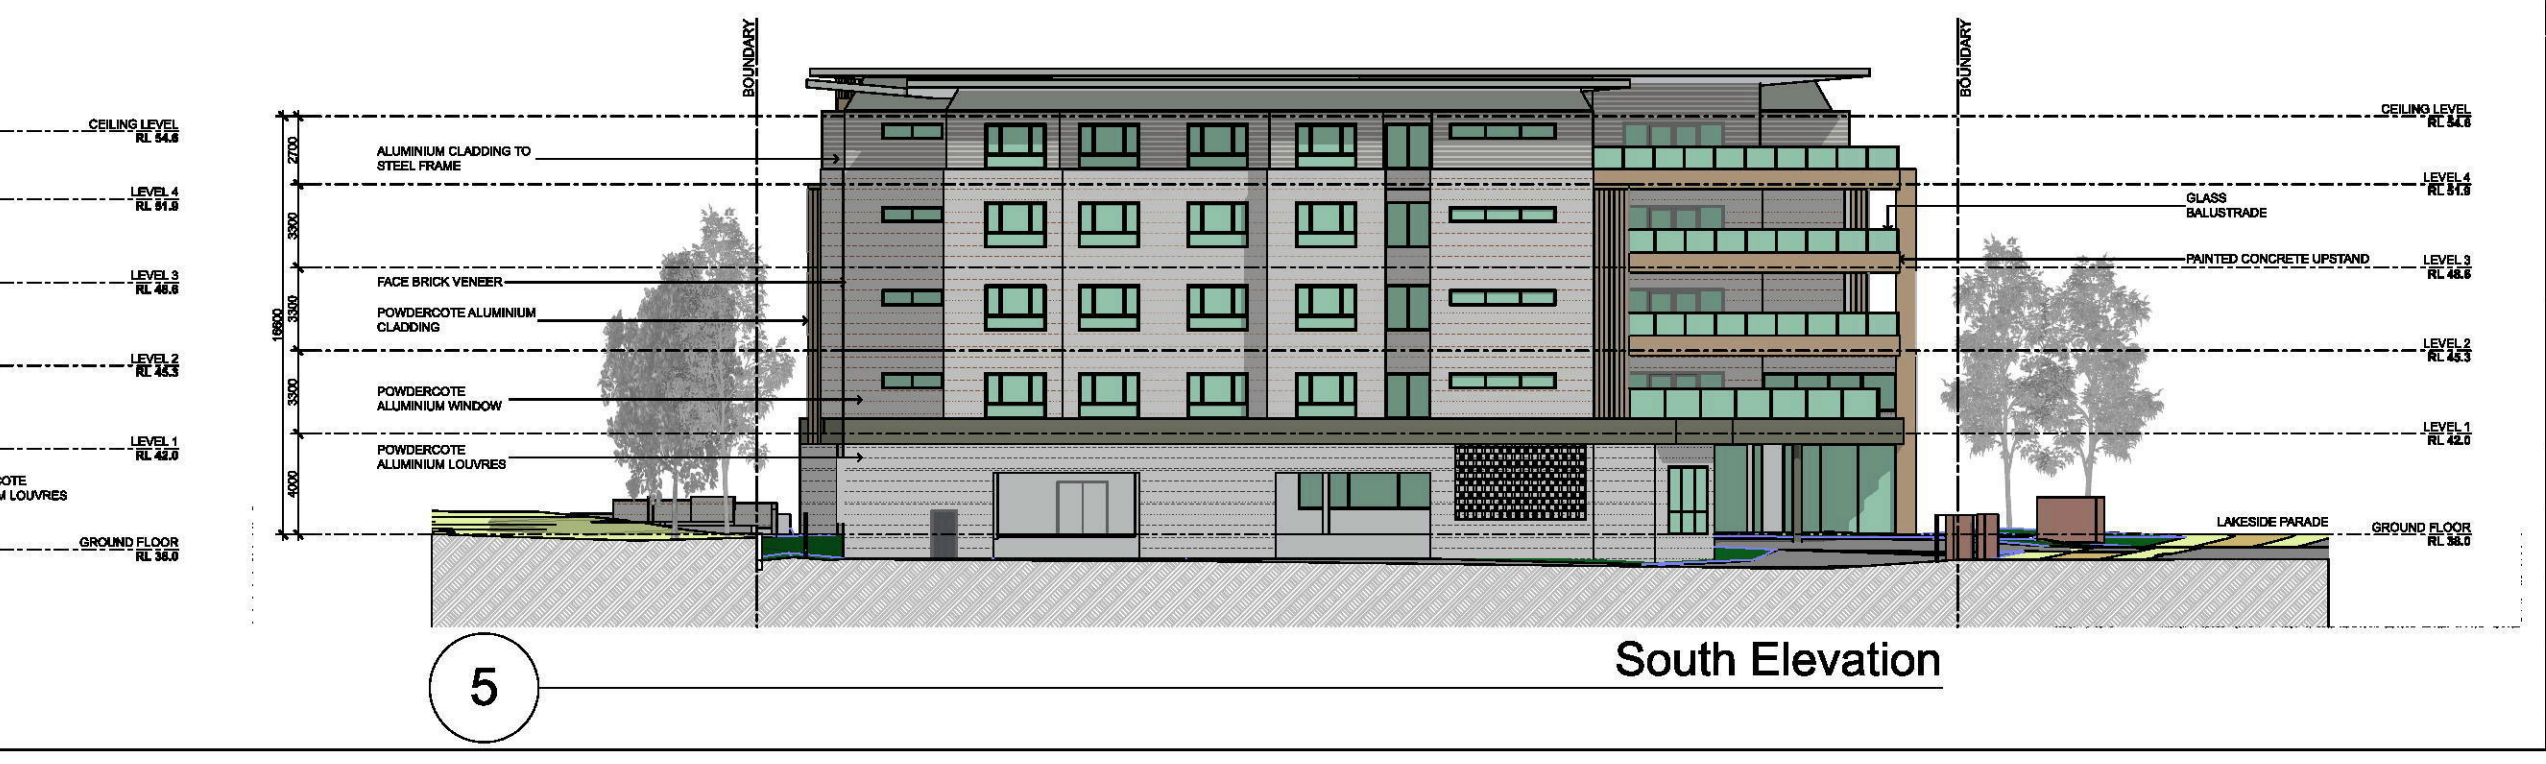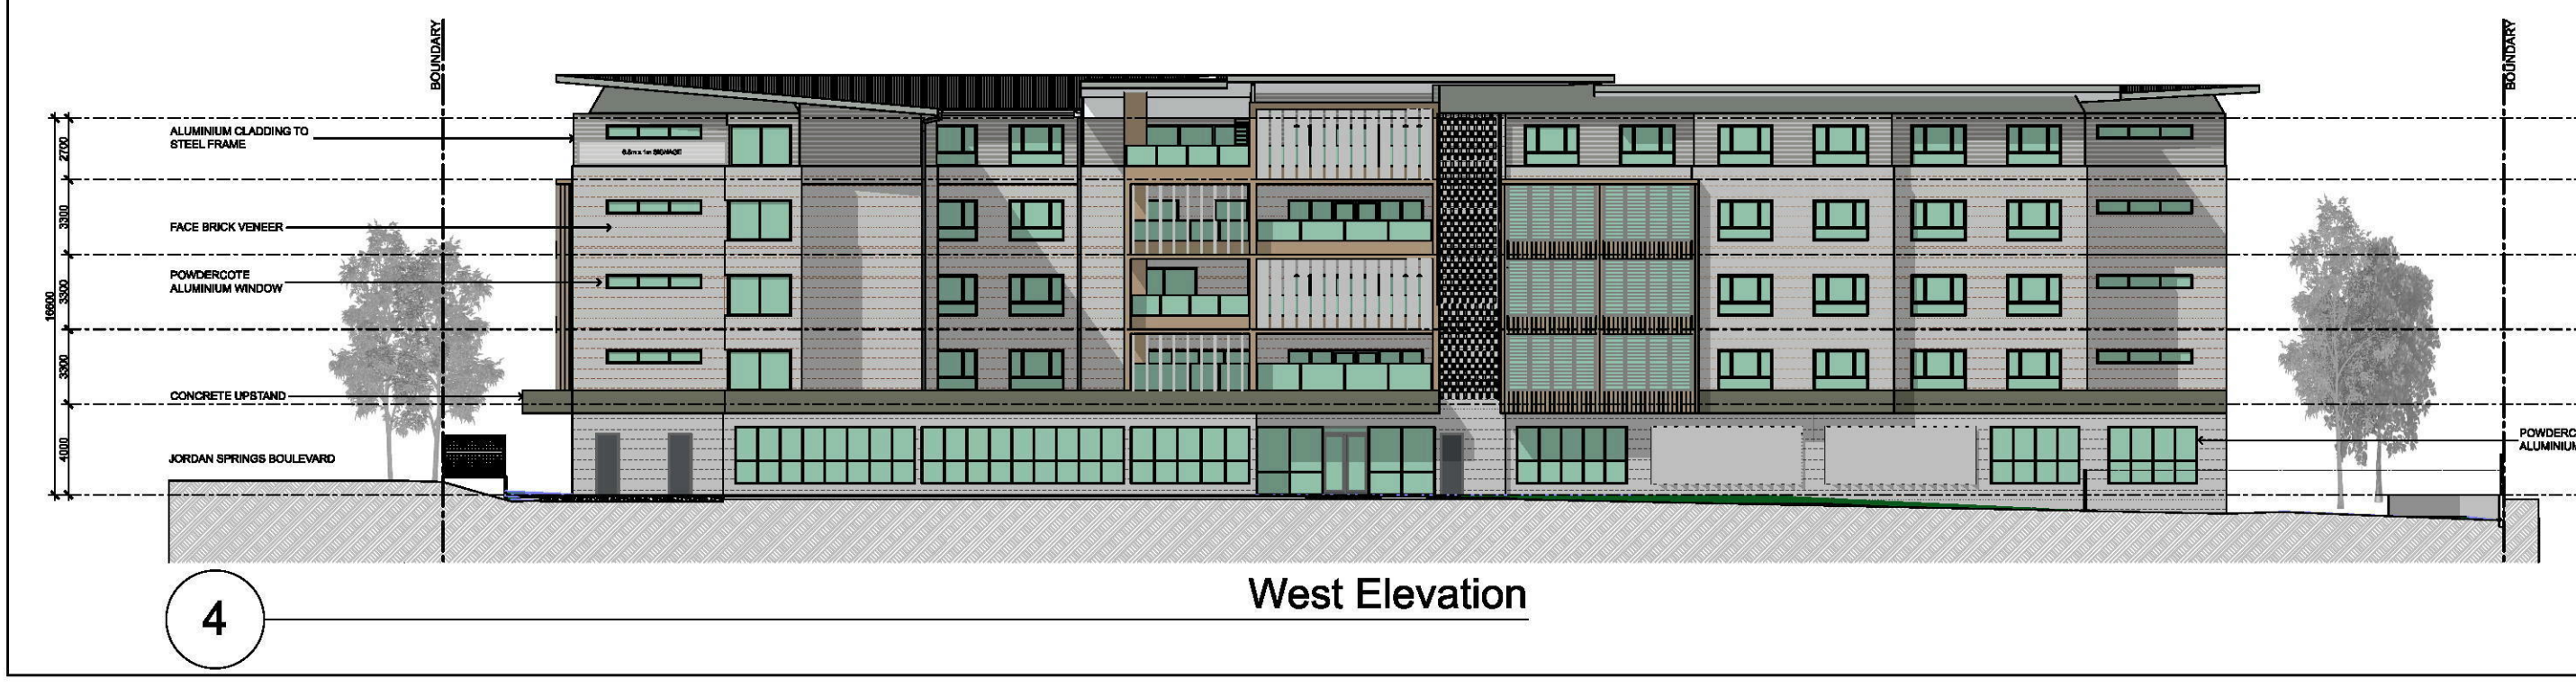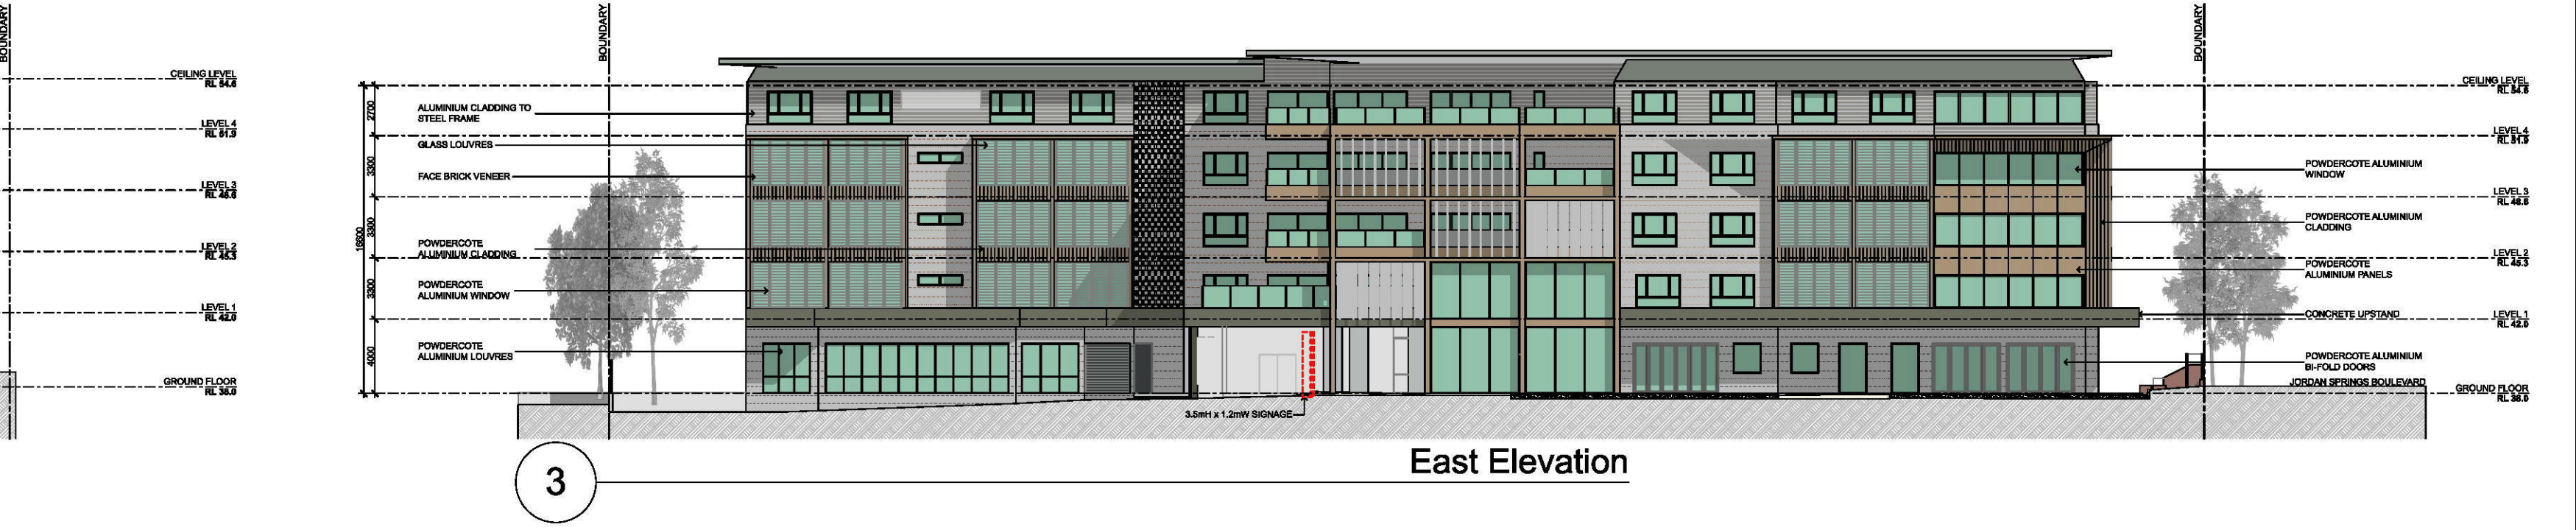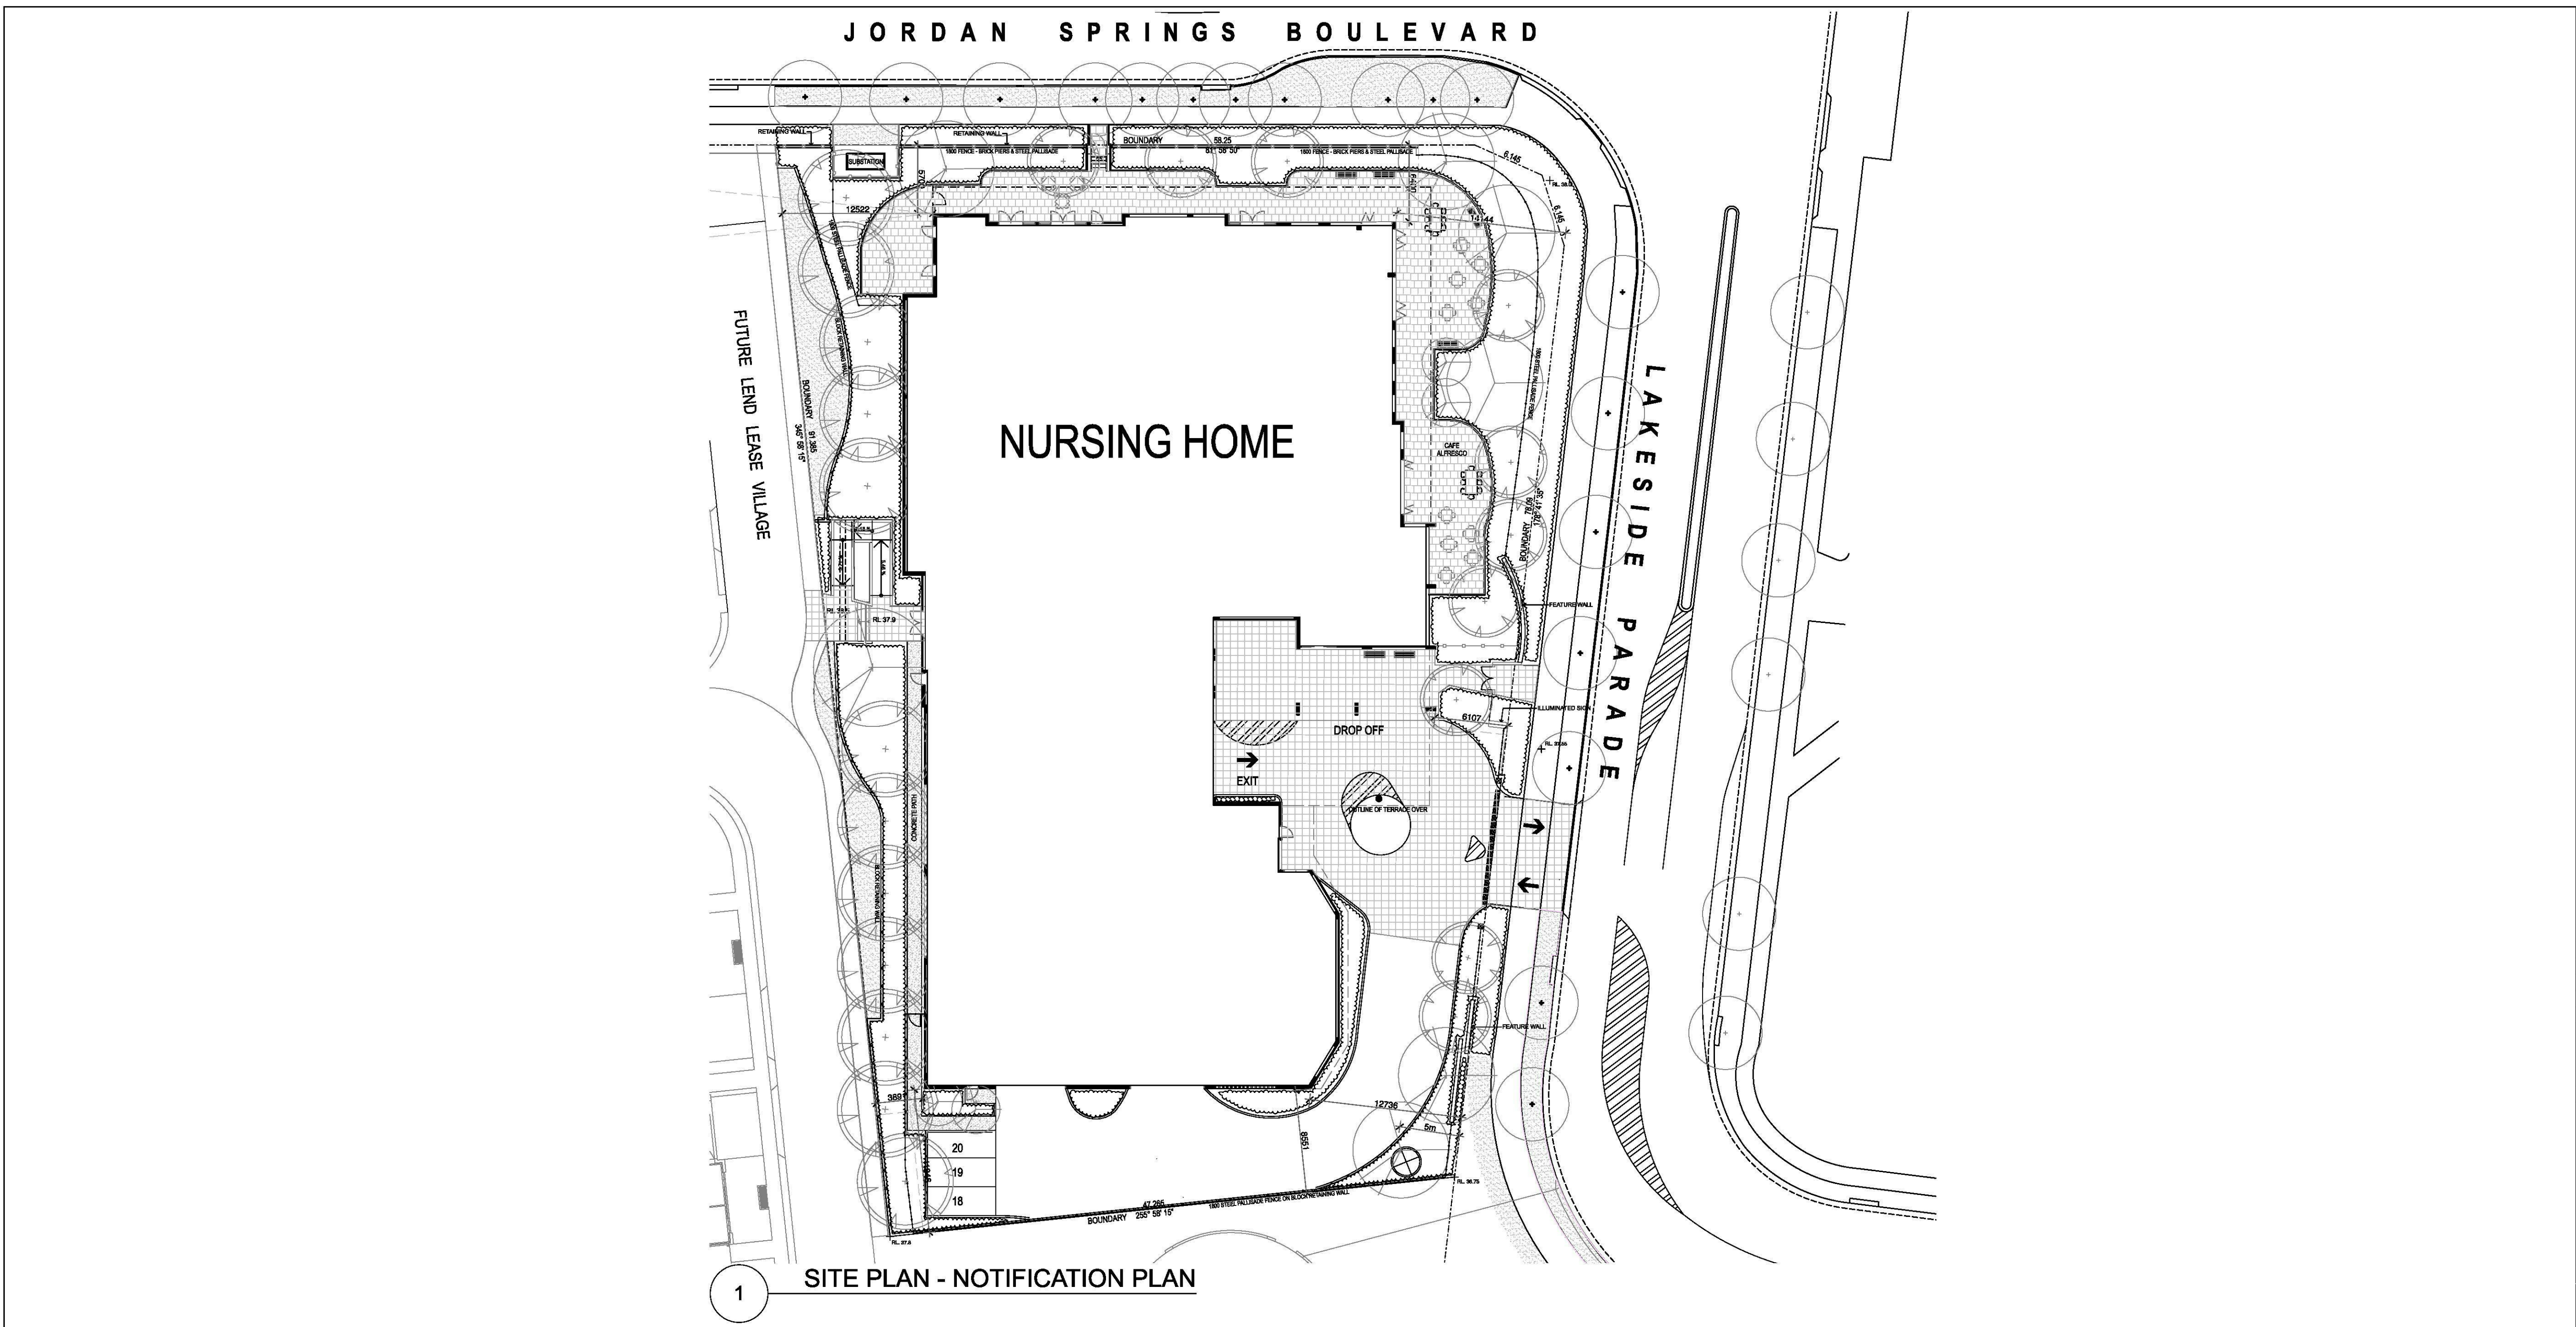

1		DA ISSUE	30.04.19	RM
ISSUE	DESCRIPTION	DATE	AUTH	
Project North				
These designs and plans are copyright and are not to be used or reproduced wholly or in part without the written permission of YOUNG+METCALF Architects. Do not scale from the drawing. Verify all dimensions on site.				
Project				
CATHOLIC HEALTHCARE JORDAN SPRINGS CNR JORDAN SPRINGS BOULEVARD & LAKESIDE PARADE - JORDAN SPRINGS				
Client				
Architect				
young+metcalf architects SUITE 401, 65 MILLER STREET PYRMONT, NSW 2009 TEL: (02) 9596 4798 ABN: 53 522 802 159 BERADE PTY LTD TRADING AS YOUNG + METCALF ARCHITECTS www.youngandmetcalf.com.au				
Project Manager				
Drawing Title: NOTIFICATION PLAN				
Scale: N.T.S		Drawing No.: NP-01		
Drawn: APRIL 2019		Issue: 1		
Project No: 18148		Plot Date: 9/05/2019		

DRAWING SCHEDULE		
No:	TITLE	SCALE
DA-000	COVER PAGE	NTS
DA-010	REGIONAL CONTEXT	NTS
DA-011	LOCAL CONTEXT	NTS
DA-015	SITE ANALYSIS	NTS
DA-020	SITE SURVEY/ DEMOLITION PLAN	1:200
DA-100	SITE PLAN	1:200
DA-110	SITE WORKS PLAN	1:100
DA-111	SITE WORKS PLAN	1:100
DA-130	SITE SECTIONS	1:200
DA-200	GROUND FLOOR PLAN	1:200
DA-201	LEVEL 1 FLOOR PLAN	1:200
DA-202	LEVEL 2 FLOOR PLAN	1:200
DA-203	LEVEL 3 FLOOR PLAN	1:200
DA-204	LEVEL 4 FLOOR PLAN	1:200
DA-205	ROOF PLAN	1:200
DA-240	FIRE & SMOKE COMPARTMENTATION PLANS	1:300
DA-300	ELEVATIONS	1:200
DA-500	SIGNAGE	1:500, 1:200
DA-900	SHADOW DIAGRAMS	NTS
DA-1000	SCHEDULE OF FINISHES	NTS
DA-1001	SCHEDULE OF FINISHES	NTS

DEVELOPMENT SUMMARY

Development Type: Nursing Home

Accommodation: 144 Beds

Site Area: 5000 m²

Gross Floor Area: 9454 m²


Landscape Area: 1433 m²

Parking Provided: 30 Cars (2 x Accessible)

 1 x Ambulance Bay



LOCATION PLAN NTS

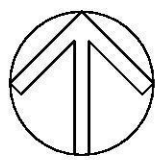


CATHOLIC HEALTHCARE - JORDAN SPRINGS

DEVELOPMENT APPLICATION

JORDAN SPRINGS BOULEVARD




SUITE 401, 55 MILLER STREET
PYRMONT, NSW 2009
TEL: (02) 9566 4798
PROJECT #18148

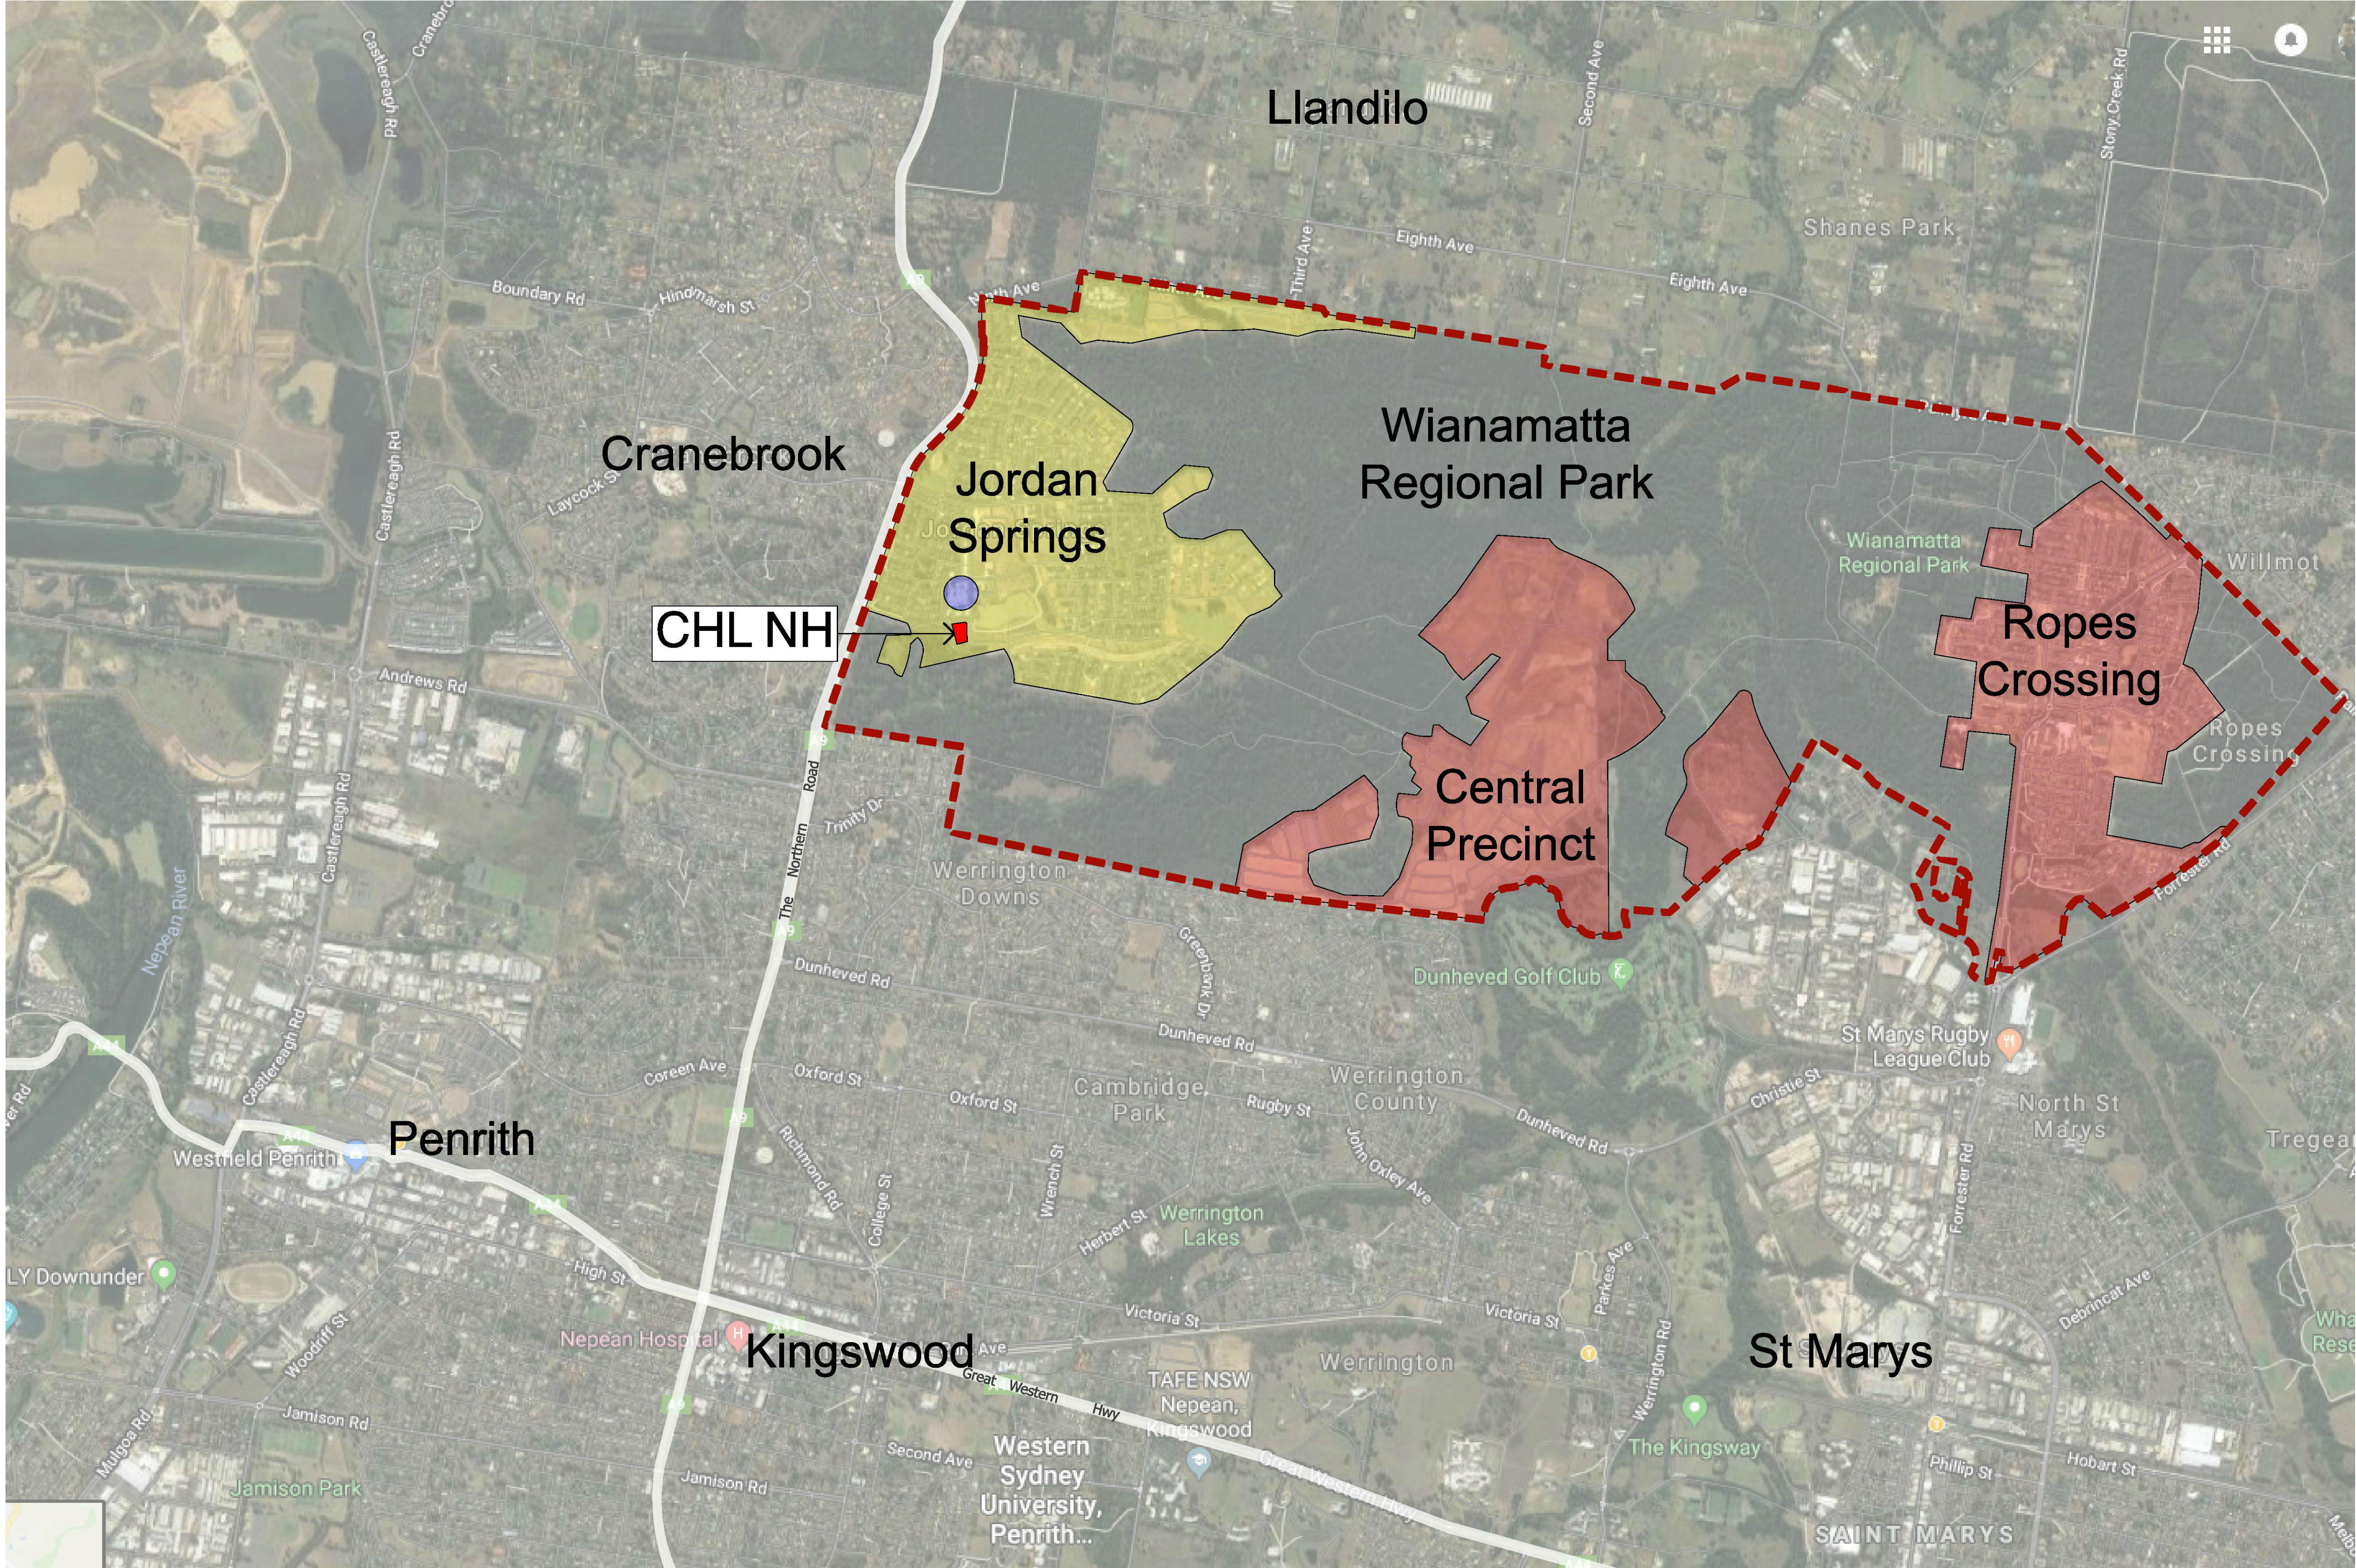

- Key**
- St Marys (SREP 30) Boundary
 - Jordan Springs Village
 - Other planned or completed development with SREP 30
 - Jordan Springs Centre
 - Proposed Nursing Home Site

1	DA ISSUE	30.04.19	RM
ISSUE	DESCRIPTION	DATE	AUTH

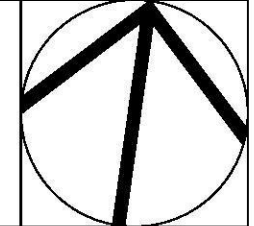

Project North
These designs and plans are copyright and are not to be used or reproduced wholly or in part without the written permission of YOUNG+METCALF Architects. Do not scale from the drawing. Verify all dimensions on site.


Project
CATHOLIC HEALTHCARE
JORDAN SPRINGS
CNR JORDAN SPRINGS BOULEVARD & LAKESIDE PARADE - JORDAN SPRINGS



Architect
young+metcalf
architects
SUITE 401, 65 MILLER STREET
PYRMONT, NSW 2009
TEL: (02) 9556 4798
ABN: 53 002 802 159
BERADE PTY LTD TRADING AS YOUNG + METCALF ARCHITECTS
www.youngandmetcalf.com.au

Project Manager

Drawing Title: REGIONAL CONTEXT	
Scale: N.T.S	Drawing No.: DA-010
Drawn:	
Date: JULY 2018	Issue: 1
Project No: 18148	
Plot Date:	9/05/2019

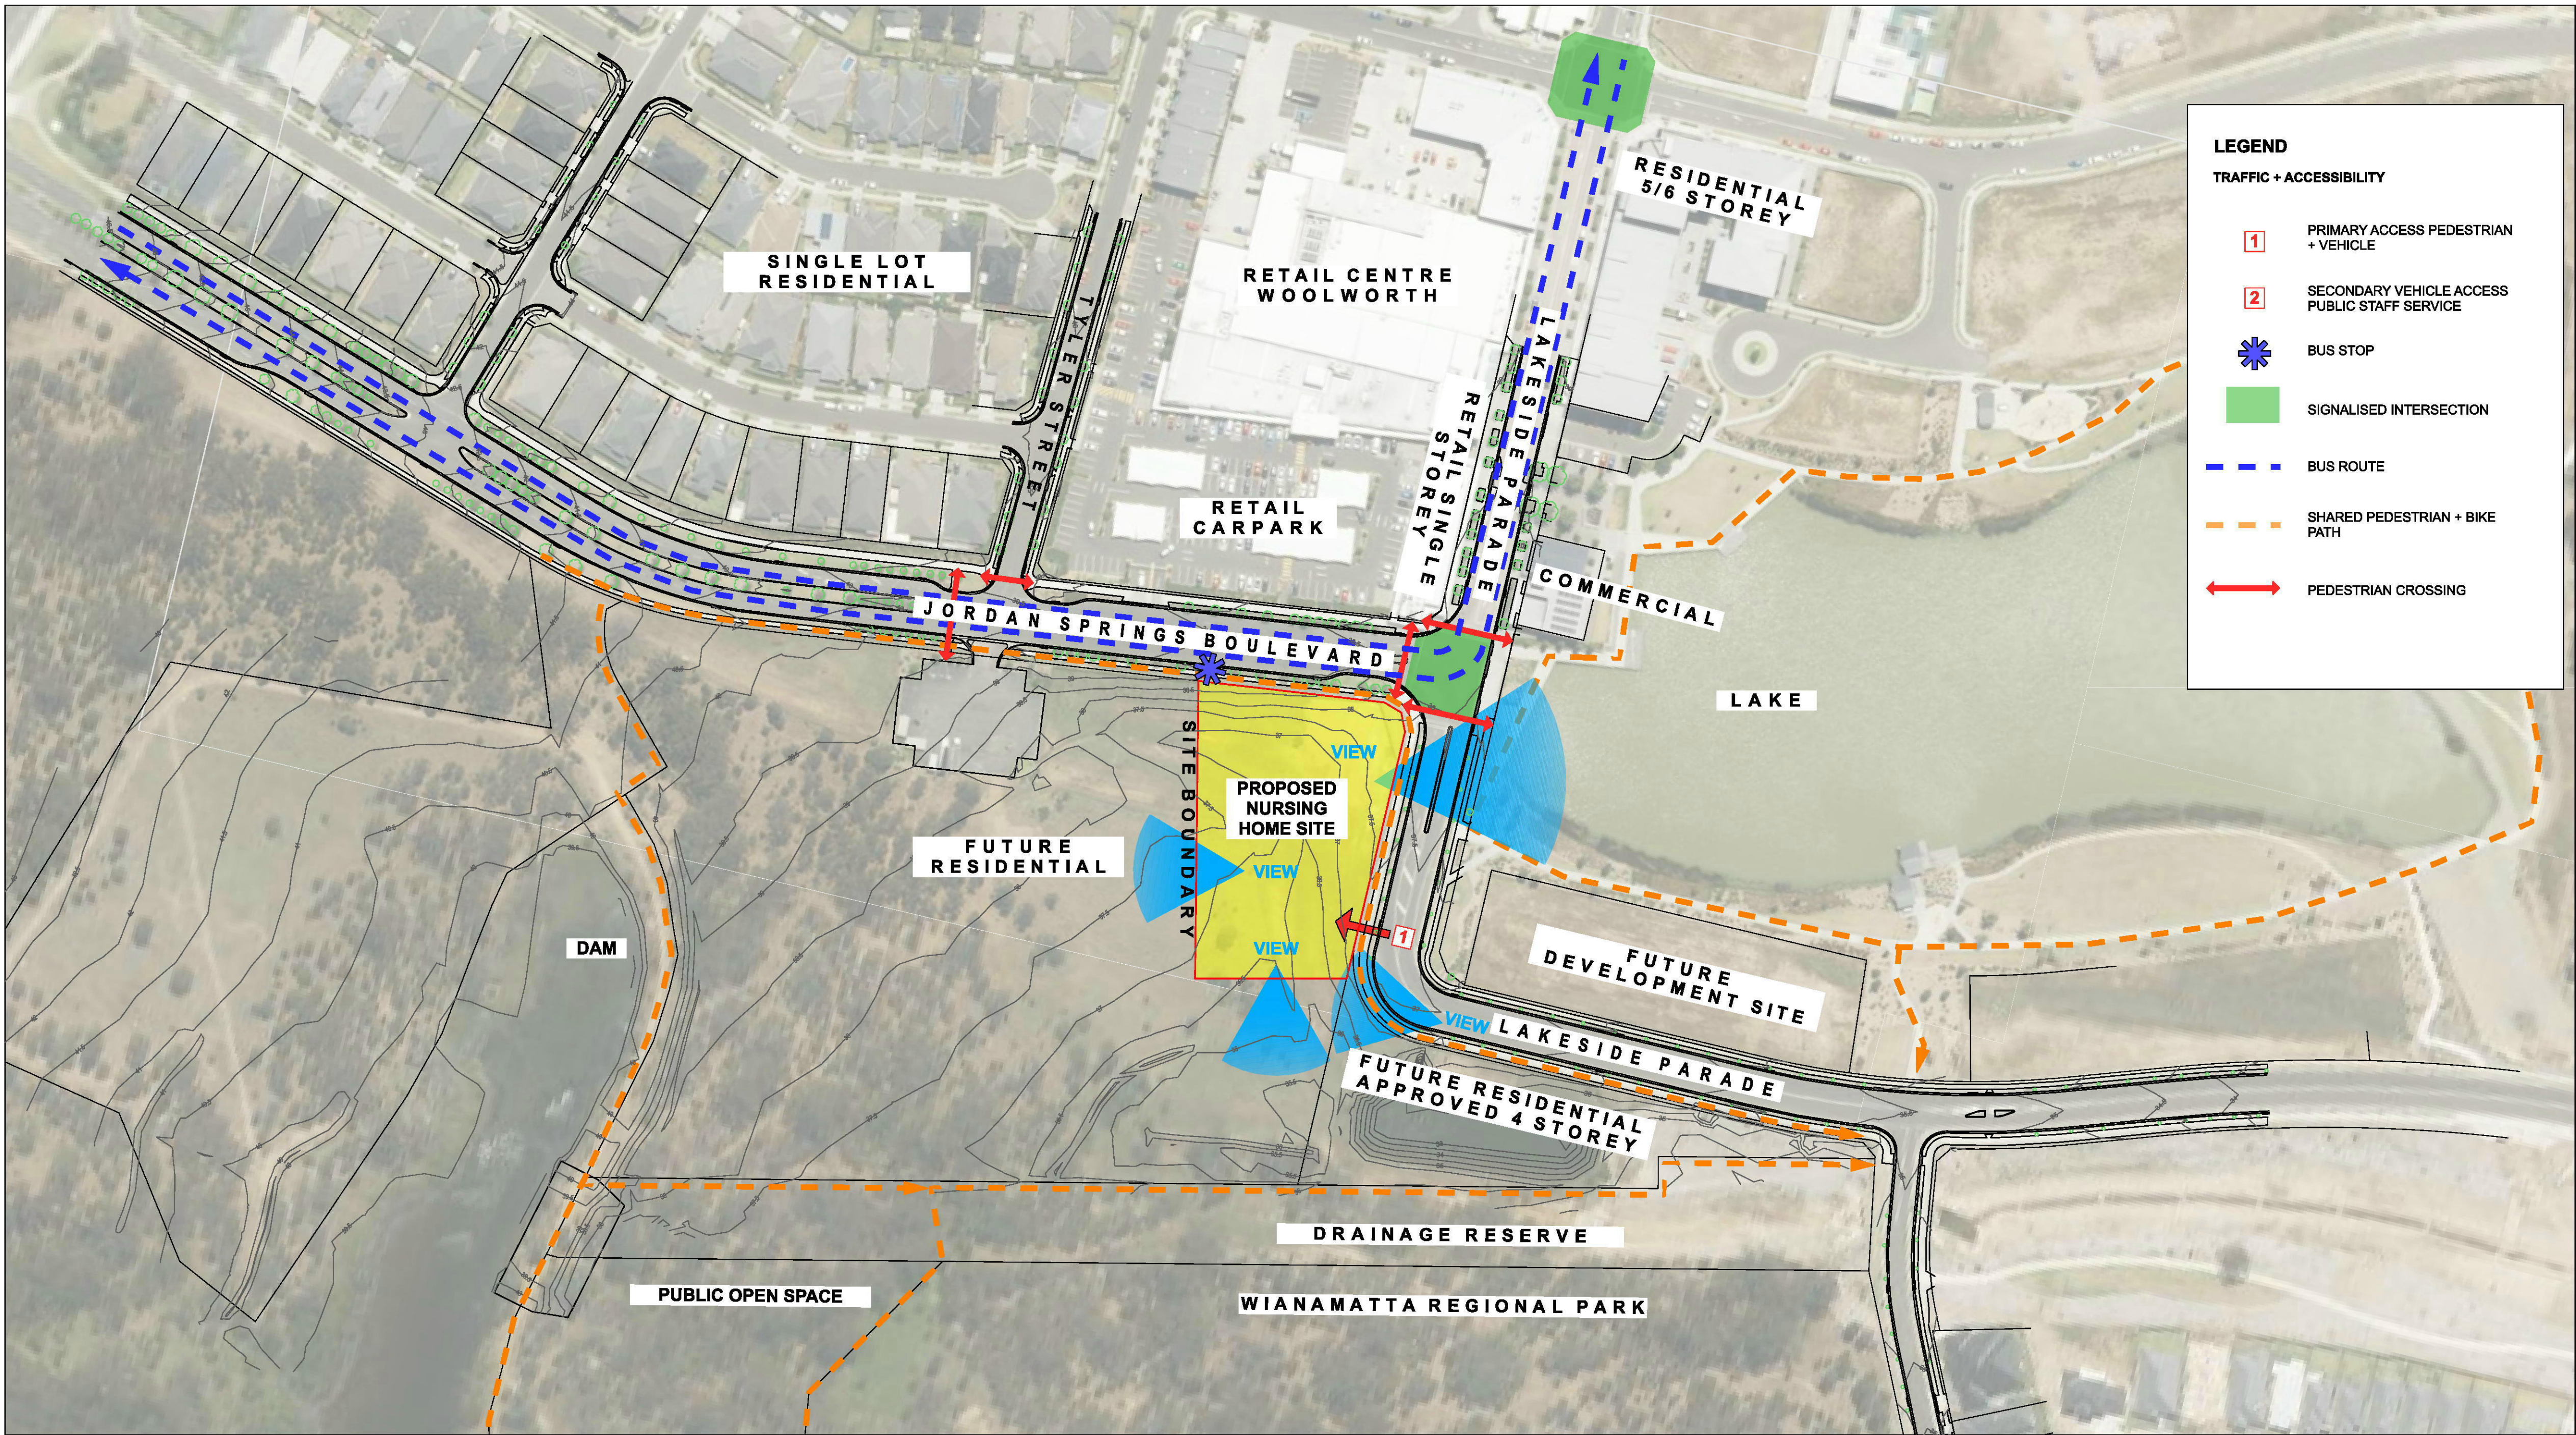

VIEW EAST FROM JORDAN SPRINGS BOULEVARD



VIEW WEST FROM ACROSS LAKE



SITE VIEW FROM NORTH EAST



VIEW WEST FROM LAKESIDE PARADE



VIEW NORTH FROM LAKESIDE PARADE

1	DA ISSUE	30.04.19	RM
ISSUE	DESCRIPTION	DATE	AUTH

Project North
These designs and plans are copyright and are not to be used or reproduced wholly or in part without the written permission of YOUNG+METCALF Architects.
Do not scale from the drawing. Verify all dimensions on site.

Project
CATHOLIC HEALTHCARE
JORDAN SPRINGS
CNR JORDAN SPRINGS BOULEVARD &
LAKESIDE PARADE - JORDAN SPRINGS


Client


Architect
young+metcalf
architects
SUITE 401, 65 MILLER STREET
PYRMONT, NSW 2009
TEL: (02) 9556 4796
ABN: 53 022 802 159
BERADE PTY LTD TRADING AS YOUNG + METCALF ARCHITECTS
www.youngandmetcalf.com.au


Project Manager

Drawing Title:
LOCAL CONTEXT

Scale:	N.T.S	Drawing No.:	DA-011
Drawn:		Date:	JULY 2018
Project No:	18148	Issue:	1
Plot Date:			9/05/2019

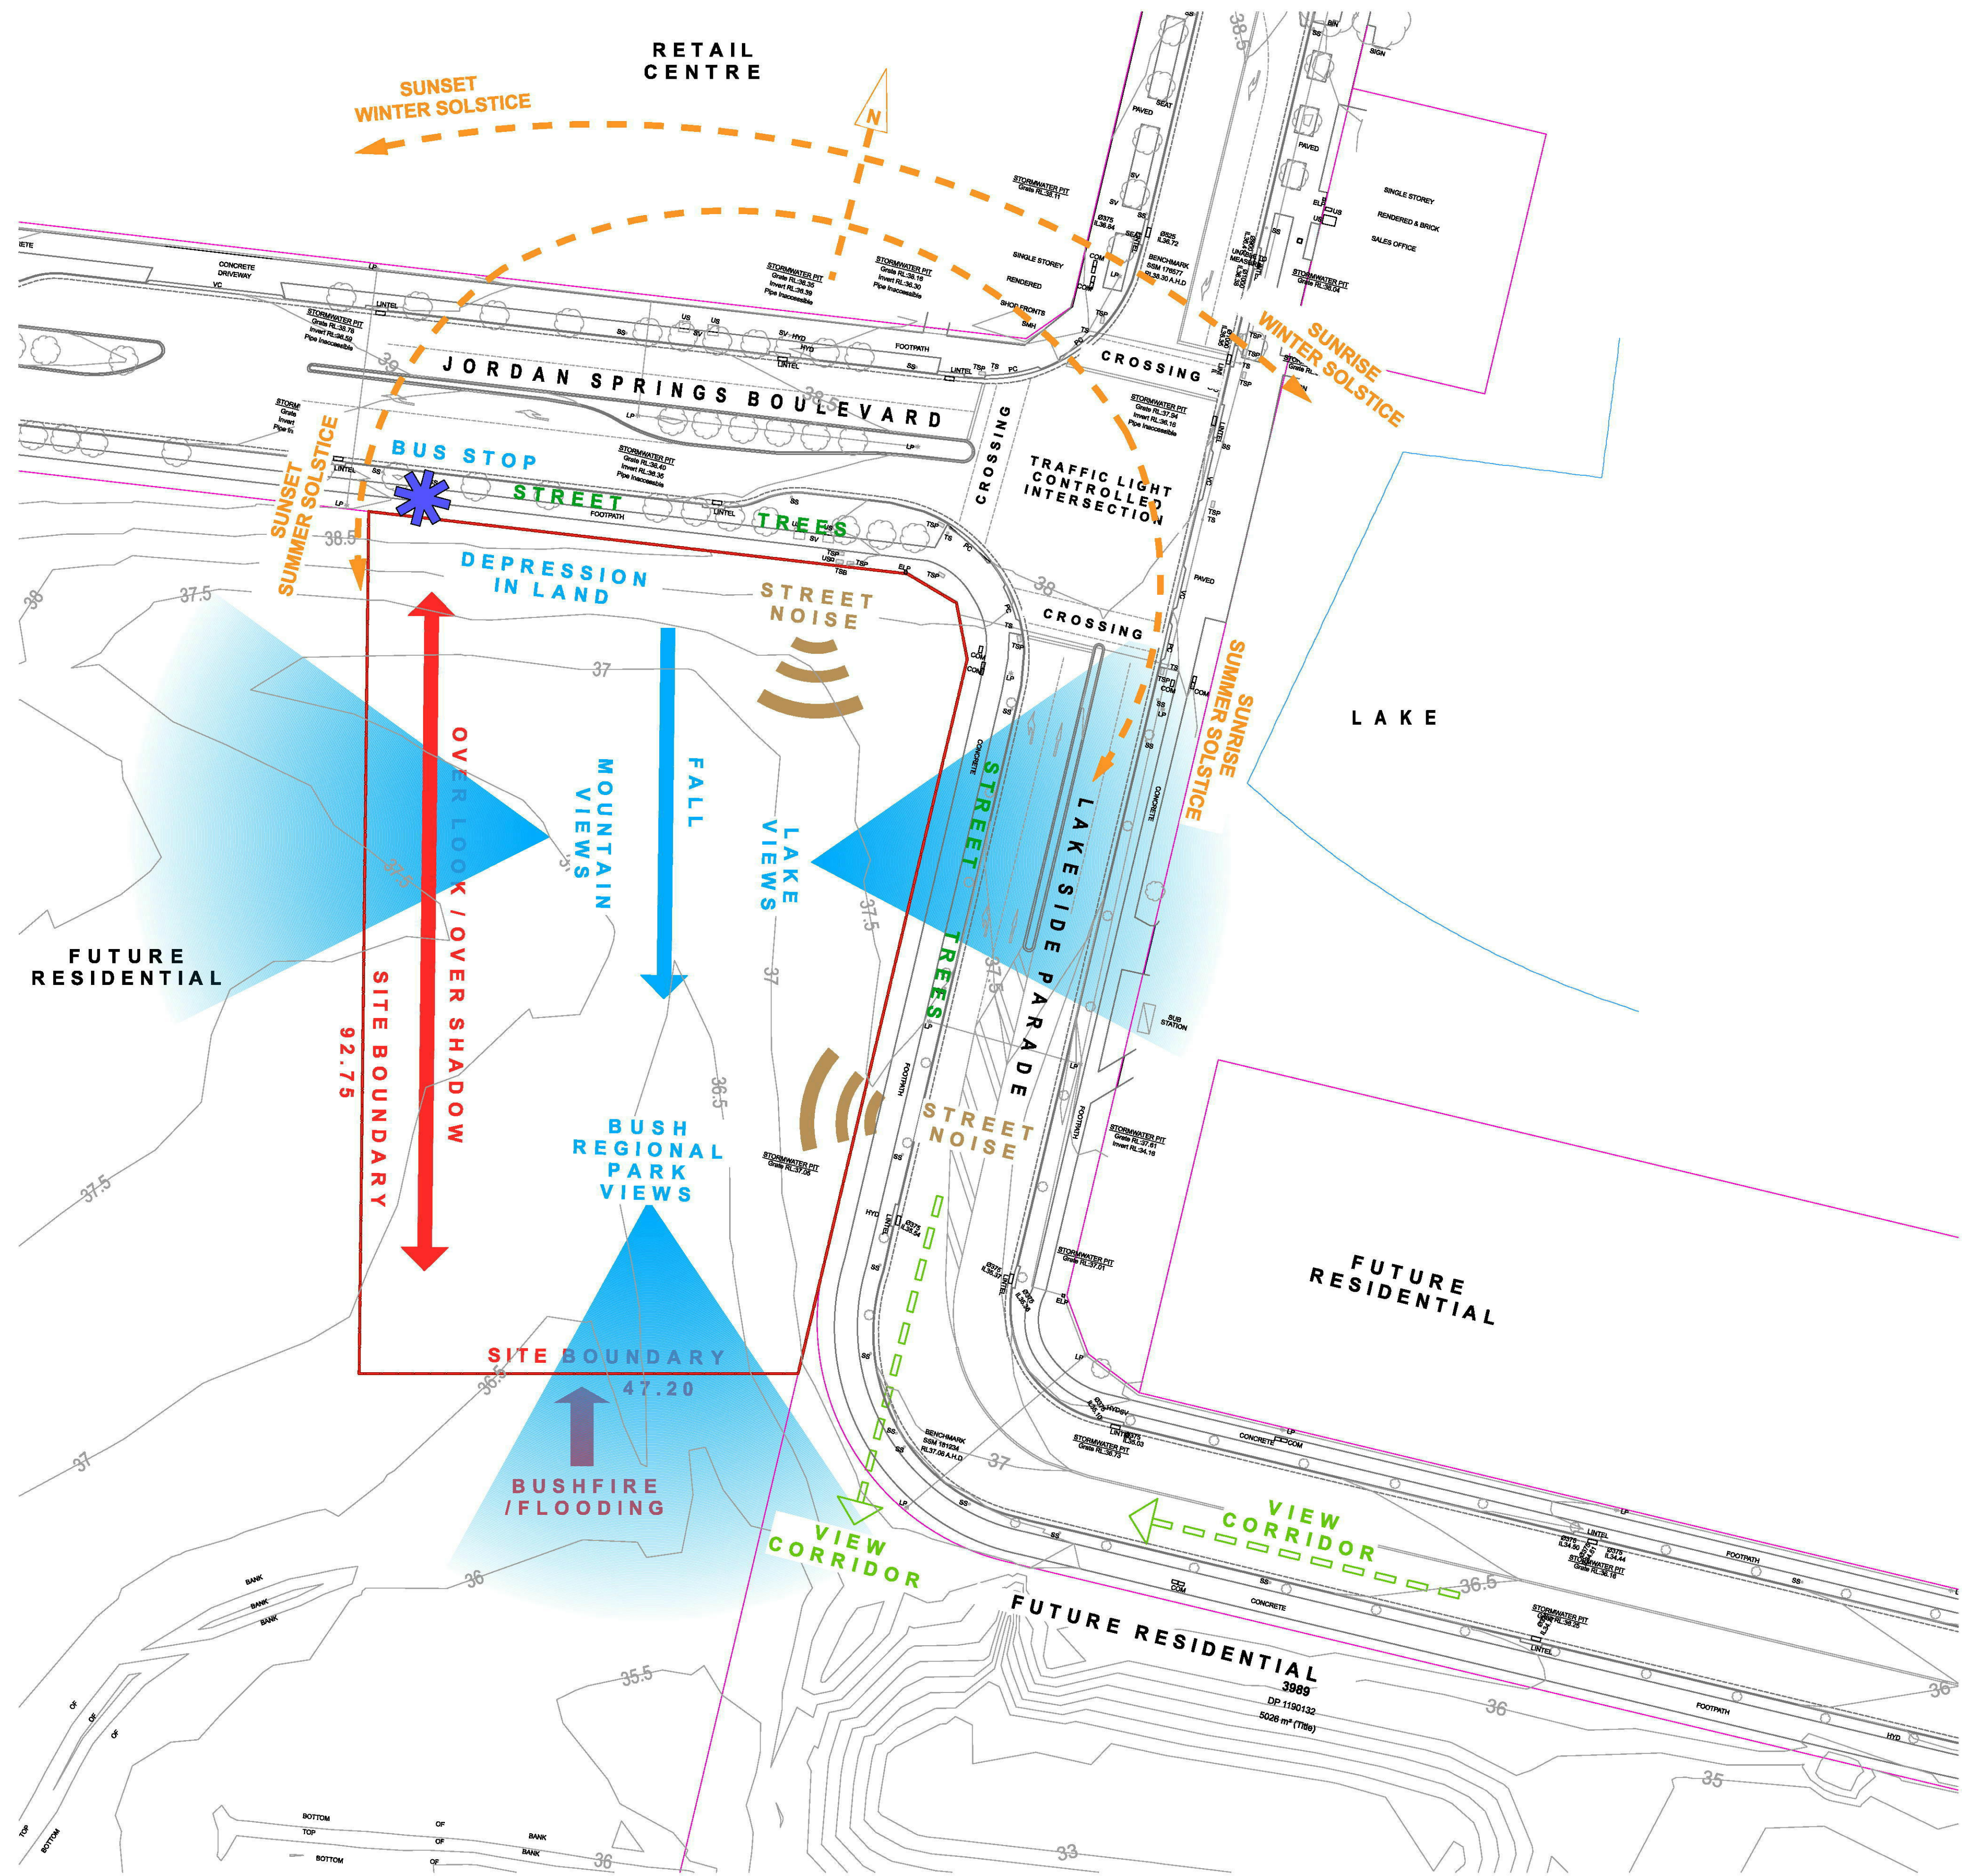

1	DA ISSUE	30.04.19	RM
ISSUE	DESCRIPTION	DATE	AUTH

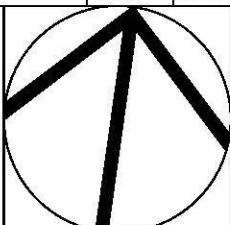

Project North
These designs and plans are copyright and are not to be used or reproduced wholly or in part without the written permission of YOUNG+METCALF Architects.
Do not scale from the drawing. Verify all dimensions on site.

Project
CATHOLIC HEALTHCARE
JORDAN SPRINGS
CNR JORDAN SPRINGS BOULEVARD & LAKESIDE PARADE - JORDAN SPRINGS


Client



Architect
young+metcalf
architects
SUITE 401, 65 MILLER STREET
PYRMONT, NSW 2009
TEL: (02) 9596 4798
ABN: 53 002 802 109
BERADE PTY LTD TRADING AS YOUNG + METCALF ARCHITECTS
www.youngandmetcalf.com.au

Project Manager

Drawing Title:
SITE ANALYSIS

Scale:	N.T.S	Drawing No.:	DA-015
Drawn:		Date:	JULY 2018
Project No:	18148	Issue:	1
Plot Date:	9/05/2019		

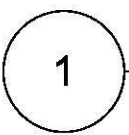


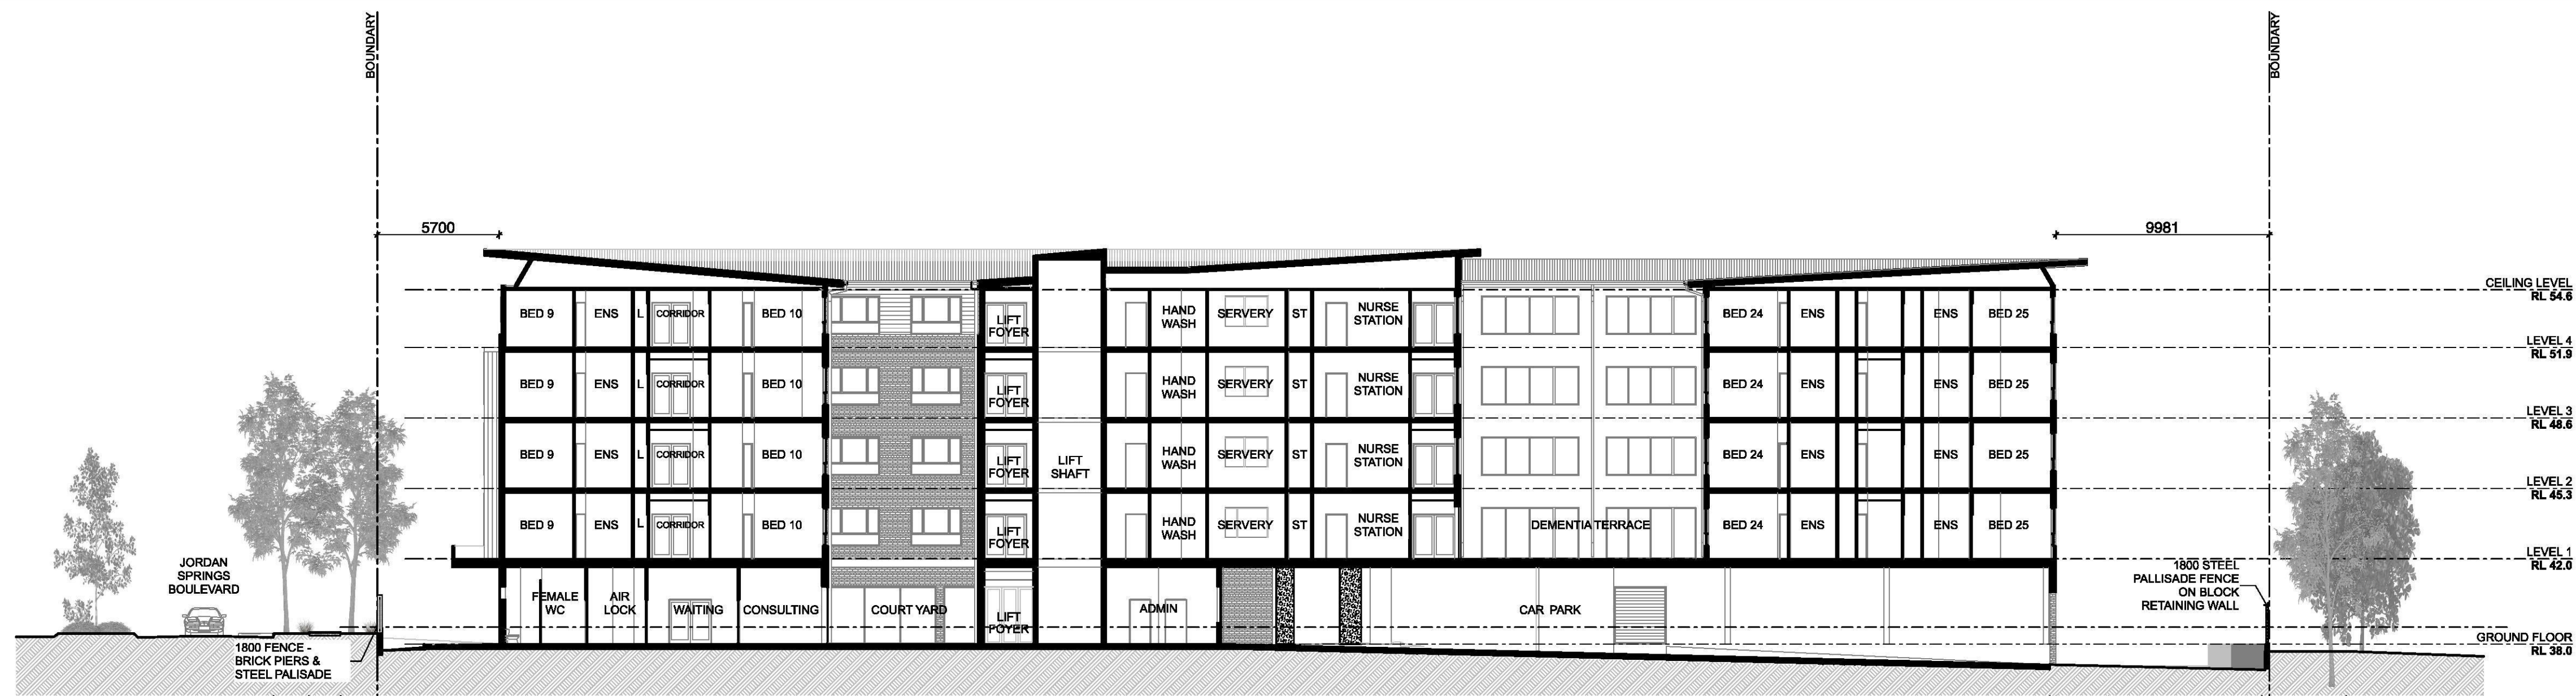

SITE SECTION AA



SITE SECTION BB

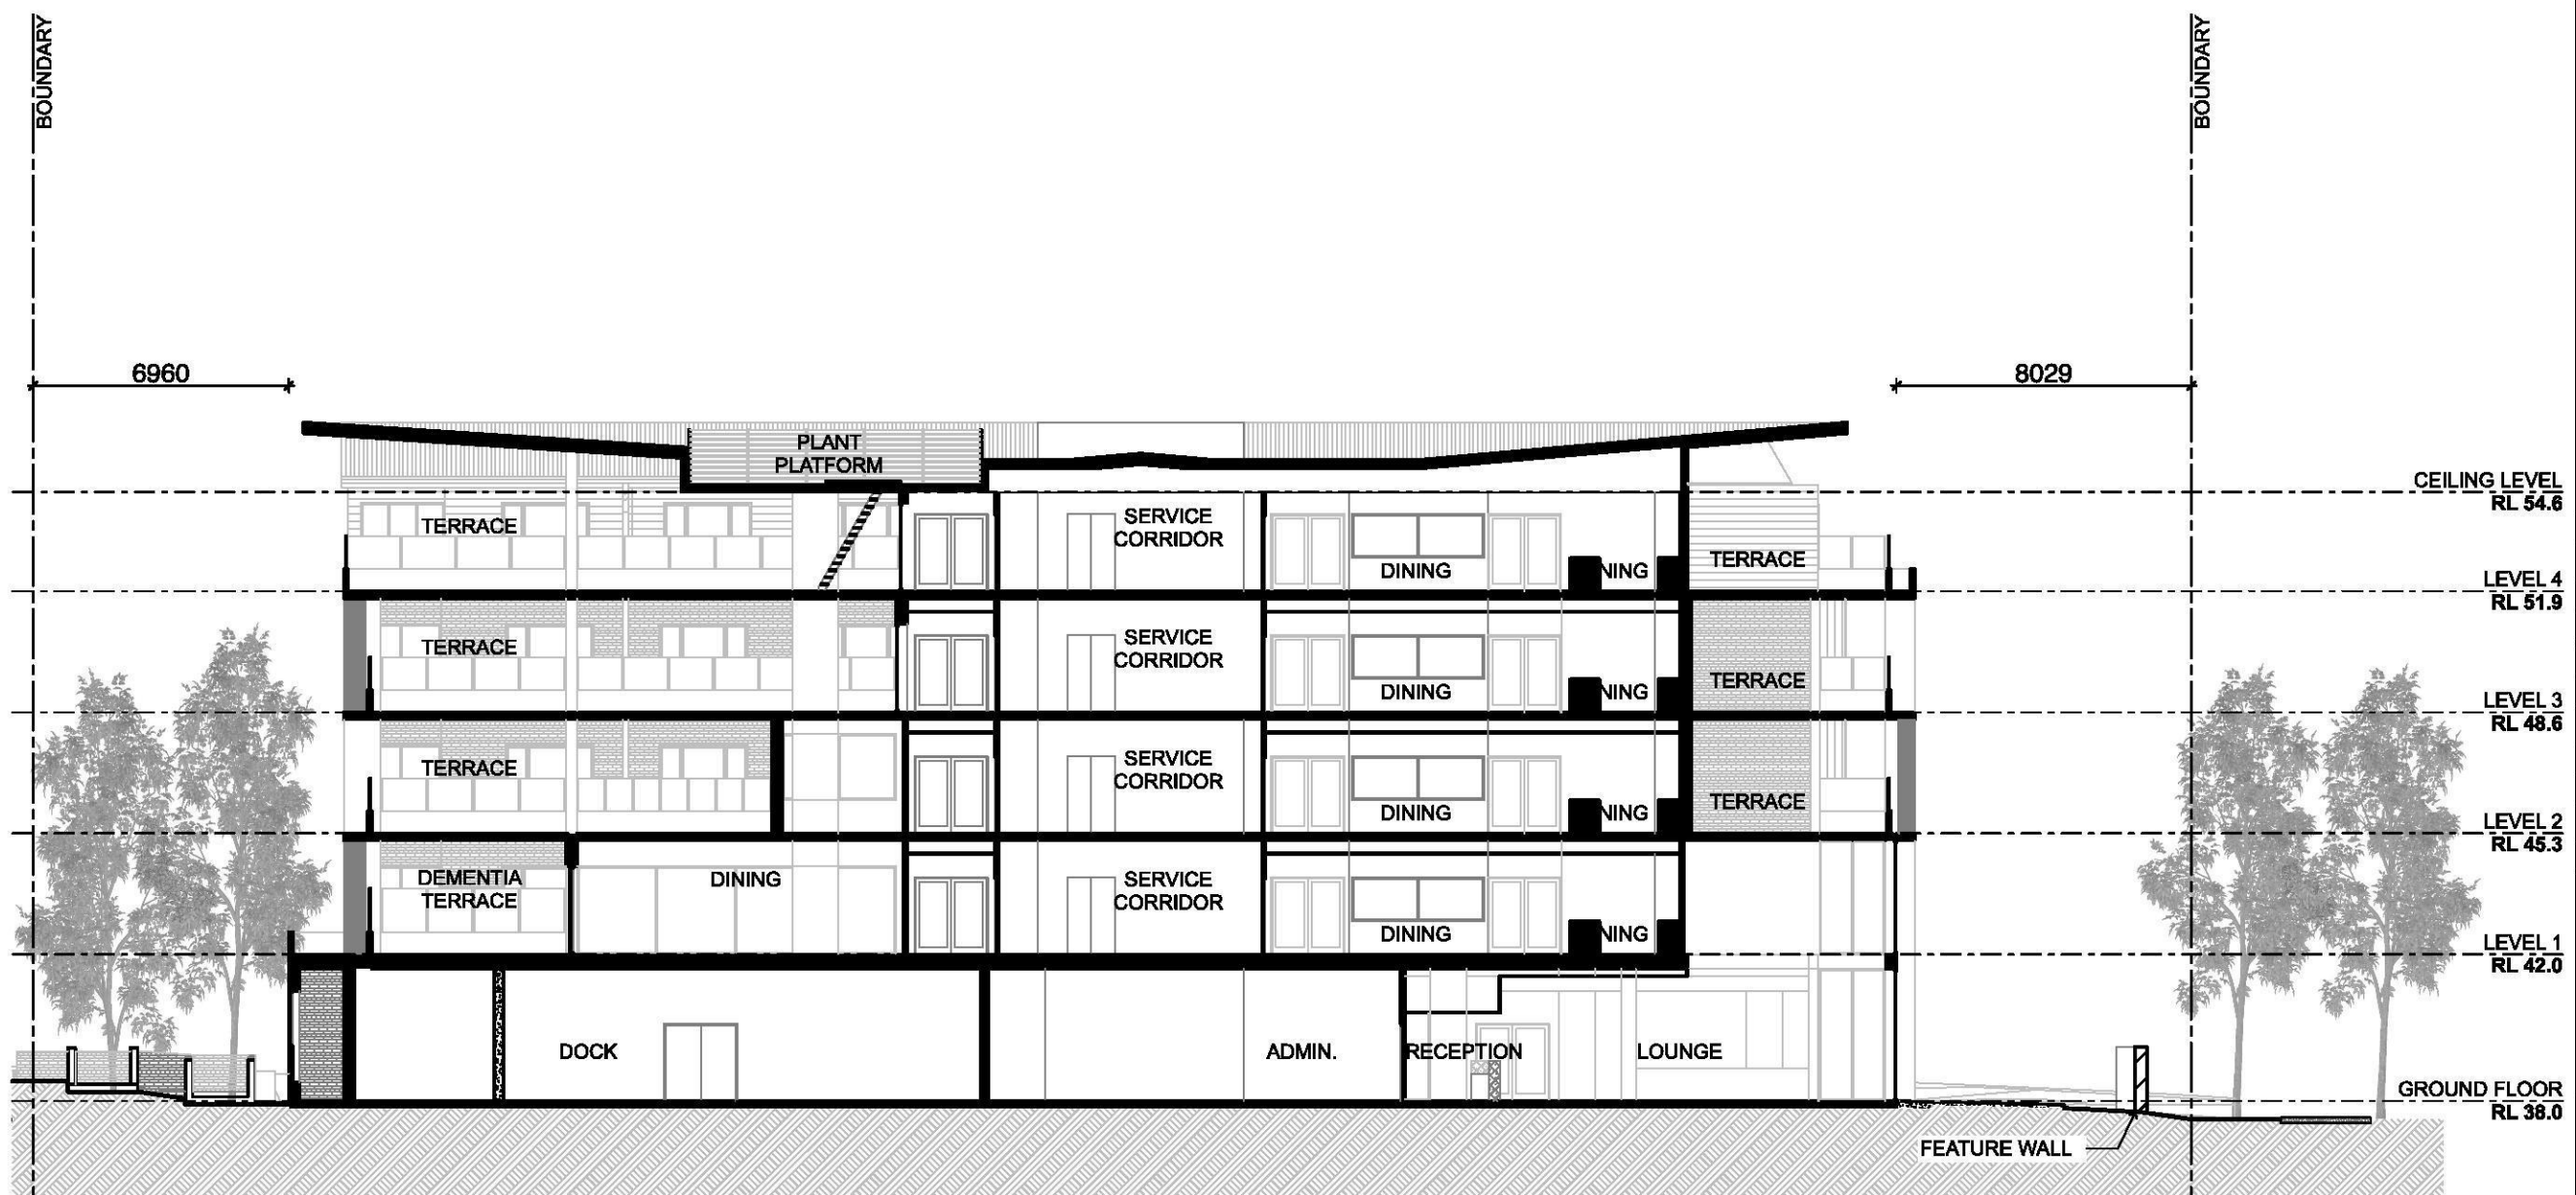


SITE SECTION CC



SITE SECTION DD



SITE SECTION EE

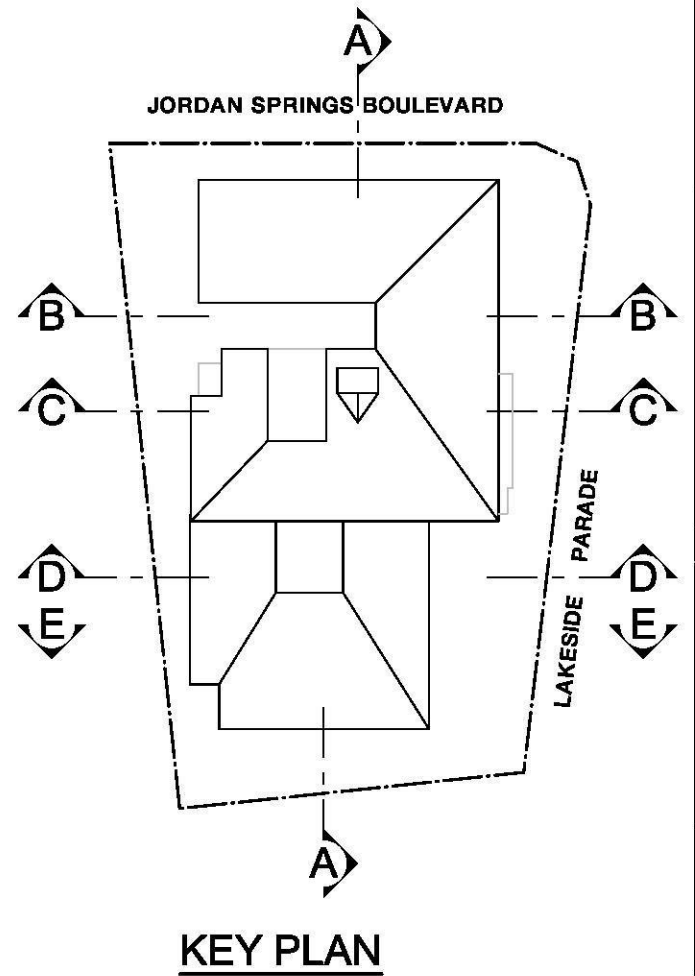

1	DA ISSUE	30.04.19	RM
ISSUE	DESCRIPTION	DATE	AUTH

Project North
These designs and plans are copyright and are not to be used or reproduced wholly or in part without the written permission of YOUNG+METCALF Architects. Do not scale from the drawing. Verify all dimensions on site.

Project
CATHOLIC HEALTHCARE
JORDAN SPRINGS
CNR JORDAN SPRINGS BOULEVARD & LAKESIDE PARADE - JORDAN SPRINGS

Client

Architect
young+metcalf
architects
SUITE 401, 55 MILLER STREET
PYRMONT, NSW 2009
TEL: (02) 9596 4798
ABN: 53 322 802 139
BERADE PTY LTD TRADING AS YOUNG + METCALF ARCHITECTS
www.youngandmetcalf.com.au


Project Manager

Drawing Title:
SITE SECTIONS

Scale: 1:200 @A1	Drawing No.: DA-130
Drawn:	Issue: 1
Date: JULY 2018	Project No: 18148
Plot Date:	9/05/2019



1
East Elevation
1:200

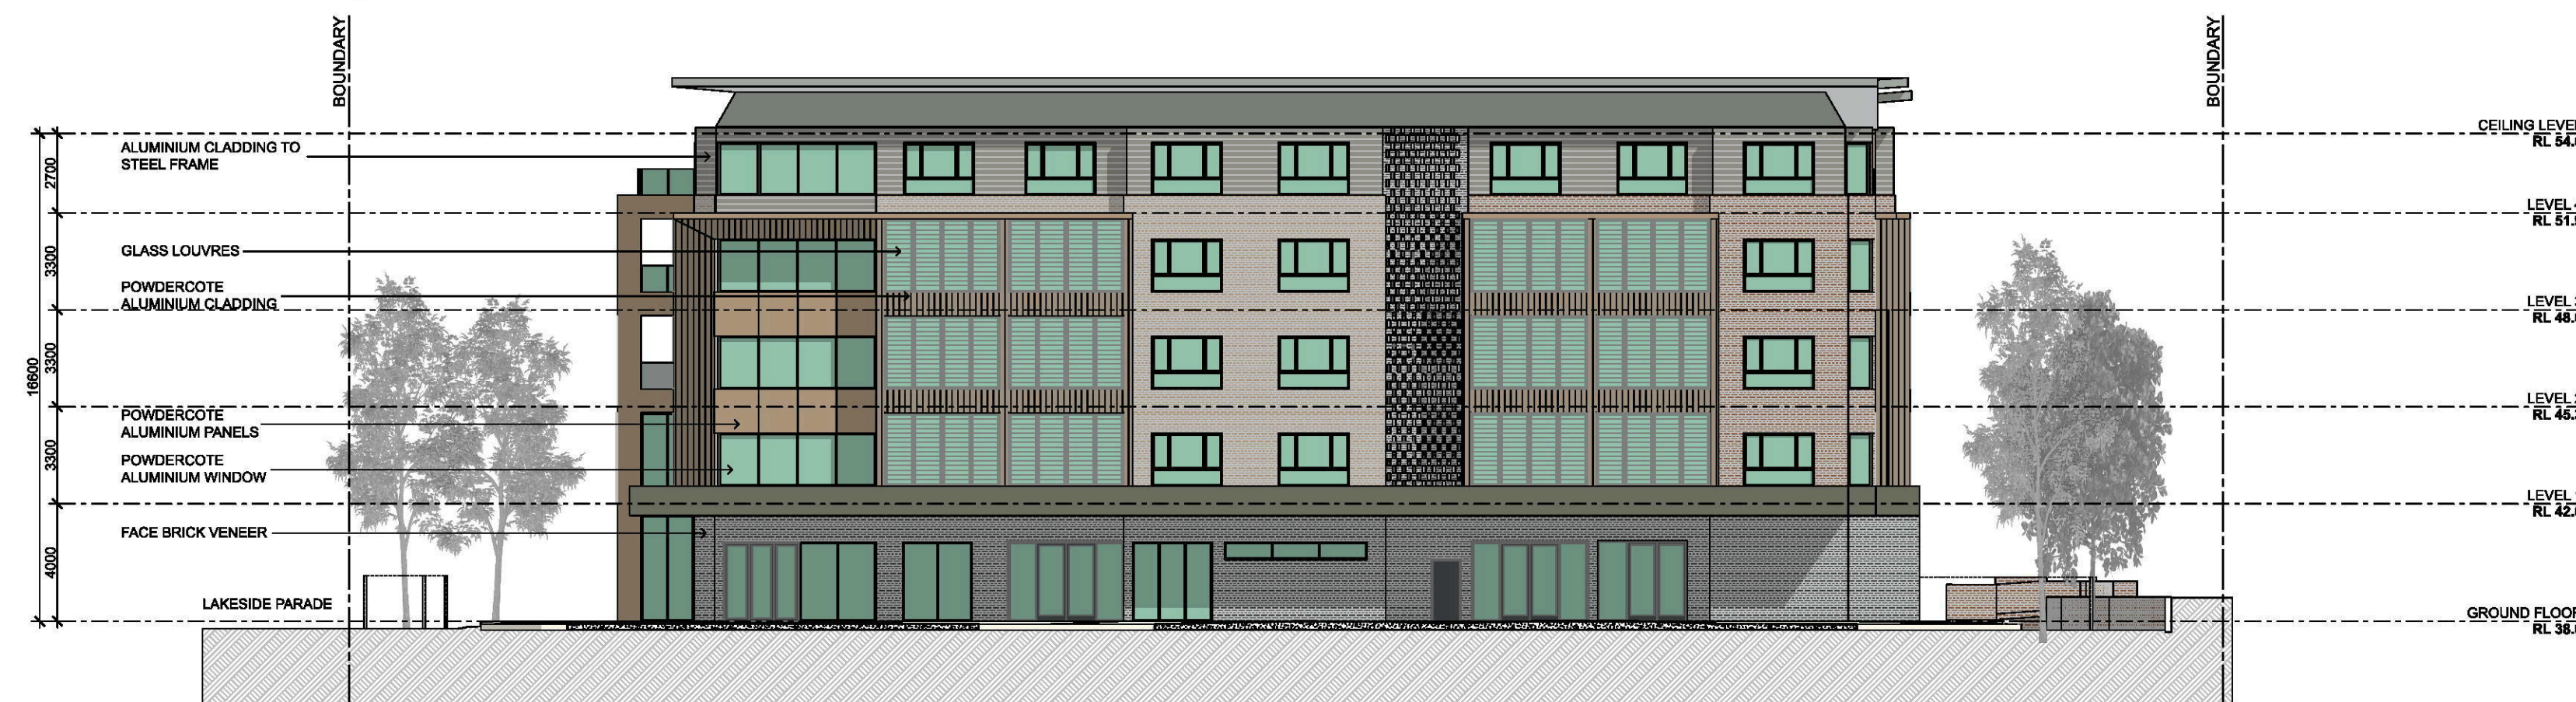

2
North Elevation
1:200



3
South Elevation
1:200



4
West Elevation
1:200

1	DA ISSUE	30.04.19	RM
ISSUE	DESCRIPTION	DATE	AUTH

Project North

These designs and plans are copyright and are not to be used or reproduced wholly or in part without the written permission of YOUNG+METCALF Architects. Do not scale from the drawing. Verify all dimensions on site.

Project

CATHOLIC HEALTHCARE
JORDAN SPRINGS
CNR JORDAN SPRINGS BOULEVARD & LAKESIDE PARADE - JORDAN SPRINGS

Client



Architect

young+metcalf
architects

SUITE 401, 65 MILLER STREET
PYRMONT, NSW 2009
TEL: (02) 9596 4798
ABN: 53 002 802 139
BERADE PTY LTD TRADING AS YOUNG + METCALF ARCHITECTS
www.youngandmetcalf.com.au

Project Manager

Drawing Title:
ELEVATIONS

Scale:	1:200 @A1	Drawing No.:	DA-300
Drawn:		Issue:	
Date:	JULY 2018		
Project No:	18148		
Plot Date:			9/05/2019



1 SHADOW DIAGRAM - JUNE 22ND 9AM



2 SHADOW DIAGRAM - JUNE 22 11AM






3 SHADOW DIAGRAM - JUNE 22ND 12NOON



4 SHADOW DIAGRAM - JUNE 22ND 3PM

1		DA ISSUE	30.04.19	RM
ISSUE	DESCRIPTION	DATE	AUTH	
Project North				
These designs and plans are copyright and are not to be used or reproduced wholly or in part without the written permission of YOUNG+METCALF Architects. Do not scale from the drawing. Verify all dimensions on site.				
Project				
CATHOLIC HEALTHCARE JORDAN SPRINGS CNR JORDAN SPRINGS BOULEVARD & LAKESIDE PARADE - JORDAN SPRINGS				
Client				
Architect				
 SUITE 401, 65 MILLER STREET PYRMONT, NSW 2009 TEL: (02) 9596 4798 ABN: 53 022 802 159 BERADE PTY LTD TRADING AS YOUNG + METCALF ARCHITECTS www.youngandmetcalf.com.au				
Project Manager				
Drawing Title: SHADOW DIAGRAMS				
Scale: N.T.S		Drawing No.: DA-900		
Drawn: JULY 2018		Issue: 1		
Project No: 18148		Plot Date: 9/05/2019		

 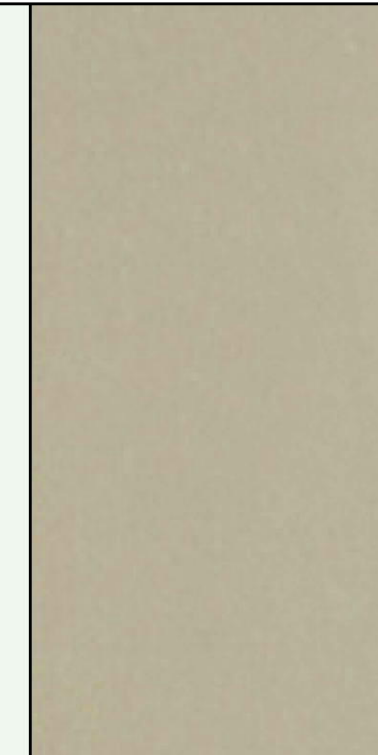 												
1. FACE BRICK AUSTRAL EVERYDAY LIFE HOLIDAY BLEND	2. FACE BRICK PGH - SINAI	3. FACE BRICK BOWRAL SIMMENTAL SILVER	4. STRYUM 150 SHADOW VERTICAL POWDERCOAT ALUMINIUM DRIFTWOOD	5. LOUVRE SCREENS POWDERCOAT ALUMINIUM ASPEN	6. LOUVRE SCREENS POWDERCOAT ALUMINIUM SPOTTED GUM	7. STRYUM 150 SHADOW HORIZONTAL POWDERCOAT ALUMINIUM STONE GREY	8. VITRACORE G2 POWDERCOAT ALUMINIUM MONUMENT	9. VITRACORE G2 POWDERCOAT ALUMINIUM CLASSIC WHITE	10. VITRACORE G2 POWDERCOAT ALUMINIUM CHAMPAGNE	11. WINDOW FRAME POWDERCOAT ALUMINIUM MONUMENT	12. PAINTED CONCRETE WOODLAND GREY	13. PAINTED CONCRETE FUDGE



1 North Elevation - Finishes Schedule - 181206



2 East Elevation - Finishes Schedule - 181206

1	DA ISSUE	30.04.19	RM
ISSUE	DESCRIPTION	DATE	AUTH

Project North

These designs and plans are copyright and are not to be used or reproduced wholly or in part without the written permission of YOUNG+METCALF Architects. Do not scale from the drawing. Verify all dimensions on site.

Project

CATHOLIC HEALTHCARE
JORDAN SPRINGS
CNR JORDAN SPRINGS BOULEVARD & LAKESIDE PARADE - JORDAN SPRINGS

Client







Architect



SUITE 401, 65 MILLER STREET
PYRMONT, NSW 2009
TEL: (02) 9556 4798
ABN: 53 022 802 159
BERADE PTY LTD TRADING AS YOUNG + METCALF ARCHITECTS
www.youngandmetcalf.com.au

Project Manager

Drawing Title:
SCHEDULE OF FINISHES

Scale:	N.T.S	Drawing No.:	DA-1000
Drawn:		Date:	JULY 2018
Date:	JULY 2018	Issue:	1
Project No:	18148	Plot Date:	9/05/2019

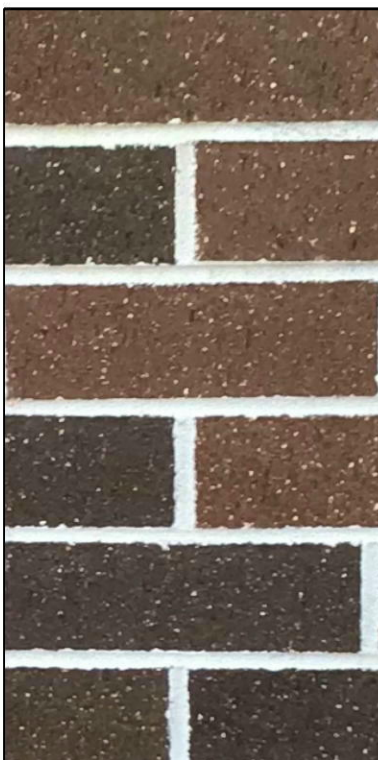 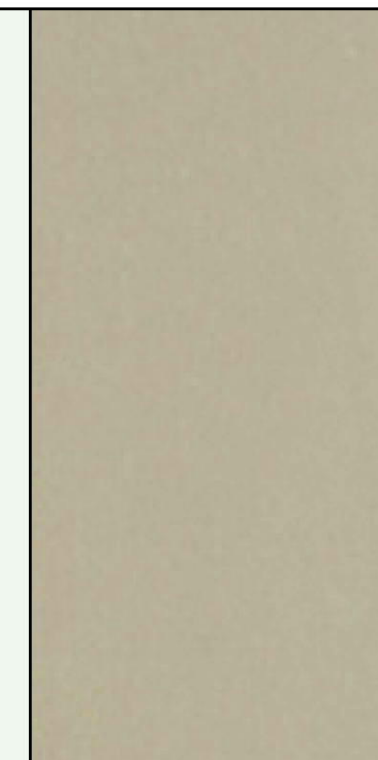 												
1. FACE BRICK AUSTRAL EVERYDAY LIFE HOLIDAY BLEND	2. FACE BRICK PGH - SINAI	3. FACE BRICK BOWRAL SIMMENTAL SILVER	4. STRYUM 150 SHADOW VERTICAL POWDERCOAT ALUMINIUM DRIFTWOOD	5. LOUVRE SCREENS POWDERCOAT ALUMINIUM ASPEN	6. LOUVRE SCREENS POWDERCOAT ALUMINIUM SPOTTED GUM	7. STRYUM 150 SHADOW HORIZONTAL POWDERCOAT ALUMINIUM STONE GREY	8. VITRACORE G2 POWDERCOAT ALUMINIUM MONUMENT	9. VITRACORE G2 POWDERCOAT ALUMINIUM CLASSIC WHITE	10. VITRACORE G2 POWDERCOAT ALUMINIUM CHAMPAGNE	11. WINDOW FRAME POWDERCOAT ALUMINIUM MONUMENT	12. PAINTED CONCRETE WOODLAND GREY	13. PAINTED CONCRETE WHITE DUCK

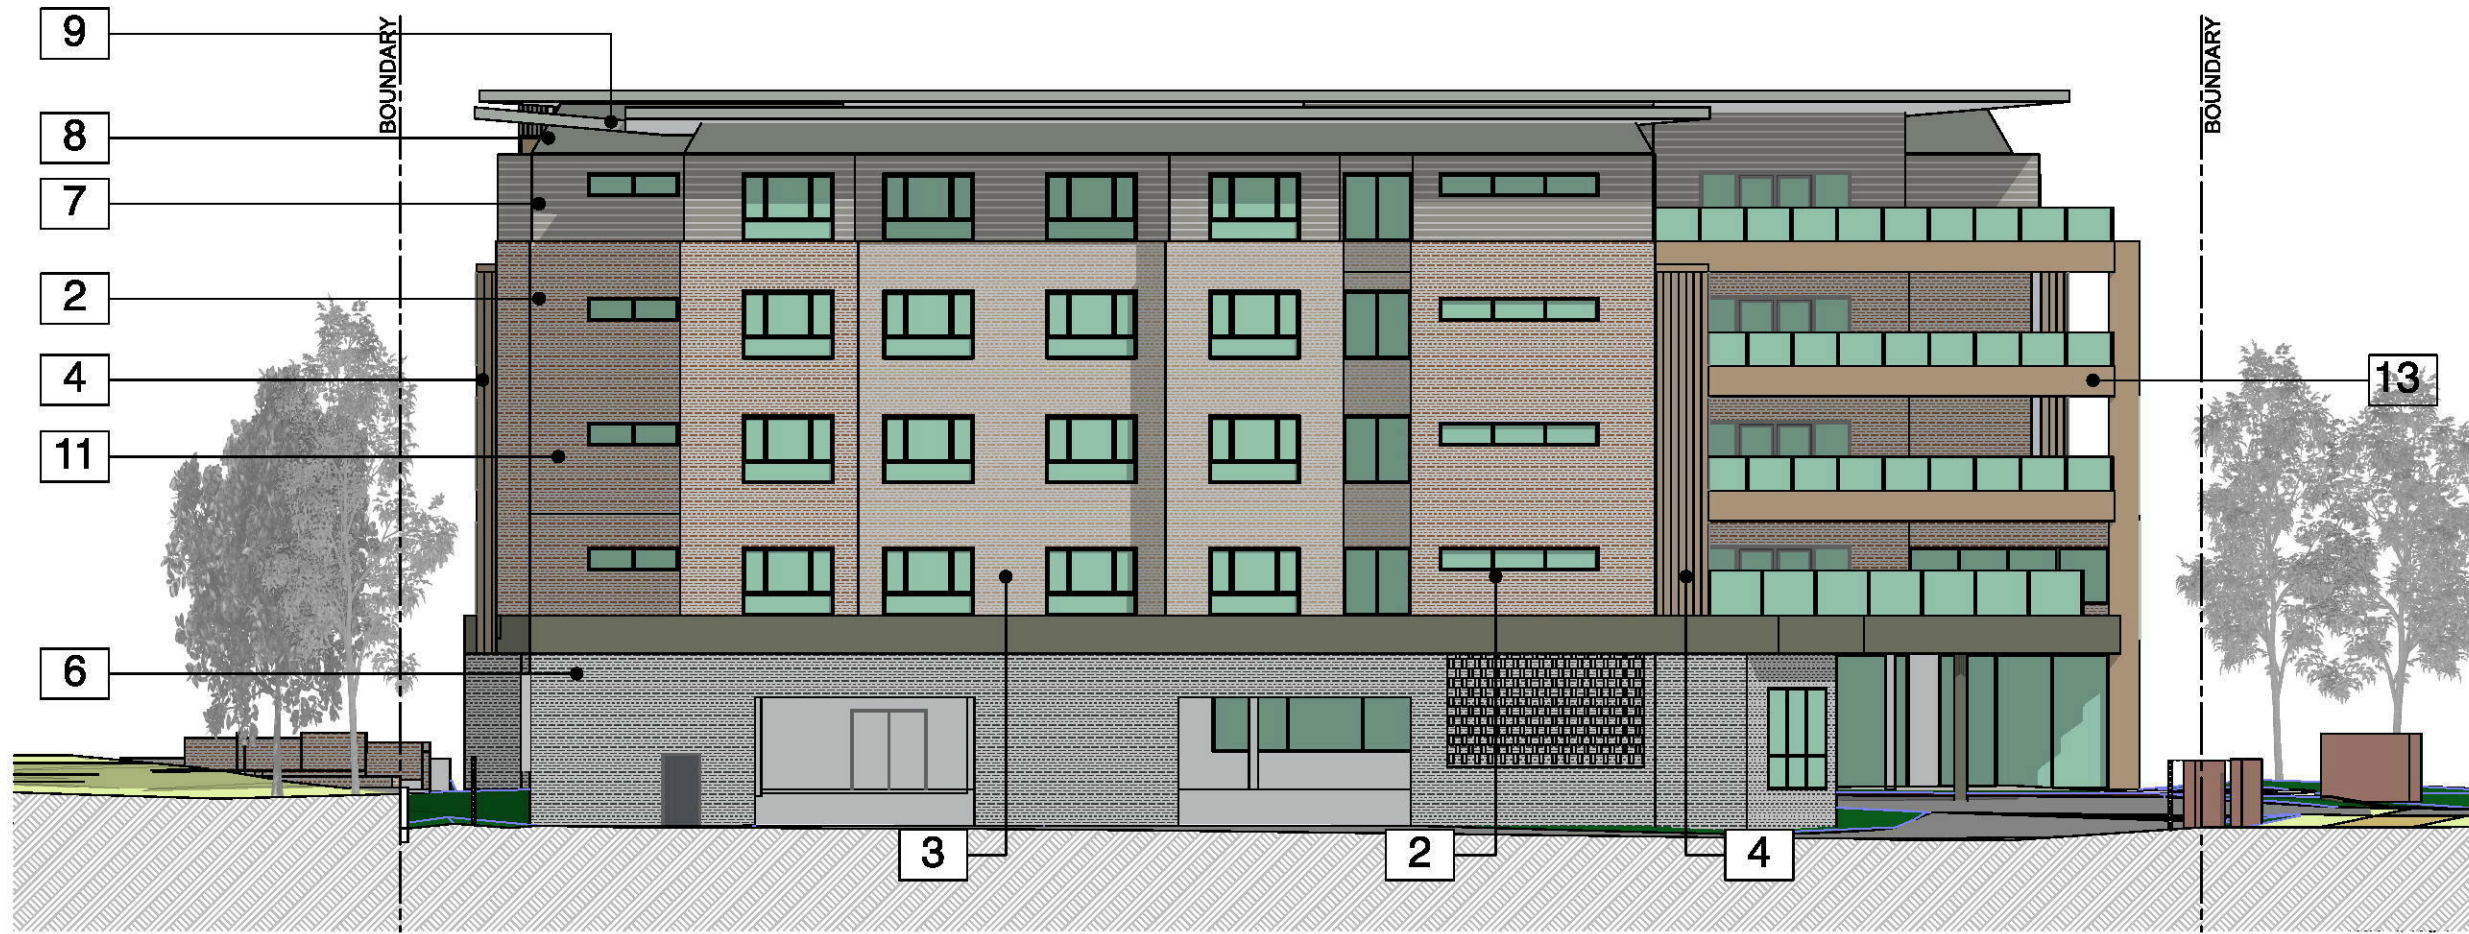

1 South Elevation - Finishes Schedule - 181206
1:200



2 West Elevation - Finishes Schedule - 181206
1:200

1	DA ISSUE	30.04.19	RM
ISSUE	DESCRIPTION	DATE	AUTH

Project North

These designs and plans are copyright and are not to be used or reproduced wholly or in part without the written permission of YOUNG+METCALF Architects. Do not scale from the drawing. Verify all dimensions on site.

Project

**CATHOLIC HEALTHCARE
JORDAN SPRINGS**
CNR JORDAN SPRINGS BOULEVARD &
LAKESIDE PARADE - JORDAN SPRINGS

Client



Architect

young+metcalf
architects
SUITE 401, 65 MILLER STREET
PYRMONT, NSW 2009
TEL: (02) 9556 4798
ABN: 53 002 802 159
BERADE PTY LTD TRADING AS YOUNG + METCALF ARCHITECTS
www.youngandmetcalf.com.au

Project Manager

Drawing Title:
SCHEDULE OF FINISHES

Scale:	N.T.S	Drawing No.:	DA-1001
Drawn:		Date:	JULY 2018
Date:	JULY 2018	Issue:	1
Project No:	18148	Plot Date:	9/05/2019