



[illegible]







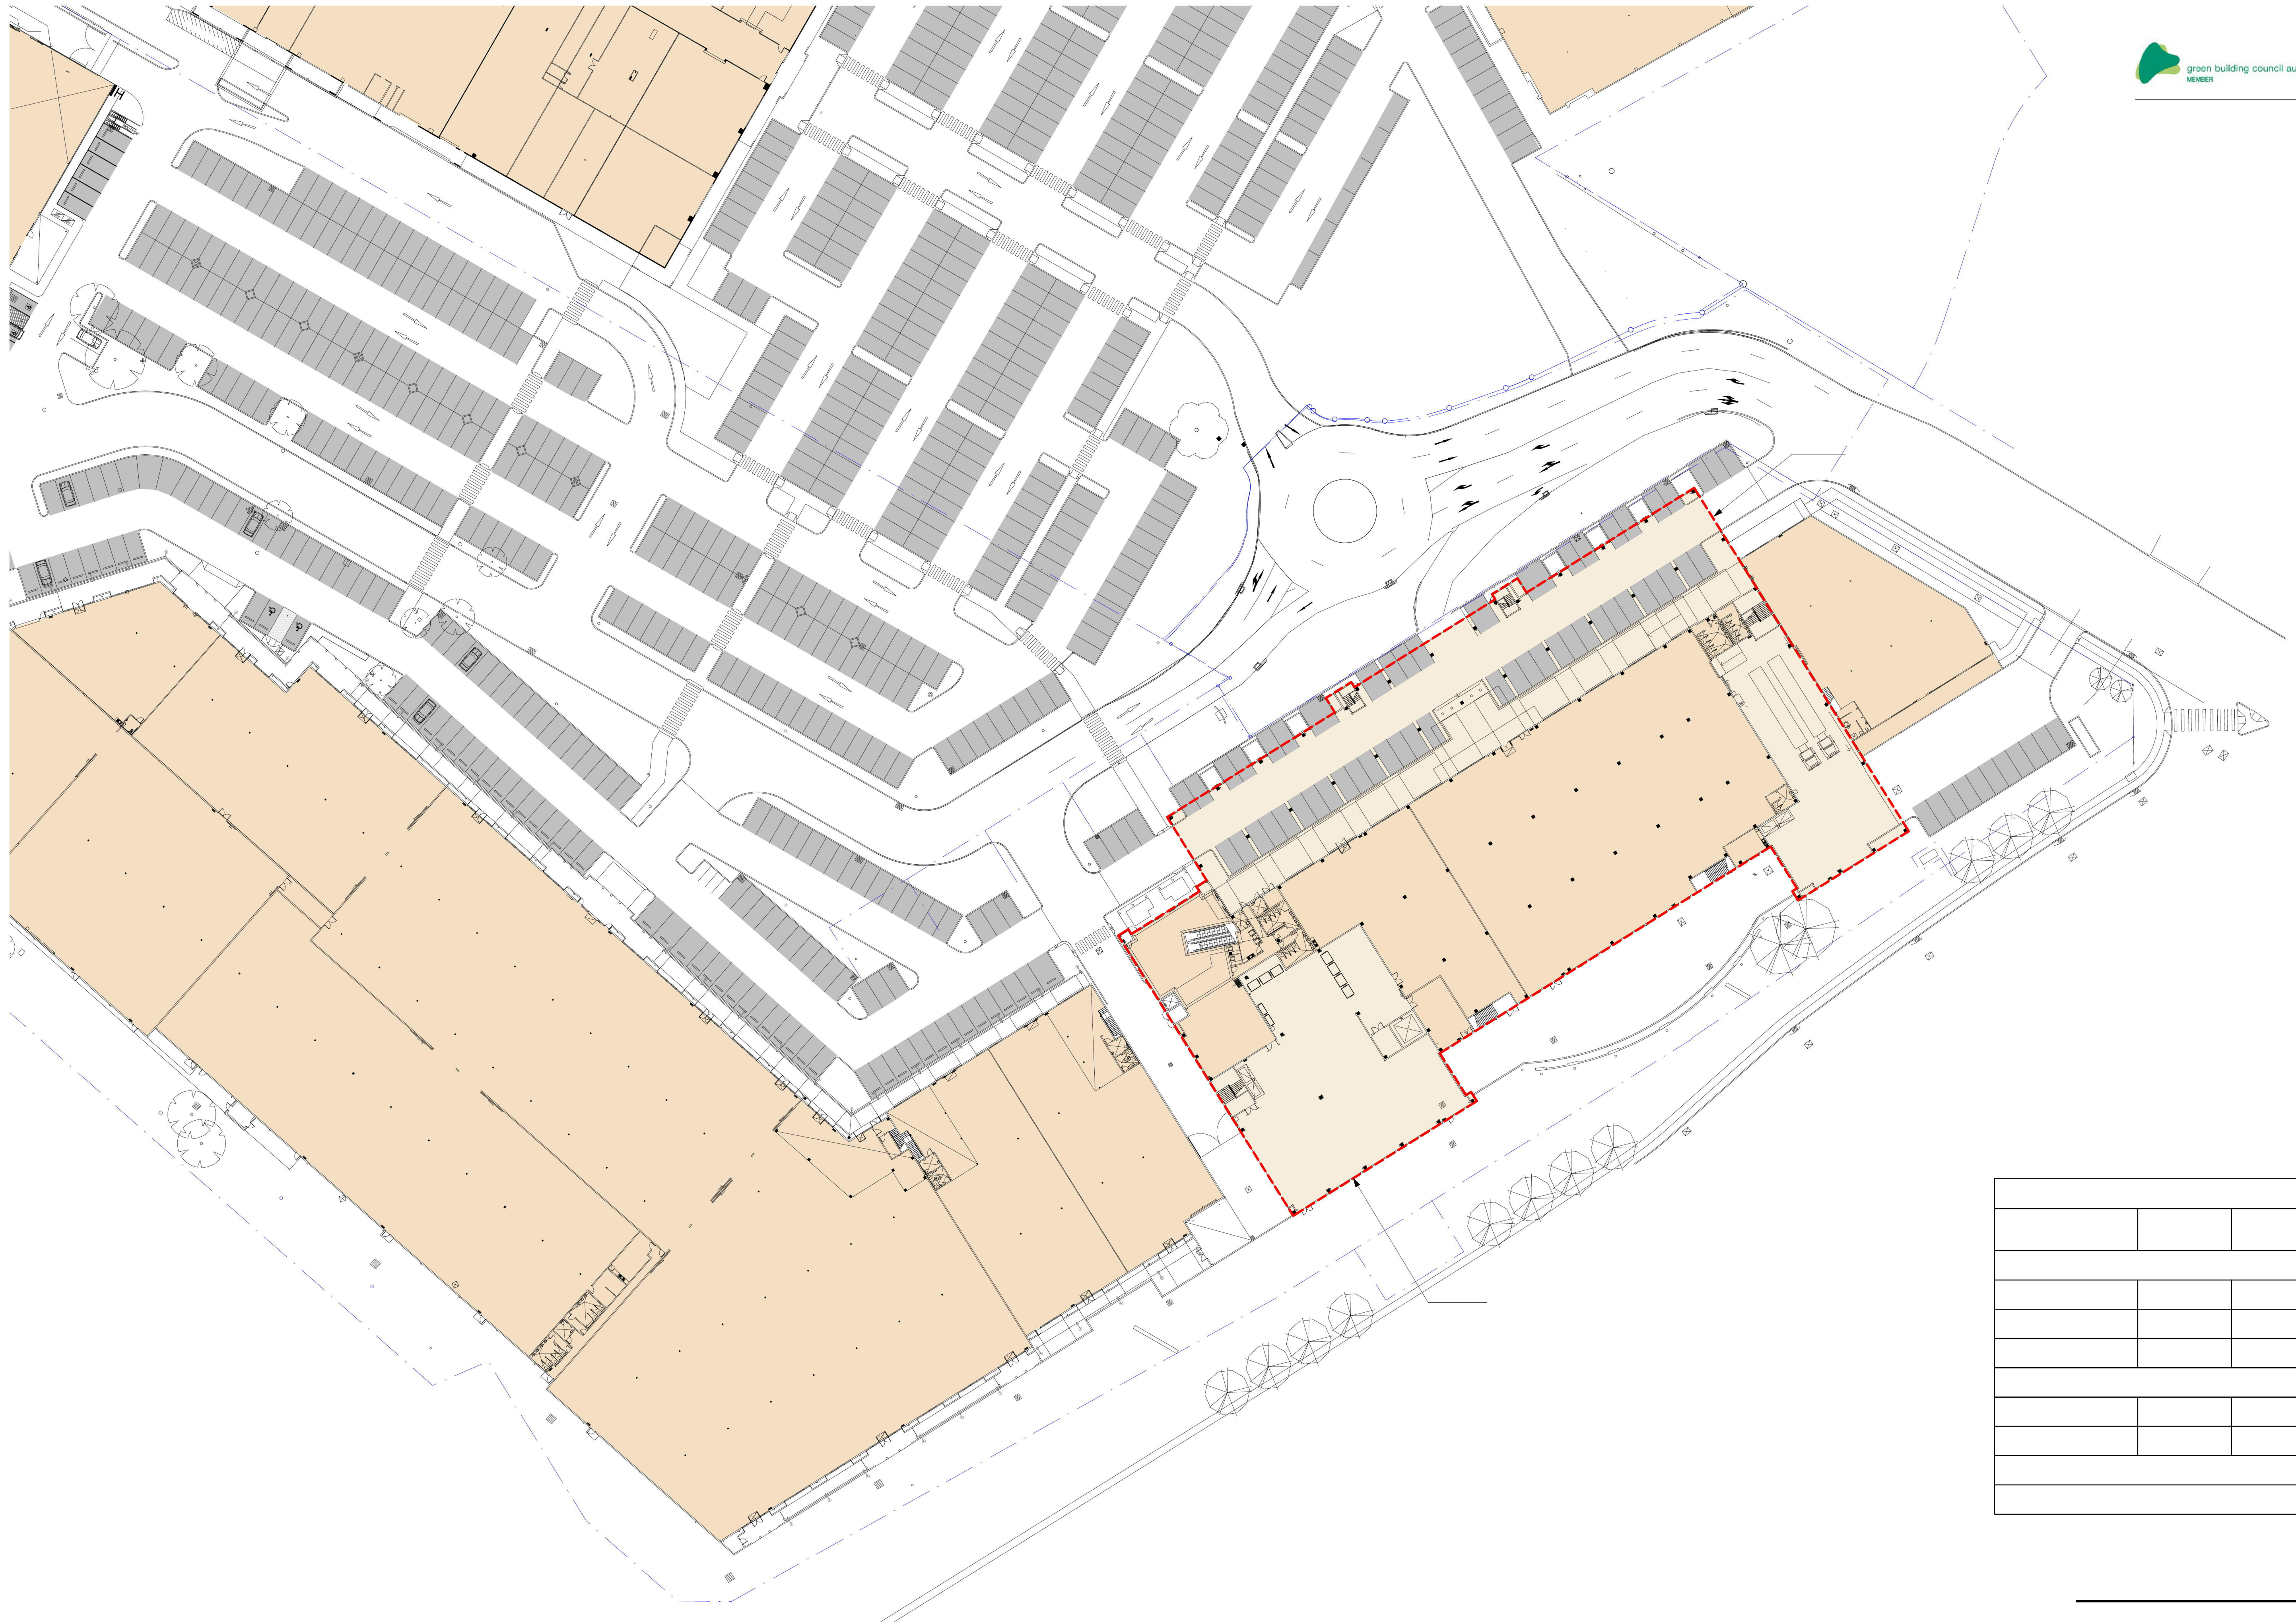


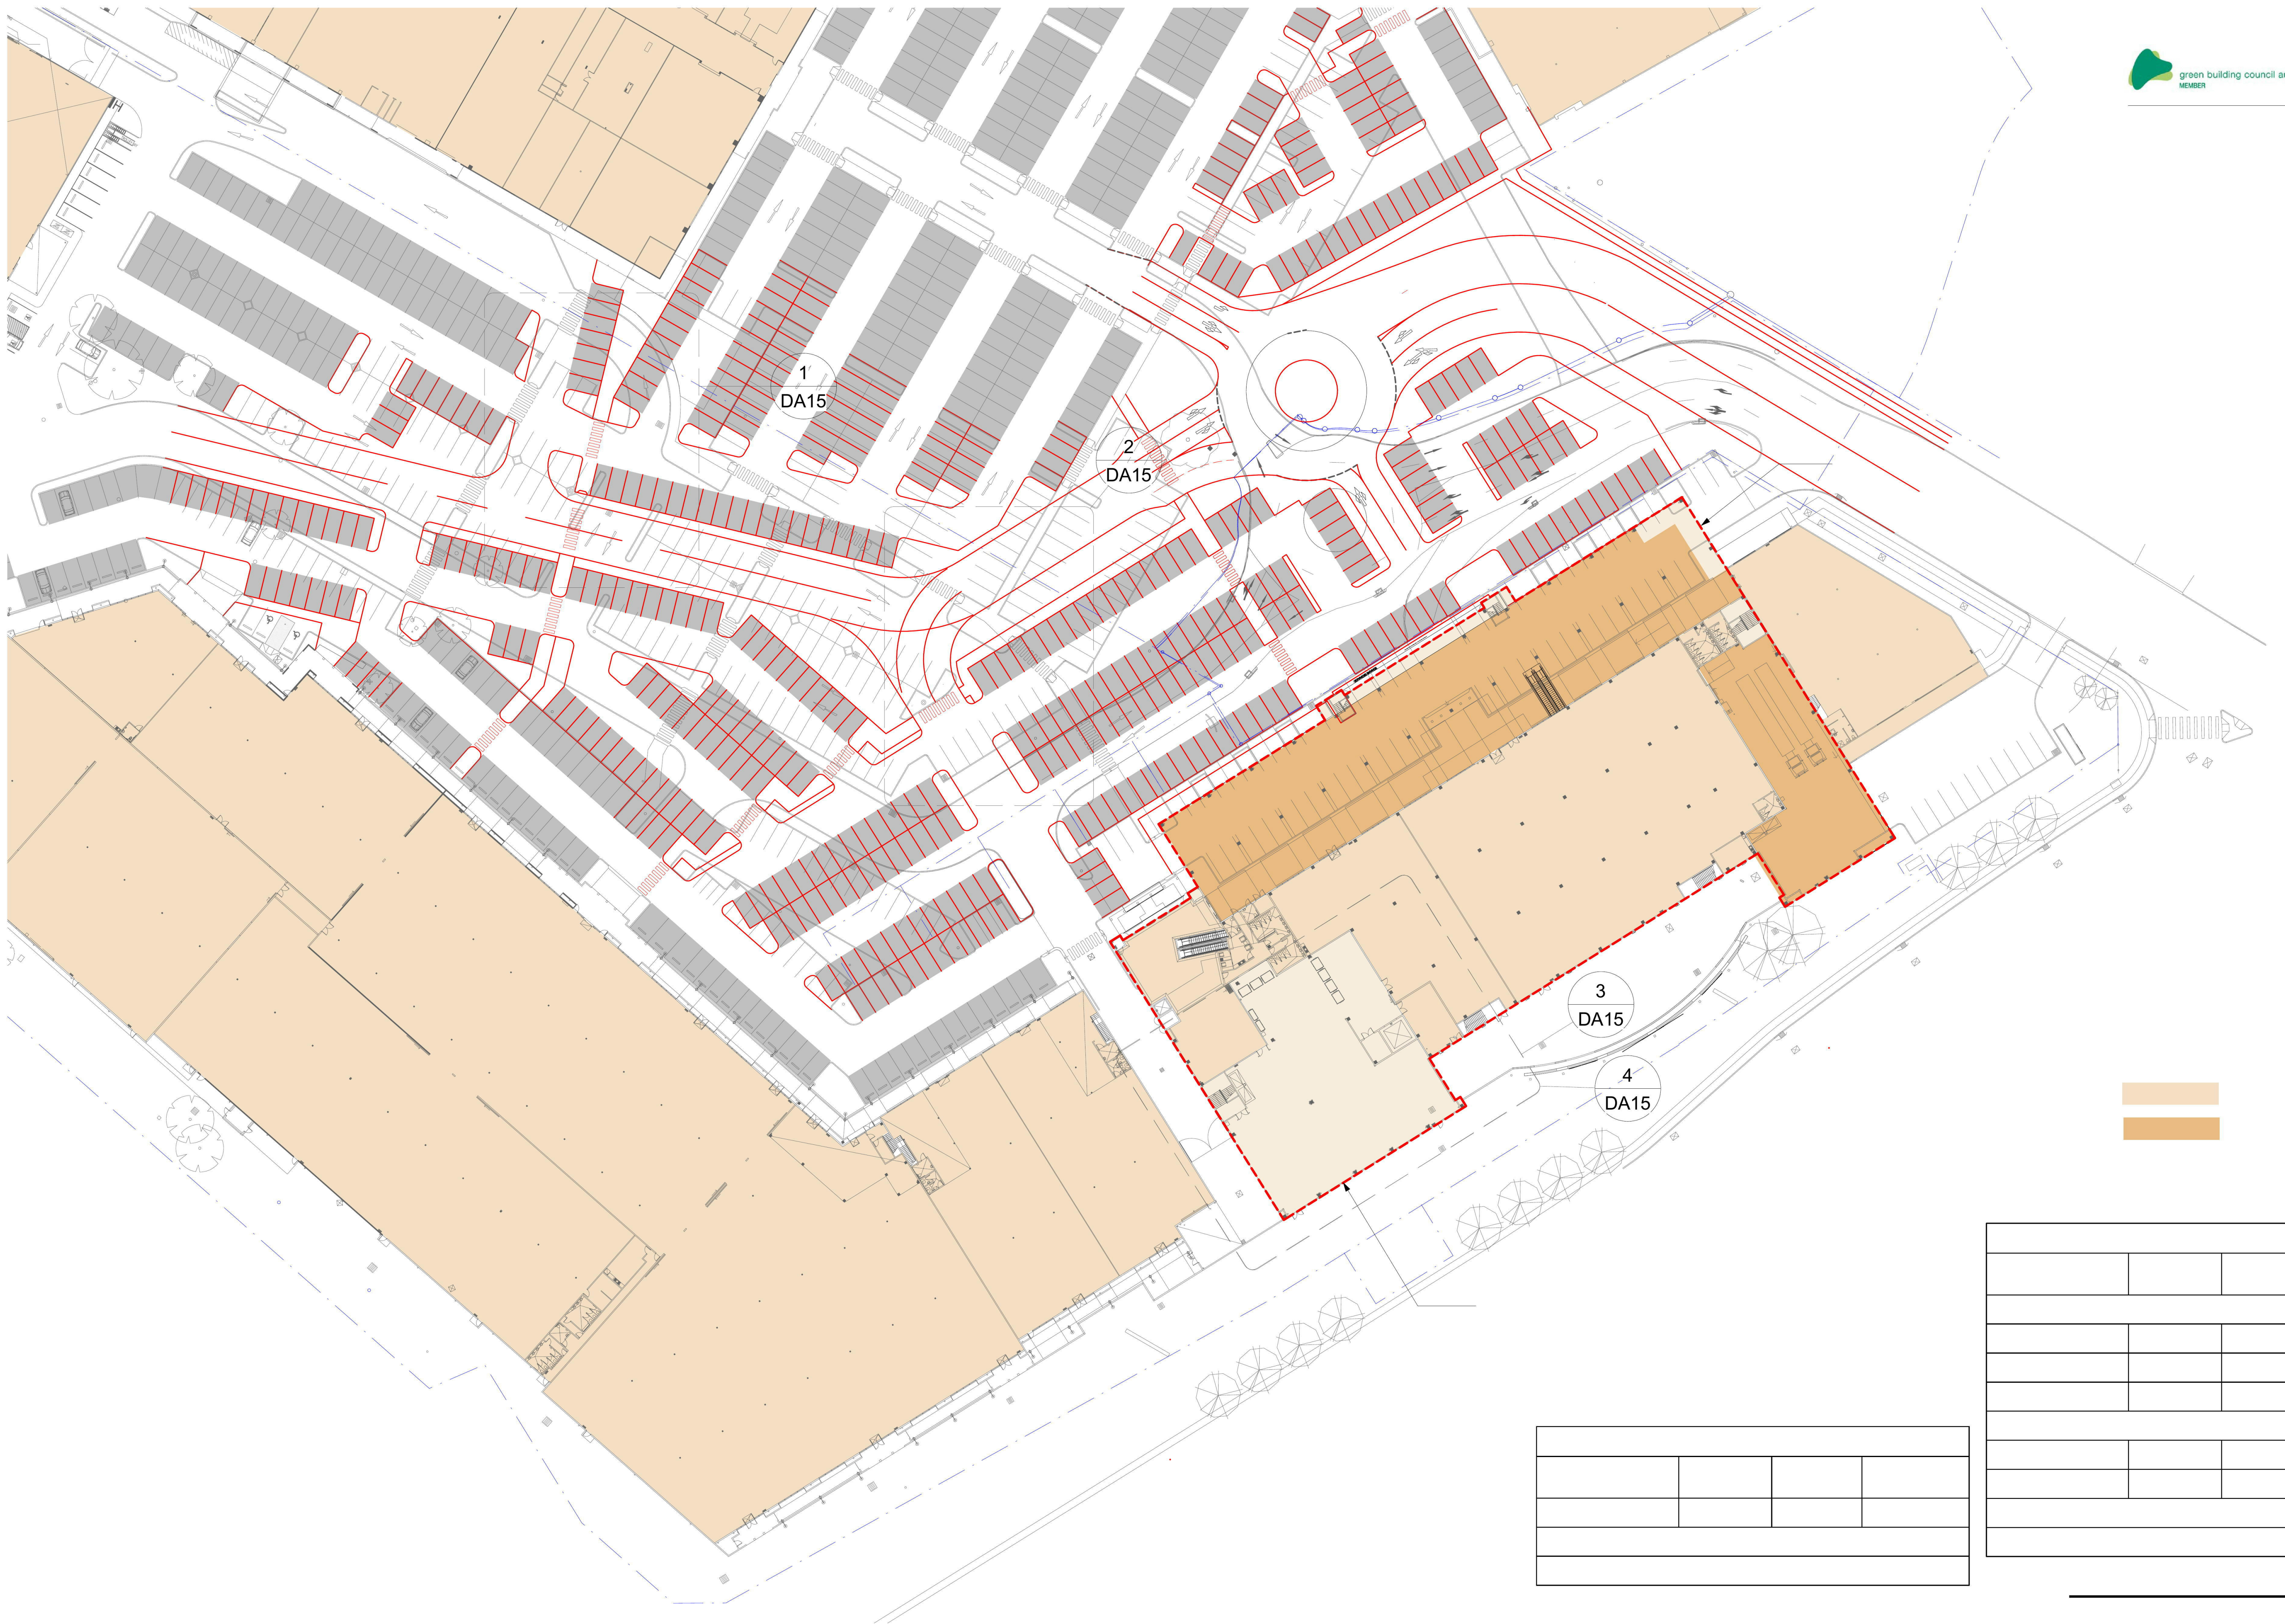








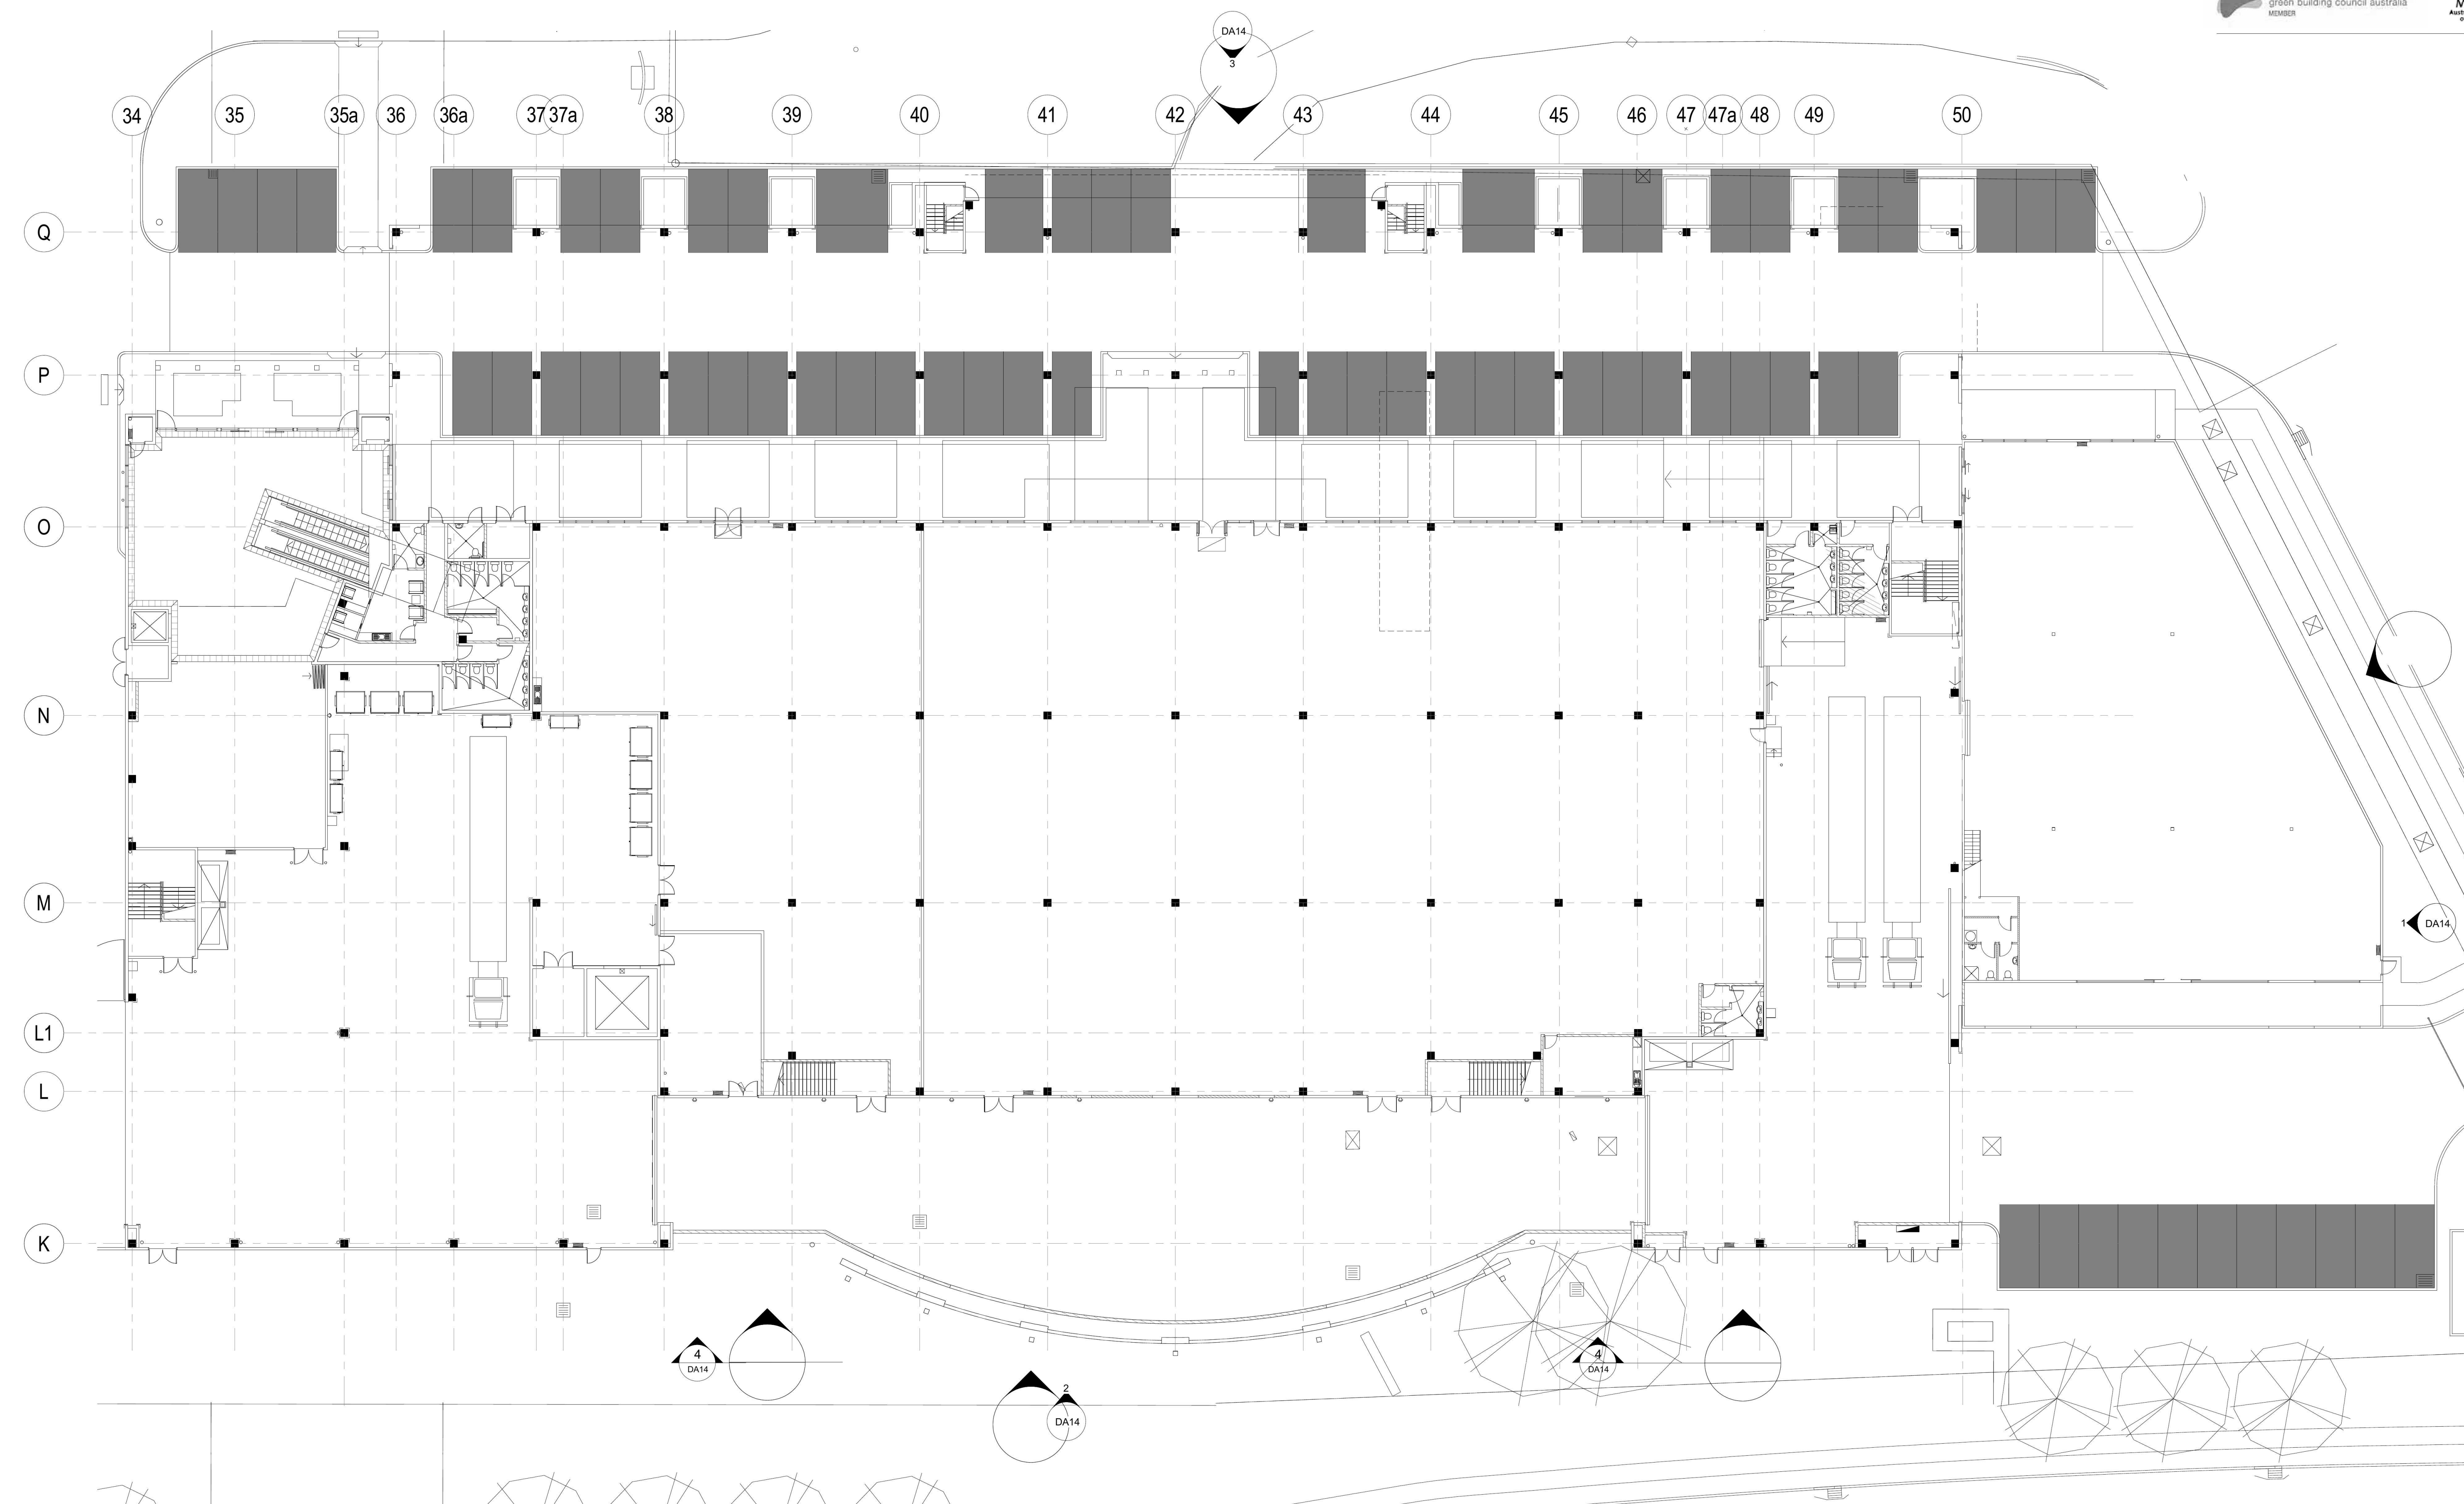


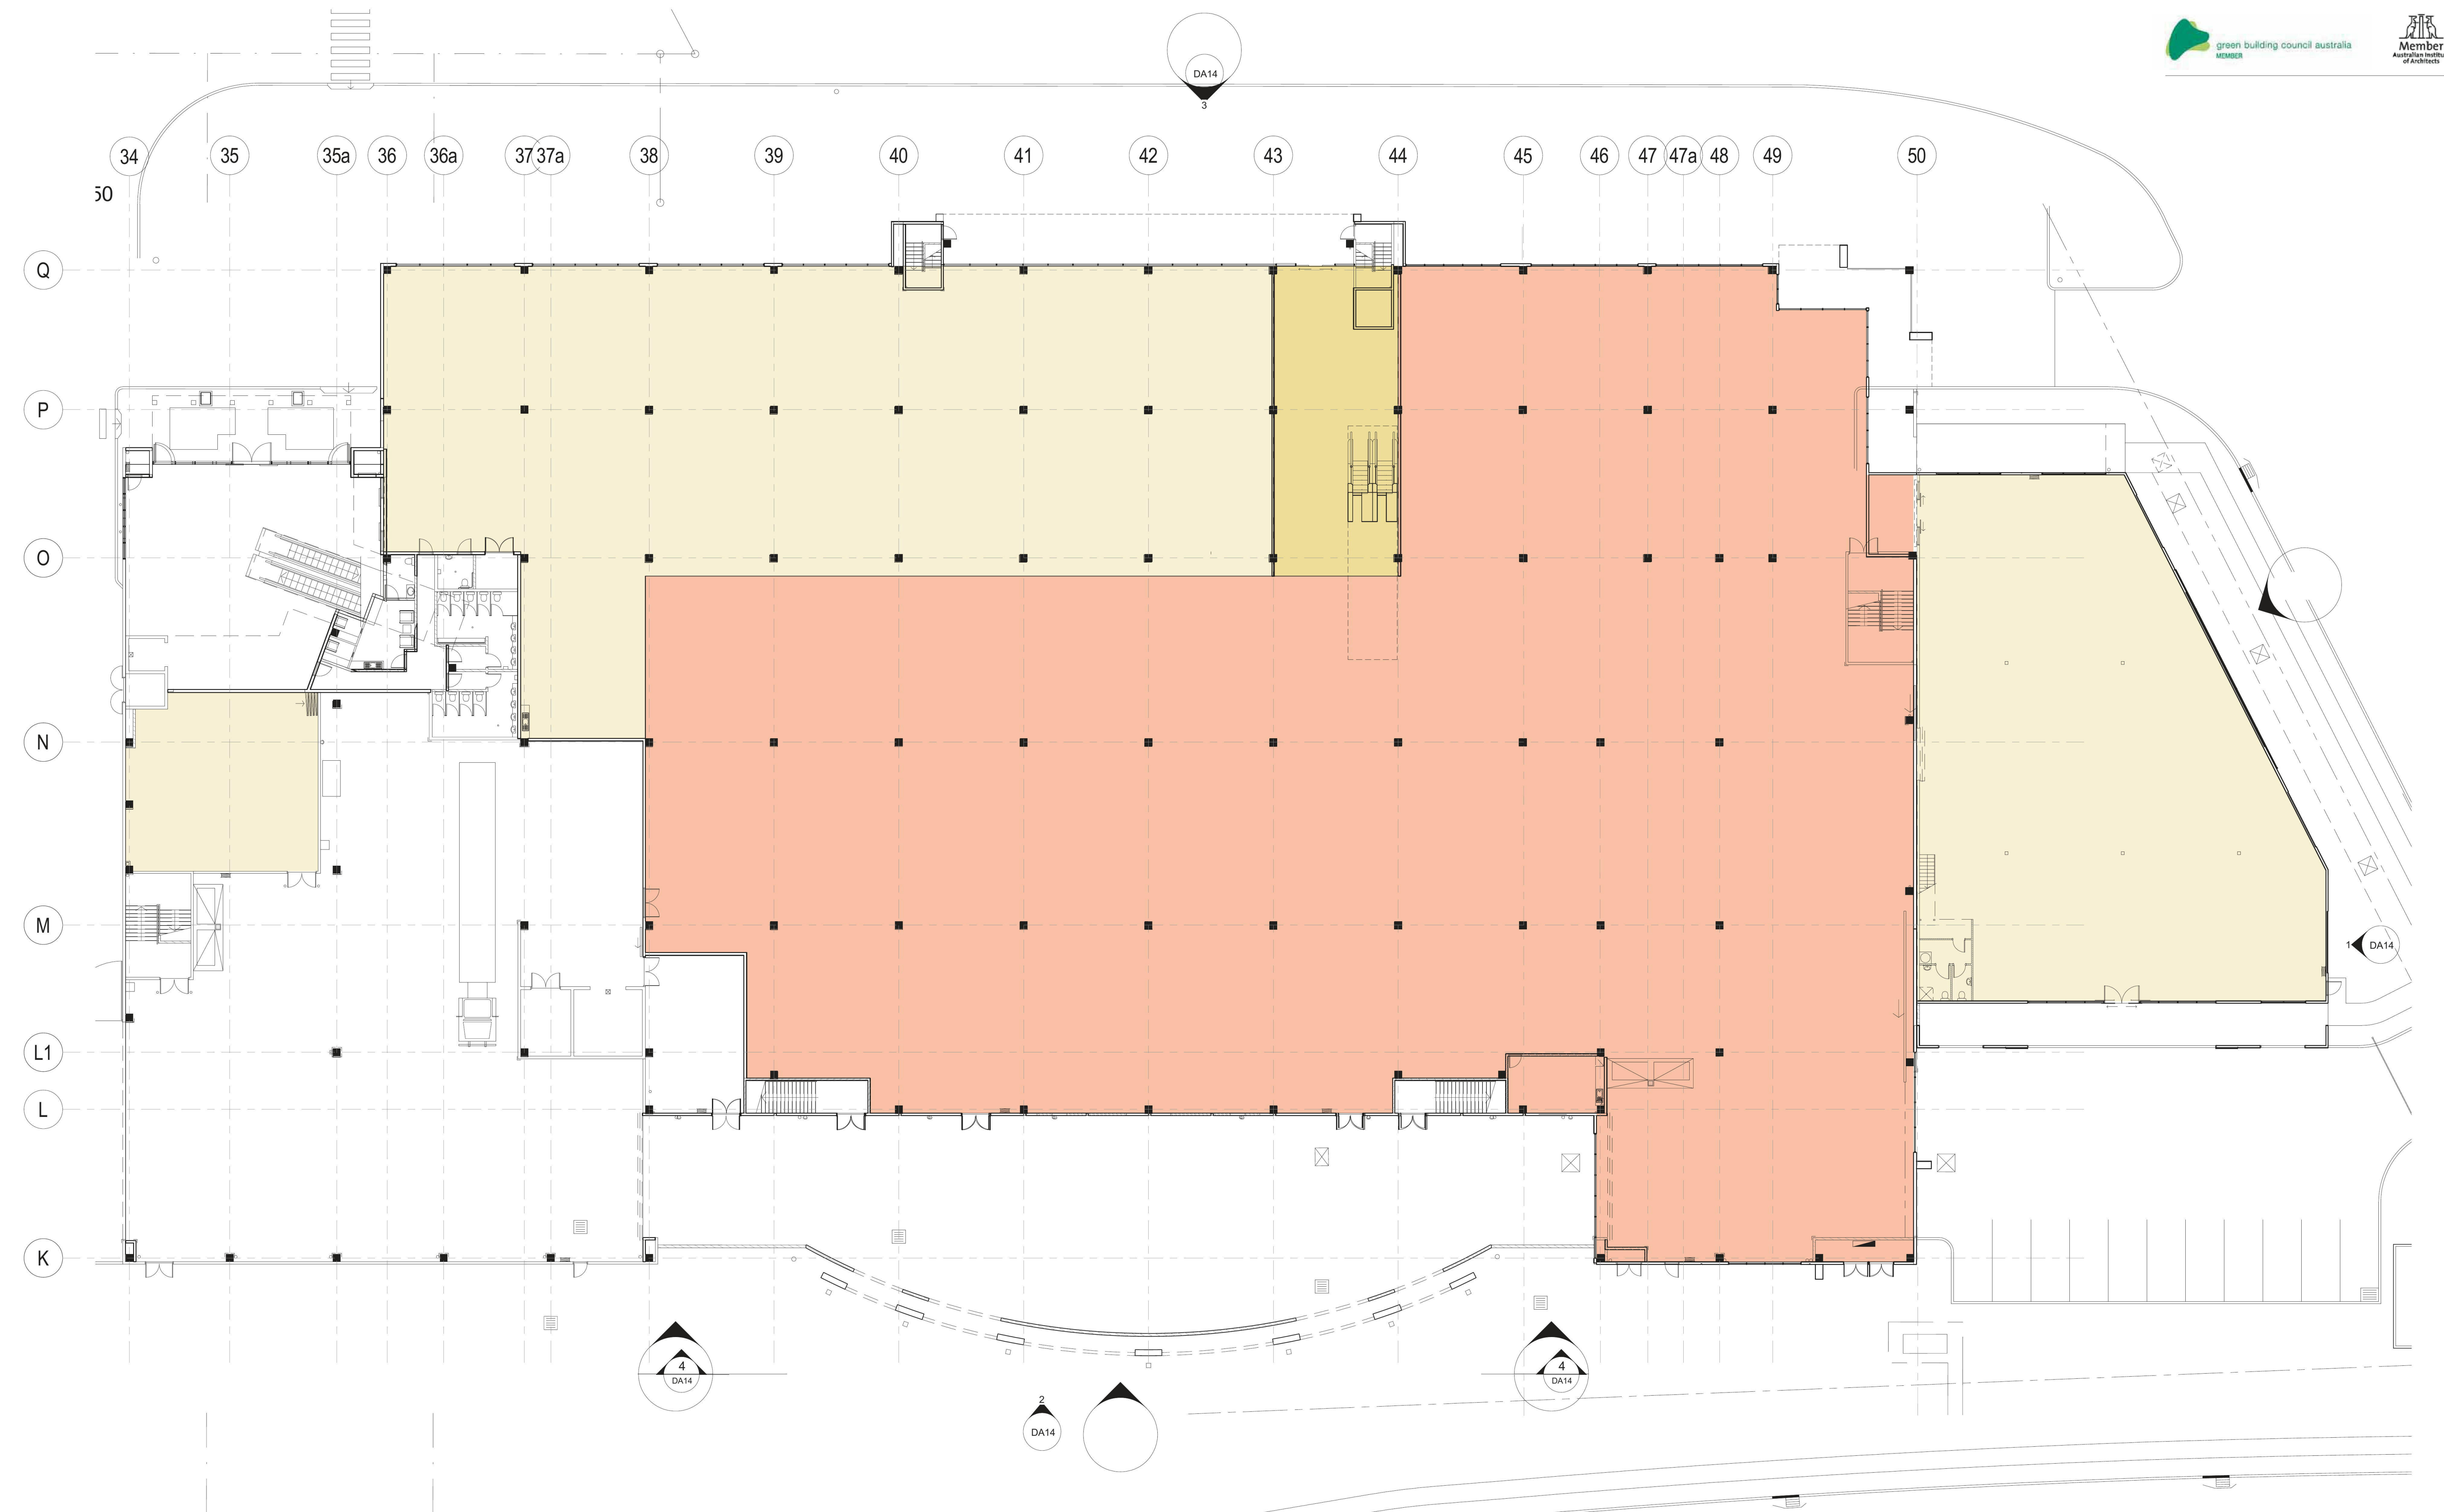

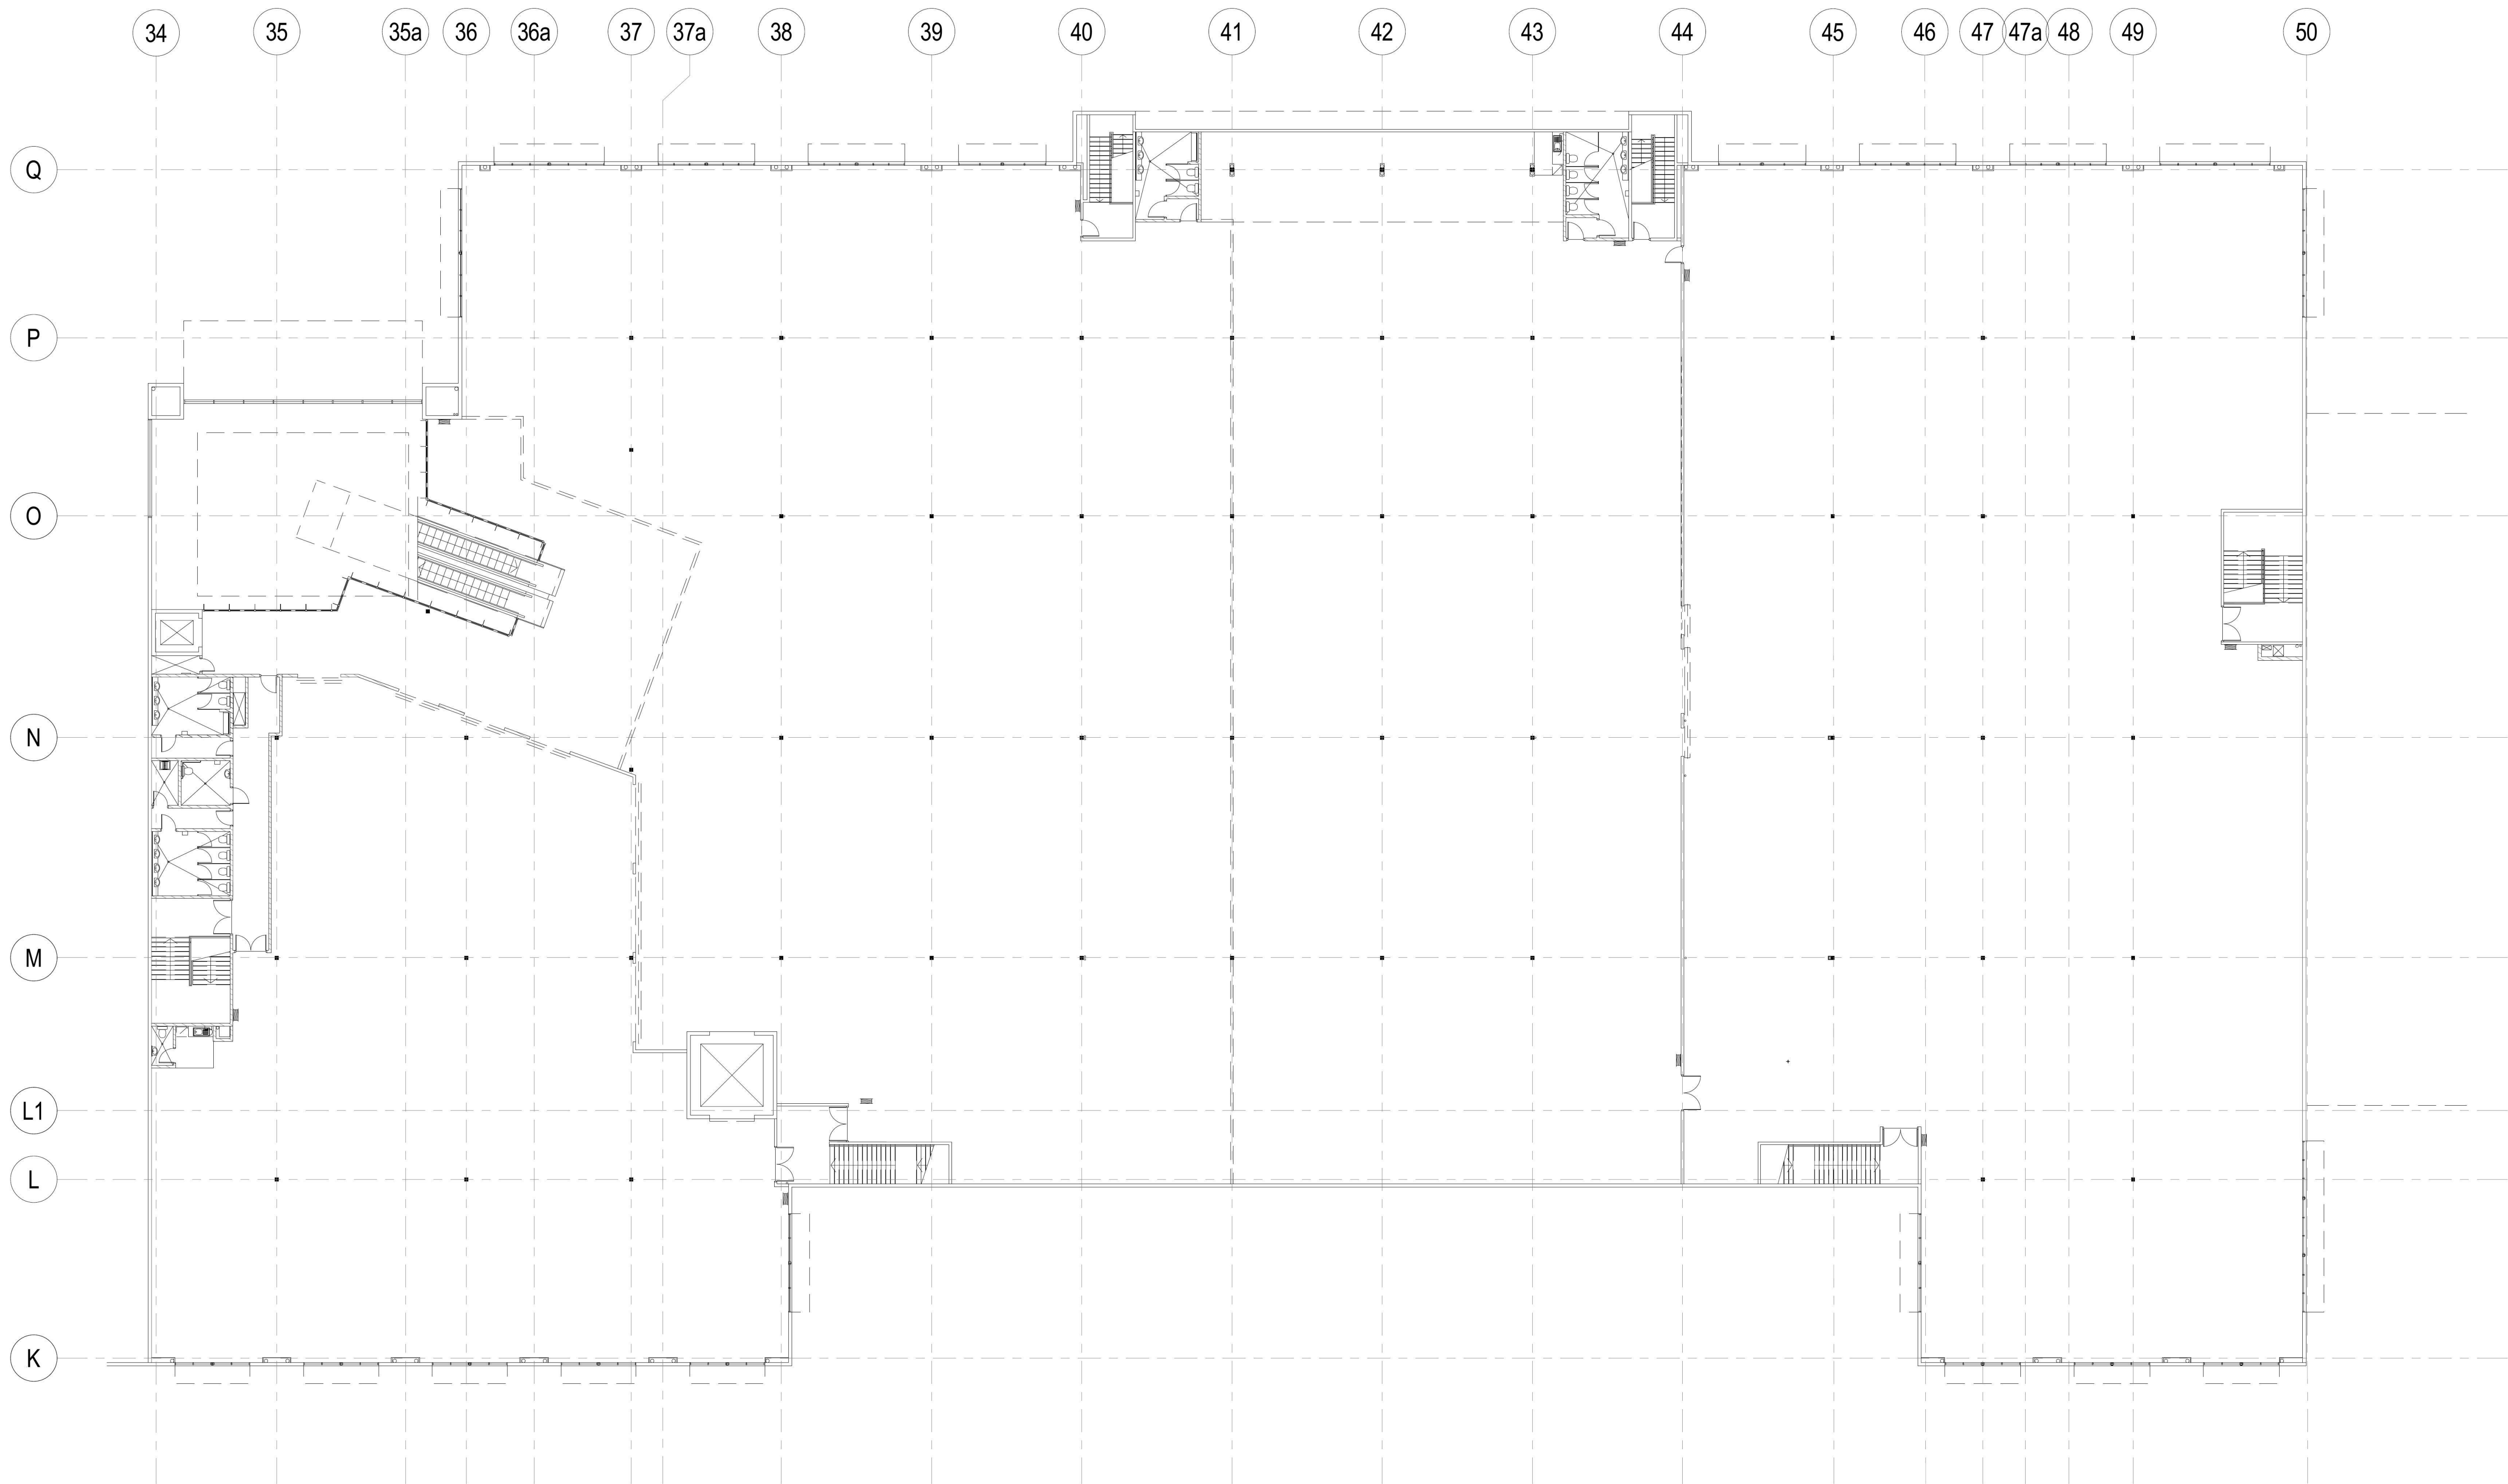


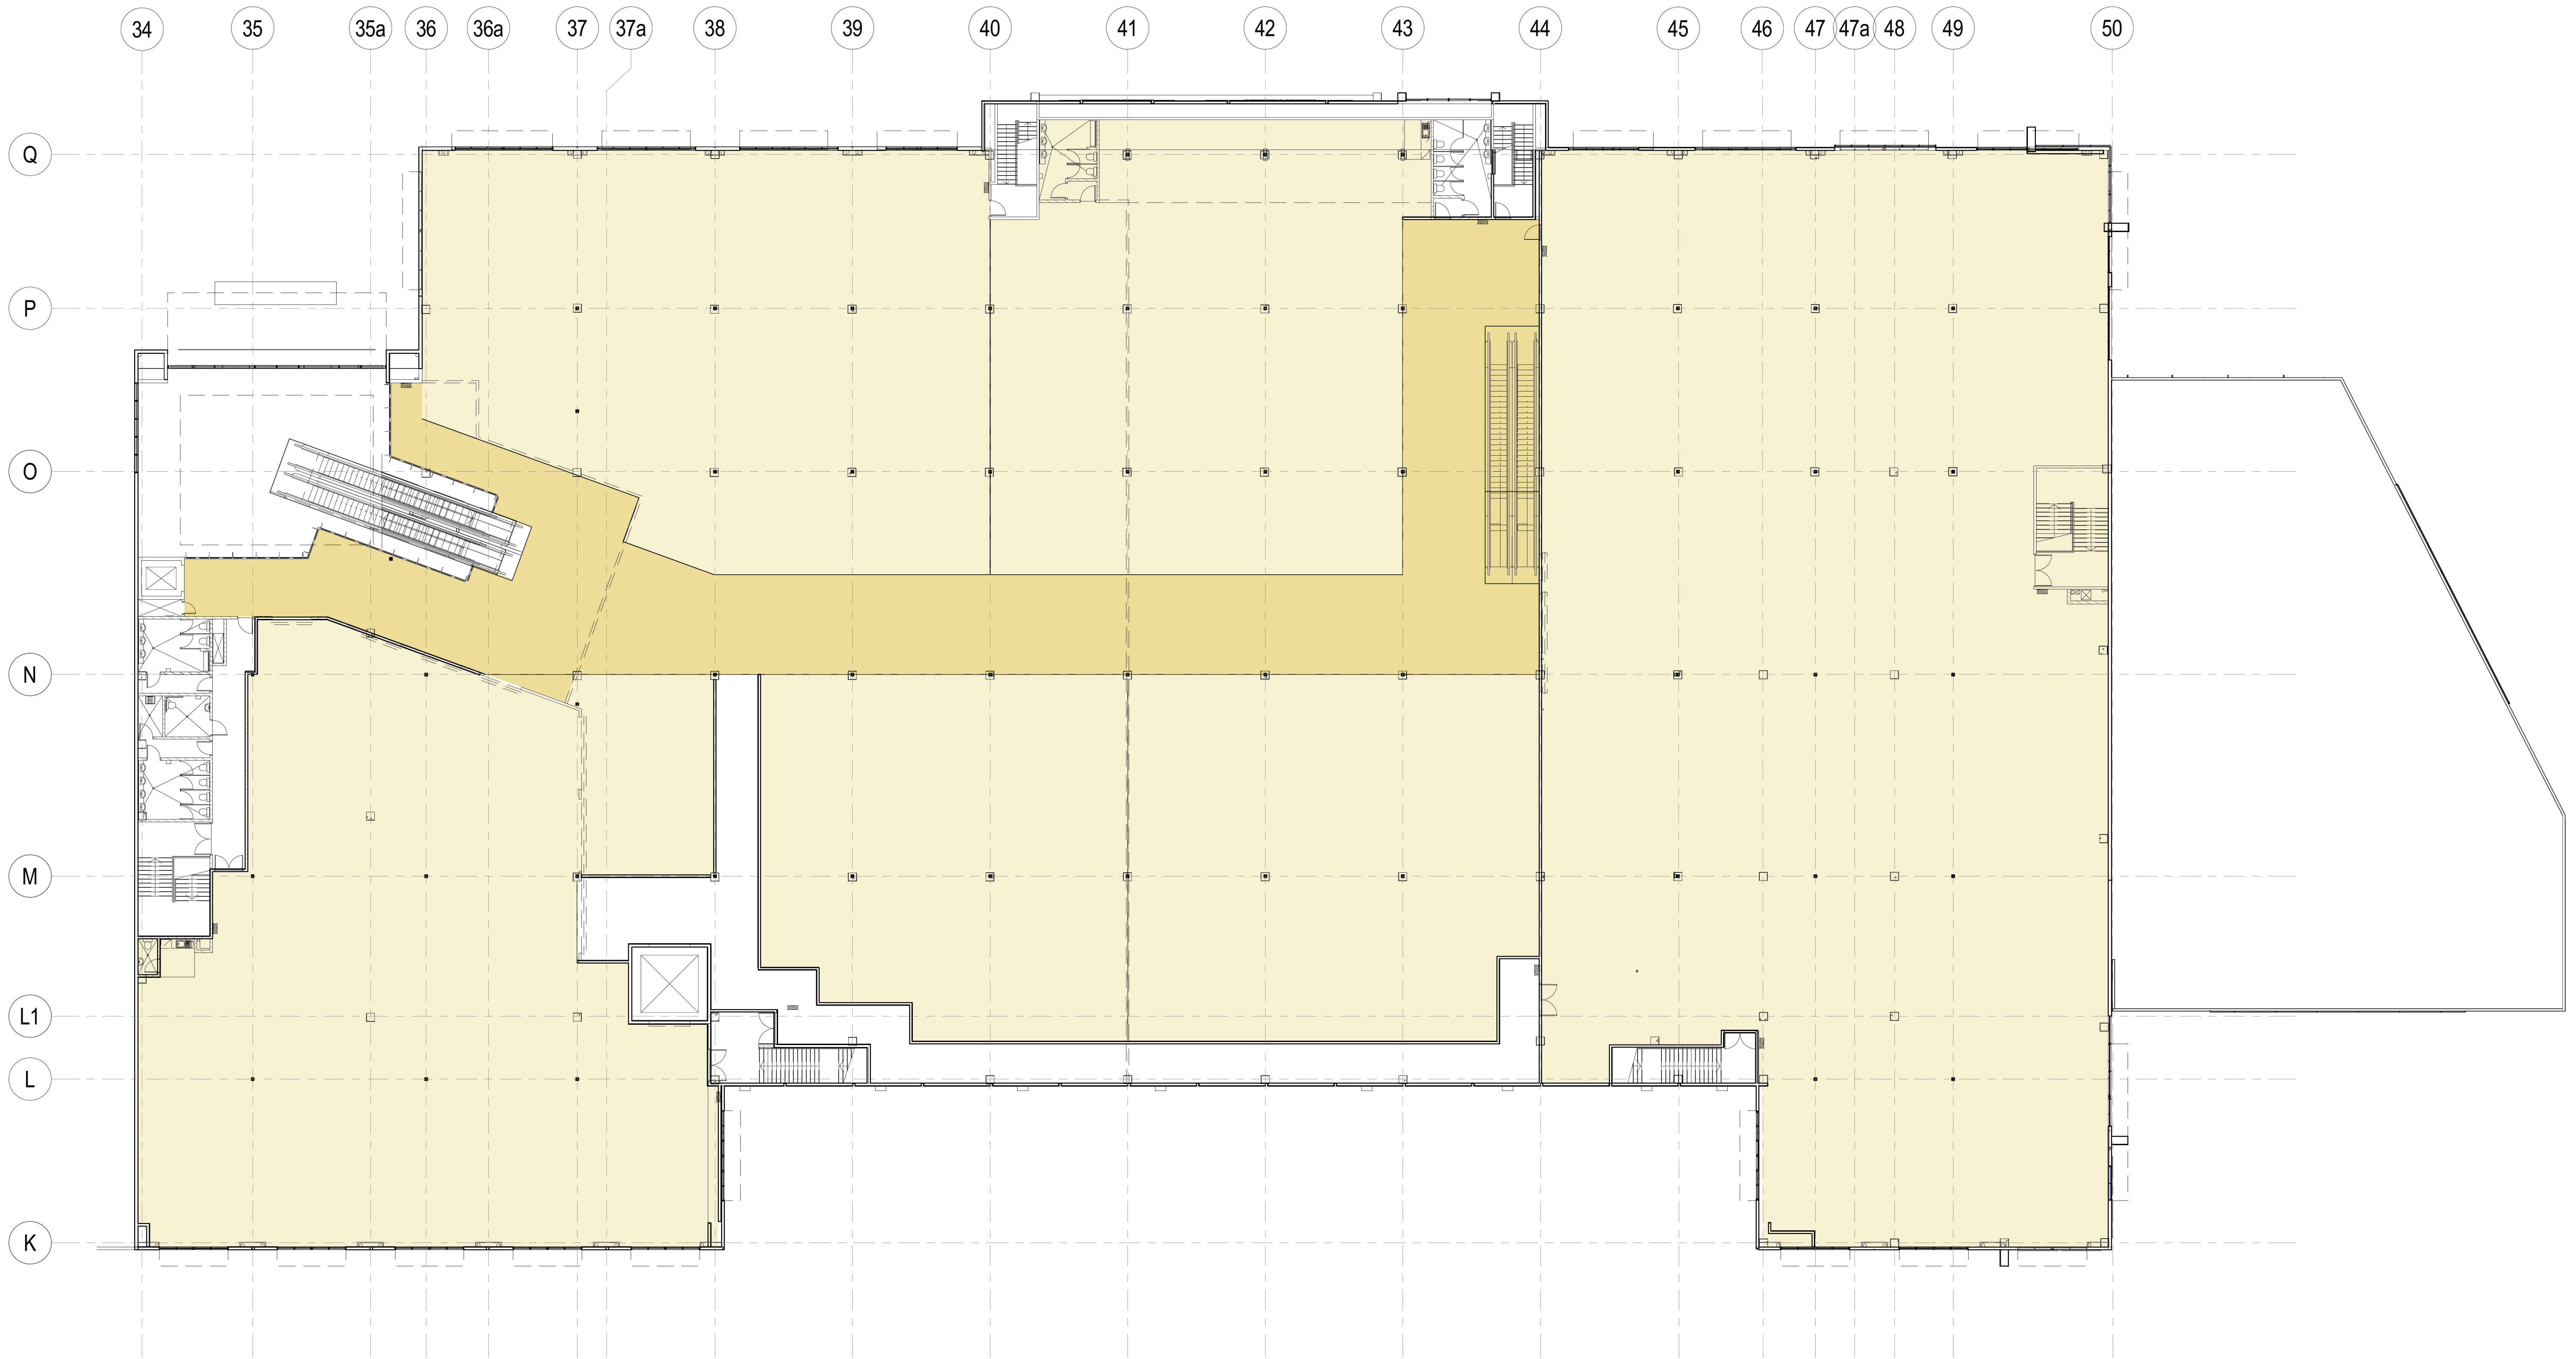

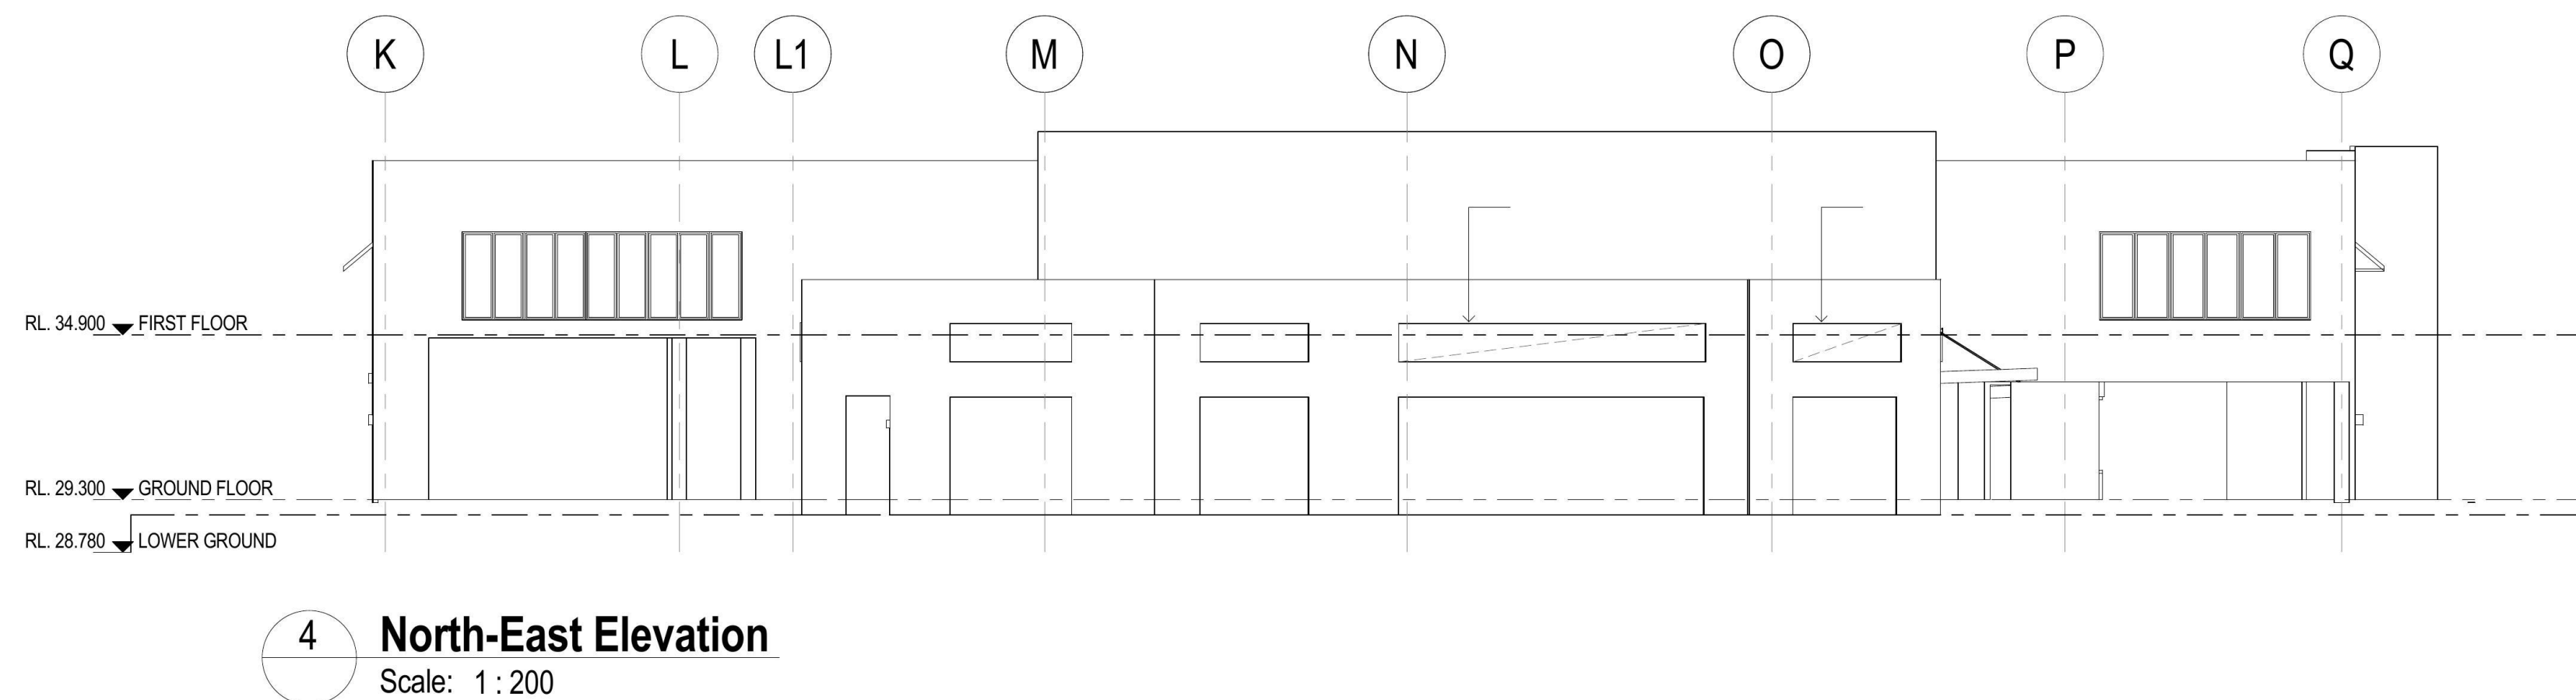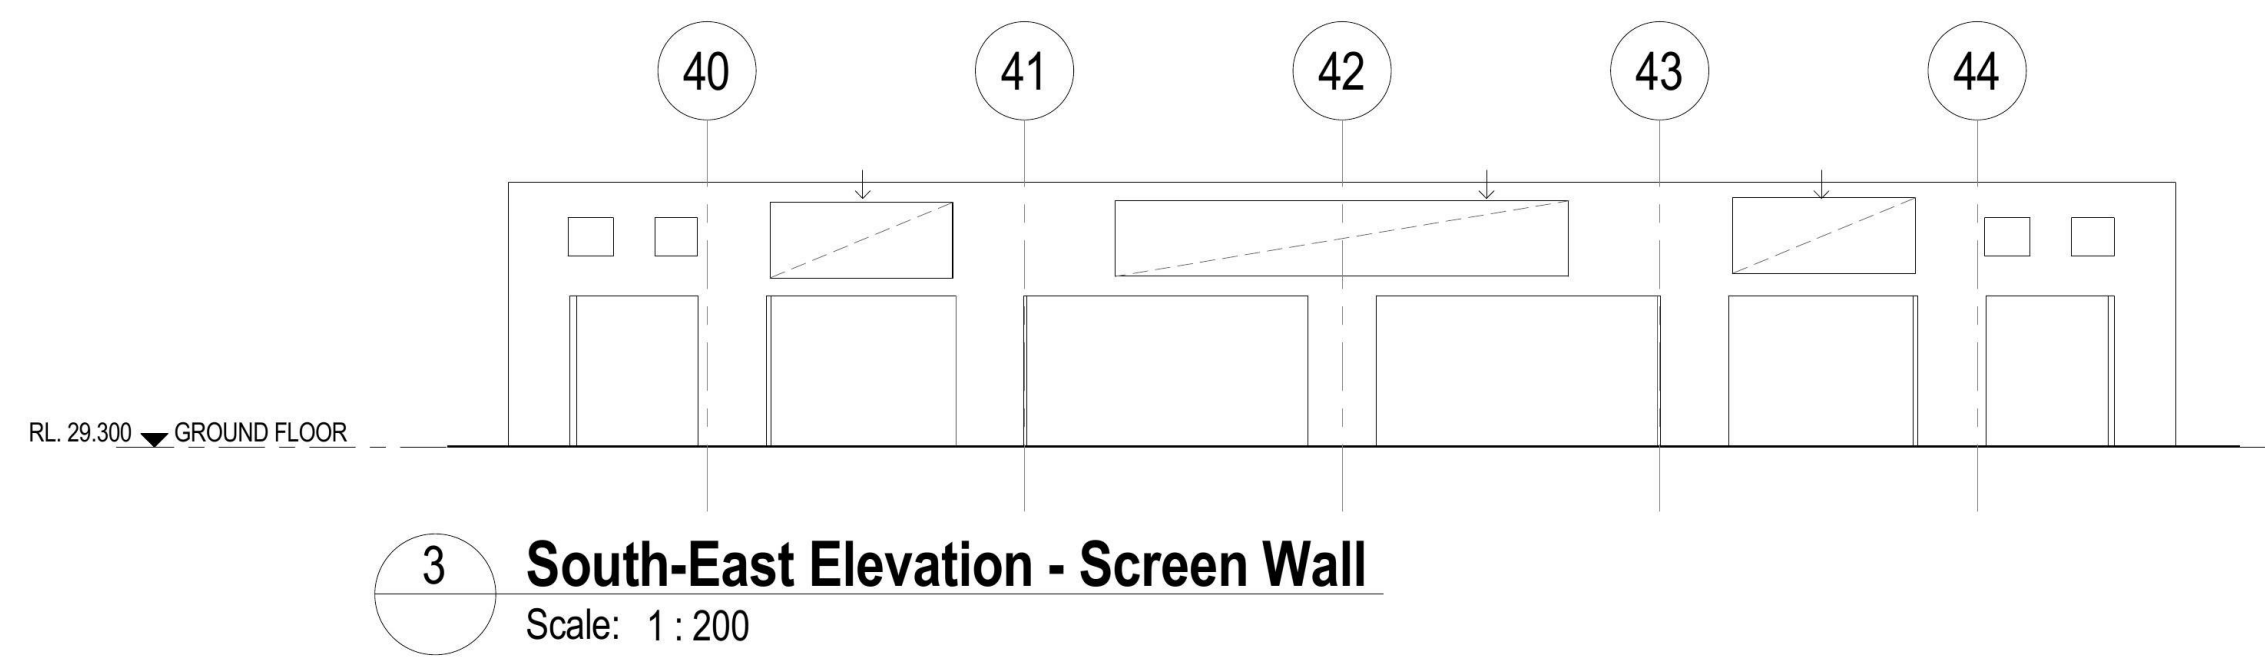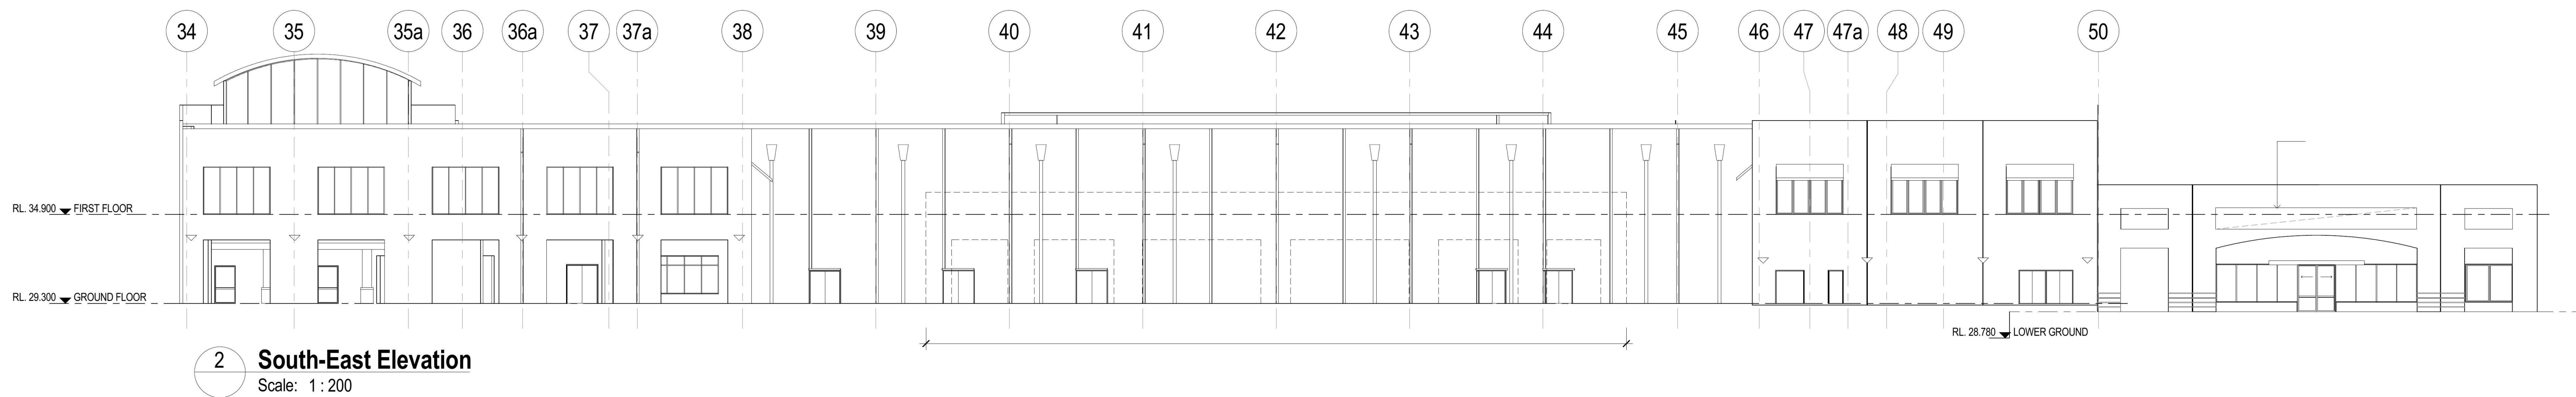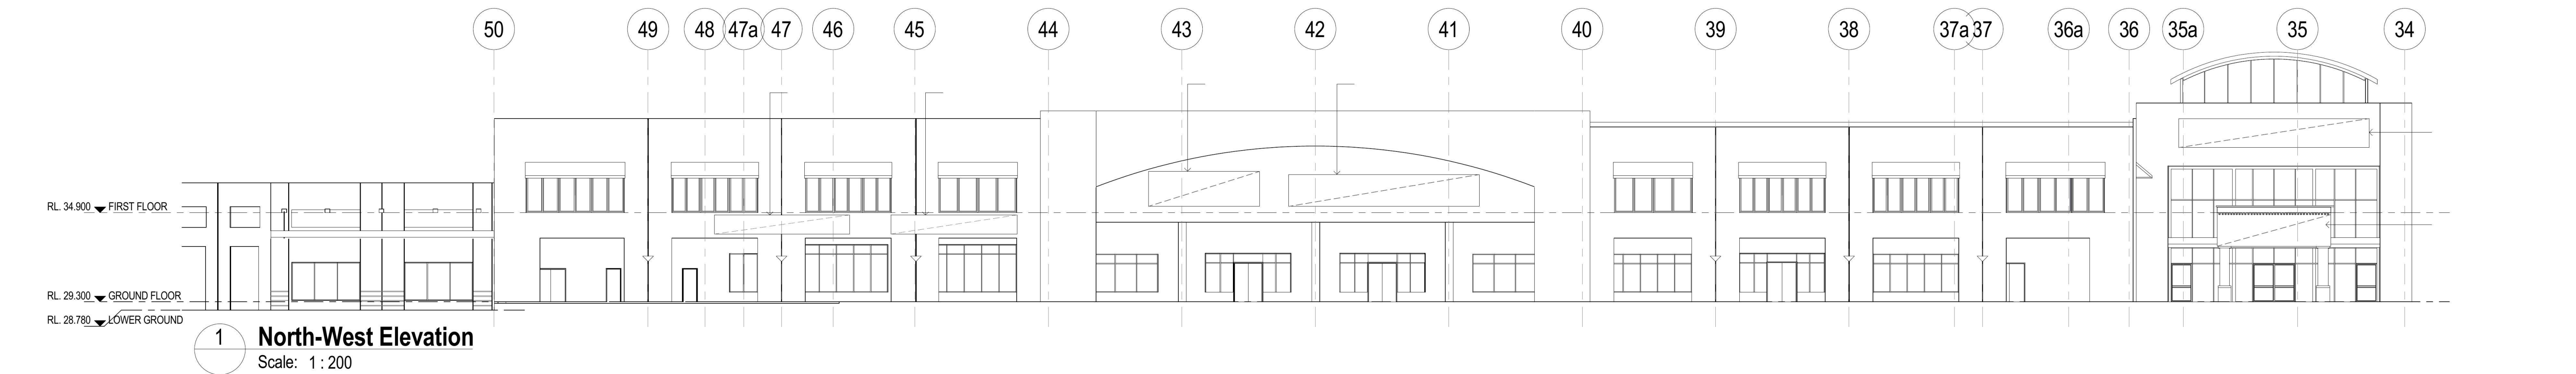


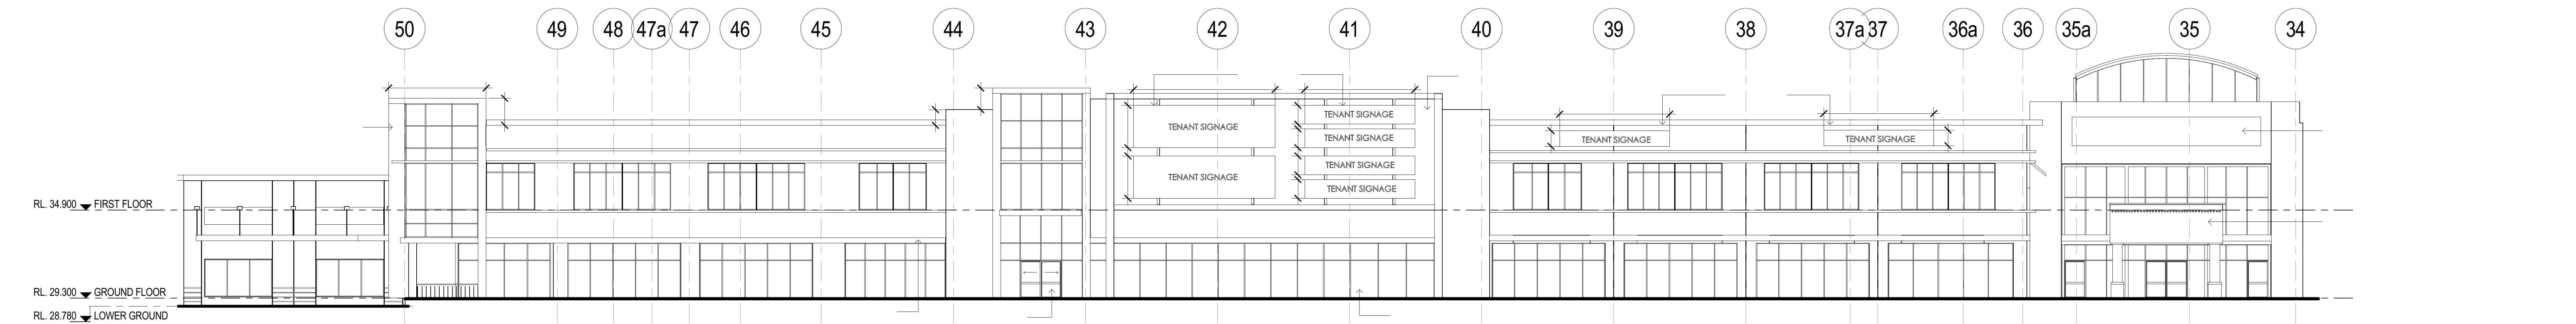


1 North-West Elevation (Proposed)
Scale: 1 : 200

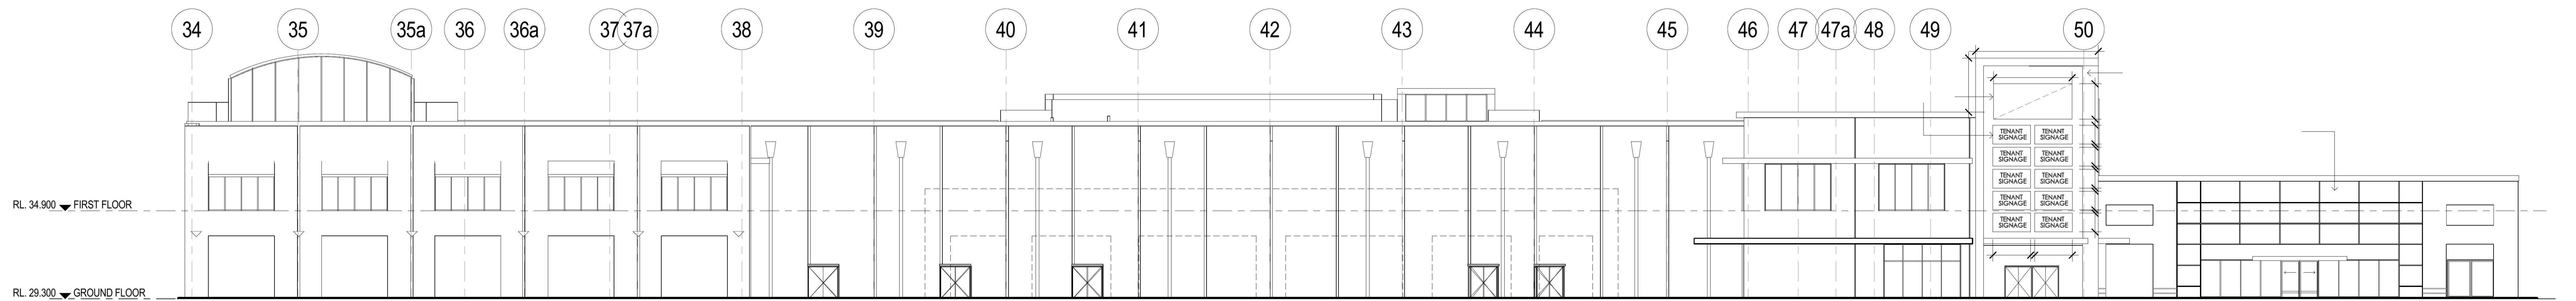

2 South-East Elevation (Proposed)
Scale: 1 : 200

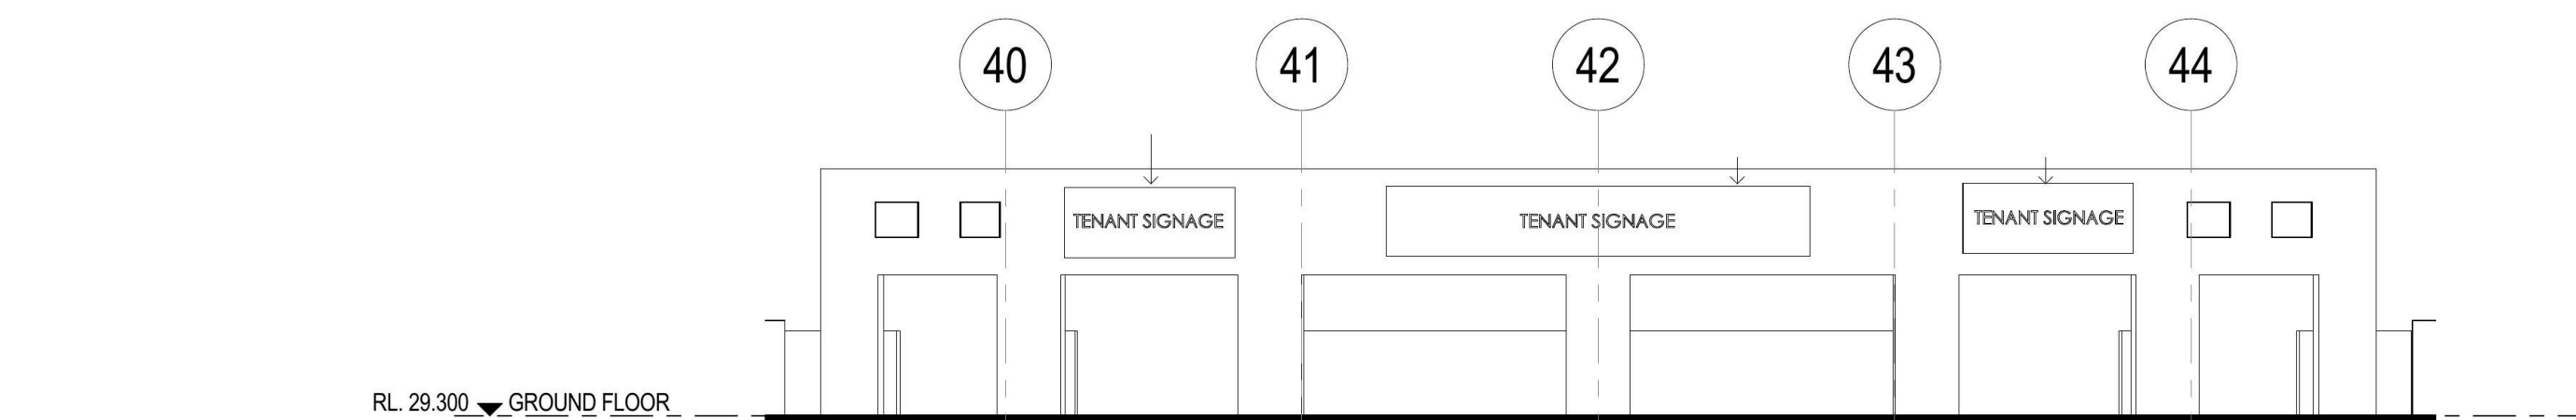


3 South-East Elevation - Screen Wall
Scale: 1 : 200

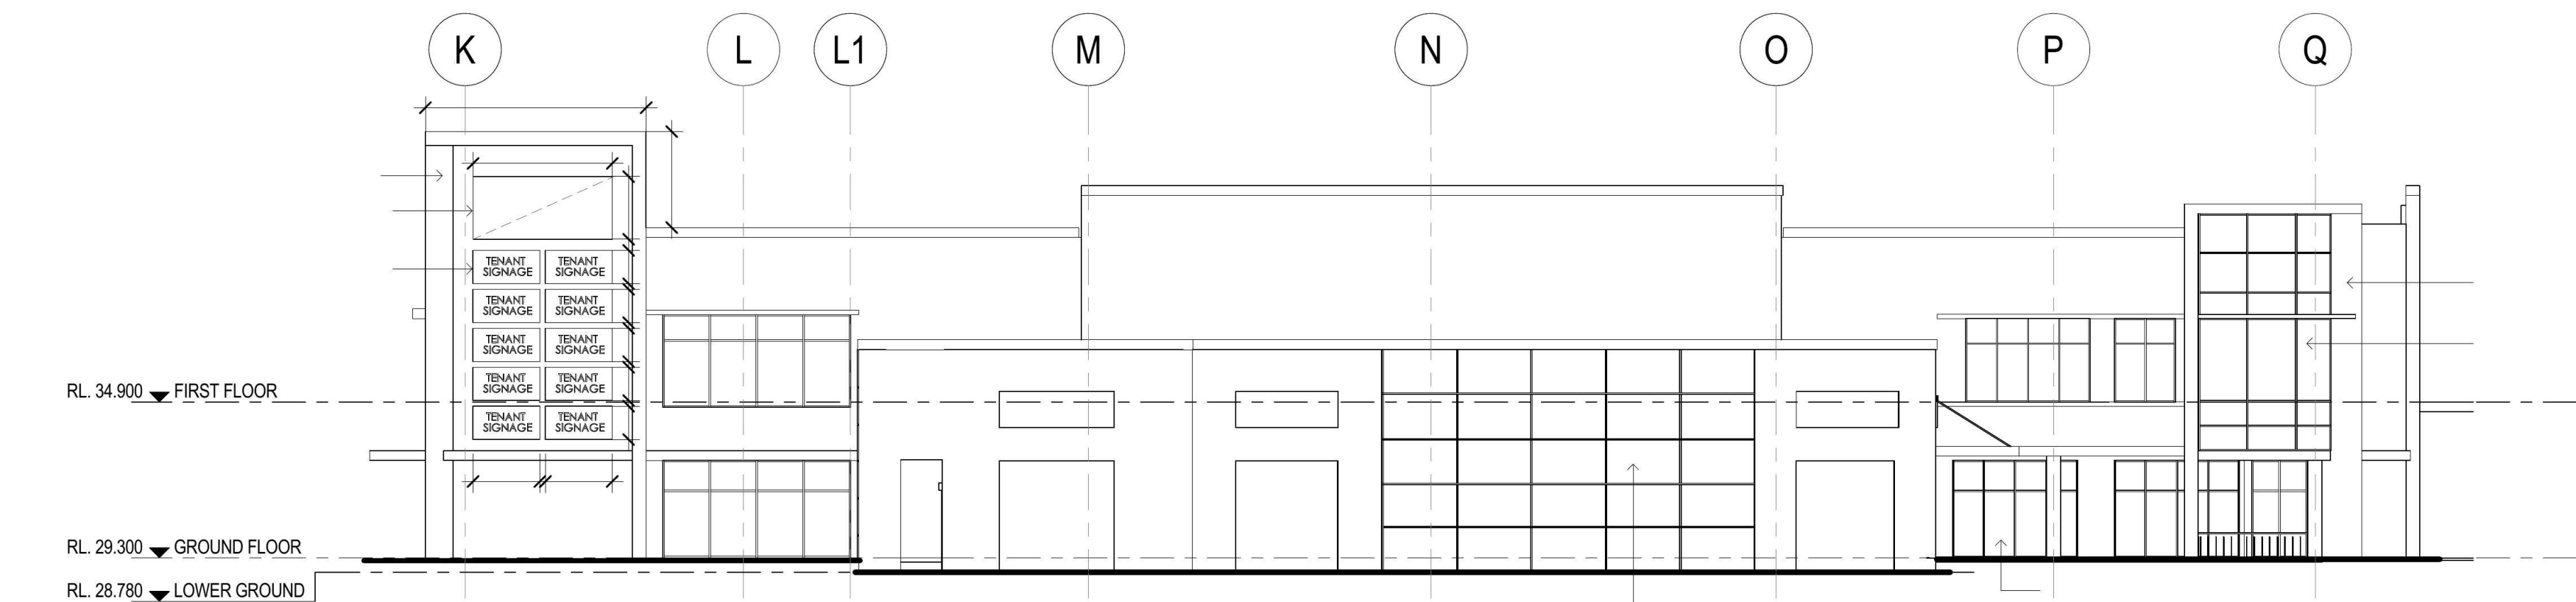

4 North- East Elevation 1 (Proposed)
DA05 Scale: 1 : 200





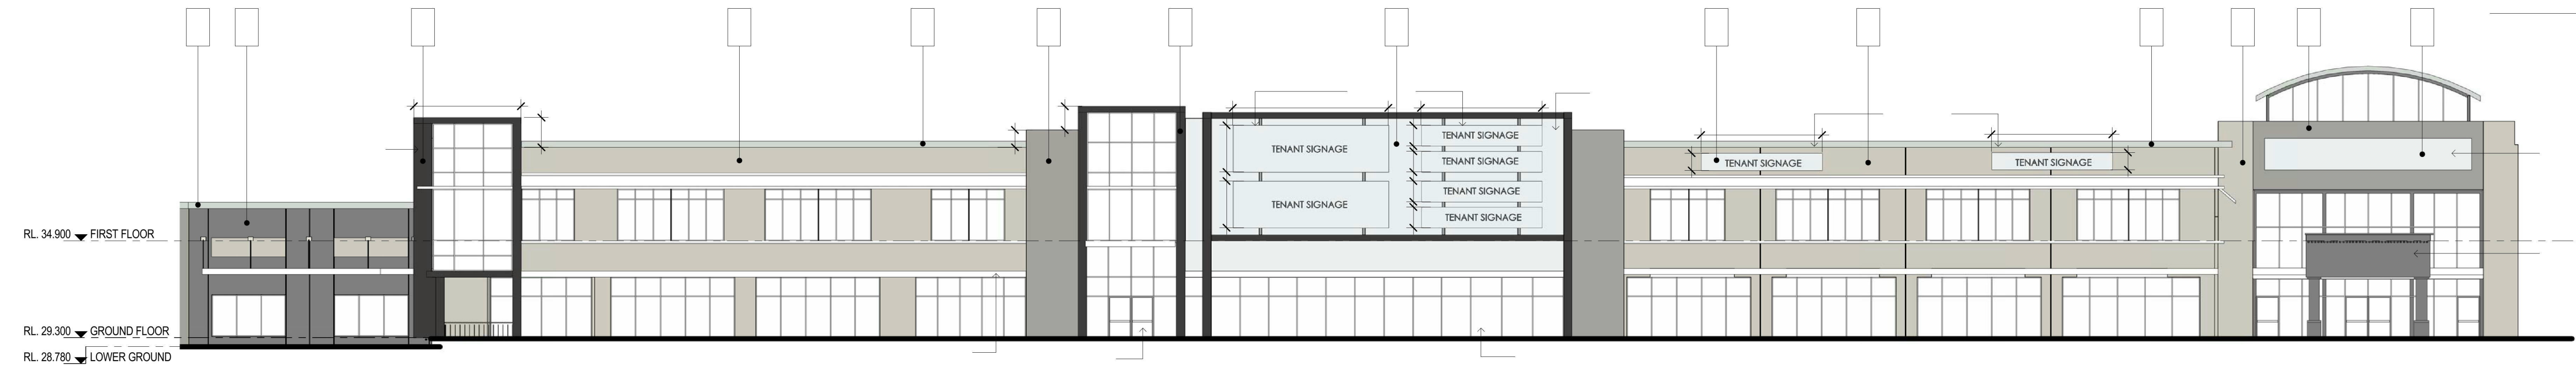


3

North-West Elevation - Proposed

DA05

Scale: 1 : 200

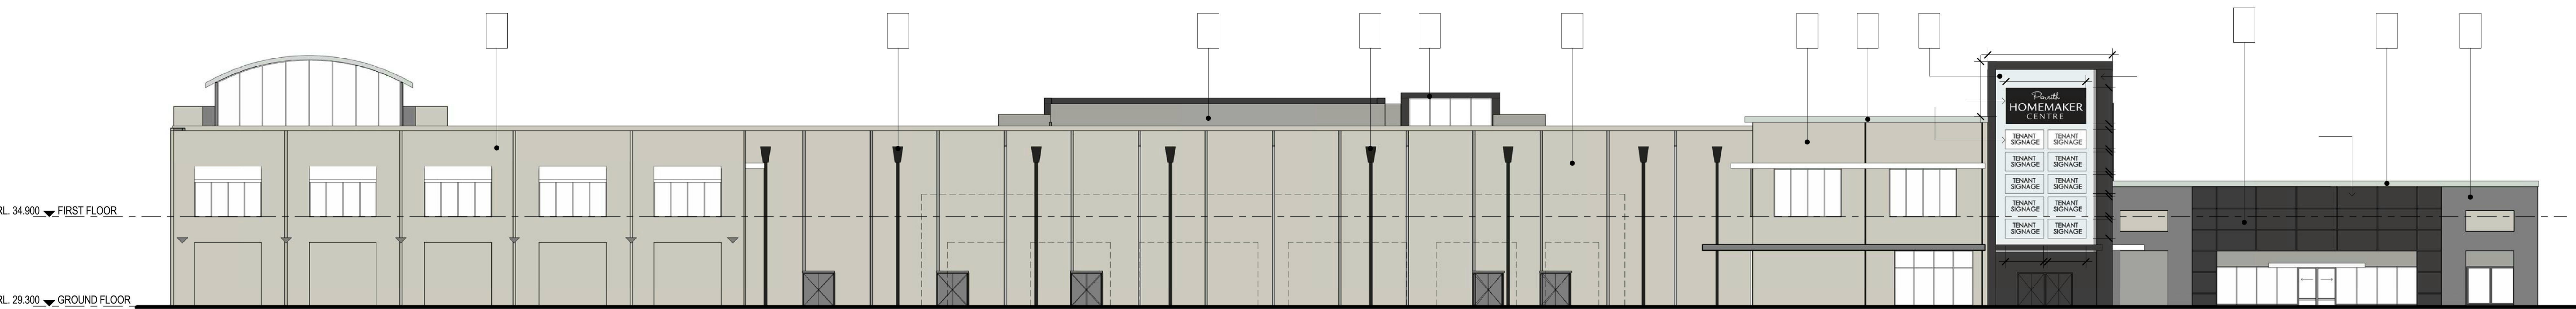


2

South-East Elevation - Proposed

DA05

Scale: 1 : 200

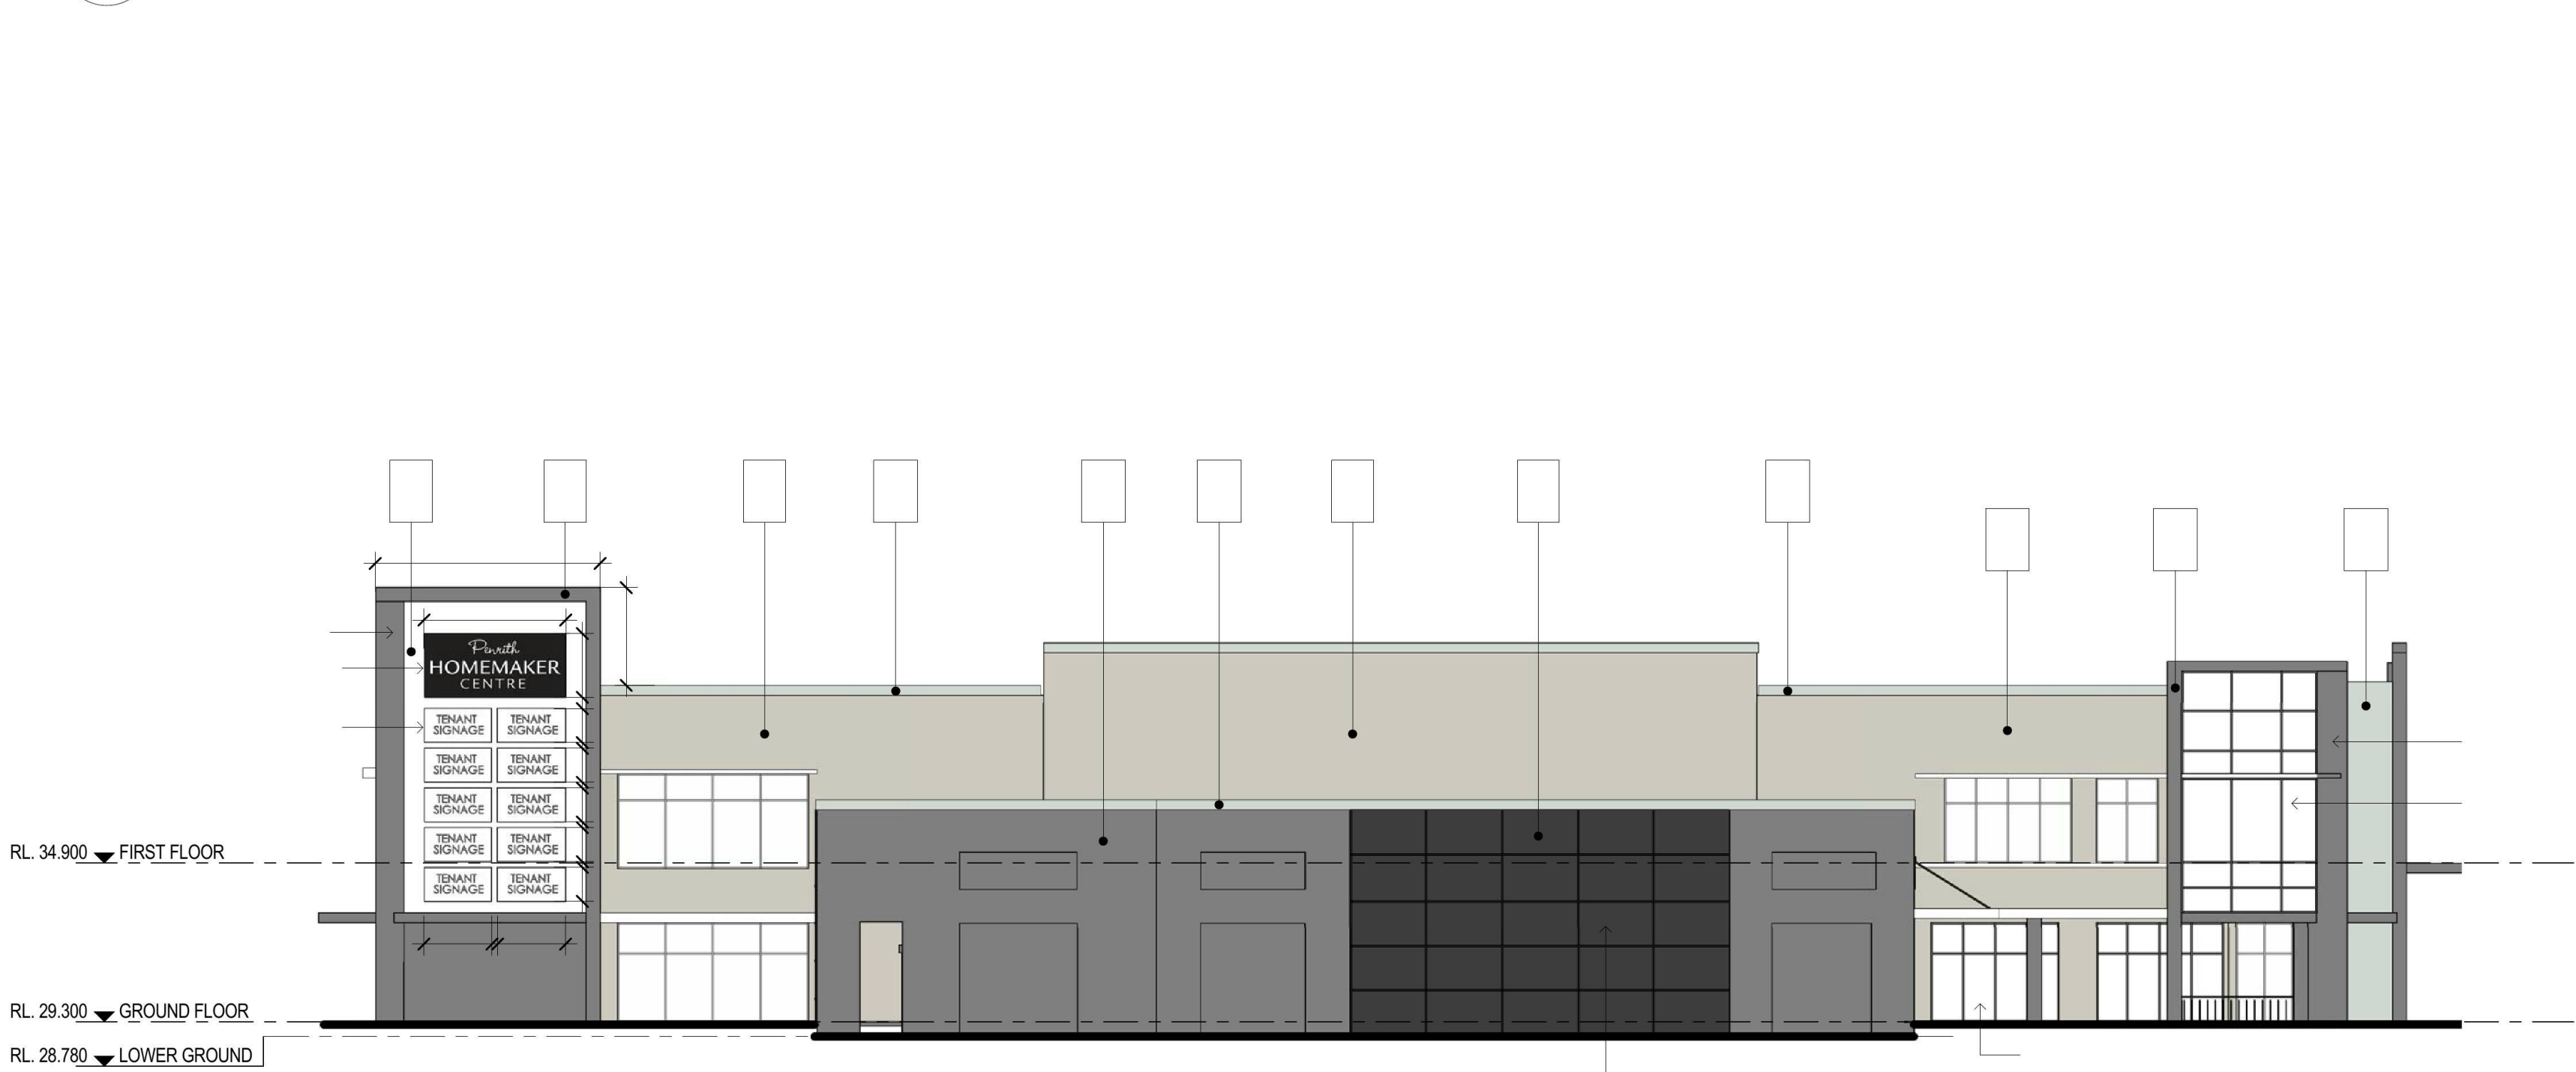


1

North- East Elevation - Proposed

DA05

Scale: 1 : 200

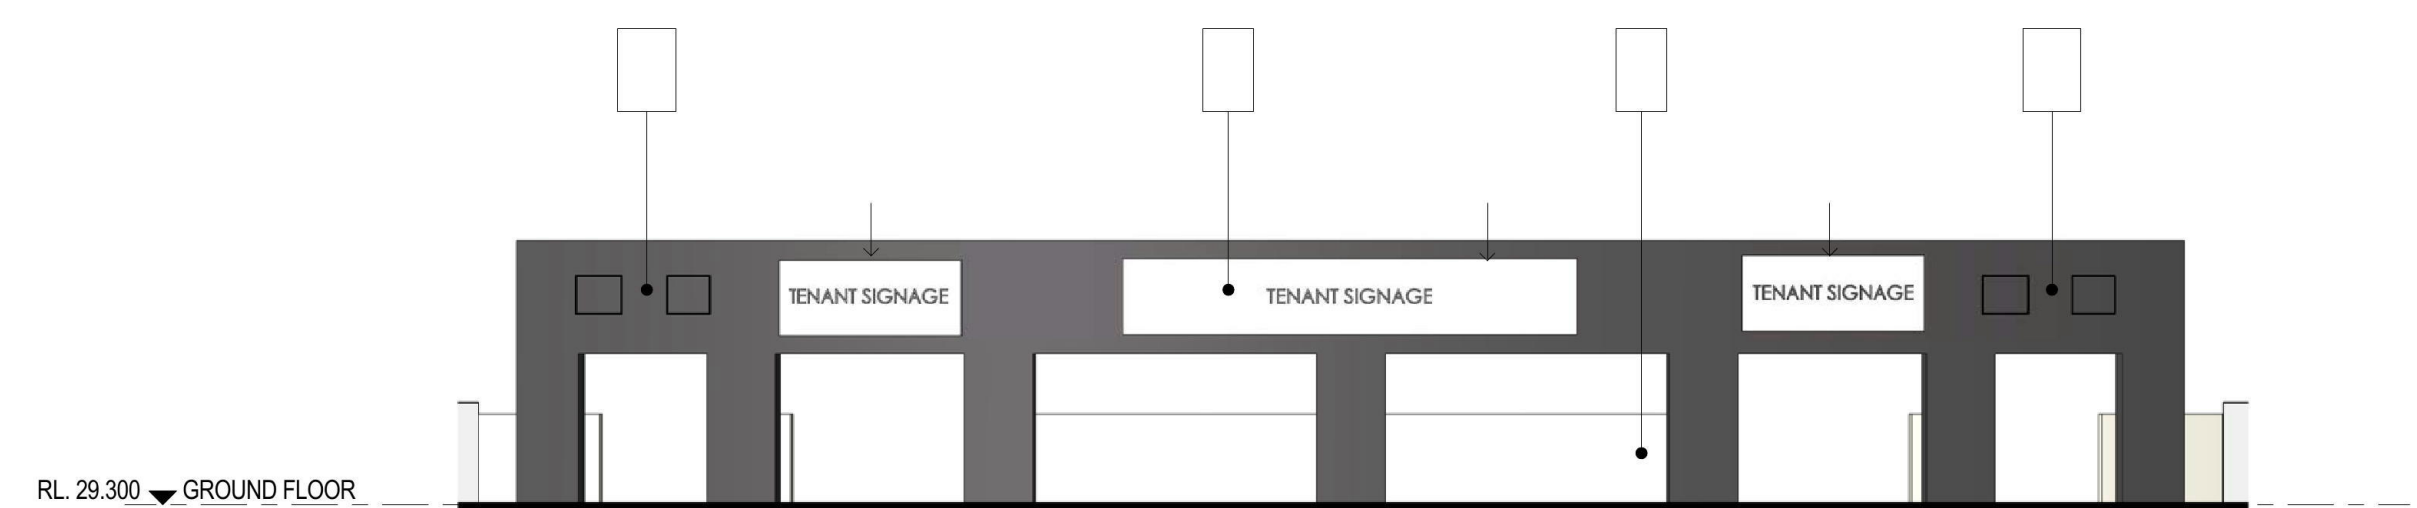


4

South-East Elevation - Screen Wall

DA05

Scale: 1 : 200

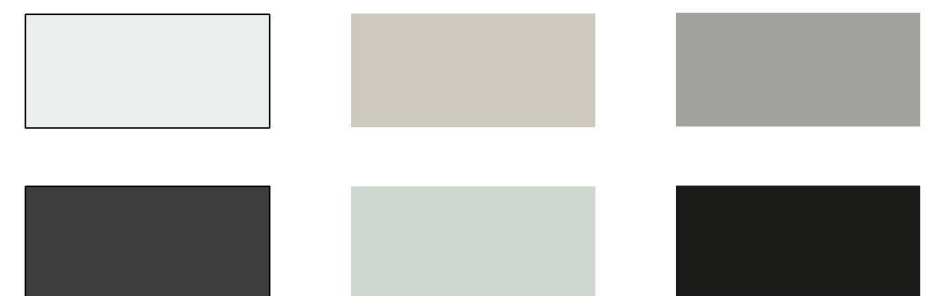




1 SITE PLAN PARTIAL - PROPOSED (STAGE 2) 19m TRUCK TURNING 1
DA04 Scale: 1 : 200



2 SITE PLAN PARTIAL - PROPOSED (STAGE 2) 19m TRUCK TURNING 2
DA04 Scale: 1 : 200

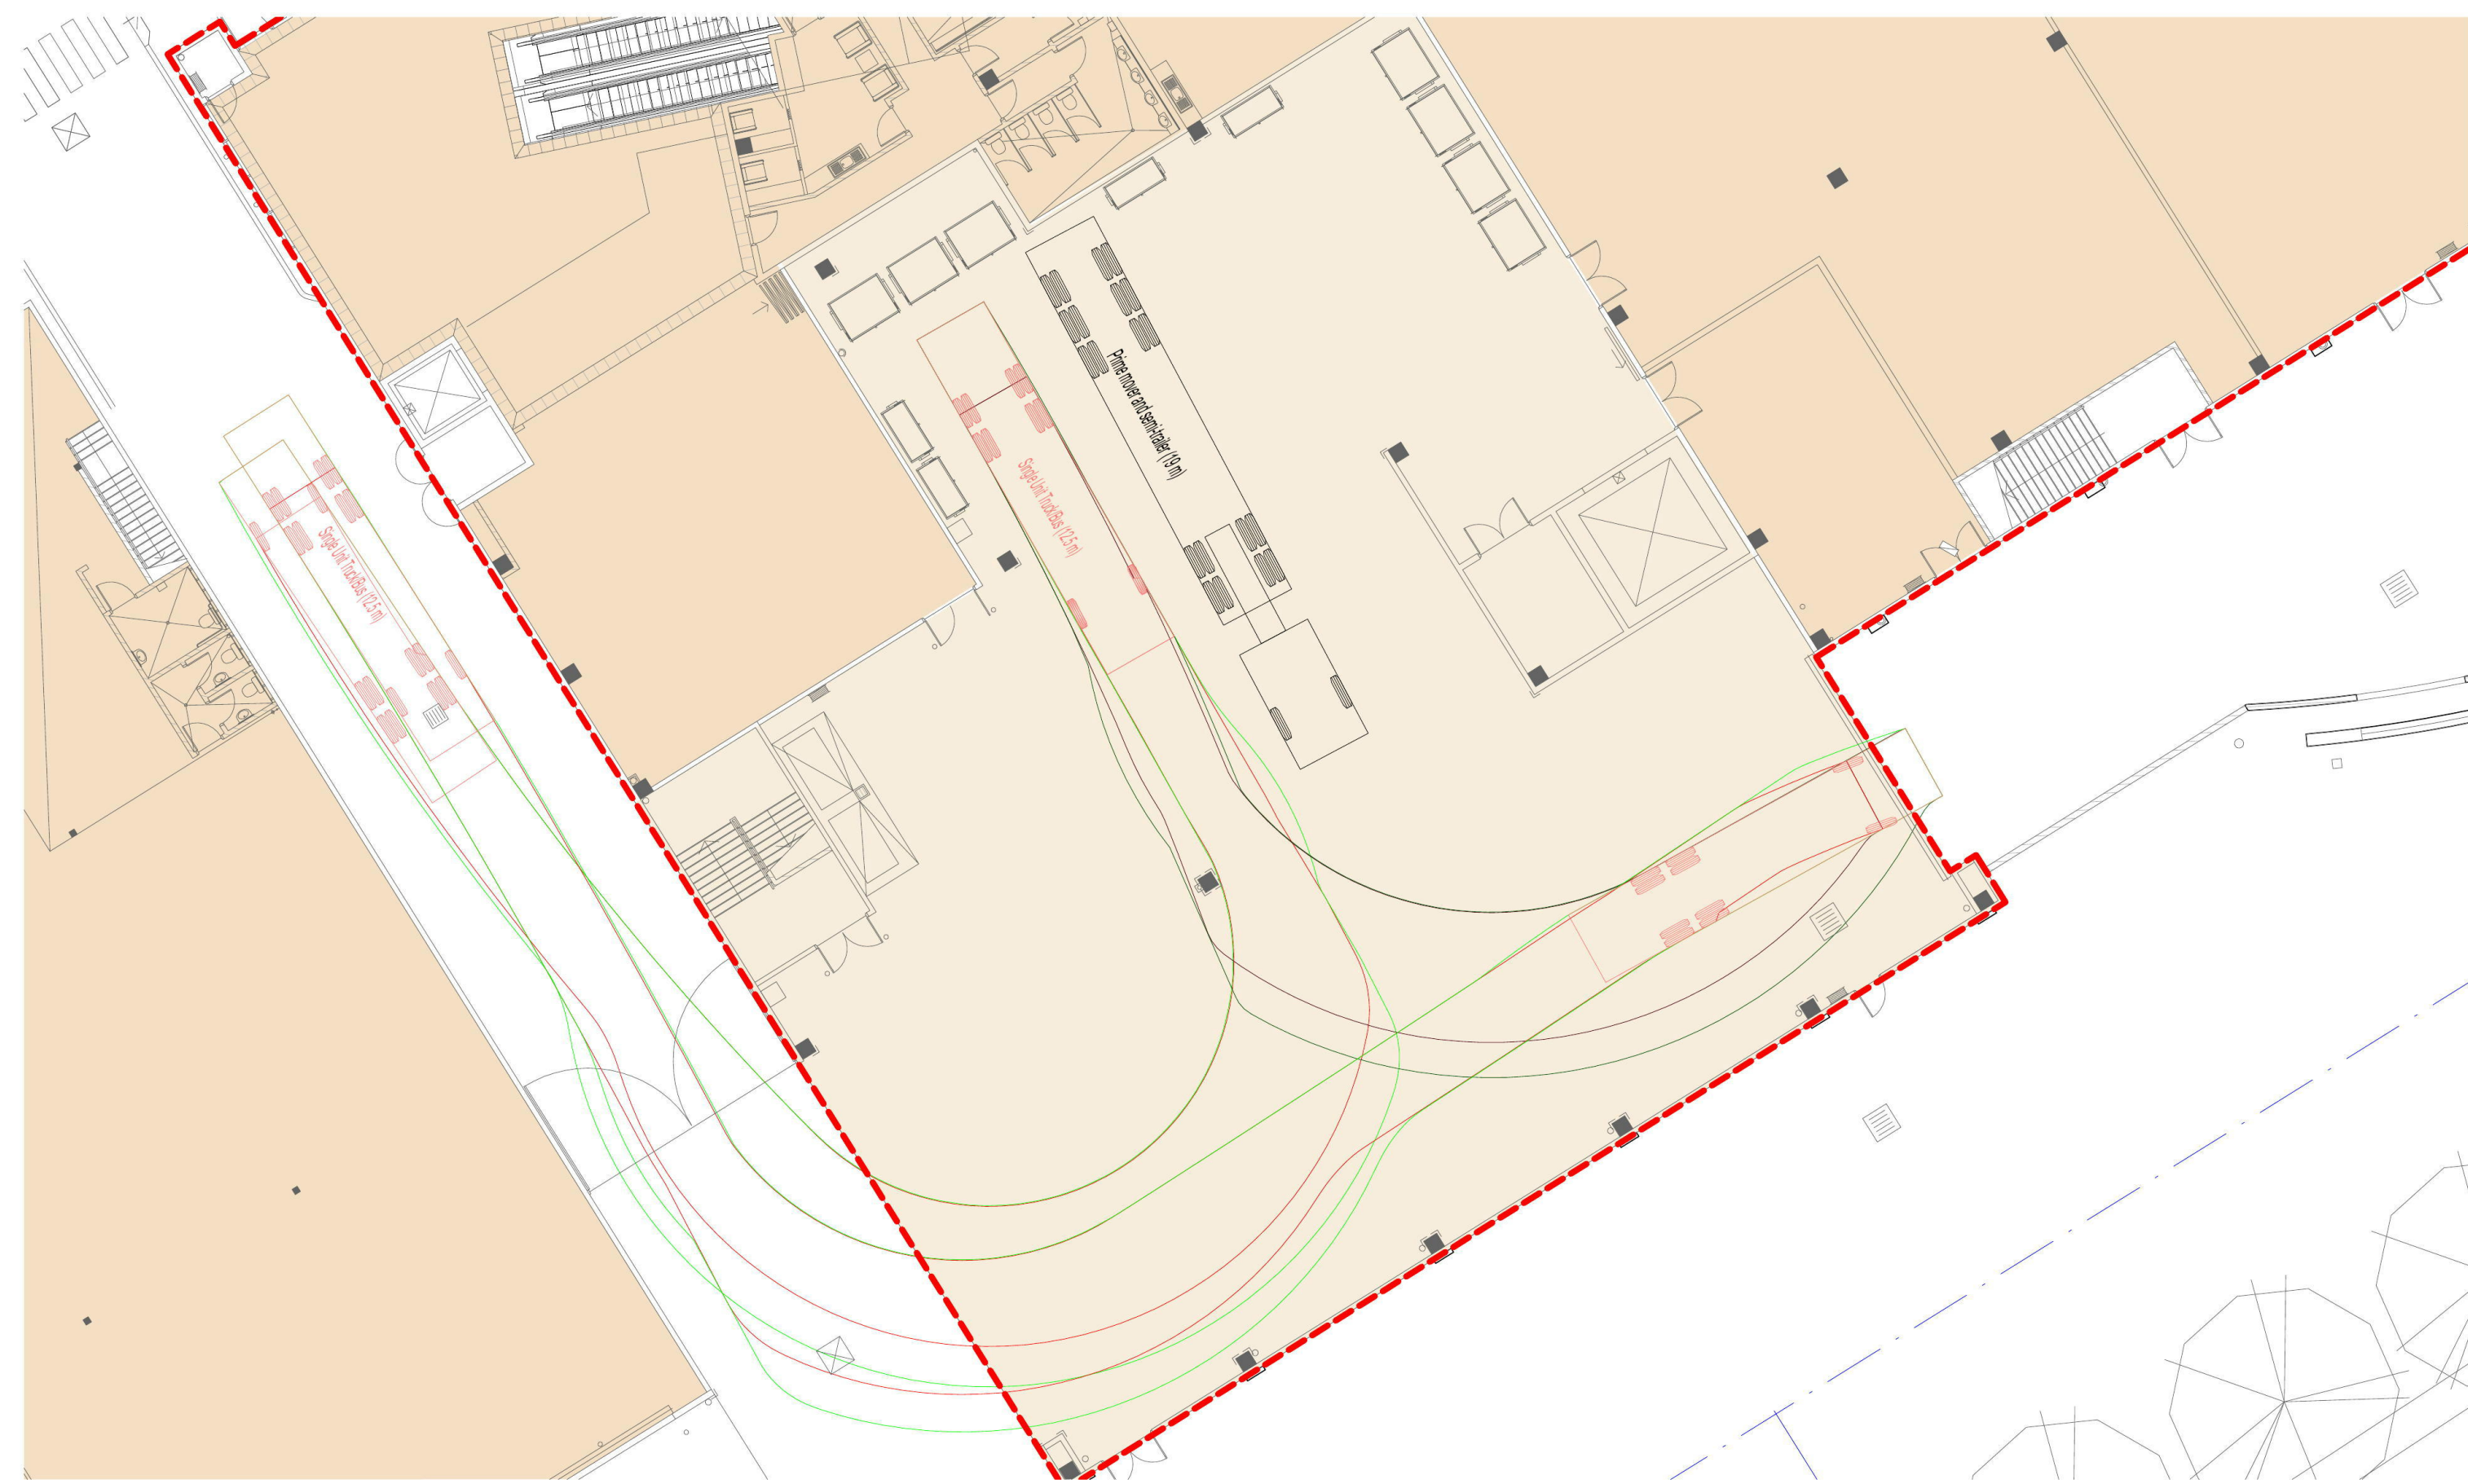


3 SITE PLAN PARTIAL - PROPOSED (STAGE 2) 12.5m TRUCK ACCESS
DA04 Scale: 1 : 200



4 SITE PLAN PARTIAL - PROPOSED (STAGE 2) 19m TRUCK ACCESS
DA04 Scale: 1 : 200



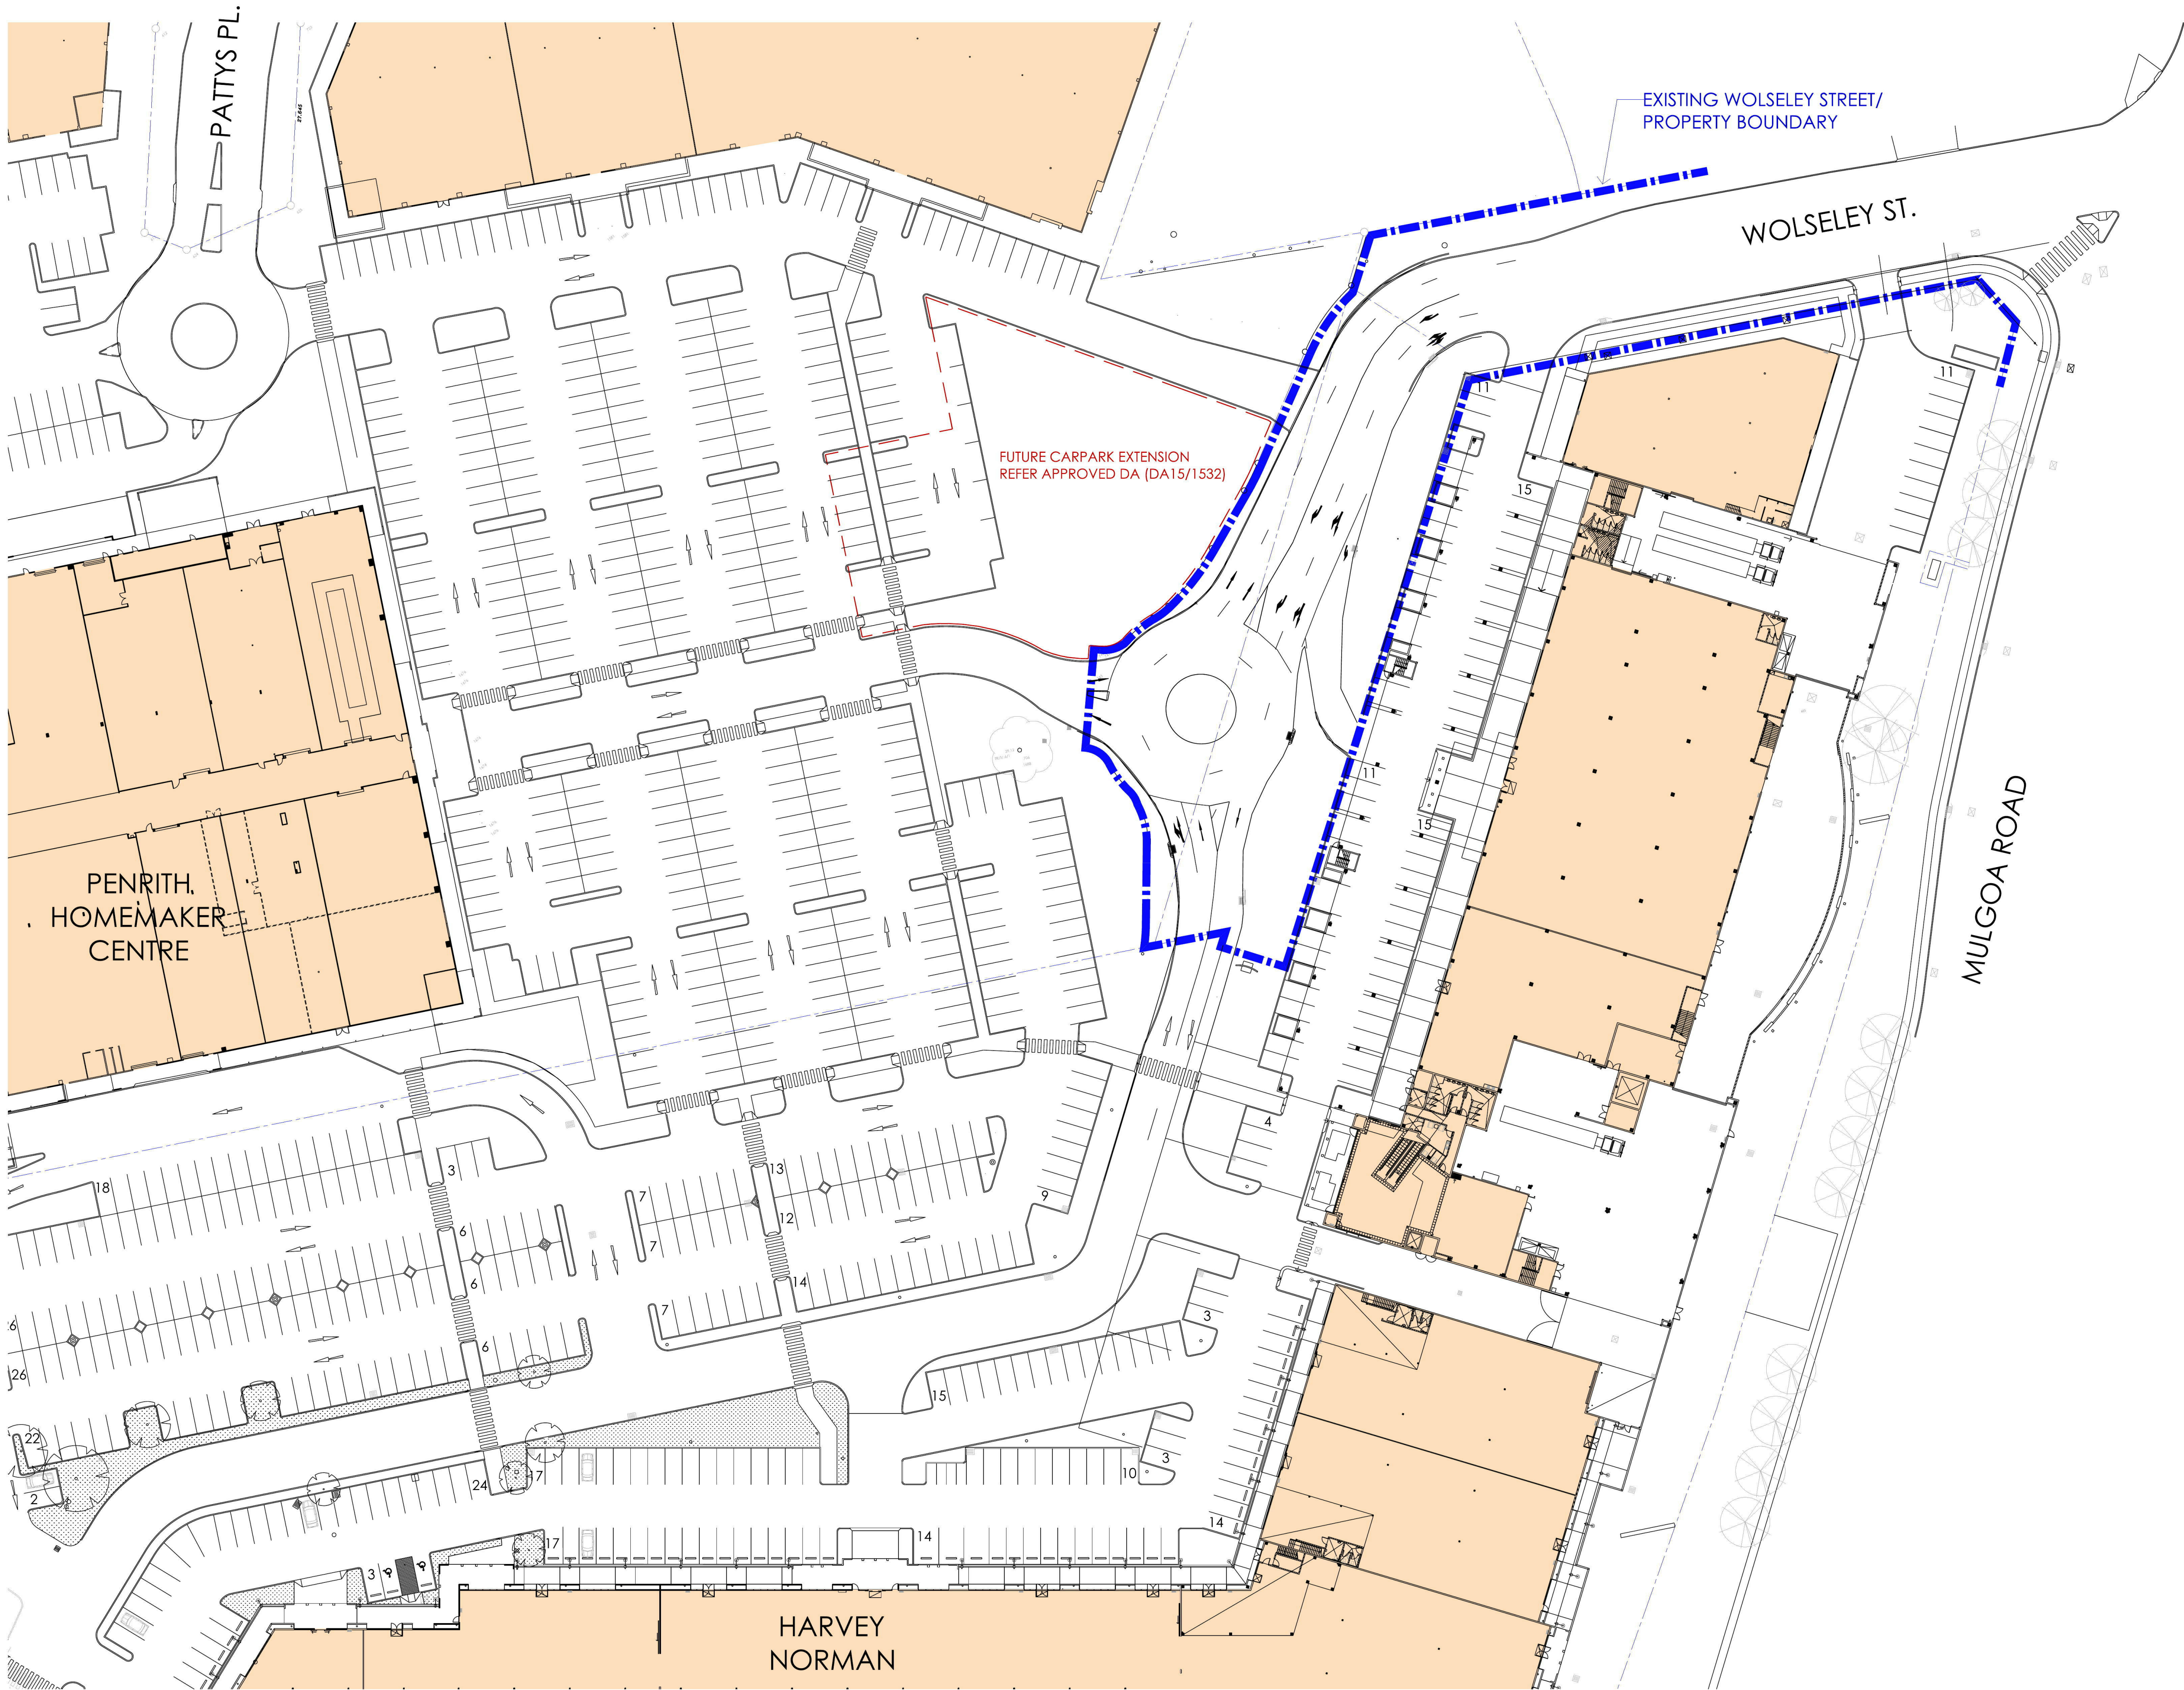

THIS DRAWING AND DESIGN IS SUBJECT TO COPYRIGHT AND
MAY NOT BE REPRODUCED WITHOUT PRIOR WRITTEN
CONSENT OF LEFFLER SIMES ARCHITECTS



ISSUE	AMENDMENT	DATE	CHK'D
P1	ISSUE FOR APPROVAL	23.05.17	IGM
P2	BOUNDARY CORRECTED	26.10.17	IGM

EXISTING SITE PLAN



THIS DRAWING AND DESIGN IS SUBJECT TO COPYRIGHT AND
MAY NOT BE REPRODUCED WITHOUT PRIOR WRITTEN
CONSENT OF LEFFLER SIMES ARCHITECTS




ISSUE	AMENDMENT	DATE	CHK'D
P1	ISSUE FOR APPROVAL	23.05.17	IGM
P2	BOUNDARY CORRECTED	26.10.17	IGM

LEGEND/AREA

PROPOSED WOLSELEY STREET LAND ACQUISITION
AREA = 2,660 m² approx.

NOTE: PROPOSED WOLSELEY STREET
RE-ALIGNMENT & NEW CARPARK LAYOUT
INDICATED IN RED

PROPOSED SITE PLAN - A

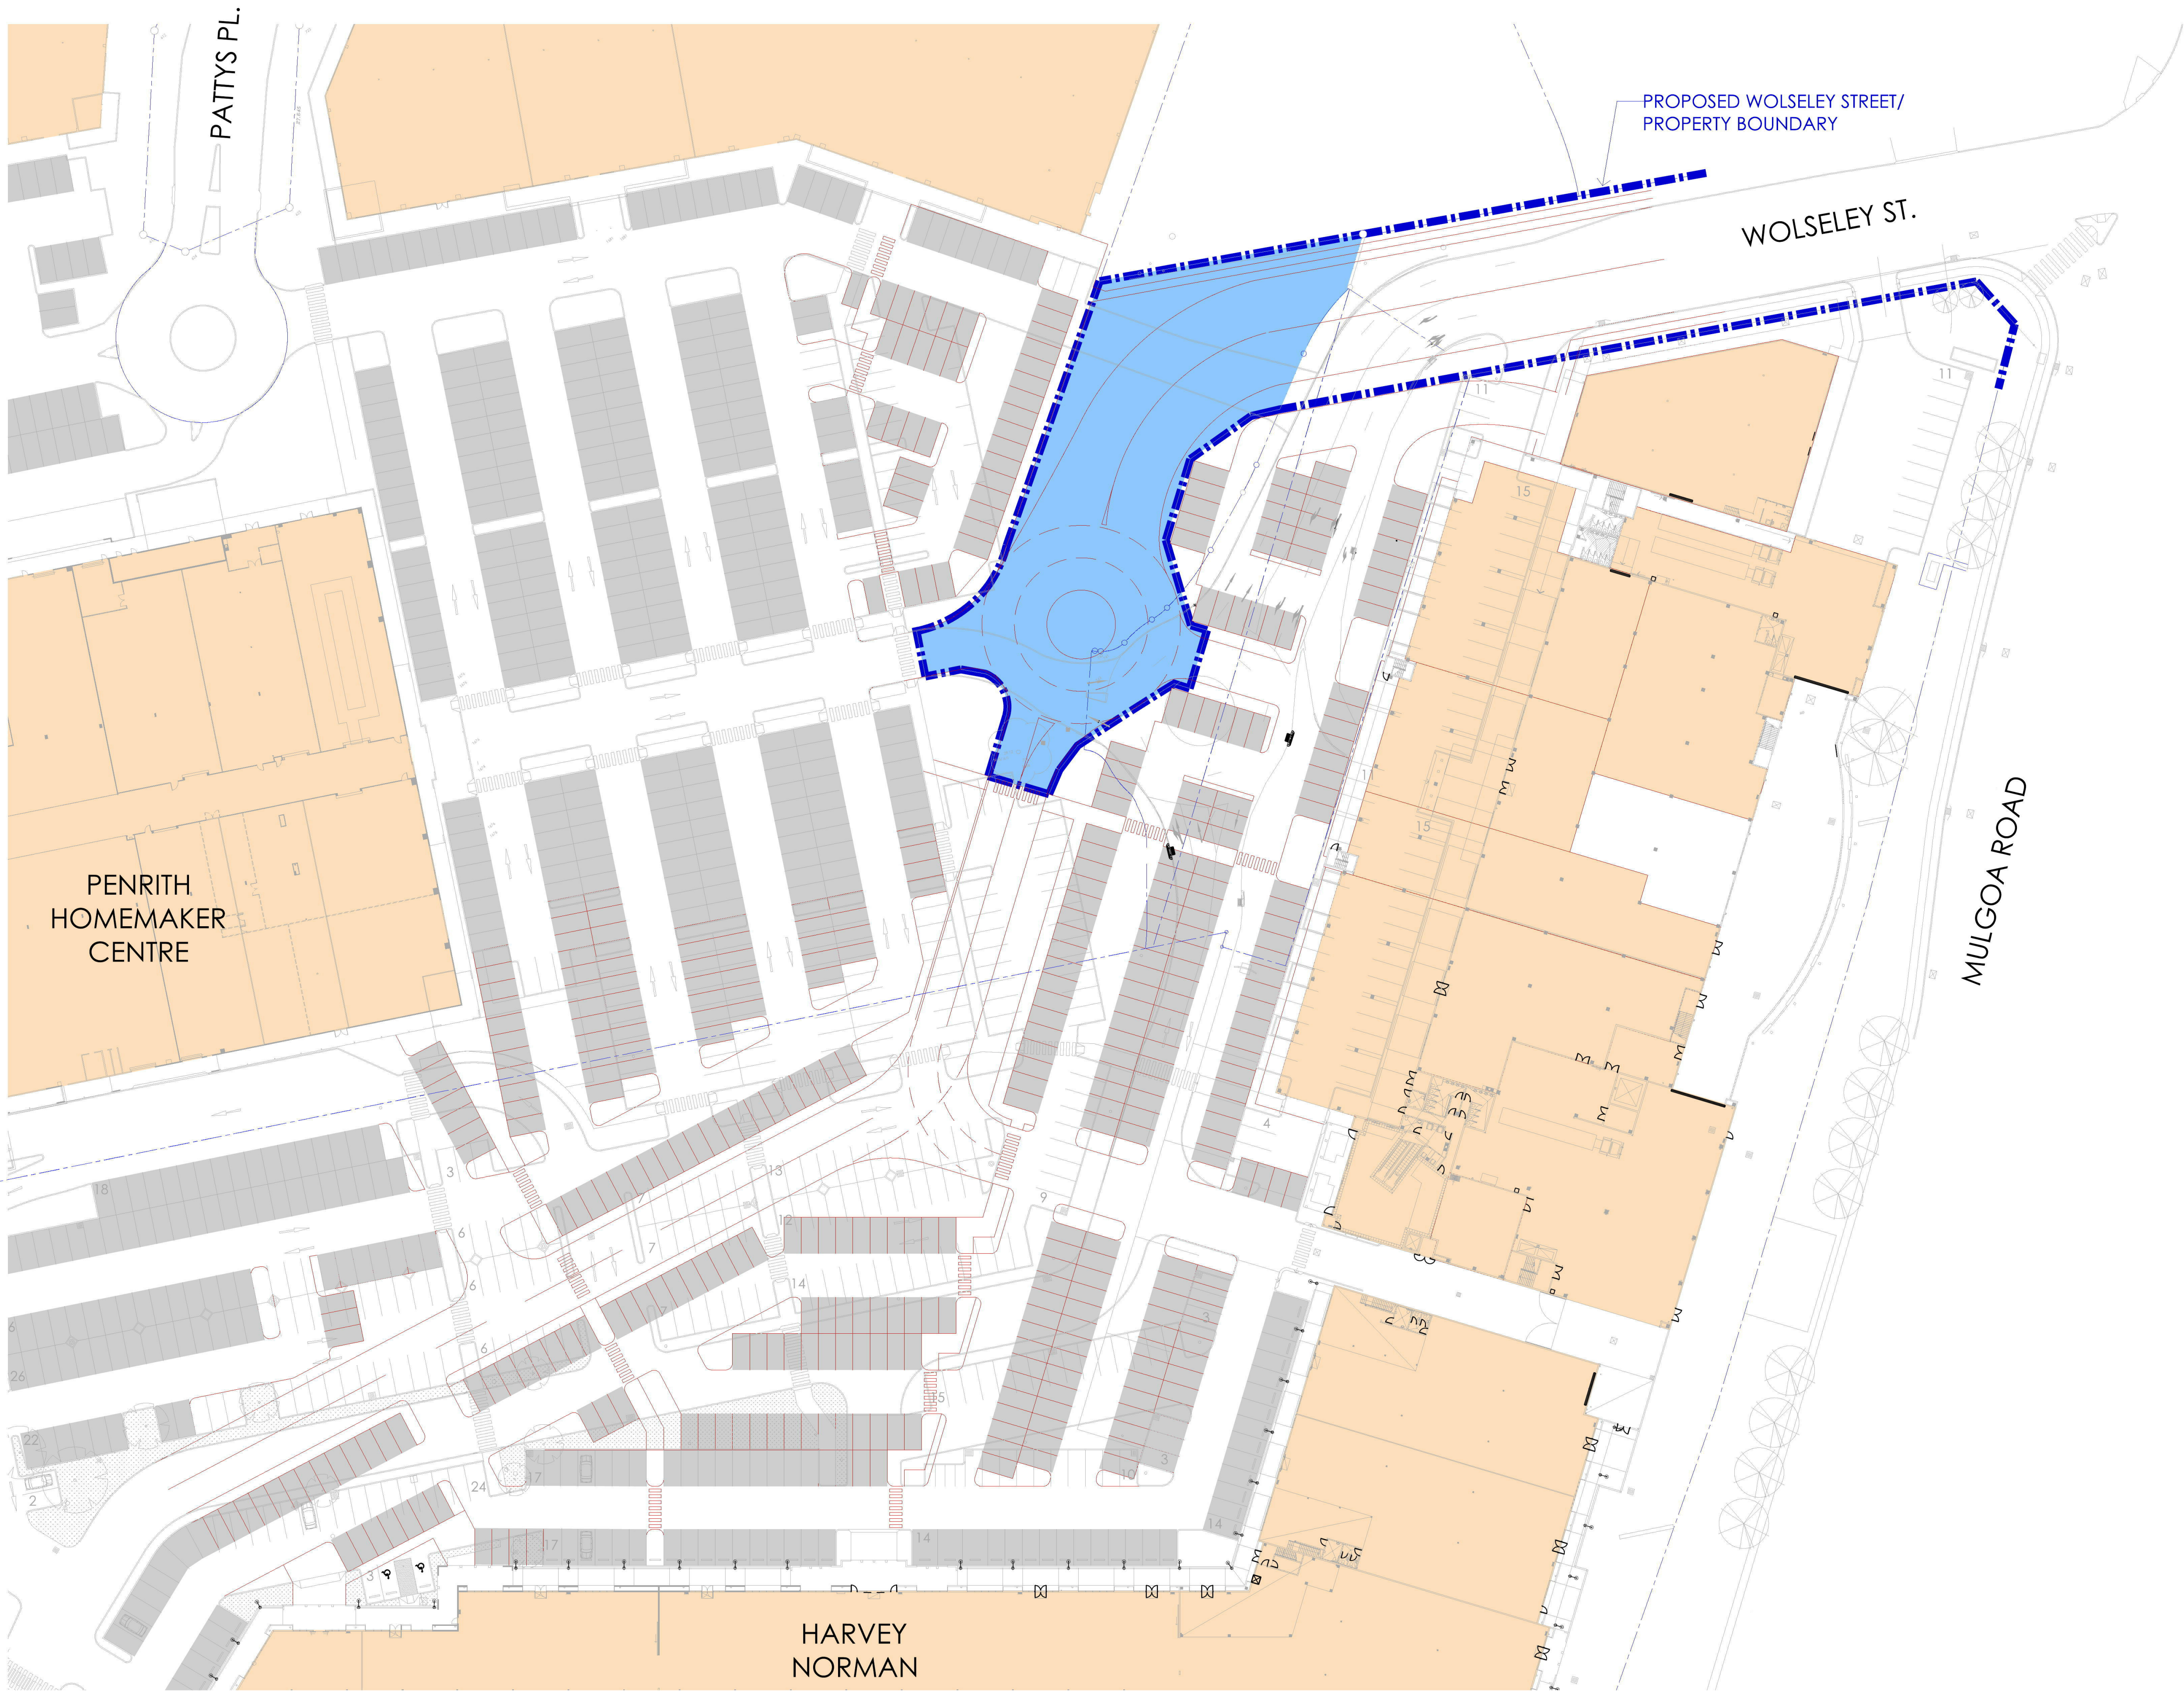

THIS DRAWING AND DESIGN IS SUBJECT TO COPYRIGHT AND
MAY NOT BE REPRODUCED WITHOUT PRIOR WRITTEN
CONSENT OF LEFFLER SIMES ARCHITECTS



ISSUE	AMENDMENT	DATE	CHK'D
P1	ISSUE FOR APPROVAL	23.05.17	IGM
P2	BOUNDARY CORRECTED	26.10.17	IGM

LEGEND/AREA

PROPOSED WOLSELEY STREET LAND EXCHANGE
AREA = 2,280 m² approx.

**NOTE: PROPOSED WOLSELEY STREET
RE-ALIGNMENT & NEW CARPARK LAYOUT
INDICATED IN RED**


PROPOSED SITE PLAN - B

ISSUE	AMENDMENT	DATE	CHK'D
P1	ISSUE FOR APPROVAL	23.05.17	IGM
P2	PUBLIC ROAD TO REMAIN SHOWN	26.10.17	IGM

LEGEND/AREA

- PROPOSED WOLSELEY STREET LAND ACQUISITION
AREA = 2,280 m² approx.
- PROPOSED WOLSELEY STREET LAND EXCHANGE
AREA = 1,900 m² approx.
- EXISTING PUBLIC ROAD TO REMAIN
AREA = 380 m² approx.

NOTE: PROPOSED WOLSELEY STREET
RE-ALIGNMENT & NEW CARPARK LAYOUT
INDICATED IN RED

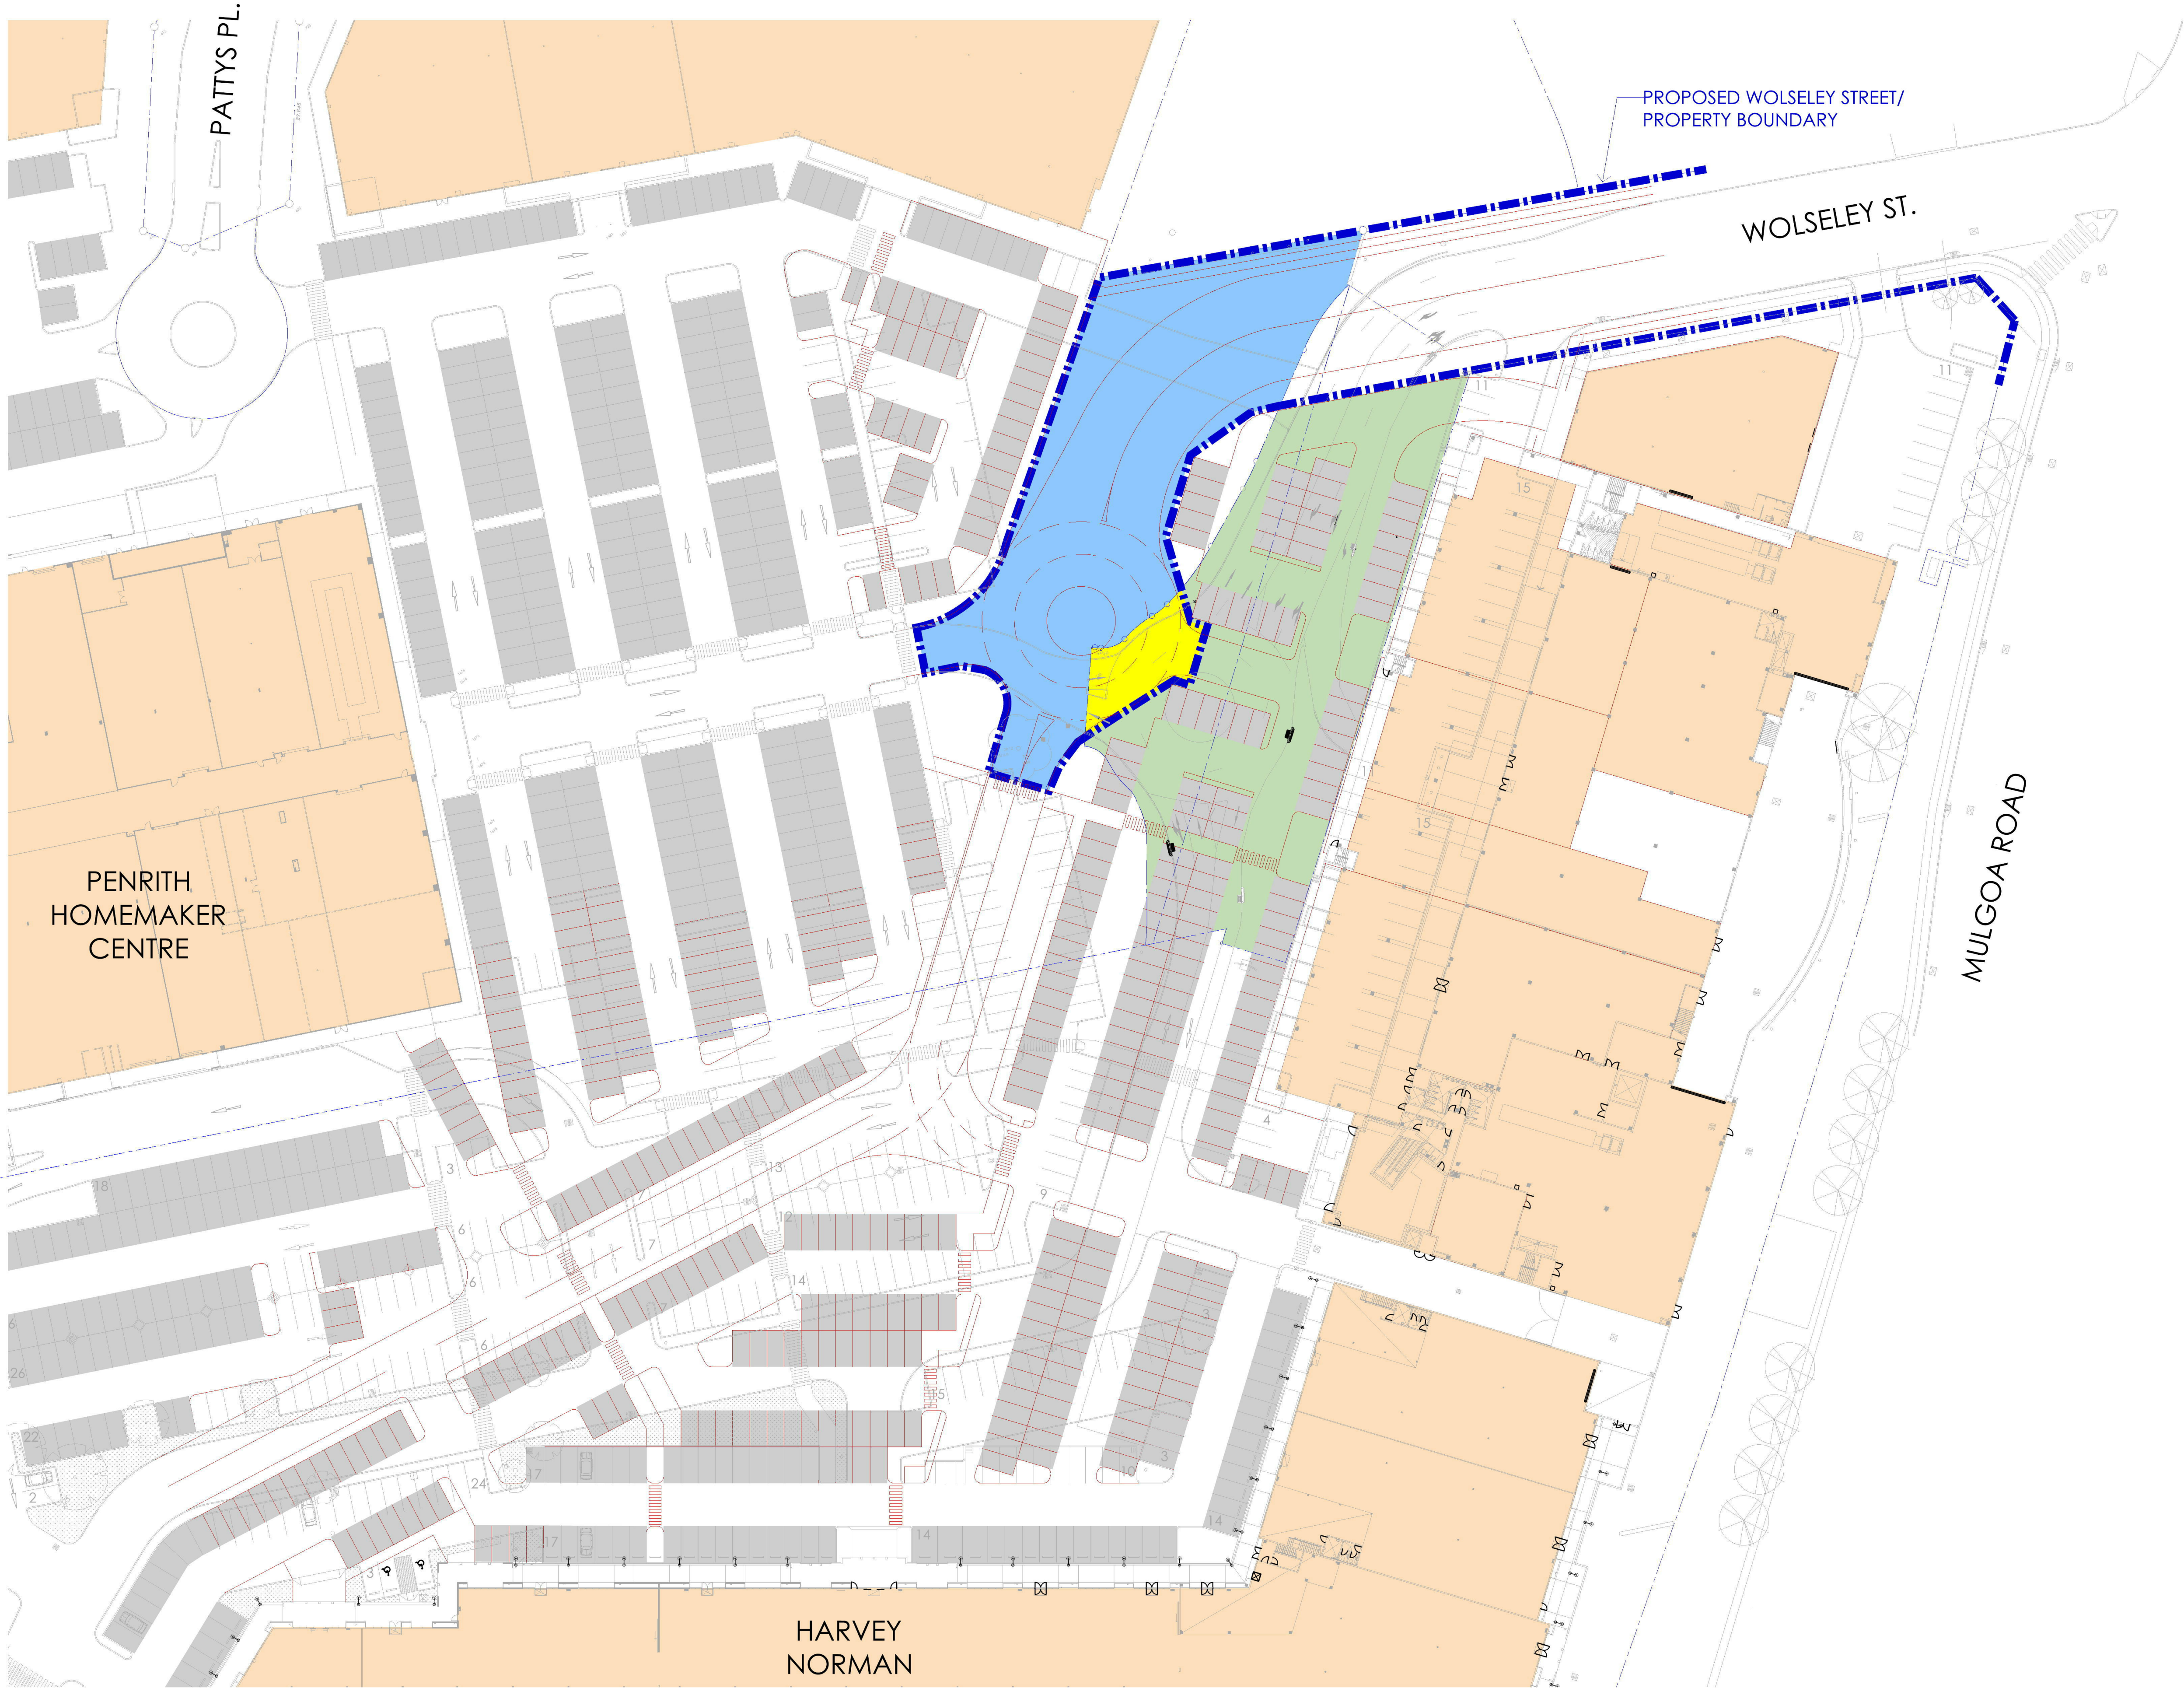

PROPOSED SITE PLAN - C


Penrith Homemaker Centre

Cnr. Mulgoa Rd & Wolseley St, Penrith

Development Application

DRAWINGS

DWG NO.	DRAWING TITLE	SCALE
000	COVER SHEET	
001	LANDSCAPE MASTERPLAN - COLOUR	1:400
101	LANDSCAPE PLAN - SHEET 1	1:200
102	LANDSCAPE PLAN - SHEET 2	1:200
103	LANDSCAPE PLAN - SHEET 3	1:200
104	LANDSCAPE PLAN - SHEET 4	1:200
501	LANDSCAPE DETAILS	AS SHOWN

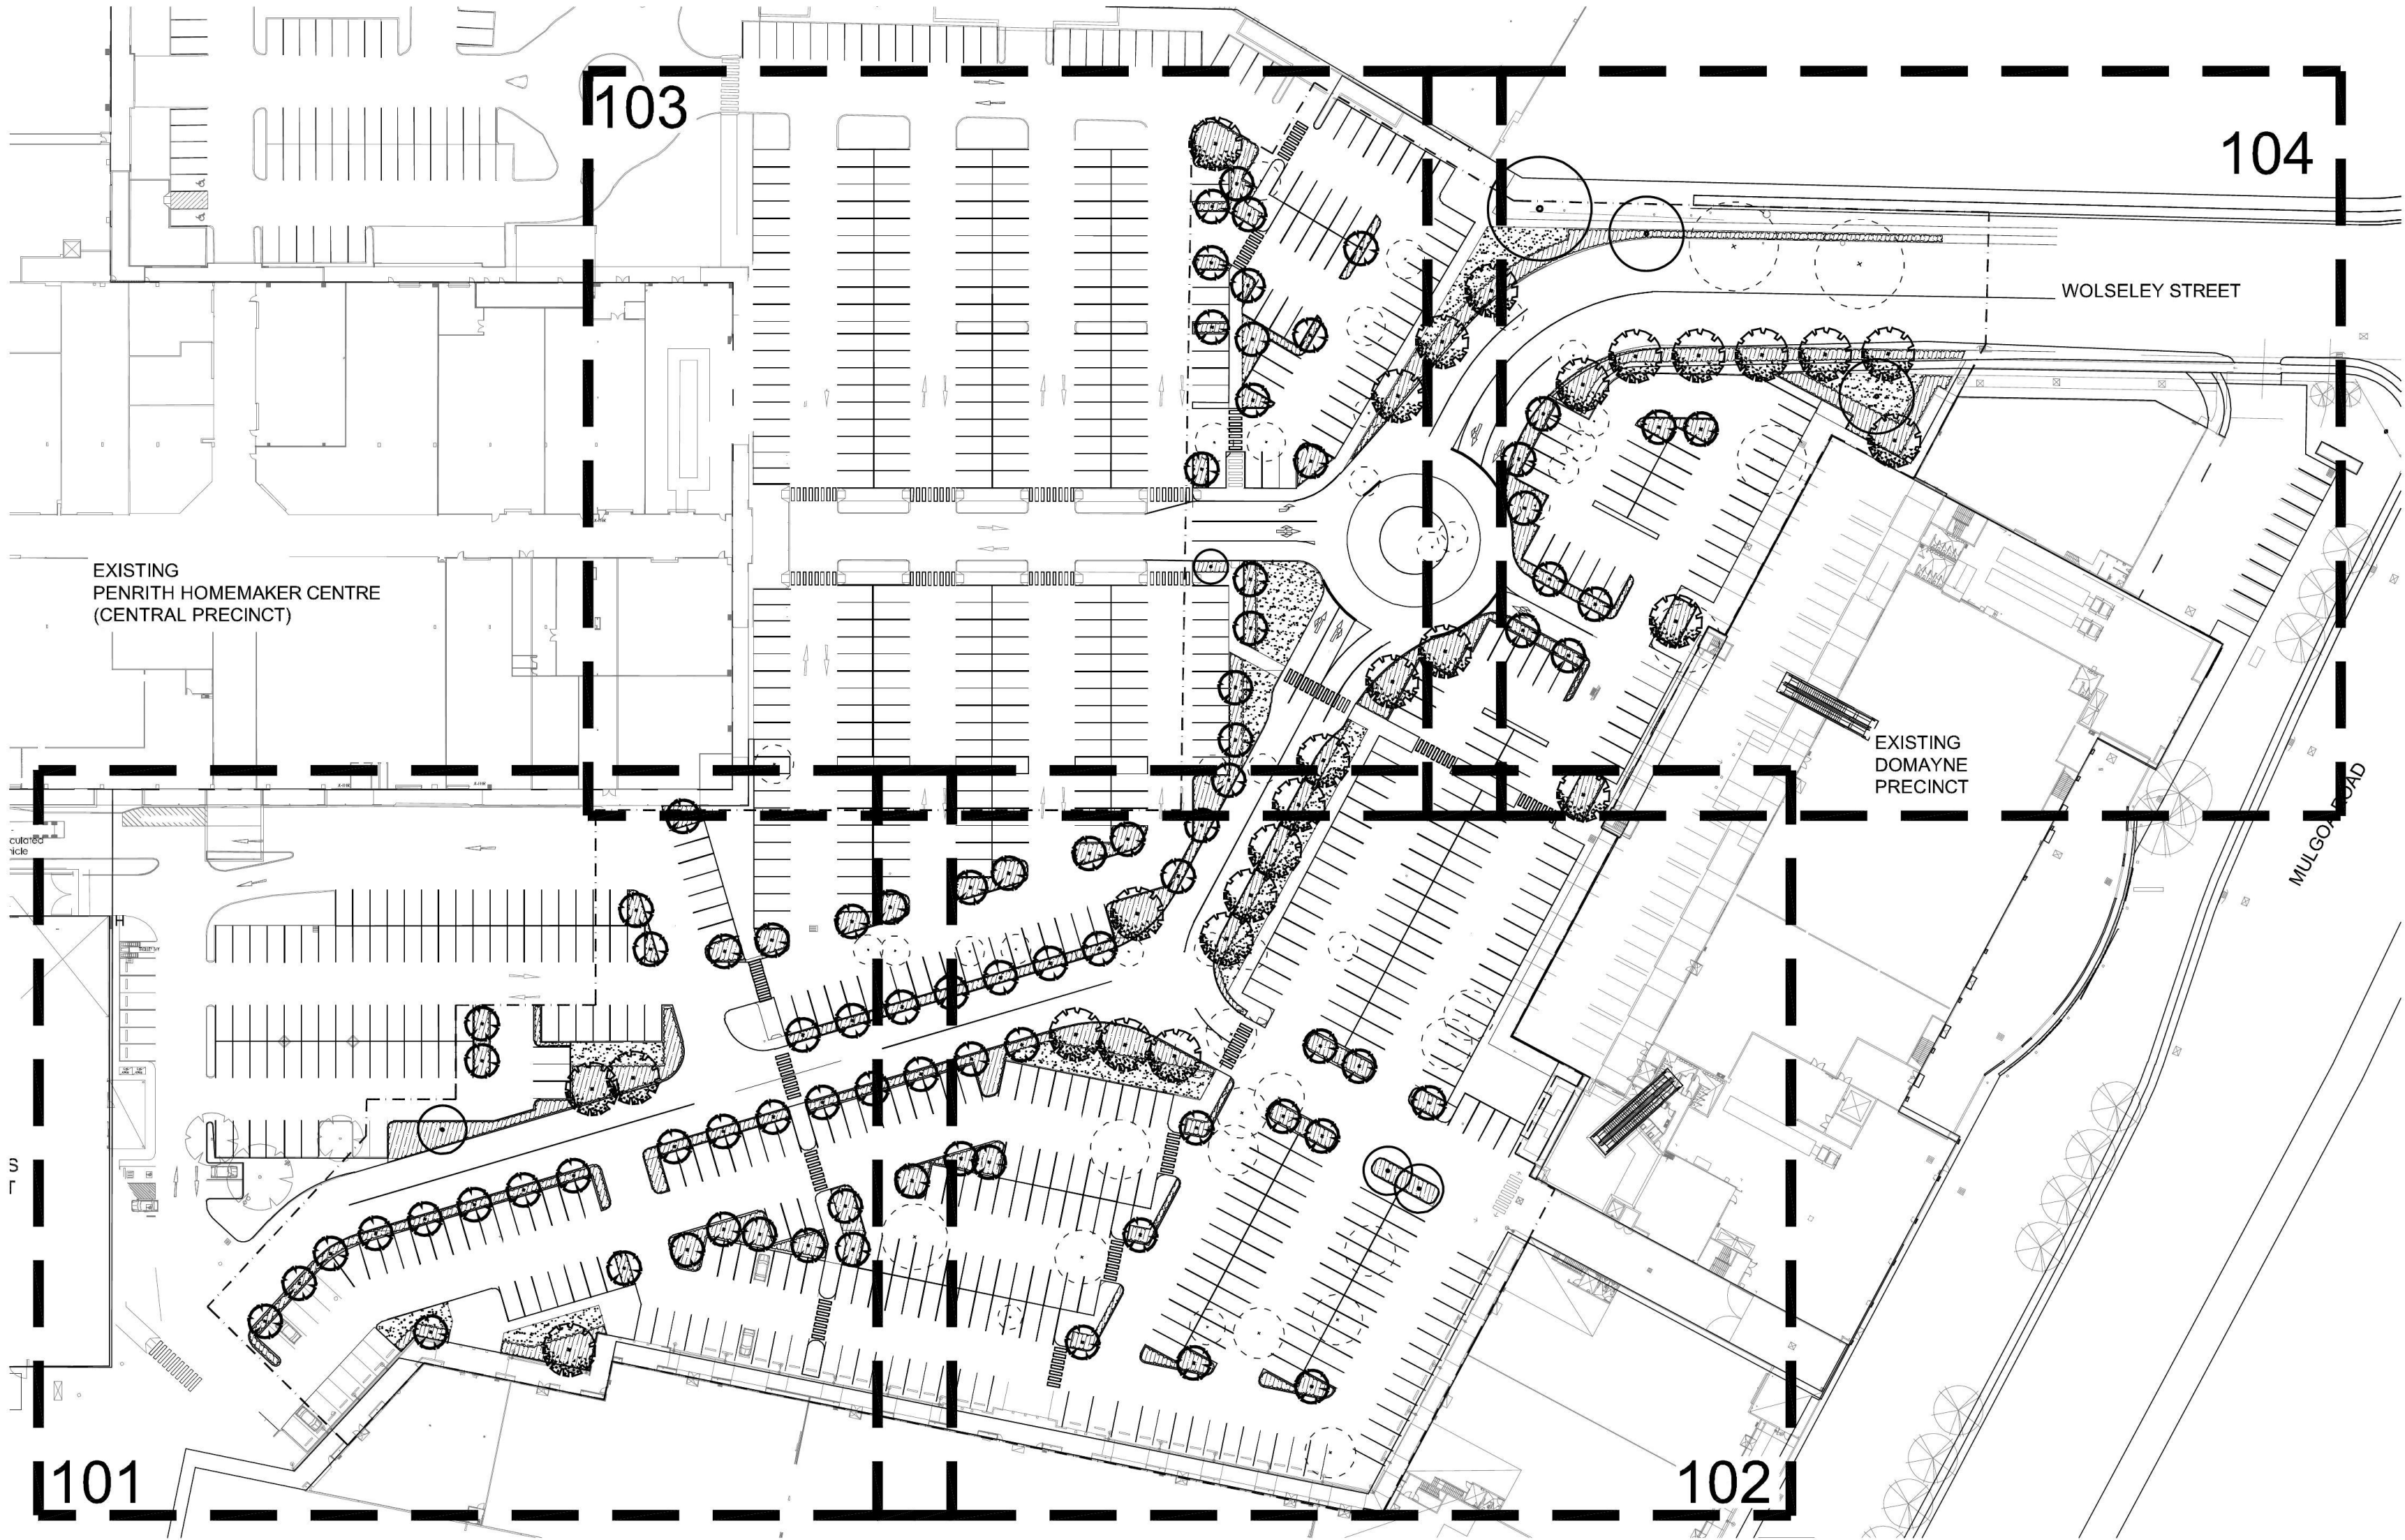

© 2016 Site Image (NSW) Pty Ltd ABN 44 801 262 380 as agent for Site Image NSW Partnership. All rights reserved. This drawing is copyright and shall not be reproduced or copied in any form or by any means (graphic, electronic or mechanical including photocopy) without the written permission of Site Image (NSW) Pty Ltd Any license, expressed or implied, to use this document for any purpose what so ever is restricted to the terms of the written agreement between Site Image (NSW) Pty Ltd and the instructing party.

The contractor shall check and verify all work on site (including work by others) before commencing the landscape installation. Any discrepancies are to be reported to the Project Manager or Landscape Architect prior to commencing work. Do not scale this drawing. Any required dimensions not shown shall be referred to the Landscape Architect for confirmation.

A	FOR COMMENT	LM	NM	10.10.2017
Issue	Revision Description	Drawn	Check	Date

LEGEND

Key Plan:

Client:
Harvey Norman

Project:
Penrith Homemaker Centre
Cnr. Mulgoa Rd & Wolseley St
Penrith

S I T E I M A G E
Level 1, 3-5 Baptist Street
Redfern NSW 2016
Australia
Tel: (61 2) 8332 5600
Fax: (61 2) 9698 2877
www.siteimage.com.au
Site Image (NSW) Pty Ltd
ABN 44 801 262 380



PRELIMINARY

Drawing Name:
Coversheet

Scale:
Job Number:
Drawing Number:
Issue:

SS17-3657 000 A


NOT FOR CONSTRUCTION



Corymbia maculata



Dianella caerulea

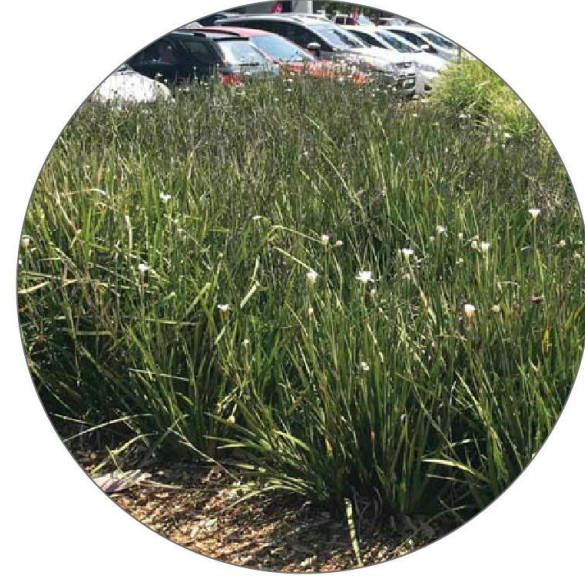

Dietes Grandiflora



Fraxinus Ornus



Lomandra longifolia



Trachelospermum jasminoides



© 2016 Site Image (NSW) Pty Ltd ABN 44 801 262 380 as agent for Site Image NSW Partnership. All rights reserved. This drawing is copyright and shall not be reproduced or copied in any form or by any means (graphic, electronic or mechanical including photocopy) without the written permission of Site Image (NSW) Pty Ltd. Any license, expressed or implied, to use this document for any purpose what so ever is restricted to the terms of the written agreement between Site Image (NSW) Pty Ltd and the instructing party.

The contractor shall check and verify all work on site (including work by others) before commencing the landscape installation. Any discrepancies are to be reported to the Project Manager or Landscape Architect prior to commencing work. Do not scale this drawing. Any required dimensions not shown shall be referred to the Landscape Architect for confirmation.

A	FOR COMMENT	LM	NM	10.10.2017
Issue	Revision Description	Drawn	Check	Date

LEGEND

Key Plan:

Client:
Harvey Norman

Project:
Penrith Homemaker Centre
Cnr. Mulgoa Rd & Wolseley St
Penrith

Level 1, 3-5 Baptist Street
Redfern NSW 2016
Australia
Tel: (61 2) 8332 5600
Fax: (61 2) 9698 2877
www.siteimage.com.au
Site Image (NSW) Pty Ltd
ABN 44 801 262 380

SITE IMAGE



Landscape Architects

PRELIMINARY

Drawing Name:
Landscape Master Plan
Colour


Scale: 1:400 @ A1
Job Number: Drawing Number: Issue:

SS17-3657

001 A

NOT FOR CONSTRUCTION

NOT FOR CONSTRUCTION

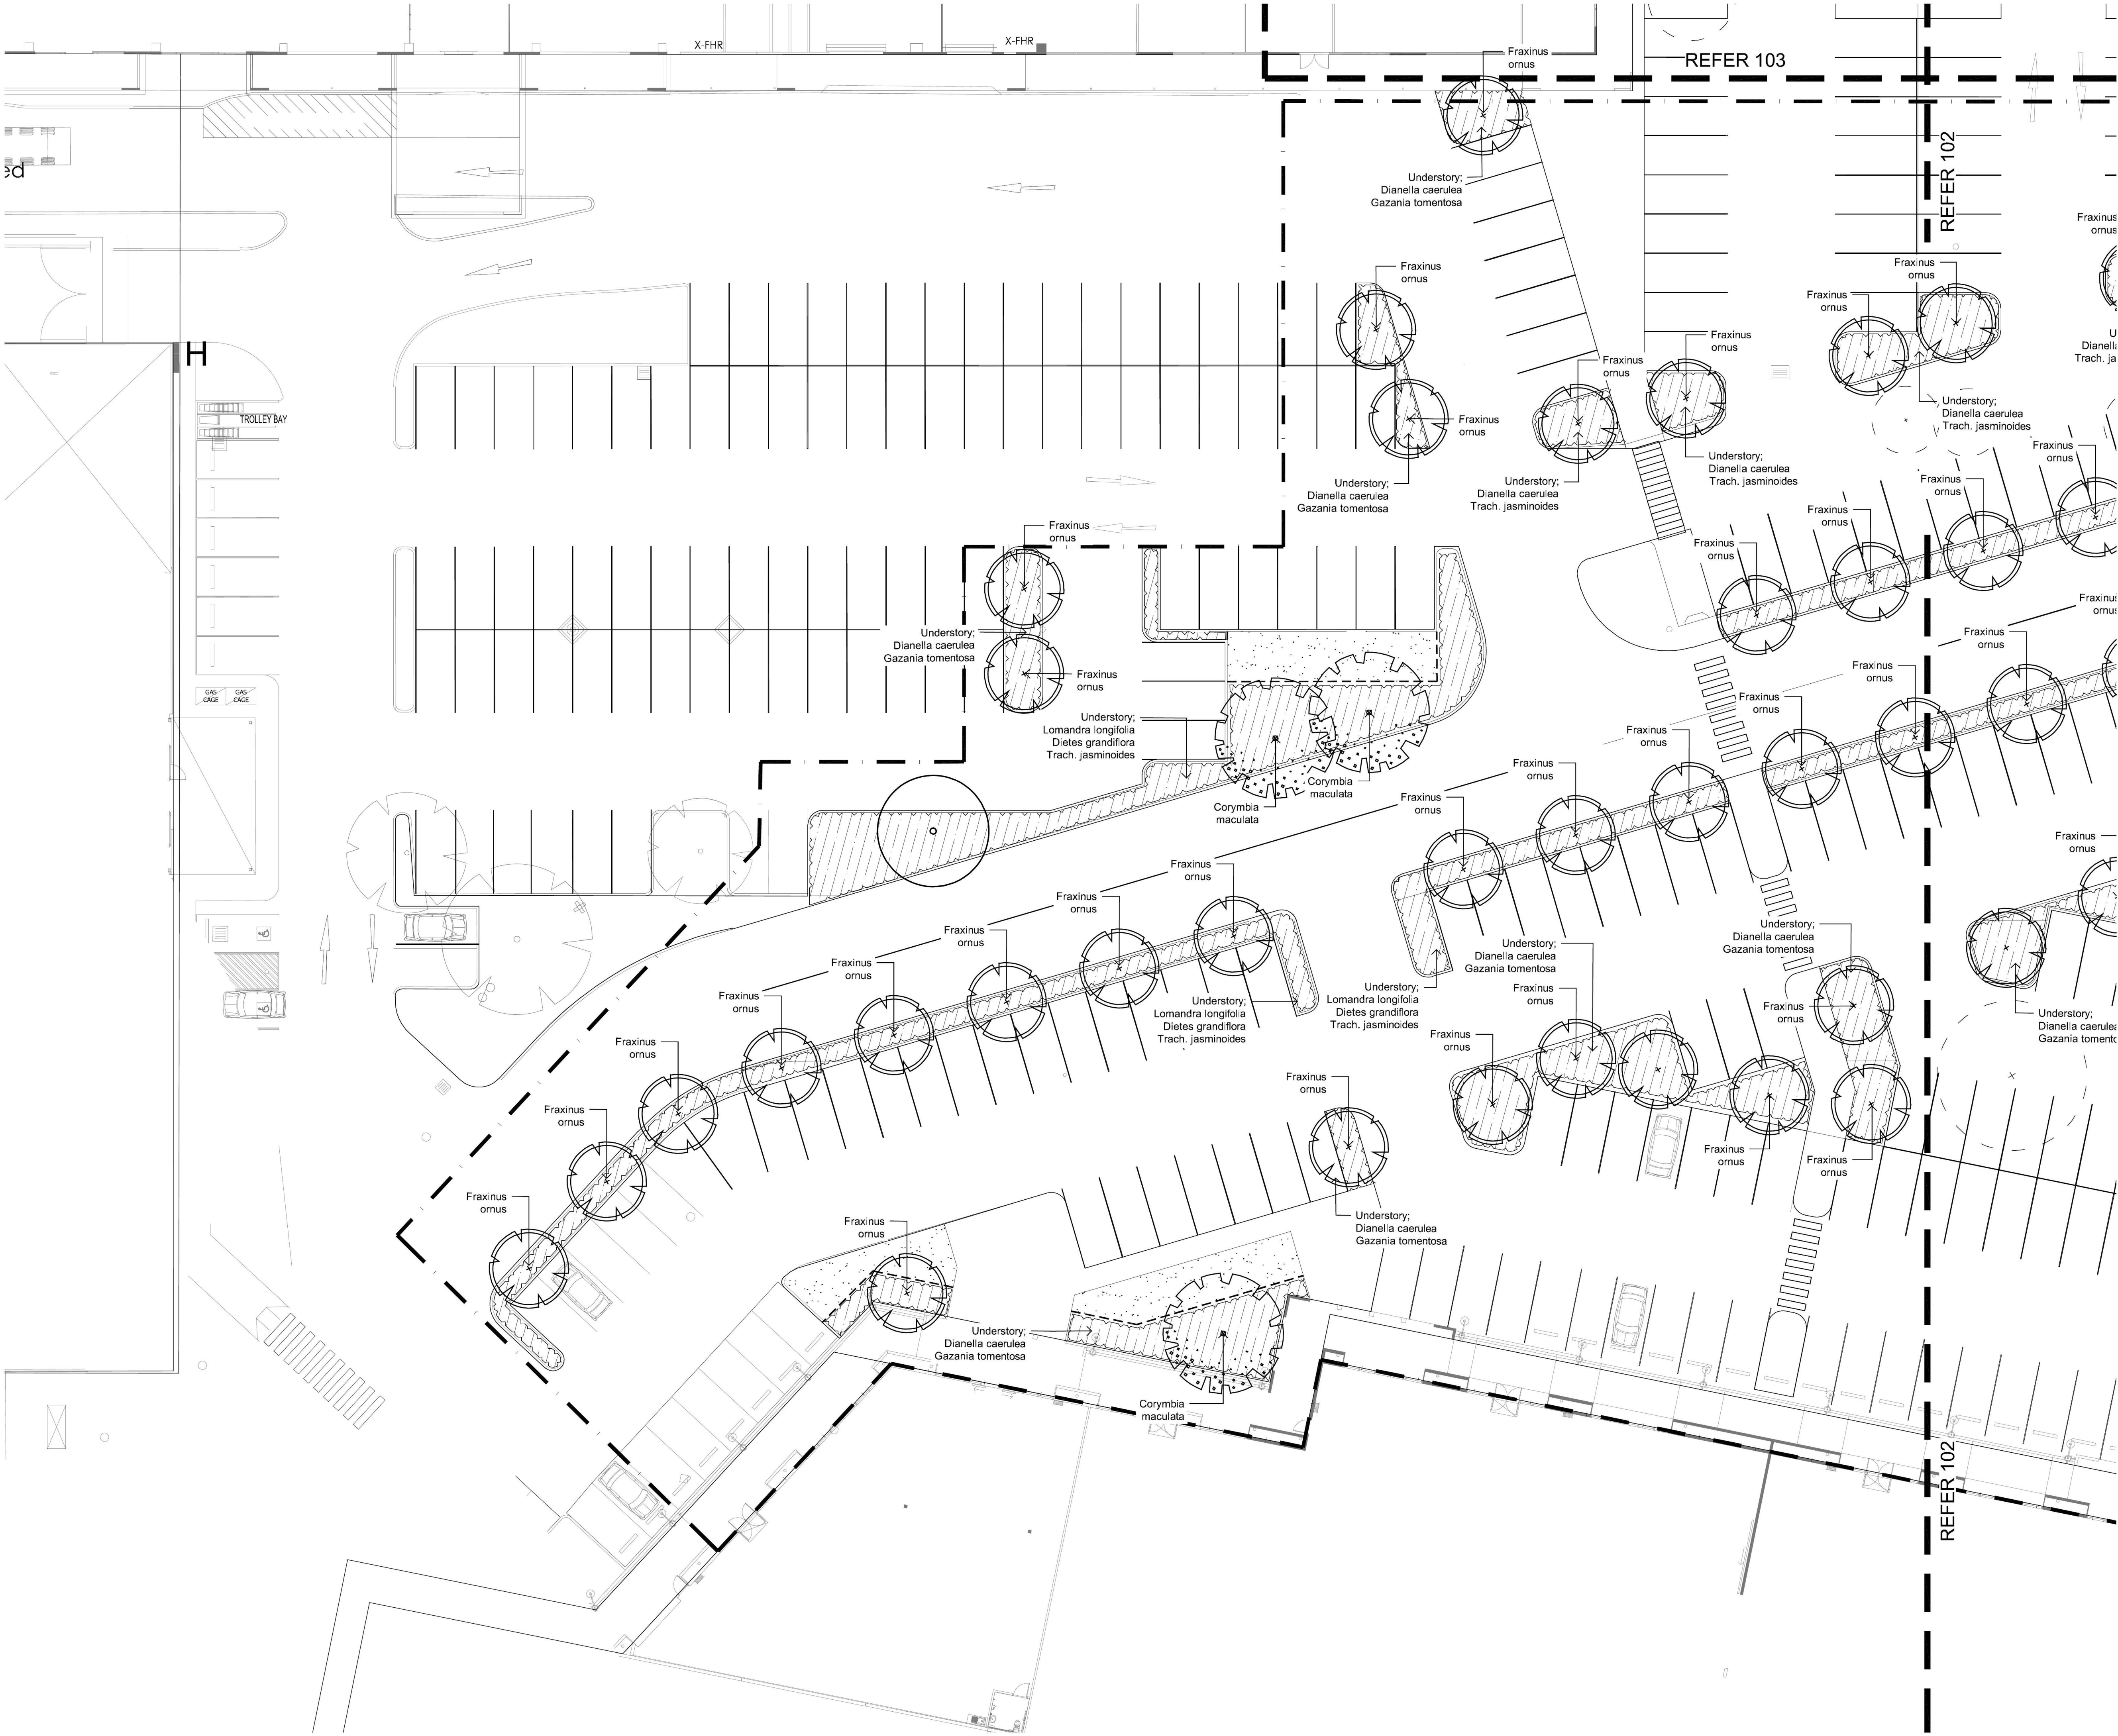


© 2016 Site Image (NSW) Pty Ltd ABN 44 801 262 380 as agent for Site Image NSW Partnership. All rights reserved. This drawing is copyright, and shall not be reproduced or copied in any form or by any means (graphic, electronic or mechanical including photocopy) without the written permission of Site Image (NSW) Pty Ltd. Any license, expressed or implied, to use this document for any purpose whatsoever is restricted to the terms of the written agreement between Site Image (NSW) Pty Ltd and the instructing party.

The contractor shall check and verify all work on site (including work by others) before commencing the landscape installation. Any discrepancies are to be reported to the Project Manager or Landscape Architect prior to commencing work. Do not scale this drawing. Any required dimensions not shown shall be referred to the Landscape Architect for confirmation.

A	FOR COMMENT	LM	NM	10.10.2017
Issue	Revision Description	Drawn	Check	Date

- LEGEND**
- EOW line
 - Existing trees to be removed
 - Existing trees retained
 - Proposed Trees
 - Proposed Groundcover (Refer to Plant Schedule & Details)
 - Turf (Refer to Landscape Details & Spec)
 - Insitu Concrete Footpath (Refer to Engineer's Detail)
 - Mild Steel Edge (Refer to Landscape Details)

Key Plan:

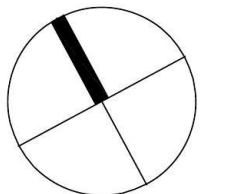

Client:
Harvey Norman

Project:
Penrith Homemaker Centre
Cnr. Mulgoa Rd & Wolseley St
Penrith

SITE IMAGE
Level 1, 3-5 Baptist Street
Redfern NSW 2016
Australia
Tel: (61 2) 8332 5600
Fax: (61 2) 9698 2877
www.siteimage.com.au
Site Image (NSW) Pty Ltd
ABN 44 801 262 380



PRELIMINARY

Drawing Name:
Landscape Plan
Sheet 1

Scale: 1:200 @ A1
Job Number:
Drawing Number:
Issue:


SS17-3657 101 A

The contractor shall check and verify all work on site (including work by others) before commencing the landscape installation. Any discrepancies are to be reported to the Project Manager or Landscape Architect prior to commencing work. Do not scale this drawing. Any required dimensions not shown shall be referred to the Landscape Architect for confirmation.

A FOR COMMENT
Issue Revision Description
LM NM 10.10.2017
Drawn Check Date

- LEGEND
- EOW line
 - Existing trees to be removed
 - Existing trees retained
 - Proposed Trees
 - Proposed Groundcover (Refer to Plant Schedule & Details)
 - Turf (Refer to Landscape Details & Spec)
 - Insitu Concrete Footpath (Refer to Engineer's Detail)
 - Mild Steel Edge (Refer to Landscape Details)

Key Plan:

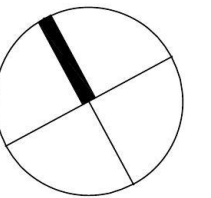

Client:
Harvey Norman

Project:
Penrith Homemaker Centre
Cnr. Mulgoa Rd & Wolseley St
Penrith

SITE IMAGE
Level 1, 3-5 Baptist Street
Redfern NSW 2016
Australia
Tel: (61 2) 8332 5600
Fax: (61 2) 9698 2877
www.siteimage.com.au
Site Image (NSW) Pty Ltd
ABN 44 801 262 380



PRELIMINARY

Drawing Name:
Landscape Plan
Sheet 2

Scale: 1:200 @ A1
Job Number:
Drawing Number:
Issue:

SS17-3657 102 A

REFER 104

REFER 104




REFER 101

REFER 101


NOT FOR CONSTRUCTION

The contractor shall check and verify all work on site (including work by others) before commencing the landscape installation. Any discrepancies are to be reported to the Project Manager or Landscape Architect prior to commencing work. Do not scale this drawing. Any required dimensions not shown shall be referred to the Landscape Architect for confirmation.

A	FOR COMMENT	LM	NM	10.10.2017
Issue	Revision Description	Drawn	Check	Date

   - LEGEND**
-  EOW line
 -  Existing trees to be removed
 -  Existing trees retained
 -  Proposed Trees
 -  Proposed Groundcover (Refer to Plant Schedule & Details)
 -  Turf (Refer to Landscape Details & Spec)
 -  Insitu Concrete Footpath (Refer to Engineer's Detail)
 -  Mild Steel Edge (Refer to Landscape Details)

Key Plan:

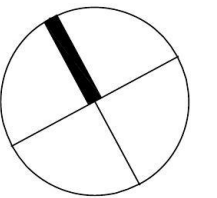

Client:
Harvey Norman

Project:
Penrith Homemaker Centre
Cnr. Mulgoa Rd & Wolseley St
Penrith

SITE IMAGE
Level 1, 3-5 Baptist Street
Redfern NSW 2016
Australia
Tel: (61 2) 8332 5600
Fax: (61 2) 9698 2877
www.siteimage.com.au
Site Image (NSW) Pty Ltd
ABN 44 801 262 380



PRELIMINARY

Drawing Name:
Landscape Plan
Sheet 3

Scale: 1:200 @ A1
Job Number:
Drawing Number:
Issue:

SS17-3657 **103 A**


NOT FOR CONSTRUCTION

The contractor shall check and verify all work on site (including work by others) before commencing the landscape installation. Any discrepancies are to be reported to the Project Manager or Landscape Architect prior to commencing work. Do not scale this drawing. Any required dimensions not shown shall be referred to the Landscape Architect for confirmation.

A	FOR COMMENT	LM	NM	10.10.2017
Issue	Revision Description	Drawn	Check	Date

- LEGEND**
- EOW line
 - Existing trees to be removed
 - Existing trees retained
 - Proposed Trees
 - Proposed Groundcover (Refer to Plant Schedule & Details)
 - Turf (Refer to Landscape Details & Spec)
 - Insitu Concrete Footpath (Refer to Engineer's Detail)
 - Mild Steel Edge (Refer to Landscape Details)

Key Plan:

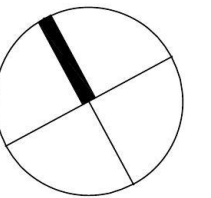

Client:
Harvey Norman

Project:
Penrith Homemaker Centre
Cnr. Mulgoa Rd & Wolseley St
Penrith

SITE IMAGE
Level 1, 3-5 Baptist Street
Redfern NSW 2016
Australia
Tel: (61 2) 8332 5600
Fax: (61 2) 9698 2877
www.siteimage.com.au
Site Image (NSW) Pty Ltd
ABN 44 801 262 380



PRELIMINARY

Drawing Name:
Landscape Plan
Sheet 4

Scale: 1:200 @ A1
Job Number:
Drawing Number:
Issue:



SS17-3657 104 A

NOT FOR CONSTRUCTION


The contractor shall check and verify all work on site (including work by others) before commencing the landscape installation. Any discrepancies are to be reported to the Project Manager or Landscape Architect prior to commencing work. Do not scale this drawing. Any required dimensions not shown shall be referred to the Landscape Architect for confirmation.

A FOR COMMENT LM NM 10.10.2017
Issue Revision Description Drawn Check Date

LEGEND

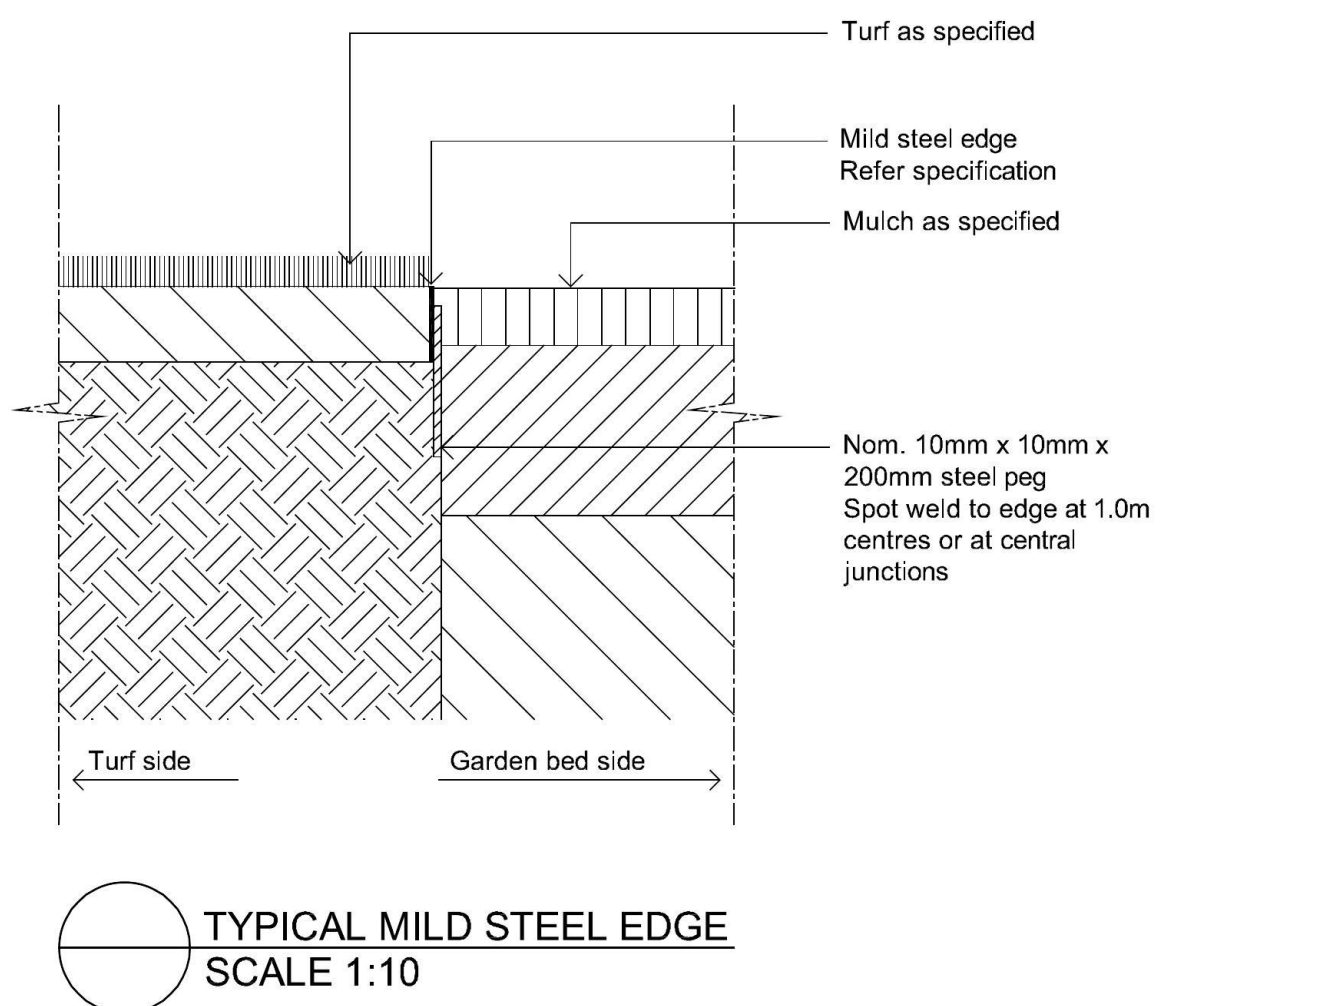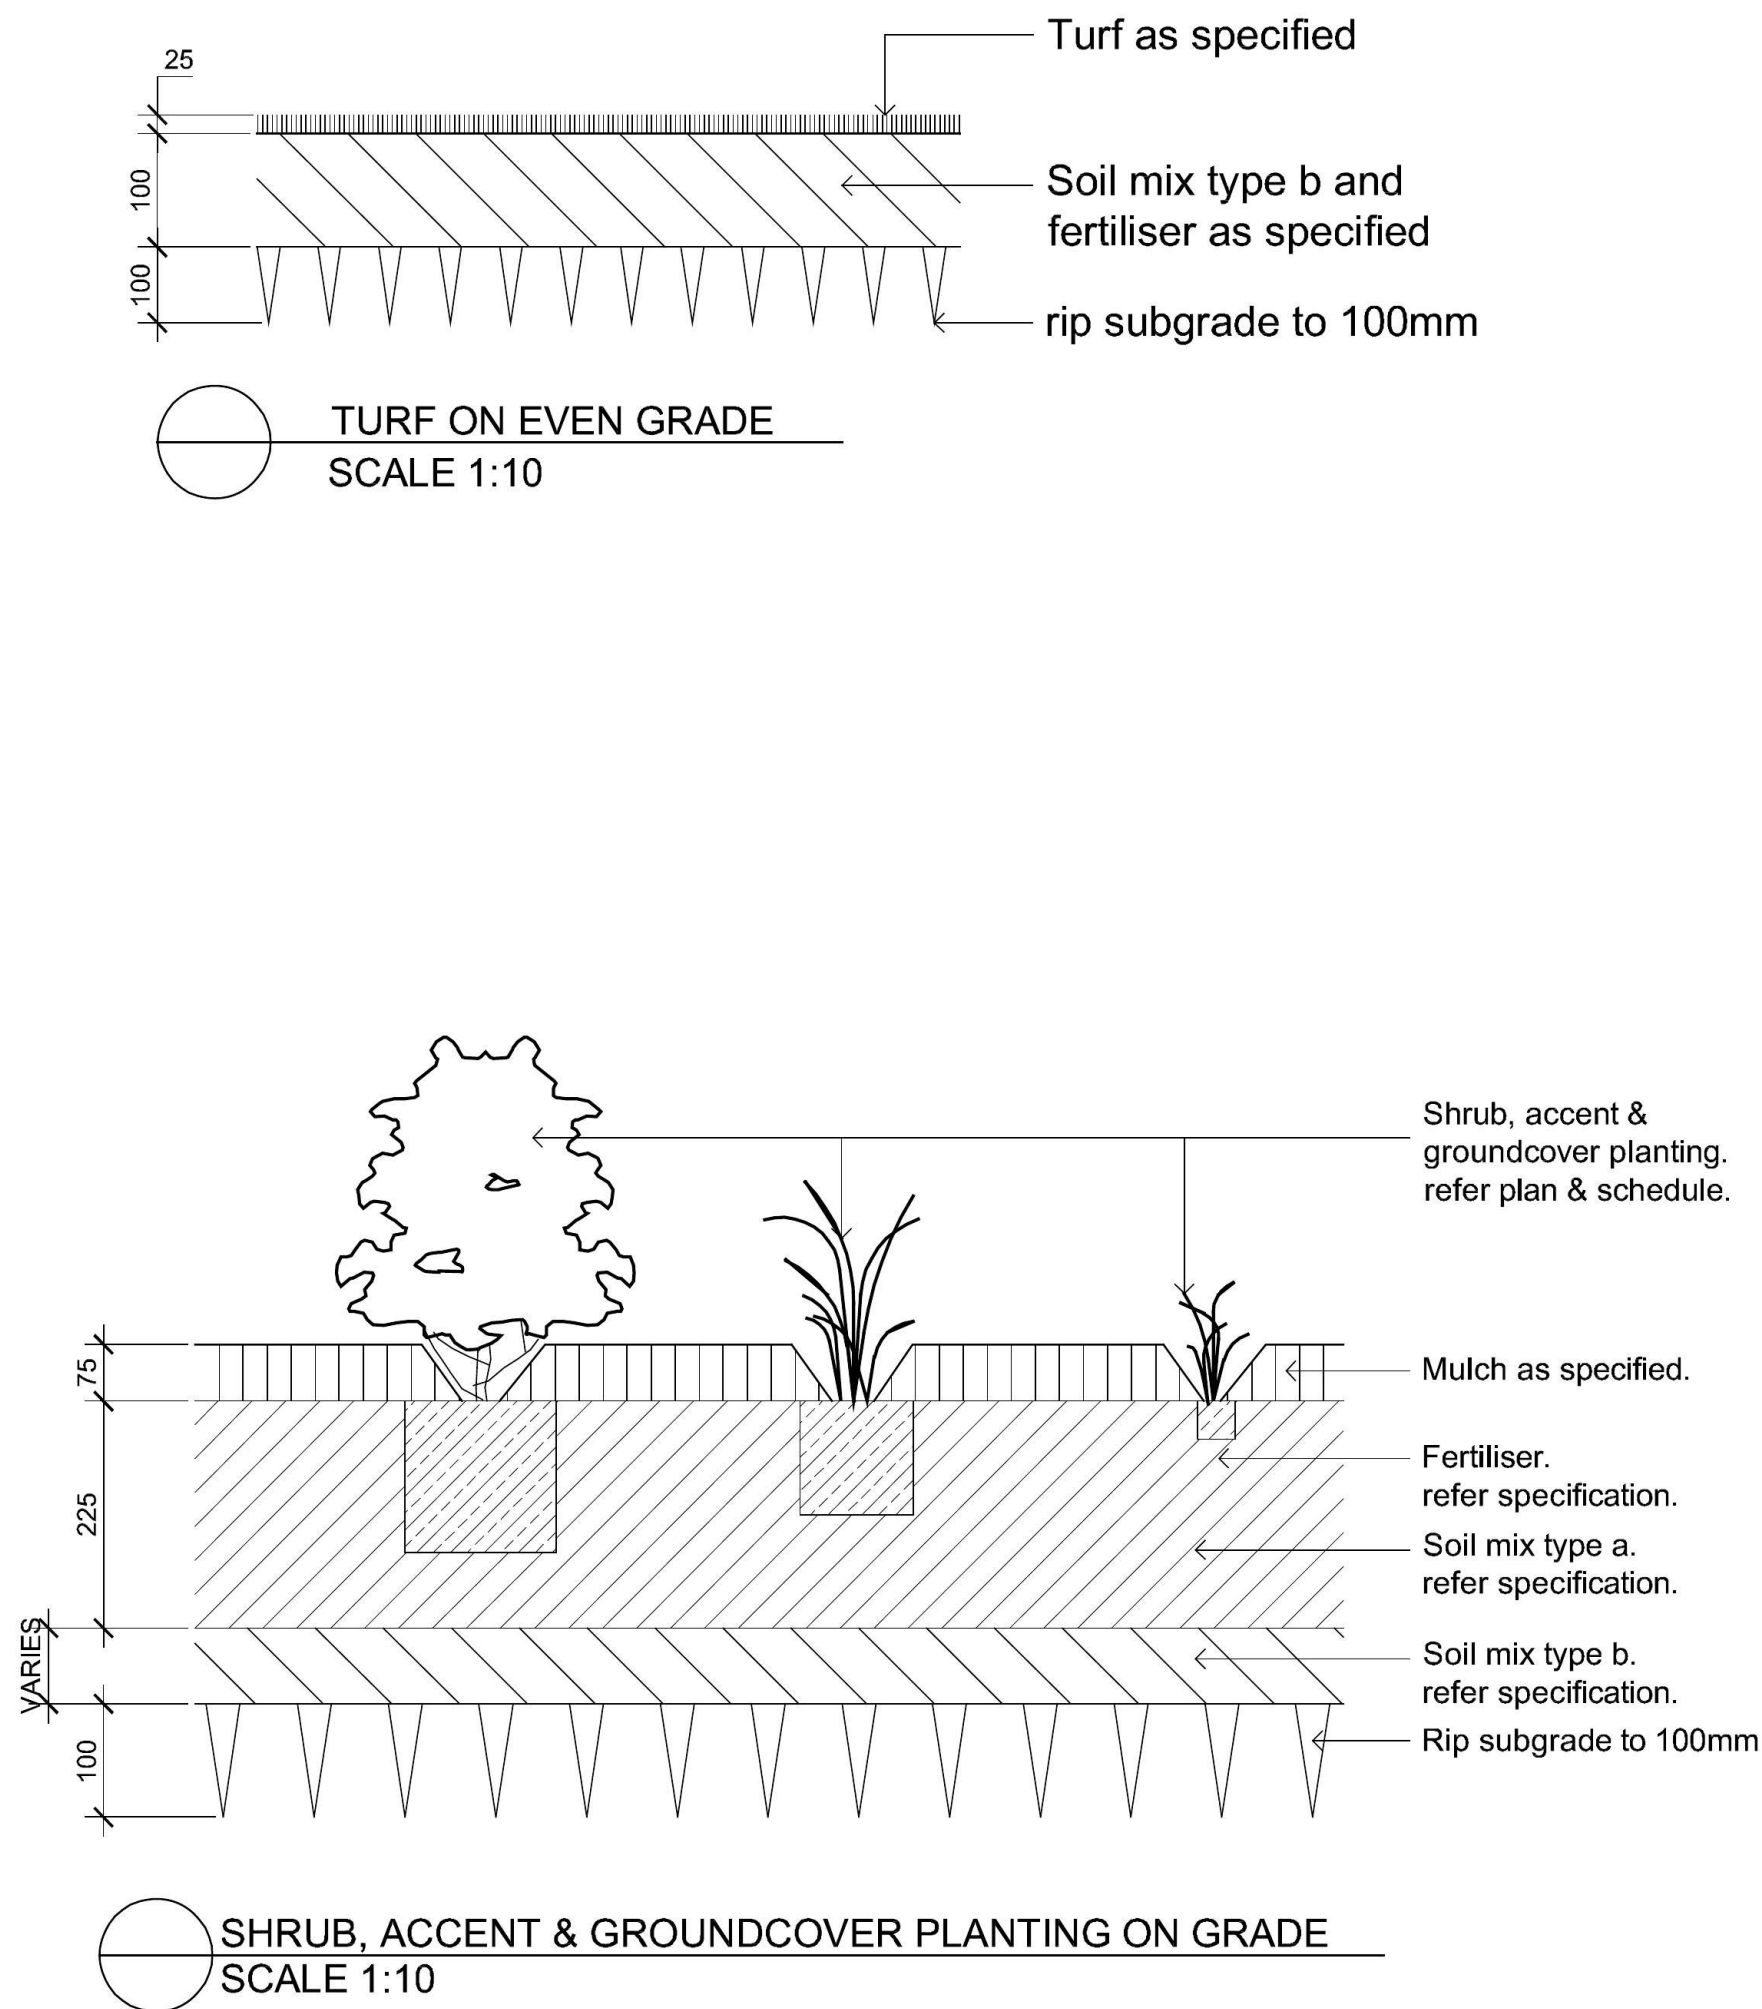

TYPICAL MILD STEEL EDGE
SCALE 1:10

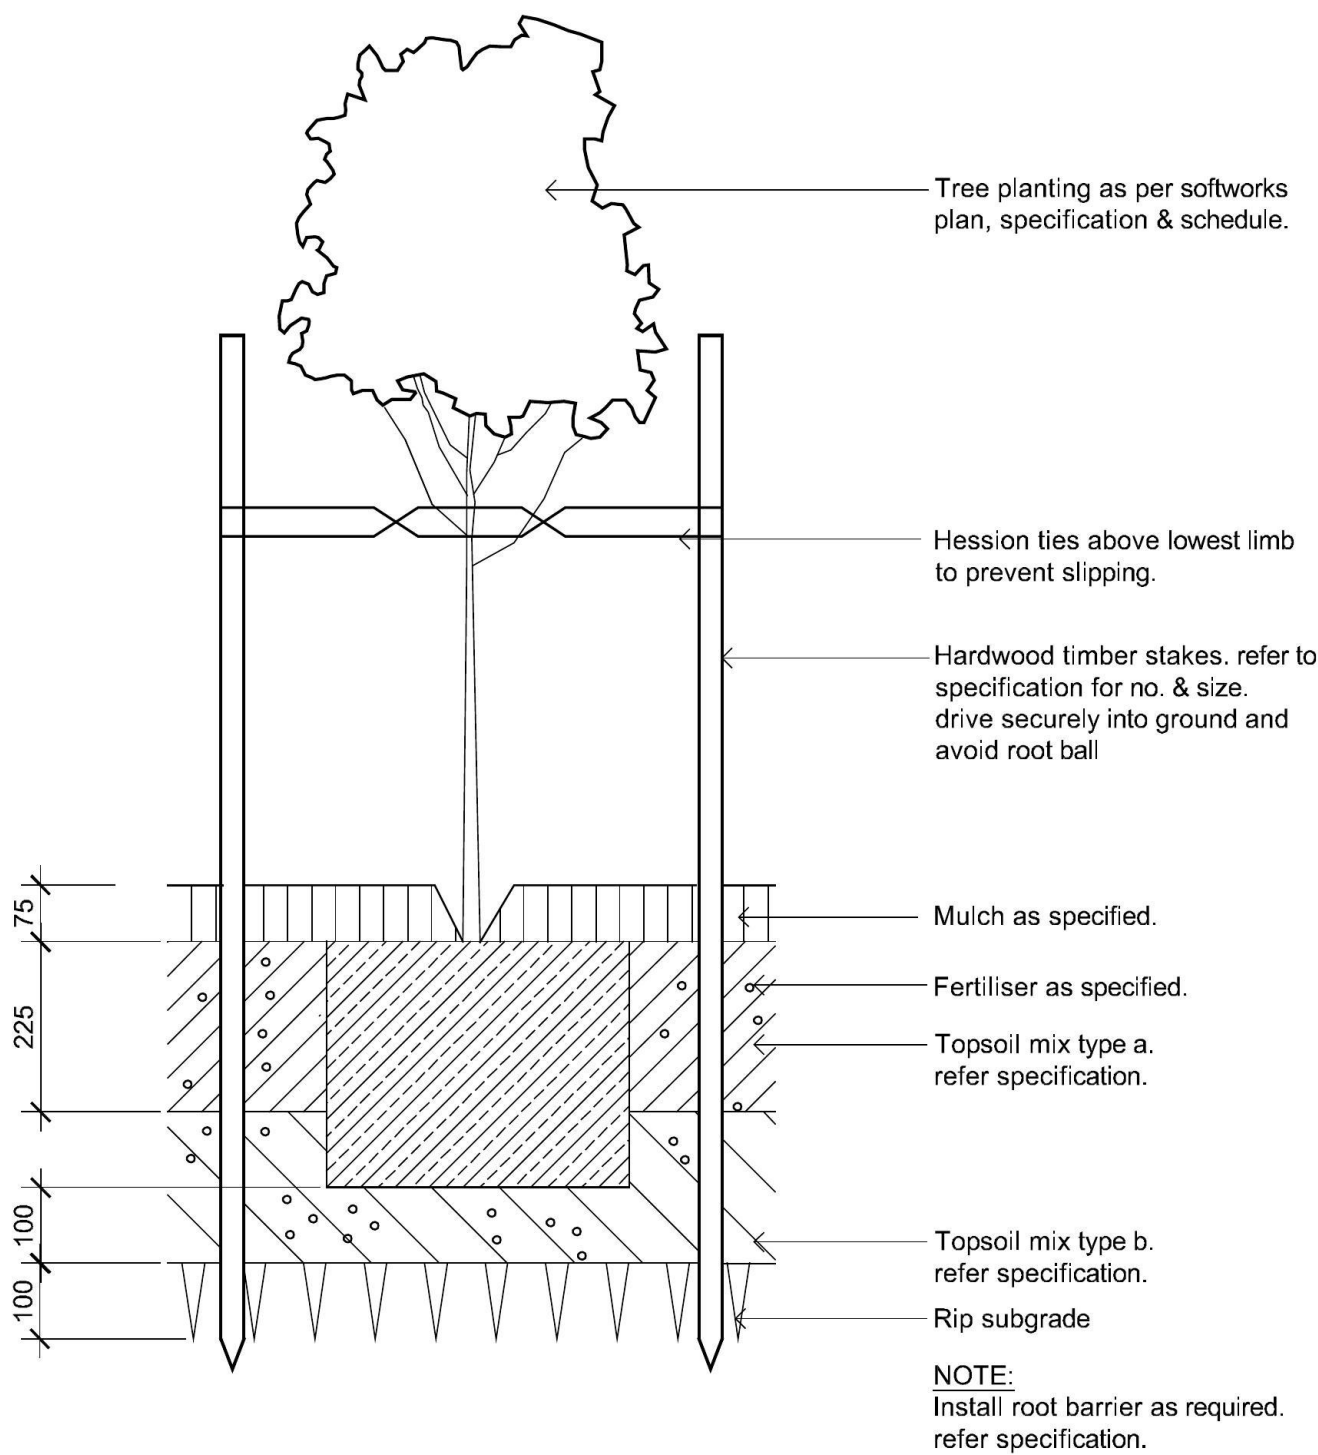

25L-75L TREE PLANTING ON GRADE
SCALE 1:10

SYMBOL	BOTANIC NAME	COMMON NAME	MATURE SIZE (h x w) (m)	SPACING	POT SIZE
TREES					
Cm	Corymbia maculata	Spotted Gum	20 x 8	As Shown	200L
Fo	Fraxinus ornus	Manna ash	15 x 4	As Shown	200L
GRASSES & GROUNDCOVER PLANTING					
Dc	Dianella caerulea	Blue Flax Lily	.75 x .75	5 per m ²	200mm
Dg	Dietes grandiflora	Large Wild Iris	1 x .75	5 per m ²	200mm
Gt	Gazania tomentosa	Gazania	0.2 x 1	5 per m ²	200mm
Ll	Lomandra longifolia	Mat Rush	.75 x 1	5 per m ²	200mm
Tj	Trachelospermum jasminoides	Star Jasmine	.75 x 1	5 per m ²	200mm

Key Plan:

Client:
Harvey Norman

Project:
Penrith Homemaker Centre
Cnr. Mulgoa Rd & Wolseley St
Penrith

S I T E I M A G E
Level 1, 3-5 Baptist Street
Redfern NSW 2016
Australia
Tel: (61 2) 8332 5600
Fax: (61 2) 9698 2877
www.siteimage.com.au
Site Image (NSW) Pty Ltd
ABN 44 801 262 380
Landscape Architects

PRELIMINARY

Drawing Name:
Landscape Details

Scale:
Job Number: Drawing Number: Issue:

SS17-3657

501 A