


MATERIALS FINISHES BOARD

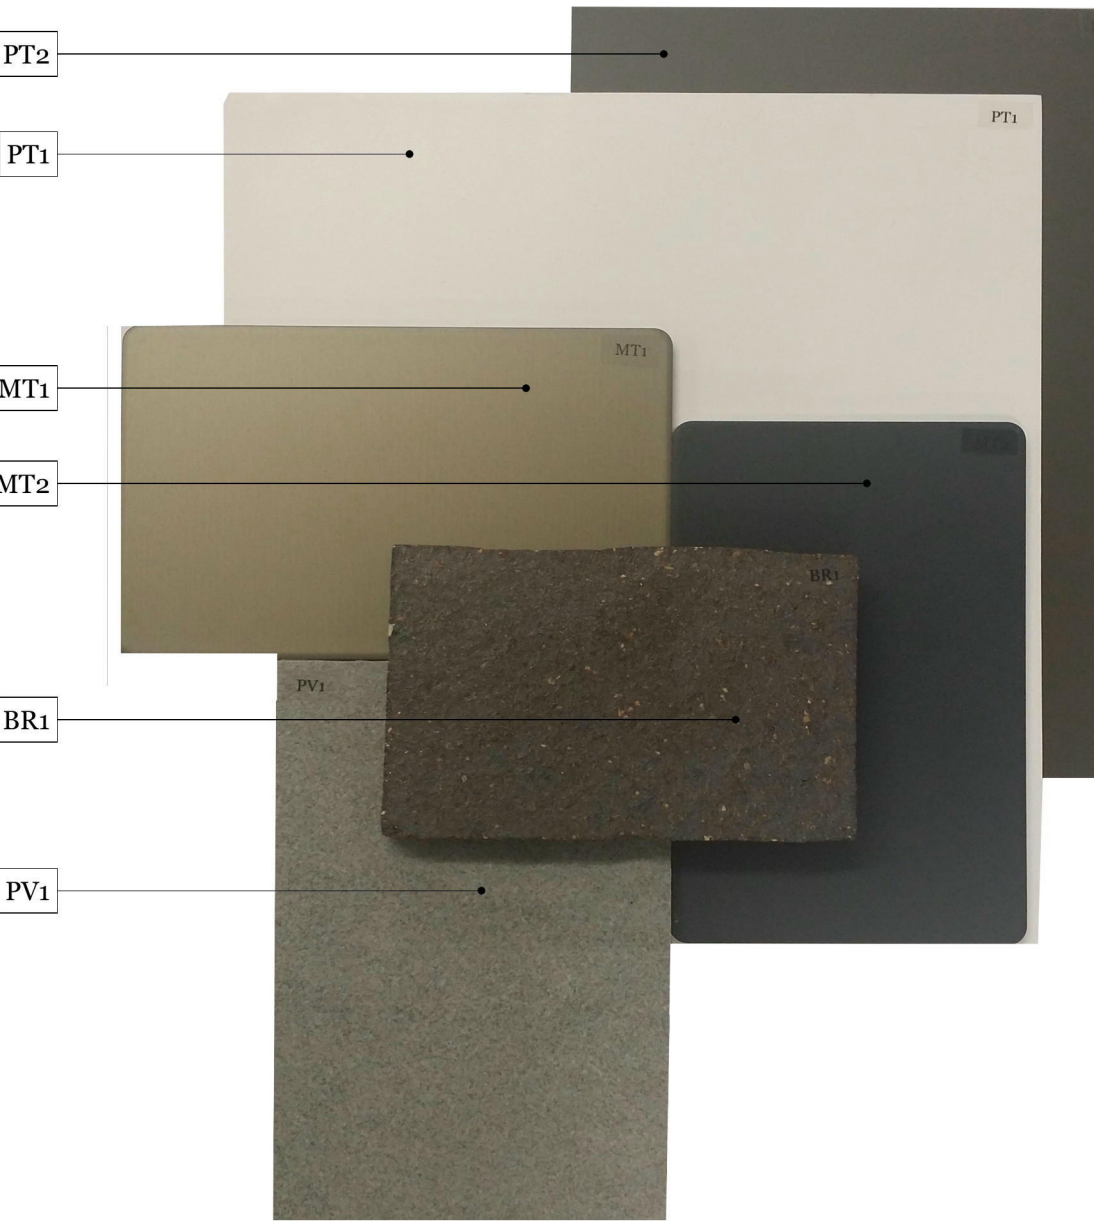

- PT1 - Paint Colour 1. White
PT2 - Paint Colour 2. Grey
MT1 - Metal Frame. Bronze
MT2 - Metal Roof. Dark Grey
BR1 - Brick. Black Beauty
PV1 - Ground Paver



01 East Elevation
1:200



02 West Elevation
1:200




Crosswhite
Basis
Thermal Performance
phone: 02 9211 1111
email: thermal@crosswhite.com.au
Landscape Design
URD
phone: 02 9211 9660
email: croswhite@urid.com.au
Integrated Services
URD
phone: 02 9211 9660
email: croswhite@urid.com.au

BCA
Basis
Thermal Performance
phone: 02 9211 1111
email: thermal@crosswhite.com.au
Landscape Design
URD
phone: 02 9211 9660
email: croswhite@urid.com.au
Integrated Services
URD
phone: 02 9211 9660
email: croswhite@urid.com.au


Rev.	Date	By	Ckd	Description
A	29/04/16	JR/AK	NB	DA SUBMISSION

DKO Architecture (NSW) Pty Ltd
C39, 38-48 MacArthur Street
Ultimo, NSW 2007
T +61 2 8346 4500
info@dko.com.au, www.dko.com.au
ABN: 81 356 706 590
NSW Nominated Architects
Koon de Kijger 2167 & David Randerson 8342
© DKO Architecture Pty Ltd
Except as allowed under copyright act, no part of this
drawing may be reproduced or otherwise dealt with
without written permission of dko Architecture.

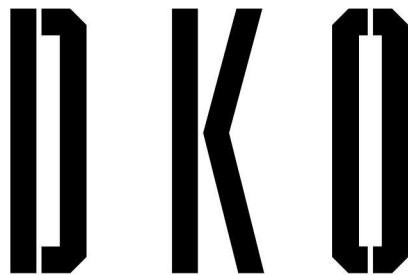


Project Name	Thornton-lot3004&3005	Project Number	11419
Project Address	Lord Sheffield Circuit, Penrith, NSW 2750	Drawing Name	1:200, 1:1250 4 1
		Scale	@A1
		Date	08/04/2016
Client	First Point, St. Hilliers	Drawing Number	DA02-3000
		Revision	A

MATERIALS FINISHES BOARD

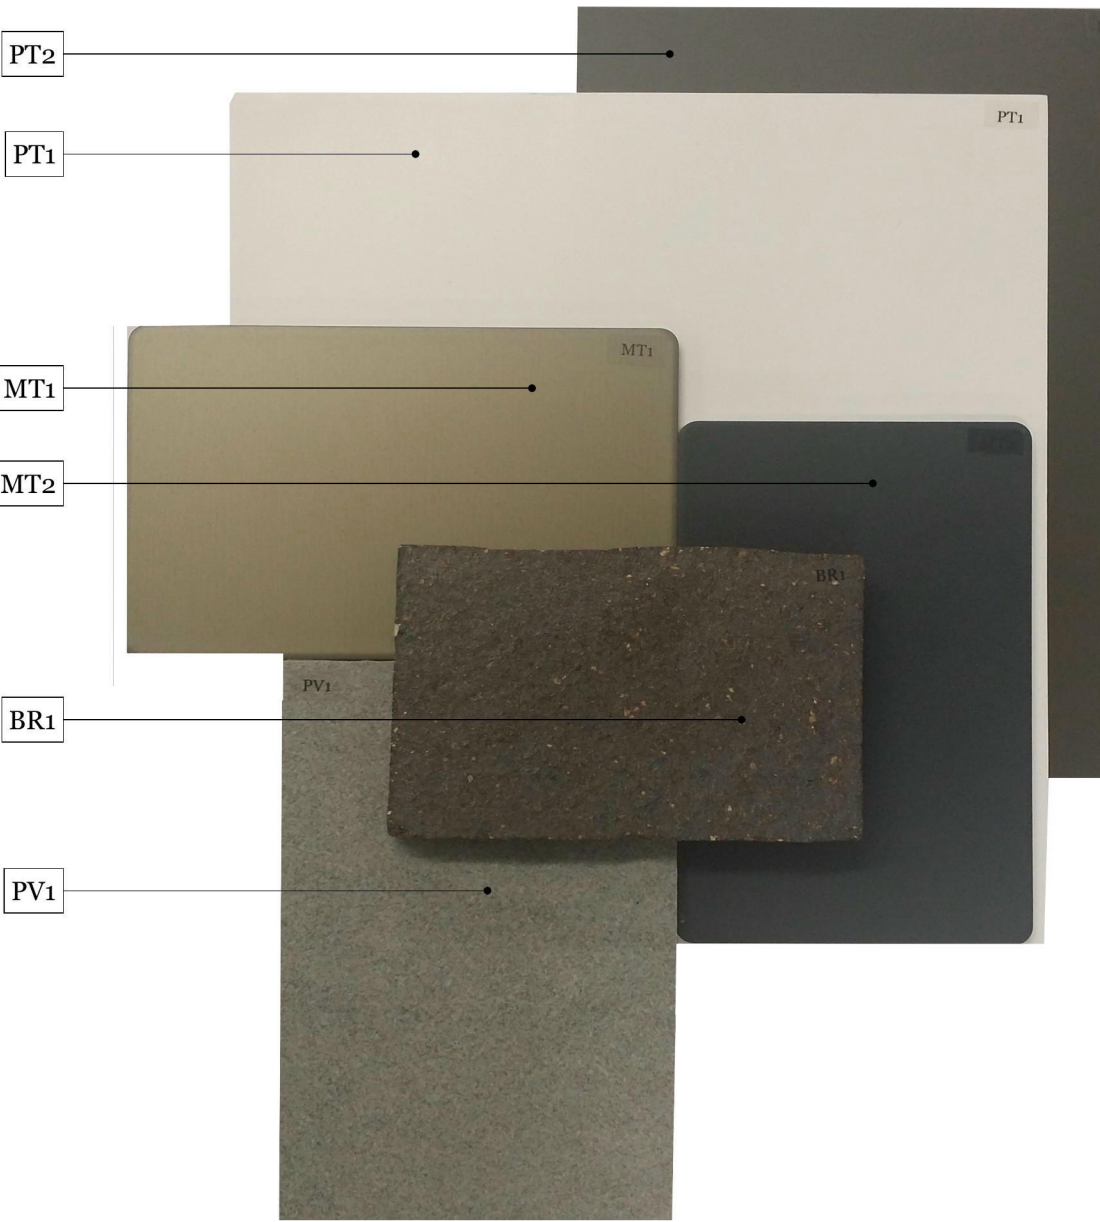

- PT1 - Paint Colour 1. White
PT2 - Paint Colour 2. Grey
MT1 - Metal Frame. Bronze
MT2 - Metal Roof. Dark Grey
BR1 - Brick. Black Beauty
PV1 - Ground Paver

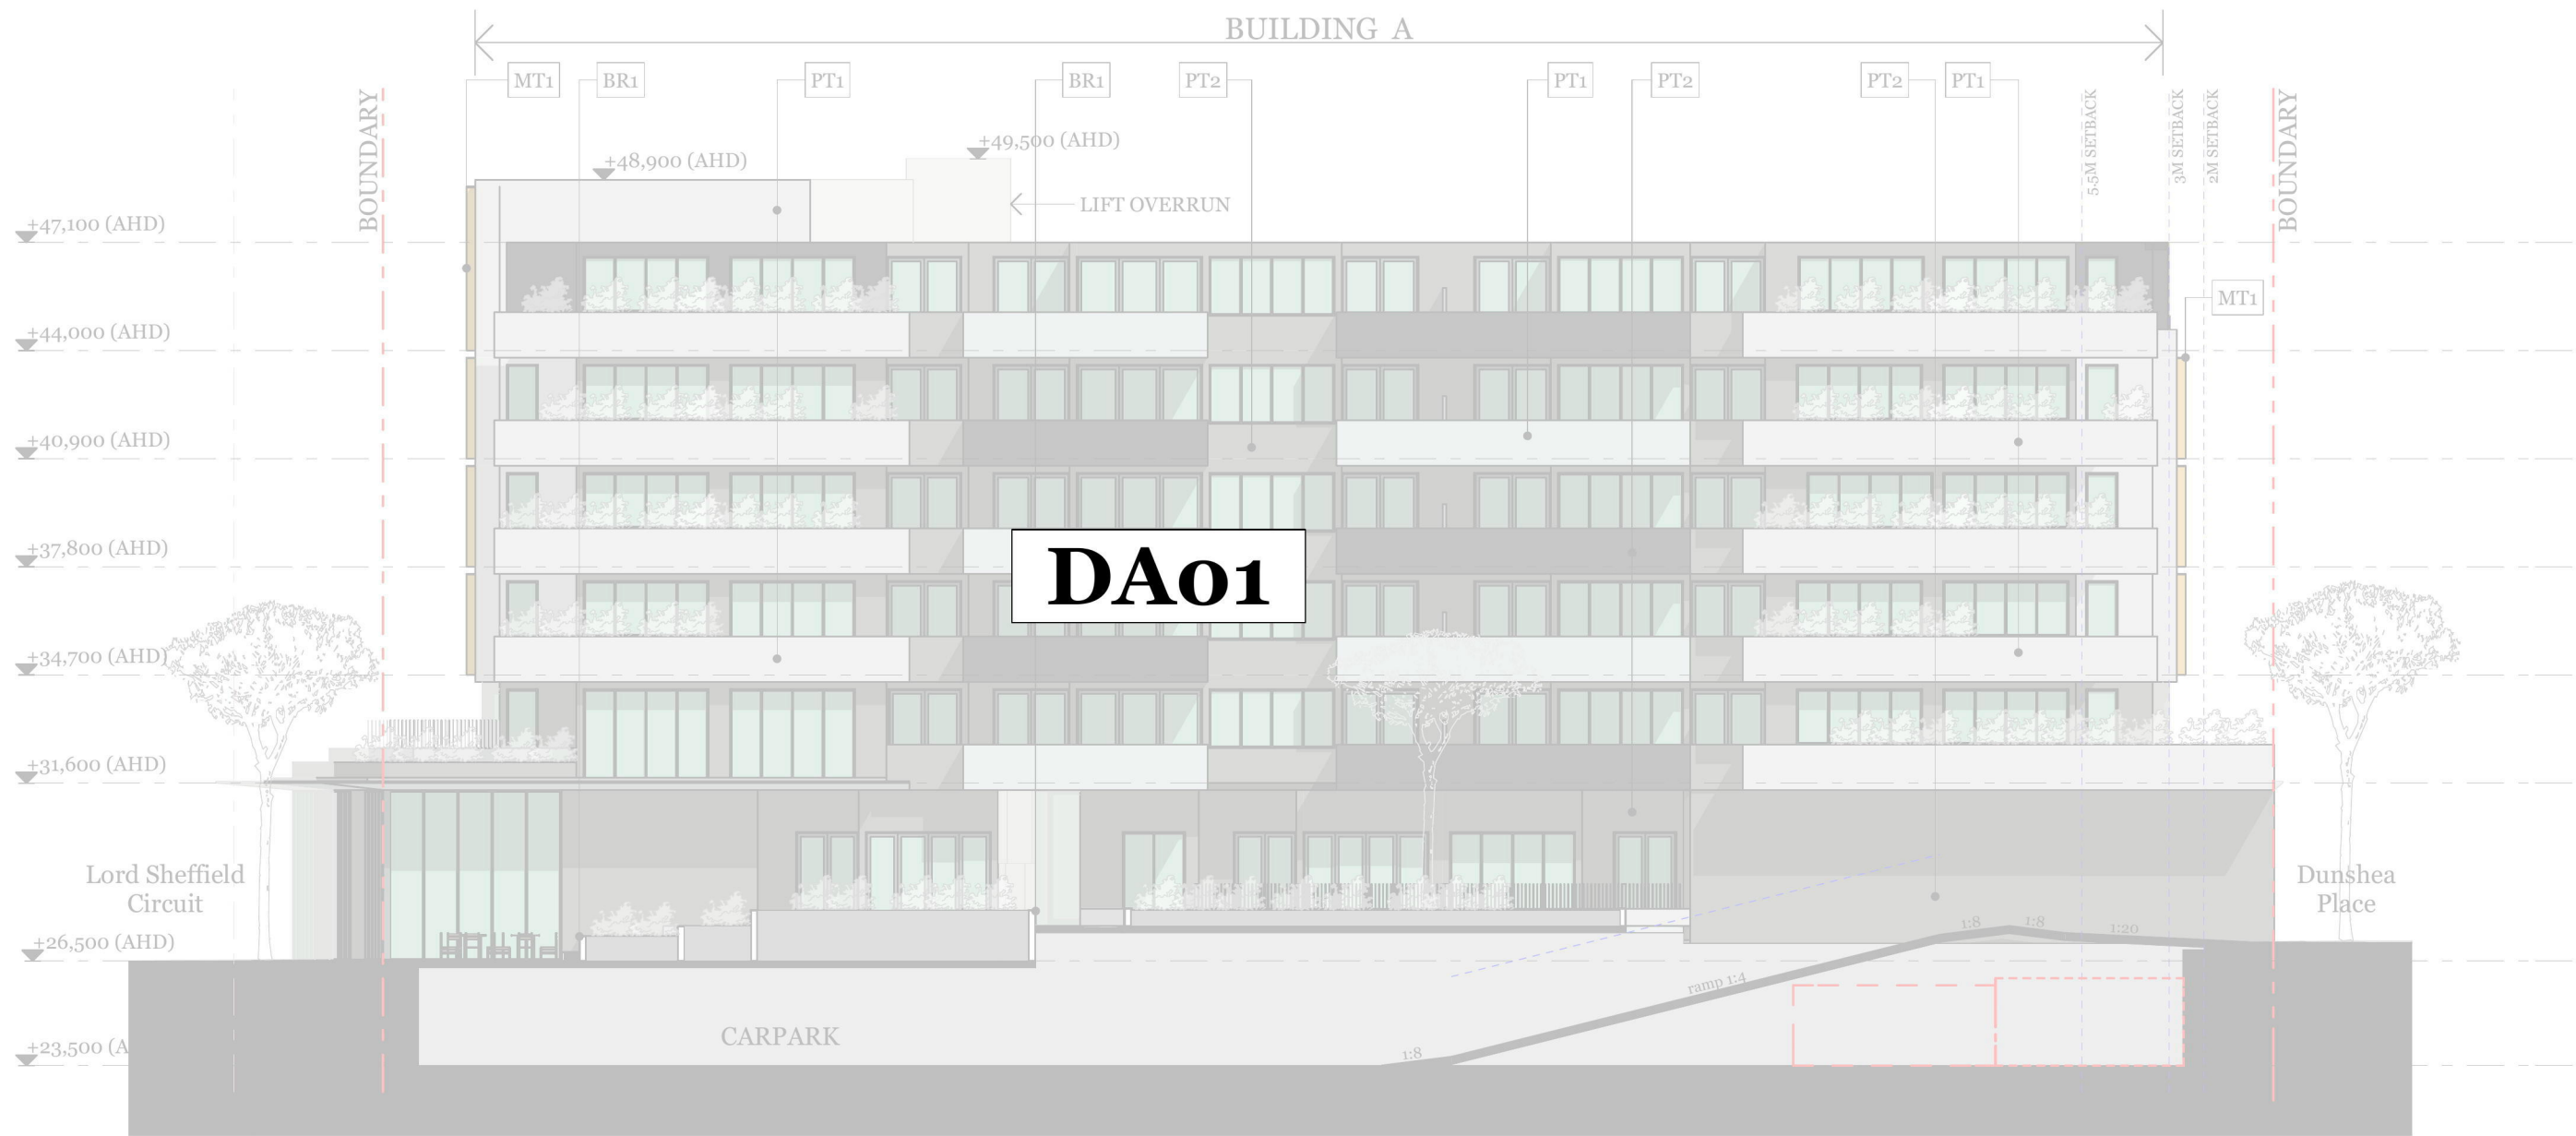

1 Internal North Elevation
1:200



2 Internal South Elevation
1:200




Crosslink
Basis
Thermal Performance
phone 0800 221 271
email: info@crosslinkthermalperformance.com.au
Landscape Design
Urban
Phone 02 9233 9660
email: cmartin@urbin.com.au
Integrated Services
Office 120 Waverley 4002, Fax 02 9478 4288
email: john.frag@ips.com.au

BCA
SAPPlus Goldsmith
phone 02 9201 7777
email: adam@engineering.com.au
Helm
Engineering & Design
phone 02 9200 3000
email: info@helfmanshield.com.au
Fire Engineer
Phone 02 9200 9905, Fax 02 9200 9915
email: tolkyn@helfmanshield.com

Rev.	Date	By	Ckd	Description
A	29/04/16	JR/AK	NB	DA SUBMISSION

DKO Architecture (NSW) Pty Ltd
C39, 38-48 MacArthur Street
Ultimo, NSW 2007
T +61 2 8346 4500
info@dko.com.au, www.dko.com.au
ABN: 81 355 706 590
NSW Nominated Architects
Koon de Kijger 2167 & David Randerson 8342
© DKO Architecture Pty Ltd
Except as allowed under copyright act, no part of this
drawing may be reproduced or otherwise dealt with
without written permission of dKO Architecture.

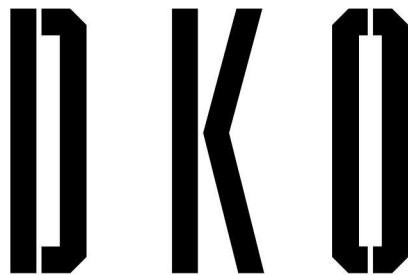

Project Name	Thornton-Lot3004&3005	Project Number	11419
Project Address	Lord Sheffield Circuit, Penrith, NSW 2750	Drawing Name	1:200, 1:1250 ns
		Scale	@A1
		Date	08/04/2016
Client	First Point, St. Hilliers	Drawing Number	DA02-3002
		Revision	A

Lord Sheffield Circuit, Thornton, Penrith

lot 3004 & 3005 - Development Application

Lord Sheffield Circuit, Thornton, Penrith NSW						28/04/2016		28/04/2016		Preliminary		
DA												
Residential						NSA	NLA	Balconies/ Terraces	GFA	GBA	Carparking	
1 Bed	1B+S	2B	3 bed	Subtotal	Spaces						m²	
~50m²	~55-60m²	~70m²	~95-105m²		m²			m²	m²			
Basement 1										4451	142	4451
Ground	6	0	5	0	11	697	967	302	2250	4722		
Level 1	10	0	12	1	23	1609		615	1741	3068		
Level 2	10	0	12	1	23	1609		316	1741	2305		
Level 3	10	0	12	1	23	1609		316	1741	2305		
Level 4	10	0	12	1	23	1609		316	1741	2305		
Level 5	10	0	12	1	23	1609		316	1741	2305		
Subtotal	56	0	65	5	126			2183	10955	21459	142	4451
	44%	0%	52%	4%								
DCP Required	10%	10%	10%	10%								
NSA Total						8742						
NLA										967		
site area						3,914 + 808m² pedestrain link =		4,722.00 m²				
FSR						2.32						

MINIMUM CARPARKING RATES						
RESIDENTIAL						
DCP	Unit Types	1 Bed	2 Bed	3 Bed	Visitor on-street - parking	Subtotal
	Parking Rate	1	1	2	1per50	
	Subtotal	56.0	65.0	10.0	18.0	150.3
	Proposed Parks	42.0	65.0	10.0	0.0	142.0

Rev.	Date	By	Ckd	Description
A	29/04/16	JR/AK	NB	DA SUBMISSION

DKO Architecture (NSW) Pty Ltd
C39, 38-48 MacArthur Street
Ullinoo, NSW 2507
T +61 2 8346 4500
info@dko.com.au, www.dko.com.au
ABN: 81 356 706 590
NSW Nominated Architects
Koon de Kijner 2/67 & David Randerson 8/42
© DKO Architecture Pty Ltd
Except as allowed under copyright act, no part of this
drawing may be reproduced or otherwise dealt with
without written permission of dko Architecture.

DKO

Project Name	Thornton-lot3004&3005	Project Number	11419
Project Address	Lord Sheffield Circuit, Penrith, NSW 2750	Drawing Name	Calculations
		Scale	
		Date	08/04/2016

Client	First Point, St. Hilliers	Drawing Number	DA02-0001
		Revision	A




Crosscheck
Basis
Thermal Performance
phone: 0800 221 271
email: thermalperformance@dko.com.au
Landscape Design
URD
phone: 02 8333 9660
email: crosst@urk.com.au
Integrated Services
URD
phone: 02 8333 9660
email: jph@isag.com.au

SCA
BPM/Pls/Goldsmith
phone: 02 9511 7777
email: sean@penrith.org.au
Risks
Design/Pls/Pls
phone: 02 9500 3000
email: eddy@penrith.org.au
Fire/Emergency
Pls/Pls
phone: 02 9500 3000
email: tokyan@penrith.org.au




East Elevation
1:500

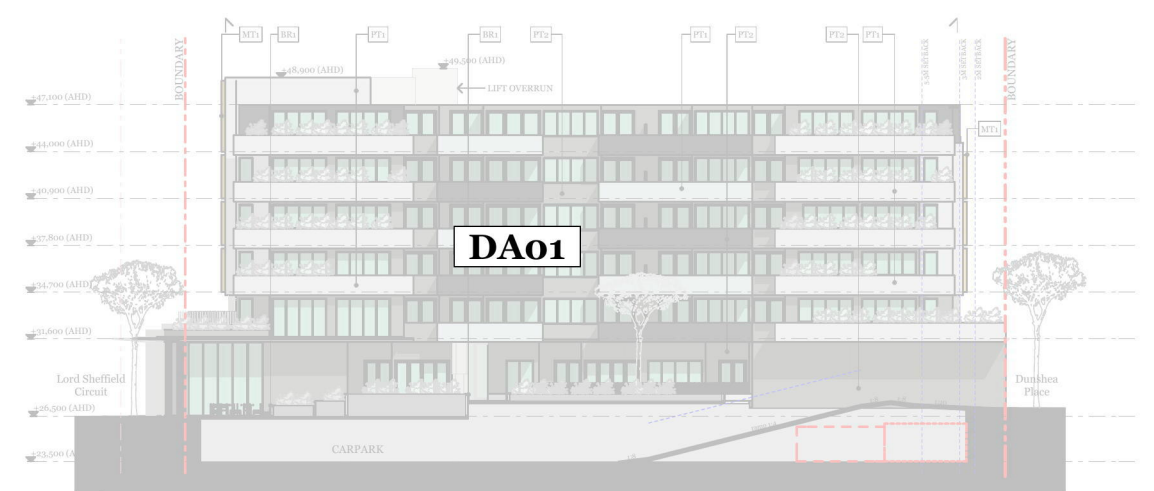

Internal North Elevation
1:500




West Elevation
1:500

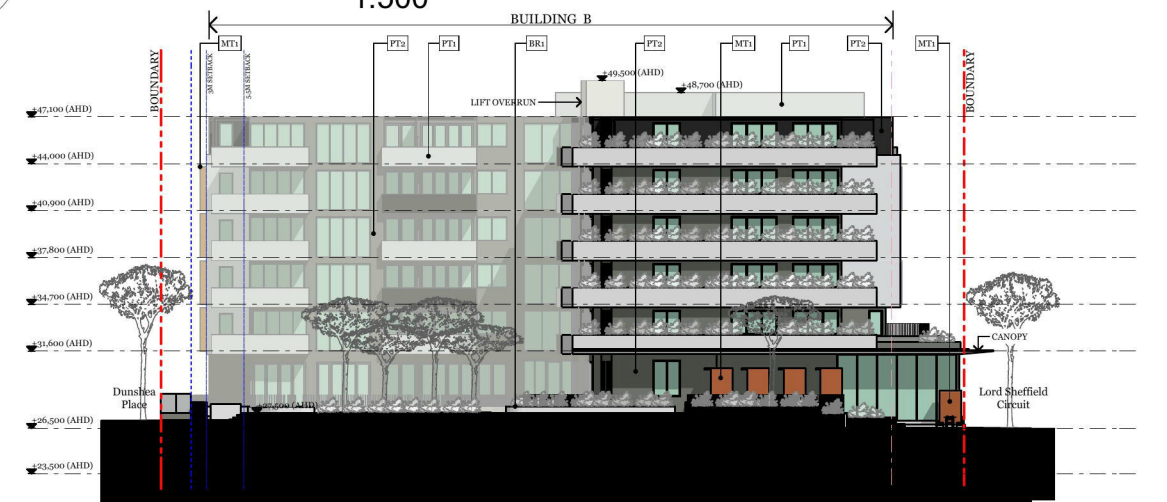


Internal South Elevation
1:500






North Elevation
1:500

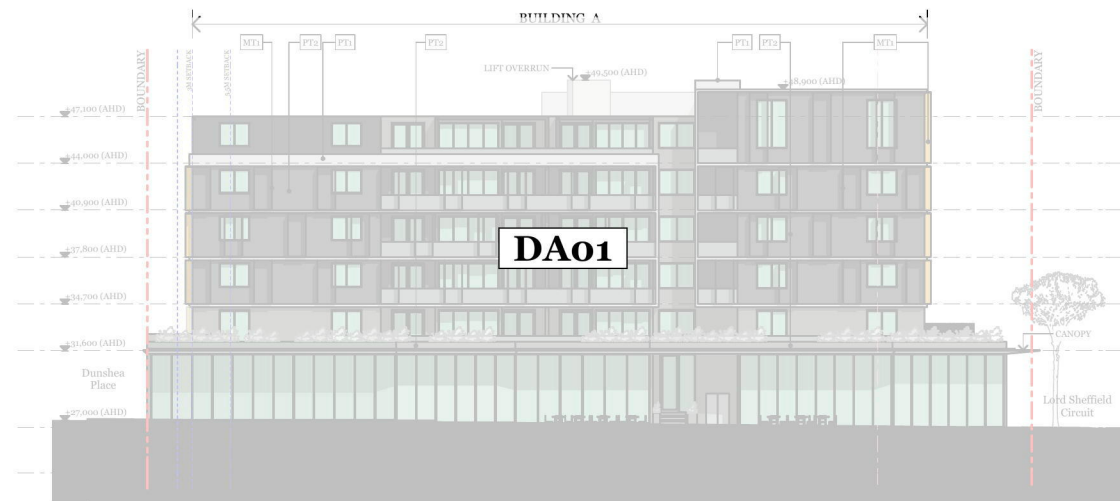


South Elevation
1:500

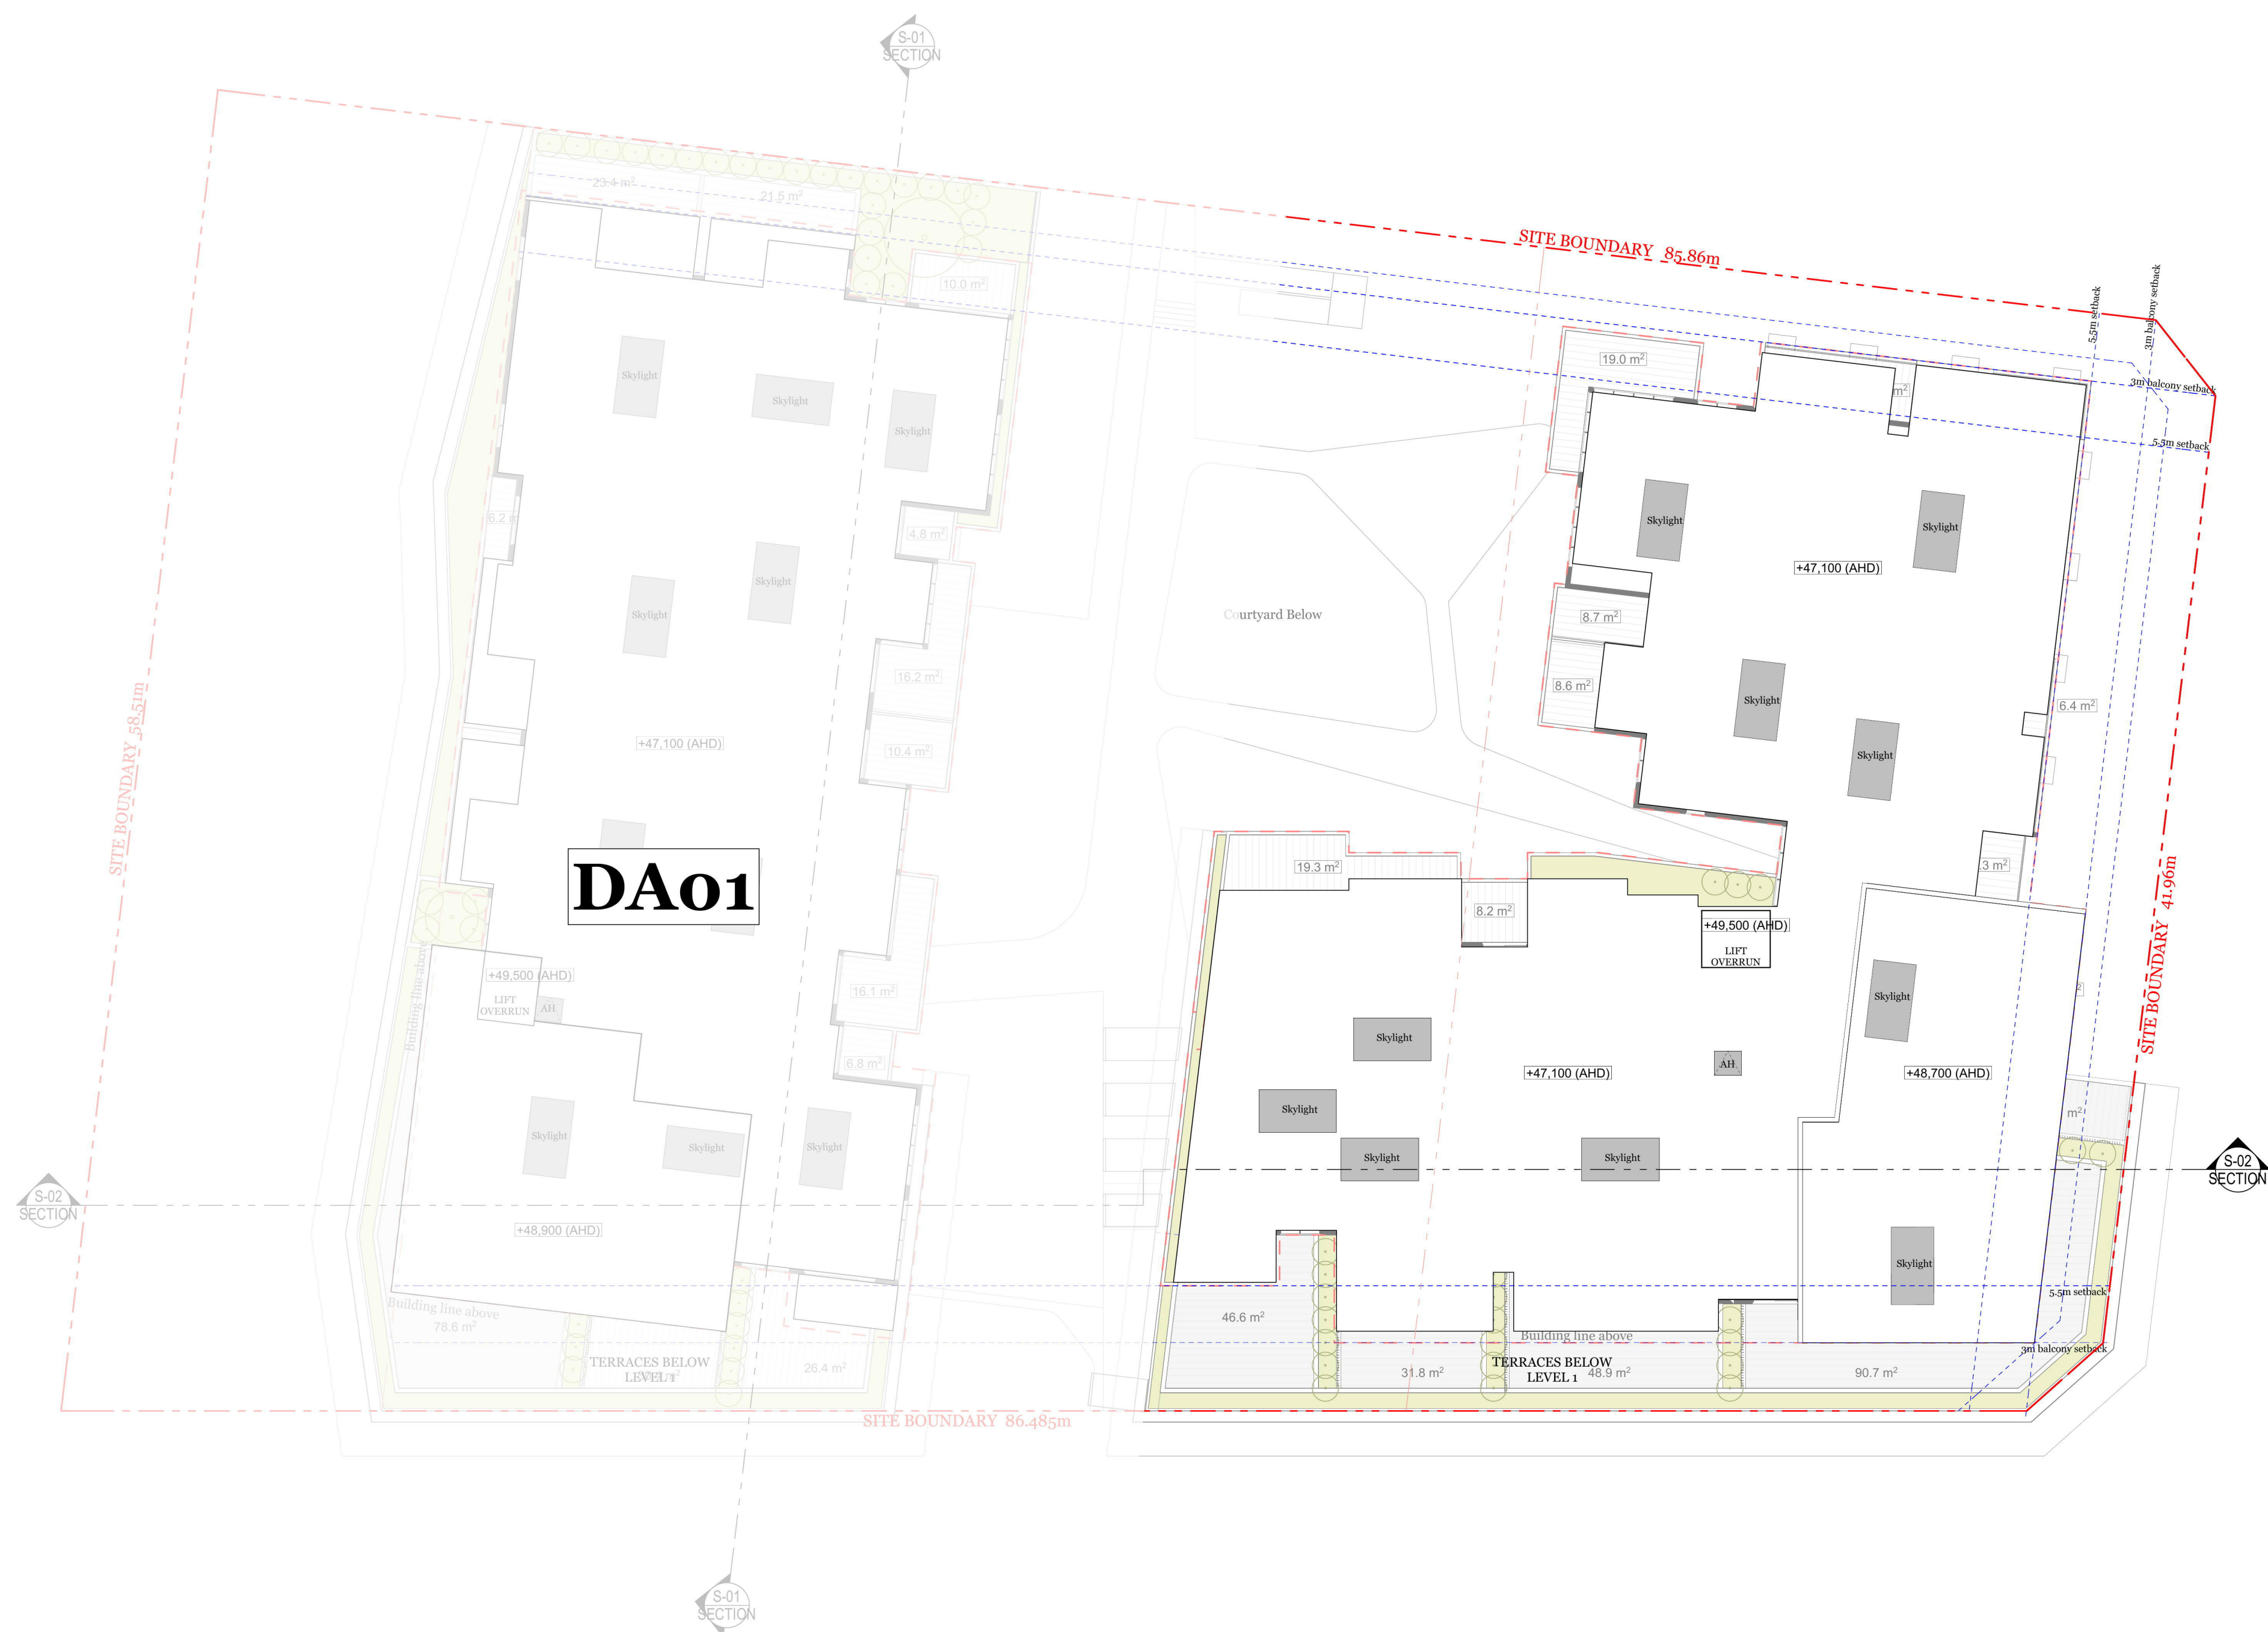

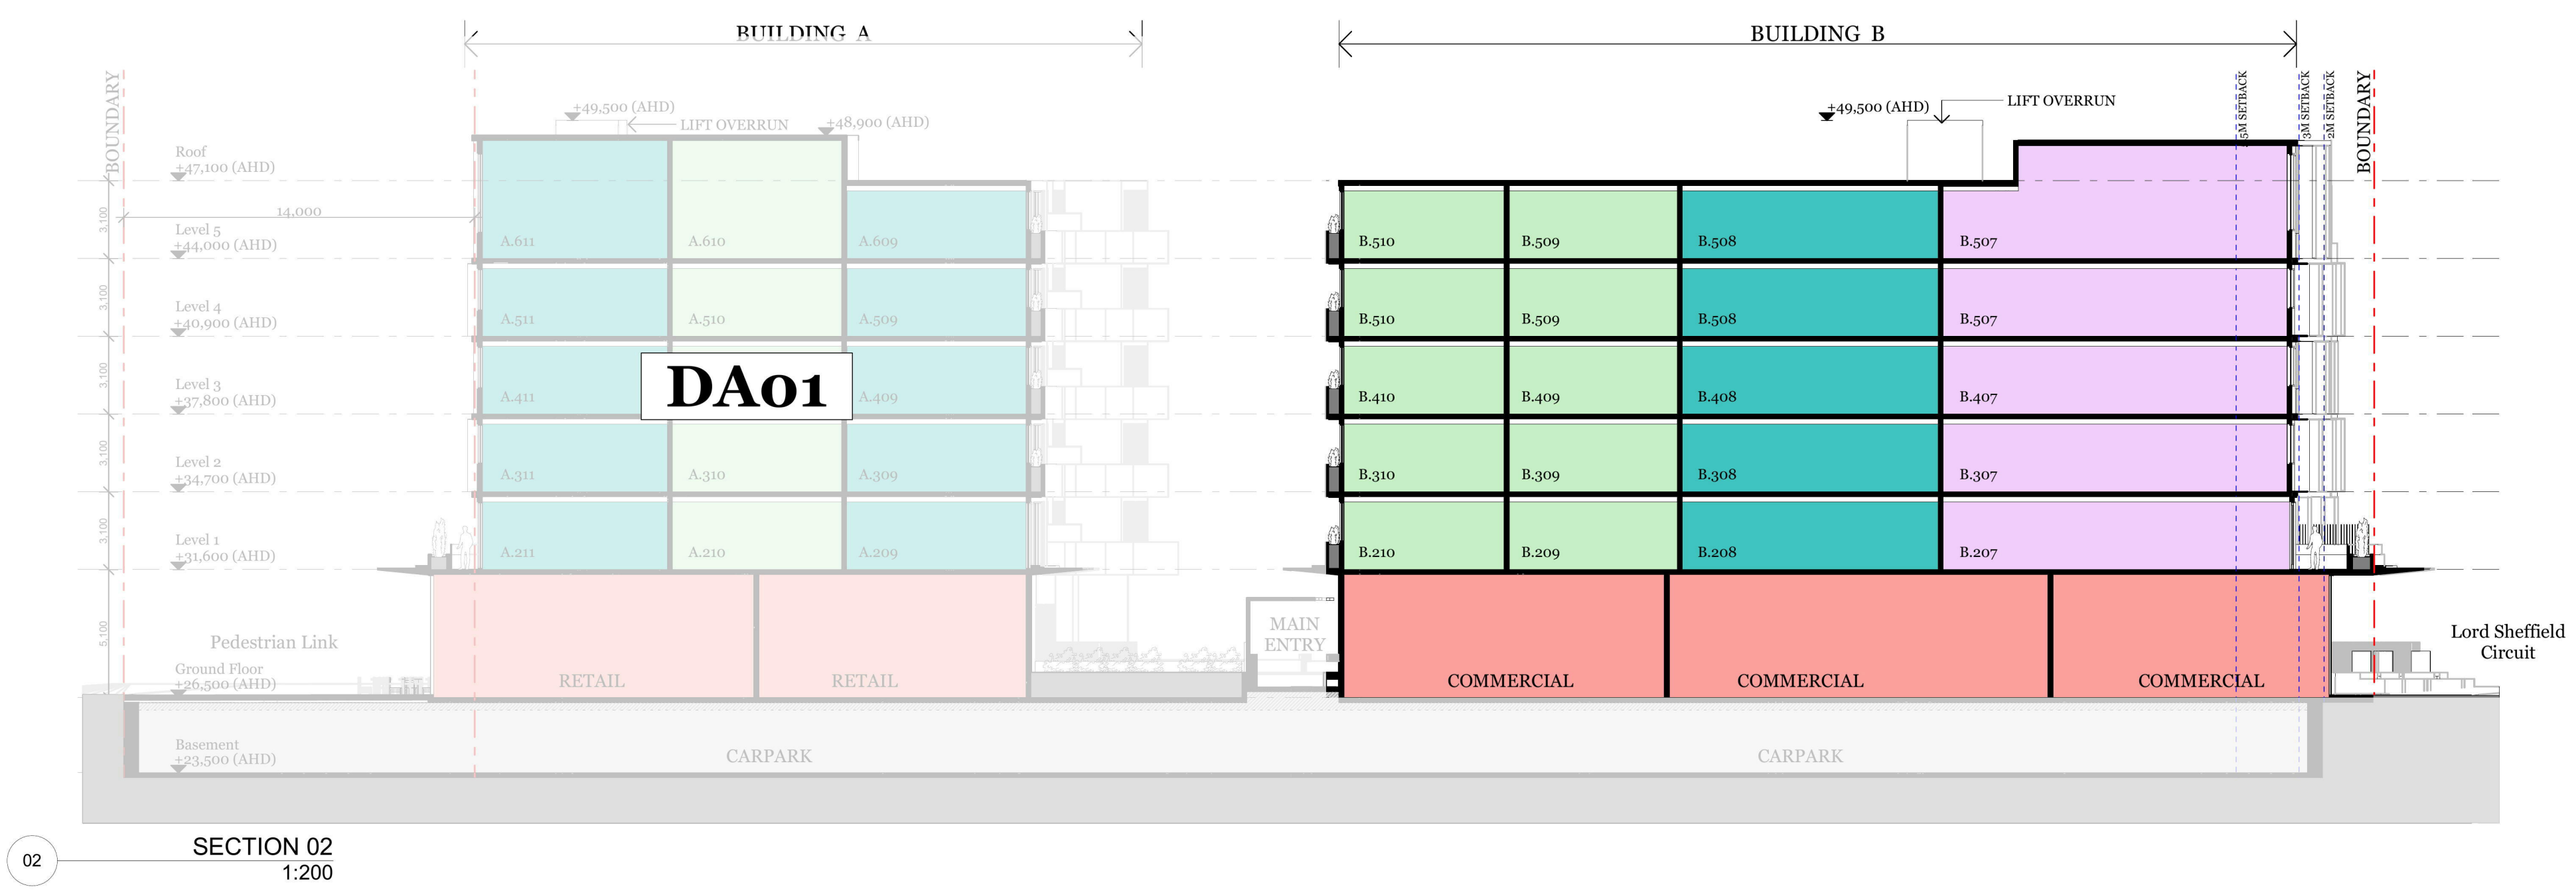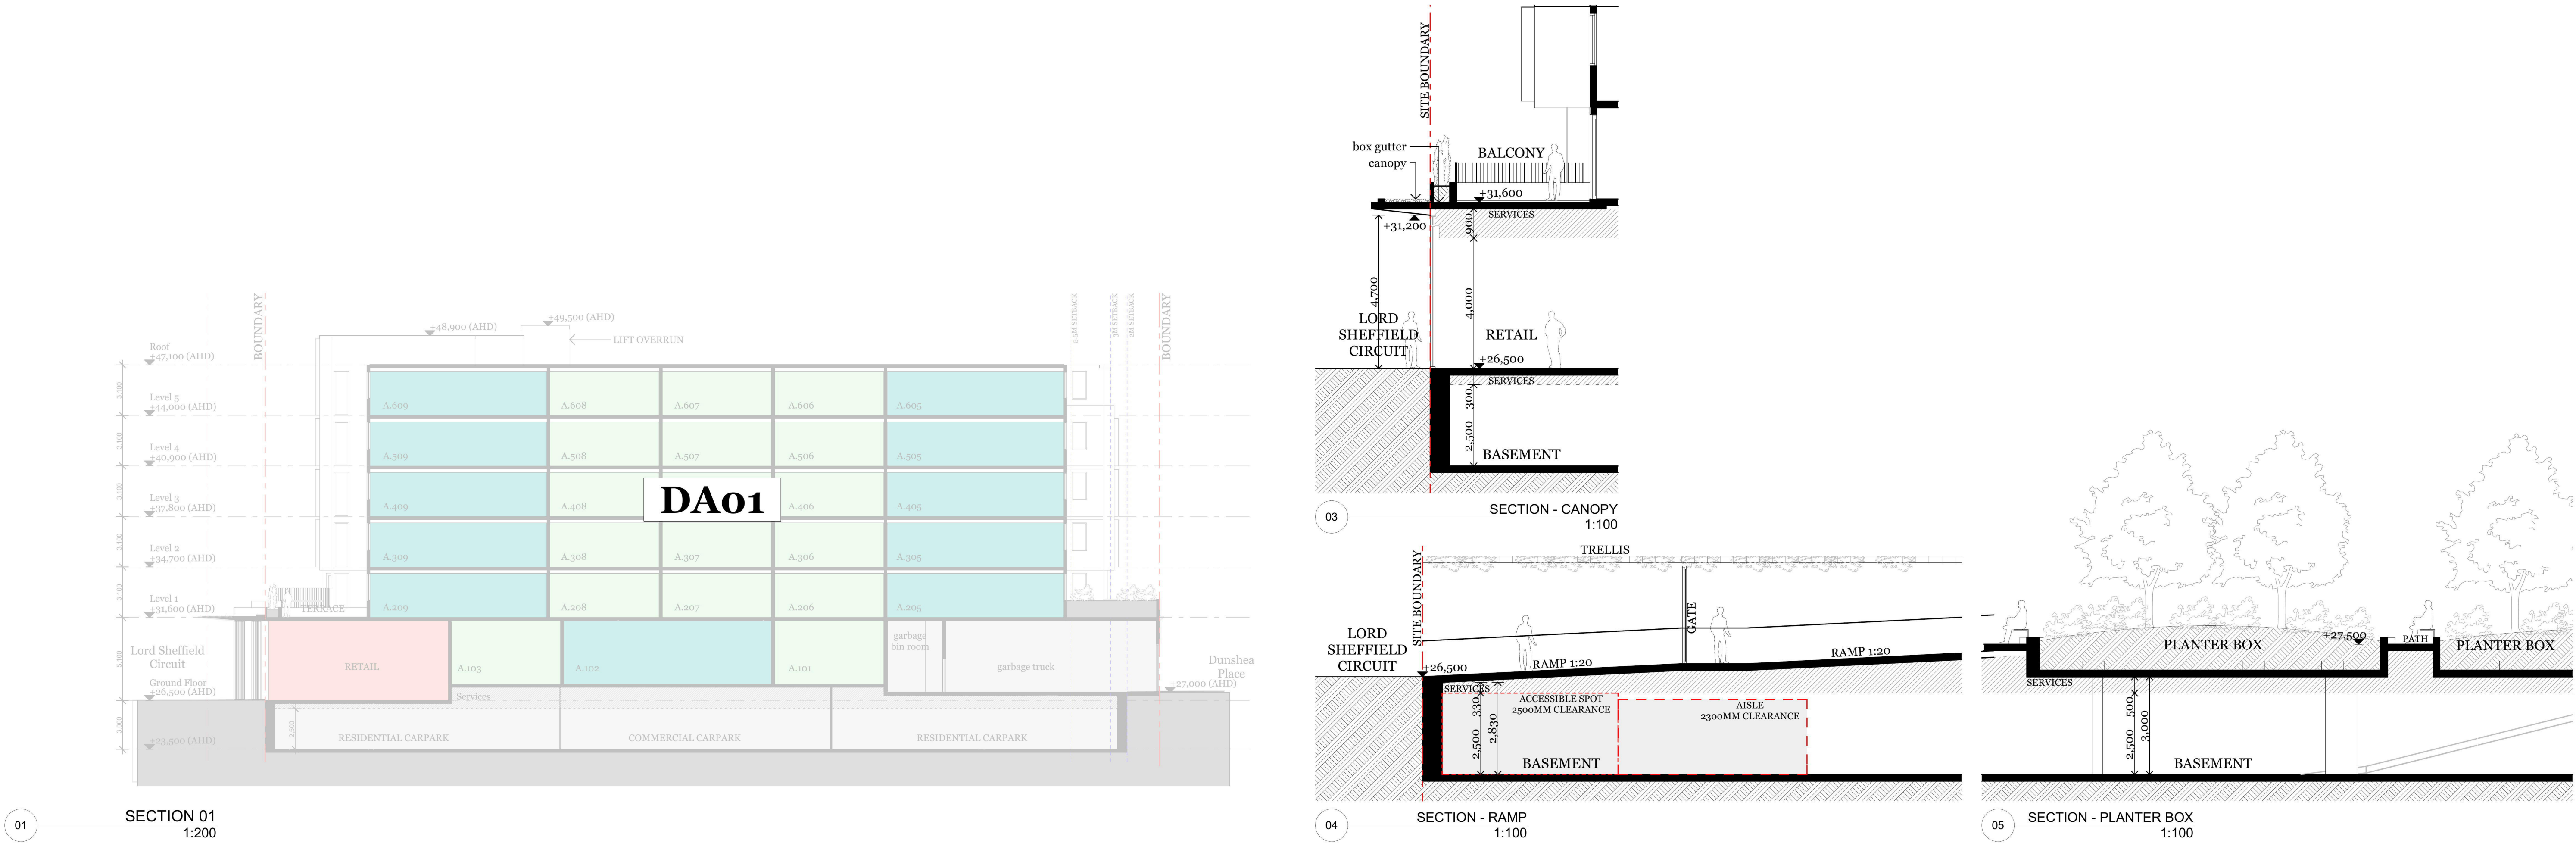


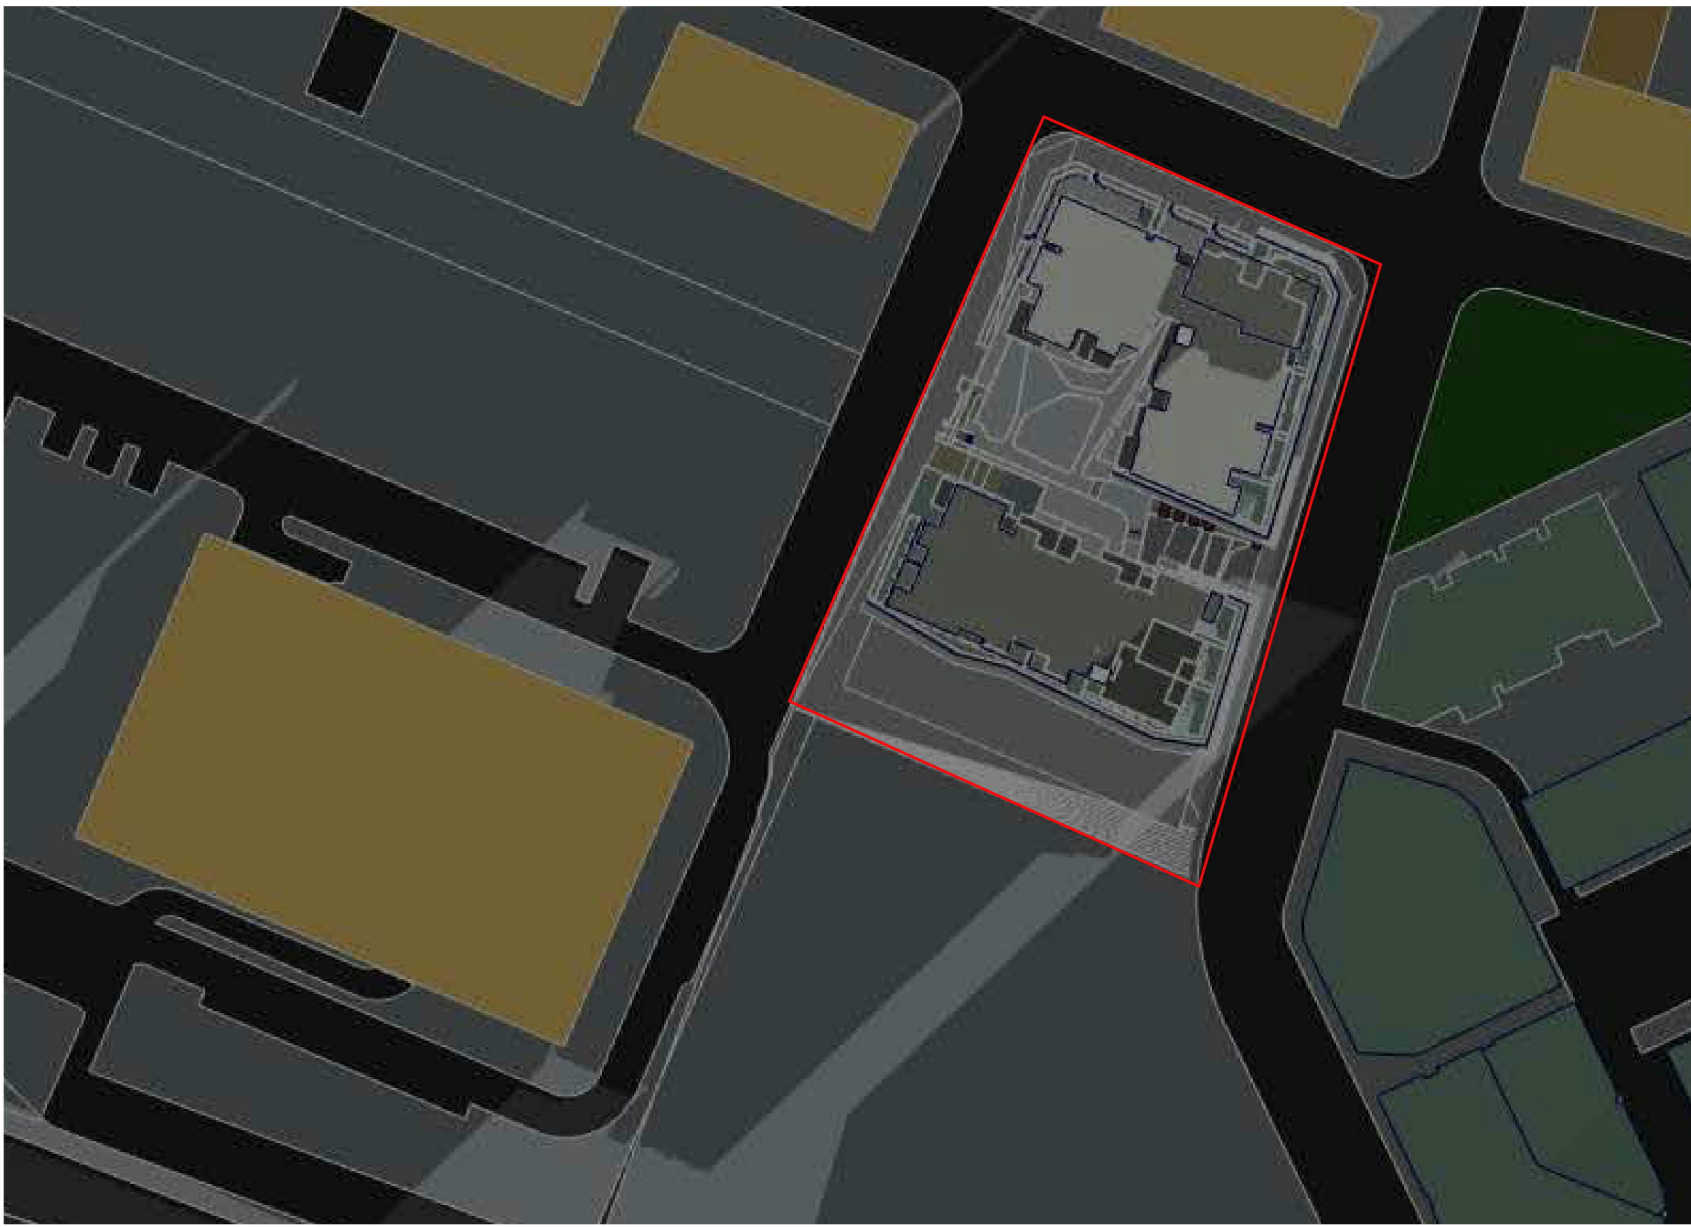


01 9am Shadow Diagrams

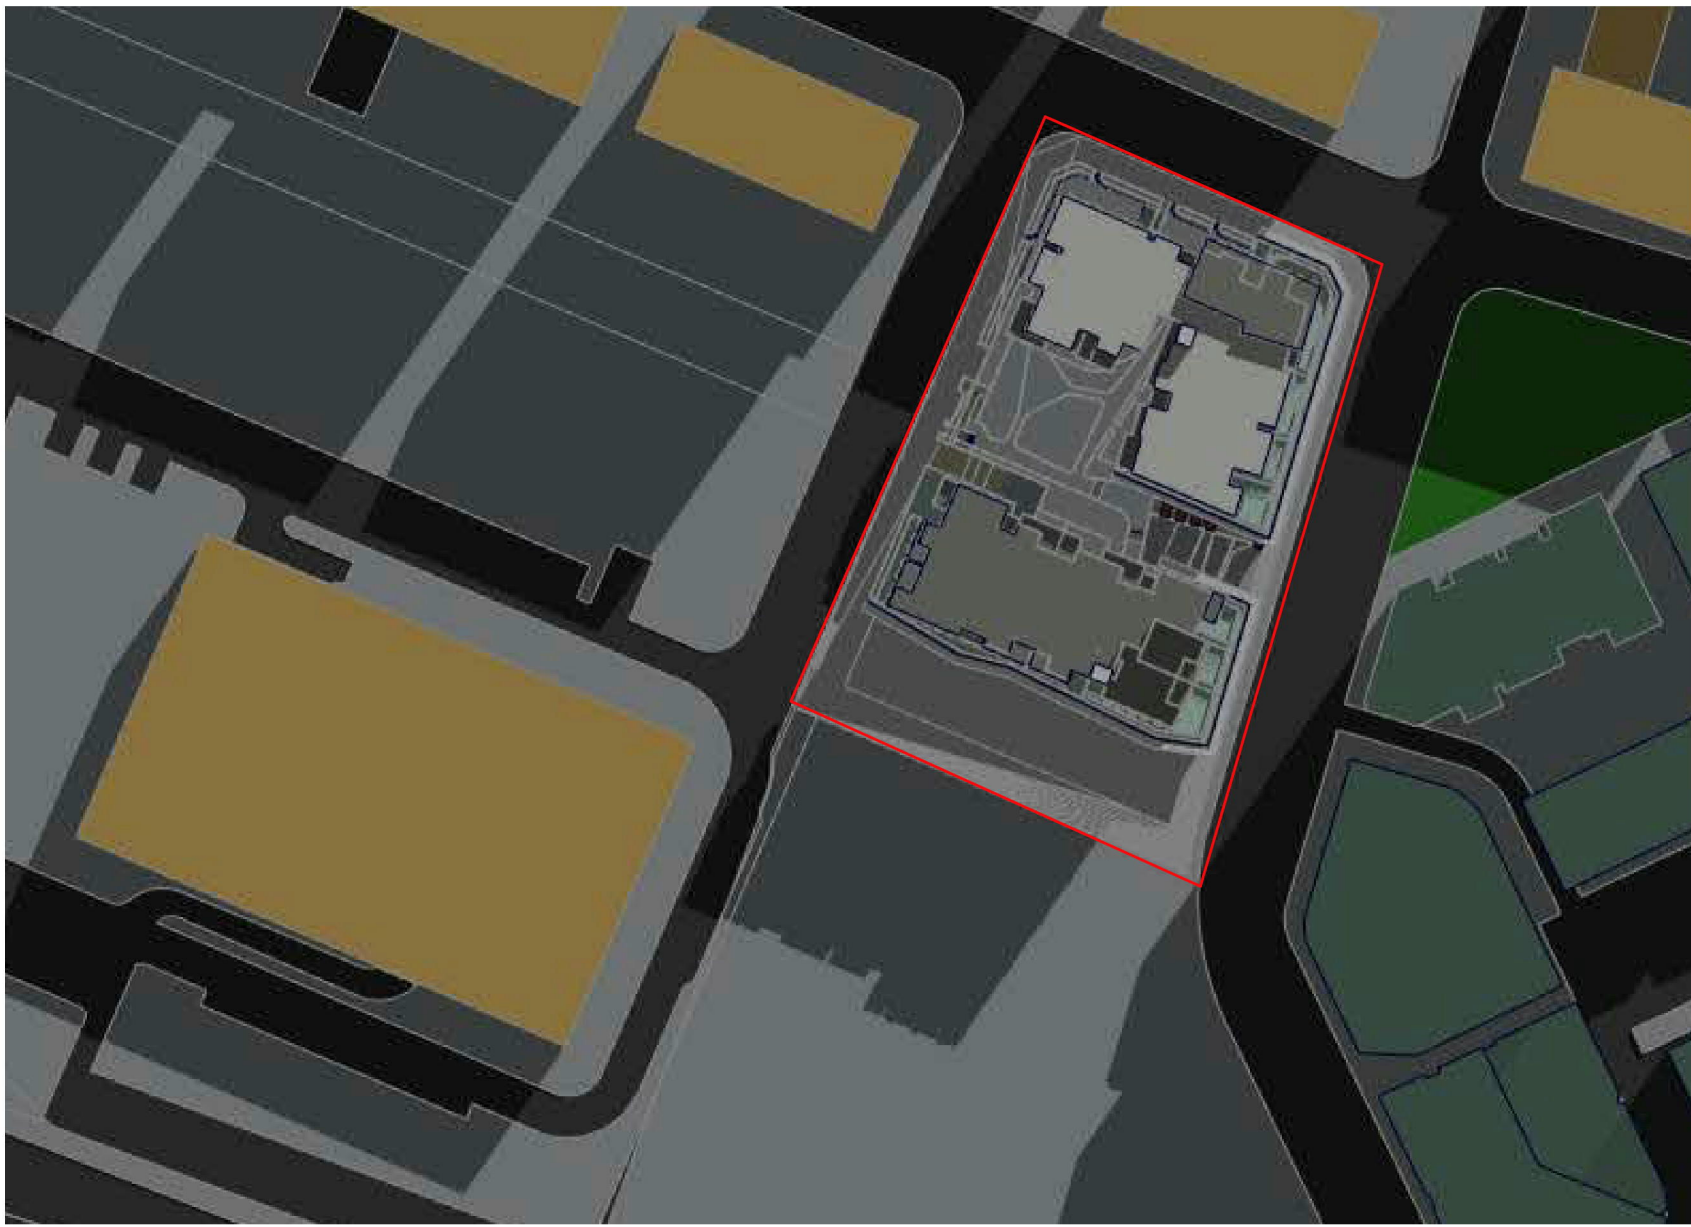


02 10am Shadow Diagrams

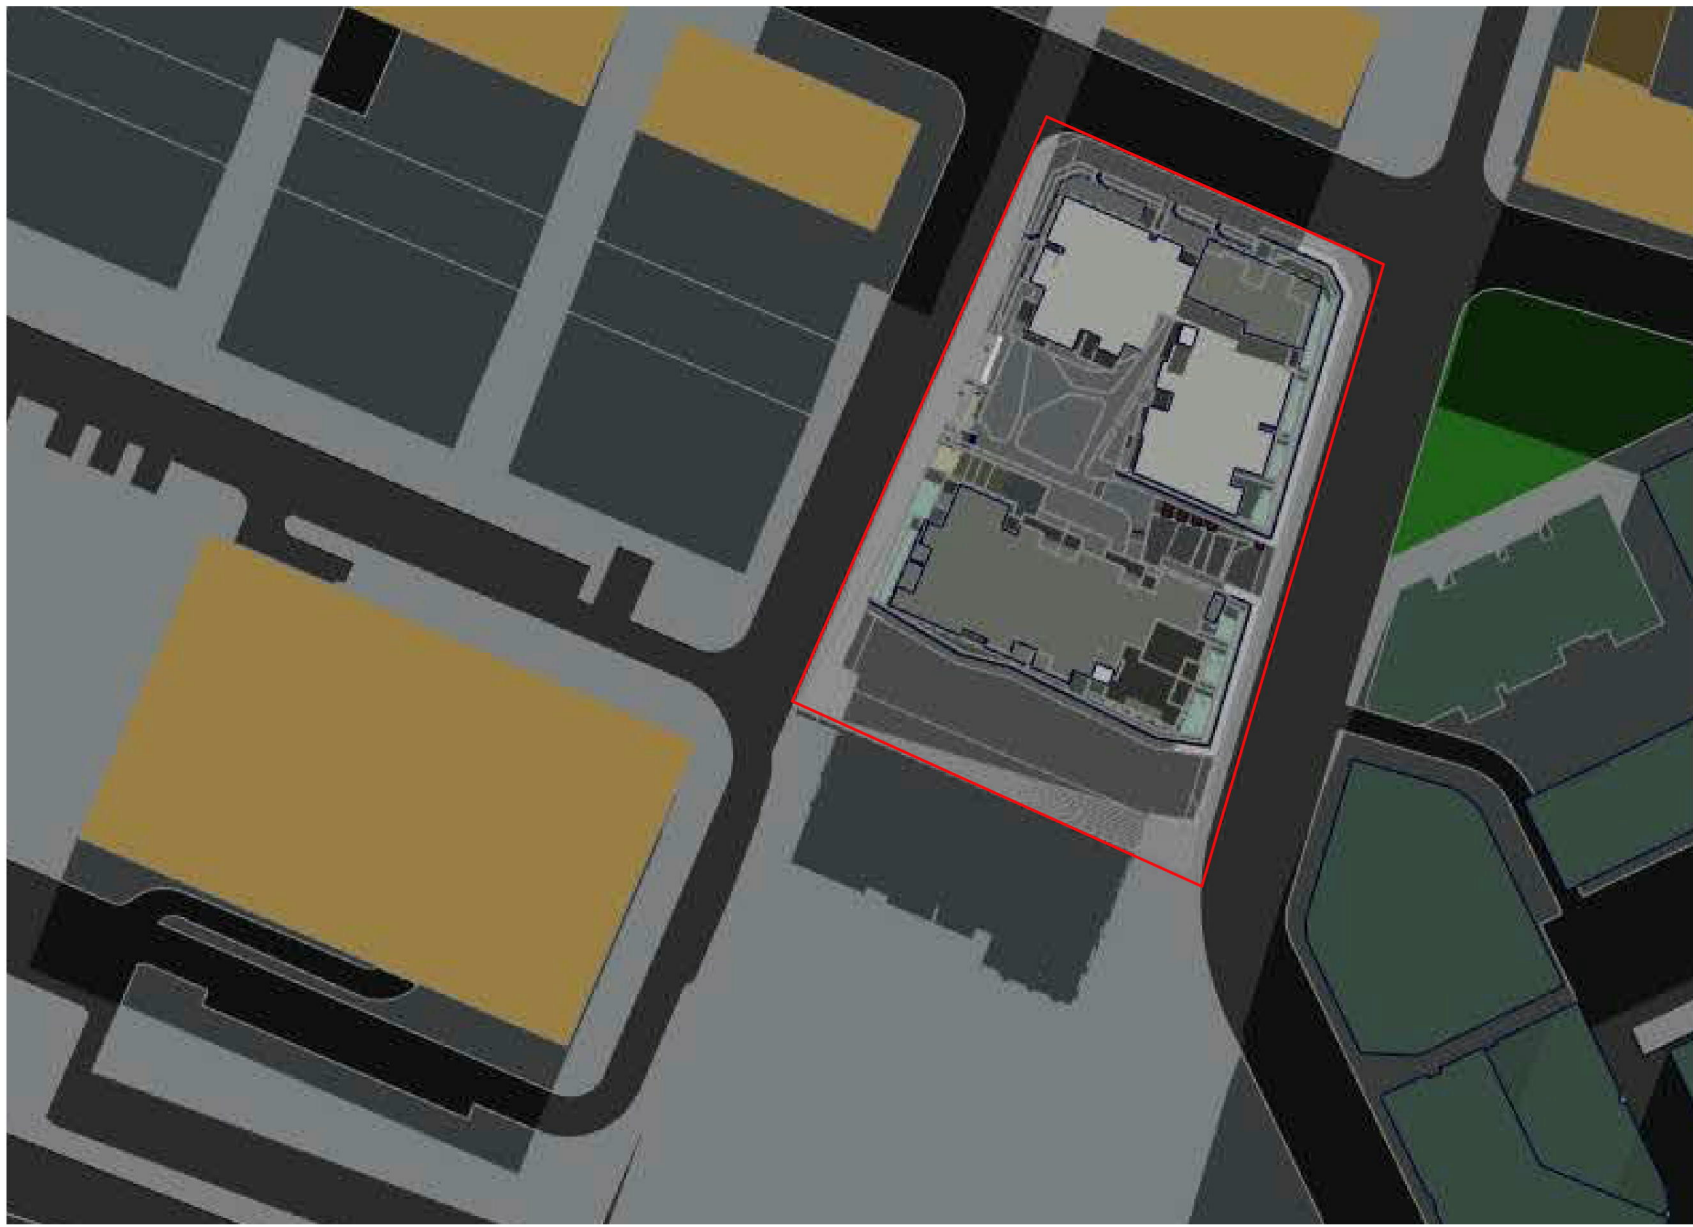


05 11am Shadow Diagrams

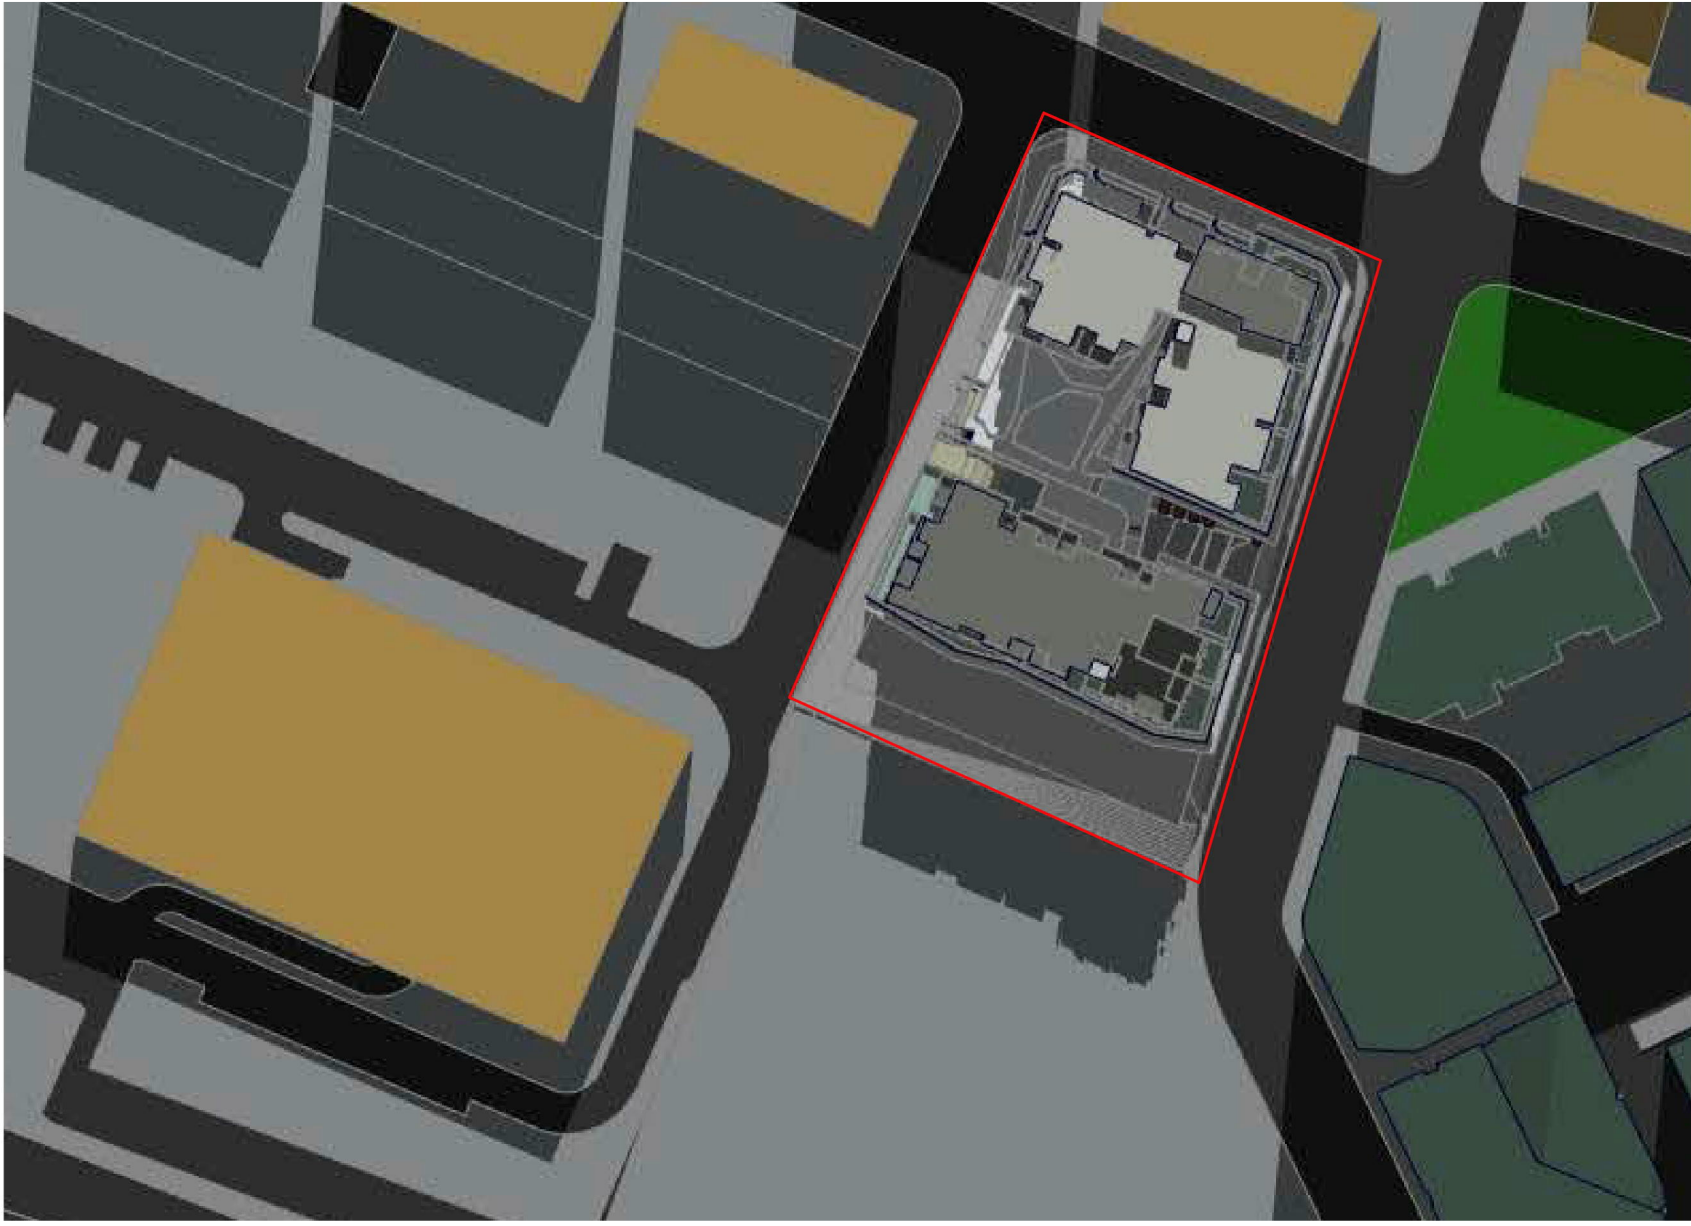


06 12pm Shadow Diagrams

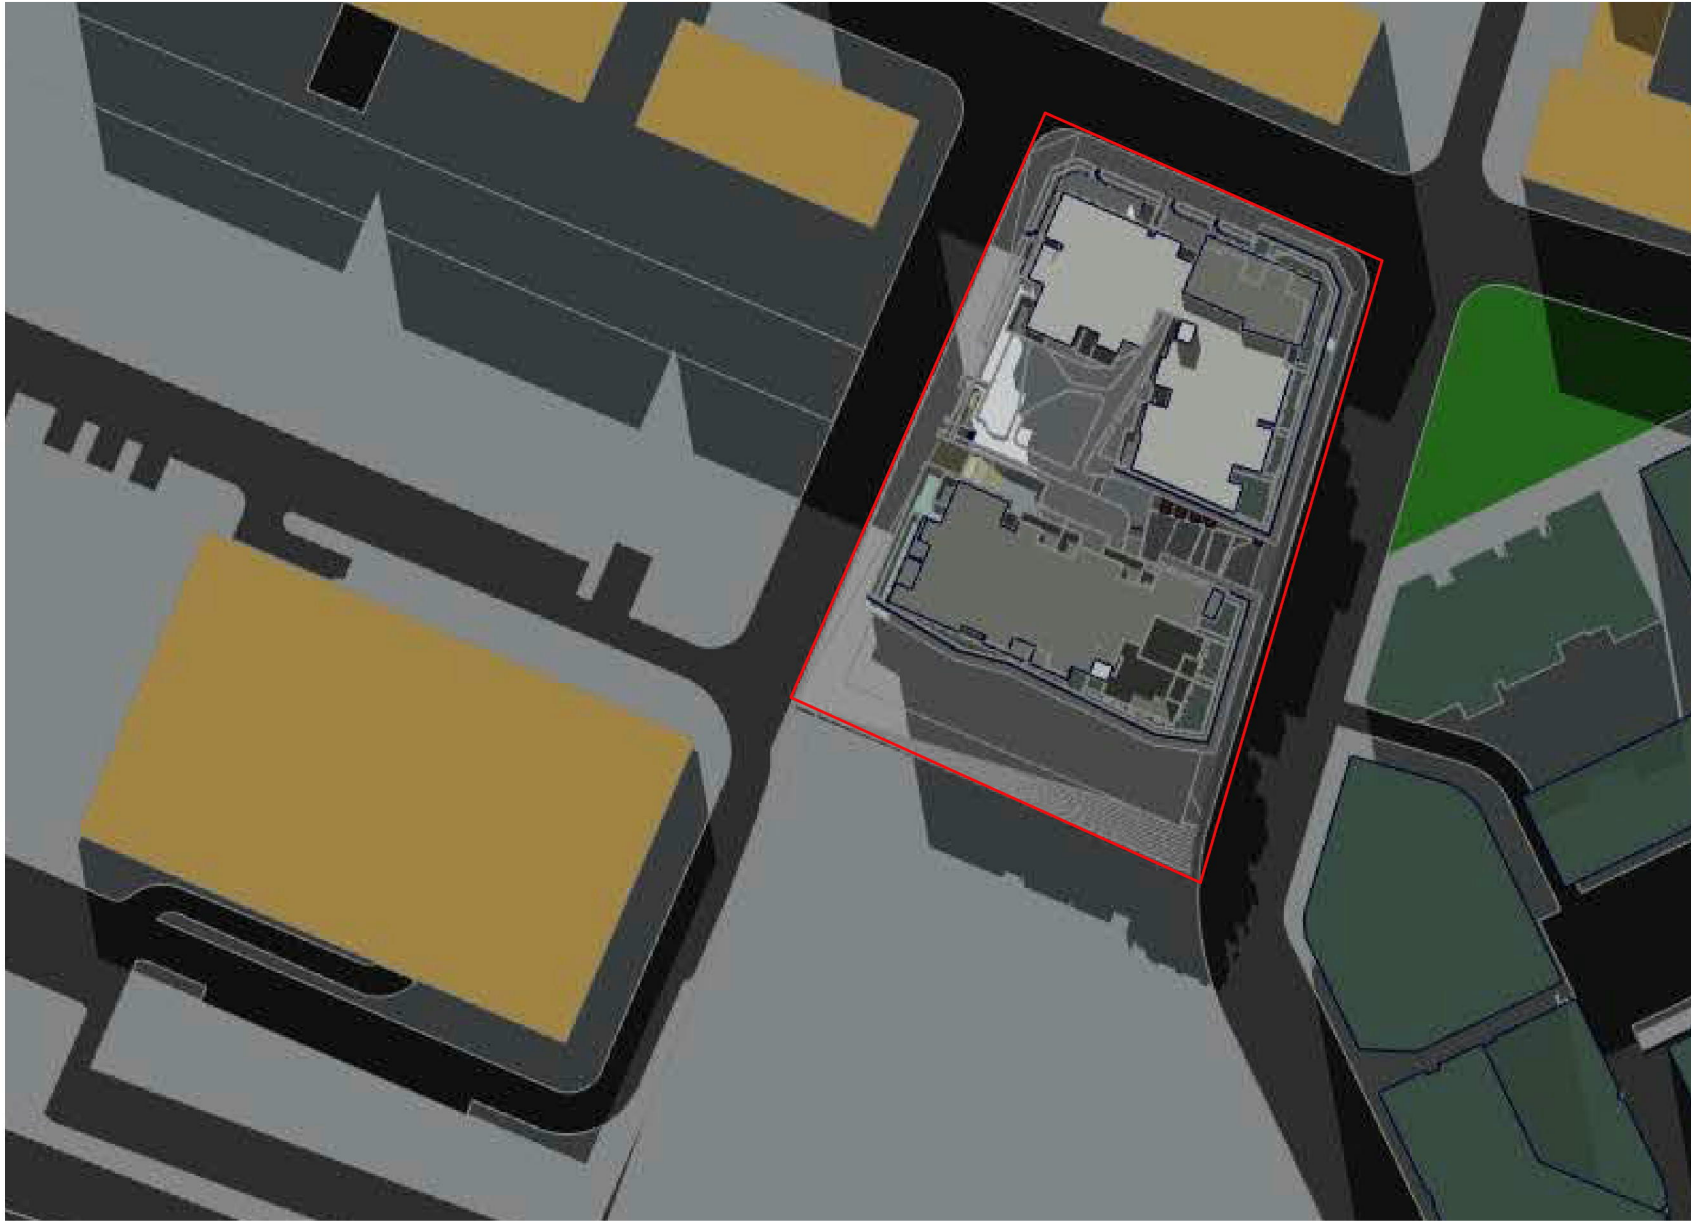

03 1pm Shadow Diagrams

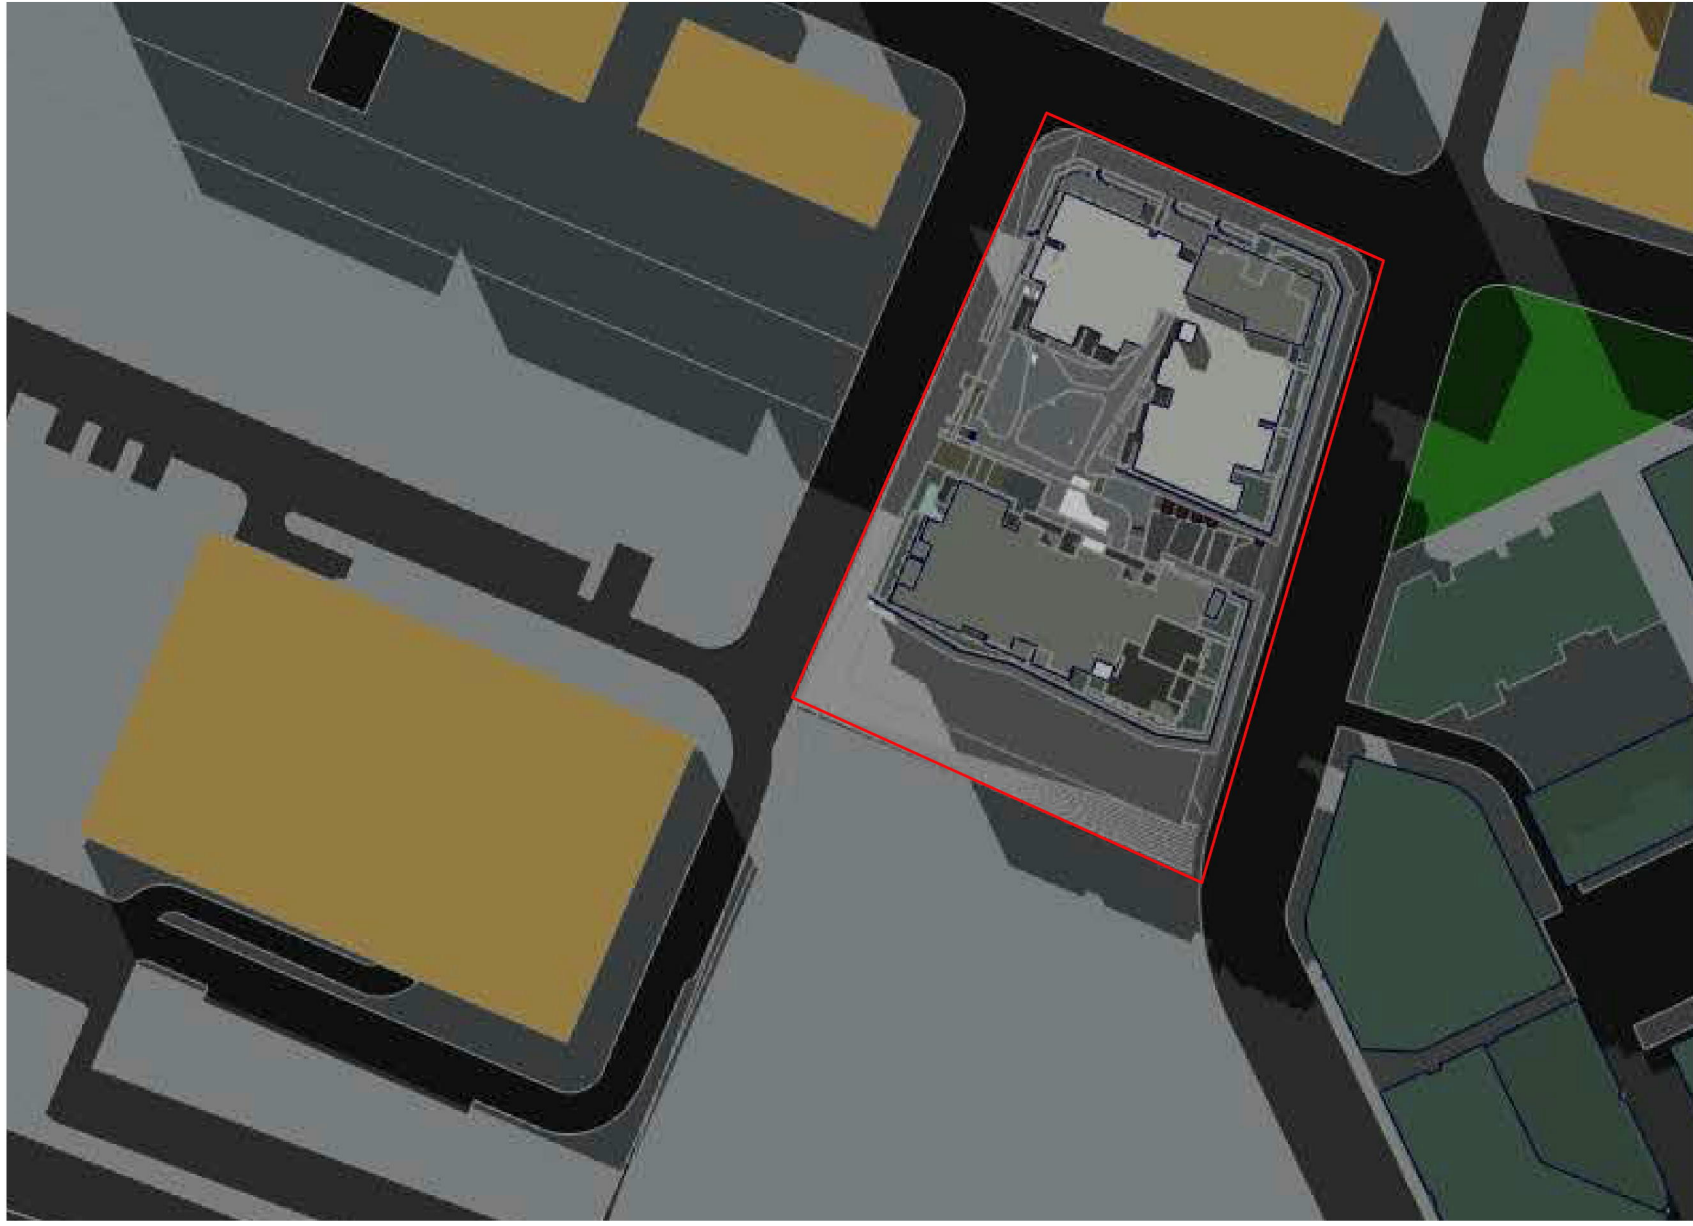

04 2pm Shadow Diagrams

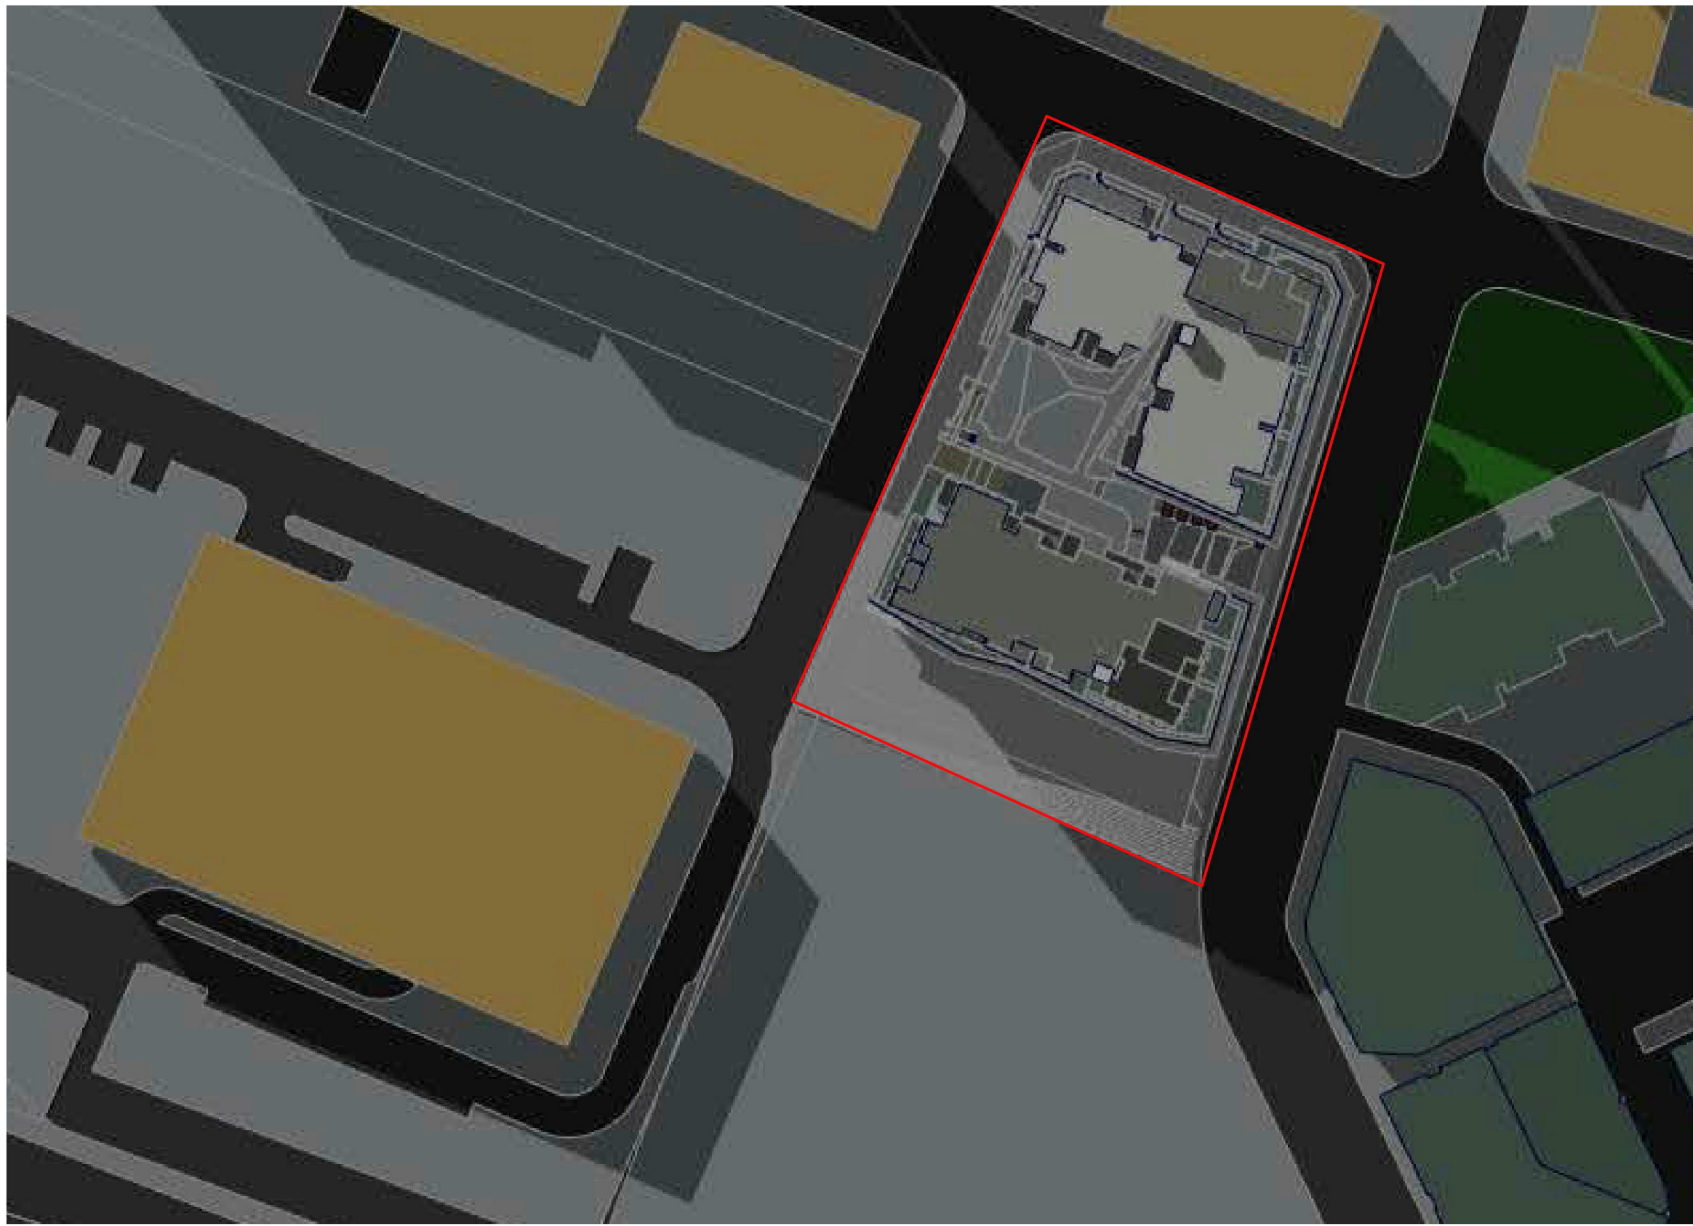

07 3pm Shadow Diagrams



Consultants
Basis
Thermal Performance
phone: 02 921 21 21
email: thermal@performance.com.au
Landscape Design
URD
phone: 02 9231 9600
email: cmartin@urdi.com.au
Integrated Services
URD
phone: 02 9476 4202 fax: 02 9476 4208
email: jph.frag@urdi.com.au

SCA
SHAPlus Goldsmith
phone: 02 921 1117
email: sean@shapplus.com.au
Heath
Designworks Blue
phone: 02 9700 3000
email: info@designworksblue.com.au
Fire Engineers
Rise Fire
phone: 02 9296 9905 fax: 02 9296 9915
email: tokyan@risefire.com

Rev.	Date	By	Ckd	Description
A	29/04/16	JR/AK	NB	DA SUBMISSION

DKO Architecture (NSW) Pty Ltd
C39, 98-98 MacArthur Street
Ullin, NSW 2007
T +61 2 8346 4500
info@dko.com.au, www.dko.com.au
ABN: 81 356 706 590
NSW Nominated Architects
Koon de Kijner 2/67 & David Randerson 8/42
© DKO Architecture Pty Ltd
Except as allowed under copyright act, no part of this
drawing may be reproduced or otherwise dealt with
without written permission of dko Architecture.



Project Name
Project Address

Thornton-lot3004&3005
Lord Sheffield Circuit,
Penrith, NSW 2750

Project Number
Drawing Name
Scale
Date


11419
Shadows - 21/June
08/04/2016

Client

First Point, St. Hilliers

Drawing Number
Revision

DA02-4000
A

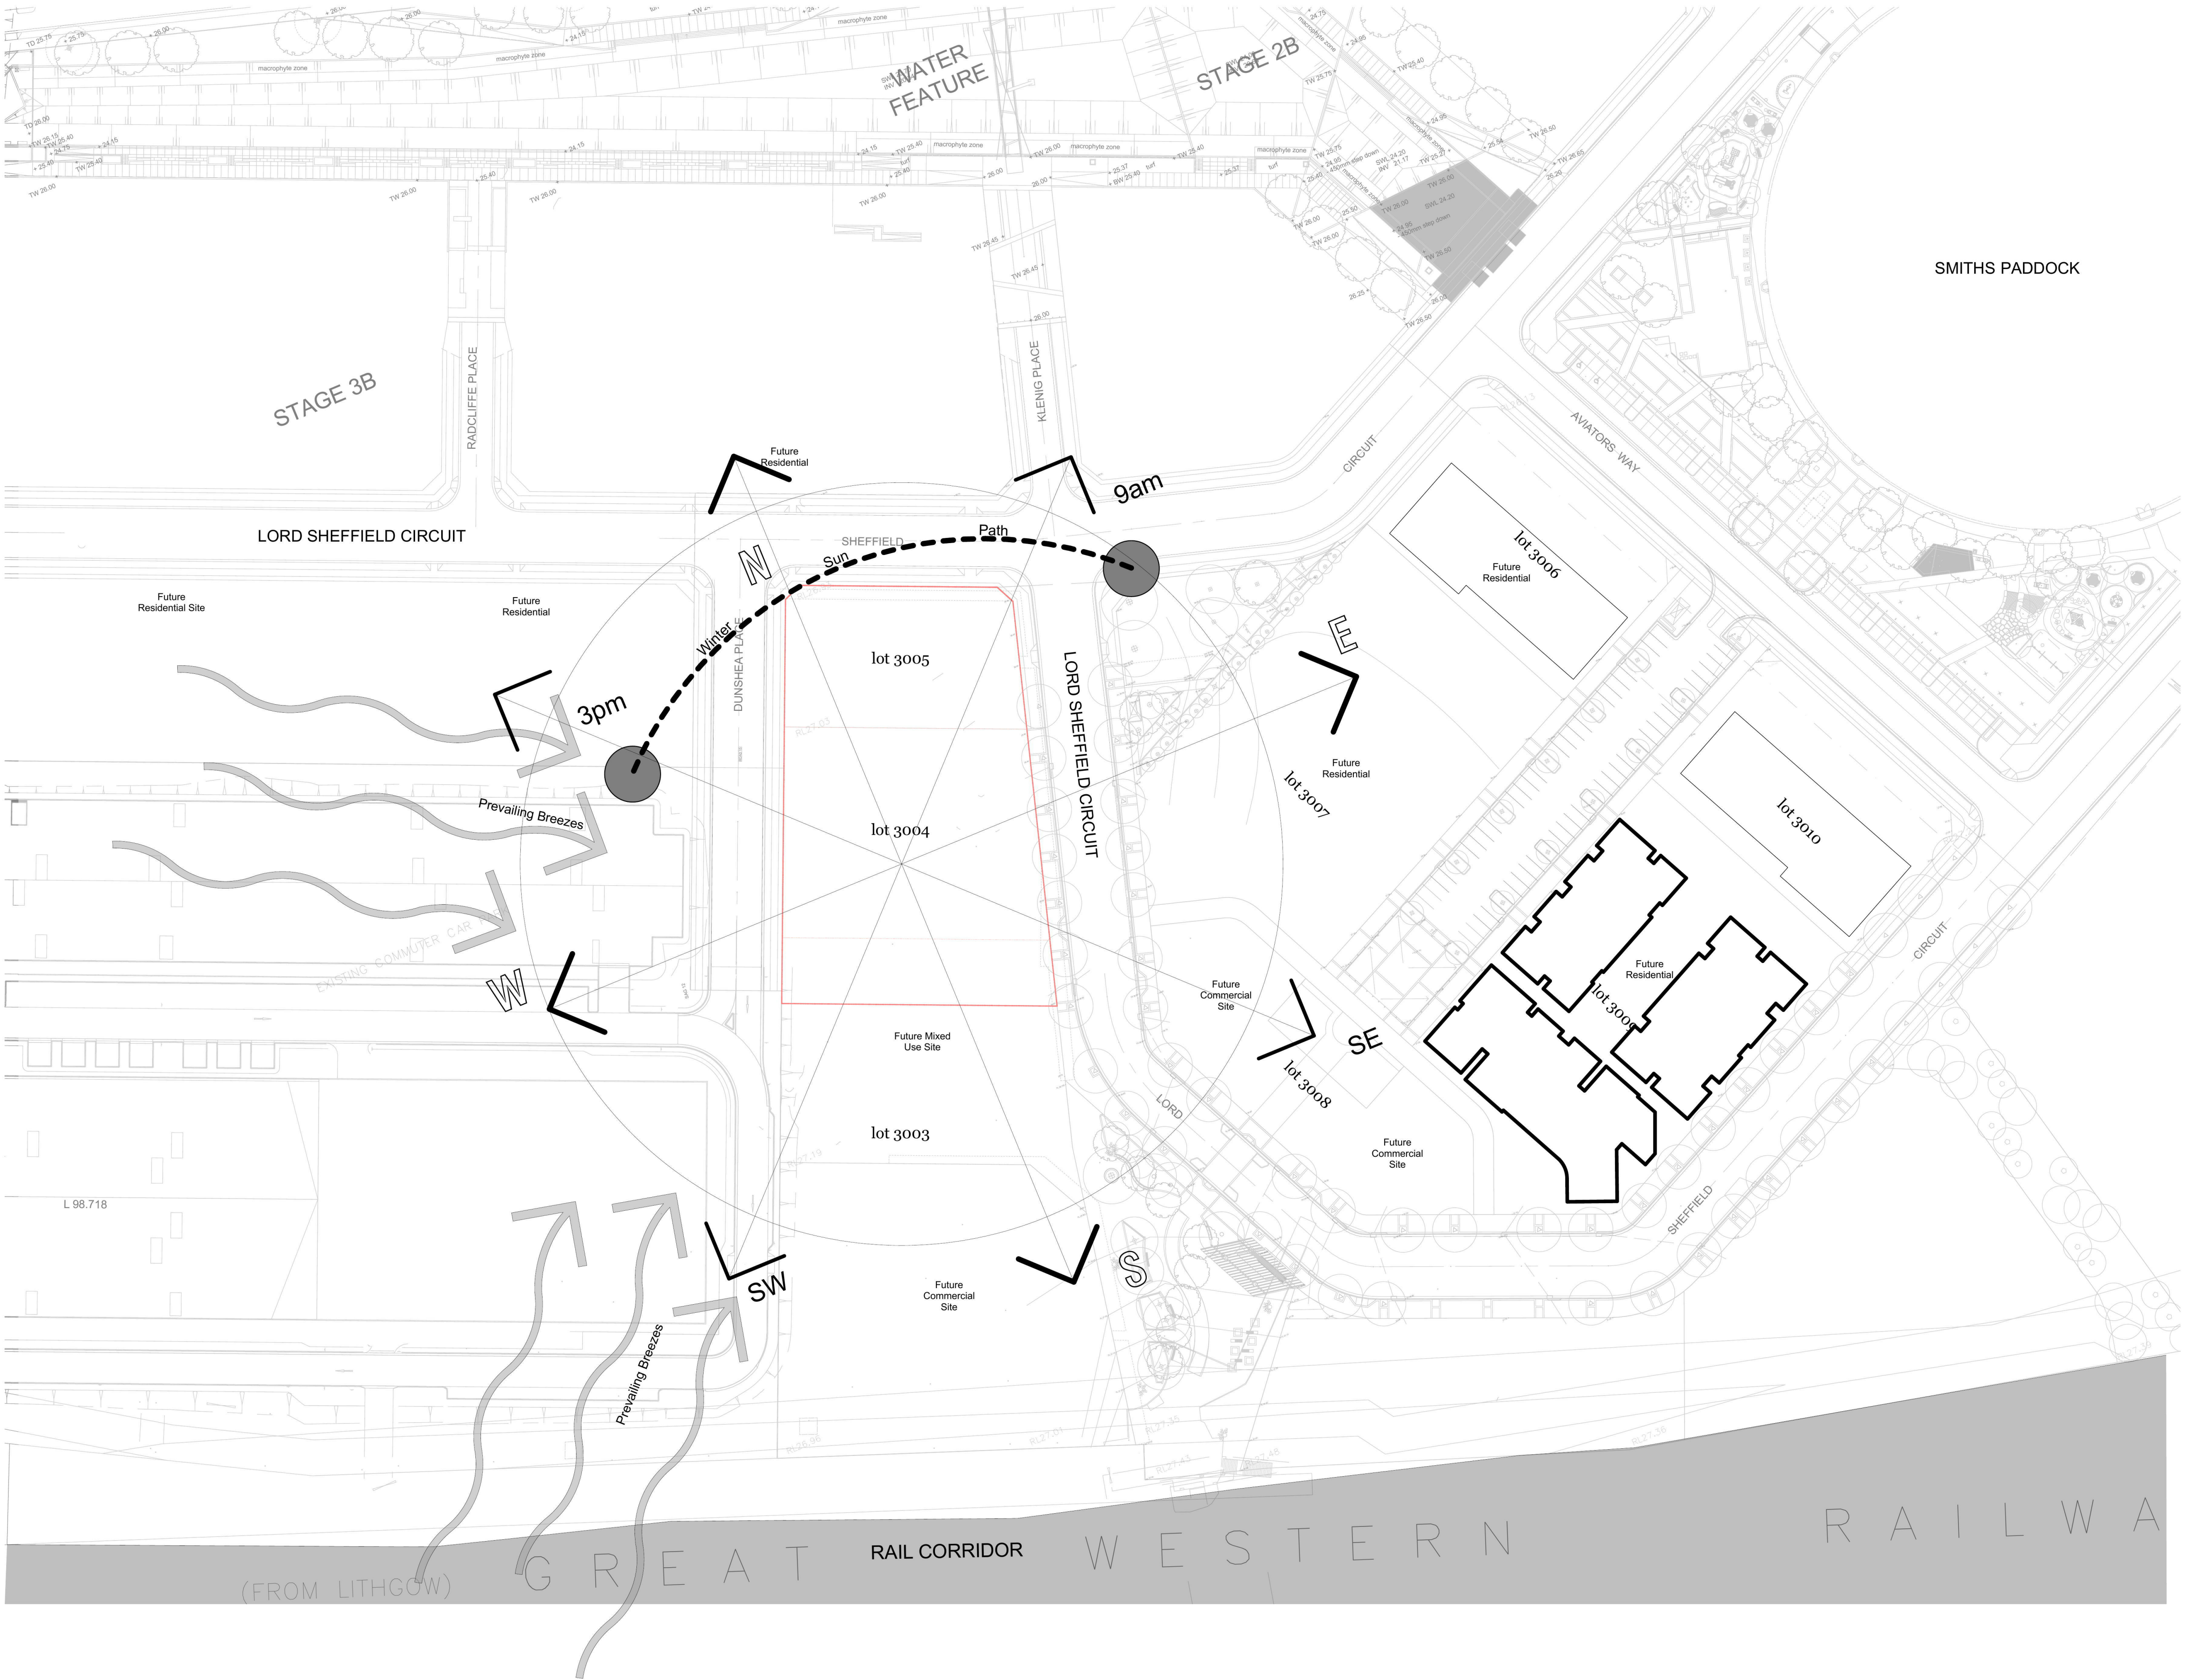

VIEW FROM DUNSHEA STREET TOWARDS PENRITH STATION



VIEW FROM DUNSHEA STREET TOWARDS PENRITH STATION



VIEW FROM ENGINEERS WAY TOWARDS PENRITH STATION



VIEW FROM DUNSHEA STREET TOWARDS PENRITH STATION




Consultants
Basis
Thermal Performance
phone: 02 951 1717
email: basis@penrithstation.com.au
Landscape Design
Urban
phone: 02 951 1717
email: landscape@penrithstation.com.au
Integrated Services
Urban
phone: 02 951 1717
email: integrated@penrithstation.com.au


SCA
SCA Plus
phone: 02 951 1717
email: sca@penrithstation.com.au
Urban
phone: 02 951 1717
email: urban@penrithstation.com.au
Penrith
phone: 02 951 1717
email: penrith@penrithstation.com.au

Rev.	Date	By	Ckd	Description
A	29/04/16	JR/AK	NB	DA SUBMISSION

DKO Architecture (NSW) Pty Ltd
C99, 98-98 MacArthur Street
Ulithio, NSW 2007
T +61 2 8346 4500
info@dko.com.au, www.dko.com.au
ABN: 81 356 706 590
NSW Nominated Architects
Koon de Kijner 2167 & David Randerson 8342
© DKO Architecture Pty Ltd
Except as allowed under copyright act, no part of this
drawing may be reproduced or otherwise dealt with
without written permission of DKO Architecture.

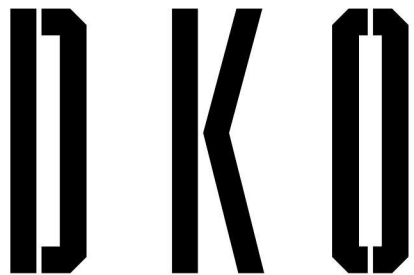

Project Name	Thornton-lot3004&3005	Project Number	11419
Project Address	Lord Sheffield Circuit, Penrith, NSW 2750	Drawing Name	Site Context
Client	First Point, St. Hilliers	Scale	08/04/2016
		Date	
		Drawing Number	DA02-1000
		Revision	A

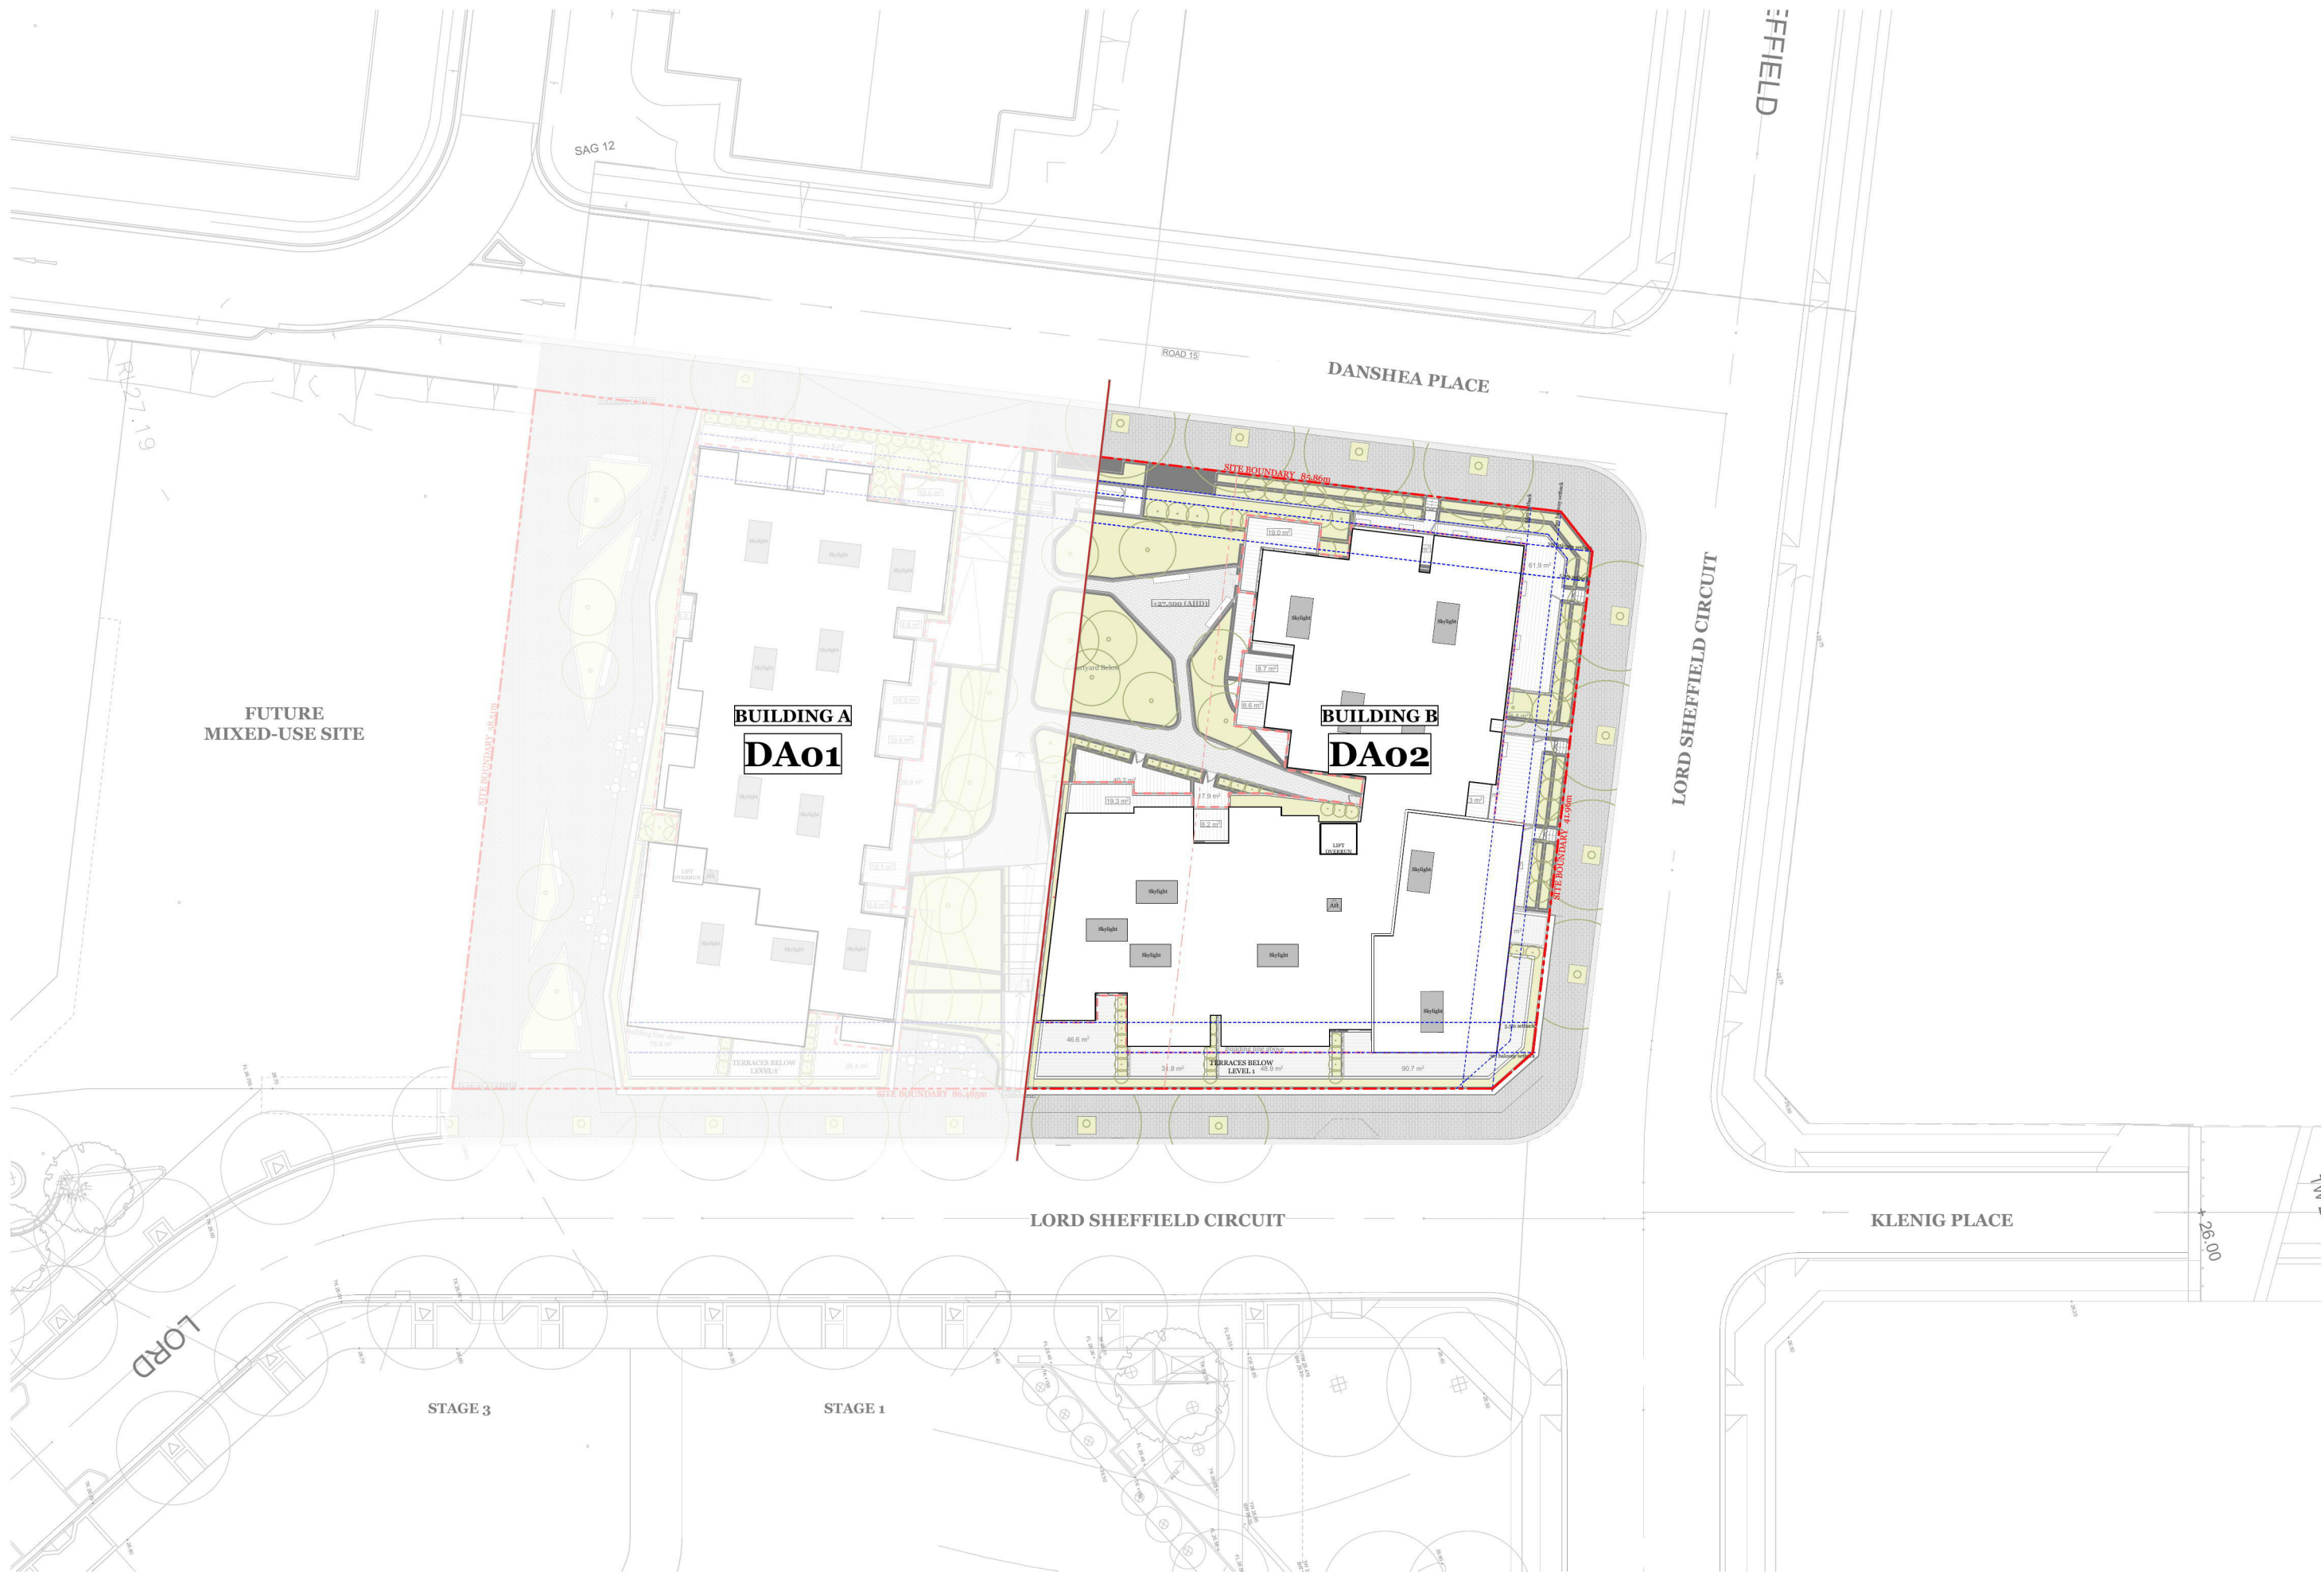

DKO Architecture (NSW) Pty Ltd
C19, 38-48 MacArthur Street
Ultimo, NSW 2007
ABN: 81 956 706 590

T +61 2 8346 4500
info@dco.com.au
www.dco.com.au

© DKO Architecture Pty Ltd
Except as allowed under copyright act, no part of this
drawing may be reproduced or otherwise dealt with
without written permission of dKO Architecture.
NSW Nominated Architects
Koos de Keijzer 5767 & David Randerson 8542

Project Name
Project Number
Date
Scale

Thornton-lot3004&3005
11419


Drawing Name
Drawing Number
Revision

Notification01 - Site Plan



Credentia
Basis
Thermal Performance
phone: 08 921 2111
email: info@thermalperformance.com.au
Landscape Design
Urban
Phone: 02 9233 8660
email: cmr@ltdjurb.com.au
Integrated Services
Office: 10 Waverley Road, Waverley NSW 1560
Phone: 02 9478 4288
email: jpn@ltdjurb.com.au

SCA
Sustainable
phone: 02 921 1717
email: ssa@scasustainable.com.au
Habitat
Design
Phone: 02 921 3000
email: info@scasustainable.com.au
Fire Design
Phone: 02 921 3000
email: info@scasustainable.com.au

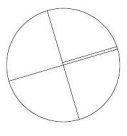

Rev.	Date	By	Ckd	Description
A	29/04/16	JR/AK	NB	DA SUBMISSION

DKO Architecture (NSW) Pty Ltd
C99, 98-98 MacArthur Street
Ultimo, NSW 2007
T +61 2 8346 4500
info@dko.com.au, www.dko.com.au
ABN: 81 356 706 590
NSW Nominated Architects
Koon de Kijner 2167 & David Randerson 8342
© DKO Architecture Pty Ltd
Except as allowed under copyright act, no part of this
drawing may be reproduced or otherwise dealt with
without written permission of dko Architecture.



Project Name
Project Address

Thornton-lot3004&3005
Lord Sheffield Circuit,
Penrith, NSW 2750

Project Number
Drawing Name
Scale
Date

11419
Site Plan
1:200 @ A1
08/04/2016

Client

First Point, St. Hilliers

Drawing Number
Revision

DA02-1001
A


Lord Sheffield Circuit, Thornton, Penrith

lot 3004 & 3005 - Development Application



Development Application Drawing Register		
Subset Name	Number	Drawing Name
Cover Pages	DA00-0000	Title Page
	DA00-0001	Calculations
Site Series		
	DA00-1000	Site Context
	DA00-1001	Site Plan
Plans		
	DA00-2000	Basement Level
	DA00-2001	Ground Floor Plan
	DA00-2002	Level 1
	DA00-2003	Level 2
	DA00-2004	Level 3
	DA00-2005	Level 4
	DA00-2006	Level 5
	DA00-2007	Roof
Elevations & Sections		
	DA00-3000	Elevations - Sheet 1
	DA00-3001	Elevations - Sheet 2
	DA00-3002	Internal Elevations
	DA00-3003	Sections
Shadow Diagrams		
	DA00-4000	Shadows - 21/June
Perspectives		
	DA00-5000	Perspectives

Thornton, Penrith - 27/50 - 08/04/2016

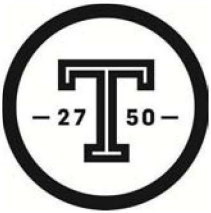

Consultants:
Bates
Thermal Performance
phone: 02 921 2111
email: bates@batesperformance.com.au
Landscape Design
Urban
phone: 02 9231 9000
email: cmarini@urban.com.au
Integrated Services
Urban
phone: 02 9486 4000, fax: 02 9478 4000
email: jph.forslag@ips.com.au

SCA
SHAPE Architects
phone: 02 921 1117
email: sean@shaping.com.au
Heath
Designs & Build
phone: 02 9200 3000
email: info@shaping.com.au
The Engineer
Phone
phone: 02 9200 9000, fax: 02 9200 9015
email: toby@shaping.com.au

Rev.	Date	By	Ckd	Description
A	29/04/16	JR/AK	NB	DA SUBMISSION

DKO Architecture (NSW) Pty Ltd
C39, 98-98 MacArthur Street
Ultimo, NSW 2007
T +61 2 8346 4500
info@dko.com.au, www.dko.com.au
ABN: 81 956 706 590
NSW Nominated Architects
Koon de Kijger 9167 & David Randerson 8942
© DKO Architecture Pty Ltd
Except as allowed under copyright act, no part of this
drawing may be reproduced or otherwise dealt with
without written permission of DKO Architecture.



Project Name	Thornton-lot3004&3005	Project Number	11419
Project Address	Lord Sheffield Circuit, Penrith, NSW 2750	Drawing Name	Title Page
		Scale	08/04/2016
		Date	
Client	First Point, St. Hilliers	Drawing Number	DA02-0000
		Revision	A



Consultants:
Basis
Thermal Performance
phone: 0800 221 211
email: info@basisperformance.com.au
Landscape Design
Urban
phone: 02 9233 9600
email: cmartin@urbis.com.au
Integrated Services
Urban
phone: 02 9486 4800 fax: 02 9476 4288
email: pjh.frag@pjs.com.au

BCA
SAPPlus Goldsmith
phone: 02 9211 1177
email: adam@preparing.com.au
Held
Engineering & Design
phone: 02 9200 3000
email: info@preparing.com.au
Fire Engineer
Pete Fife
phone: 02 9296 9905 fax: 02 9296 9915
email: info@pfe.com.au


Rev.	Date	By	Ckd	Description
A	29/04/16	JR/AK	NB	DA SUBMISSION

DKO Architecture (NSW) Pty Ltd
C39, 98-98 MacArthur Street
Ultimo, NSW 2007
T +61 2 8346 4500
info@dko.com.au, www.dko.com.au
ABN: 81 956 706 590
NSW Nominated Architects
Koon de Kijner 2/67 & David Randerson 8/42
© DKO Architecture Pty Ltd
Except as allowed under copyright act, no part of this
drawing may be reproduced or otherwise dealt with
without written permission of dko Architecture.



Project Name	Thornton-lot3004&3005	Project Number	11419
Project Address	Lord Sheffield Circuit, Penrith, NSW 2750	Drawing Name	1:1.75, 1:2.18, 1:2.16@A1
		Scale	08/04/2016
		Date	
Client	First Point, St. Hilliers	Drawing Number	DA02-5000
		Revision	A

MATERIALS FINISHES BOARD

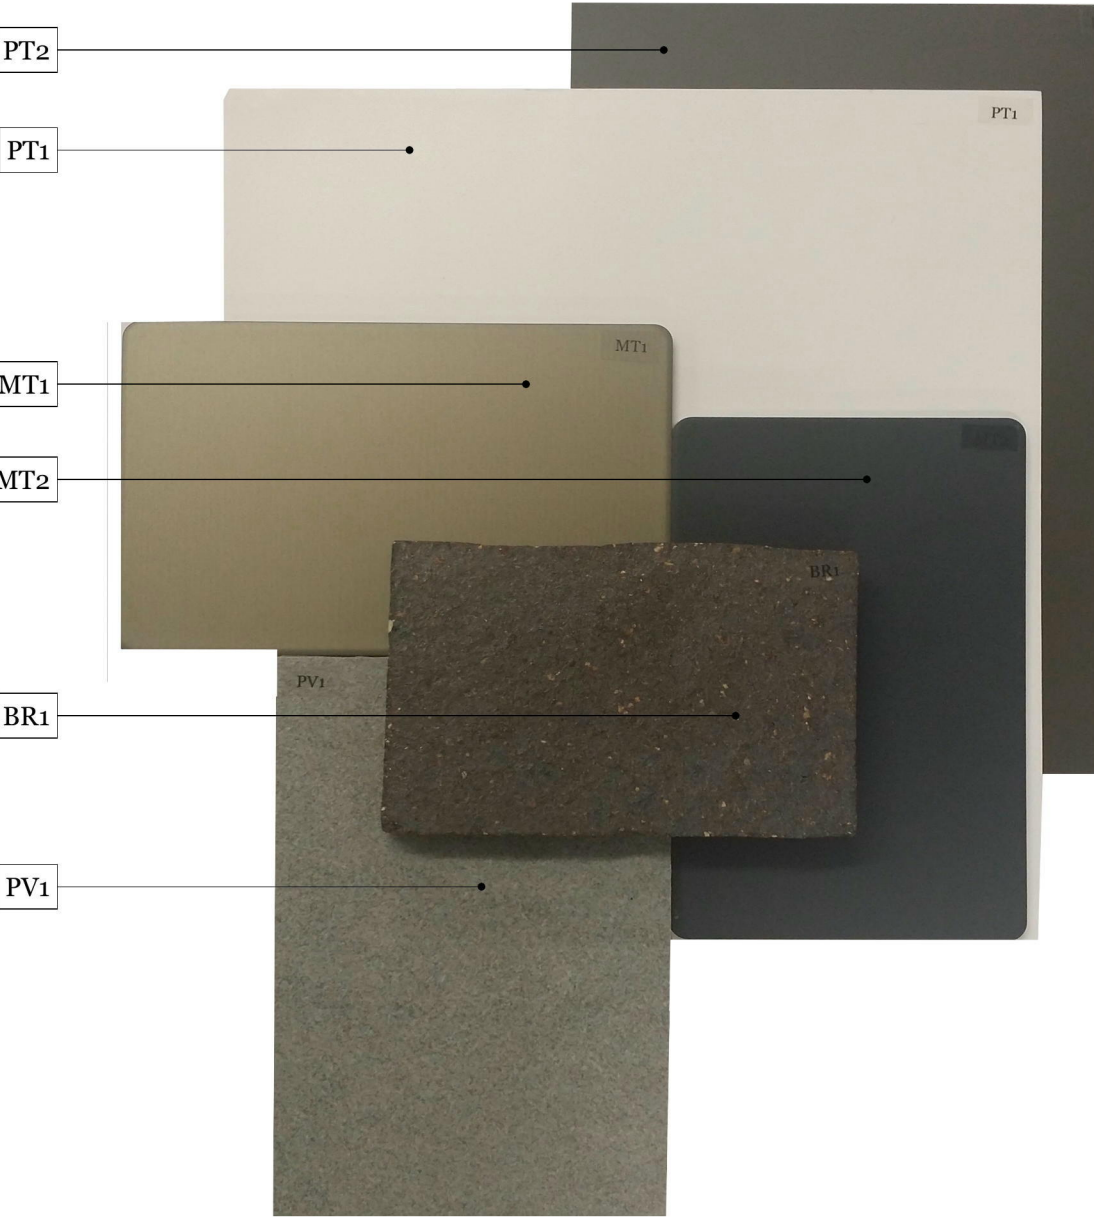


- PT1 - Paint Colour 1. White
PT2 - Paint Colour 2. Grey
MT1 - Metal Frame. Bronze
MT2 - Metal Roof. Dark Grey
BR1 - Brick. Black Beauty
PV1 - Ground Paver



01 North Elevation
1:200



02 South Elevation
1:200

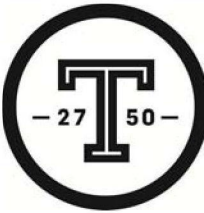


Consultants
Basis
Thermal Performance
phone: 02 921 1717
email: thermal@performance.com.au
Landscape Design
URD
phone: 02 9231 9660
email: cmarin@urdi.com.au
Integrated Services
URD
phone: 02 9476 4202
email: jph@raggip.com.au

BCA
SAPPlus Goldsmith
phone: 02 921 1717
email: sean@engineering.com.au
Risks
Engineering Risk
phone: 02 9200 3000
email: eny@engineering.com.au
Fire Engineer
Rise Fire
phone: 02 9200 9605
email: tokyan@risefire.com

Rev.	Date	By	Ckd	Description
A	29/04/16	JR/AK	NB	DA SUBMISSION

DKO Architecture (NSW) Pty Ltd
C39, 38-48 MacArthur Street
Ullinool, NSW 2007
T +61 2 8346 4500
info@dko.com.au, www.dko.com.au
ABN: 81 356 706 590
NSW Nominated Architects
Koon de Kijner 2167 & David Randerson 8342
© DKO Architecture Pty Ltd
Except as allowed under copyright act, no part of this
drawing may be reproduced or otherwise dealt with
without written permission of dko Architecture.

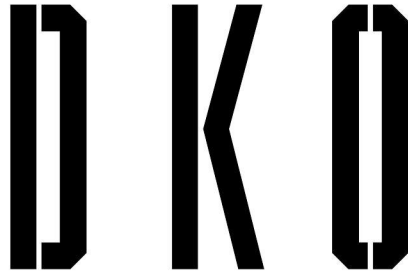

Project Name	Thornton-lot3004&3005	Project Number	11419
Project Address	Lord Sheffield Circuit, Penrith, NSW 2750	Drawing Name	1:200, 1:1250 4 2
		Scale	@A1
		Date	08/04/2016
Client	First Point, St. Hilliers	Drawing Number	DA02-3001
		Revision	A