

HIGHLAND VIEWS

RIPARIAN REHABILITATION

REV 1

20/11/2020


FOR APPROVAL

CLIENT: C/O




DRAWING LIST

- AWC 3 - 17857_00 - LOCALITY PLAN & DRAWING INDEX
- AWC 3 -17857_01 - DOWNSTREAM RIPARIAN CORRIDOR PLANTING PLAN 01
- AWC 3 -17857_02 - UPSTREAM RIPARIAN CORRIDOR PLANTING PLAN 02
- AWC 3 -17857_03 - UPSTREAM RIPARIAN CORRIDOR PLANTING PLAN 03
- AWC 3 -17857_04 - DOWNSTREAM RAINGARDEN PLANTING PLAN
- AWC 3 -17857_05 - UPSTREAM RAINGARDEN PLANTING PLAN
- AWC 3 -17857_06 - PLANT SCHEDULE
- AWC 3 -17857_07 - PLANT NOTES / DETAILS

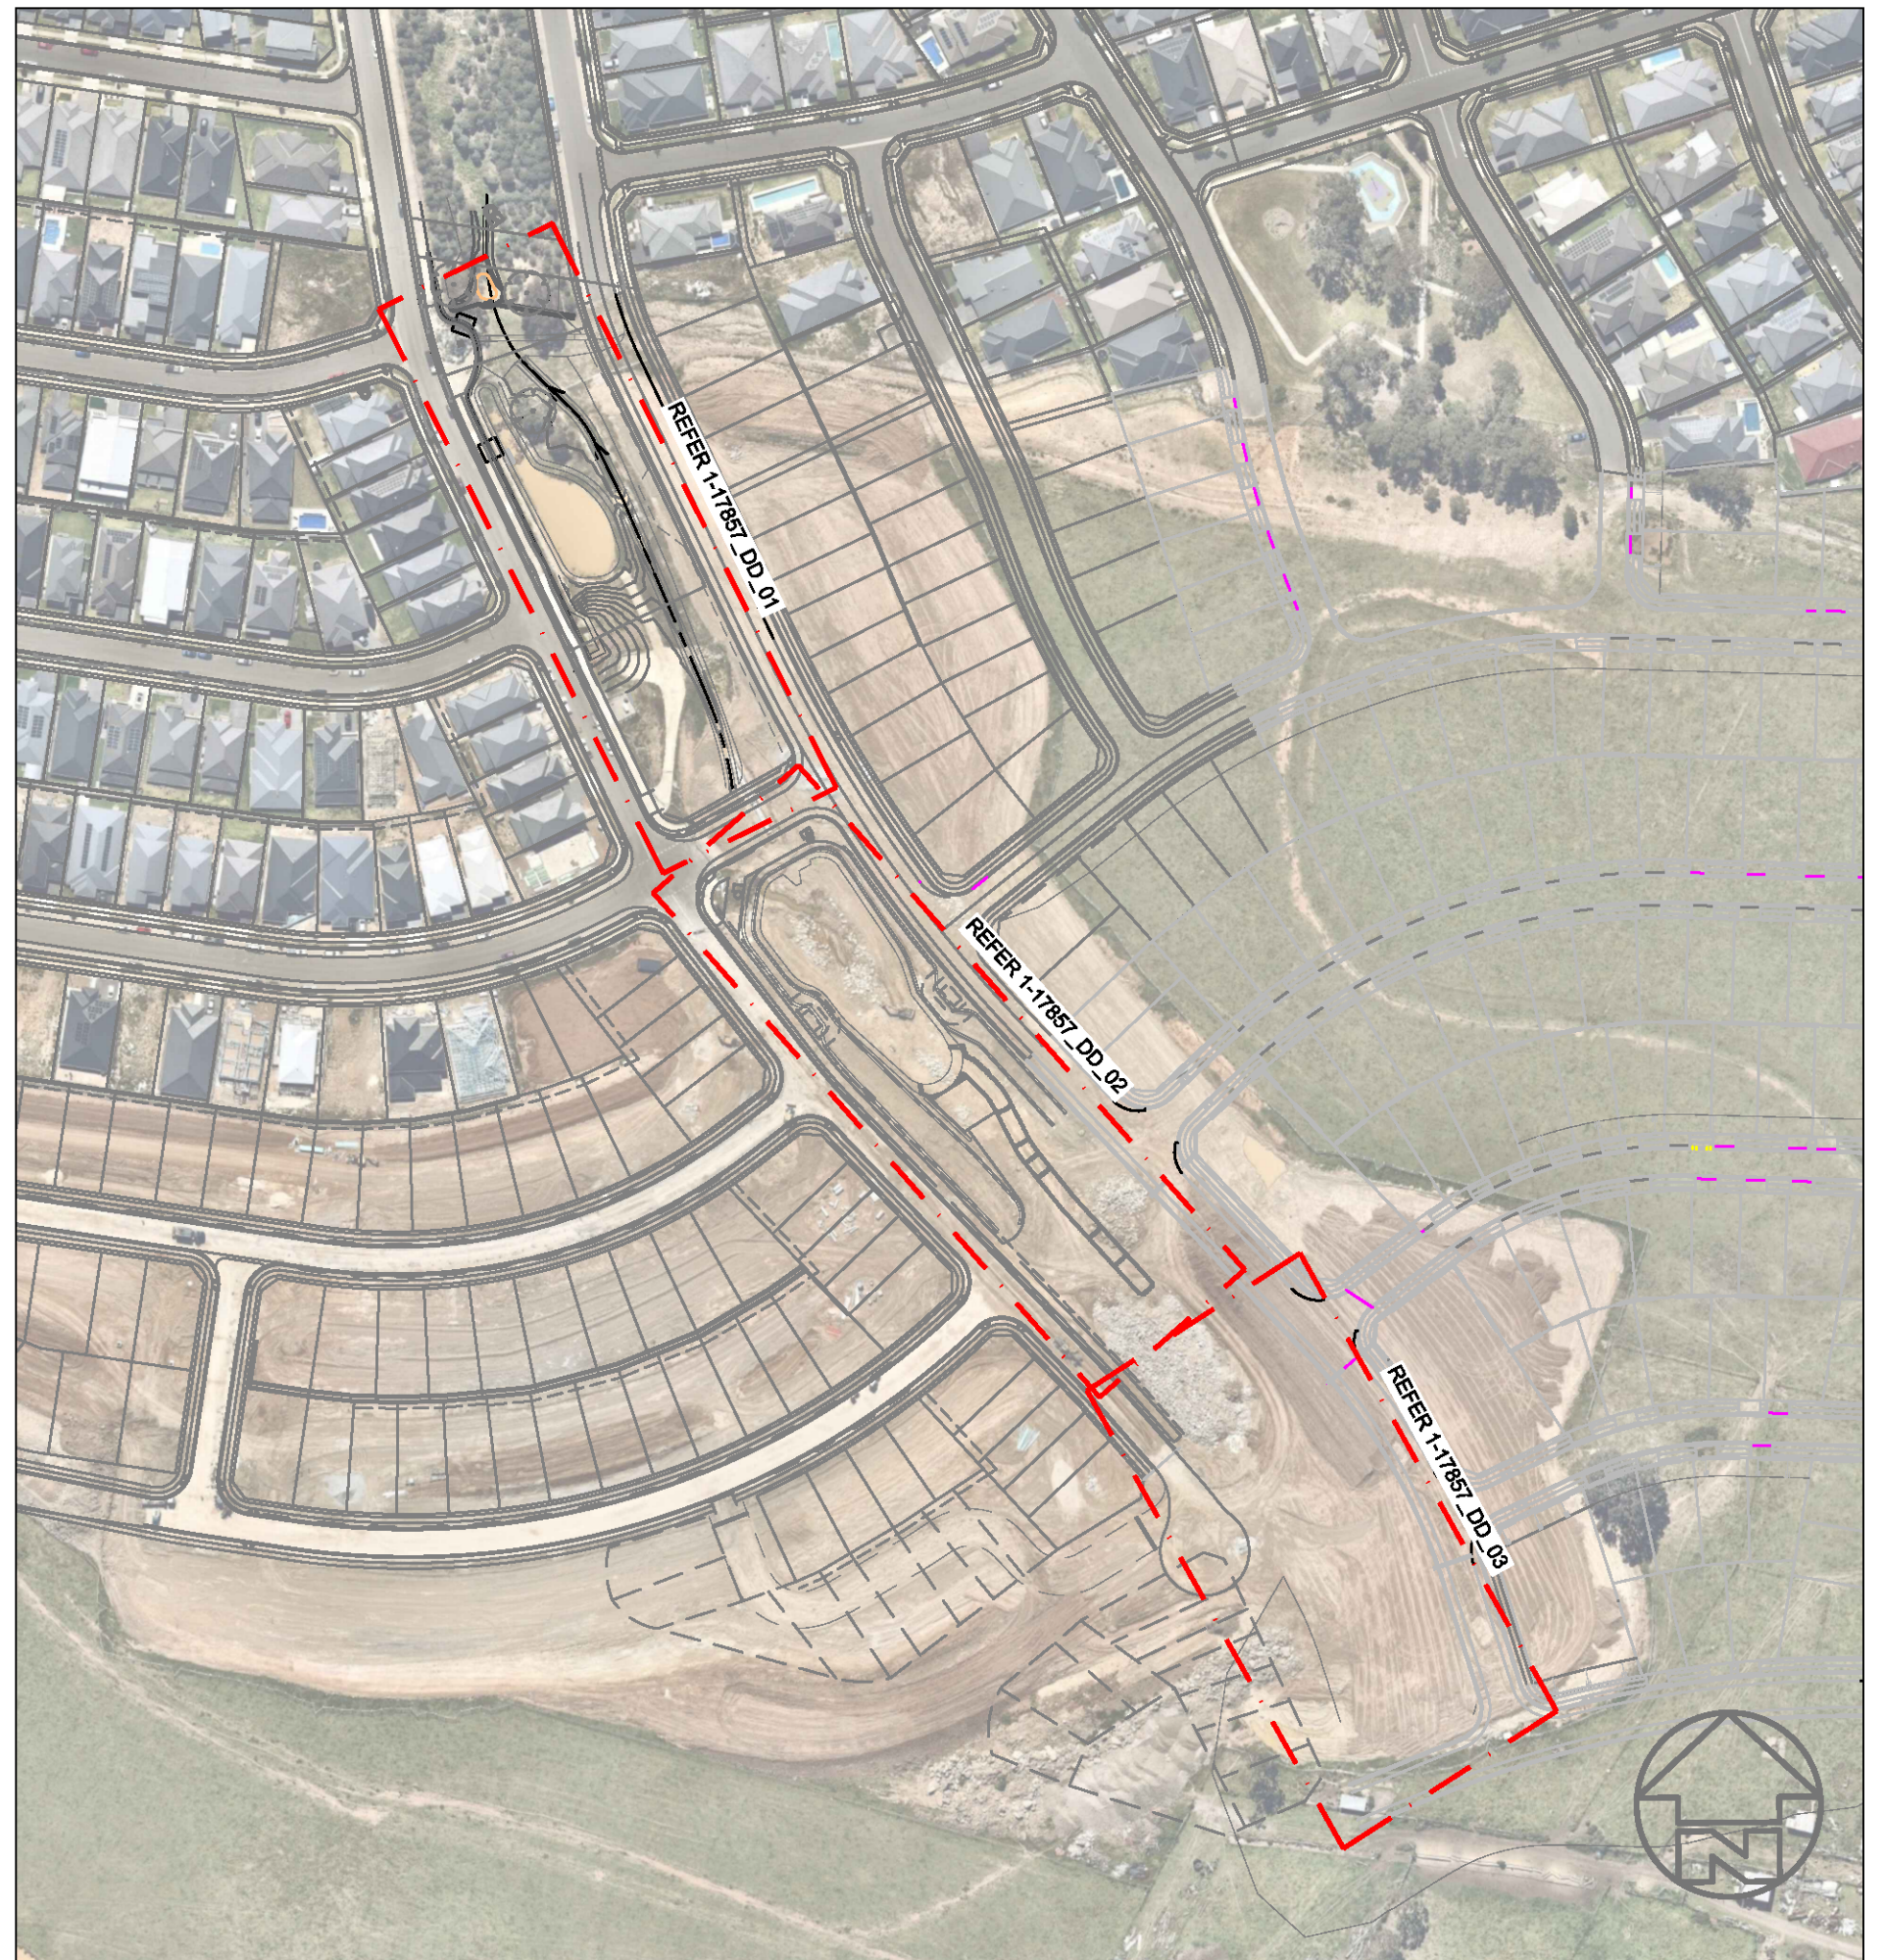

LOCALITY PLAN - NTS

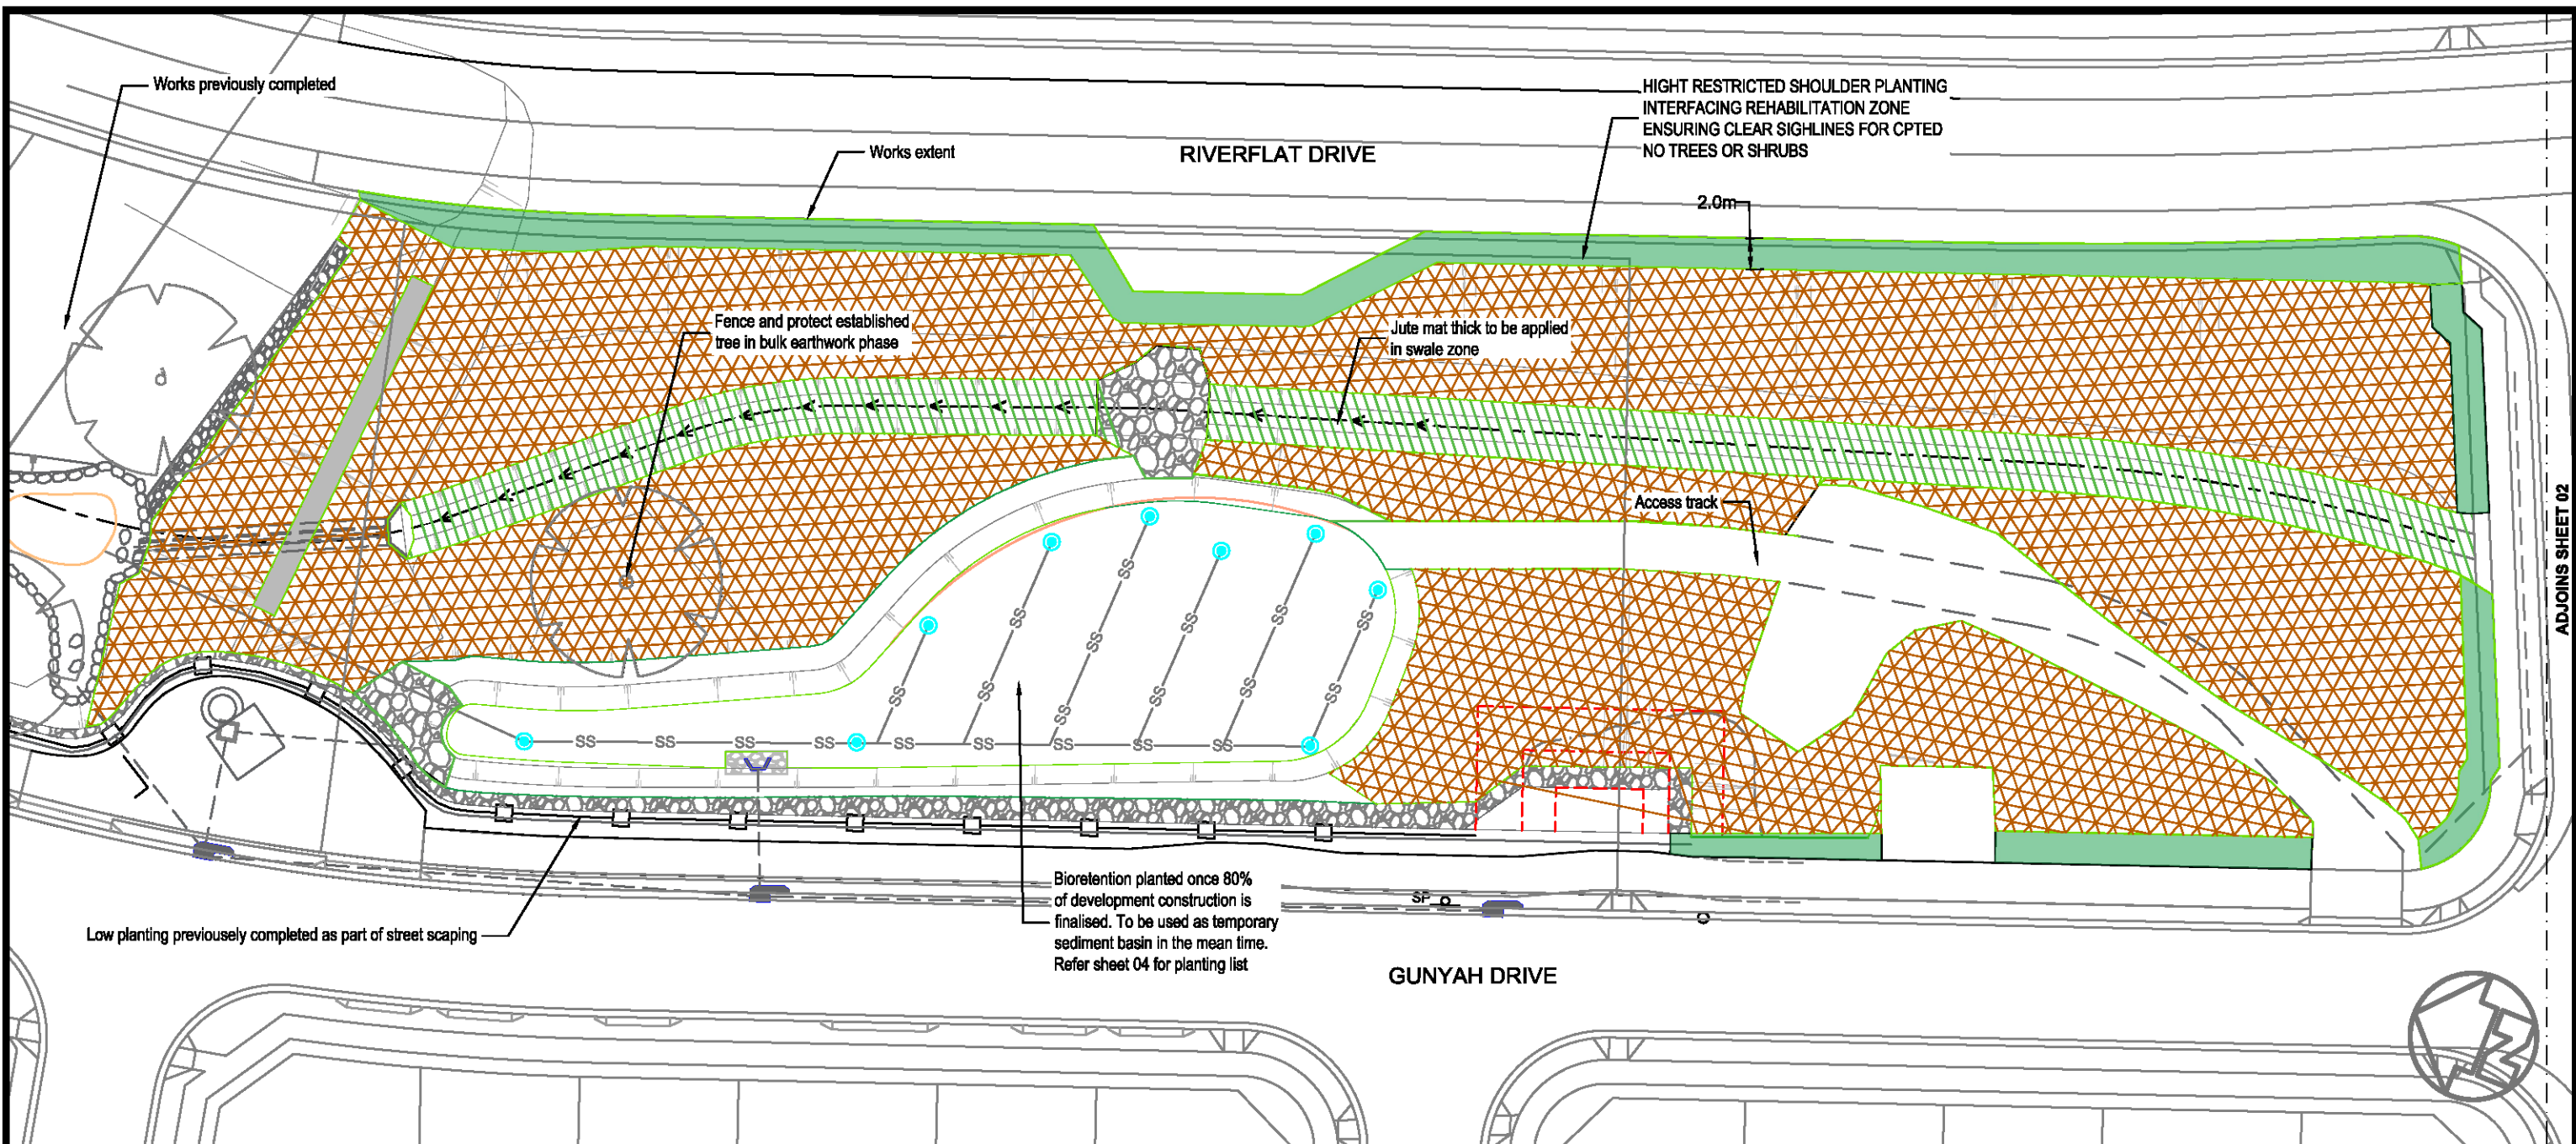

TREATMENT ZONES

Terrestrial Zone
Area = 2985m²

Swale / Emergency Spillway
Area = 534m²

Shoulder planting (height restricted)
Area = 570m²



Existing Trees
Protect roots when conducting soil preparation

PLANTING NOTE:
Refer sheet 06 for planting schedule

VEGETATION MANAGEMENT PLAN :
Methodology and treatments for the downstream riparian corridor, based upon 'Eco Logical Australia 2016. The Northern Road, Mulgoa Vegetation Management Plan Version 2. Prepared for CCL Development Pty Ltd'



CLIENT



REV.	ISSUE / AMENDMENTS	DATE
1	FOR APPROVAL	20.11.2020

DESIGNED	DMC/SS
DRAWN	SS
CHECKED	DMC

PROJECT

HIGHLAND VIEWS
GLENMORE PARK

DRAWING

DOWNSTREAM RIPARIAN
PLANTING PLAN

DWG No.

3-17857A_DD_01

CAD FILE No.


3-17857_Highland_DD.dwg

REV.

1

SCALE
1:1000 @ A3 0 10 20m

DRAWING CREATED
18/07/2017

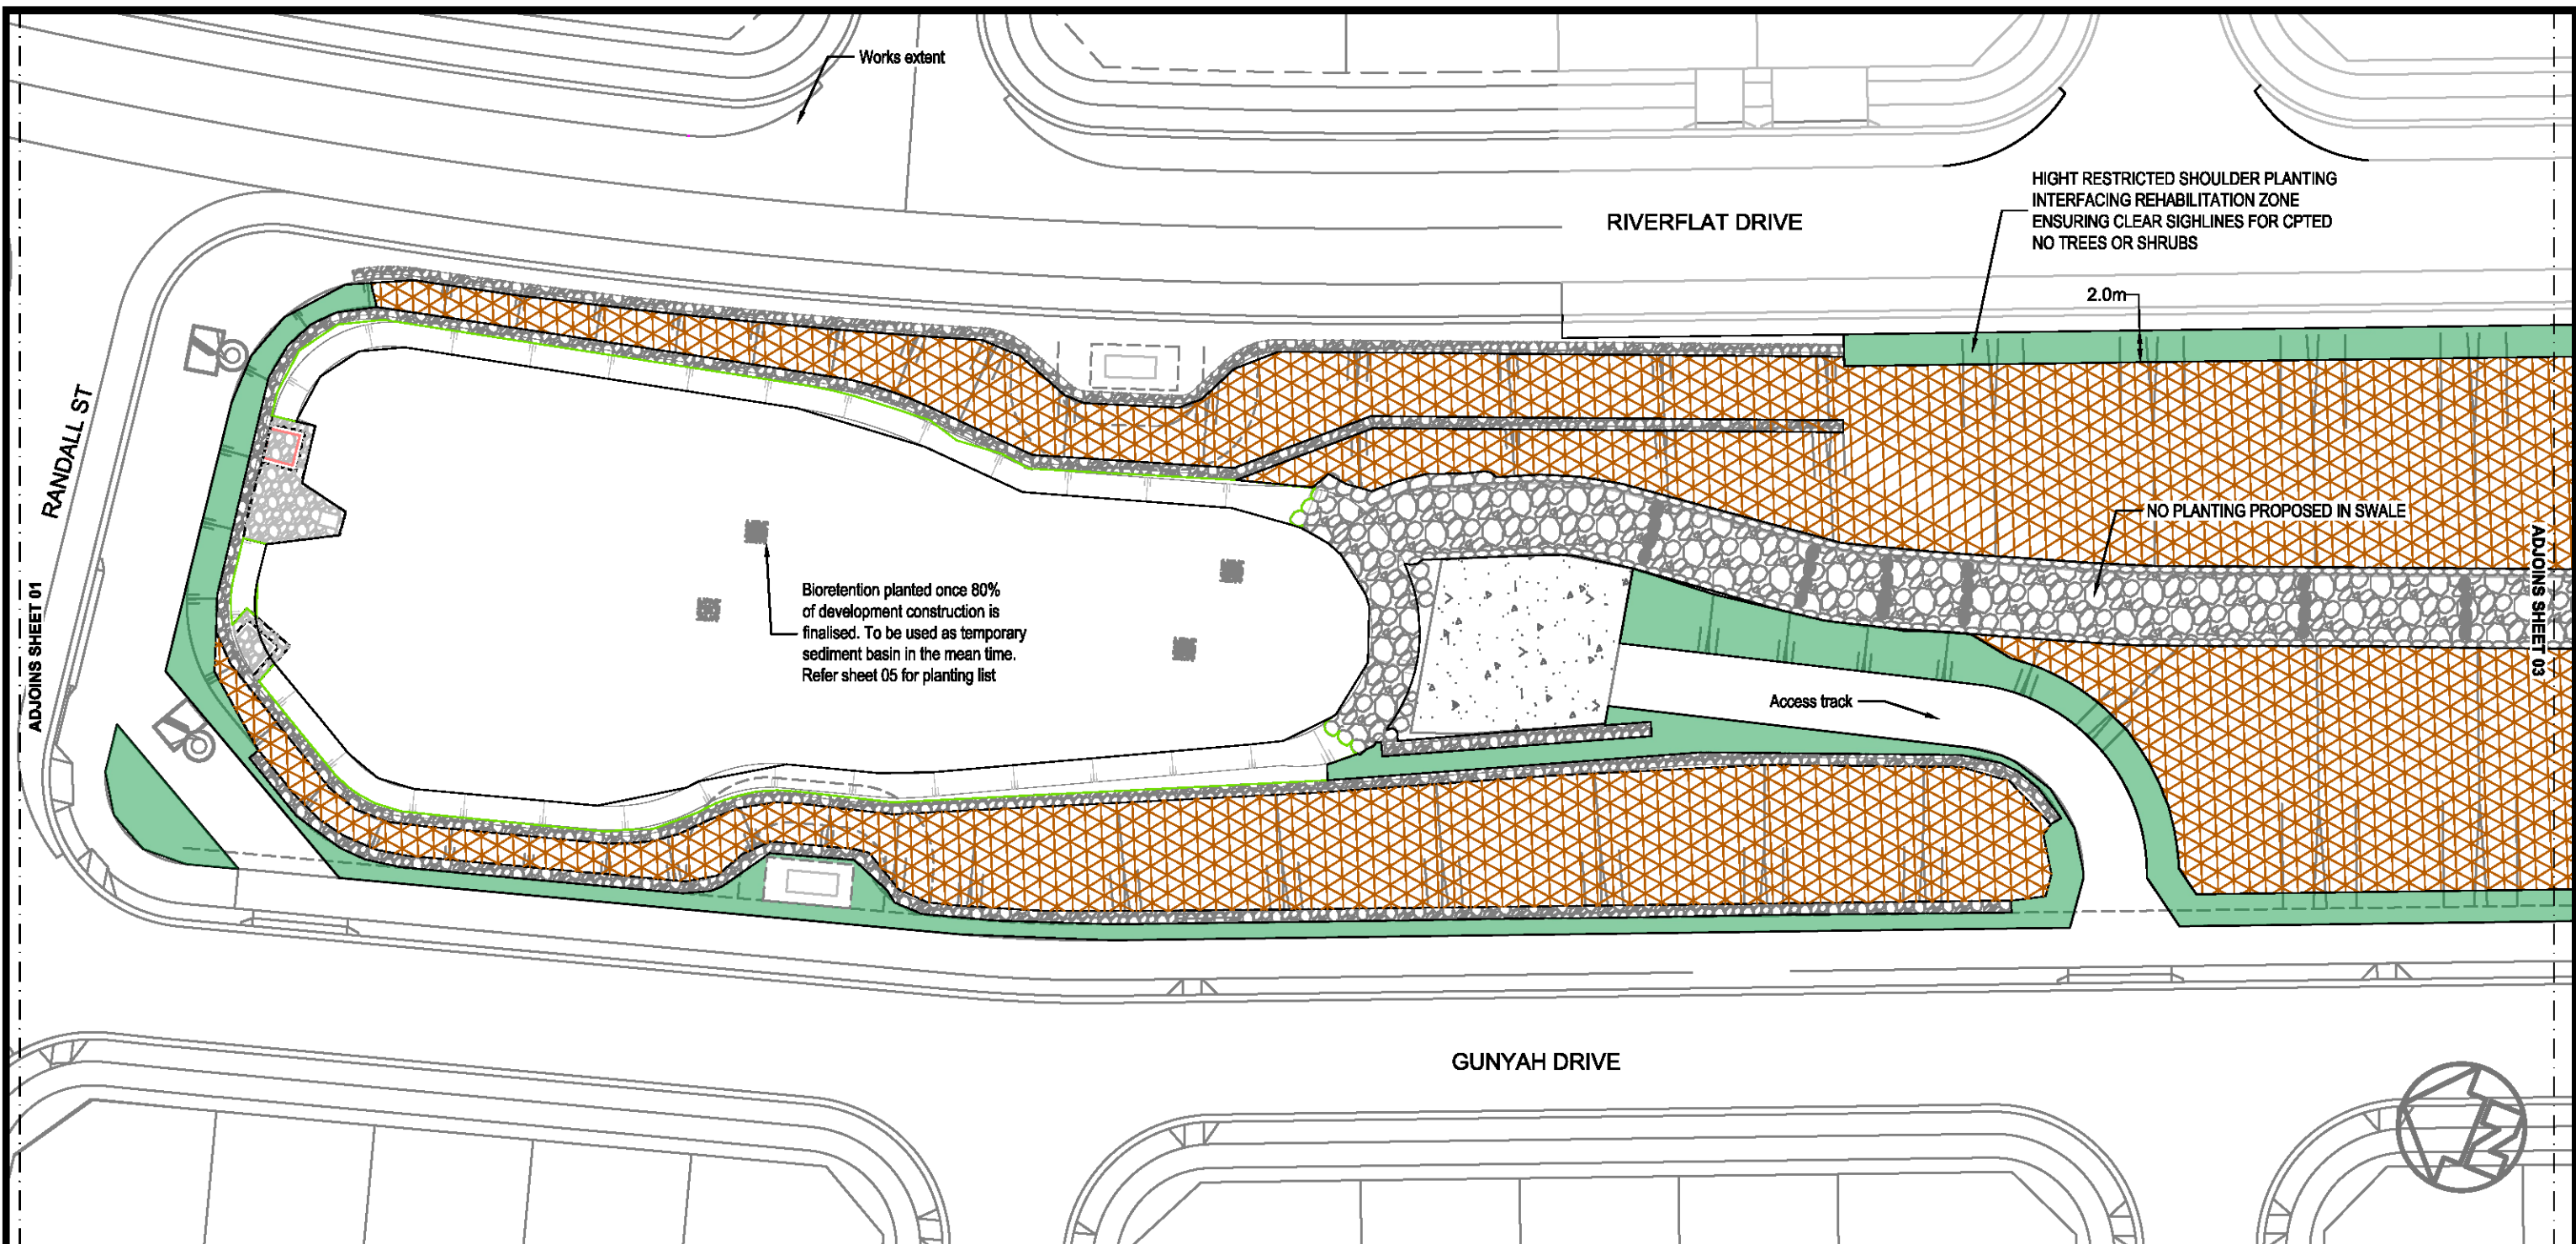

TREATMENT ZONES

 **Terrestrial Zone**
Area = 7052m²

 **Shoulder planting (height restricted)**
Area = 570m²

PLANTING NOTE:
Refer sheet 06 for planting schedule

VEGETATION MANAGEMENT PLAN :
METHODOLOGY AND TREATMENTS OF
UPPER RIPARIAN CORRIDOR, SUBJECT TO
CHANGE WITH THE COMPLETION OF A VMP



CLIENT



REV.	ISSUE / AMENDMENTS	DATE
1	FOR APPROVAL	20.11.2020

DESIGNED	DMC/SS
DRAWN	SS
CHECKED	DMC

PROJECT

HIGHLAND VIEWS
GLENMORE PARK

DRAWING

TREATMENT ZONES
PLANTING PLAN

DWG No.

3-17857A_DD_02


CAD FILE No.

3-17857_Highland_DD.dwg

REV.

1

SCALE
1:400 @ A3

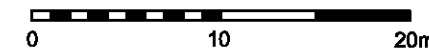

DRAWING CREATED

18/07/2017

RIVERFLAT DRIVE

HIGHT RESTRICTED SHOULDER PLANTING
INTERFACING REHABILITATION ZONE
ENSURING CLEAR SIGHLINES FOR CPTD


2.0m



ADJOINS SHEET 02

GUNYAH DRIVE

TREATMENT ZONES

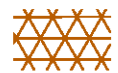

Terrestrial Zone
Refer to sheet 02 for QTY



Shoulder planting (height restricted)
Refer to sheet 02 for QTY

PLANTING NOTE:

Refer sheet 06 for planting schedule

VEGETATION MANAGEMENT PLAN :
METHODOLOGY AND TREATMENTS OF
UPPER RIPARIAN CORRIDOR, SUBJECT TO
CHANGE WITH THE COMPLETION OF A VMP



CLIENT



REV.	ISSUE / AMENDMENTS	DATE
1	FOR APPROVAL	20.11.2020

DESIGNED	DMC/SS
DRAWN	SS
CHECKED	DMC

PROJECT

HIGHLAND VIEWS
GLENMORE PARK

DRAWING

TREATMENT ZONES
PLANTING PLAN

DWG No.

3-17857A_DD_03


CAD FILE No.

3-17857_Highland_DD.dwg

REV.


1

SCALE
1:400 @ A3

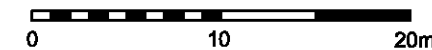

DRAWING CREATED

18/07/2017

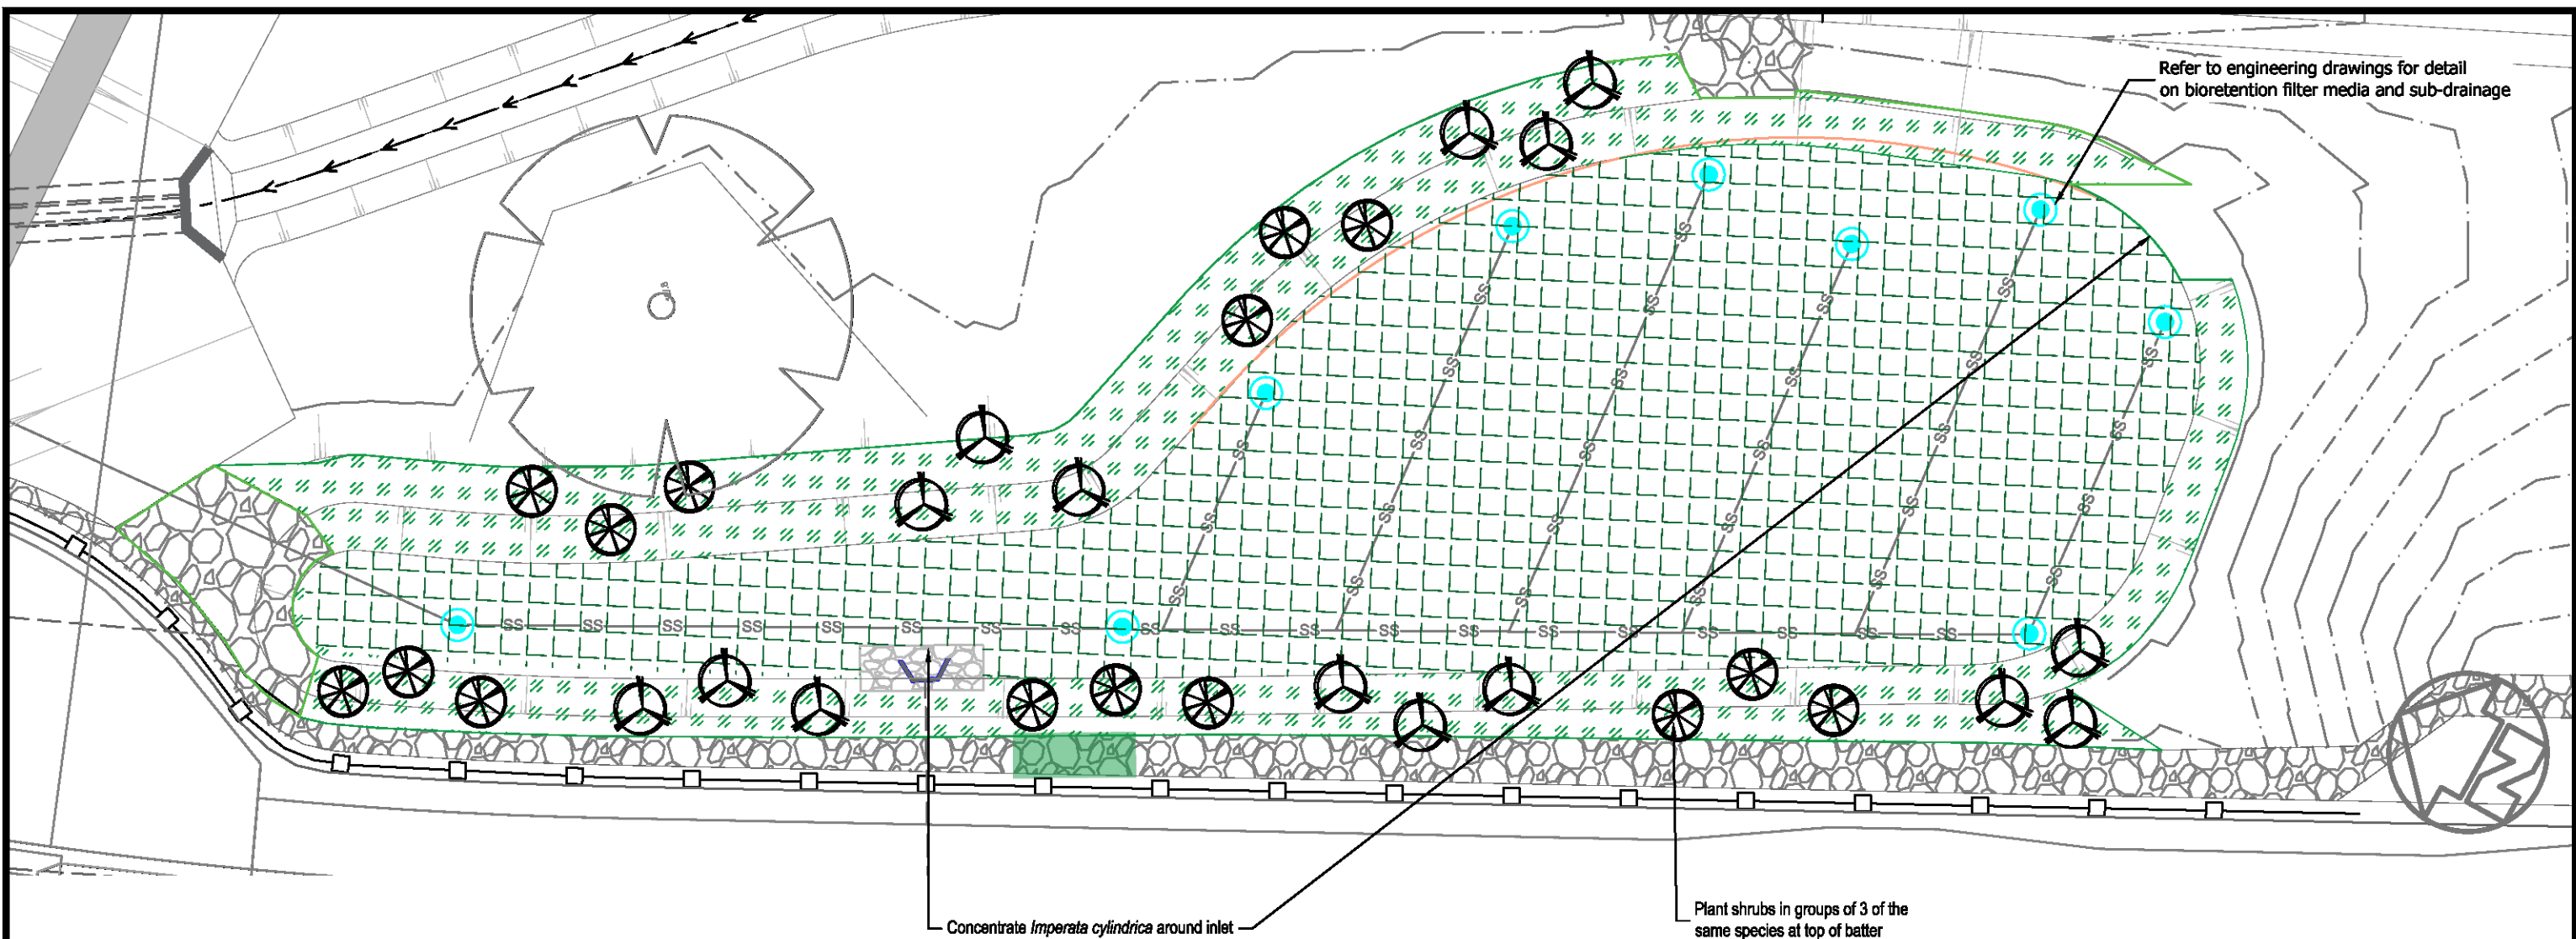

BIORETENTION PLANTING ZONES

Bioretention Batter
Area = 550m²

Bioretention Floor
Area = 339m²

Melaleuca decora
Quantities = 15

Melaleuca linariifolia
Quantities = 15

BIO RETENTION BASIN PLANTING SCHEDULE


Species Name	Common Name	Pot Size	Bioretention floor - 550m²			Ephemeral batter - 300m²		
			Density plants/m²	% Prop	QTY	Density plants/m²	% Prop	QTY
<i>Carex appressa</i> **	Tussock Sedge	Tube	8	15%	660	8	15%	360
<i>Dianella caerulea</i>	Blue Flax-Lilly	Tube	8	10%	440	8	15%	360
<i>Ficinia nodosa</i>	Knobby Club Rush	Tube	8	10%	440	8	15%	360
<i>Juncus usitatus</i>	Common Rush	Tube	8	10%	440	8	10%	240
<i>Imperata cylindrica</i>	Blady Grass	Tube	8	25%	1100	8	25%	600
<i>Lomandra longifolia</i>	Matt Rush	Tube	8	10%	440	8	10%	240
<i>Poa sieberiana</i>	Grey Tussock grass	Tube	8	10%	440	8	15%	360
<i>Melaleuca decora</i>	White feather Honey myrtle	200mm				Na	Na	9
<i>Melaleuca linariifolia</i>	Flax-leaved Paperbark	200mm				Na	Na	9
<i>Themeda australis</i>	Kangaroo Grass	Tube	8	10%	440	8	10%	240
TOTAL				100%	4400		100%	2778

Refer to planting matrix for distribution

No shrubs to be planted in bio filtration basin. Shrub species to be planted on batter as indicated on sheet 02

***Carex appressa* concentrate along bottom of ephemeral batter

Plant stock in clumps of 5 - 10 of the same species

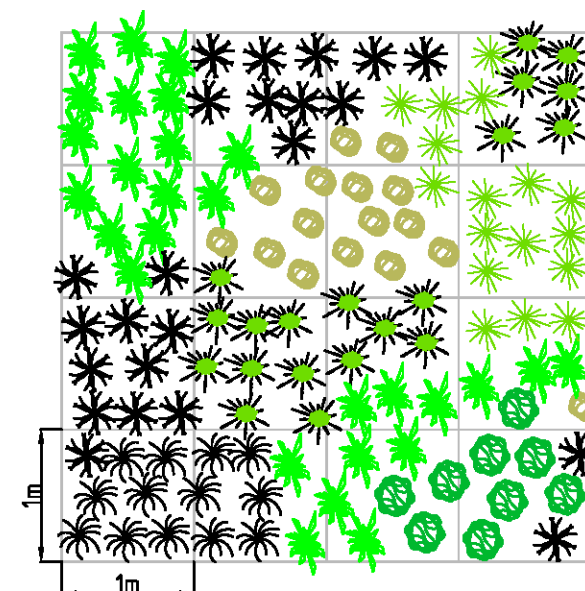


DETAIL 3 - BIORETENTION PLANTING MOSAIC

SPECIES LEGEND

- Carex appressa* - Tall Sedge
- Dianella caerulea* - Blue Flax - Lilly
- Ficinia nodosa* - Knobby Club Rush
- Juncus usitatus* - Common Rush
- Lomandra longifolia* - Mat rush
- Poa sieberiana* - Grey Tussock Grass
- Themeda australis* - Kangaroo Grass

NOTE:
BIORETENTION BASIN FLOOR CAN BE PLANTED ONCE A MINIMUM OF 80% OF CONSTRUCTION WITHIN CATCHMENT IS COMPLETED.

PLANT INTERNAL BIORETENTION BATTER IN INITIAL PLANTING TO PROGRESS ESTABLISHMENT OF VEGETATION

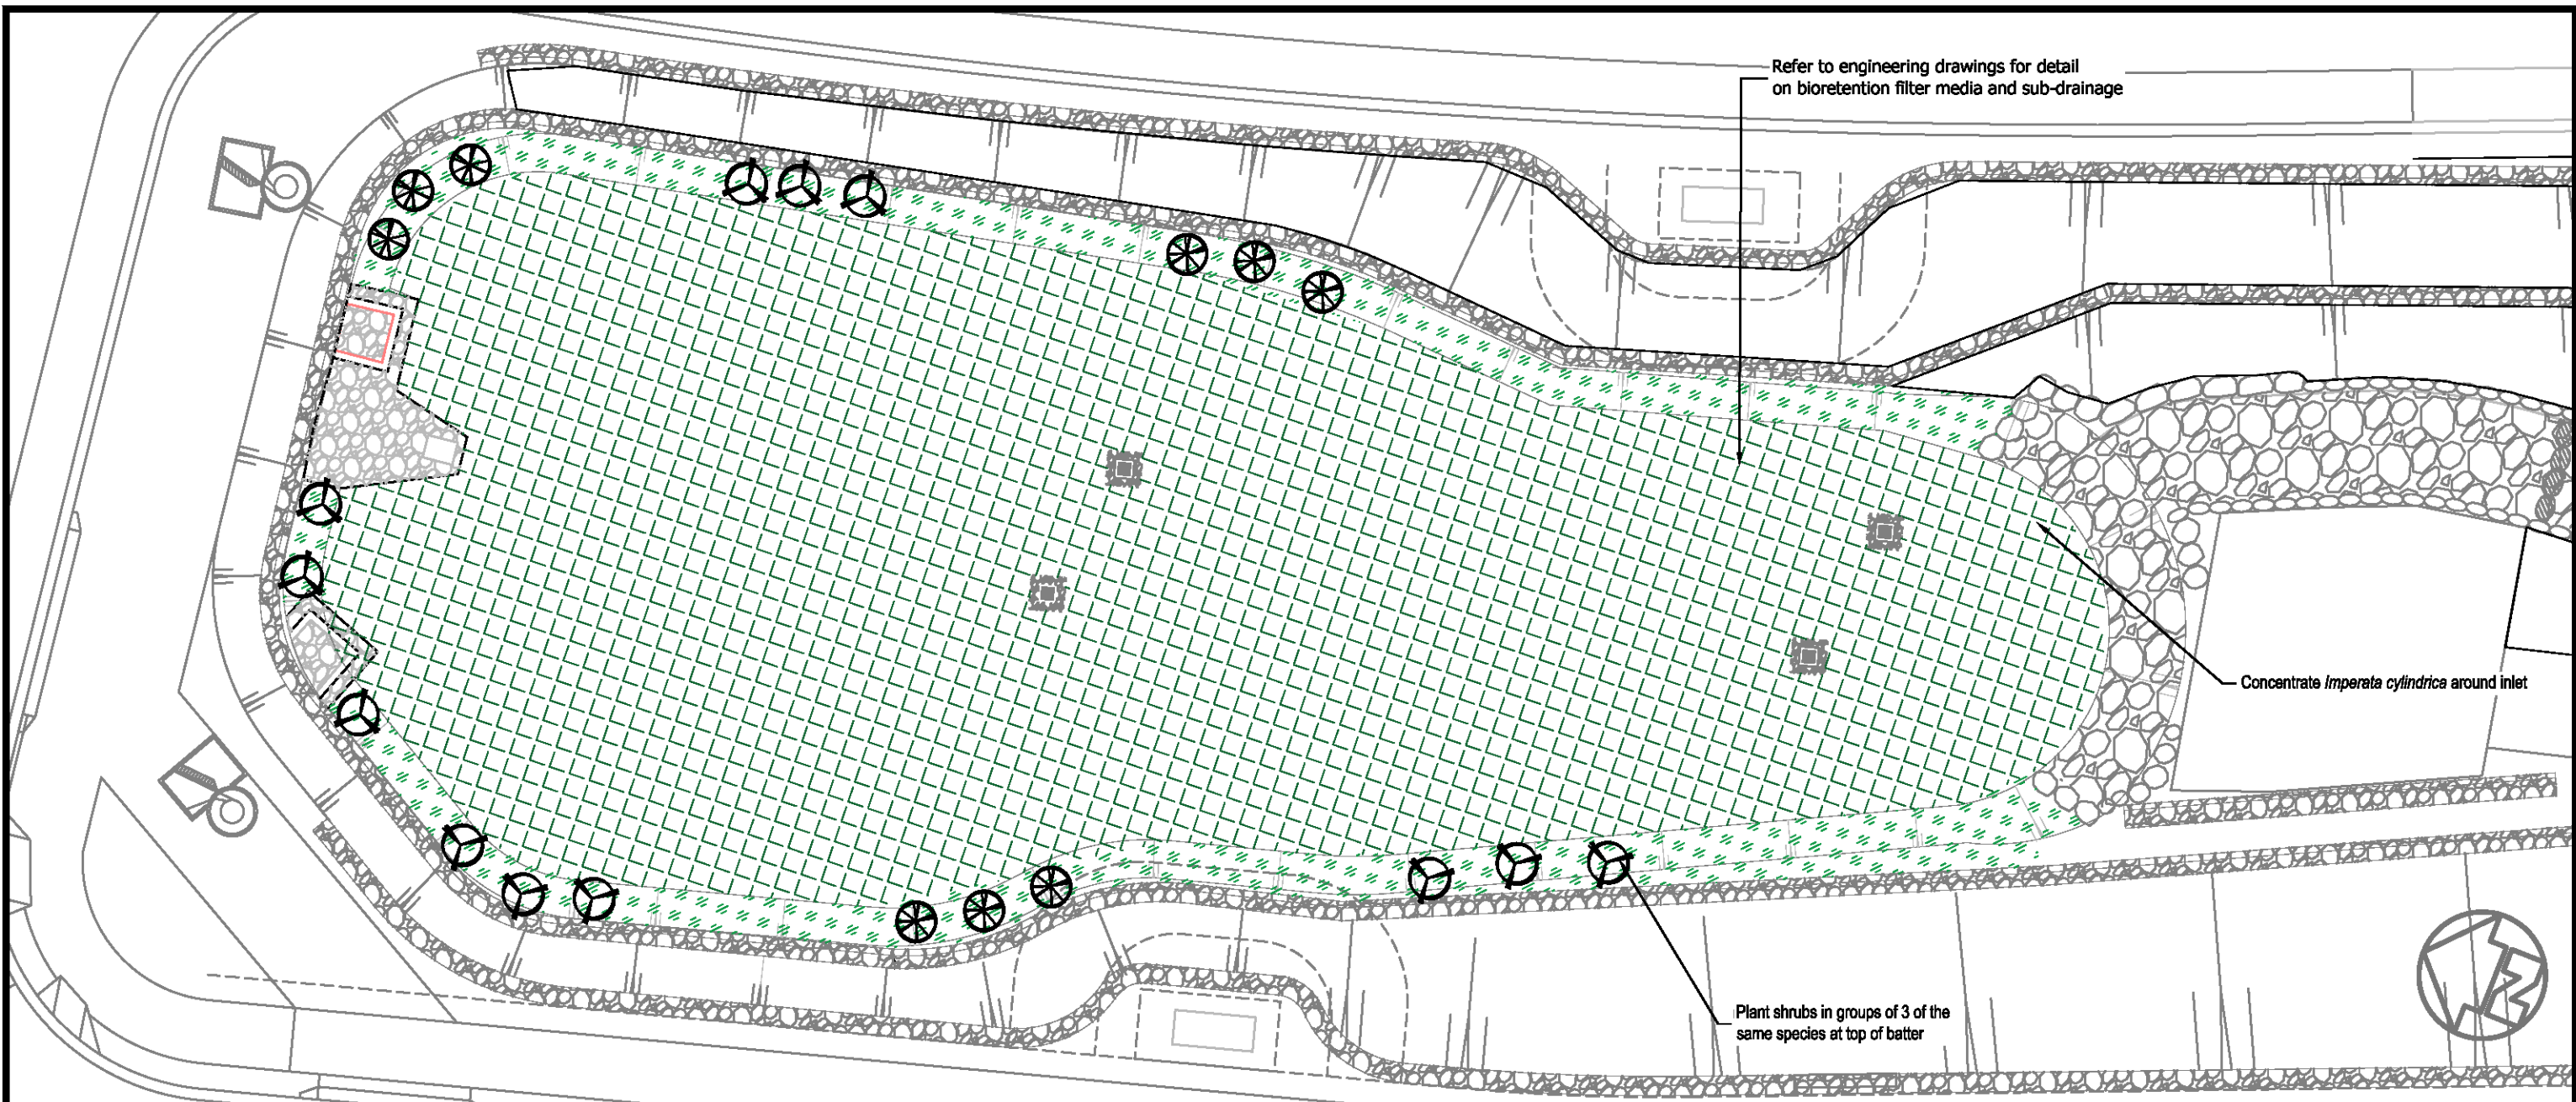

BIORETENTION PLANTING ZONES

	Bioretention Batter Area = 550m ²		Melaleuca decora Quantities = 15
	Bioretention Floor Area = 339m ²		Melaleuca linariifolia Quantities = 15

NOTE:
REFER SHEET 02 FOR BIO RETENTION
PLANTING MATRIX

NOTE:
BIORETENTION BASIN FLOOR CAN BE
PLANTED ONCE A MINIMUM OF 80% OF
CONSTRUCTION WITHIN CATCHMENT IS
COMPLETED.

PLANT INTERNAL BIORETENTION BATTER IN
INITIAL PLANTING TO PROGRESS
ESTABLISHMENT OF VEGETATION

BIO RETENTION BASIN PLANTING SCHEDULE

Species Name	Common Name	Pot Size	Bioretention floor - 1420m ²			Ephemeral batter - 289m ²		
			Density plants/m ²	% Prop	QTY	Density plants/m ²	% Prop	QTY
<i>Carex appressa</i> **	Tussock Sedge	Tube	8	15%	1704	8	15%	347
<i>Dianella caerulea</i>	Blue Flax-Lilly	Tube	8	10%	1136	8	10%	231
<i>Ficinia nodosa</i>	Knobby Club Rush	Tube	8	10%	1136	8	10%	231
<i>Juncus usitatus</i>	Common Rush	Tube	8	10%	1136	8	10%	231
<i>Imperata cylindrica</i>	Blady Grass	Tube	8	25%	2840	8	25%	578
<i>Lomandra longifolia</i>	Matt Rush	Tube	8	10%	1136	8	10%	231
<i>Poa sieberiana</i>	Grey Tussock grass	Tube	8	10%	1136	8	10%	231
<i>Melaleuca decora</i>	White feather Honey myrtle	200mm				Na	Na	12
<i>Melaleuca linariifolia</i>	Flax-leaved Paperbark	200mm				NA	Na	9
<i>Themeda australis</i>	Kangaroo Grass	Tube	8	10%	1136	8	10%	231
TOTAL				100%	11360		85%	2333

Refer to planting matrix for distribution

No shrubs to be planted in bio filtration basin. Shrub species to be planted on batter as indicated on sheet 05

***Carex appressa* concentrate along bottom of ephemeral batter

Plant stock in clumps of 5 - 10 of the same species

DOWNSTREAM RIPARIAN CORRIDOR PLANTING SCHEDULE

TERRESTRIAL PLANTING SCHEDULE = 2985m²				
Species Name	Common Name	Density /m²	% Prop	QTY
Tree Canopy Speceis (>6m)				
<i>Angophora floribunda</i>	Rough-barked apple	0.1	4%	12
<i>Casuarina glauca</i>	Swamp Oak	0.1	4%	12
<i>Eucalyptus amplifolia</i>	Cabbage Gum	0.1	4%	12
<i>Eucalyptus moluccana</i>	Grey Box	0.1	4%	12
<i>Eucalyptus tereticornis</i>	Forest Red Gum	0.1	4%	12
Small Tree / Shrub Speceis (0.5 - 6m)				
<i>Acacia parramattensis</i>	Parramatta Wattle	0.5	3%	44
<i>Bursaria spinosa</i>	Sweet Bursaria	0.5	3%	44
<i>Leptospermum trinervium</i>	Flacky Barked Tea Tree	0.5	3%	44
<i>Leptospermum polygalifol</i>	Yellow Tea Tree	0.5	3%	44
<i>Melaleuca decora</i>	White feather Honeymyrtle	0.5	3%	44
<i>Melaleuca linariifolia</i>	Flax-leaved Paperbark	0.5	3%	44
<i>Melaleuca styphelioides</i>	Prickly-leaved Tea Tree	0.5	3%	44
<i>Ozothamnus diosmifolius</i>	Ball Everlasting	0.5	3%	44
<i>Pultenaea villosa</i>	Egg and Bacon Bush	0.5	3%	44
Sedges, Rushes, reeds and Grasses				
<i>Cymbopogon refractus</i>	Barbed Wire Grass	4	8%	945
<i>Dichelachne micrantha</i>	Shorthair Plume Grass	4	8%	945
<i>Echinopogon caespitosus</i>	Bushy Hedgehog-grass	4	8%	945
<i>Entolasia marginata</i>	Bordered Panic	4	8%	945
<i>Entolasia stricta</i>	Wiry Panic	4	8%	945
<i>Imperata cylindrica</i>	Blady Grass	4	8%	945
<i>Lomandra longifolia</i>	Ribbon Grass	4	8%	945
<i>Microlaena stipoides</i>	Weeping Meadow Grass	4	8%	945
<i>Paspalidium distans</i>	Spreading Panic Grass	4	8%	945
<i>Themeda australis</i>	Kangaroo Grass	4	8%	945
Ground layer Speceis (~0 - 1.5m) Vines and Scrambles				
<i>Cayratia clematidea</i>	Native Grape	4	1%	118
<i>Centella asiatica</i>	Indian Pennywort	4	1%	118
<i>Clematis aristata</i>	Old Man's Beard	4	1%	118
<i>Clematis glycinoides</i>	Headache Vine	4	1%	118
<i>Einadia hastata</i>	Berry Saltbush	4	3%	354
<i>Einadia trigonos</i>	Fishweed	4	1%	118
<i>Opercularia diphylla</i>	Stinkweed	4	1%	118
<i>Persicaria decipiens</i>	Slender Knotweed	4	1%	118
<i>Rubus parvifolius</i>	Native Raspberry	4	1%	118
<i>Solanum prinophyllum</i>	Forest Nightshade	4	1%	118
Sub Total			136%	11321
Species Proportion - Grasses/Groundcovers 55%, Shrubs 30%, Trees 15%				

SWALE PLANTING SCHEDULE = 534m²					
Species Name	Common Name	Type	Density plants/m²	% Prop	QTY
<i>Austrostipa ramosissima</i>	Stout Bamboo Grass	G	6	15%	481
<i>Carex appressa</i> **	Tussock Sedge	G	6	25%	801
<i>Imperata cylindrica</i>	Blady Grass	G	6	25%	801
<i>Lomandra longifolia</i>	Matt Rush	G	6	15%	481
<i>Microlaena stipoides</i>	Weeping Meadow Grass	G	6	10%	320
<i>Poa sieberiana</i>	Grey Tussock grass	G	6	10%	320
TOTAL				100%	3204

SHOULDER PLANTING SCHEDULE = 570m²					
Species Name	Common Name	Type	Density plants/m²	% Prop	QTY
<i>Austrostipa ramosissima</i> *	Stout Bamboo Grass	G	6	5%	111
<i>Carex appressa</i>	Tall Sedge	G	6	15%	334
<i>Dichelachne micrantha</i>	Shorthair Plume Grass	G	6	5%	111
<i>Einadia hastata</i>	Berry Saltbush	G	6	10%	223
<i>Imperata cylindrica</i>	Blady Grass	G	6	15%	334
<i>Lomandra longifolia</i> *	Ribbon Grass	G	6	15%	334
<i>Microlaena stipoides</i>	Weeping Meadow Grass	G	6	10%	223
<i>Poa sieberiana</i>	Grey Tussock grass	G	6	15%	334
<i>Themeda australis</i>	Kangaroo Grass	G	6	10%	223
TOTAL				100%	2226

* Plant at back of strip away from footpath

UPSTREAM RIPARIAN CORRIDOR PLANTING SCHEDULE

TERRESTRIAL PLANTING SCHEDULE = 7052m²				
Species Name	Common Name	Density /m²	% Prop	QTY
Tree Canopy Speceis (>6m)				
<i>Angophora floribunda</i>	Rough-barked apple	0.1	4%	28
<i>Casuarina glauca</i>	Swamp Oak	0.1	4%	28
<i>Eucalyptus amplifolia</i>	Cabbage Gum	0.1	4%	28
<i>Eucalyptus moluccana</i>	Grey Box	0.1	4%	28
<i>Eucalyptus tereticornis</i>	Forest Red Gum	0.1	4%	28
Small Tree / Shrub Speceis (0.5 - 6m)				
<i>Acacia parramattensis</i>	Parramatta Wattle	0.5	3%	106
<i>Bursaria spinosa</i>	Sweet Bursaria	0.5	3%	106
<i>Leptospermum trinervium</i>	Flacky Barked Tea Tree	0.5	3%	106
<i>Leptospermum polygalifol</i>	Yellow Tea Tree	0.5	3%	106
<i>Melaleuca decora</i>	White feather Honeymyrtle	0.5	3%	106
<i>Melaleuca linariifolia</i>	Flax-leaved Paperbark	0.5	3%	106
<i>Melaleuca styphelioides</i>	Prickly-leaved Tea Tree	0.5	3%	106
<i>Ozothamnus diosmifolius</i>	Ball Everlasting	0.5	3%	106
<i>Pultenaea villosa</i>	Egg and Bacon Bush	0.5	3%	106
Sedges, Rushes, reeds and Grasses				
<i>Cymbopogon refractus</i>	Barbed Wire Grass	4	8%	2257
<i>Dichelachne micrantha</i>	Shorthair Plume Grass	4	8%	2257
<i>Echinopogon caespitosus</i>	Bushy Hedgehog-grass	4	8%	2257
<i>Entolasia marginata</i>	Bordered Panic	4	8%	2257
<i>Entolasia stricta</i>	Wiry Panic	4	8%	2257
<i>Imperata cylindrica</i>	Blady Grass	4	8%	2257
<i>Lomandra longifolia</i>	Ribbon Grass	4	8%	2257
<i>Microlaena stipoides</i>	Weeping Meadow Grass	4	8%	2257
<i>Paspalidium distans</i>	Spreading Panic Grass	4	8%	2257
<i>Themeda australis</i>	Kangaroo Grass	4	8%	2257
Ground layer Speceis (~0 - 1.5m) Vines and Scrambles				
<i>Cayratia clematidea</i>	Native Grape	4	1%	282
<i>Centella asiatica</i>	Indian Pennywort	4	1%	282
<i>Clematis aristata</i>	Old Man's Beard	4	1%	282
<i>Clematis glycinoides</i>	Headache Vine	4	1%	282
<i>Einadia hastata</i>	Berry Saltbush	4	3%	846
<i>Einadia trigonos</i>	Fishweed	4	1%	282
<i>Opercularia diphylla</i>	Stinkweed	4	1%	282
<i>Persicaria decipiens</i>	Slender Knotweed	4	1%	282
<i>Rubus parvifolius</i>	Native Raspberry	4	1%	282
<i>Solanum prinophyllum</i>	Forest Nightshade	4	1%	282
Sub Total			136%	27044
Species Proportion - Grasses/Groundcovers 55%, Shrubs 30%, Trees 15%				

SHOULDER PLANTING SCHEDULE = 1211m²					
Species Name	Common Name	Type	Density plants/m²	% Prop	QTY
<i>Austrostipa ramosissima</i> *	Stout Bamboo Grass	G	6	5%	363
<i>Carex appressa</i>	Tall Sedge	G	6	15%	1090
<i>Dichelachne micrantha</i>	Shorthair Plume Grass	G	6	5%	363
<i>Einadia hastata</i>	Berry Saltbush	G	6	10%	727
<i>Imperata cylindrica</i>	Blady Grass	G	6	15%	1090
<i>Lomandra longifolia</i> *	Ribbon Grass	G	6	15%	1090
<i>Microlaena stipoides</i>	Weeping Meadow Grass	G	6	10%	727
<i>Poa sieberiana</i>	Grey Tussock grass	G	6	15%	1090
<i>Themeda australis</i>	Kangaroo Grass	G	6	10%	727
TOTAL				100%	7266

* Plant at back of strip away from footpath



CLIENT



REV.	ISSUE / AMENDMENTS	DATE
1	FOR APPROVAL	20.11.2020

DESIGNED	DMC/SS
DRAWN	SS
CHECKED	DMC

PROJECT

HIGHLAND VIEWS
GLENMORE PARK

DRAWING

RIPIARIAN ZONE
PLANTING SCHEDULE

DWG No.

3-17857A_DD_06

CAD FILE No.

3-17857_Highland_DD.dwg

SCALE

DRAWING CREATED

18/07/2017

REV.

1

Notes are to be read in conjunction with Vegetation management plan
DOWNSTREAM RIPARIAN PLANTING PLAN SHEET 01

'Eco Logical Australia 2016. The Northern Road, Mulgoa Vegetation Management Plan Version 2. Prepared for CCL Development Pty Ltd'

UPSTREAM RIPARIAN PLANTING PLAN SHEET 02-03

Vegetation management plan to be completed by AWC. Design subject to change on completion of civil design and VMP

GENERAL NOTES

Witness points

Give sufficient notice so that inspection may be made at the following stages:

- Prior to weed control commencing
- Sub-grades cultivated or prepared for placing topsoil.
- Planting area set out
- Completion of planting establishment work
- Provide evidence of plant provenance

WEED CONTROL

Only contractors that are experienced and trained in plant identification and weed removal techniques shall be employed to remove vegetation and weeds

Juncus acutus

The predominant weed in this area is Juncus acutus (Spiny Rush). This species should be controlled by slashing to remove sharp points and seed head and then spraying with a non-specific herbicide formulated for use around water (eg. Roundup Biactive).

Mechanical removal may be considered for dense clumps.

SOIL PREPARATION

All top soil is to be stock piled and reused on site to cover exposed sup soils in bulk earthworks phase.

Rehabilitation Zones (Terrestrial)

Due to the high compaction of soil in the bulk earthworks phase all areas are required to be ripped at a minimum depths of 200mm.

Care must be taken around existing trees and underground services when ripping.

Conduct soil testing and ameliorate according to results from a NATA certified laboratory, adding organic matter and gypsum to soil where required.

Bioretention Basin / Batter

Basin Floor- Refer to engineering drawing for filter media specifications.

Basin batters - Top dress with 200mm of ameliorated site soil.

MULCH

Terrestrial

- Mulch Terrestrial zone with native hardwood woodchip 100mm depth.
- Mulch must be free of weeds or seed. If this is not enforced, weed control will most certainly become a problem in the maintenance period.
- Dish out mulch away from plant stems. Refer Detail 3 sheet 03.

Bioretention floor

- No much required

Swale / Bioretention batters

- Jute mat to be minimum 680gsm (e.g. maxjute-thick) and installed in accordance with manufacturers specifications.
- Cut slits into mat for plant installation. Refer to Sheet 02.

PLANTING NOTES

Pre-ordering

The contractor shall be responsible for ensuring that all plant material is available to sizes and species type nominated in the plant schedules.

For specimens in large quantities this will require the preordering and growing on of species by a selected nursery for an extensive period of time prior to their installation. Proposed pre ordered specimens are to be sourced and approved in consultation with the project Landscape Architect. No substitution of species or sizes will be accepted unless given in writing by the Landscape Architect or Site Superintendent.

Plants Species / provenance

Plant species - refer to table.

Final plant schedule is dependant on availability of species.

General: Provide provenance plants with the following characteristics:

- Large healthy root systems, with no evidence of root curl, restriction or damage.
- Vigorous, well established, free from disease and pests, of good form consistent with the species or variety.
- Hardened off, not soft or forced, and suitable for planting in the natural climatic conditions prevailing at the site.

Replacement: Replace damaged or failed plants with plants of the same type and size.

Plant containers

General: Supply plants in weed-free containers of the required size.

Labeling

Label at least one plant of each species or variety in a batch with a durable, readable tag.

Storage

Deliver plant material to the site on a day to day basis, and plant immediately after delivery.

Locations

Final locations to be set out in on site to the satisfaction of the Superintendent. If it appears necessary to vary plant locations and spacing's to avoid service lines, or to cover the area uniformly, or for other reasons, give notice.

Planting conditions

Do not plant in unsuitable weather conditions such as extreme heat, cold, wind or rain. In other than sandy soils, suspend excavation when the soil is wet, or during frost periods.

Placing

Plants are to be installed as indicated in the drawings. Remove the plant from the container with minimum disturbance to the root ball, ensure that the root ball is moist and place it in its final position, in the centre of the hole and plumb, and with the top soil level of the plant root ball level with the finished surface of the surrounding soil.

Fertilising and Water Crystals

Install slow release fertiliser in all terrestrial and bioretention basin plantings, place fertiliser pellets into the plant hole at the time of planting. Install water crystals with the fertiliser as per manufacturers recommendation.

See Deatil 1 sheet 01

Application rate (kg/ha): as recommended by manufacturer.

Backfilling

Backfill with topsoil mixture. Lightly tamp and water to eliminate air pockets. Ensure that topsoil is not placed over the top of the root ball, so that the plant stem remains the same height above ground as it was in the container.

Watering

Depending on weather conditions installation of a temporary irrigation systems may be required in order to maintain plant health.

An allowance of 40mm per plant per week should be made in the absence of rainfall.

MAINTENANCE

Establishment Period (EP) -The Ep will begin from the Practical Completion of the landscape works for the period of 12 weeks.

Maintenance Period (MP) - Maintenance is to continue for a period of three years or until the following performance criteria can be demonstrated to be achieved:

Performance Criteria


A minimum of 80% survival rate of the densities provided above for each strata (e.g. tree, shrub and groundcover), any localised plant failure within planting areas are addressed with no area larger than 2 m x 2 m without surviving plants at the end of each year. There must be maximum 5% weeds or less within the project extents.

REPORTING

DPI Approval, Section 22 requires the approval holder to provide a report on the implementation of the prescriptions detailed in the vegetation management plan (Ecological, 2016). This report is to include:


- a schedule and map showing location, density and planting date of species planted
- percentage cover (natives and weed species)
- problems encountered with establishment
- details of staged activities
- photographs

A report is to be provided at the completion of the revegetation works and at every twelve months up to the end of the maintenance period.

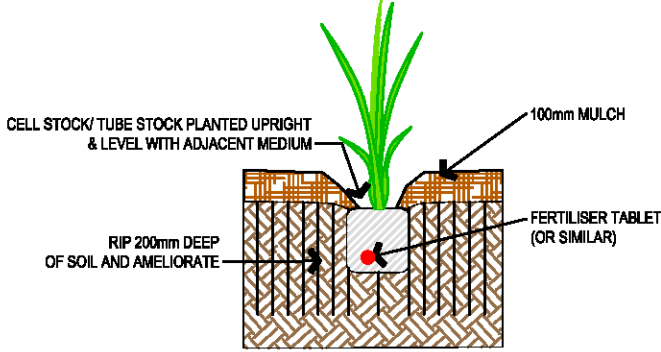

DETAIL 1 - TYPICAL PLANTING DETAIL (NTS)


Areas of Jute matting do not require mulch

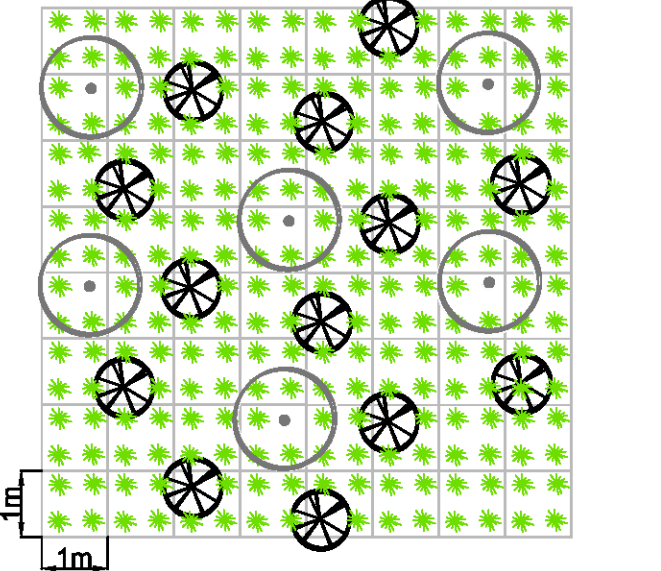


SPECIES LEGEND

- ★ GRASS/GROUNDCOVER - 4/m²
- ⊗ SHRUB - 1/5m²
- TREE - 1/10m²

DETAIL 2 - TERRESTRIAL PLANTING MATRIX (NTS)

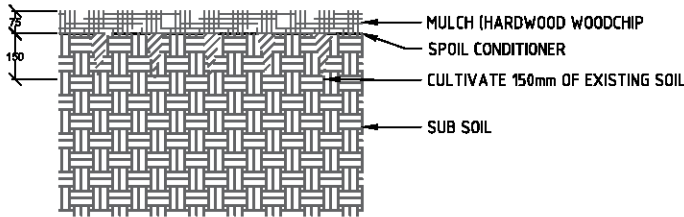

DETAIL 3 - SOIL PREPARATION - EXISTING SURFACE (NTS)

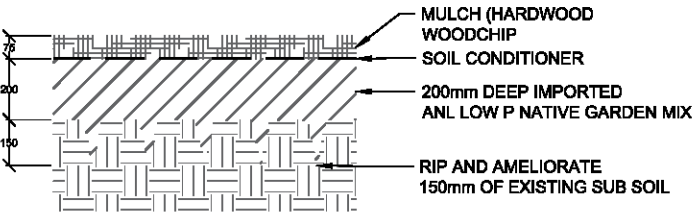

DETAIL 4 - SOIL PREPARATION - SURFACE IN CUT (NTS)



CLIENT



REV.	ISSUE / AMENDMENTS	DATE
1	FOR APPROVAL	20.11.2020

DESIGNED	DMC/SS
DRAWN	SS
CHECKED	DMC

PROJECT

HIGHLAND VIEWS
GLENMORE PARK

SCALE

DRAWING

PLANTING NOTE & SCHEDULE

DRAWING CREATED

18/07/2017

DWG No.


3-17857A_DD_07

CAD FILE No.

3-17857_Highland_DD.dwg

REV.

1

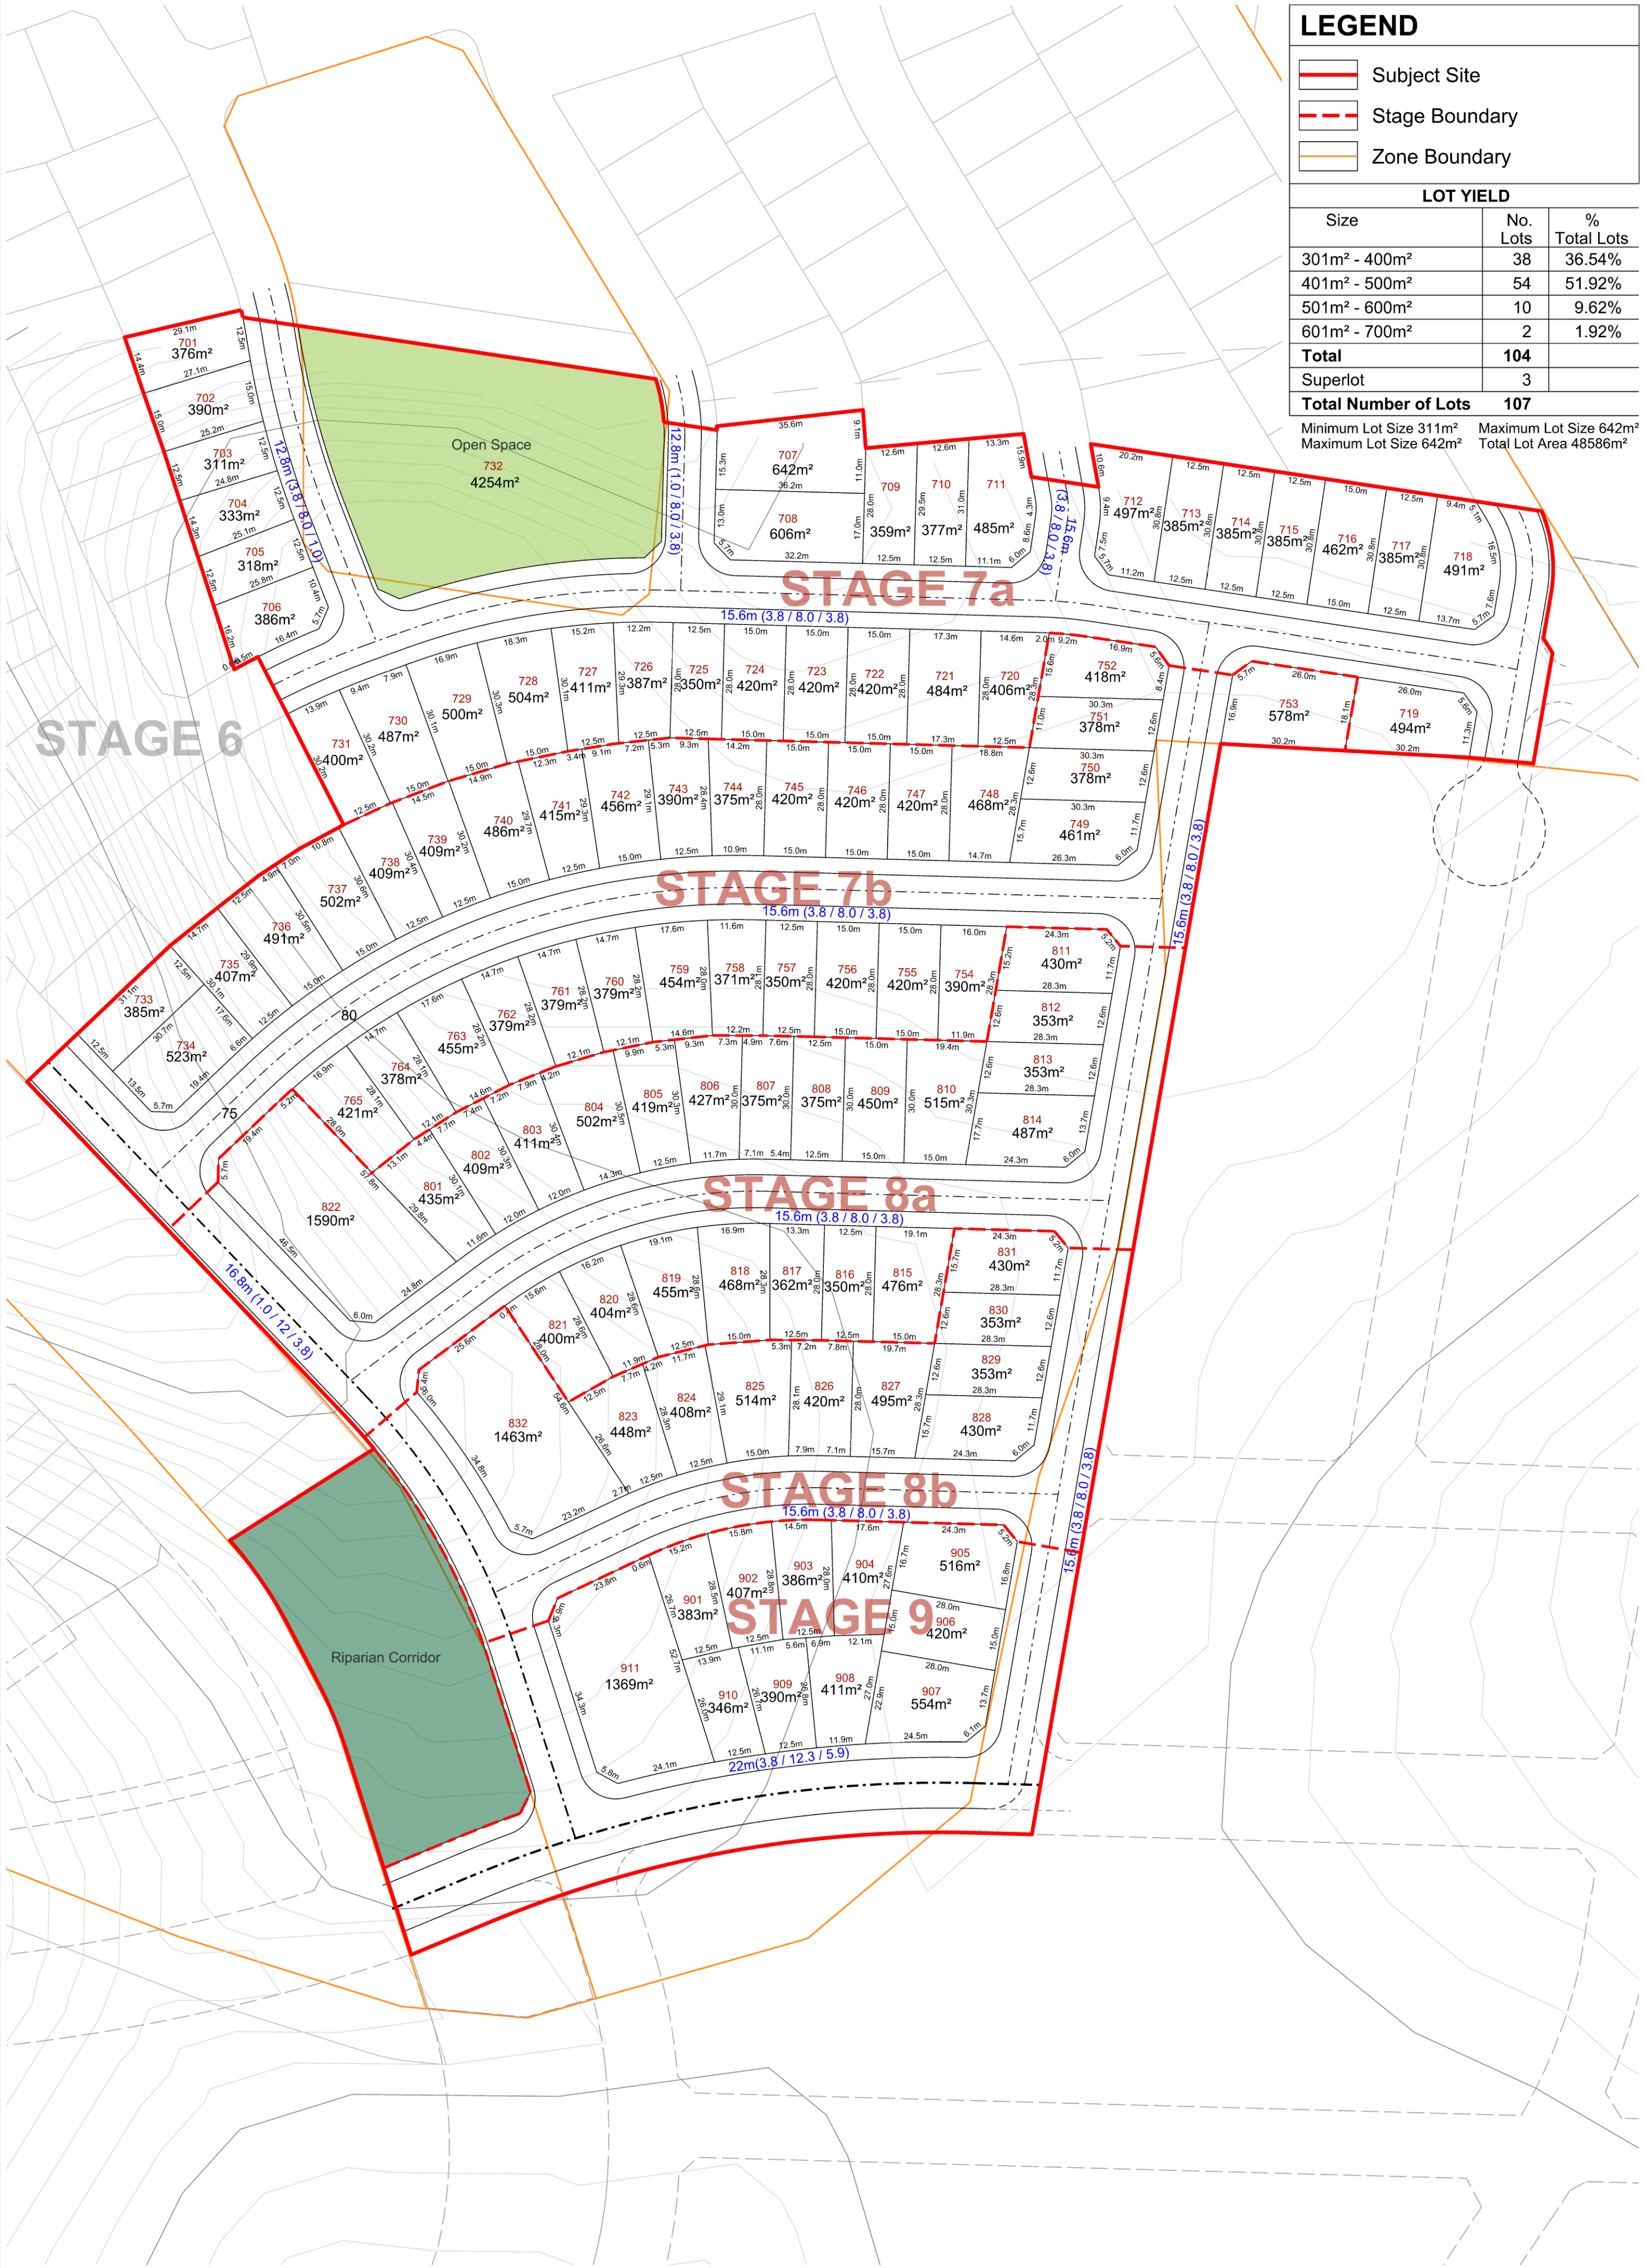

LEGEND

- Subject Site
- Stage Boundary
- Zone Boundary

LOT YIELD

Size	No. Lots	% Total Lots
301m ² - 400m ²	38	36.54%
401m ² - 500m ²	54	51.92%
501m ² - 600m ²	10	9.62%
601m ² - 700m ²	2	1.92%
Total	104	
Superlot	3	
Total Number of Lots	107	

Minimum Lot Size 311m² Maximum Lot Size 642m²
Total Lot Area 48586m²

Stage 7-9 Subdivision Plan
HIGHLAND VIEWS



5 0 10 20 30 40 50 60 70 metres

Ref:CCLGP-3-009-1 | Date: 12/11/2020 | Revision: D | Scale: 1:1,000@A2

Note: All areas and dimensions subject to detailed survey


VIANELLO HOLDINGS PTY LTD

GLENMORE PARK - PRECINCT G

STAGE 7, 8 & 9


PROPOSED LOT, ROAD AND DRAINAGE WORKS

DEVELOPMENT APPLICATION

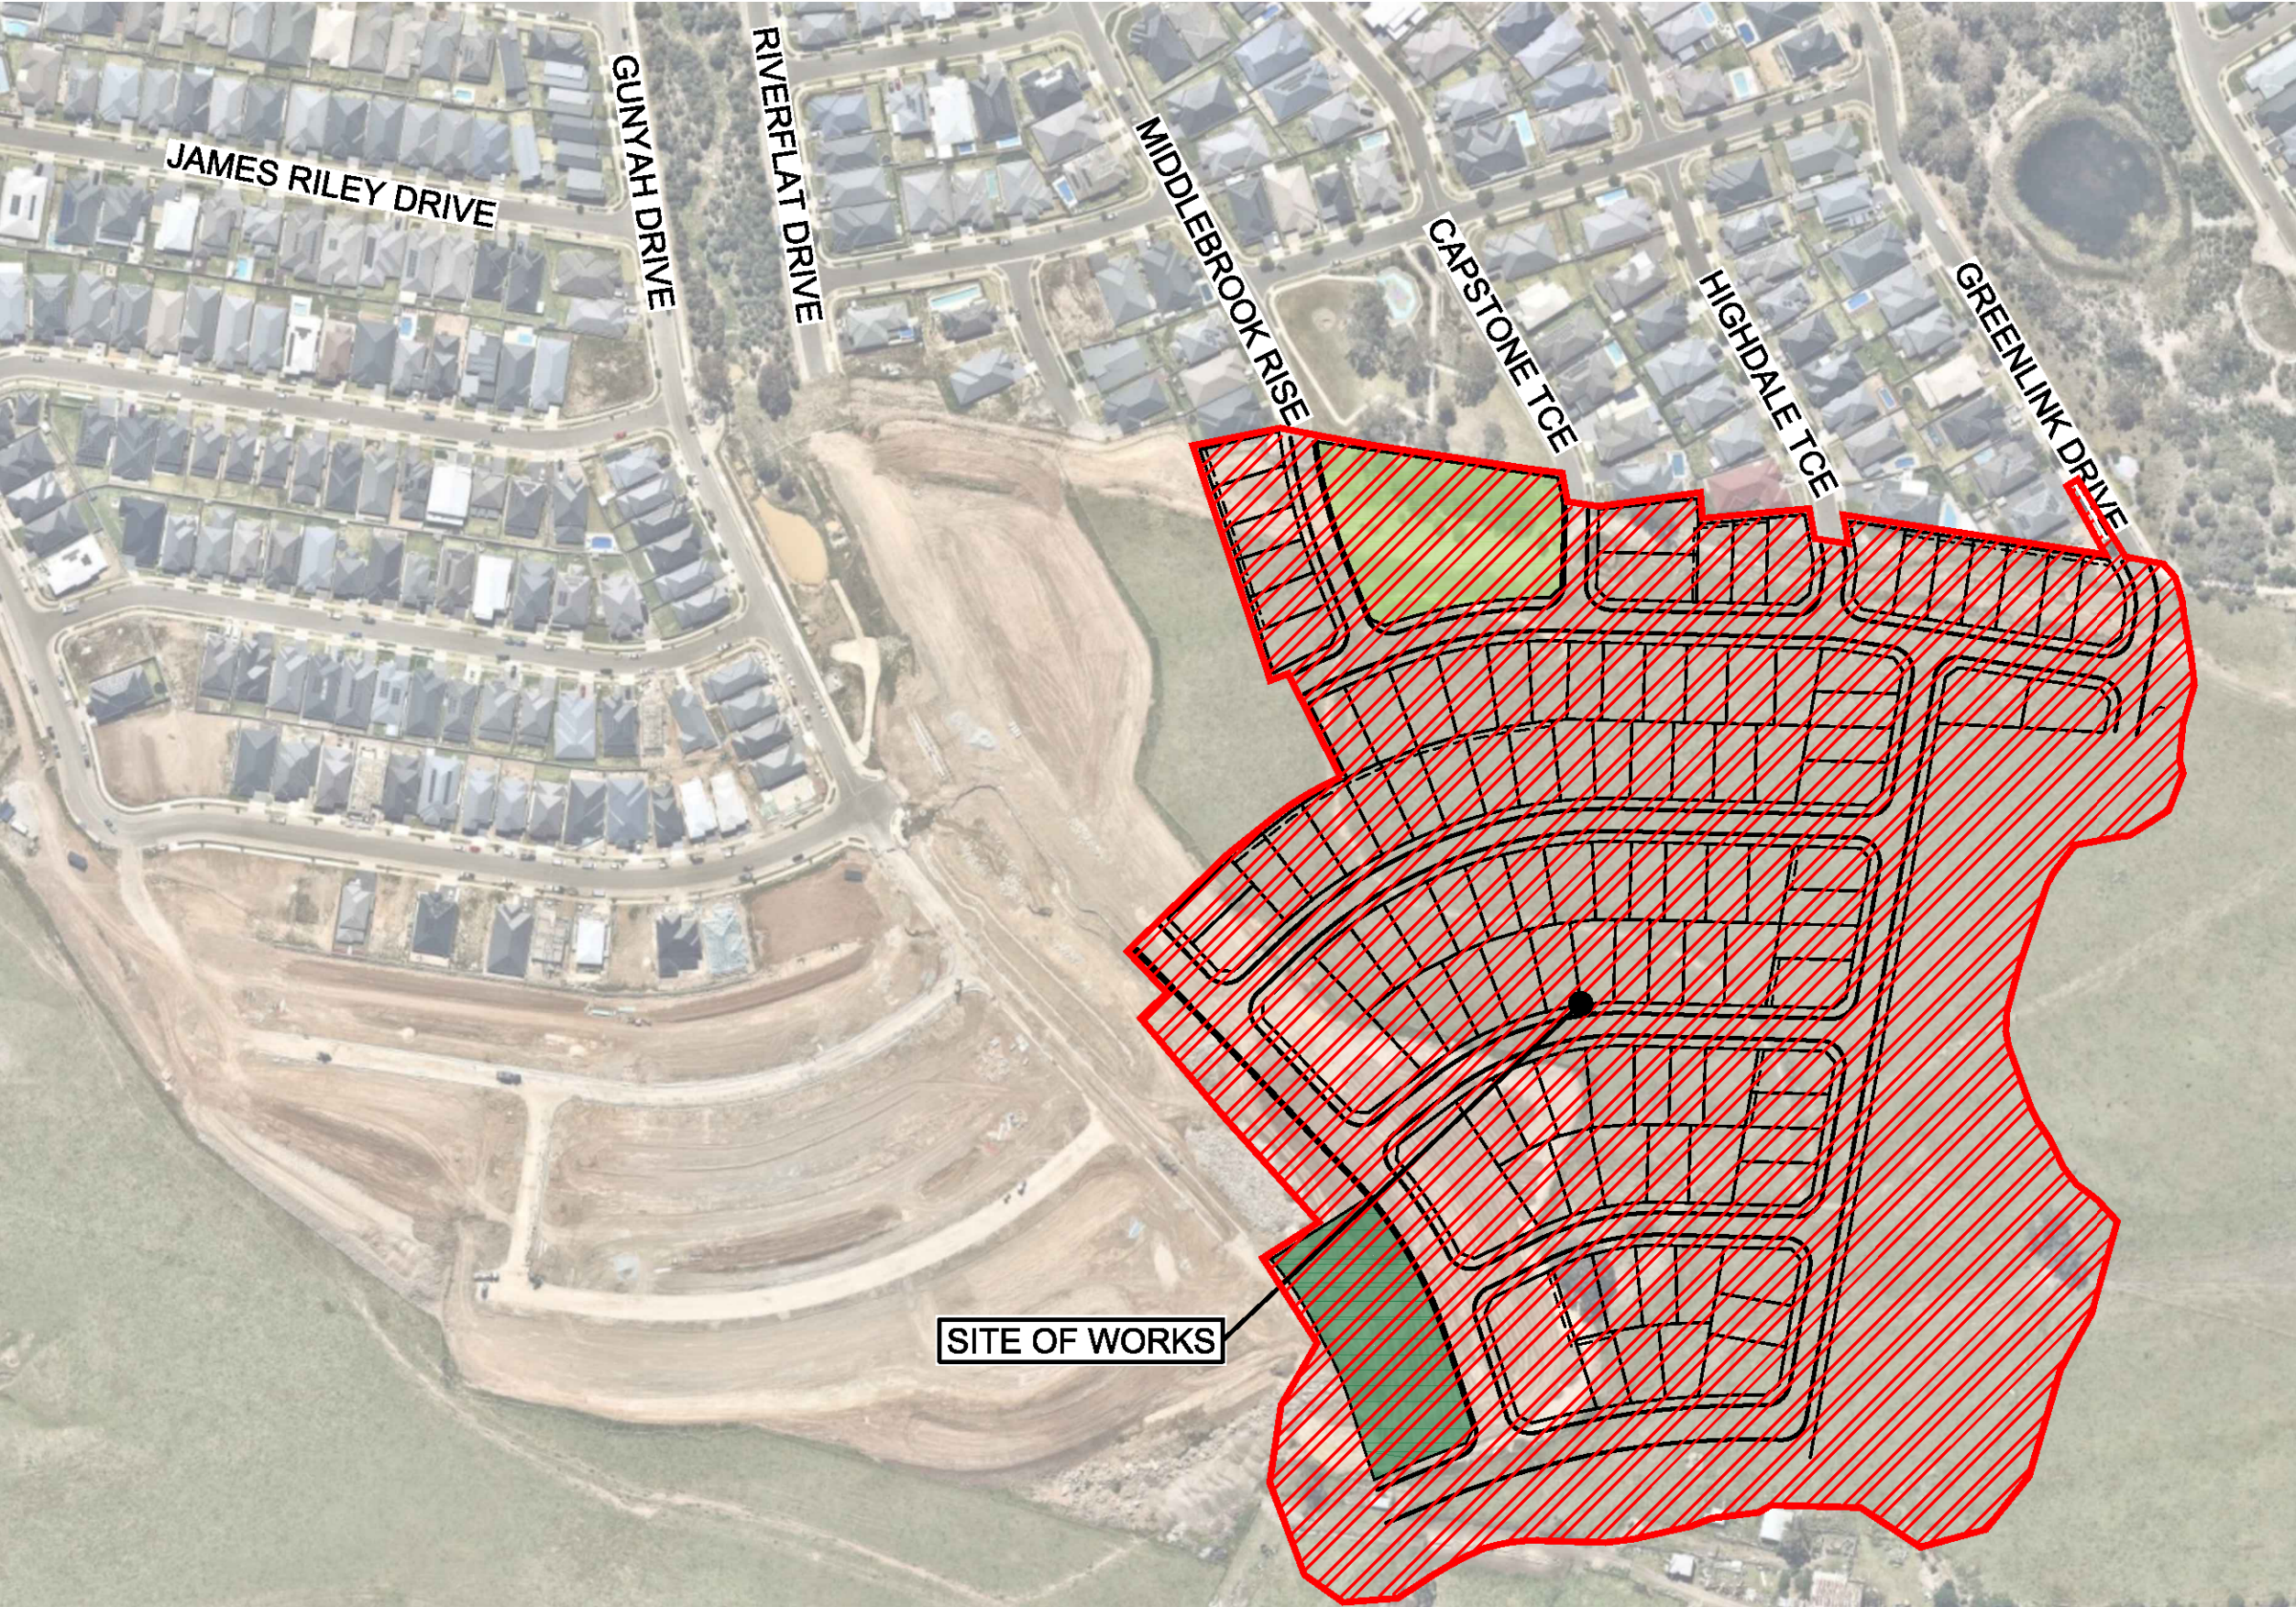



CIVIL PLAN INDEX		
PLAN NO.	PLAN NAME	REV
9784-13-DA001	COVER SHEET	A
9784-13-DA002	SITE PLAN , CUT & FILL PLAN	A
9784-13-DA003	ENGINEERING PLAN SHEET 1	A
9784-13-DA004	ENGINEERING PLAN SHEET 2	A
9784-13-DA005	SOIL & WATER MANAGEMENT PLAN	A
9784-13-DA010	SITE SECTIONS SHEET 1	A
9784-13-DA011	SITE SECTIONS SHEET 2	A
9784-13-DA012	SITE SECTIONS SHEET 3	A
9784-13-DA013	SITE SECTIONS SHEET 4	A
9784-13-DA014	SITE SECTIONS SHEET 5	A
9784-13-DA015	TYPICAL SECTIONS	A
9784-13-DA020	ROAD LONGITUDINAL SECTIONS SHEET 1	A
9784-13-DA021	ROAD LONGITUDINAL SECTIONS SHEET 2	A
9784-13-DA022	ROAD LONGITUDINAL SECTIONS SHEET 3	A
9784-13-DA023	ROAD LONGITUDINAL SECTIONS SHEET 4	A
9784-13-DA024	TYPICAL RETAINING WALL DETAILS	A

	</
--	--	----

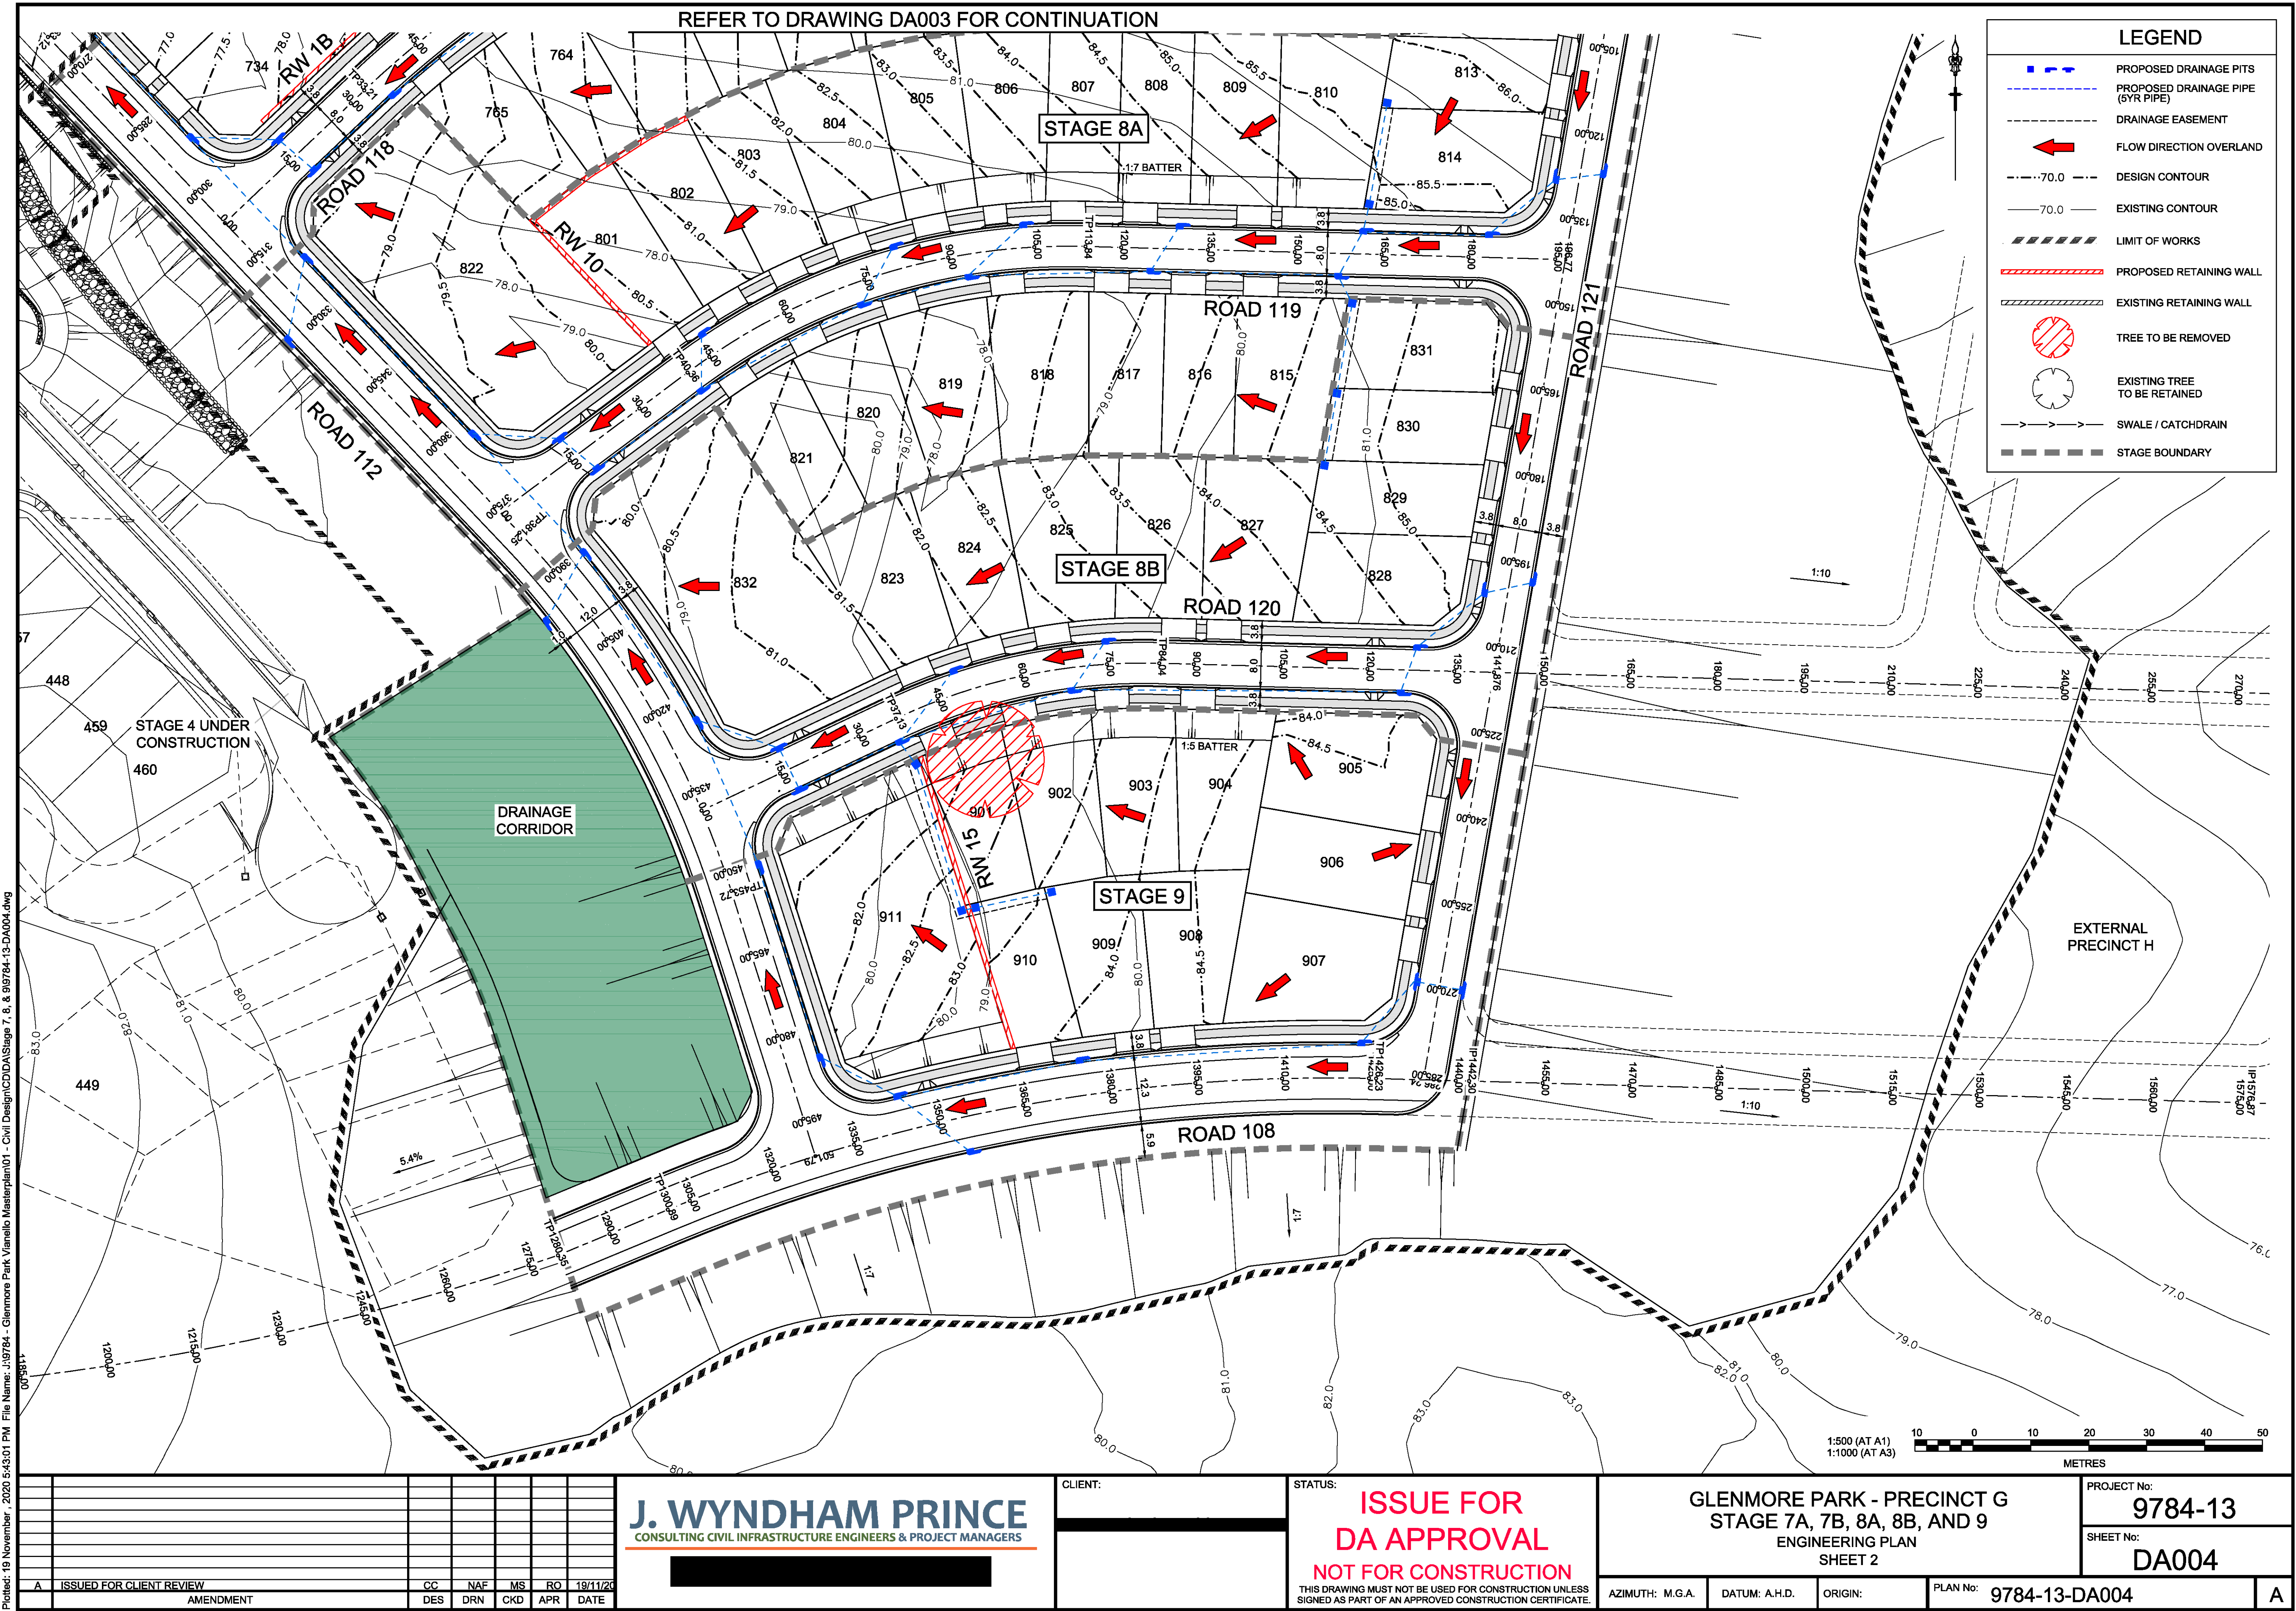


Plotted: 19 November, 2020 5:43:59 PM File Name: J:\9784 - Glenmore Park Vanello Masterplan\01 - Civil Design\CD\DA\Stage 7, 8, & 9\9784-13-DA005.dwg

LEGEND

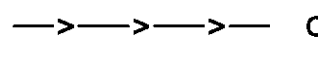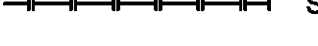


FILTER ROLLS (AT KERB INLET PIT)
SURFACE INLET SEDIMENT TRAP.
SEDIMENT FENCE.
STOCKPILE / BUND
STABILISED SITE ACCESS
LIMIT OF WORKS
CATCHDRAIN
STRAWBALE FILTER
TREE TO BE REMOVED
EXISTING TREE TO BE RETAINED
STAGE BOUNDARY

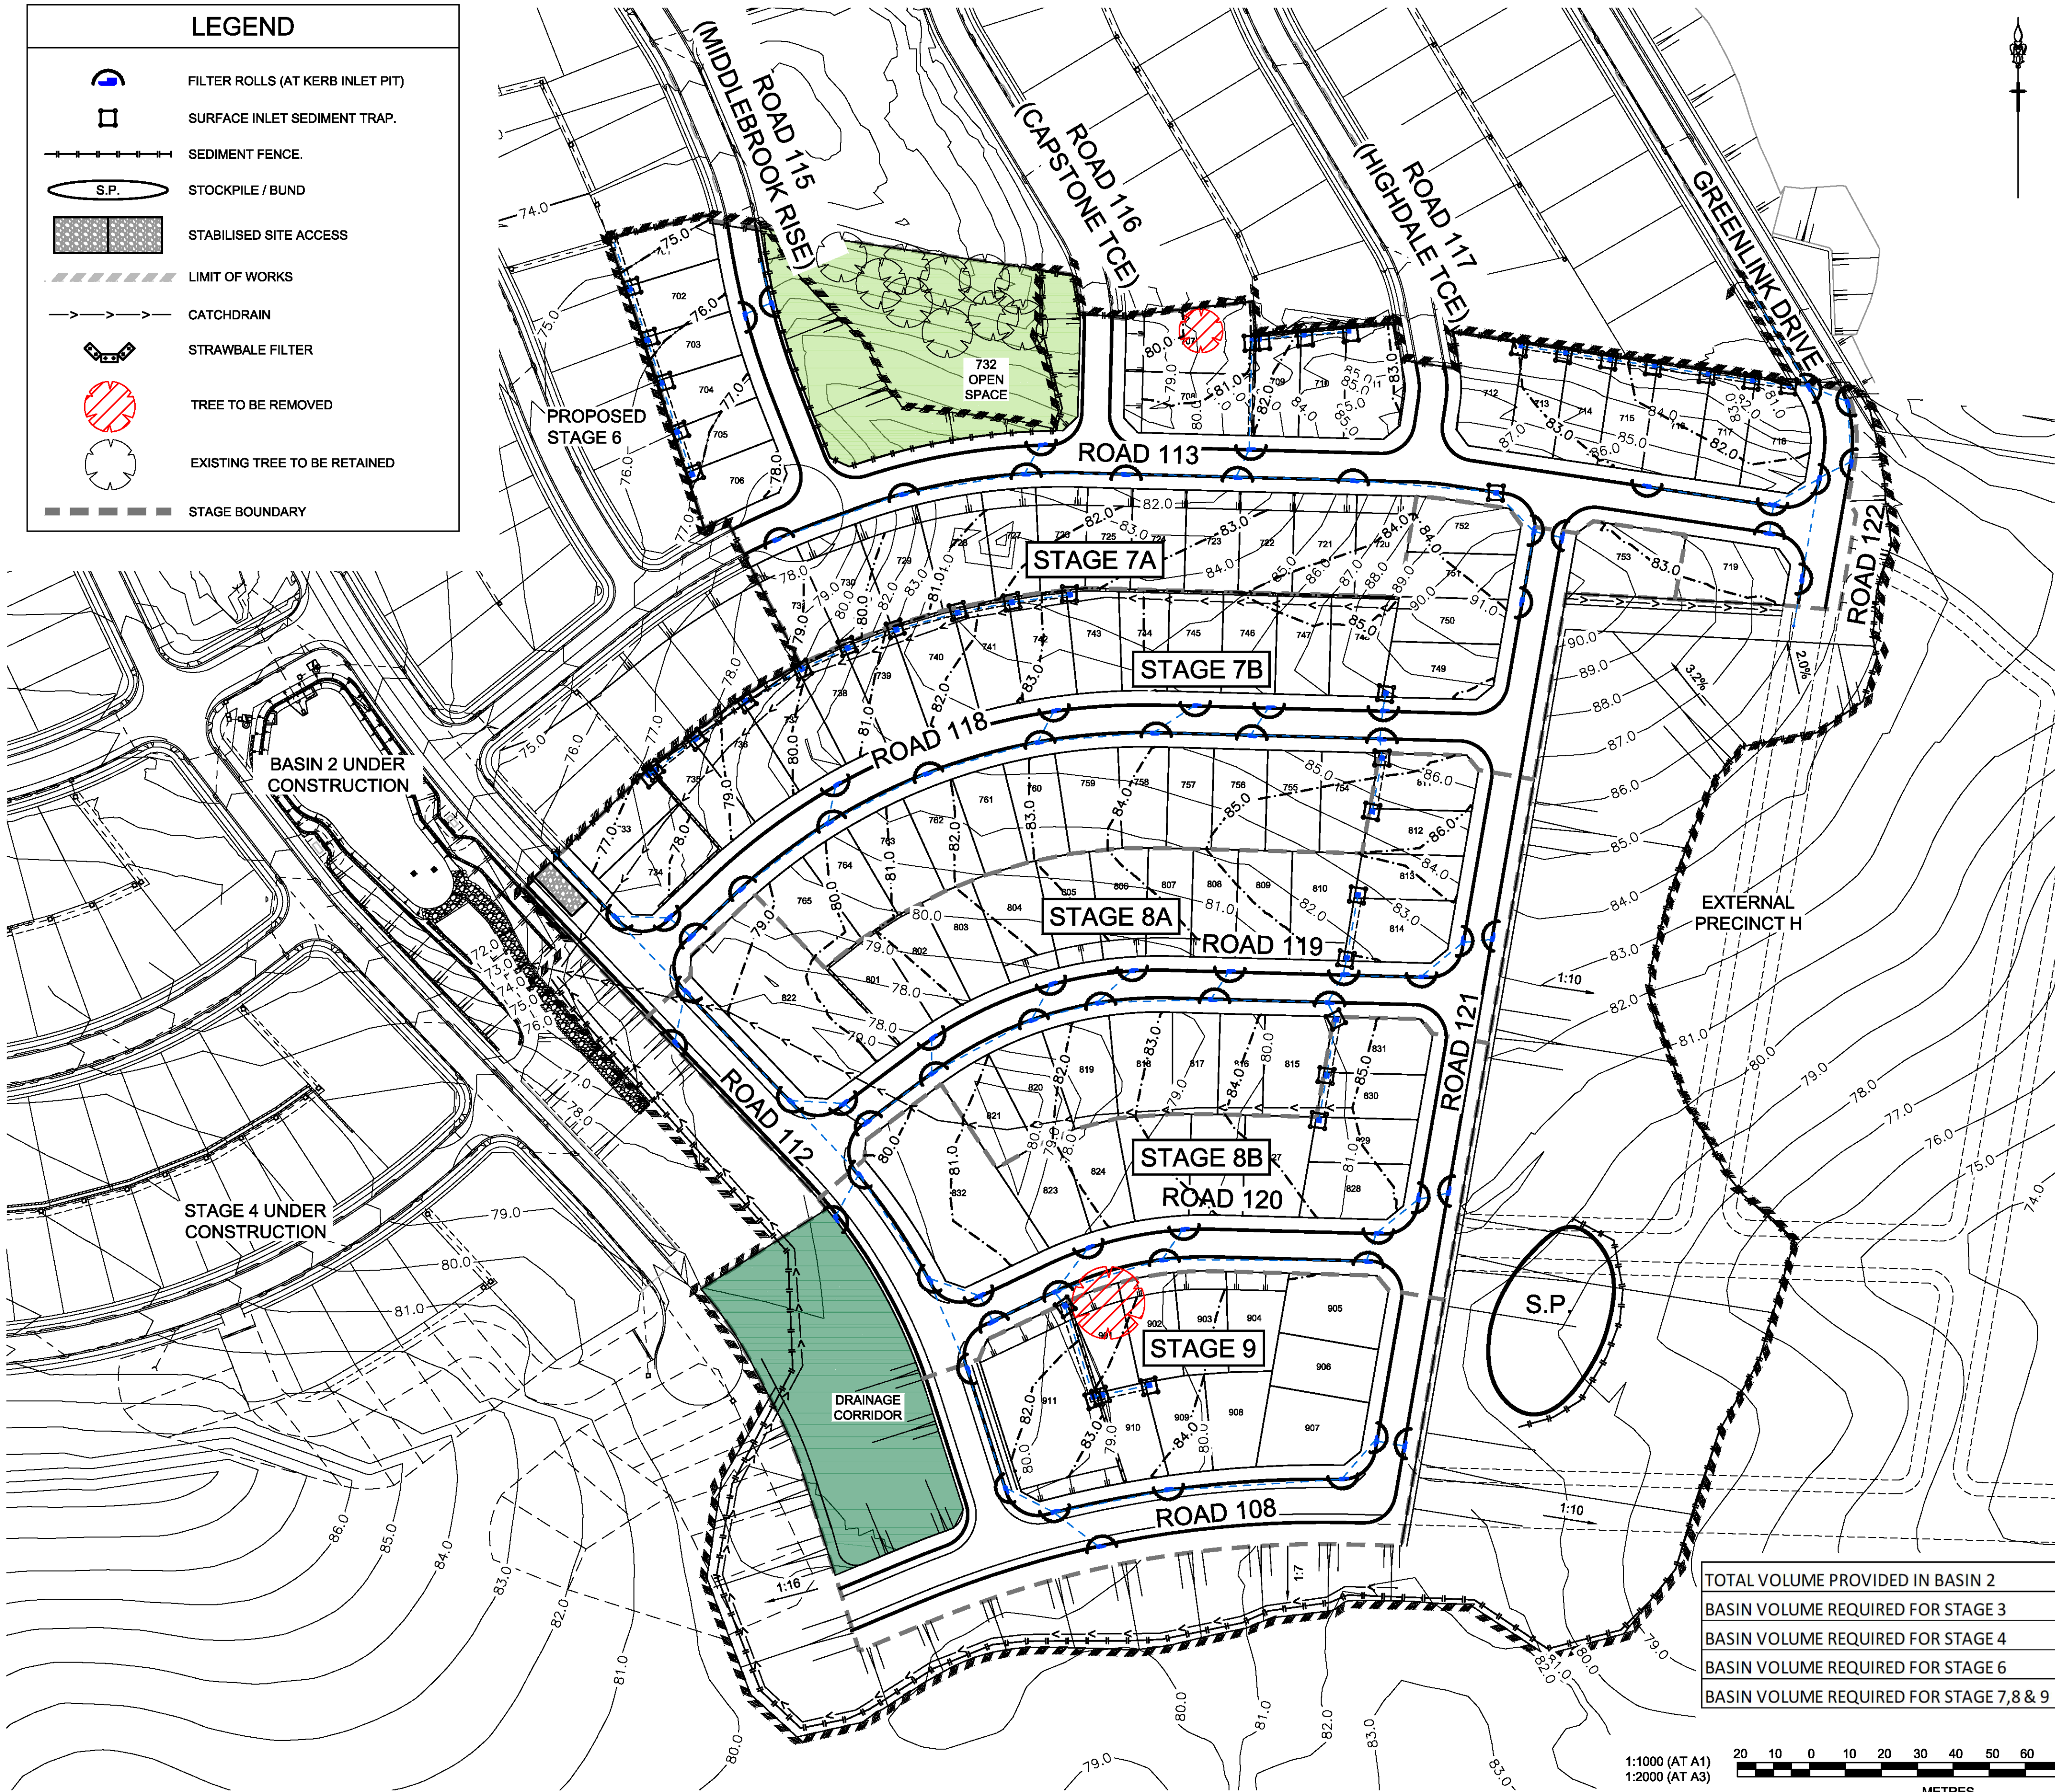

TOTAL VOLUME PROVIDED IN BASIN 2	3384	m ³
BASIN VOLUME REQUIRED FOR STAGE 3	318	m ³
BASIN VOLUME REQUIRED FOR STAGE 4	729	m ³
BASIN VOLUME REQUIRED FOR STAGE 6	489	m ³
BASIN VOLUME REQUIRED FOR STAGE 7,8 & 9	1336.2	m ³

1:1000 (AT A1)
1:2000 (AT A3)

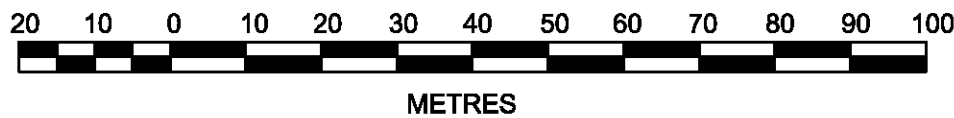

Note: These "Detailed Calculation" spreadsheets relate only to high erosion hazard lands as identified in figure 4.6 or where the designer chooses to use the RUSLE to size sediment basins. The "Standard Calculation" spreadsheets should be used on low erosion hazard lands as identified by figure 4.6 and where the designer chooses not to run the RUSLE in calculations.

1. Site Data Sheet

Site Name:	
Site Location:	Glenmore Park
Precinct:	Stage 7, 8 & 9
Description of Site:	Temporary Sediment Basin for Stage 7, 8 & 9

Site area	Sub-catchments	Remarks
Total catchment area (ha)	S17-9 10.8	
Disturbed catchment area (ha)	10.8	

Soil analysis (enter sediment type if known, or laboratory particle size data)

Sediment Type (C, F or D) if known:	D	From Appendix C
% sand (fraction 0.02 to 2.00 mm)	10	Soil texture should be assessed through mechanical dispersion only. Dispensing agents (e.g. Calgon) should not be used
% silt (fraction 0.002 to 0.02 mm)	30	
% clay (fraction finer than 0.002 mm)	60	
Dispersion percentage	100.0	E.g. enter 10 for dispersion of 10%
% of whole soil dispersible	75	See Section 6.3.3(e), Auto-calculated
Soil Texture Group	D	Automatic calculation from above

Rainfall data

Design rainfall depth (day s)	5	See Sections 6.3.4 (d) and (e)
Design rainfall depth (percentile)	75	See Sections 6.3.4 (f) and (g)
x-day, y-percentile rainfall event	21.8	See Section 6.3.4 (h)
Rainfall R-factor (if known)	2500	See Appendix B
IFD: 2-year, 6-hour storm (if known)	10.2	See IFD chart for the site

RUSLE Factors

Rainfall erosivity (R-factor)	2500	Auto-filled from above
Soil erodibility (K-factor)	0.038	
Slope length (m)	80	
Slope gradient (%)	4	RUSLE LS factor calculated for a high hill/interill ratio.
Length/gradient (LS-factor)	0.91	
Erosion control practice (P-factor)	1.3	
Ground cover (C-factor)	1	

Calculations

Soil loss (t/ha/yr)	113	
Soil Loss Class	1	See Section 4.4.2(b)
Soil loss (m ³ /ha/yr)	87	
Sediment basin storage volume, m ³	159	See Sections 6.3.4(i) and 6.3.5 (e)

4. Volume of Sediment Basins, Type D and Type F Soils

Basin volume = settling zone volume + sediment storage zone volume

Settling Zone Volume

The settling zone volume for Type F and Type D soils is calculated to provide capacity to contain all runoff expected from up to the y-percentile rainfall event. The volume of the basin's settling zone (V) can be determined as a function of the basin's surface area and depth to allow for particles to settle and can be determined by the following equation:

$$V = 10 \times C_v \times A \times R_{x\text{-day}, y\text{-}\%ile} \times y\text{-}\%ile \text{ (m}^3\text{)}$$

where:

10 = a unit conversion factor

C_v = the volumetric runoff coefficient defined as that portion of rainfall that runs off as stormwater over the x-day period

R_{x-day, y-%ile} = is the x-day total rainfall depth (mm) that is not exceeded in y percent of rainfall events. (See Sections 6.3.4(d), (e), (f), (g) and (h)).

A = total catchment area (ha)

Sediment Storage Zone Volume

In the detailed calculation on Soil Loss Classes 1 to 4 lands, the sediment storage zone can be taken as 50 percent of the settling zone capacity. Alternately designers can design the zone to store the 2-month soil loss as calculated by the RUSLE (Section 6.3.4(i)(ii)). However, on Soil Loss Classes 5, 6 and 7 lands, the zone must contain the 2-month soil loss as calculated by the RUSLE (Section 6.3.4(i)(iii)).

Place an "X" in the box below to show the sediment storage zone design parameters used here:

☐	50% of settling zone capacity,
☒	2 months soil loss calculated by RUSLE

Total Basin Volume

Site	C _v	R _{day, y-%ile}	Total catchment area (ha)	Settling zone volume (m ³)	Sediment storage volume (m ³)	Total basin volume (m ³)
S17-9	0.50	21.8	10.8	1177.2	159	1336.2
	0.50					
	0.50					
	0.50					
	0.50					

J. WYNDHAM PRINCE
CONSULTING CIVIL INFRASTRUCTURE ENGINEERS & PROJECT MANAGERS

CLIENT:

STATUS:

ISSUE FOR
DA APPROVAL
NOT FOR CONSTRUCTION
THIS DRAWING MUST NOT BE USED FOR CONSTRUCTION UNLESS
SIGNED AS PART OF AN APPROVED CONSTRUCTION CERTIFICATE.

GLENMORE PARK - PRECINCT G
STAGE 7A, 7B, 8A, 8B, AND 9
SOIL & WATER MANAGEMENT PLAN

PROJECT No:

9784-13

SHEET No:

DA005

AZIMUTH: M.G.A.


DATUM: A.H.D.

ORIGIN:

PLAN No:


9784-13-DA005

A

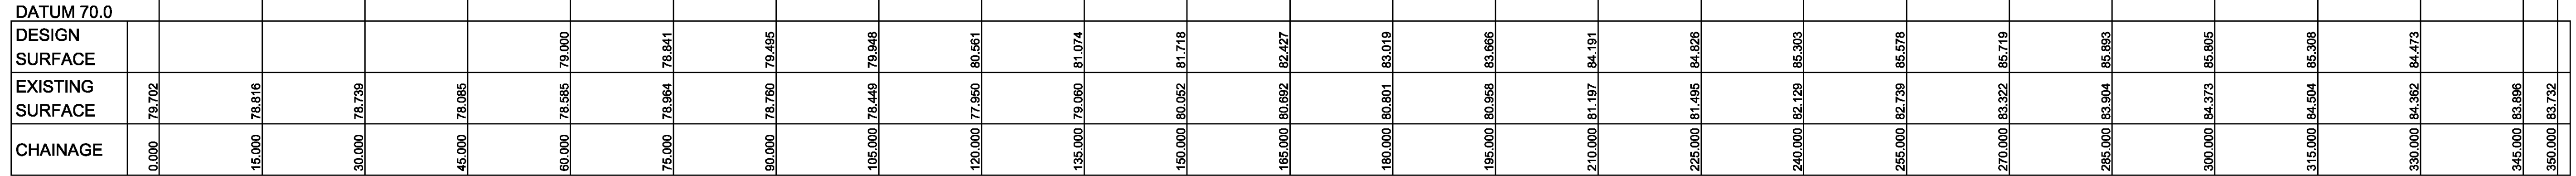

SECTION D
 SCALE H 1:500
 V 1:100

H 1:500 (AT A1)  METRES

 V 1:100 (AT A1)  METRES

A	ISSUED FOR CLIENT REVIEW	CC	NAF	MS	RO
	AMENDMENT	DES	DRN	CKD	APR
					DATE

J. WYNDHAM PRINCE
CONSULTING CIVIL INFRASTRUCTURE ENGINEERS & PROJECT MANAGERS




CLIENT:	

STATUS:

**ISSUE FOR
DA APPROVAL
NOT FOR CONSTRUCTION**

THIS DRAWING MUST NOT BE USED FOR CONSTRUCTION UNLESS
SIGNED AS PART OF AN APPROVED CONSTRUCTION CERTIFICATE.

GLENMORE PARK - PRECINCT G STAGE 7A, 7B, 8A, 8B, AND 9 SITE SECTIONS SHEET 4				PROJECT No: 9784-13					
				SHEET No: DA013					
AZIMUTH: M.G.A.		DATUM: A.H.D.		ORIGIN:		PLAN No: 9784-13-DA013		A	

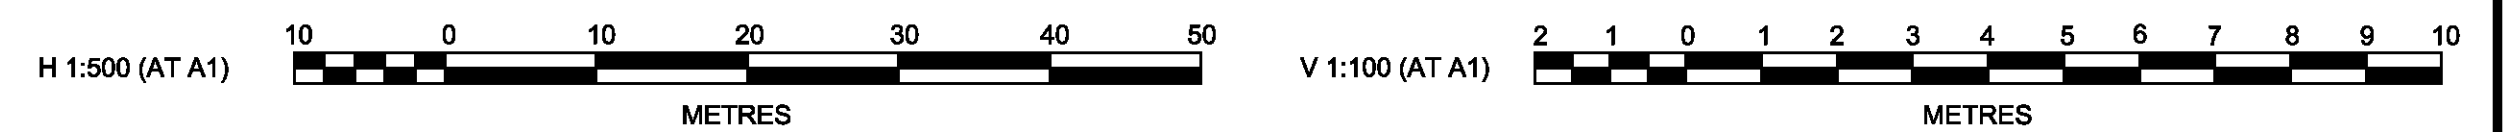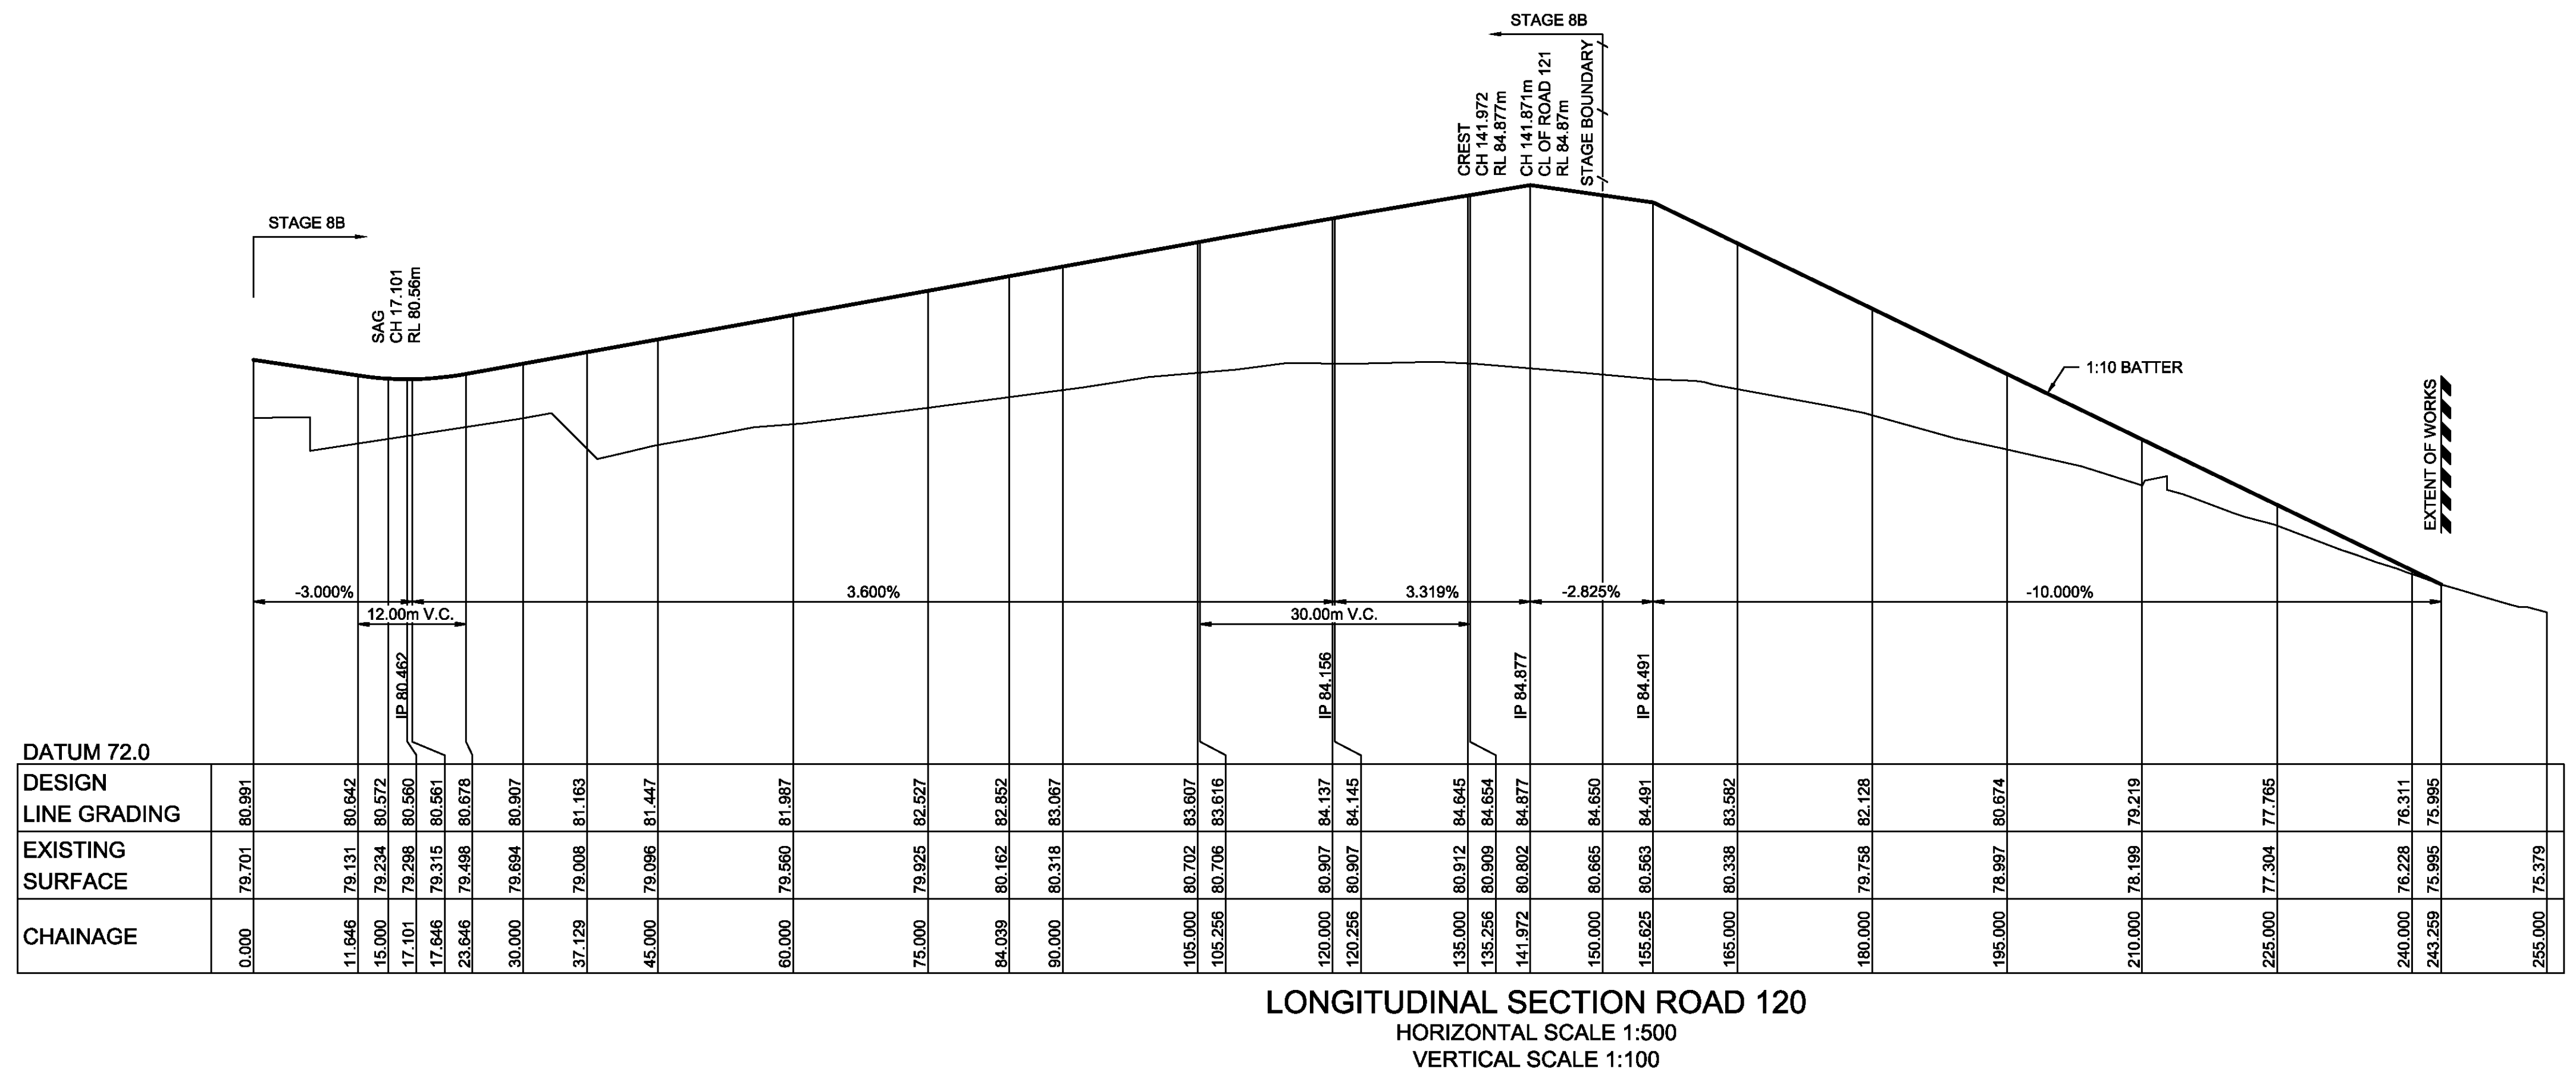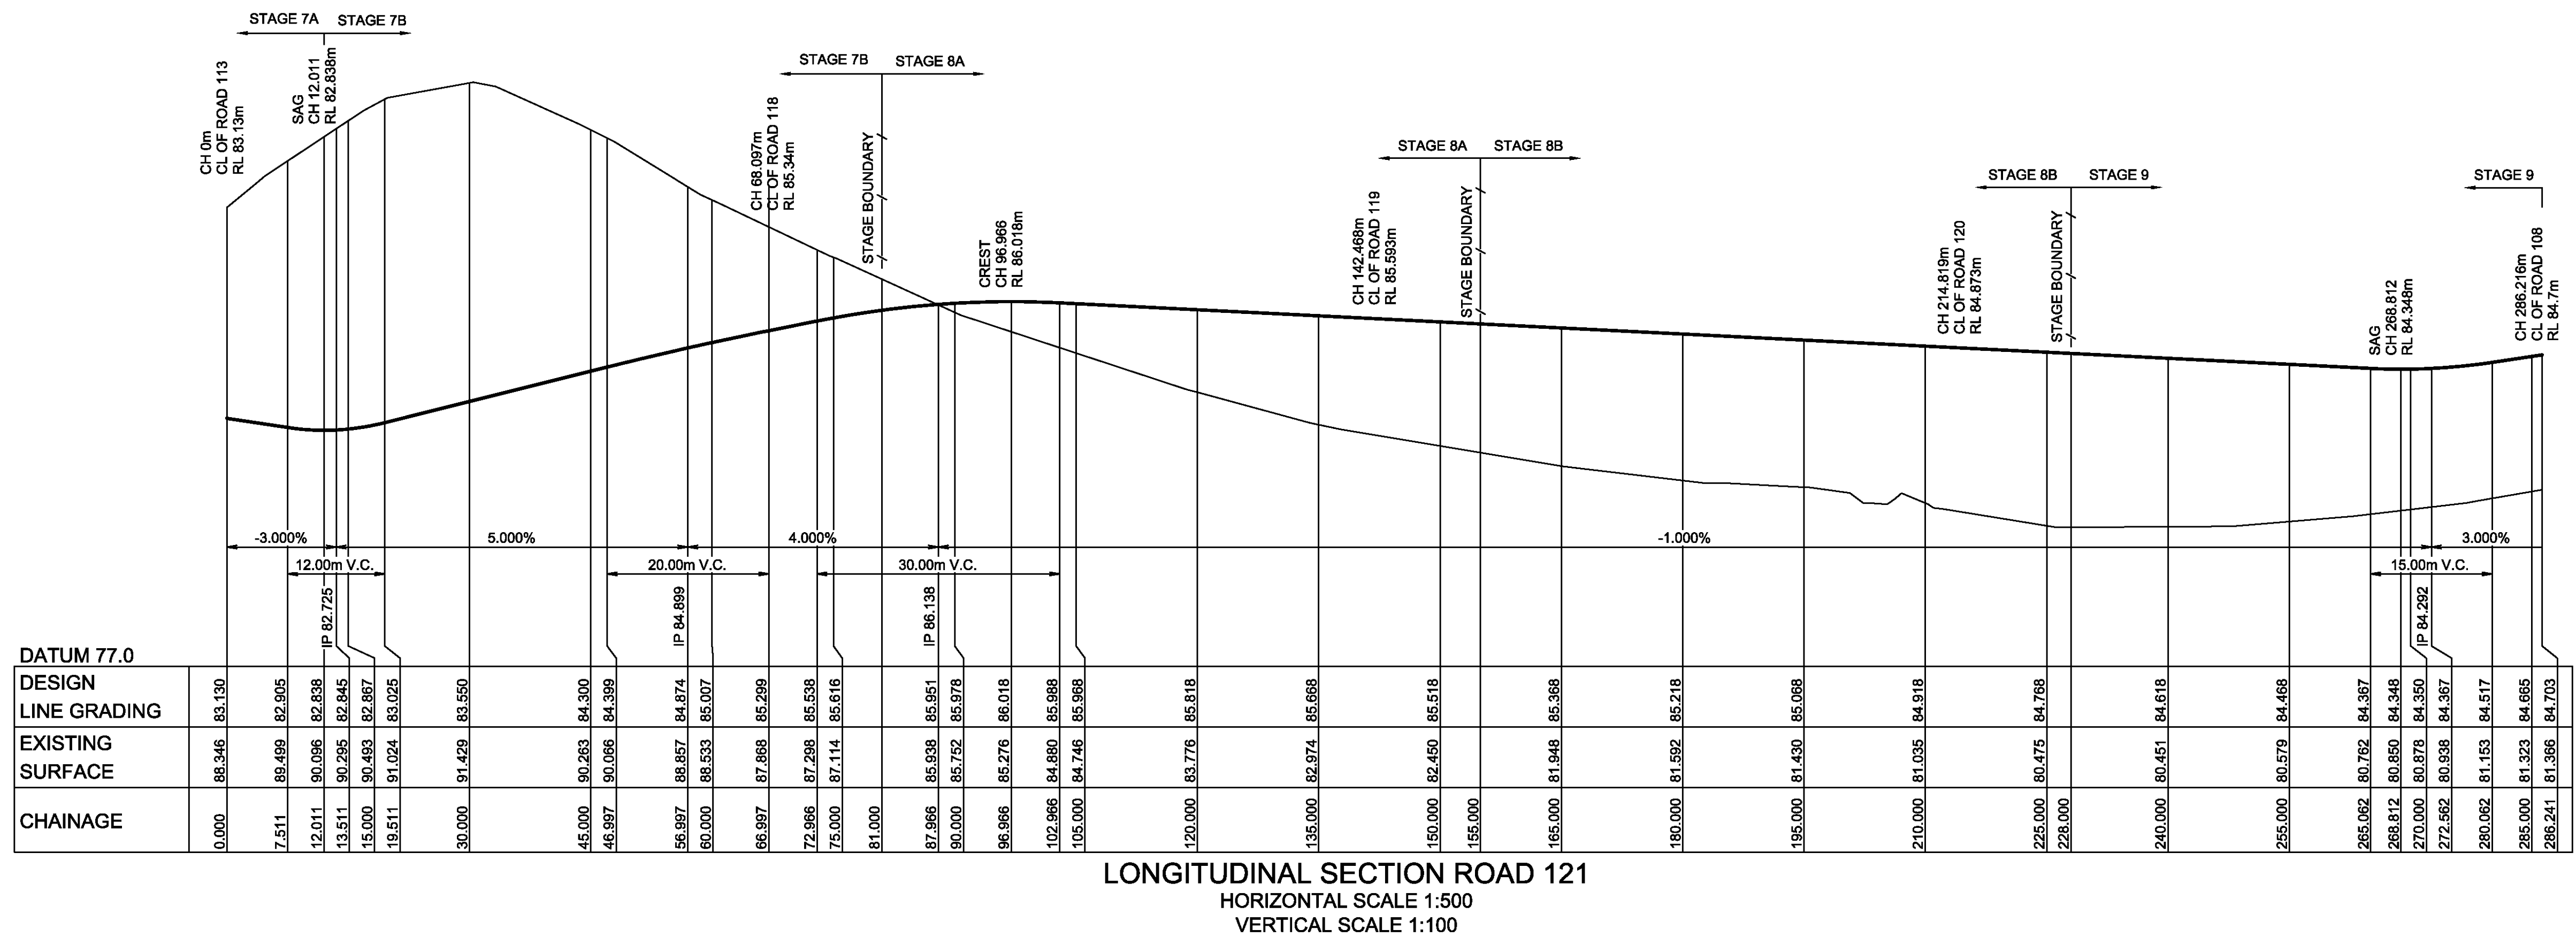[illegible]



STATUS:

**ISSUE FOR
DA APPROVAL
NOT FOR CONSTRUCTION**

**THIS DRAWING MUST NOT BE USED FOR CONSTRUCTION UNLESS
SIGNED AS PART OF AN APPROVED CONSTRUCTION CERTIFICATE.**

Document Set ID: 9387036
Version: 1. Version Date: 23/11/2020

HIGHLAND VIEWS STAGES 7-9

GLENMORE PARK NSW

PUBLIC DOMAIN PLAN

FOR DEVELOPMENT APPLICATION

LANDSCAPE DRAWING REGISTER		
SHEET	SHEET NAME	REVISION
LD-DA000	COVER SHEET	A
LD-DA001	LANDSCAPE NOTES AND PLANT SCHEDULE	A
LD-DA100	PUBLIC DOMAIN PLAN - STAGE 7	A
LD-DA101	PUBLIC DOMAIN PLAN - STAGE 8	A
LD-DA102	PUBLIC DOMAIN PLAN - STAGE 9	A
LD-DA103	TERRACED LANDSCAPE PLAN	A
LD-DA500	LANDSCAPE DETAILS	A

[Status] DEVELOPMENT APPLICATION

[Nom. Architect] NICOLE WILSON
RLA #12573

[File] 20150139-LD-CD100.DWG

[Print Date] 19 November 2020

History

[Rev#]	[Description]	[Date]
A	FOR APPROVAL	19/11/2020

GENERAL NOTES:
1. DO NOT SCALE FROM DRAWINGS. WRITTEN DIMENSIONS GOVERN. IF IN DOUBT OBTAIN WRITTEN ADVICE FROM SCOTT CARVER OR WHERE APPLICABLE VIA THE PRINCIPAL'S REPRESENTATIVE.
2. ALL DIMENSIONS ARE IN MILLIMETRES UNLESS OTHERWISE STATED. ALL DIMENSIONS ARE MINIMUM SETTING OUT REQUIREMENTS.
3. THIS DRAWING IS AN UNCONTROLLED COPY UNLESS STAMPED WITH STATUS
4. THE CONTRACTOR MUST VERIFY ALL DIMENSIONS AND LEVELS ON SITE AS THIS IS NOT A SHOP DRAWING
5. THIS DRAWING MUST BE READ IN CONJUNCTION WITH THE TOTAL CONTRACT PACKAGE INCLUDING DRAWINGS AND SPECIFICATIONS OF ALL CONSULTANTS
6. THIS DRAWINGS ARE BASED ON SURVEY INFORMATION. SCOTT CARVER DO NOT WARRANT THE ACCURACY OF SURVEY INFORMATION

NOT FOR CONSTRUCTION

GENERAL
ALL LANDSCAPE RELATED WORKS ARE TO BE PERFORMED BY A QUALIFIED LANDSCAPE CONTACTOR AND/OR TRADESPERSON.

SERVICES IDENTIFICATION
THE CONTRACTOR SHALL VERIFY THE POSITION OF ALL SERVICES PRIOR TO THE COMMENCEMENT OF WORKS AND TAKE ALL NECESSARY PRECAUTIONS TO PROTECT EXISTING SERVICES DURING IMPLEMENTATION WORKS.

SITE ESTABLISHMENT
THE CONTRACTOR SHALL ESTABLISH SITE ACCESS AND COMPOUND IN POSITION AGREED WITH THE SUPERINTENDENT AND OR SUBJECT TO COUNCIL APPROVAL. THE CONTRACTOR SHALL BE TOTALLY RESPONSIBLE FOR PROTECTING THE SITE WORKS DURING CONSTRUCTION AND ESTABLISHMENT INCLUDING VEGETATION, PEDESTRIAN AND VEHICULAR MANAGEMENT. IMPLEMENT EROSION CONTROL AND SITE MANAGEMENT PRACTICES TO SECURE THE SITE AND TO COMPLY WITH ALL STATUTORY REQUIREMENTS.

EARTHWORKS & DRAINAGE
EARTHWORKS
THE LANDSCAPE CONTRACTOR SHALL ALLOW FOR MINOR EARTH TRIMMING AND PROFILING TO PREPARE LANDSCAPE AREAS TO ACCEPT THE NOMINATED TREATMENT. PROTECT EXPOSED EARTHWORKS WITH TEMPORARY EROSION MEASURES AND COORDINATE THE ON-SITE DISPOSAL OF EXCESS SPOIL WITH THE SUPERINTENDENT.
DRAINAGE
ALL LANDSCAPE AREAS SHALL BE FREE DRAINING WITH POSITIVE DRAINAGE TO STORMWATER OUTLETS OR NATURAL DRAINAGE SYSTEMS.

SOFT LANDSCAPE WORKS
SOIL MIX:
IMPORTED SOIL MIX:
ALL PLANTER AREAS SHALL HAVE A MINIMUM SOIL DEPTH OF 300MM AND 100MM TO TURF | GRASS AREAS WITH LANDSCAPE QUALITY SOIL THAT CONFORMS TO AS 4419 SOILS FOR LANDSCAPE AND GARDENS AND AS 445A COMPOST,

SOIL CONDITIONERS AND MULCHES.
A TYPICAL IMPORTED TOPSOIL MIX WOULD BE EQUAL TO SOGM 'ORGANIC GARDEN MIX' EQUIVALENT FROM AUSTRALIAN NATIVE LANDSCAPES. THE CONTRACTOR MUST SUBMIT 1KG SAMPLES OF THE TOPSOIL AS THE 'APPROVED' SAMPLE WITH TEST DATA CONFIRMING COMPLIANCE WITH THE AUSTRALIAN STANDARD.

ALL NEW PLANTINGS TO BE INSTALLED WITH TERRACOTTEM SOIL CONDITIONER (AS PER MANUFACTURER'S SPECIFICATION). SOIL CONDITIONER AND MULCH MUST BE FREE OF DELETERIOUS EXTRANEIOUS MATTER SUCH AS SOIL, WEEDS, STICKS AND STONES. RECYCLED MULCH SHALL BE WEATHERED FOR A MINIMUM OF 12 WEEKS PRIOR TO DELIVERY AND SPREADING ONSITE, AND CONTAIN NO LIVE FUNGAL PROPERTIES.

AN ALTERNATIVE MIX IS 40% SOIL AND 60% GREENLIFE MULCH AND COMPOST MIX (AVAILABLE FROM AUSTRALIAN NATIVE LANDSCAPES). THE CONTRACTOR MUST SUBMIT 1KG SAMPLES OF THE TOPSOIL AS THE 'APPROVED' SAMPLE WITH TEST DATA CONFIRMING COMPLIANCE WITH THE AUSTRALIAN STANDARD.

TURF UNDERLAY/TOPSOIL
TURF UNDERLAY OR TOPSOIL IS REQUIRED UNDER TURF AREAS TO MINIMUM 150MM THICK AND WILL CONFORM TO TE MINIMUM AS 4454 REQUIREMENTS FOR TURF UNDERLAY OR TOPSOIL IS TO TURF SUPPLIER'S RECOMMENDATION AS EACH SPECIES WILL REQUIRE SUITABLE TURF UNDERLAY OR TOPSOIL MATERIAL TO GROW IN. THE SOIL SHALL BE EITHER IMPORTED OR AMELIORATED EXISTING SITE TOPSOIL, DEPENDING ON WHAT SOIL TYPE IS

MOST SUITABLE FOR THE CHOSEN TURF SPECIES.

FERTILISER: APPLY SLOW RELEASE FERTILISER AT THE TIME OF PLANTING TO PLANTER BED AREAS AND ADVANCED TREE POSITIONS STRICTLY IN ACCORDANCE WITH THE MANUFACTURERS SPECIFICATION AND WITH REGARD TO SEASON, SOIL MIX, WATERING REGIMES AND SUB GRADE CONDITIONS.

PLANTER AREAS: SHALL BE CONSTRUCTED TO THE EXTENT NOMINATED ON THE PLAN INCLUDING 150MM CULTIVATION, IMPORTED OR IMPROVED TOP SOILS TO 300MM DEPTH, 75MM DEPTH MULCH AND STAKING OF PLANT MATERIALS EXCEEDING 45L CONTAINER SIZE. PLANTER AREAS SHOULD BE MAINTAINED AT A MAXIMUM 1:3 GRADE.

PLANT MATERIALS:
REFER TO THE PLANT SCHEDULE. THE CONTRACTOR SHALL ENSURE THAT ALL PLANT MATERIALS ARE SECURED IMMEDIATELY UPON AWARD OF CONTRACT. FAILURE TO DO SO WILL NOT GIVE RISE TO SUBSTITUTIONS OR EXTENSIONS OF TIME. ALL STOCK SHALL BE GROWN IN OPEN AREAS WHICH ARE EXPOSED TO THE SUN AND WIND TO PROMOTE VIGOROUS PLANT GROWTH AND TO HARDEN PLANTS OFF. ALL PLANT MATERIAL SHALL BE PEST AND DISEASE FREE. ALL PLANT MATERIAL SHALL NOT BE ROOT BOUND OR DAMAGED. PLANT DENSITIES SHALL REFLECT ACCEPTED INDUSTRY STANDARDS AND COUNCILS GUIDELINES FOR LANDSCAPE WORKS AND BE SOURCED FROM AN ACCREDITED NURSERY.

ADVANCED TREES
PLANT STOCK SHALL HAVE A WELL DEVELOPED STRAIGHT STEM WITH TRI-BRANCHING STRUCTURE AND HEALTHY CANOPY TYPICAL TO THE SPECIES AND TO THE MINIMUM SIZES SCHEDULED.

EXCAVATE A HOLE A MINIMUM 500MM WIDER THAN THE ROOT BALL AND DEEP ENOUGH TO ACCEPT A MINIMUM 200MM OF TOPSOIL BELOW. BREAK UP THE BASE OF THE HOLE TO A FURTHER DEPTH OF 200MM, AND LOOSEN COMPACTED SIDES OF THE HOLE AS NECESSARY TO PREVENT CONFINEMENT OF ROOT GROWTH TO THE HOLE. LOOSEN SIDES OF ROOT BALL TO PROMOTE GROWTH. BACKFILL WITH NOMINATED SOIL MIX, LIGHTLY TAMP AND WATER TO ELIMINATE AIR POCKETS. ENSURE POSITIVE DRAINAGE TO ALL TREE POSITIONS.

SUPPLY AND INSTALL ROOT BARRIER, SUB TERRAIN GUYING, STAKING AND TREE GUARDS AS DETAILED ON THE PLANS. NOTE THAT TREE PLANTING WITHIN PARKING BAYS WILL BE IN "ARBORGREEN" STRATA CELL.

STAKES AND TIES
PROVIDE HARDWOOD STAKES THAT ARE STRAIGHT, FREE FROM KNOTS OR TWISTS, POINTED AT ONE END, DRIVE STAKES INTO THE GROUND AT LEAST ONE THIRD OF THEIR LENGTH, AVOIDING DAMAGE TO THE ROOT SYSTEM.

STAKE SIZES (ADVANCED TREES): MINIMUM 2 NO. X 50 X 50 X 2400MM HARDWOOD STAKES PER TREE IN PARALLEL FORMAT OR TRI-STAKING AS REQUIRED TO SUPPORT THE TREE. STAKING IS TO REFLECT PREVAILING SASONAL WIND DIRECTIONS.

TIES: PROVIDE TIES FIXED SECURELY TO THE STAKES, AT 2 / 3 THE HEIGHT OF THE MAIN STEM, OTHERS AS NECESSARY TO STABILISE THE TREE WITH 50MM HESSIAN WEBBING INSTALLED AIN A FIGURE OF EIGHT PATTERN AND STAPLED TO THE STAKE AS DETAILED.

MULCH

SUPPLY AND PLACE SPECIFIED MULCH TO PLANTER AREAS AND TREE POSITIONS TO A MINIMUM DEPTH OF 75MM.

CRUSHED RECYCLED GRAVEL: APPLY TO ALL PLANTER AREAS | TREE SURROUNDS TO THE EXTENT NOMINATED ON THE PLANS OR AS DETAILED. MULCH IS TO BE FREE OF DELETERIOUS AND EXTRANEIOUS MATTER SUCH AS SOIL, WEEDS AND STICKS. SPREAD MULCH EVENLY TO 75MM DEPTH OR AS OTHERWISE NOTED ON THE DRAWINGS. FINISH 25MM BELOW SURROUNDING FINISHED LEVELS OR AS DETAILED. PLACE MULCH CLEAR OF PLANT STEMS, AND RAKE TO AN EVEN SURFACE FLUSH WITH THE SURROUNDING FINISHED LEVELS.

MAINTENANCE PERIOD: MAINTAIN THE WORKS FOR A PERIOD OF 26 WEEKS FOLLOWING THE GRANTING OF LANDSCAPE PRACTICAL COMPLETION. THROUGHOUT THE MAINTENANCE PERIOD CARRY OUT RECURRENT WORKS OF A MAINTENANCE NATURE INCLUDING BUT NOT LIMITED TO: WATERING, MAINTAINING MULCH LEVELS, FERTILISING, PEST & DISEASE CONTROL, PRUNING AND FAILED PLANT MATERIAL REPLACEMENT.

REFERENCE DOCUMENTS

AUSTRALIAN STANDARDS
AS 1289 D1.1 SOIL CHEMICAL TEST--DETERMINATION OF THE ORGANIC MATTER CONTENT OF A SOIL
AS 4419 SOILS FOR LANDSCAPING AND GARDEN USE

ESTABLISHMENT
WATER TO MAINTAIN HEALTHY PLANT MATERIAL IN VIGOROUS GROWTH AND WITHOUT SYMPTOMS OF WATER STRESS.

WATER QUALITY
PH BETWEEN 5.5 AND 7.5.
TOTAL SOLUBLE SALTS LESS THAN 1000 MG/LITRE.
NO SUBSTANCES THAT WOULD BE TOXIC TO PLANT GROWTH.

SHORT-TERM WATERING PROGRAM
ALL NEW PLANTING SHOULD BE MANUALLY WATERED ON INSTALLATION, SOAKING TO A DEPTH OF 150MM DAILY FOR THE FIRST 2 WEEKS AND THEN WEEKLY FOR THE FOLLOWING 4 WEEKS. CONTRACTOR TO PROVIDE A WATERING / MAINTENANCE REPORT/ SCHEDULE PRIOR TO PRACTICAL COMPLETION OF PLANTING WORKS AND APPROVAL.
WATER RESTRICTIONS
CO-ORDINATE THE WATER SUPPLY AND CONFIRM THE WATERING REGIME AGAINST STATE AND TERRITORY LEGISLATION AND RESTRICTIONS AT THE TIME.

LANDSCAPE PRACTICAL COMPLETION
CARRY OUT RECURRENT MAINTENANCE WORKS INCLUDING, BUT NOT LIMITED TO: WATERING, MAINTAINING MULCH LEVELS, FERTILISING, PEST & DISEASE CONTROL, PRUNING AND FAILED PLANT MATERIAL REPLACEMENT. LANDSCAPE MAINTENANCE WORKS TO BE CARRIED OUT BY A SUITABLY QUALIFIED LANDSCAPE MAINTENANCE CONTRACTOR, COMMISSIONED BY OTHERS.

[Status] DEVELOPMENT APPLICATION		
[Nom. Architect] NICOLE WILSON RLA #12573		
[File] 20150139-LD-CD100.DWG		
[Print Date] 19 November 2020		
History		
[Rev#]	[Description]	[Date]
A	FOR APPROVAL	19/11/20

GENERAL NOTES:
1. DO NOT SCALE FROM DRAWINGS. WRITTEN DIMENSIONS GOVERN. IF IN DOUBT OBTAIN WRITTEN ADVICE FROM SCOTT CARVER OR WHERE APPLICABLE VIA THE PRINCIPAL'S REPRESENTATIVE.
2. ALL DIMENSIONS ARE IN MILLIMETRES UNLESS OTHERWISE STATED. ALL DIMENSIONS ARE MINIMUM SETTING OUT REQUIREMENTS.
3. THIS DRAWING IS AN UNCONTROLLED COPY UNLESS STAMPED WITH STATUS
4. THE CONTRACTOR MUST VERIFY ALL DIMENSIONS AND LEVELS ON SITE AS THIS IS NOT A SHOP DRAWING
5. THIS DRAWING MUST BE READ IN CONJUNCTION WITH THE TOTAL CONTRACT PACKAGE INCLUDING DRAWINGS AND SPECIFICATIONS OF ALL CONSULTANTS
6. THIS DRAWINGS ARE BASED ON SURVEY INFORMATION. SCOTT CARVER DO NOT WARRANT THE ACCURACY OF SURVEY INFORMATION

REFER DA100-102 FOR ALL PROPOSED STREET TREE PLANTING LOCATIONS

PLANTING SCHEDULE							
CODE	BOTANICAL NAME	COMMON NAME	INSTALLATION SIZE	INSTALLATION HEIGHT	PLANTING RATE	QUANTITY	MATURE HEIGHT
COR cit	Corymbia citriodora	Lemon Scented Gum	100L	2.5m	As Shown	14	30m
COR mac	Corymbia maculata	Spotted Gum	100L	2.5m	As Shown	20	30m
CUP ana	Cupaniopsis anacardiodes	Tuckeroo	100L	2.5m	As Shown	14	15m
EUC cre	Eucaalyptus crebra	Narrow-leaved Ironbark	100L	2.5m	As Shown	22	25m
FRA gri	Fraxinus griffithii	Evergreen Ash	100L	2.5m	As Shown	10	10m
LOP con	Lophostmon confertus	Brush Box	100L	2.5m	As Shown	38	20m
PIS chi	Pistacia chinensis	Chinese Pistache	100L	2.5m	As Shown	9	12m
TRI lou	Tristaniopsis laurina	Watergum	100L	2.5m	As Shown	35	10m

NOT FOR CONSTRUCTION


History

[Rev#]	[Description]	[Date]
A	FOR APPROVAL	19/11/20


LEGEND

- RIPARIAN CORRIDOR BOUNDARY
- STAGING BOUNDARY
- PROPOSED STREET TREES WITH TIMBER EDGE - REFER PLANT SCHEDULE DA001
- NEW TURF

- GENERAL NOTES:
- DO NOT SCALE FROM DRAWINGS. WRITTEN DIMENSIONS GOVERN. IF IN DOUBT OBTAIN WRITTEN ADVICE FROM SCOTT CARVER OR WHERE APPLICABLE VIA THE PRINCIPAL'S REPRESENTATIVE.
 - ALL DIMENSIONS ARE IN MILLIMETRES UNLESS OTHERWISE STATED. ALL DIMENSIONS ARE MINIMUM SETTING OUT REQUIREMENTS.
 - THIS DRAWING IS AN UNCONTROLLED COPY UNLESS STAMPED WITH STATUS.
 - THE CONTRACTOR MUST VERIFY ALL DIMENSIONS AND LEVELS ON SITE AS THIS IS NOT A SHOP DRAWING.
 - THIS DRAWING MUST BE READ IN CONJUNCTION WITH THE TOTAL CONTRACT PACKAGE INCLUDING DRAWINGS AND SPECIFICATIONS OF ALL CONSULTANTS.
 - THIS DRAWINGS ARE BASED ON SURVEY INFORMATION. SCOTT CARVER DO NOT WARRANT THE ACCURACY OF SURVEY INFORMATION.

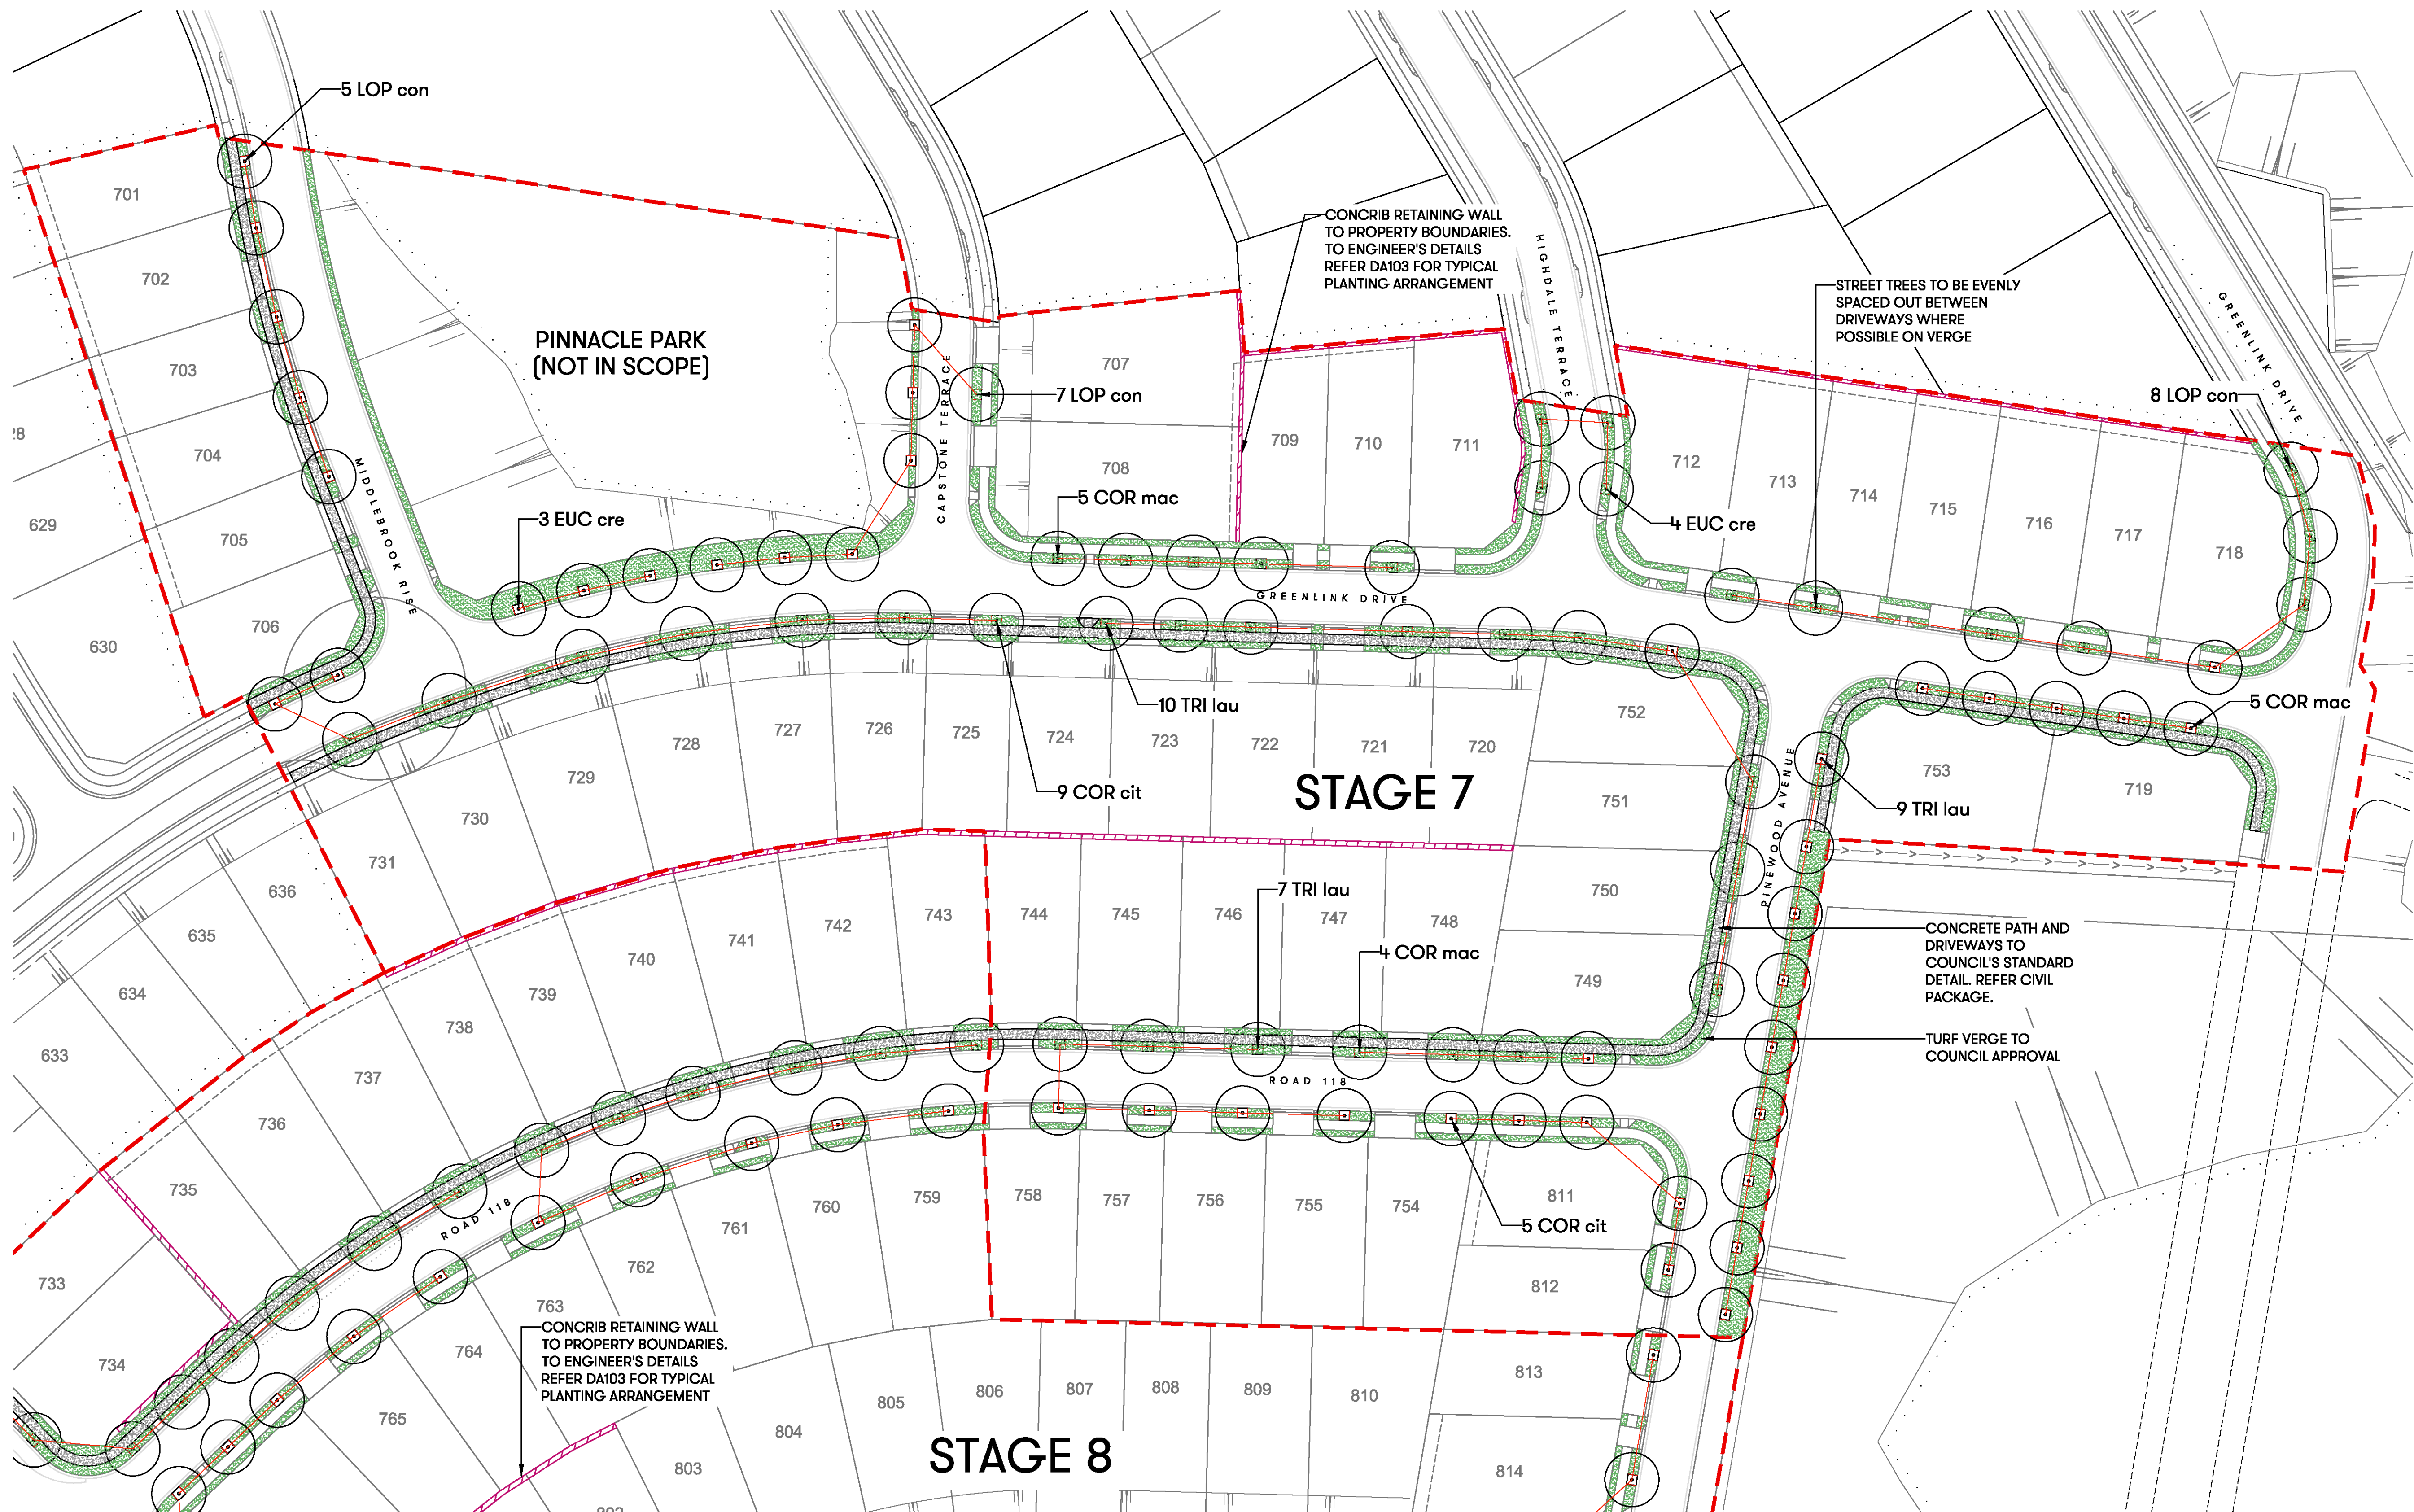

NOT FOR CONSTRUCTION

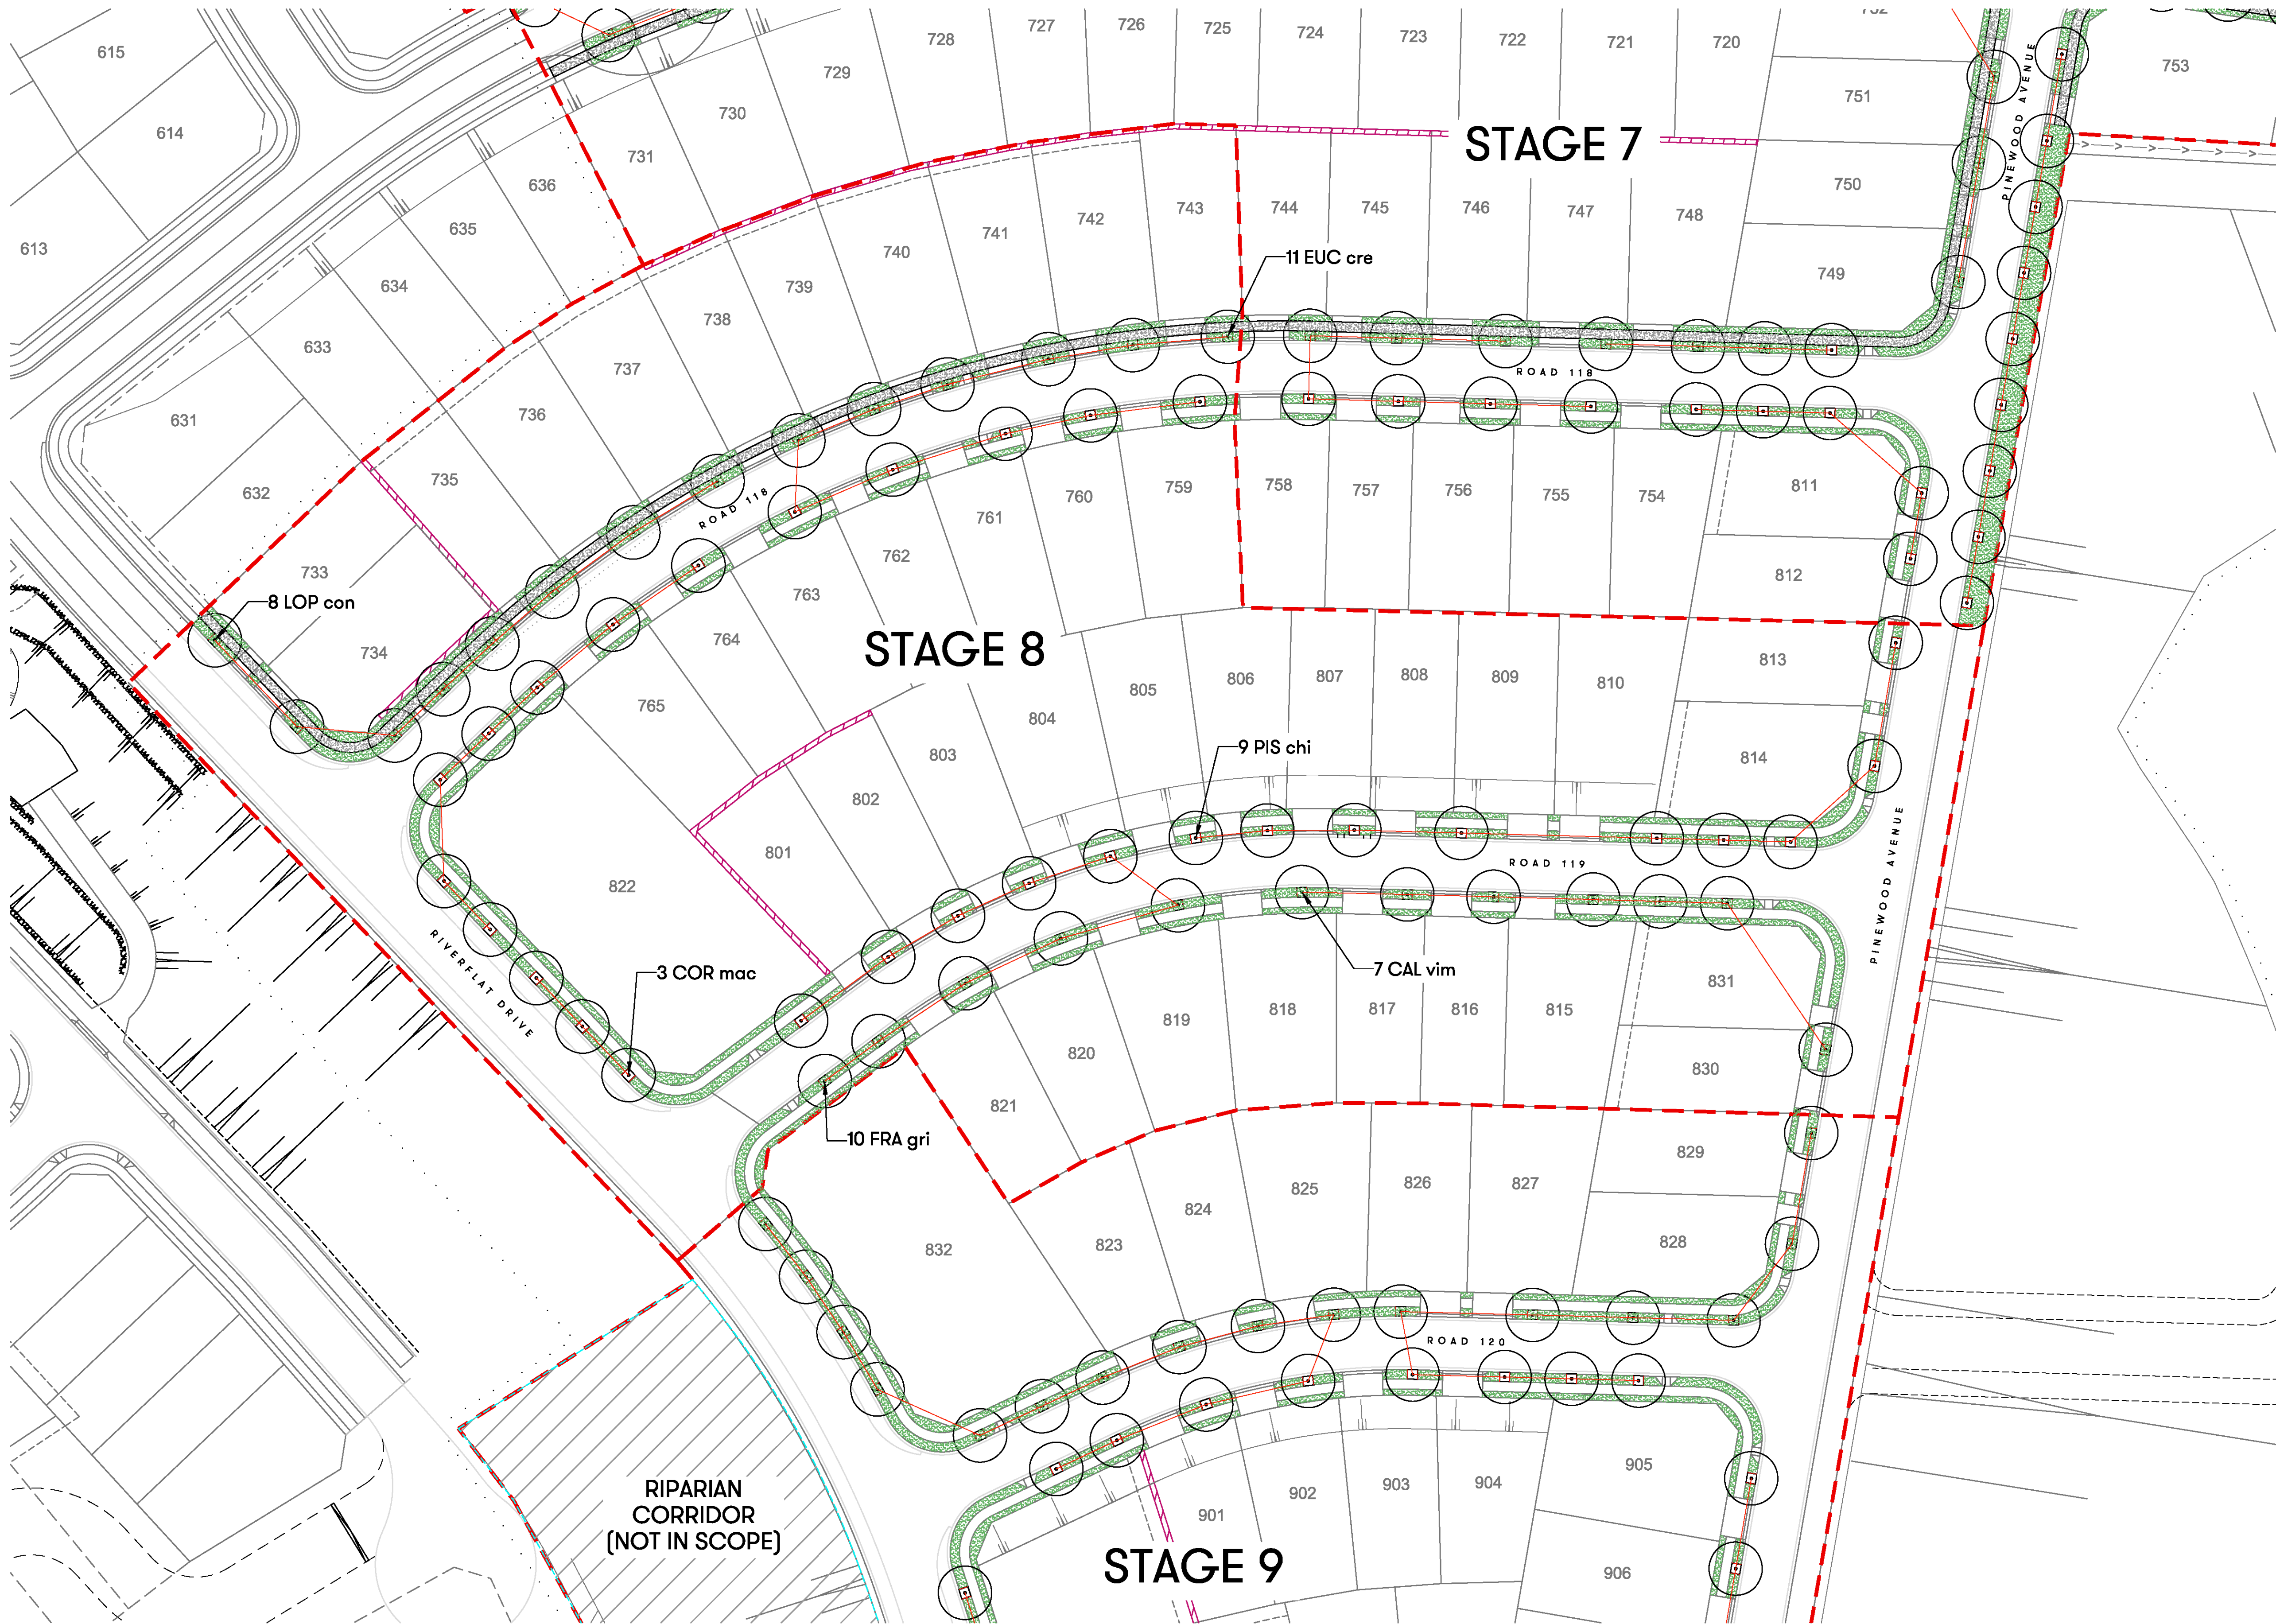

[Status] DEVELOPMENT APPLICATION

[Nom. Architect] NICOLE WILSON
RLA #12573

[File] 20150139-LD-CD100.DWG

[Print Date] 19 November 2020

History

[Rev#]	[Description]	[Date]
A	FOR APPROVAL	19/11/20

LEGEND

- RIPARIAN CORRIDOR BOUNDARY
- STAGING BOUNDARY
- PROPOSED STREET TREES
WITH TIMBER EDGE - REFER
PLANT SCHEDULE DA001
- NEW TURF

GENERAL NOTES:
1. DO NOT SCALE FROM DRAWINGS.
WRITTEN DIMENSIONS GOVERN. IF IN
DOUBT OBTAIN WRITTEN ADVICE FROM
SCOTT CARVER OR WHERE APPLICABLE
VIA THE PRINCIPAL'S REPRESENTATIVE.
2. ALL DIMENSIONS ARE IN MILLIMETRES
UNLESS OTHERWISE STATED. ALL
DIMENSIONS ARE MINIMUM SETTING OUT
REQUIREMENTS.
3. THIS DRAWING IS AN UNCONTROLLED
COPY UNLESS STAMPED WITH STATUS
4. THE CONTRACTOR MUST VERIFY ALL
DIMENSIONS AND LEVELS ON SITE AS THIS
IS NOT A SHOP DRAWING
5. THIS DRAWING MUST BE READ IN
CONJUNCTION WITH THE TOTAL
CONTRACT PACKAGE INCLUDING
DRAWINGS AND SPECIFICATIONS OF ALL
CONSULTANTS
6. THIS DRAWINGS ARE BASED ON SURVEY
INFORMATION. SCOTT CARVER DO NOT
WARRANT THE ACCURACY OF SURVEY
INFORMATION


NOT FOR CONSTRUCTION

scott
carver

[Project] HIGHLAND VIEWS STAGES 7-9

[Client] [REDACTED]

[Scale] 1 : 500 @ A1

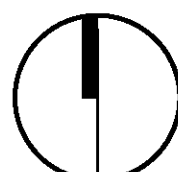


STAGE 8 PUBLIC DOMAIN PLAN

[Ref] 20150139

[Dwg No] LD-DA101

[Rev] A

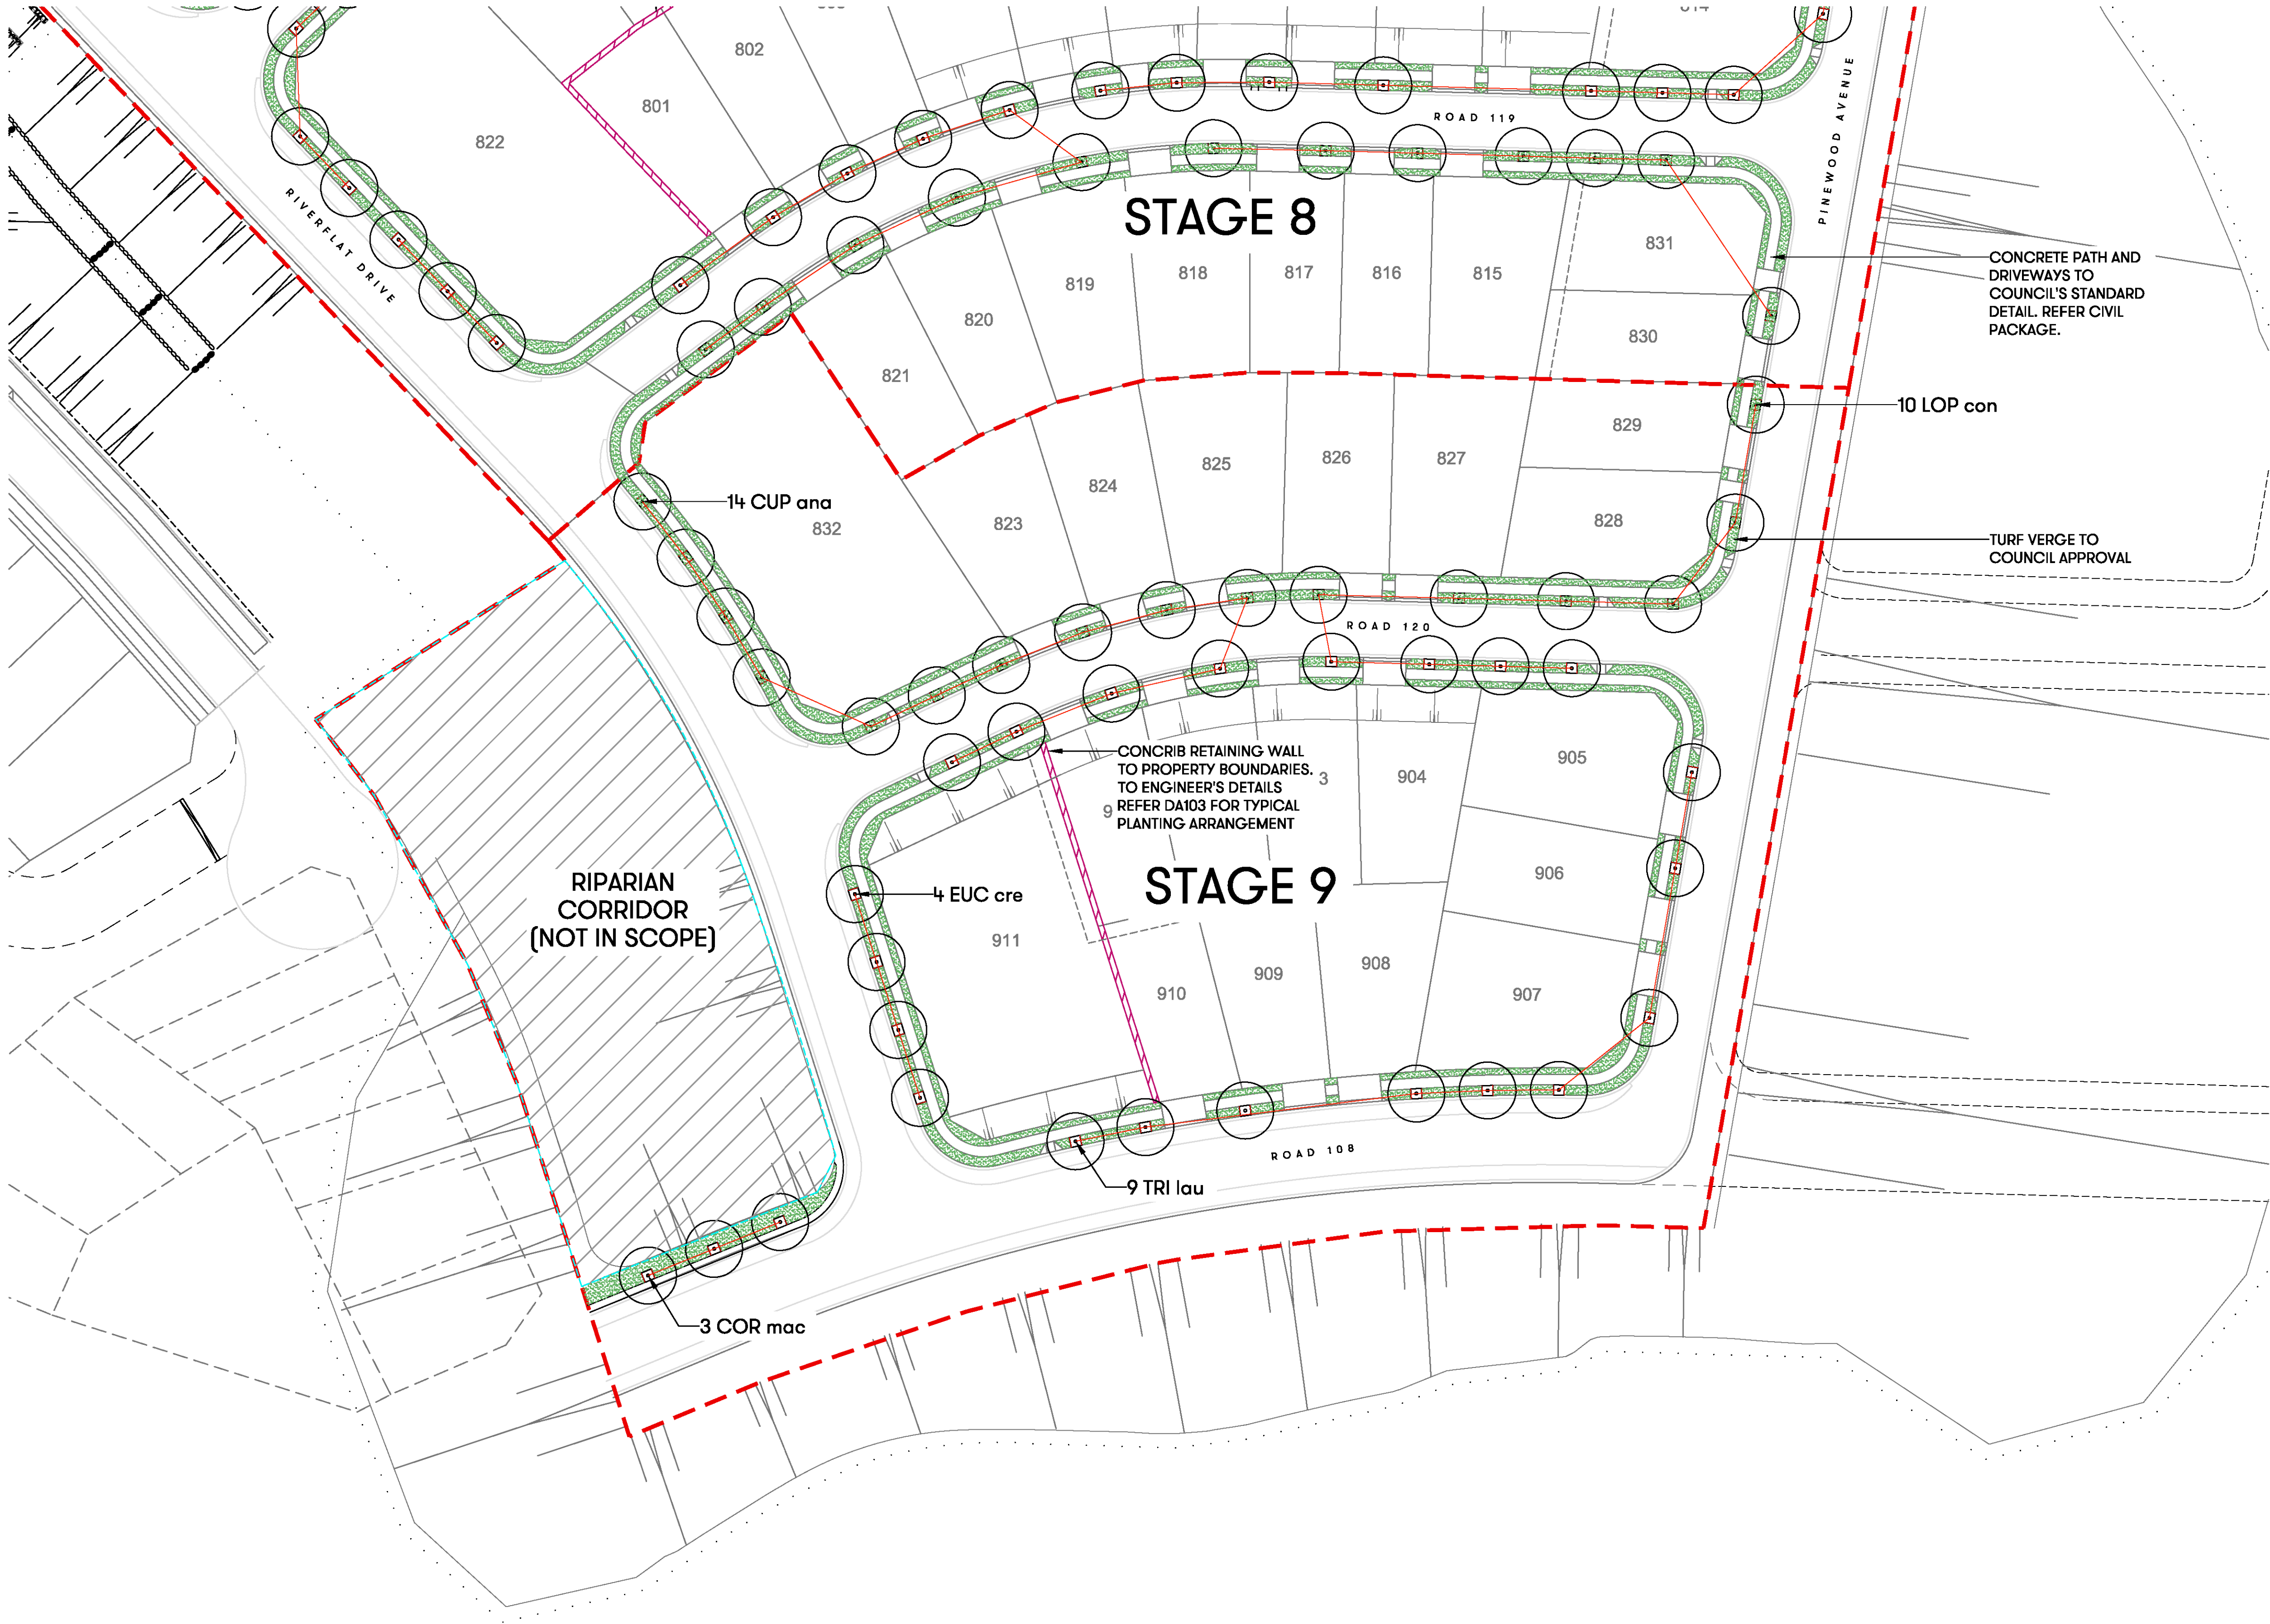

Status

FOR DA

Nom. Architect

NICOLE WILSON
RLA #12573

File

20150139-LD-CD100.DWG

Print Date

3 OCTOBER 2020

History

Rev#	Description	Date
A	FOR DA	03/11/2020

LEGEND	
	RIPARIAN CORRIDOR BOUNDARY
	STAGING BOUNDARY
	PROPOSED STREET TREES WITH TIMBER EDGE - REFER PLANT SCHEDULE DA001
	NEW TURF


- GENERAL NOTES:
- DO NOT SCALE FROM DRAWINGS. WRITTEN DIMENSIONS GOVERN. IF IN DOUBT OBTAIN WRITTEN ADVICE FROM SCOTT CARVER OR WHERE APPLICABLE VIA THE PRINCIPAL'S REPRESENTATIVE.
 - ALL DIMENSIONS ARE IN MILLIMETRES UNLESS OTHERWISE STATED. ALL DIMENSIONS ARE MINIMUM SETTING OUT REQUIREMENTS.
 - THIS DRAWING IS AN UNCONTROLLED COPY UNLESS STAMPED WITH STATUS.
 - THE CONTRACTOR MUST VERIFY ALL DIMENSIONS AND LEVELS ON SITE AS THIS IS NOT A SHOP DRAWING.
 - THIS DRAWING MUST BE READ IN CONJUNCTION WITH THE TOTAL CONTRACT PACKAGE INCLUDING DRAWINGS AND SPECIFICATIONS OF ALL CONSULTANTS.
 - THIS DRAWINGS ARE BASED ON SURVEY INFORMATION. SCOTT CARVER DO NOT WARRANT THE ACCURACY OF SURVEY INFORMATION.

NOT FOR CONSTRUCTION

History


[Rev#]	[Description]	[Date]
A	FOR APPROVAL	19/11/20

- GENERAL NOTES:
- DO NOT SCALE FROM DRAWINGS. WRITTEN DIMENSIONS GOVERN. IF IN DOUBT OBTAIN WRITTEN ADVICE FROM SCOTT CARVER OR WHERE APPLICABLE VIA THE PRINCIPAL'S REPRESENTATIVE.
 - ALL DIMENSIONS ARE IN MILLIMETRES UNLESS OTHERWISE STATED. ALL DIMENSIONS ARE MINIMUM SETTING-OUT REQUIREMENTS.
 - THIS DRAWING IS AN UNCONTROLLED COPY UNLESS STAMPED WITH STATUS.
 - THE CONTRACTOR MUST VERIFY ALL DIMENSIONS AND LEVELS ON SITE AS THIS IS NOT A SHOP DRAWING.
 - THIS DRAWING MUST BE READ IN CONJUNCTION WITH THE TOTAL CONTRACT PACKAGE INCLUDING DRAWINGS AND SPECIFICATIONS OF ALL CONSULTANTS.
 - THIS DRAWINGS ARE BASED ON SURVEY INFORMATION. SCOTT CARVER DO NOT WARRANT THE ACCURACY OF SURVEY INFORMATION.

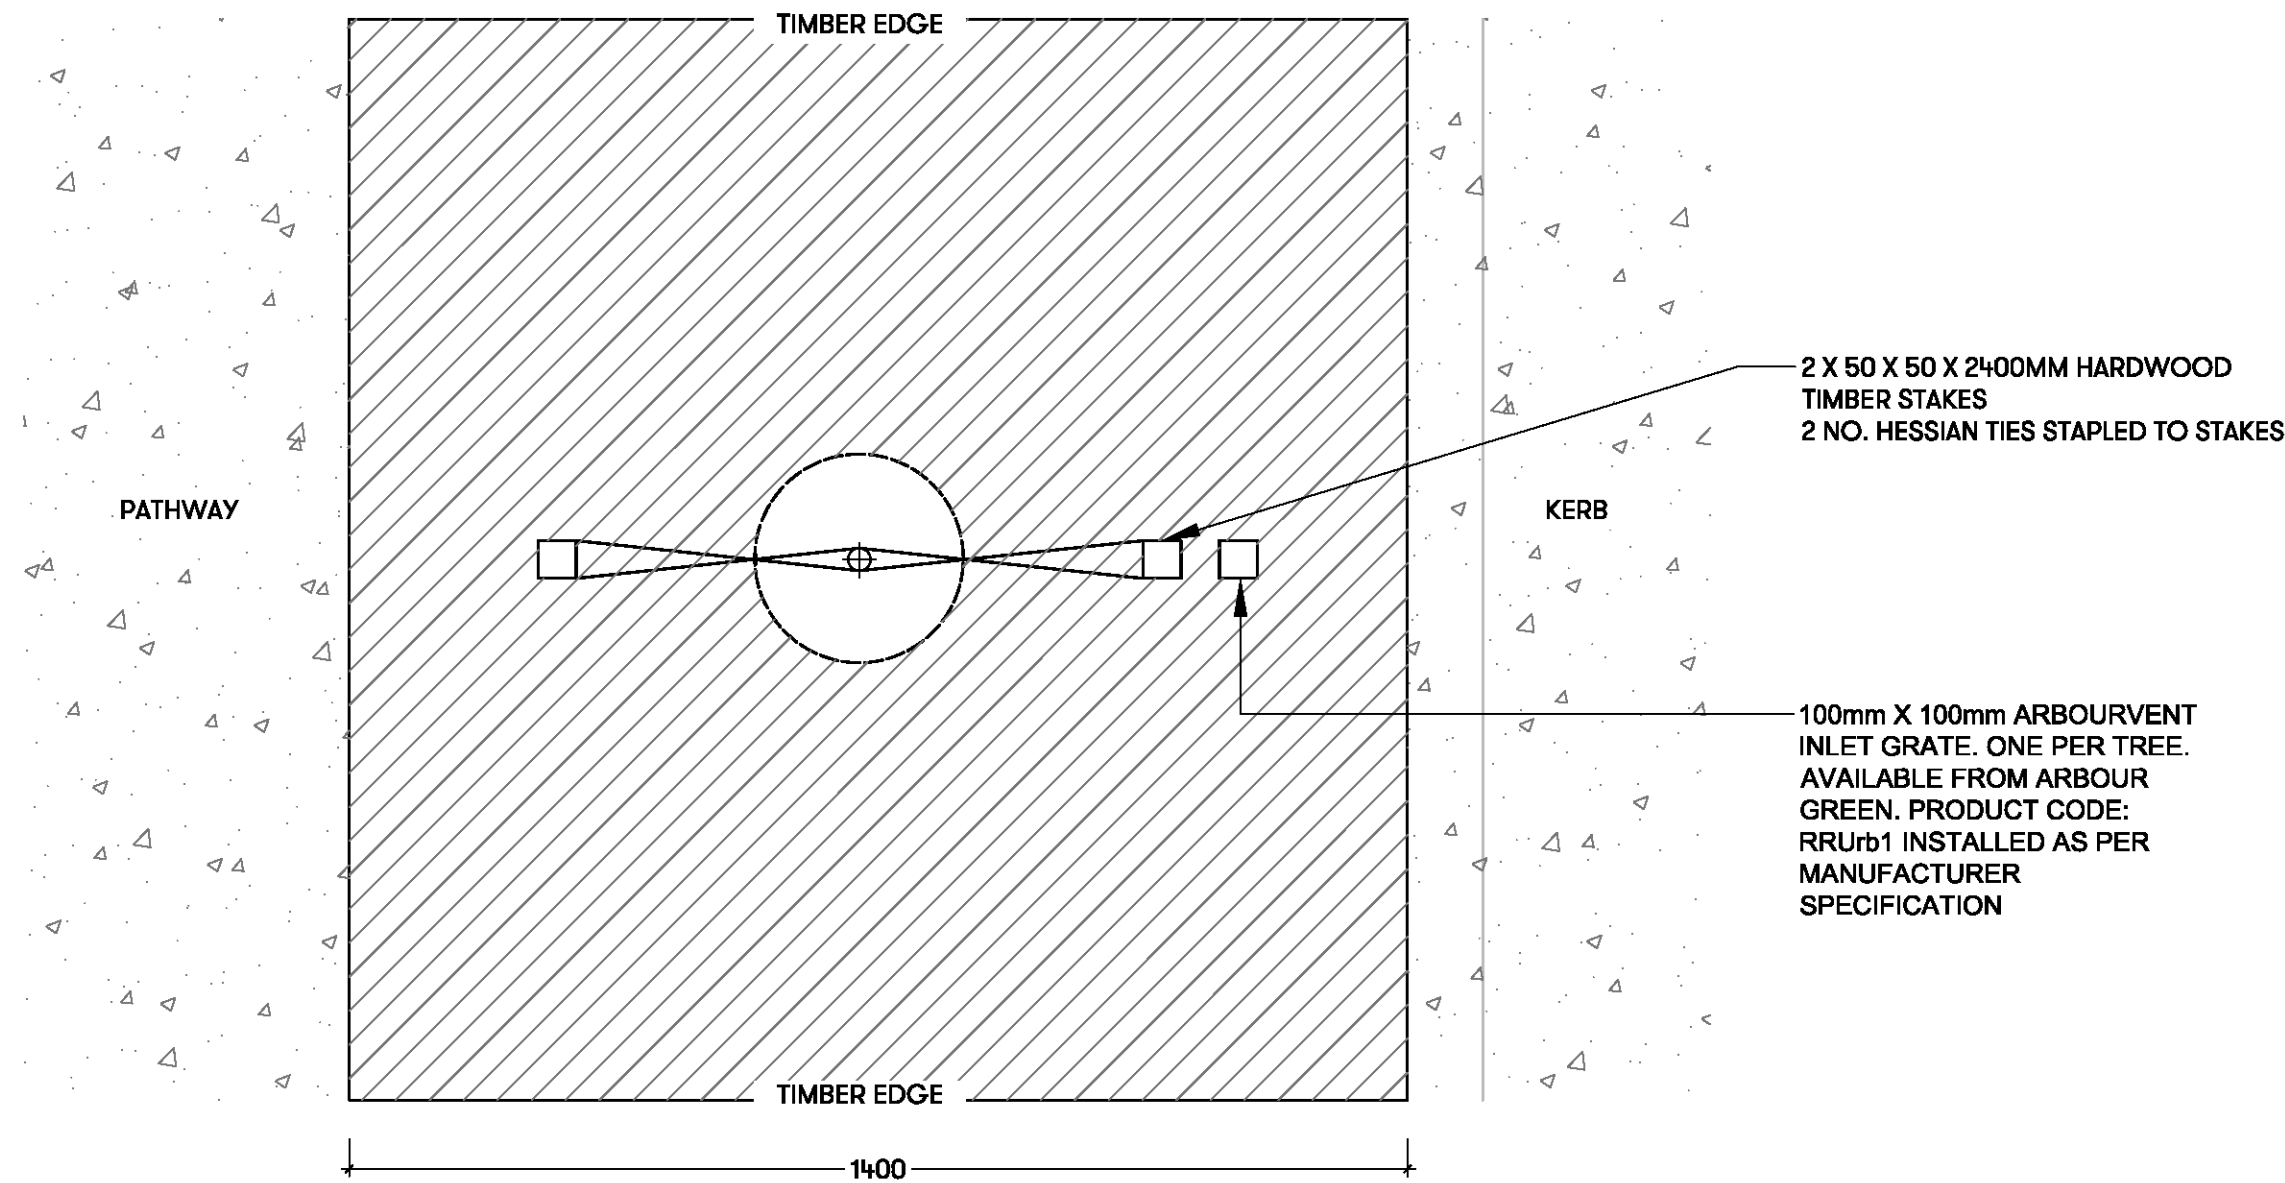


1 TYPICAL STREET TREE PLANTING - PLAN

1:10

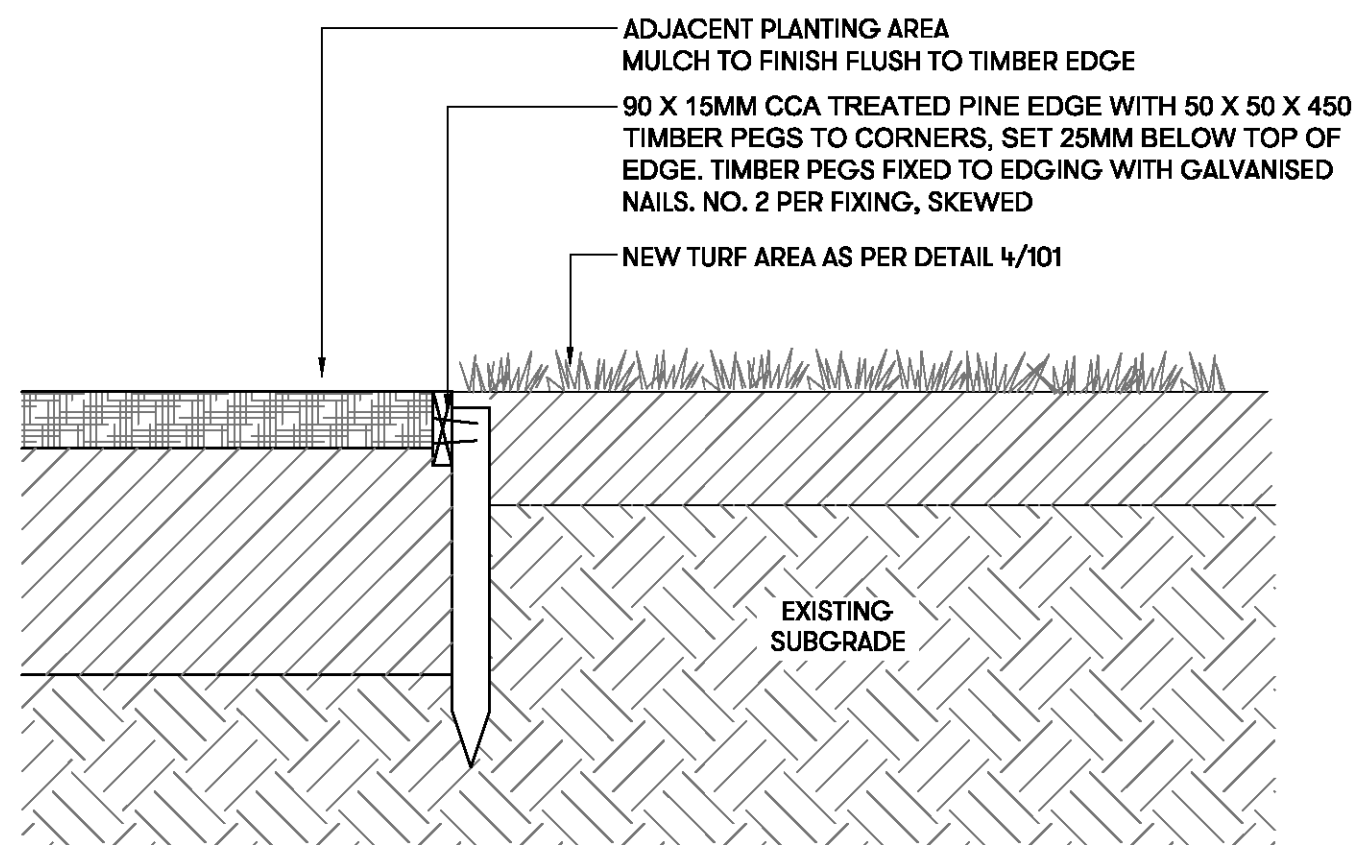


3 TIMBER EDGE

1:10

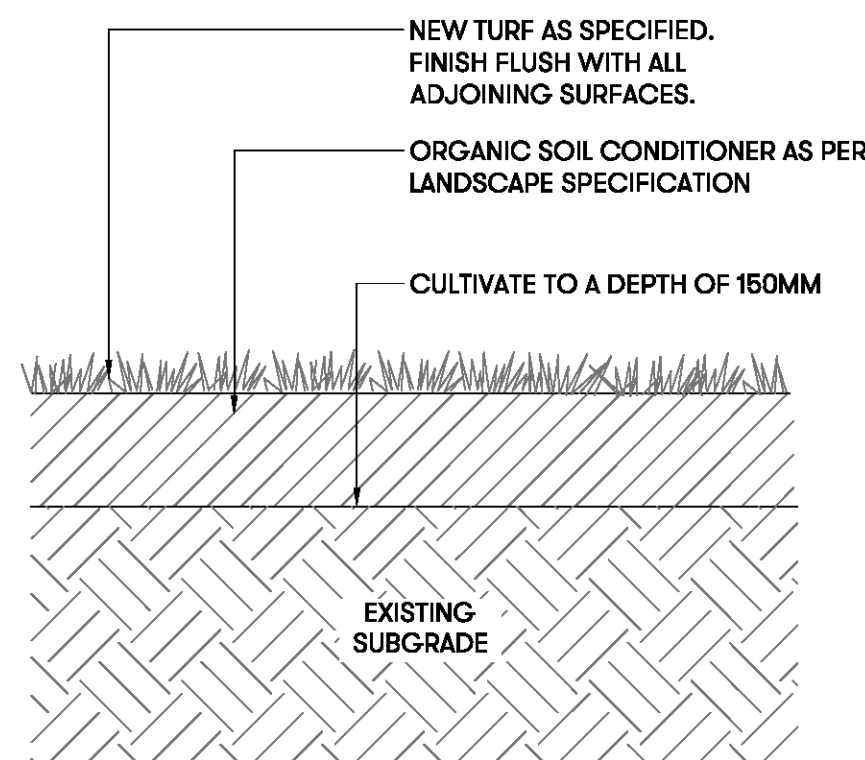

4 NEW TURF AREA


1:10

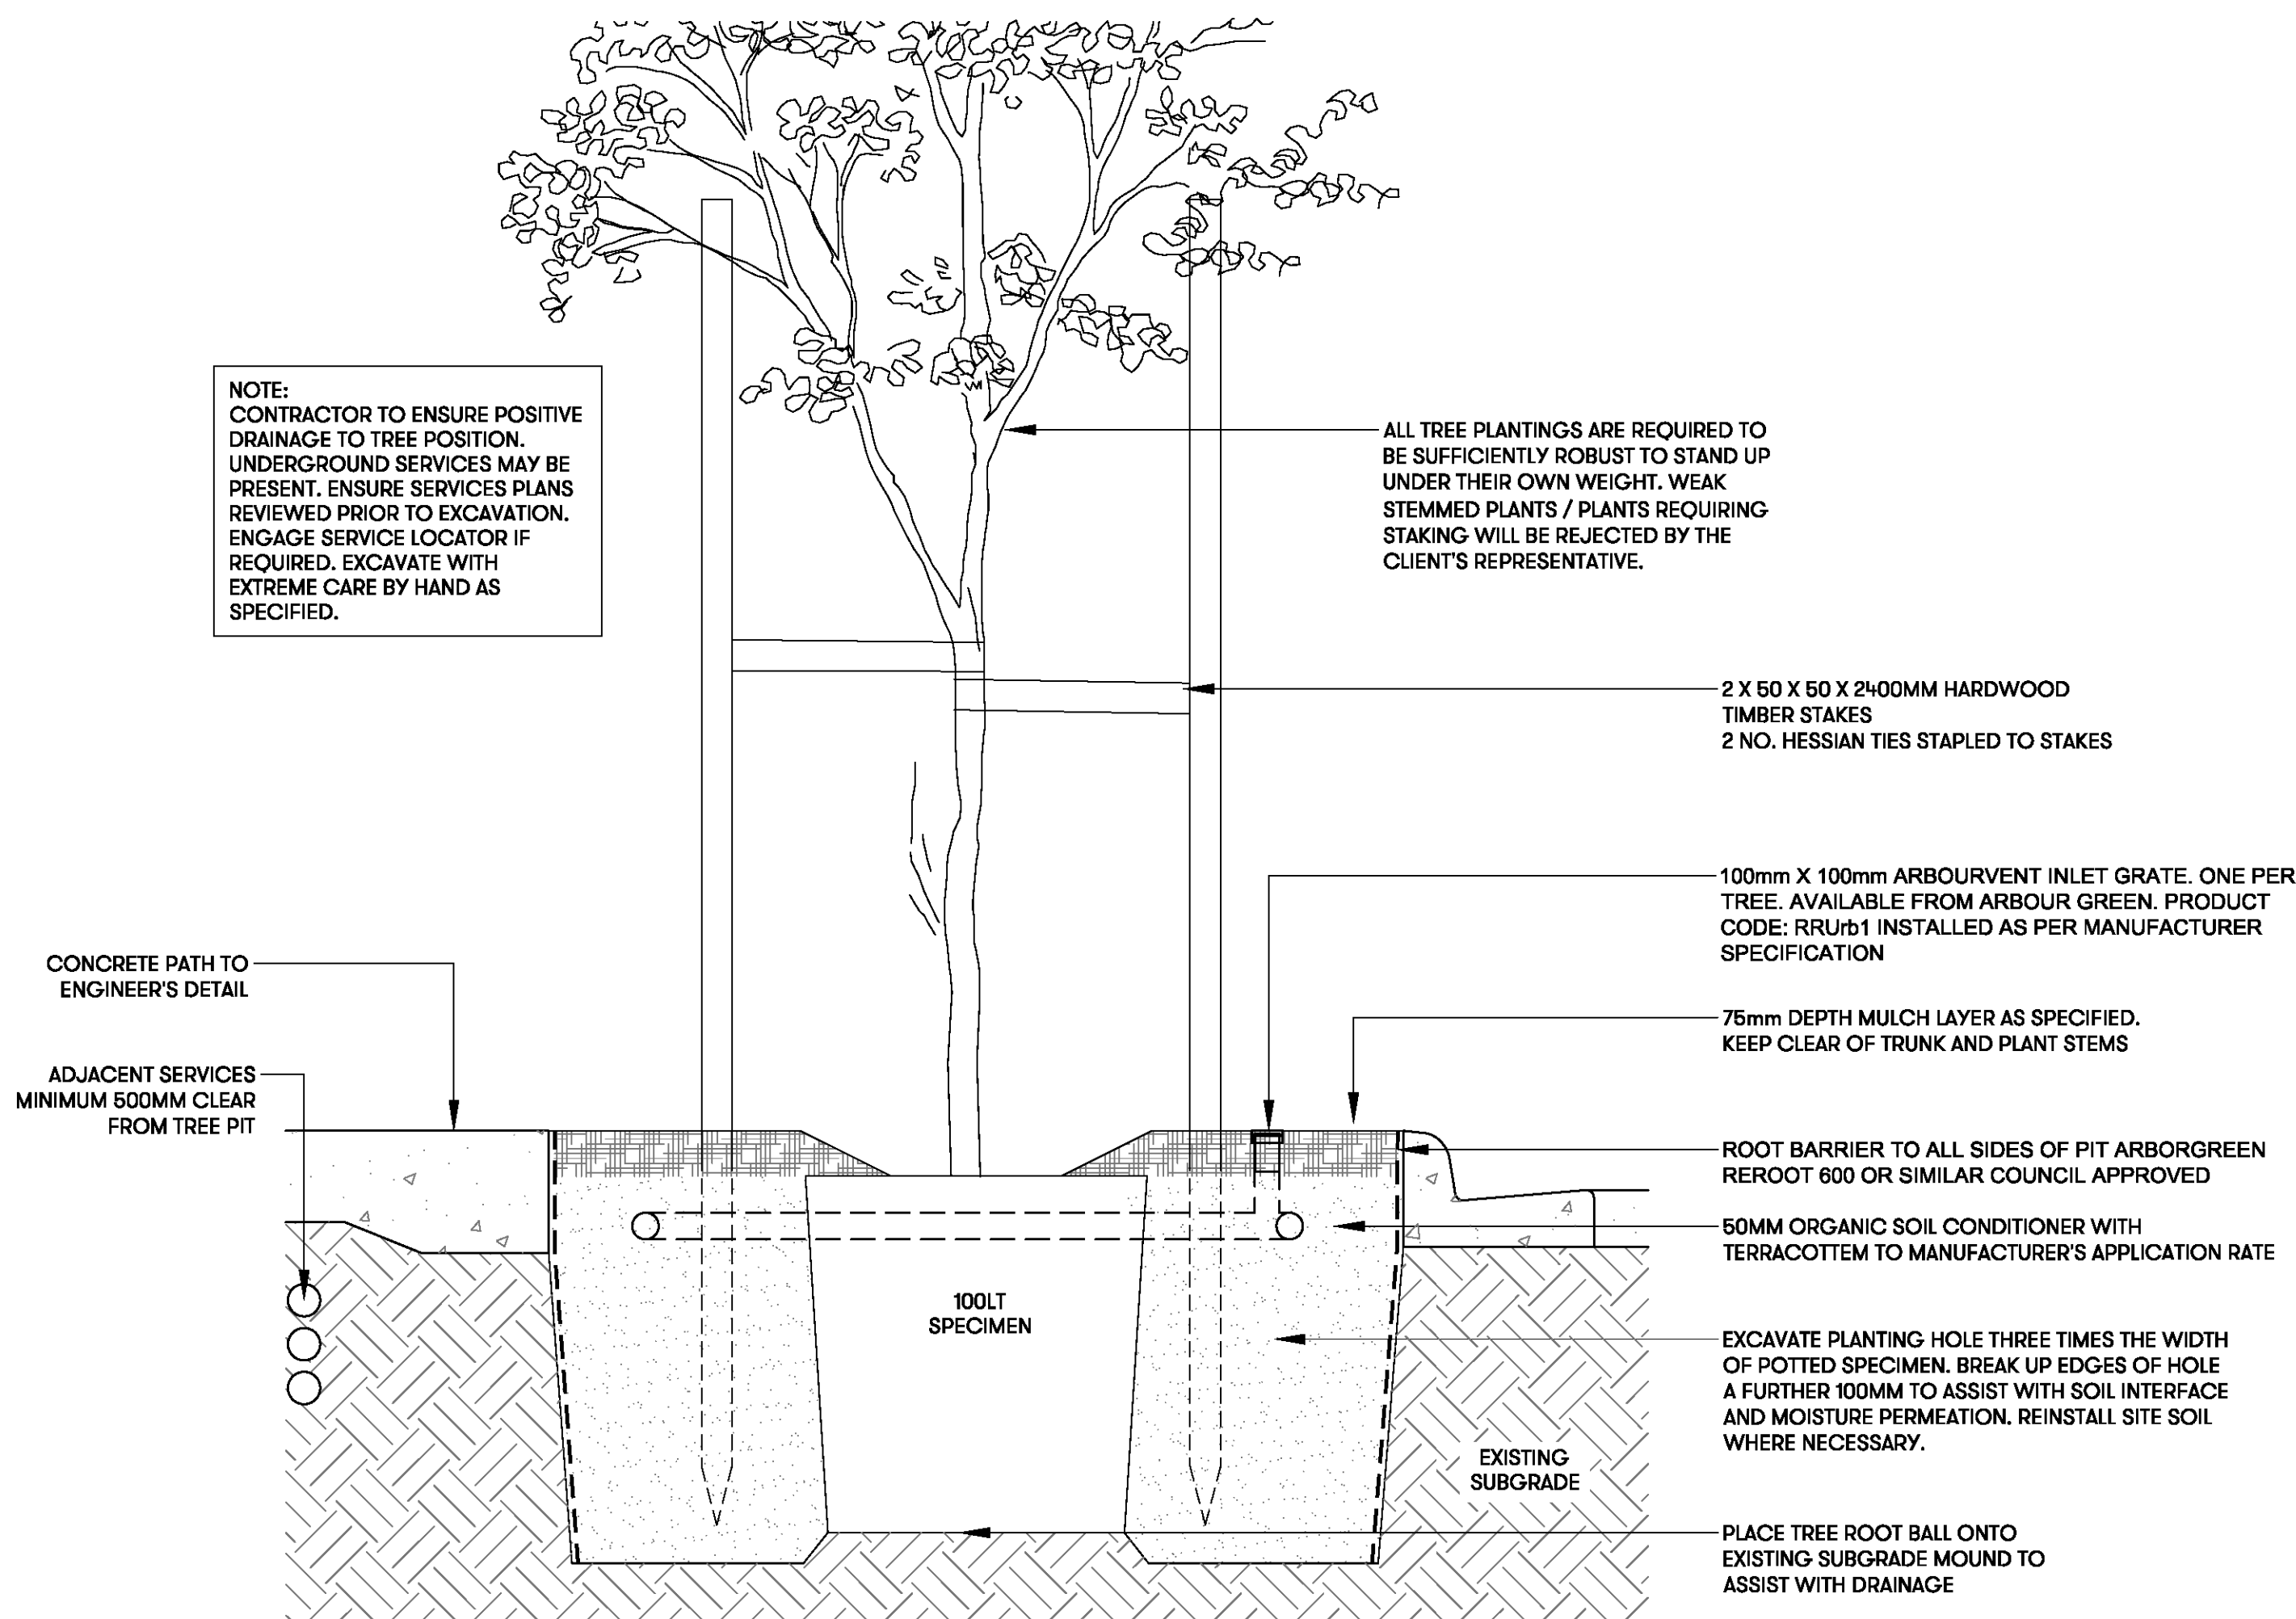

2 TYPICAL STREET TREE PLANTING - SECTION

1:10

NOT FOR CONSTRUCTION

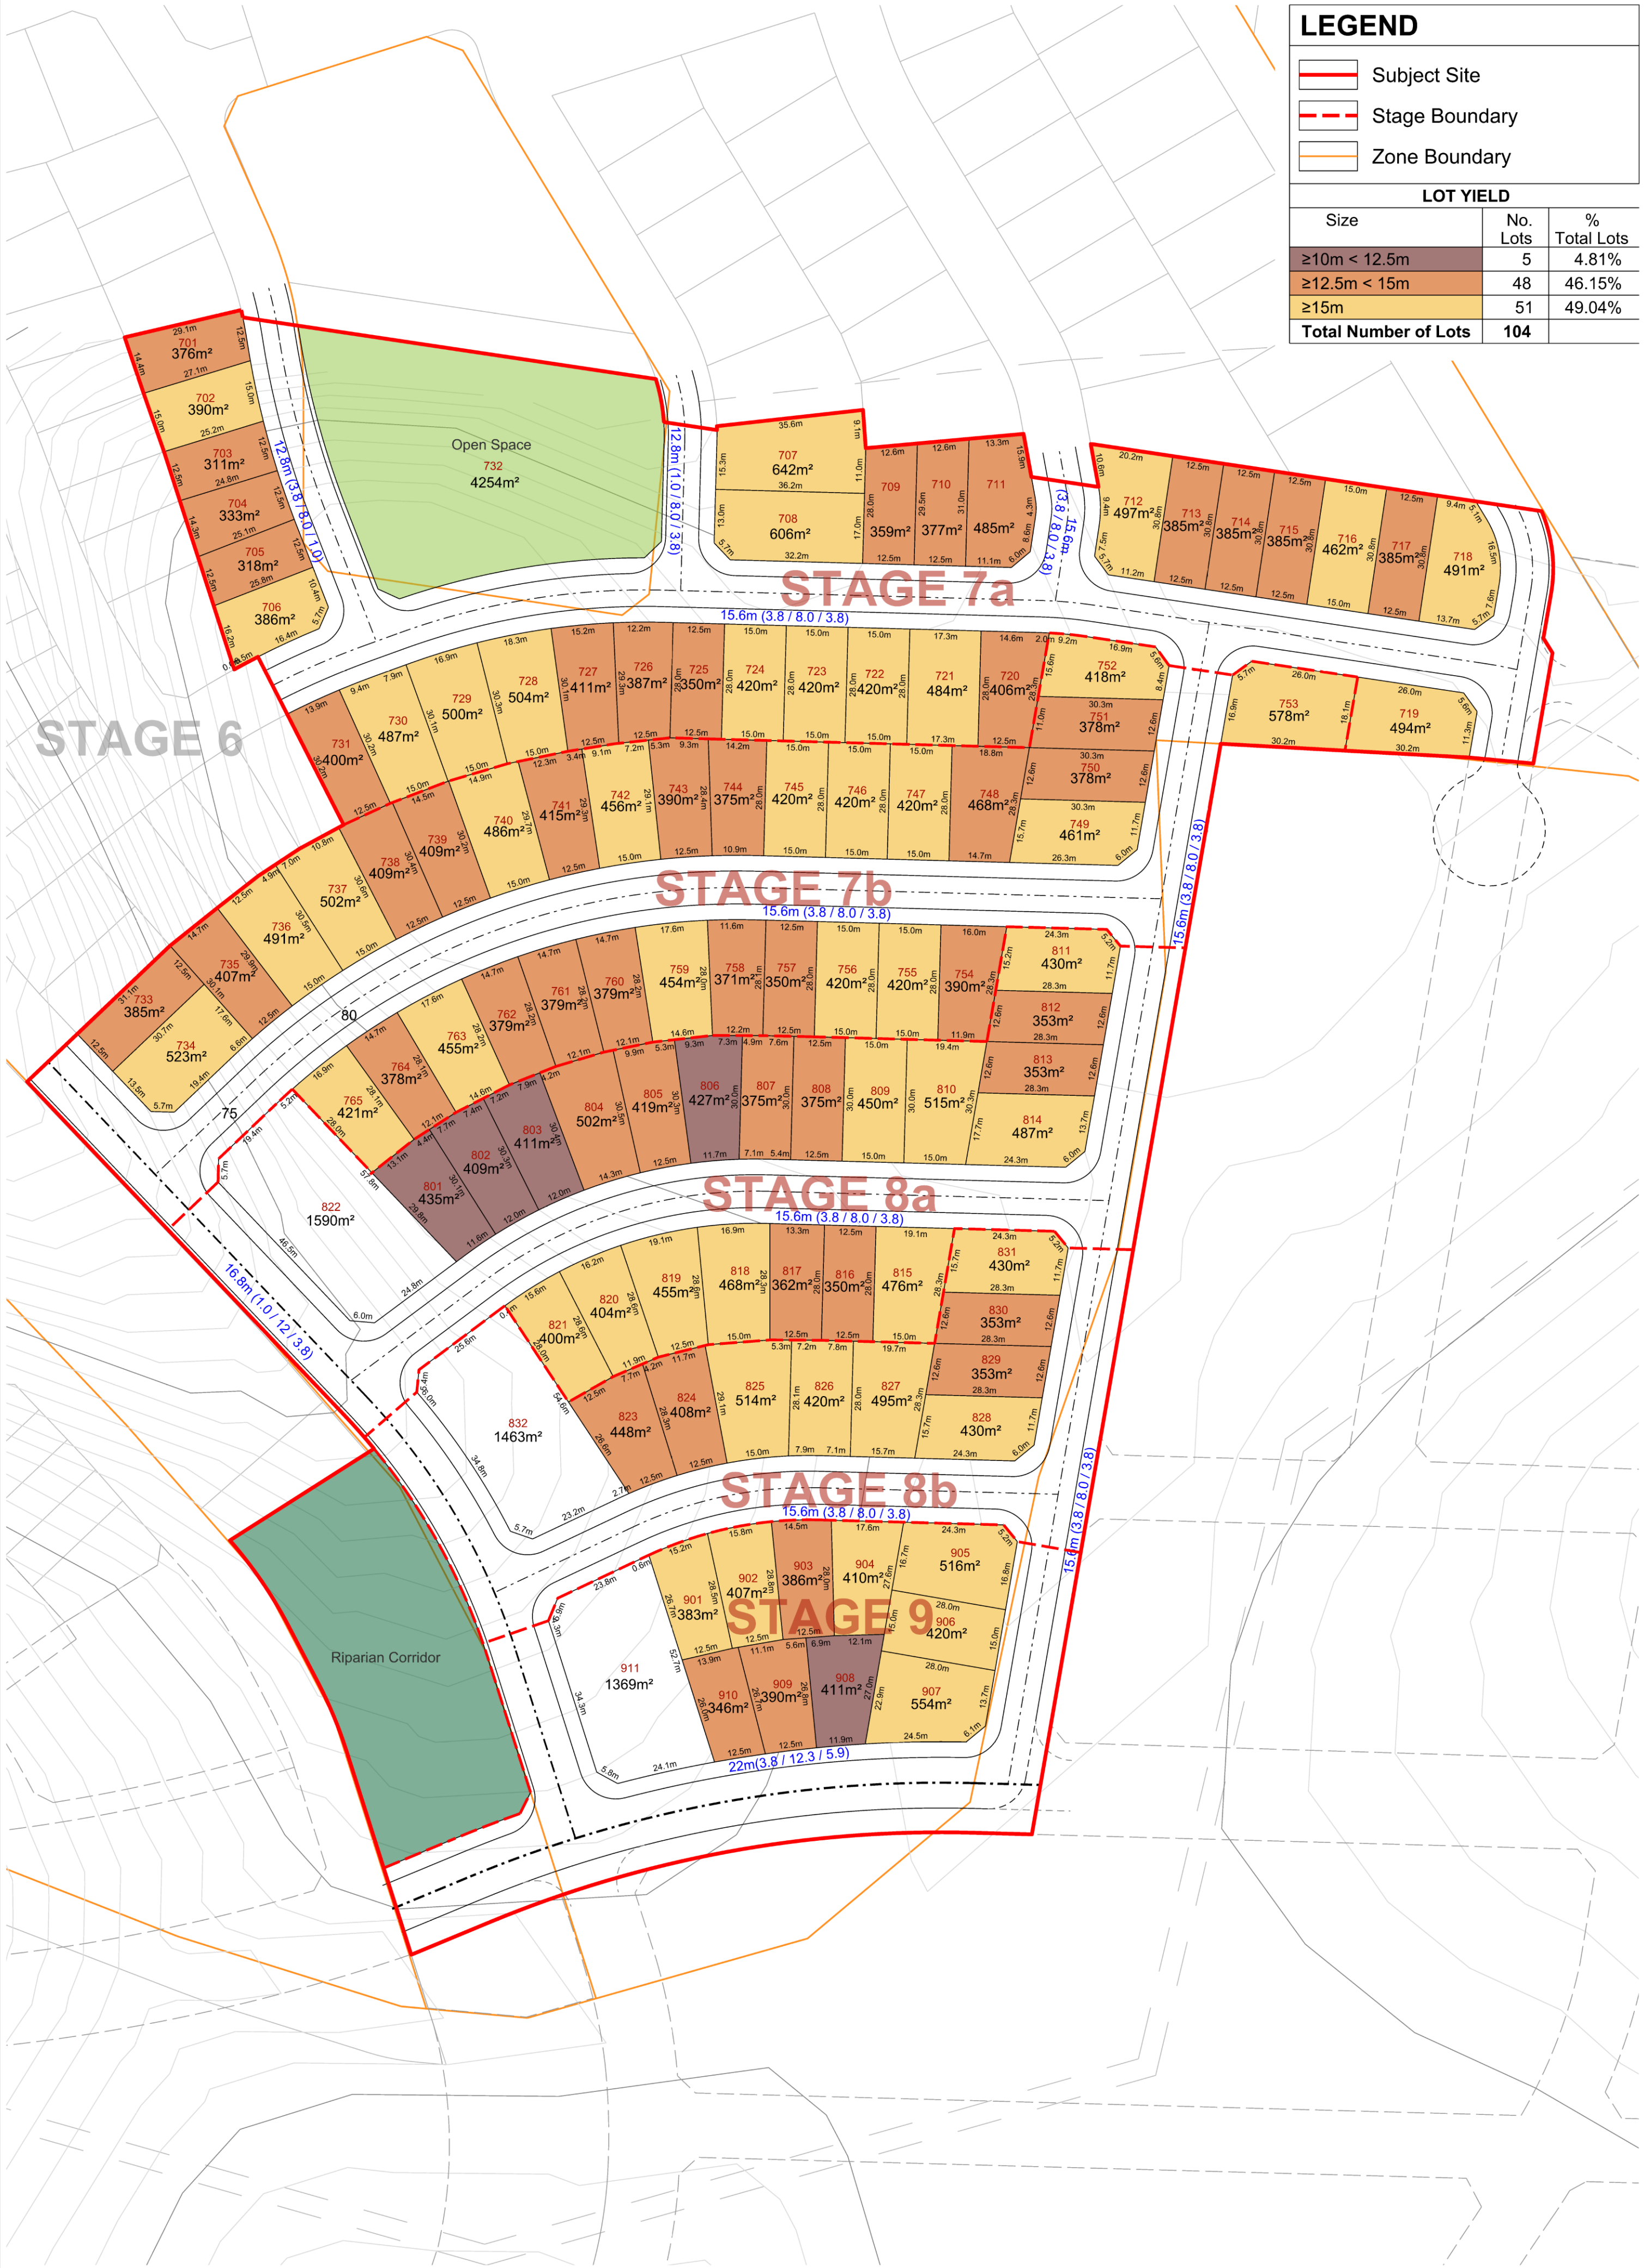

LEGEND

- Subject Site
- Stage Boundary
- Zone Boundary

LOT YIELD

Size	No. Lots	% Total Lots
≥10m < 12.5m	5	4.81%
≥12.5m < 15m	48	46.15%
≥15m	51	49.04%
Total Number of Lots	104	

Stage 7-9 Lot Frontage Plan
HIGHLAND VIEWS



5 0 10 20 30 40 50 60 70 metres

Ref:CCLGP-3-009-2 Date: 12/11/2020 Revision: D Scale: 1:1,000@A2

Note: All areas and dimensions subject to detailed survey



HIGHLAND VIEWS

GREEN CORRIDOR REHABILITATION PLANS

REV 1

20/11/2020

FOR DISCUSSION

CLIENT:



DRAWING LIST


AWC 3 - 17857_G_00 - LOCALITY PLAN & DRAWING INDEX

AWC 3 -17857_G_01 - PLANTING PLAN 01

AWC 3 -17857_G_02 - PLANTING PLAN 02



LOCALITY PLAN - NTS

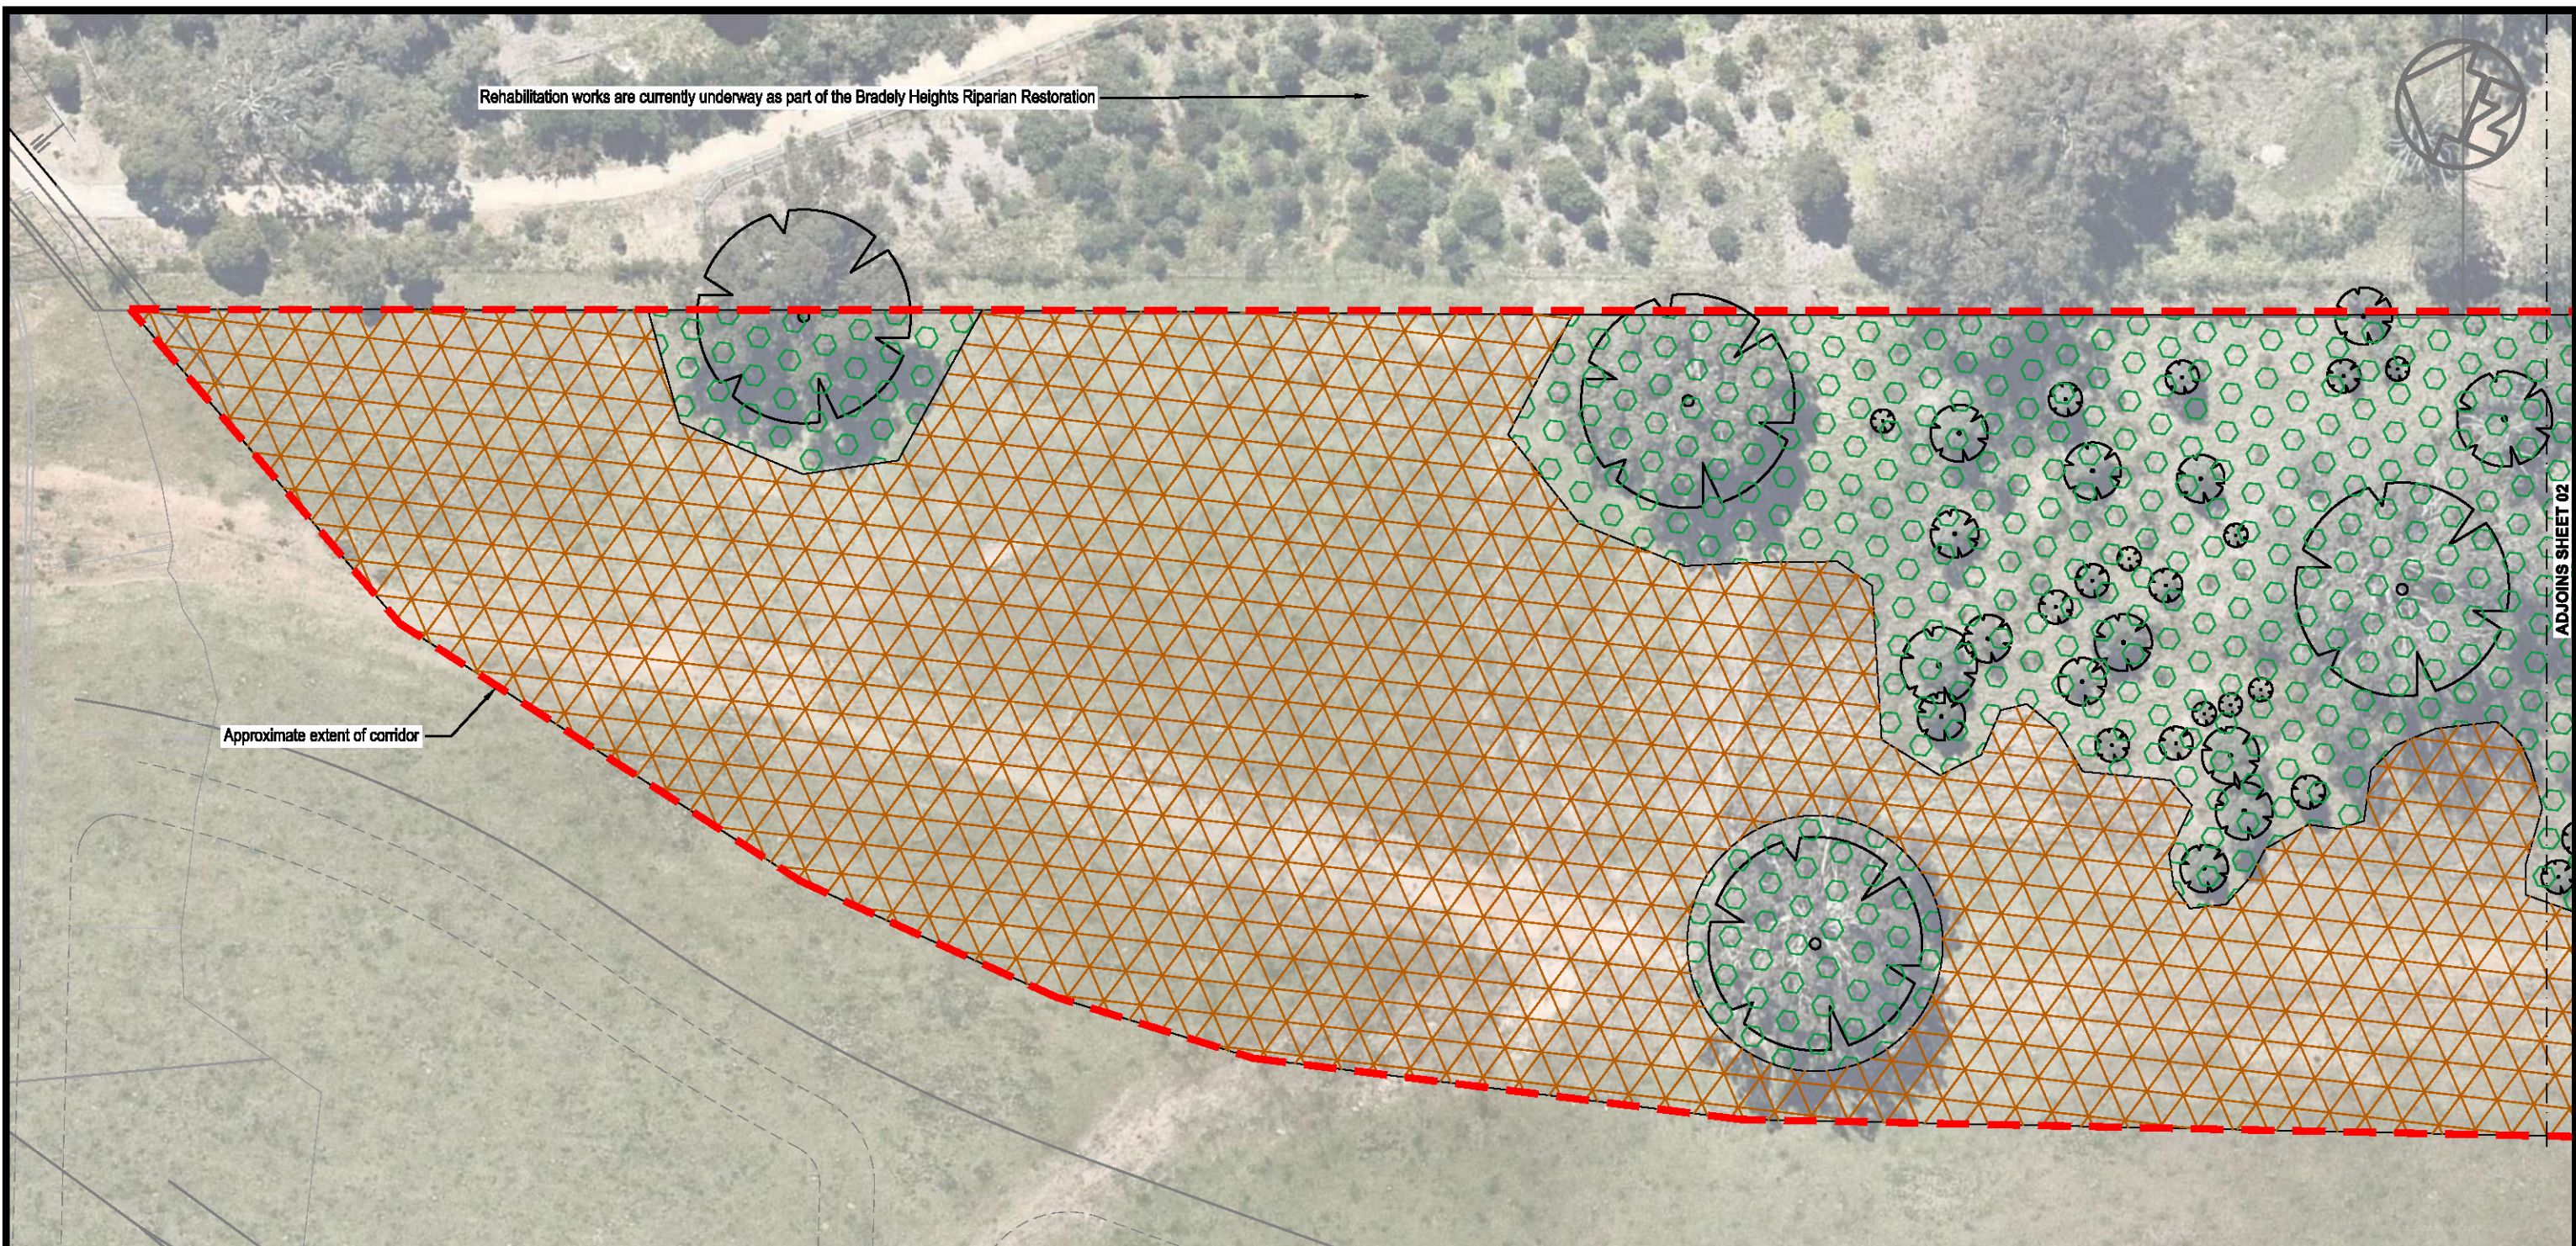

TREATMENT ZONES



COMPLETE REHABILITATION
Area = 2985m²



ASSISTED NATURAL REGENERATION
Area = 11161m²



Existing Trees
Protect roots when conducting soil preparation

APPROXIMATE REHABILITATION AREA

VEGETATION MANAGEMENT PLAN :

Methodology and treatments for the rehabilitation of Highland Views Green Corridor, as part of the greater Biodiversity Corridor is currently being produced by AWC.

The VMP is required under Annexure D of the the Voluntary Planning Agreement (VPA) between Penrith City Council and various property owners for the Highland Views subdivision. The VMP must also meet the specifications in the Penrith Development Control Plan (DCP) 2006.

The aim of the VMP is to prescribe strategic actions for the restoration of vegetation in the biodiversity corridor in the northeast of the site to comply with relevant requirements of Penrith DCP. The VMP shall be the primary document to guide restoration of the site and be used as the basis for any contractors completing environmental works.



CLIENT



REV.	ISSUE / AMENDMENTS	DATE
1	FOR DISCUSSION	20.11.2020
DRAFT		

DESIGNED	DMC/SS
DRAWN	SS
CHECKED	DMC

PROJECT

HIGHLAND VIEWS
GREEN CORRIDOR
GLENMORE PARK

DRAWING

PLANTING PLAN 01

DWG No.

3-17857_G_DD_01

CAD FILE No.

3-17857_Highland_DD.dwg

SCALE
1:500 @ A3


0 10 20m

DRAWING CREATED

18/07/2017

REV.

1

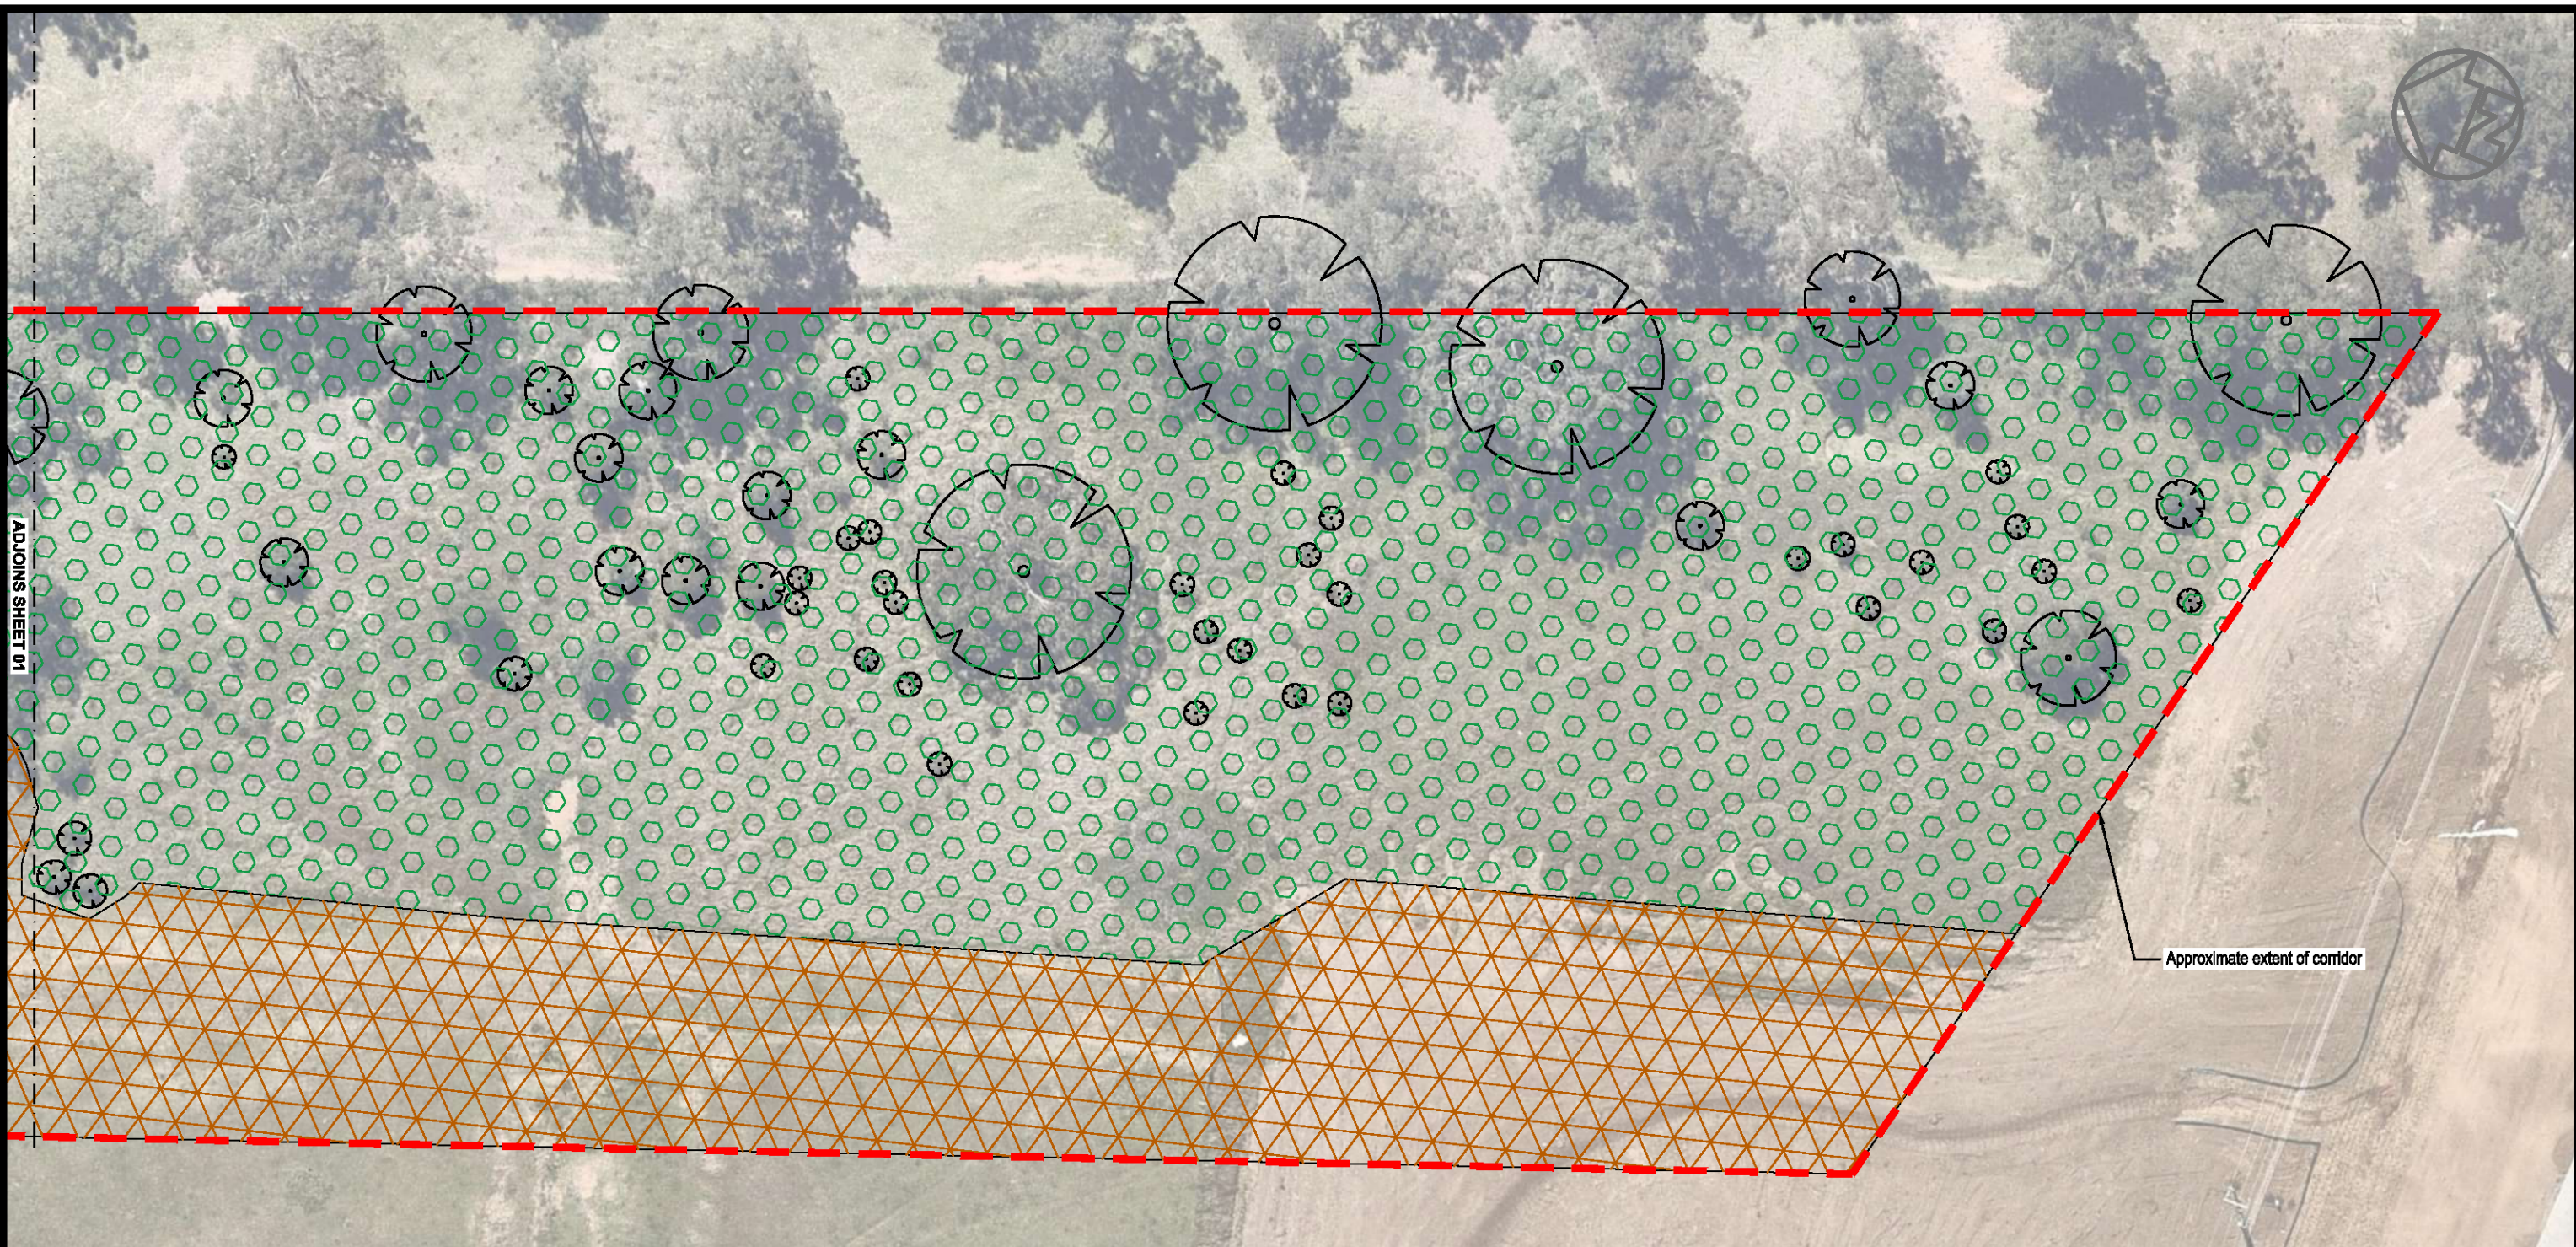

TREATMENT ZONES



COMPLETE REHABILITATION
Refer to sheet 01 for QTY



ASSISTED NATURAL REGENERATION
Refer to sheet 01 for QTY



Existing Trees
Protect roots when conducting soil preparation

APPROXIMATE REHABILITATION AREA



CLIENT



REV.	ISSUE / AMENDMENTS	DATE
1	FOR DISCUSSION	20.11.2020
DRAFT		

DESIGNED	DMC/SS
DRAWN	SS
CHECKED	DMC

PROJECT

HIGHLAND VIEWS
GREEN CORRIDOR
GLENMORE PARK

DRAWING

PLANTING PLAN 02

DWG No.

3-17857_G_DD_02

CAD FILE No.

3-17857_Highland_DD.dwg

SCALE
1:500 @ A3

0 10 20m

DRAWING CREATED

18/07/2017

REV.

1