

23rd January 2013

The General Manager
Penrith City Council
601 High Street
PENRITH NSW 2760

Attention: Schandel Jefferys

Dear Schandel,

**DEVELOPMENT APPLICATION (DA)
PROPOSED RIPARIAN CORRIDOR CHANNEL CONSTRUCTION AND ASSOCIATED
EARTHWORKS, JORDAN SPRINGS, WESTERN PRECINCT, ST MARYS**

1.0 INTRODUCTION

This Statement of Environmental Effects (SEE) is submitted to Penrith City Council (PCC) in support of a Development Application (DA) for the proposed construction of the Riparian Corridor within Jordan Springs, Western Precinct, St. Marys, including the following:

- Construction of a stormwater channel; and
- Associated civil works including bulk earthworks and tree removal.

This report has been prepared by the Applicant, Lend Lease (LL) as agent for Maryland Development Company.

This report should be read in conjunction with the following:

- DA form and application fees;
- Location Plan, prepared by Lend Lease (**Appendix A**);
- Neighbour Notification Plan, prepared by Lend Lease (**Appendix B**);
- Jordan Springs Concept Plan, prepared by Lend Lease (**Appendix C**);
- Existing Conditions Plans, prepared by Lend Lease (**Appendix D**);
- Tree Plans and Existing Tree Schedule, prepared by Lend Lease (**Appendix E**);
- Previously lodged Plans of Subdivision, prepared by Whelans Insites (**Appendix F**);
- Engineering Plans for the North-South channel, prepared by SKM (**Appendix G**);
- Engineering Plans for the East-West channel, prepared by SKM (**Appendix H**);
- Erosion and Sediment Control Plans, prepared by SKM (**Appendix I**);
- Previously Approved North / South and East / West Open Channel Hydraulic Report, prepared by SKM (**Appendix J**);
- Waste Management Plan, prepared by Lend Lease (**Appendix K**);
- Species Impact Statement (SIS), prepared by Cumberland Ecology (**Appendix L**).

This report describes the site and its environs, the proposed development and includes an assessment of the proposal in terms of the matters for consideration as listed under Section



79C(1) of the *Environmental Planning and Assessment Act 1979* (EP&A Act). Within this report, references to the 'subject site' mean the land to which this DA relates.

2.0 SITE LOCATION AND DESCRIPTION

2.1 Background

The St Marys site was endorsed by the NSW Government for inclusion on the Urban Development Program (UDP) in 1993. The St Marys site is located approximately 45km west of the Sydney CBD, 5km north-east of the Penrith City Centre and 12km west of the Blacktown City Centre.

The St Marys site has an area of approximately 1,545ha and is approximately 7km east to west and 2km north to south. The site is bounded by Forrester Road and Palmyra Avenue in the east, The Northern Road in the west, Ninth Avenue and Palmyra Avenue in the north and the Dunheved Industrial Area, Dunheved Golf Club and Cambridge Gardens, Werrington Gardens and Werrington County residential estates in the south.

The St Marys site, which has been rezoned for a variety of uses, comprises 6 development precincts – Western, Central, North and South Dunheved, Ropes Creek and Eastern Precincts. Developable areas within these Precincts are shown on **Figure 1**.



Figure 1 – St Marys Development Precincts

On 16 June 2003 the Minister for Infrastructure, Planning and Natural Resources announced the “release” of the Eastern, North and South Dunheved Precincts. Subsequently, on 29 September 2006, the Minister released the remaining precincts, allowing “Precinct Plans” to be released for each area.

A Precinct Plan for the Western Precinct (the WPP) and accompanying Development Control Strategy (DCS) were adopted by Penrith City Council on 23rd March 2009. Construction of roads, services, landscaping and housing has been undertaken. The WPP required the preparation and adoption by Council of a Concept Plan prior to the approval of any subdivision proposal within the Western Precinct. The Concept Plan provides the next level of specificity of detail in relation to the matters addressed in the WPP and is intended for use by Council as an assessment tool for the consideration of future DAs.

2.2 Site Description and Ownership

The land to which this DA refers is the suburb of Jordan Springs which comprises the Western Precinct of the St Mary’s development. The site is owned by St Marys Land Limited and is being developed by Lend Lease under the name of Maryland Development Company.

The subject land of this DA is currently located in the following allotments:

- Part lot 19 in a subdivision of lot 8 in DP 1176874
- Part lot 19 in proposed lot 1 in a subdivision of proposed lot 3996, in a proposed further subdivision of lot 11 in DP1176163
- Lot 3995 in a proposed subdivision of lot 11 in DP1176163
- Lot 4000 in a proposed subdivision of lot 11 in DP1176163

These allotments have been created in previous Development Applications to subdivide the parent lot into the subject lots. The previously lodged Plans of Subdivision are included at **Appendix F**.

For site context, refer to **Appendix A** for the Site Location Plan.

2.3 Relevant Western Precinct Subdivision DAs

This DA will require consideration within the context of previous DAs lodged adjacent to the subject site (refer **Table 1**). The scope of each DA and its status is provided.

Table 1- Associated Western Precinct subdivision DAs

Development Application	Proposal	Status
Stage 2A subdivision application (DA11/0514)	75 Residential lots, 1 public reserve, 5 residue lots and public roads	Approved 11 th April 2012
Stage 2B subdivision application (DA11/0515)	70 Residential lots, 1 residue lot and public roads	Approved 11 th April 2012
Stage 2C subdivision application (DA11/0516)	111 Residential lots, 1 residue lot and public roads	Approved 11 th April 2012
Stage 2D subdivision application (DA11/0517)	102 Residential lots and public roads	Approved 11 th April 2012
Stage 3A subdivision application (DA11/0511)	139 Residential lots, 7 residue lots and public roads	Approved 15 th August 2011
Stage 3B subdivision application (DA11/0512)	138 Residential lots, 1 public reserve, 3 residue lots and public roads	Approved 15 th August 2011
Retail Site subdivision application (DA11/1047)	3 residue lots	Approved 19 th December 2011
Childcare Centre and CRH subdivision application (DA11/1360)	1 Childcare Centre site, 1 Community Resource Hub site and 1 residue allotment	Approved 2 nd March 2012
Stage 1H subdivision application (DA11/1333)	29 residential lots	Approved 3 rd April 2012
Riparian Corridor subdivision application (DA11/1088)	5 residue lots	Approved 13 th November 2012
Living Street subdivision application (DA11/1094)	22 residential lots and public roads	Approved 10 th October 2012
Mixed Use site 4-lot subdivision application (DA12/0101)	1 Mixed Use Development site, 1 future road reserve and 2 residue allotments	Approved 15 th May 2012
Temporary Builders Display Village Car Park (DA12/0291)	1 temporary car park for the Builders Display Village	Approved 26 th June 2012
Stage 4 subdivision application (DA12/0897)	292 lots, 1 public reserve and public roads	Approved 10 th December 2012
Permanent Trunk Sewer EIS (DA12/0910)	Construction of Sewer Main infrastructure	Approved 10 th December 2012

3.0 DESCRIPTION OF PROPOSAL

This section of the report provides a detailed description of the proposed development. Specifically, the proposed works include the construction of two trapezoidal channels detailed as follows:

- A North / South channel running approximately through the centre of the site, commencing at Greenwood Parkway and passing through the Jordan Springs Lake, before continuing to the South of the lake and terminating at the East / West channel; and
- An East / West channel which transitions from an existing open channel to the West of the Village 4 entry road, intercepting the North / South channel and developing into a full-width channel, terminating at the culverts beneath Road 21, which connect to the future detention basin (East Lake).

The two trapezoidal channels are engineered to accommodate projected flows for the development with a freeboard of 500mm or more.

An additional DA is to be submitted concurrently with this subject DA for the landscape embellishment works within the Riparian Corridor. Therefore, this subject DA will not provide comprehensive details for the additional works to be undertaken in the Riparian Corridor.

3.1 Location of subject site

The subject site is located in the Central to South Eastern corner of the Western Precinct. It is encased by future development areas on each boundary.

Refer to the Site Location Plan at **Appendix A**.

3.2 Existing site conditions

The Existing Site Conditions plan (refer **Appendix D**) illustrates that the proposed channel follows the natural gradient of the land in its existing condition.

There are existing trees on the site, some of which will require removal. All trees on site have been identified and are specified on the Tree Plan and Existing Tree Schedule in **Appendix E**.

3.3 Consultation with Council

A pre-lodgement meeting was held between Lend Lease and Penrith City Council on Thursday 27th September 2012. Minutes from that meeting are yet to be provided by Council. The matters discussed are summarised below with an appropriate response provided in *italics*.

- Clarification is required for whether the areas will be dedicated as reserve or drainage reserve, and how this suits the planning agreement.

The correct title for the Riparian Corridor is drainage reserve. The land will be dedicated accordingly at a later stage through a linen plan to be lodged with Council.

- Peak flow is required to match pre-development levels in accordance with the Deed obligations.

The channel has been designed by engineers to contain the projected stormwater flows for the development, and ensure that the downstream impact does not exceed pre-development levels. Further details are provided in the following sections.

- Hydraulic information will need to be provided to support the proposal.

*A hydraulic report was submitted with the Riparian Corridor subdivision DA (DA11/1088), and is included in the DA at **Appendix J**.*

- If trees are to be retained in the Southern section of the North / South Riparian Corridor, water pooling is to be avoided.

The trees are earmarked for retention. Drainage of the site will occur through the retention of a small existing swale. This detail is included in the subsequent landscape embellishment DA.

- Retained trees must be adequately protected during construction.

Noted. Adequate separations and protection will be put in place prior to construction, and checked by the Principal Certifying Authority prior to construction.

- The links across the proposed channels must be above the 1 in 100 flood level.

*Earthworks and culverts in the channels will ensure that the crossings are above the 1 in 100 level. Refer to the hydrology report at **Appendix J** and the engineering plans at **Appendices G and H**.*

- Details of any structures within the channels which modify the flow of water are to be provided.

Structures within the channels have been minimised to reduce the disruption of flow, however the construction of culverts to allow for crossings are proposed. The number of crossings has been agreed with Greg Brady from Office of Water. Refer to the hydrology report and engineering plans for details.

Consultation has also been undertaken with Greg Brady from NSW Office of Water in relation to the Riparian Corridors and proposed channels, and its relationship with the future proposed East Lake, which will be the detention basin ultimately for all stormwater in the catchment prior to entering the Regional Park.

A DA will be lodged for the East Lake at a later stage, and therefore further details will be submitted as part of a future DA. However, the matters raised which are relevant to the subject DA are summarised below, with an appropriate response provided in italics.

- Erosion and sediment control details are to be provided in the earthwork DA, and details of stormwater management during the construction period.

*An erosion and sediment control plan has been prepared by SKM and is provided at **Appendix I**.*

- Ensure that there is no backflow into the East / West Channel from the East Lake.

The construction level of East Lake will be designed to ensure that there is no backflow into the East / West channel. The box culvert under Road 21 located immediately upstream of the proposed East Lake has been designed to safely convey the same flow capacity as the open channel (1 in 100 year flood). Therefore, there will be no backflow from the box culverts.

- Additional detail is to be provided for the intersection of channels.

An energy dissipation area has been included to provide scour protection at the intersection of the North / South and East / West channels. Refer to the engineering plans for details.

4.0 ASSESSMENT OF PLANNING ISSUES

Section 79C(1) of the Environmental Planning and Assessment Act 1979 declares that the Consent Authority, in assessing a DA, must take into account a range of issues relevant to the proposal, including the suitability of the site, and the impacts of the site and surrounds imposed by the proposal.

The following matters are reviewed in accordance with the proposed subdivision.

4.1 Flooding and Stormwater Drainage

The Water, Soils and Infrastructure Report that forms part of the WPP and prepared by SKM contains an analysis of the existing water, drainage and soil characteristics of the Western Precinct. The report establishes that the site is not affected by the Probably Maximum Flood level from the Hawkesbury Nepean River system, or the 100 year ARI level in South Creek, located to the west of the subject site.

Additionally, the report details the hydrological modelling and water quality for the site once development of the residential subdivision is complete. An engineered design of the stormwater channel is detailed at **Appendices G and H** to meet the quantity and quality requirements specified in the report. Ultimately, the proposed East Lake will provide stormwater quality treatment for stormwater runoff prior to entering the South Creek Catchment beyond the precinct boundary.

In the interim, three temporary sedimentation basins are located at various locations along the channel. Details of the interim solution are provided at **Appendix I**. Additional details on interim stormwater management strategy will be provided at Construction Certificate stage when the full channel construction engineering plans are produced.

Both the interim and ultimate solutions will provide sufficient stormwater detention for 100 year Average Recurrence Interval (ARI) rainfall events.

To prevent large solids from entering the channel, Gross Pollutant Traps are included in the stormwater system of adjacent residential areas, and will treat most stormwater runoff before entering the Riparian Corridor.

4.2 Earthworks and Ground Contouring

Bulk earthworks are proposed as part of the channel construction. Details are provided in the engineering plans prepared by SKM, included at **Appendices G and H**.

The land will be graded to formally create the channels, which will generally follow the natural slope of the land and the existing informal stormwater channels across the site. The extent of earthworks and contouring is required to ensure that the channel will provide the sufficient capacity for stormwater flows projected by hydraulic modelling. The parameters for the design of the channels, which determines the extent of earthworks, are as follows:

- The open channels must fully contain the 1 in 100 year peak water level;
- A minimum of 500mm freeboard depth;
- The slope of the bank to achieve a gradient generally of 1 in 4; and
- A channel depth no greater than 1.5m.

Details of the hydraulic modelling and results are included in the report prepared by SKM, which was lodged and subsequently approved as part of the Riparian Corridor Subdivision DA (DA11/1088). A copy of the approved report is included at **Appendix J** for reference.

4.3 Erosion and Sediment Control

The construction and future landscape embellishment of the channels will provide sufficient erosion and sediment control in the longer term. Energy dissipation areas are proposed to slow the velocity of the water at pinch points and prevent scouring, specifically at culverts and at the intersecting point of the two channels.

An erosion and sediment control plan has been prepared by SKM for implementation during the construction phase (refer **Appendix I**). A series of sediment basins will treat stormwater before it is released downstream, and will ultimately flow into the sediment basin in the proposed location of the East Lake. Sediment fences will also be utilised to prevent sediment and siltation entering the waterways. The plan will ensure that water entering the Jordan Springs lake will be clean.

Shortly after the construction of the channel, a combination of turf and trees will be planted to ultimately protect the channel banks and provide erosion control. The landscaping and embellishment works will occur in accordance with the Vegetation Management Plan and landscape plans which will be subject to a separate DA, to be lodged concurrently with the channel construction DA.

4.4 Soil Salinity

The Soil and Water Management Plan contained within the Western Precinct Plan includes possible measures to address potential soil salinity issues, should they occur.

A salinity review has previously been undertaken for the entire Western Precinct by Geotech Testing Pty Ltd. This has been endorsed by Penrith City Council as part of previous DAs.

4.5 Explosive Ordnance Material

In accordance with the Contamination Management Plan (CMP), processes are in place for when potential ordnance material is uncovered. These processes have previously been approved as part of the Western Precinct Plan by Penrith City Council.

4.6 Access and Traffic

A series of culvert crossings have been provided across the channel for vehicle and pedestrian access. These are generally provided as part of separate Development Applications which have

been approved previously, with the exception of the pedestrian crossing, which traverses the East / West channel. The crossing increases pedestrian accessibility between Village 4 and Village 2 / Road 21, and the bus stop located on that road.

The earthwork and culvert details are provided in this DA, however the embellishment details for the crossing will be provided under the separate landscape embellishment DA.

4.7 Landscaping and Maintenance

The slope of the banks is proposed to achieve a 1 in 4 gradient, to ensure the ease of maintenance of landscaped areas, particularly the extensive turf areas which will require routine mowing.

No landscaping works are proposed as part of this DA. Landscaping and maintenance will be detailed in a separate Development Application to be lodged concurrently with the subject DA, specifically for the embellishment of the Riparian Corridors.

4.8 Tree Removal

The proposal includes tree removal as part of the channel works. The Tree Plan and Existing Tree Schedule are included at **Appendix E**, which identify the trees to be removed and the reasons for removal.

4.9 Ecology

A Species Impact Statement (SIS) has been prepared by Cumberland Ecology and is included at **Appendix L**.

In summary, the SIS states that the proposed development will not have a significant adverse impact on the relevant threatened species and ecological communities. The subject site is vegetated by poor quality, exotic dominated derived native grassland which lacks habitat for most threatened native species, and, as a result of significant historic disturbance, is unlikely to naturally regenerate into woodland.

In addition, it is predicted in the SIS that the known occurrences of threatened flora and fauna on the site will be secure in the long term as a result of the dedication of the 900ha Regional Park.

4.10 Heritage

There are 4 European Heritage items located within the Western Precinct, as listed under SREP30. The subject site is not located in the vicinity of any of these heritage items.

An Aboriginal Heritage Assessment has previously been undertaken by Jo McDonald Cultural Heritage Management Pty Ltd, and an associated report produced in 2008 titled *Archaeological assessment of Indigenous Heritage values in the Western Precinct of the St. Marys Site, St*

Marys. Subsequently, an Aboriginal Heritage Impact Permit (AHIP) has been granted for the whole of the Western Precinct. The AHIP includes the subject development site.

4.11 Contamination

The St Marys Precinct has been subject to extensive investigation and remediation to ensure that the land is suitable for development. The Environmental Protection Agency (EPA), now DECCW, has been involved in the process of preparing the Site Audit Statements (SAS) for the Precinct. The specific SAS which encompasses the subject site is CHK001/1. A copy of this SAS has been submitted to Penrith City Council previously.

4.12 Waste Management

The Waste Management Plan (WMP) included at **Appendix L** will ensure that reuse and recycling of construction materials is maximised both on and off the site and that waste is minimised as far as practicable.

4.13 Social and Economic Impacts

The proposed channel will provide important stormwater drainage infrastructure for Jordan Springs, to allow the development of Urban zoned land to be undertaken in accordance with the concept plan and other Environmental Planning Instruments as endorsed by Penrith City Council and the State Government. SREP 30 establishes the development framework for the St. Marys site, which continues to deliver economic development and employment opportunities.

Further, the proposed development will continue the utilisation of construction jobs as well as longer term economic benefits associated with flow on effects from establishing a new residential community.

4.14 The public interest

The proposed development is consistent with the Development Control Strategy and Western Precinct Plan. These documents have been subject to public exhibition and assessment by Penrith City Council, leading to its subsequent adoption. The proposal represents Council's planning objectives for the Western Precinct.

5.0 DEVELOPMENT ASSESSMENT UNDER RELEVANT PLANNING INSTRUMENTS AND CONTROLS

Section 79C(1) of the Environmental Planning and Assessment Act states that the consent authority must take into account a range of matters relevant to the development in determining an application, and specifically the provisions of environmental planning instruments.

The following planning instruments and documents are relevant to the proposed development:

- Sydney Regional Environmental Plan No. 30 – St Marys (SREP 30);
- St Marys Environmental Planning Strategy (St Marys EPS);
- Western Precinct Plan (including Development Control Strategy and Concept Plan); and
- Penrith Development Control Plan 2006 (DCP).

The following assessment of these instruments only includes those matters under Section 79C(1) that are relevant to the proposal. These planning instruments have been used to determine the social, economic and natural and built environmental impacts.

5.1 Sydney Regional Environmental Plan No. 30 – St Marys (SREP 30)

SREP 30 contains planning objectives, principles and provisions to control development within the Precincts shown in figure 1. Overall, the proposed subdivision is not inconsistent with the achievement of the performance or zone objectives, and reflects the aims of the development control strategies of SREP 30.

Part 5 specifies the performance objectives for development on the St. Marys site. The proposal is consistent with these objectives in that it:

- Retains stands of significant trees within the Riparian corridor where possible;
- Does not impact the heritage significance of items of environmental heritage and their settings;
- Utilises effective erosion and sediment control measures in accordance with industry standards;
- Contributes to the stormwater management measures on site to ensure that there is no net adverse impact upon the water quality, and minimal impact on downstream flood levels in the South Creek and Hawkesbury – Nepean catchments; and
- Manages the flood risk to both people and property.

Further, it is noted that development for the purpose of “drains” and “flood mitigation works” is permitted in the Urban Zone, with consent of the consent authority.

5.2 St Marys Environmental Planning Strategy (St Marys EPS)

The St Marys EPS establishes guidelines and strategies for the future development of land under SREP 30, specifically in relation to matters of conservation, cultural heritage, water cycle and soils, transport, urban form, energy and waste, human services, employment and contamination.

These guidelines and objectives reflect those included within SREP 30, of which the proposed development is generally compliant. Additionally, the proposal facilitates the implementation of the strategies which have been put in place to achieve the performance objectives for the site. Specifically, the proposal is consistent with the performance objectives in that it:

- Retains significant stands of trees where practicable;
- Is designed to minimise the impact of stormwater on the proposed Regional Park;
- Has been constructed along the existing drainage line and to accommodate increased stormwater runoff from urban areas; and
- Has been designed to reduce constraints on the flow of floodwaters through the channels by minimising the number of pinch points and obstacles.

5.3 St Marys Western Precinct Plan (WPP)

The Western Precinct Plan (WPP) identifies the distribution of major land uses including the location and function of open space and public facilities within the Western Precinct.

The channels are generally in accordance with the locations indicated on the Framework Plan in the WPP, and are generally compliant with the objectives specified in the WPP. The proposal is compliant with Section 4.11 *Water Cycle and Soils* specifically, in that it:

- Facilitates the stability of the watercourse within the Riparian Zone;
- Allows for a vegetation buffer either side of the channel;
- Provides no net impact upon the water quality in South Creek and Hawkesbury – Nepean Catchments; and
- Limits the extent of works within the Riparian Corridor to drainage works and a pedestrian / cycle crossing in a location as approved in the Framework Plan.

5.4 Western Precinct Development Control Strategy (DCS)

The DCS contains specific development standards for urban design, built form and environmental management to ensure the implementation of the development principles as specified in the WPP.

There are no principles or objectives which are relevant to the subject channel construction DA. However, the proposal will not prevent or hinder the achievement of the relevant objectives in subsequent DAs, including the landscape embellishment DA for the Riparian Corridor.

5.5 Penrith Development Control Plan 2006 (DCP)

The 2006 DCP was amended in 2010, however the subject site is located on land which was excluded from the Penrith Development Control Plan 2010. Where the Precinct Plan does not specify development objectives, the DCP will provide guiding principles.

A review of the relevant criteria of the Penrith Development Control Plan 2006 confirms that the proposed development is consistent with the relevant controls and objectives of all Parts in the 2006 DCP. Particularly, Section 2.4 ("Erosion and Sediment Control") applies as a result of the disturbance of land, and also the changes in the velocity and volume of runoff entering directly into a watercourse. In accordance with the objectives of this section, the proposal will:

- Reduce the amount of sediment and contaminated water which leaves the site;
- Ensure prompt rehabilitation of the subject site through revegetation of the Riparian Corridors; and
- Provide details on erosion and sediment control.

6.0 Conclusion

The proposed development is consistent with the objectives and controls within the planning instruments relevant to this site.

The proposal is in accordance with the Development Control Strategy and Western Precinct Plan, and represents Council's planning objectives for the Western Precinct. Under SREP 30 objectives, the proposal is permissible with consent according to clause 40, and is consistent with the Urban Zone objectives.

In light of the merits of the proposal, and in absence of any significant adverse environmental, social or economic impacts, we request that the application be approved, subject to appropriate conditions of consent.

Should you require further clarification on any of the above items or require additional plans or documentation, please do not hesitate to contact me on 0439 094 730.


Yours faithfully,




Angus Fulton
Statutory Planner
COMMUNITIES



Appendix A
Location Plan, prepared by Lend Lease

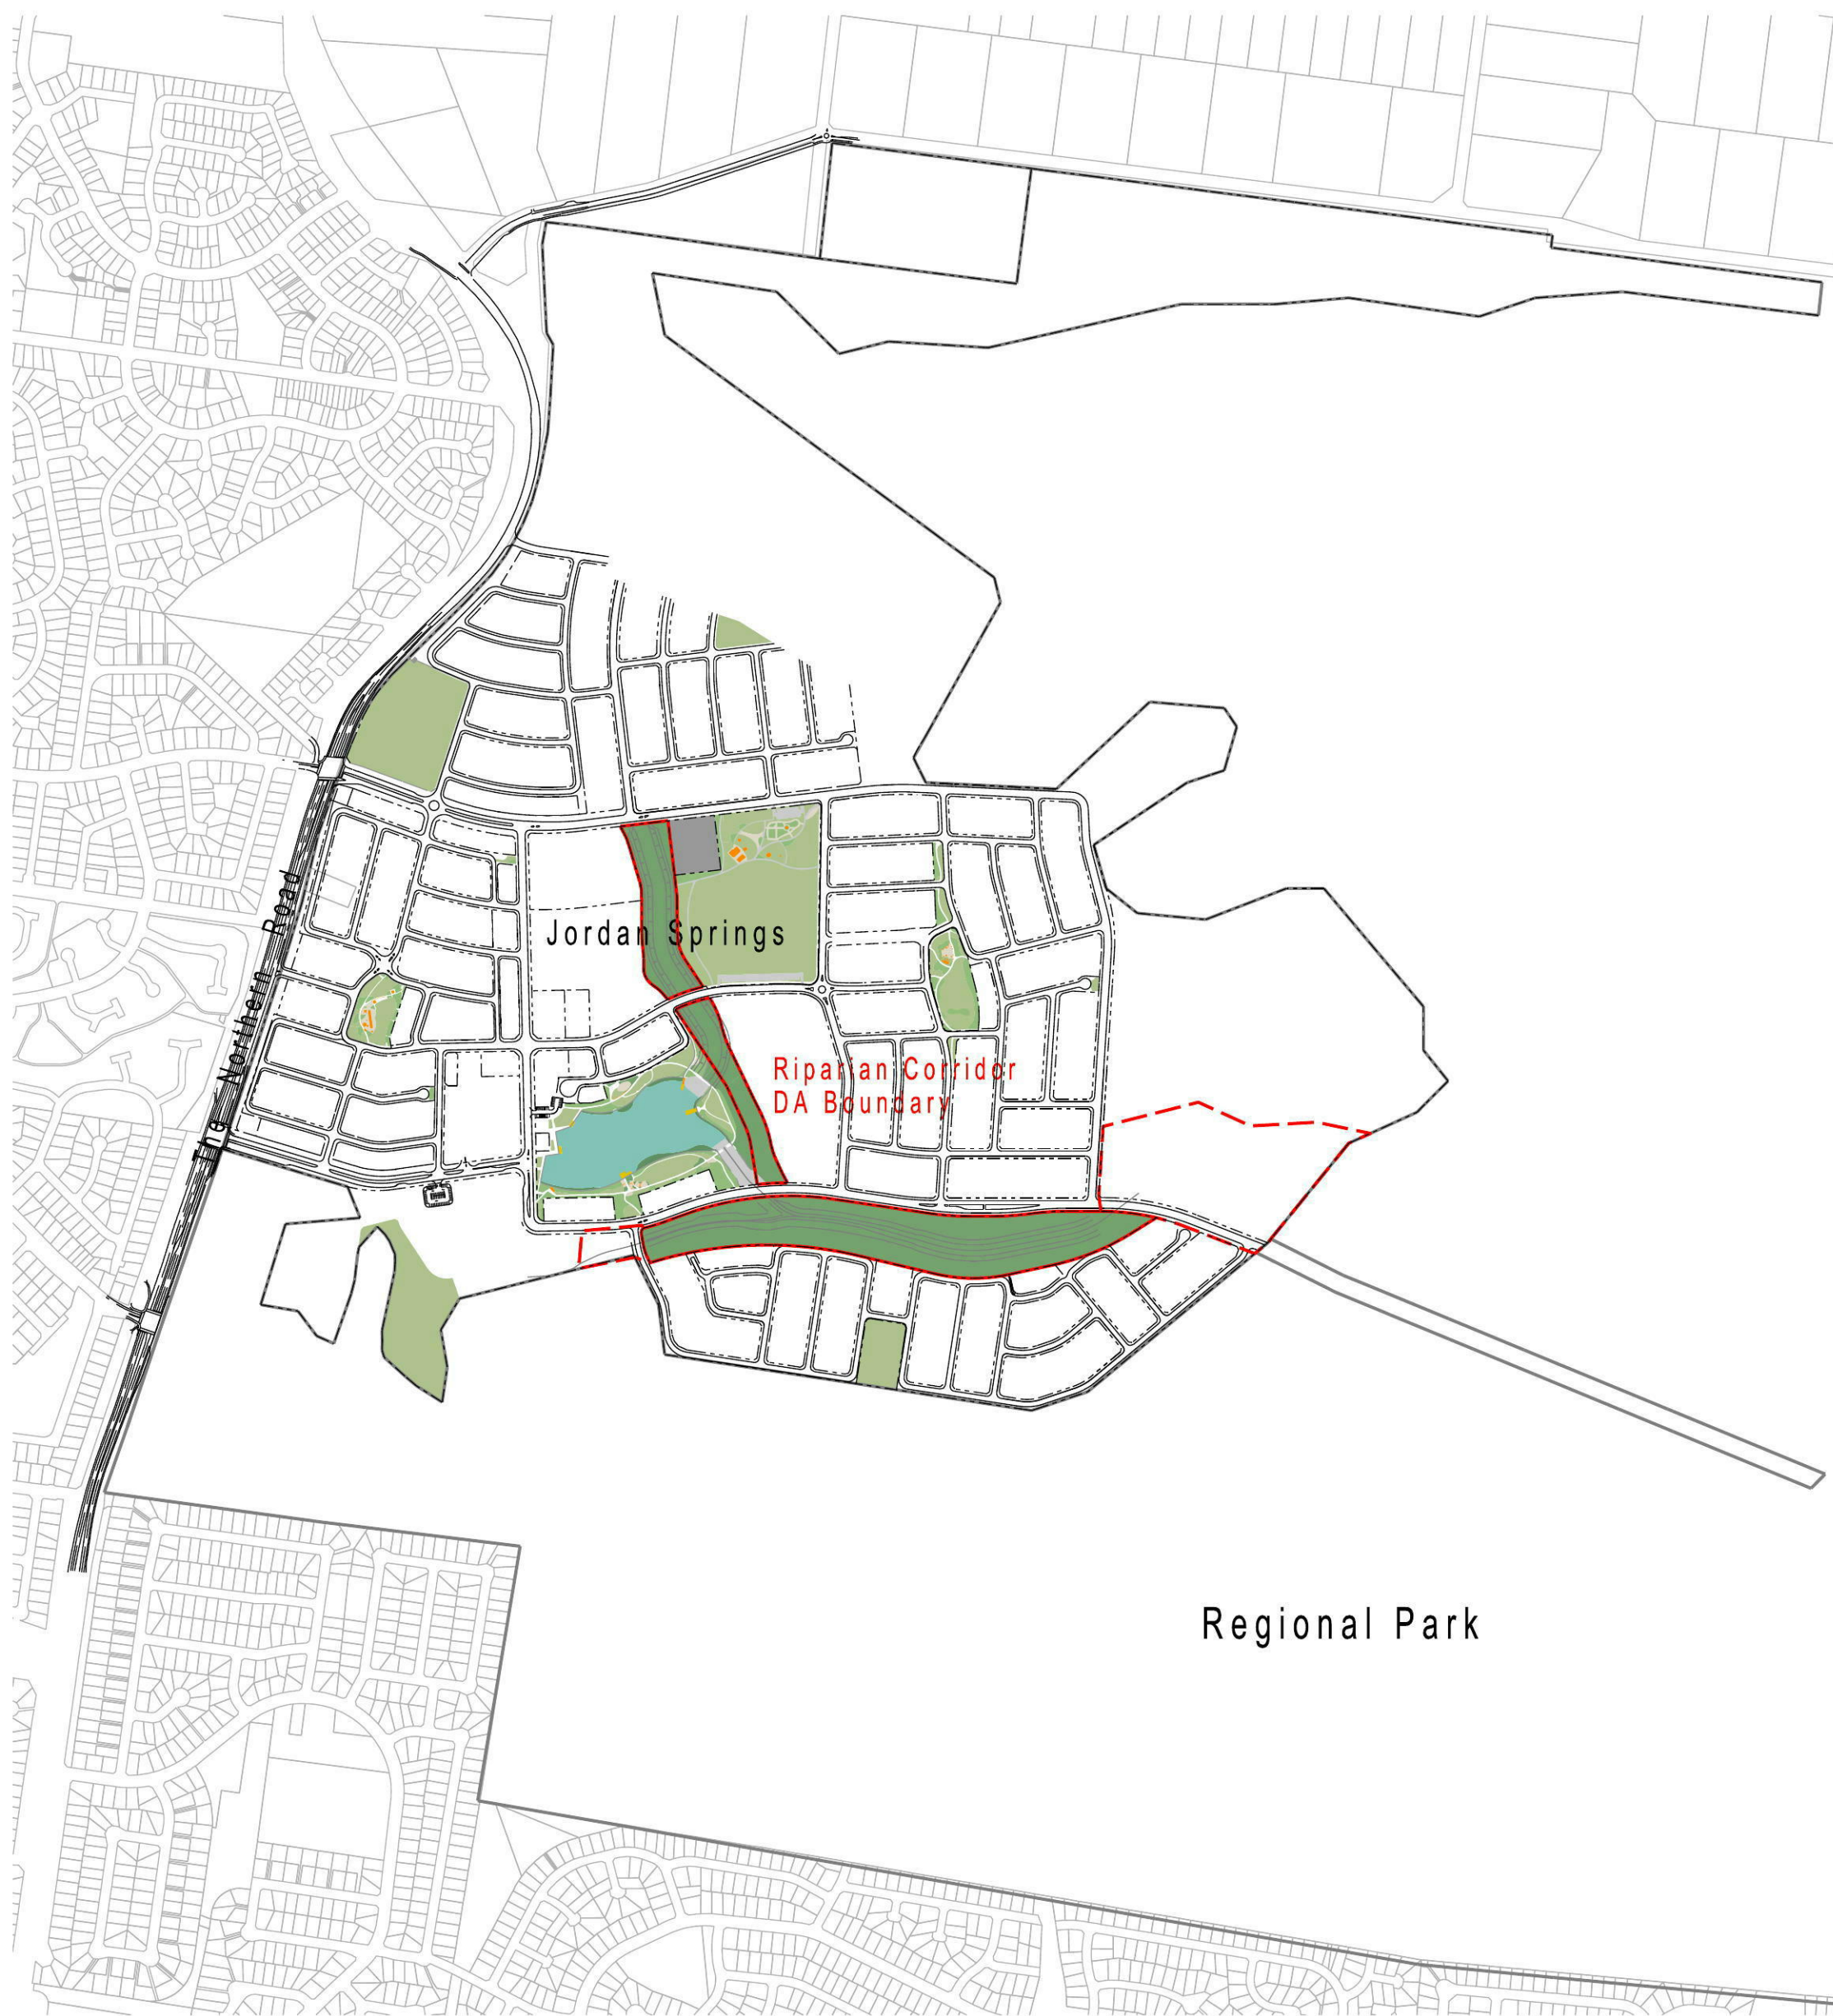

KEY PLAN

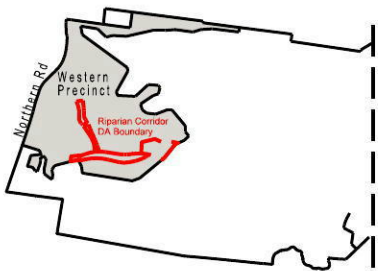

NOTES

Issue	Amendment	Date
A	Council Lodgement Issue	11.01.13

LEGEND

 DA Boundary

Developer:



Cnr Jordan Springs Blvd and Lakeside Pde
Jordan Springs NSW 2747
PO Box 1876, Penrith NSW 2751
p.02 9016 6500
ABN 19 087 876 964



Project



Drawing Title

Riparian Corridor DA
Location Plan

Scale AT A3

1:10000

Drawn by

RS/LM

Drawing No.

WP TNROval Loc


Issue

A


Development Manager: Lend Lease Development Pty Ltd



Appendix B
Neighbour Notification Plan, prepared by Lend Lease

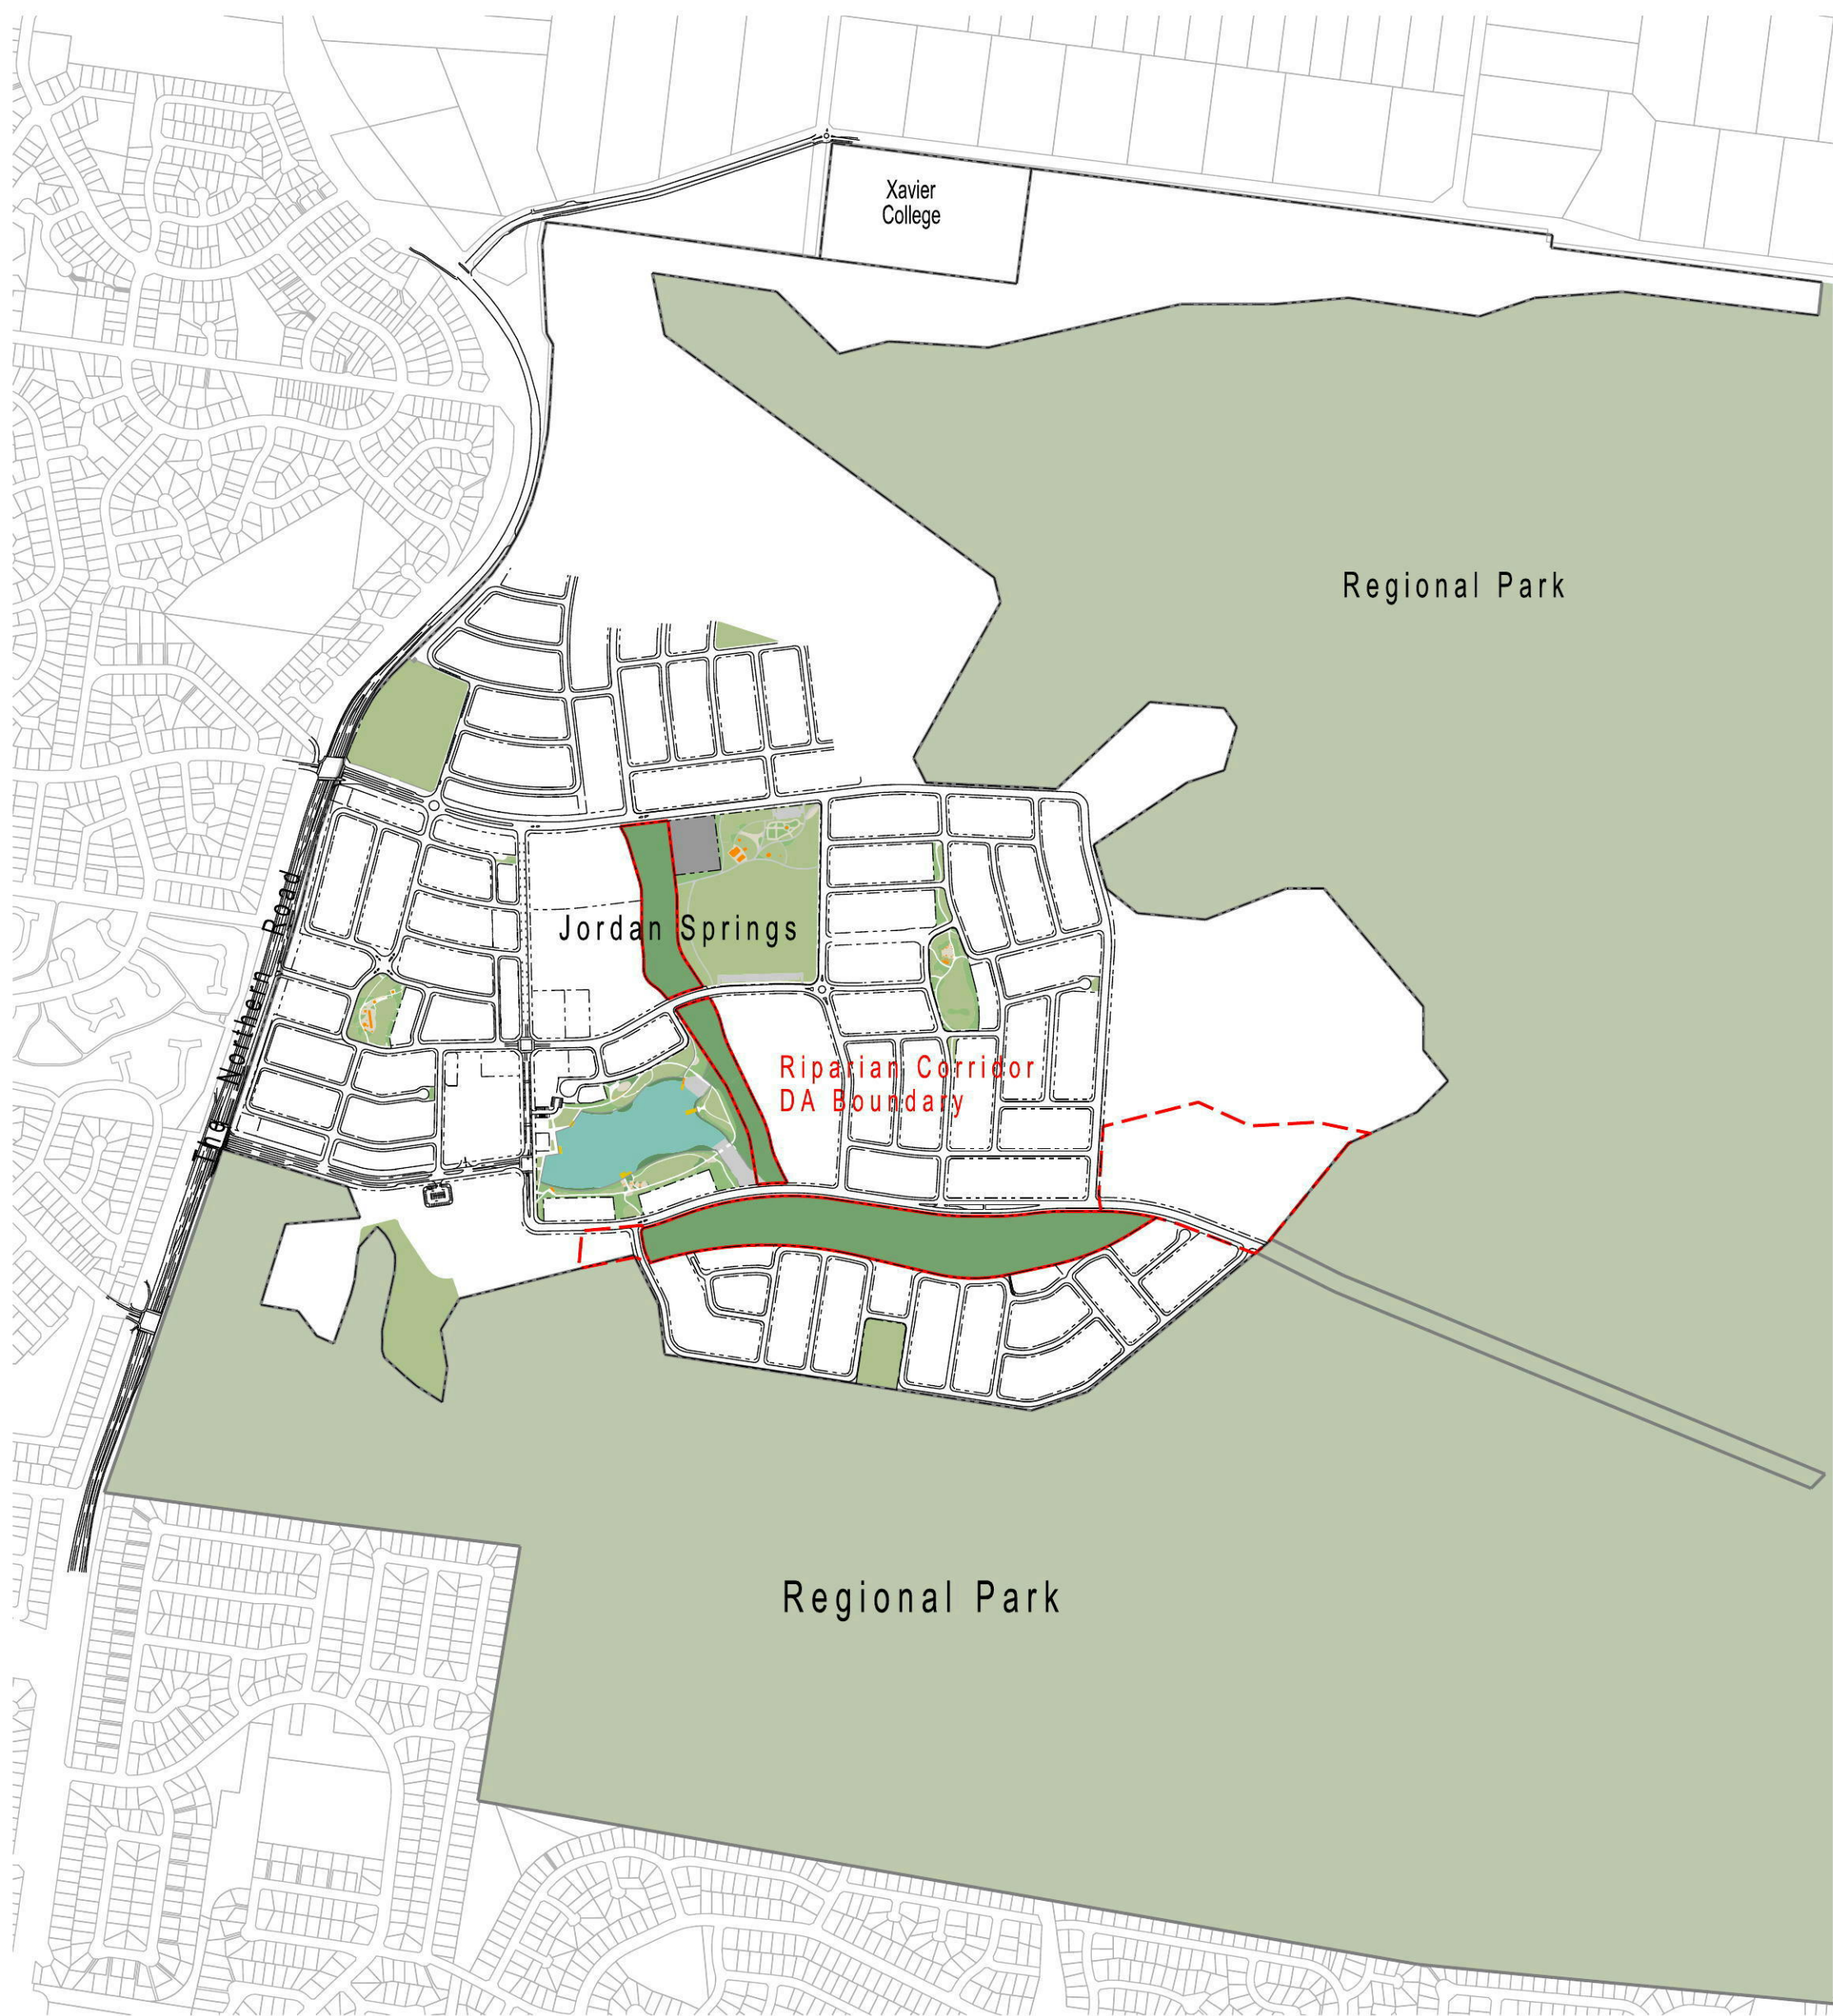

KEY PLAN

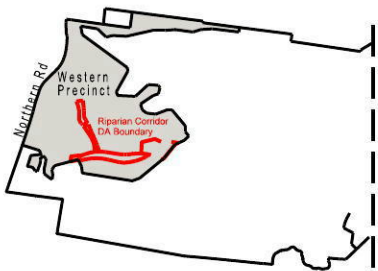

NOTES

Issue	Amendment	Date
A	Council Submission Issue	11.01.13

LEGEND

— DA Boundary

Developer:



Cnr Jordan Springs Blvd and Lakeside Pde
Jordan Springs NSW 2747
PO Box 1876, Penrith NSW 2751
p.02 9016 6500
ABN 19 087 876 964



Project



Drawing Title

Riparian Corridor DA

Neighbour Notification Plan

Scale AT A3

1:10000

Drawn by

RS/LM

Drawing No.

WP OA Rip Notification

Issue

A


Development Manager: Lend Lease Development Pty Ltd





Appendix C

Jordan Springs Concept Plan, prepared by Lend Lease

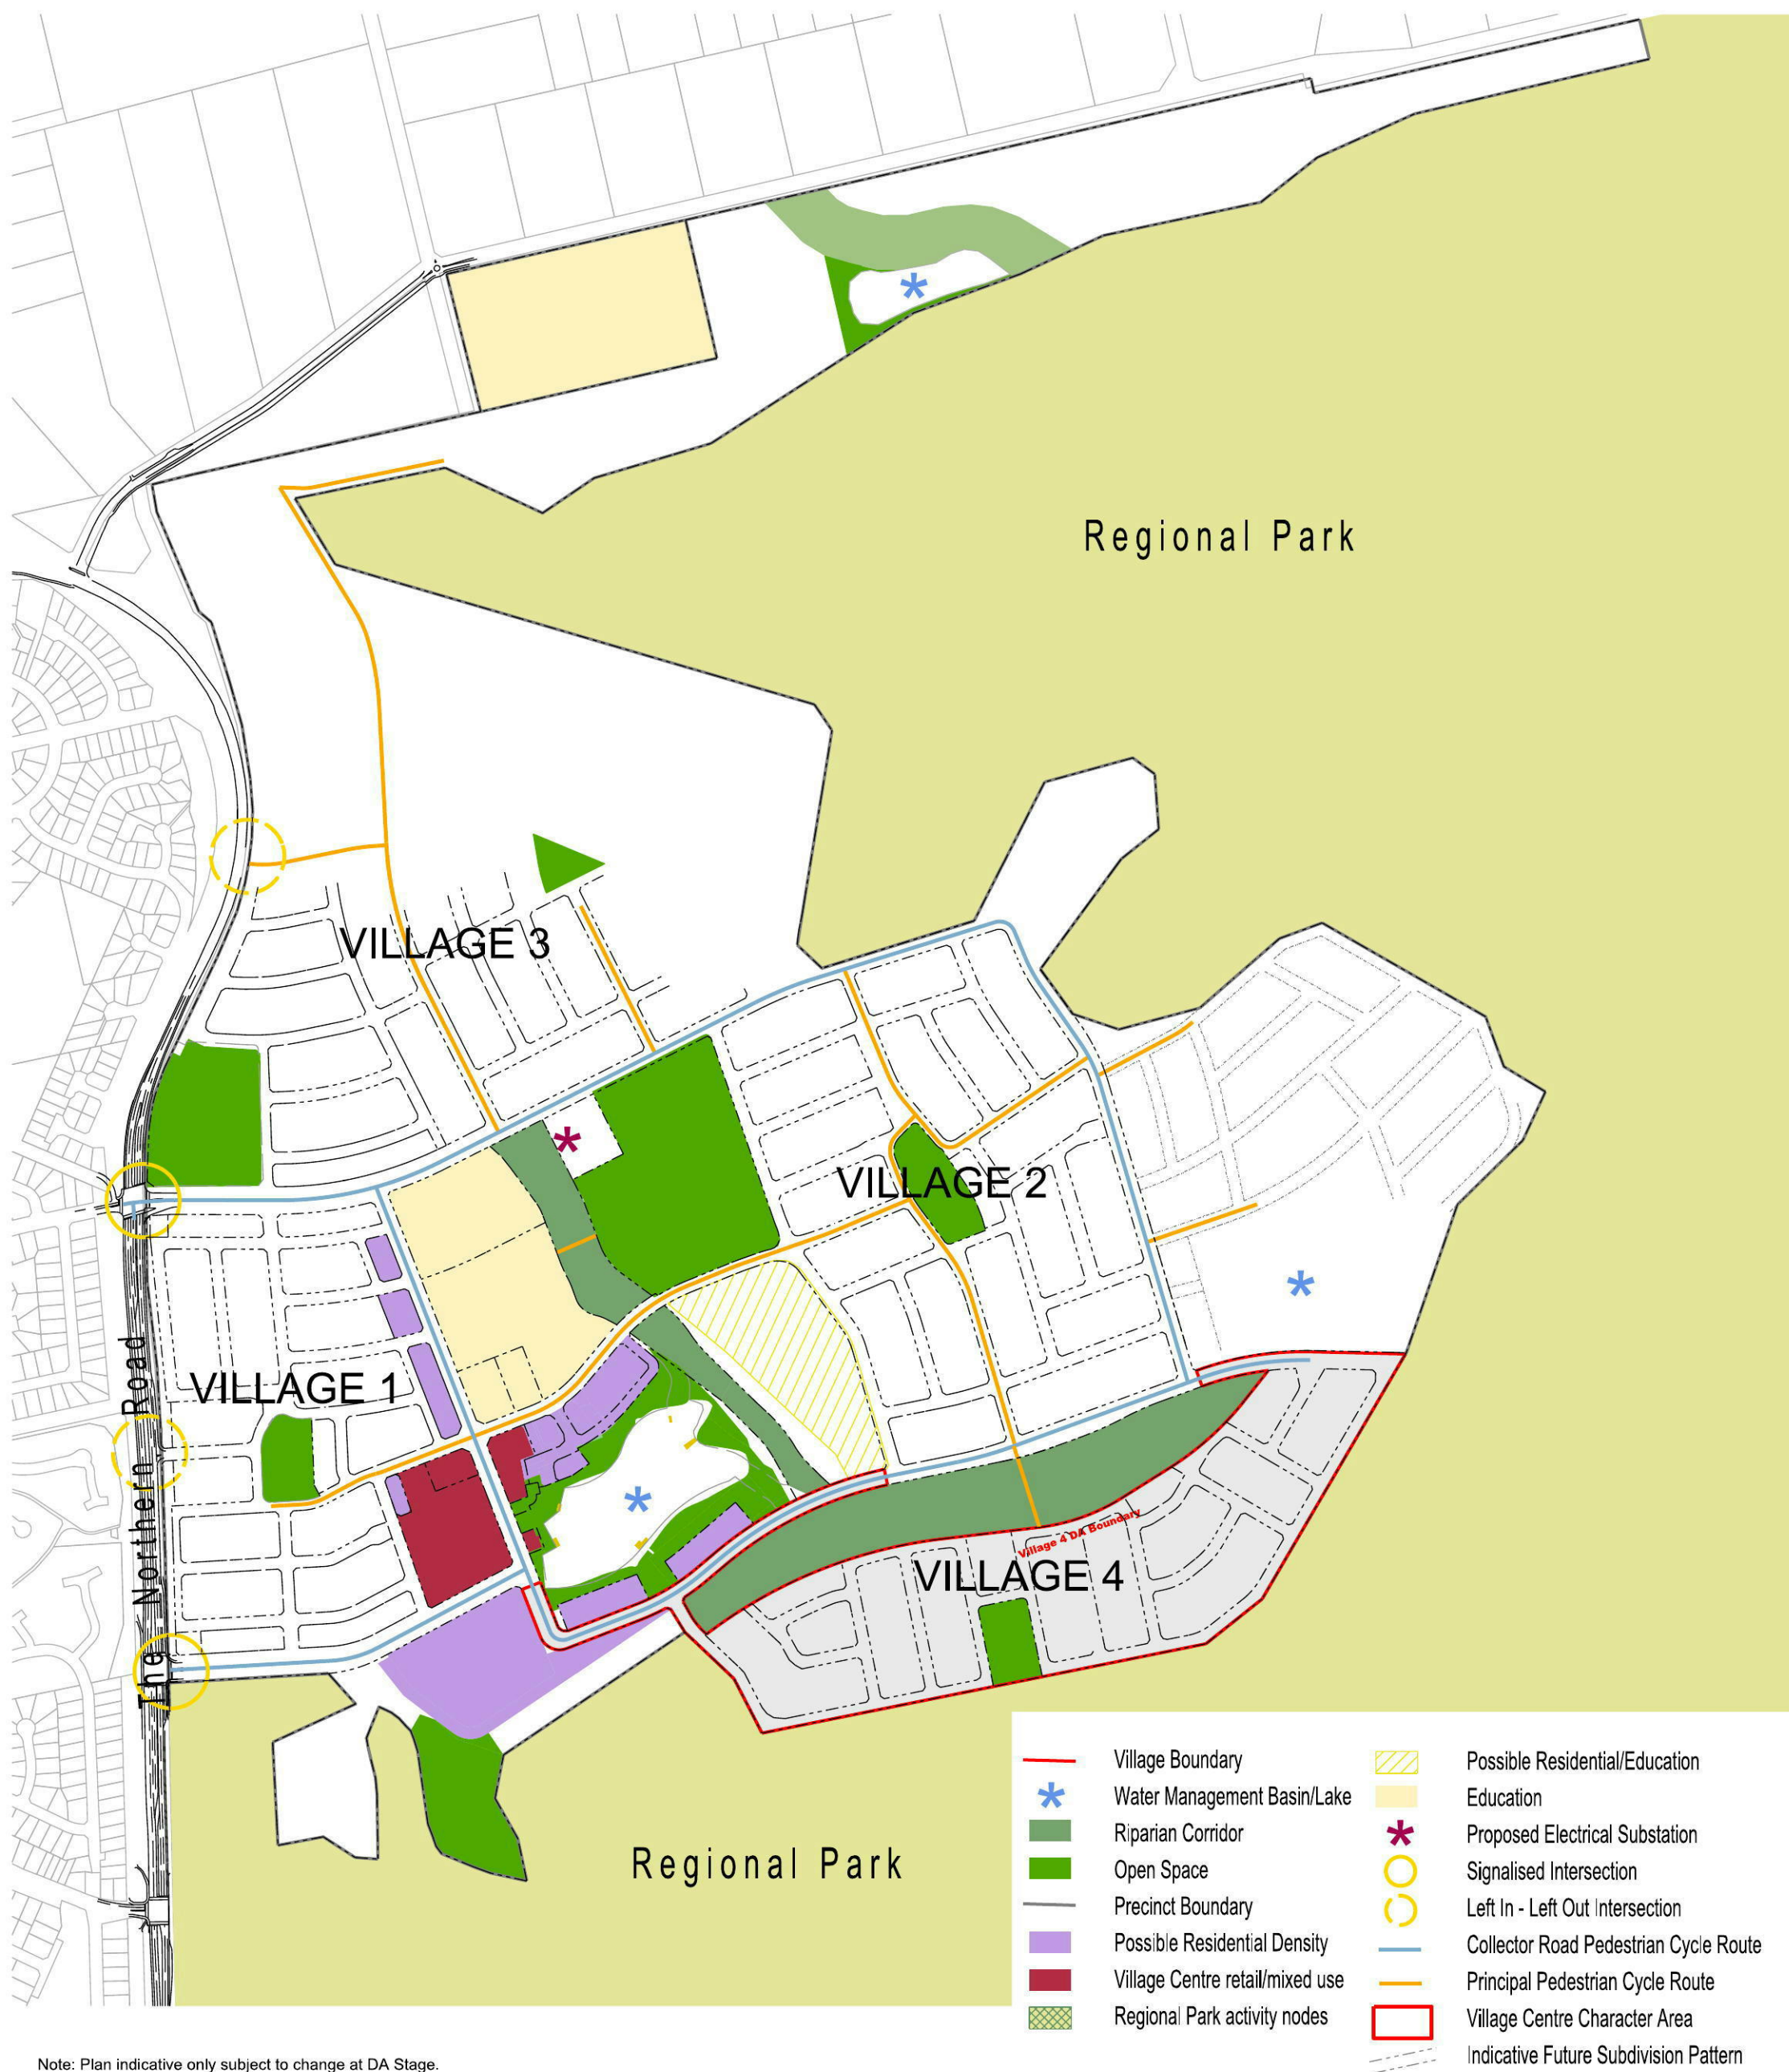

KEY PLAN



NOTES

Issue	Amendment	Date
A	Council Submission Issue	11.09.12
B	Council Submission Issue - AMENDED	10.01.13

LEGEND

DA Boundary

Developer

Lend Lease

Cnr Jordan Springs Blvd and Lakeside Pde
Jordan Springs NSW 2747
PO Box 1879, Penrith NSW 2751
p.02 8016 6500
ABN 19 087 876 864

Project



Drawing Title

Village 4 DA

Concept Plan

Scale AT A3

1:8000

Drawn by

RS/LM

Drawing No.

WP Concept for SIS


Issue

B


Development Manager: Lend Lease Development Pty Ltd



Appendix D
Existing Conditions Plans, prepared by Lend Lease

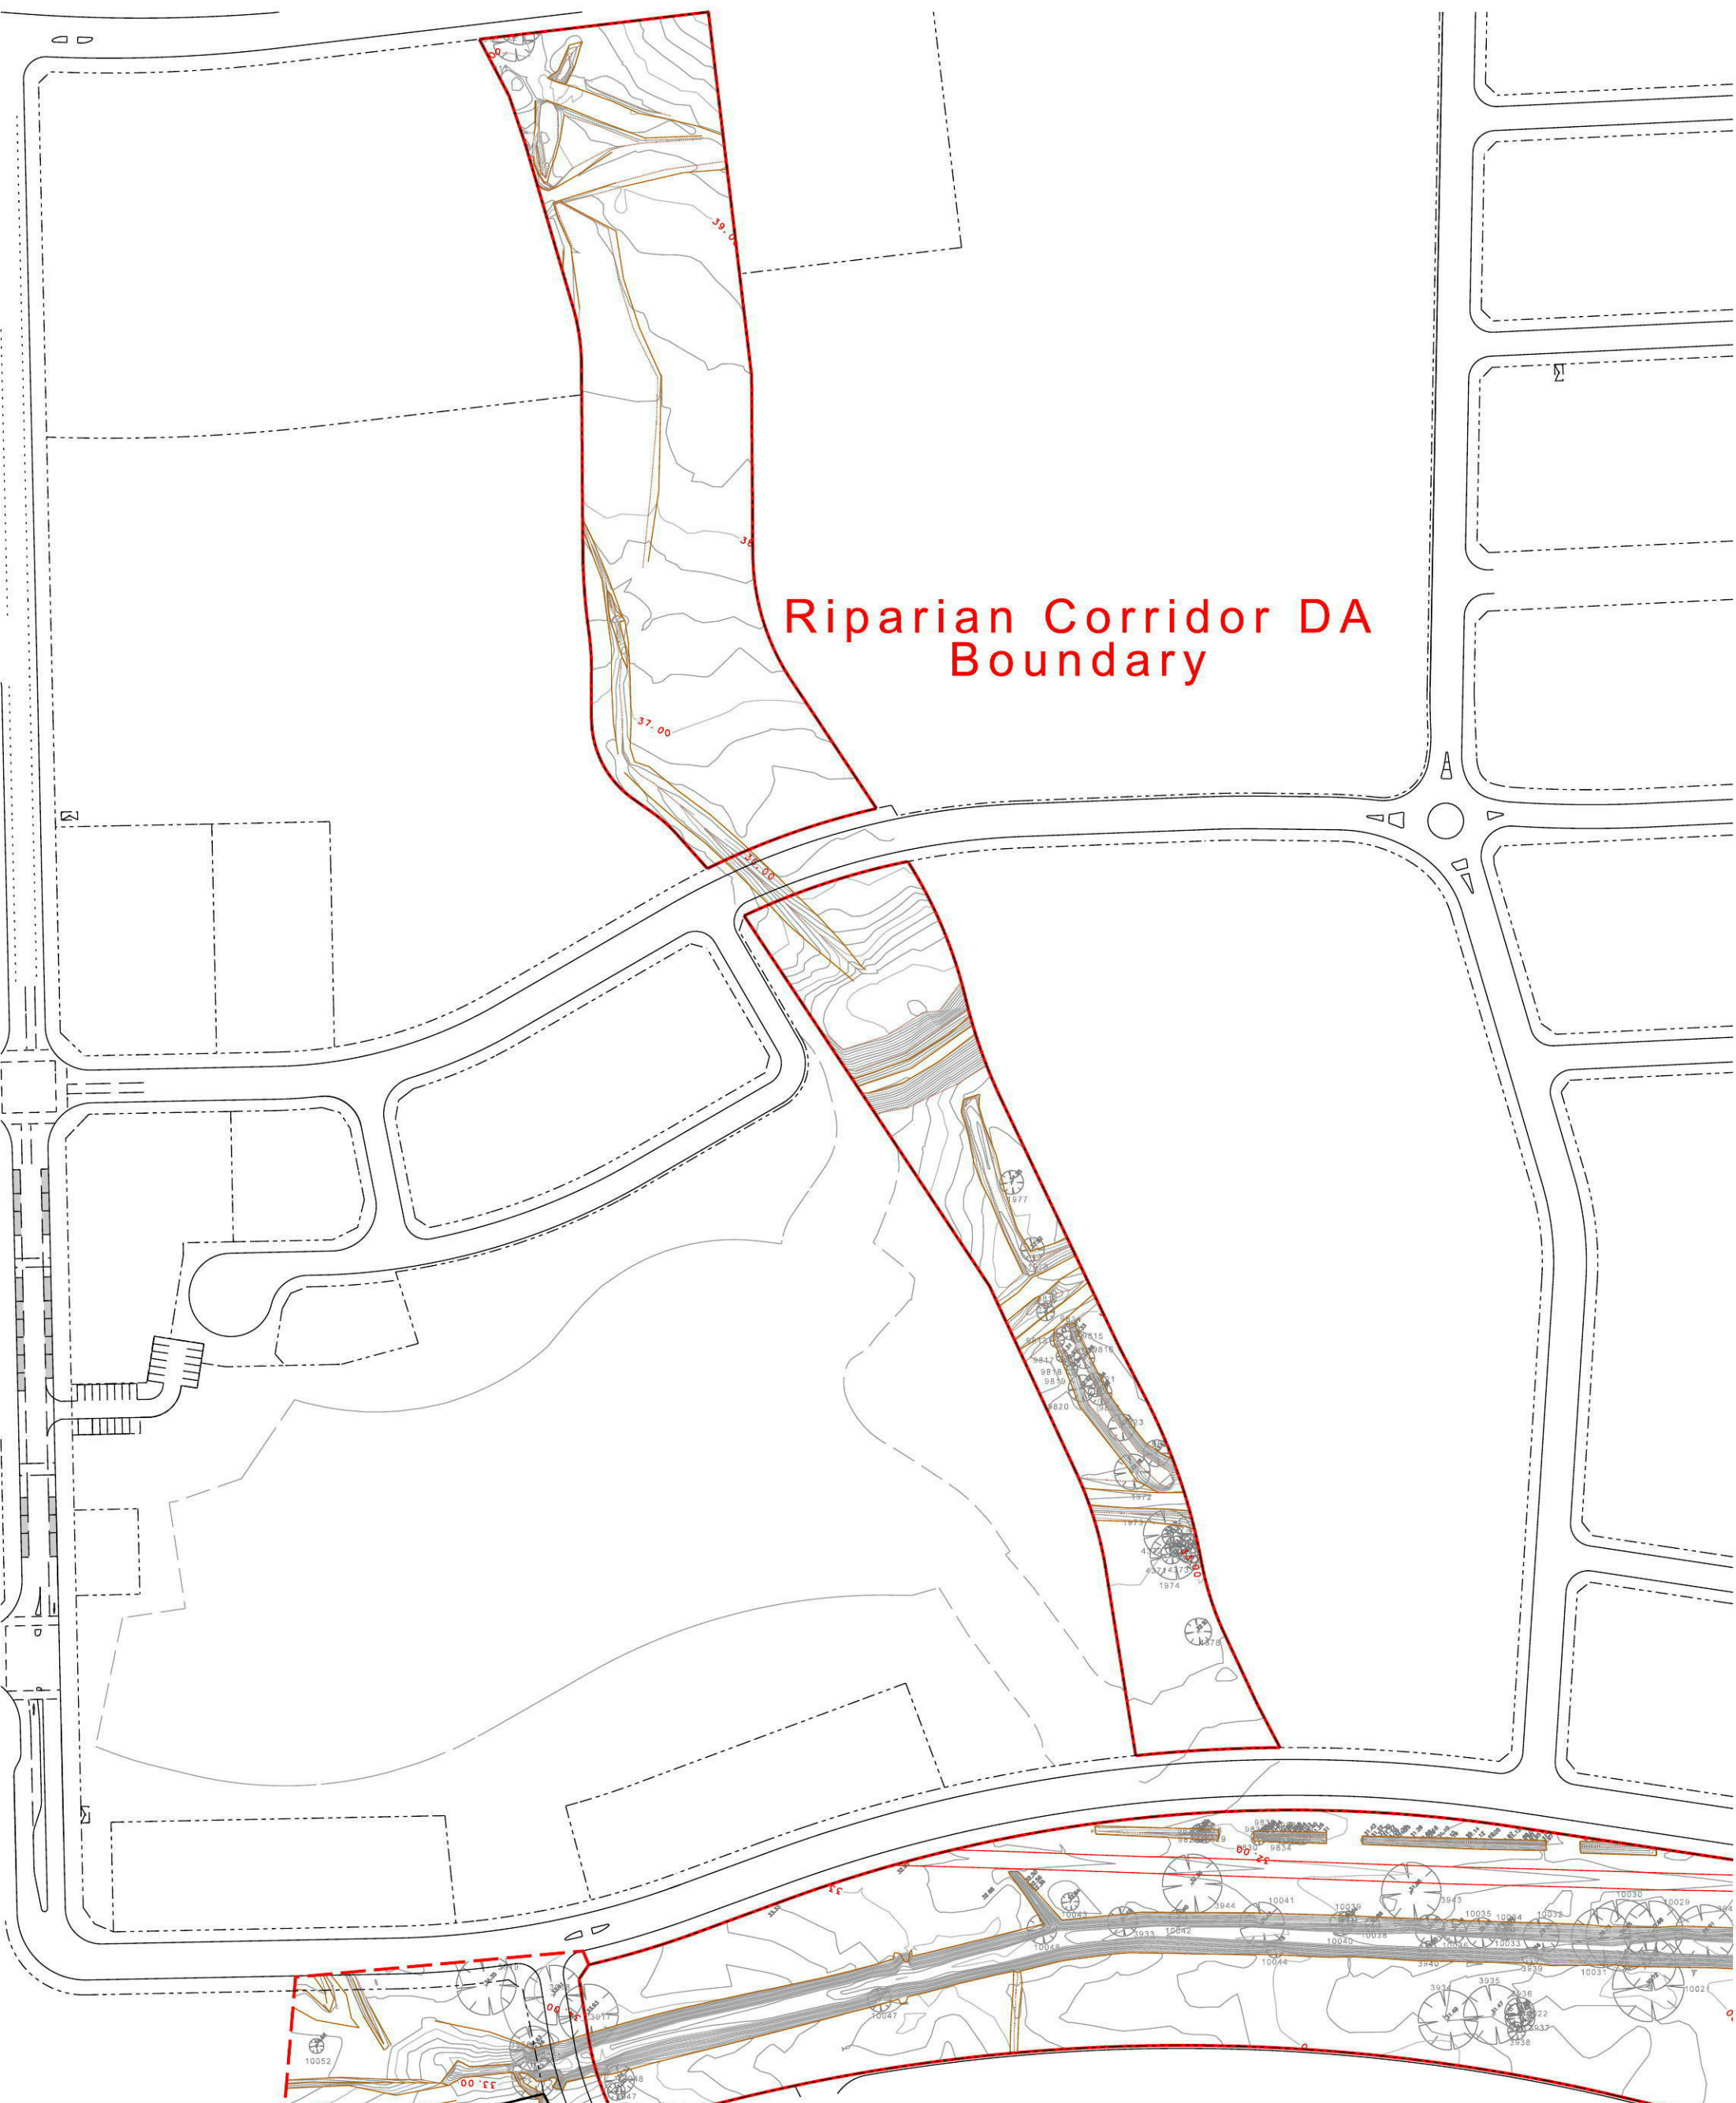

Riparian Corridor DA Boundary

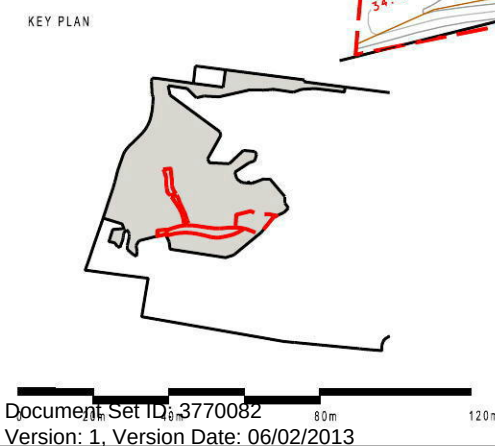

NOTES

Issue	Amendment	Date
A	Council Lodgement	14.12.12

	DA Boundary		35.0	Existing contour
	Existing tree			Top of bank
				Bottom of bank
				Existing structure/road

Developer

Project

Lend Lease
Ropes Crossing Boulevard,
Ropes Crossing NSW 2760
p.02 9673 8800 f.02 9673 8888
ABN 88 000 966 085 ©

Development Manager: Lend Lease Development Pty Ltd

Drawing Title
Riparian Corridor DA (N/S)
Existing Conditions Plan


Scale AT A3 1:2000
Drawn by RAS
Drawing Number WP OA RiparianNS EC

Issue A



Riparian Corridor DA Boundary

KEY PLAN

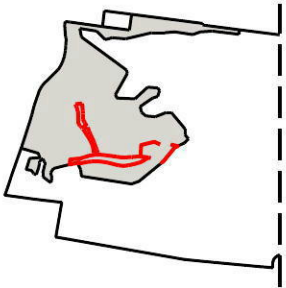

Issue	Amendment	Date
A	Council Lodgement	11.01.13

NOTES

- DA Boundary
- 35.0 Existing contour
- Existing tree
- Top of bank
- Bottom of bank
- Existing structure/road

Developer



Development Manager: Lend Lease Development Pty Ltd

Project



Drawing Title

Riparian Corridor
(E/W)

Existing Conditions Plan

Scale AT A3	1:3000
Drawn by	RAS
Drawing Number	WP OA RiparianEW EC



Issue A





Appendix E


Tree Plans and Existing Tree Schedule, prepared by Lend Lease

Riparian Corridor DA Boundary

Tree Significance

- AA - high ecological/high landscape
- AB - high ecological/moderate landscape
- BB - moderate ecological/moderate landscape
- BC - moderate ecological/low landscape
- CC - low ecological/low landscape

KEY PLAN

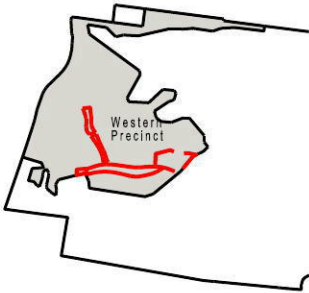

NOTES

Issue	Amendment	Date
A	Council Lodgement	14.12.12

NOTES

- DA Boundary
- Tree to be Retained
- Tree to be Removed

All Trees to be Removed unless otherwise shown

Lend Lease

Ropes Crossing Boulevard,
Ropes Crossing NSW 2760
p.02 9673 8800 f.02 9673 8888
ABN 88 000 966 085

Development Manager: Lend Lease Development Pty Ltd

Project



Drawing Title
Riparian Corridor DA (N/S)


Tree Plan

Scale AT A3 1:2000
Drawn by RAS
Drawing Number WP OA RiparianNS TRP



Issue A

KEY PLAN

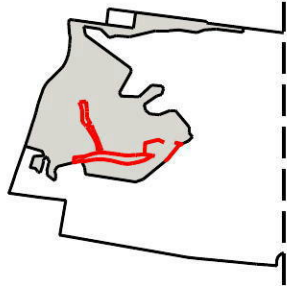

Issue	Amendment	Date
A	Council Lodgement	11.01.13

NOTES

- DA Boundary
- Tree to be Retained
- Tree to be Removed
- Retain & Relocate tree

All Trees to be Removed unless otherwise shown

Riparian Corridor DA Boundary

Tree Significance

- AA - high ecological/high landscape
- AB - high ecological/moderate landscape
- BB - moderate ecological/moderate landscape
- BC - moderate ecological/low landscape
- CC - low ecological/low landscape

Developer

Lend Lease

Ropes Crossing Boulevard,
Ropes Crossing NSW 2760
p.02 9673 8800 f.02 9673 8888
ABN 88 000 966 985

Development Manager: Lend Lease Development Pty Ltd

Project



Drawing Title

Riparian Corridor
(E/W)

Tree Plan

Scale AT A3 1:3000
Drawn by RAS
Drawing Number WP OA RiparianEW TRP



Issue A



							A. High	B. Mod.	C. Low	A. High	B. Mod.	C. Low		
TREE TAG NO.	SPECIES	TO BE RETAINED	TRUNK DIA.	CANOPY SPREAD	TREE HEIGHT	NO OF TRUNKS	1. Ecological Significance			2. Landscape Significance			3. Comments	DA STAGE
820	Phoenix canariensis	YES	0.80	16	8		Y			Y			Retain & relocate	Rip
821	Angophora floribunda	NO	1.10	20	20		Y			Y			Impacts from earthworks for future Detention Basin	Rip
822	Angophora floribunda	NO	0.90	18	18		Y			Y			Impacts from earthworks for future Detention Basin	Rip
823	Angophora floribunda	NO	1.00	20	20		Y			Y			Impacts from earthworks for future Detention Basin	Rip
824	Eucalyptus molucanna	NO	1.00	20	22		Y				Y		Impacts from earthworks for future Detention Basin	Rip
825	DEAD	NO	0.90	20	24									Rip
888	Eucalyptus tereticornis	NO	1.10	8	18		Y			Y			Impacts from earthworks for adjacent development site	Rip
889	Angophora floribunda	NO	0.50	10	16		Y			Y			Impacts from earthworks for adjacent development site	Rip
890	Eucalyptus molucanna	NO	0.90	16	22		Y			Y			Impacts from earthworks for adjacent development site	Rip
891	Angophora floribunda	NO	0.50	14	18		Y			Y			Impacts from earthworks for adjacent development site	Rip
892	Eucalyptus tereticornis	NO	0.90	16	16		Y			Y			Impacts from earthworks for adjacent development site	Rip
893	Angophora floribunda	NO	1.10	20	24		Y				Y		Impacts from earthworks for adjacent development site	Rip
894	Eucalyptus tereticornis	NO	0.60	18	22		Y			Y			Impacts from earthworks for adjacent development site	Rip
895	Eucalyptus crebra	NO	0.3 & 0.3	12	20		Y			Y			Impacts from earthworks for adjacent development site	Rip
896	Eucalyptus tereticornis	NO	0.50	20	24		Y				Y		Impacts from earthworks for adjacent development site	Rip
897	DEAD	NO	0.40	12	18								Impacts from earthworks for adjacent development site	Rip
898	DEAD	NO	0.70	20	24								Impacts from earthworks for adjacent development site	Rip
899	Eucalyptus tereticornis	NO	0.80	18	24			Y			Y		Impacts from earthworks for adjacent development site	Rip
900	Eucalyptus tereticornis	NO	0.60	16	22		Y				Y		Impacts from earthworks for adjacent development site	Rip
901	Eucalyptus crebra	NO	0.60	10	18		Y			Y			Impacts from earthworks for adjacent development site	Rip
902	Eucalyptus tereticornis	NO	1.00	20	26		Y			Y			Impacts from earthworks for adjacent development site	Rip
903	Eucalyptus tereticornis	NO	1.00	20	26		Y			Y			Impacts from earthworks for adjacent development site	Rip
904	Eucalyptus tereticornis	NO	1.20	24	26		Y			Y			Impacts from earthworks for adjacent development site	Rip
905	Eucalyptus tereticornis	NO	1.00	20	24		Y			Y			Impacts from earthworks for adjacent development site	Rip
906	Eucalyptus tereticornis	NO	1.20	24	26		Y				Y		Impacts from earthworks for adjacent development site	Rip
907	Eucalyptus tereticornis	NO	1.30	24	26		Y				Y		Impacts from earthworks for future Detention Basin	Rip
908	Eucalyptus crebra	NO	1.10	20	26			Y			Y		Impacts from earthworks for future Detention Basin	Rip
909	Eucalyptus crebra	NO	0.90	18	26			Y			Y		Impacts from earthworks for future Detention Basin	Rip
910	Eucalyptus crebra	NO	0.80	16	24								Impacts from earthworks for future Detention Basin	Rip
911	Eucalyptus crebra	NO	0.50	10	18								Impacts from earthworks for future Detention Basin	Rip
912	Eucalyptus tereticornis	NO	1.00	24	21		Y			Y			Impacts from earthworks for future Detention Basin	Rip
913	Eucalyptus eugenoides	NO	0.50	18	18				Y			Y	Impacts from earthworks for future Detention Basin	Rip
914	Eucalyptus molucanna	NO	0.60	16	18		Y			Y			Impacts from earthworks for future Detention Basin	Rip
915	Eucalyptus molucanna	NO	0.90	20	20		Y			Y			Impacts from earthworks for future Detention Basin	Rip
916	Eucalyptus molucanna	NO	0.90	20	22		Y			Y			Impacts from earthworks for future Detention Basin	Rip
925	Phoenix canariensis	YES	0.80	10	11		Y			Y			Retain & relocate	Rip
1972	Eucalyptus tereticornis	YES	0.90	12	20			Y			Y			Rip
1973	Eucalyptus tereticornis	NO	0.90	16	23			Y			Y		Impacts from earthworks for adjacent development site	Rip
1974	Eucalyptus molucanna	NO	0.40	16	19			Y			Y		Impacts from earthworks for adjacent development site	Rip
1977	Eucalyptus crebra	NO	0.60	8	19		Y			Y			Impacts from earthworks for adjacent development site	Rip
1978	Melaleuca decora	YES	0.80	8	22			Y			Y			Rip
2004	Eucalyptus tereticornis	NO	0.60	10	23		Y			Y			Impacts from earthworks for adjacent development site	Rip
2264	Eucalyptus molucanna	NO	0.50	8	22		Y				Y		Impacts from earthworks for future Detention Basin	Rip
2265	Eucalyptus molucanna	NO	0.50	16	22		Y			Y			Impacts from earthworks for future Detention Basin	Rip
2266	Eucalyptus molucanna	NO	0.40	8	16		Y			Y			Impacts from earthworks for future Detention Basin	Rip
2267	Eucalyptus molucanna	NO	0.30	4	10		Y			Y			Impacts from earthworks for future Detention Basin	Rip
2268	Angophora floribunda	NO	0.70	18	23		Y			Y			Impacts from earthworks for future Detention Basin	Rip
2269	Eucalyptus crebra	NO	0.30	8	12		Y				Y		Impacts from earthworks for future Detention Basin	Rip
2270	Eucalyptus crebra	NO	0.60	20	22		Y			Y			Impacts from earthworks for future Detention Basin	Rip
2271	Eucalyptus molucanna	NO	0.70	18	22		Y			Y			Impacts from earthworks for future Detention Basin	Rip
2272	Eucalyptus molucanna	NO	0.70	20	22		Y			Y			Impacts from earthworks for future Detention Basin	Rip
2273	Angophora floribunda	NO	0.40	14	20		Y				Y		Impacts from earthworks for future Detention Basin	Rip
2274	Alocasaurina	NO	0.40	12	19		Y				Y		Impacts from earthworks for future Detention Basin	Rip
2275	Eucalyptus tereticornis	NO	0.30	8	18		Y				Y		Impacts from earthworks for future Detention Basin	Rip

2279	Angophora floribunda	NO	0.40	10	20			Y			Y		Impacts from earthworks for future Detention Basin	Rip
2280	Allocasaurina cunninghamiana	NO	0.20	6	13			Y				Y	Impacts from earthworks for future Detention Basin	Rip
2327	Eucalyptus meliodora	NO	0.80	12	18		Y			Y			Impacts from earthworks for future Detention Basin	Rip
2502	Eucalyptus tereticornis	NO	0.80	9	12			Y			Y		Impacts from earthworks for Riparian Corridor channel construction	Rip
2509	Eucalyptus tereticornis	YES	0.7 & 0.5	15	25		Y			Y				Rip
2510	Eucalyptus tereticornis	NO	0.30	4	15		Y				Y		Impacts from earthworks for Riparian Corridor channel construction	Rip
2511	Eucalyptus molucanna	NO	0.40	7	20			Y			Y		Impacts from earthworks for Riparian Corridor channel construction	Rip
2513	Eucalyptus molucanna	NO	0.70	15	30		Y			Y			Impacts from earthworks for Riparian Corridor channel construction	Rip
2514	Eucalyptus fibrosa	YES	0.60	15	25		Y			Y				Rip
2515	Eucalyptus fibrosa	YES	0.50	7	25		Y			Y				Rip
2516	DEAD	NO	0.50	8	30									Rip
2517	Eucalyptus tereticornis	YES	0.60	15	30		Y				Y			Rip
2518	Eucalyptus molucanna	NO	0.50	8	25		Y				Y		Impacts from earthworks for Riparian Corridor channel construction	Rip
2519	Eucalyptus eugenoides	NO	0.60	10	20		Y				Y		Impacts from earthworks for Riparian Corridor channel construction	Rip
2520	Eucalyptus molucanna	NO	0.60	8	25		Y				Y		Impacts from earthworks for Riparian Corridor channel construction	Rip
2521	Eucalyptus molucanna	NO	0.5 & 0.5	15	20		Y				Y		Impacts from earthworks for Riparian Corridor channel construction	Rip
2522	Eucalyptus molucanna	NO	1.00	20	30		Y				Y		Impacts from earthworks for Riparian Corridor channel construction	Rip
2523	DEAD	NO	1.00	15	25									Rip
2524	Eucalyptus tereticornis	NO	0.40	5	25		Y				Y		Impacts from earthworks for Riparian Corridor channel construction	Rip
2525	Eucalyptus tereticornis	NO	0.80	7	25		Y				Y		Impacts from earthworks for Riparian Corridor channel construction	Rip
2526	Eucalyptus tereticornis	NO	0.50	7	25		Y			Y			Impacts from earthworks for Riparian Corridor channel construction	Rip
2527	Eucalyptus tereticornis	NO	0.70	10	25		Y				Y		Impacts from earthworks for Riparian Corridor channel construction	Rip
2528	DEAD	NO	0.60	8	30									Rip
2529	Eucalyptus tereticornis	NO	0.40	7	20		Y				Y		Impacts from earthworks for Riparian Corridor channel construction	Rip
2530	Eucalyptus molucanna	NO	0.40	7	24		Y				Y		Impacts from earthworks for Riparian Corridor channel construction	Rip
2531	Eucalyptus molucanna	NO	0.40	6	25		Y				Y		Impacts from earthworks for Riparian Corridor channel construction	Rip
2532	Eucalyptus eugenoides	NO	0.60	15	25		Y			Y			Impacts from earthworks for Riparian Corridor channel construction	Rip
2533	Eucalyptus molucanna	NO	0.40	7	20		Y			Y			Impacts from earthworks for Riparian Corridor channel construction	Rip
2534	Eucalyptus molucanna	NO	0.30	5	20		Y			Y			Impacts from earthworks for Riparian Corridor channel construction	Rip
2535	Eucalyptus tereticornis	NO	0.50	7	25		Y				Y		Impacts from earthworks for Riparian Corridor channel construction	Rip
2536	Eucalyptus molucanna	NO	1.00	10	30		Y				Y		Impacts from earthworks for Riparian Corridor channel construction	Rip
2537	Eucalyptus tereticornis	NO	0.60	10	25		Y			Y			Impacts from earthworks for Riparian Corridor channel construction	Rip
2538	Eucalyptus tereticornis	YES	0.5 & 0.5	10	30		Y			Y				Rip
2539	Eucalyptus tereticornis	YES	0.50	8	25		Y			Y				Rip
2540	Eucalyptus eugenoides	YES	0.70	12	25		Y			Y				Rip
2541	Eucalyptus eugenoides	YES	0.50	10	25		Y			Y				Rip
2542	Eucalyptus tereticornis	YES	0.60	10	25		Y			Y				Rip
2543	Angophora floribunda	YES	0.40	5	20		Y			Y				Rip
2544	DEAD	YES	0.30	6	15									Rip
2545	Eucalyptus eugenoides	YES	0.50	10	25		Y				Y			Rip
2546	DEAD	NO	0.50	7	25		Y				Y			Rip
2547	Eucalyptus tereticornis	NO	0.30	7	25			Y				Y	Impacts from earthworks for Riparian Corridor channel construction	Rip
2548	Eucalyptus tereticornis	NO	0.60	10	30			Y				Y	Impacts from earthworks for Riparian Corridor channel construction	Rip

3047	Eucalyptus tereticornis	NO	0.70	6	16			Y			Y		Impacts from earthworks for Riparian Corridor channel construction	Rip
3048	Eucalyptus tereticornis	NO	0.60	10	16		Y			Y			Impacts from earthworks for Riparian Corridor channel construction	Rip
3120	Eucalyptus eugenoides	NO	0.70	16	22			Y			Y		Impacts from earthworks for future Detention Basin	Rip
3121	Angophora floribunda	NO	0.70	20	24			Y			Y		Impacts from earthworks for future Detention Basin	Rip
3122	Angophora floribunda	NO	0.70	22	24			Y			Y		Impacts from earthworks for future Detention Basin	Rip
3123	Eucalyptus eugenoides	NO	0.80	20	24		Y			Y			Impacts from earthworks for future Detention Basin	Rip
3124	Eucalyptus tereticornis	NO	0.60	20	24		Y				Y		Impacts from earthworks for future Detention Basin	Rip
3125	Eucalyptus tereticornis	NO	0.50	18	24		Y				Y		Impacts from earthworks for future Detention Basin	Rip
3126	Eucalyptus molucanna	NO	0.60	16	24		Y				Y		Impacts from earthworks for future Detention Basin	Rip
3127	Eucalyptus molucanna	NO	0.40	12	25		Y				Y		Impacts from earthworks for future Detention Basin	Rip
3128	Eucalyptus molucanna	NO	0.20	12	24		Y				Y		Impacts from earthworks for future Detention Basin	Rip
3129	Eucalyptus molucanna	NO	0.30	10	23		Y				Y		Impacts from earthworks for future Detention Basin	Rip
3130	Eucalyptus molucanna	NO	0.30	20	24		Y				Y		Impacts from earthworks for future Detention Basin	Rip
3131	Eucalyptus molucanna	NO	0.40	12	25		Y			Y			Impacts from earthworks for future Detention Basin	Rip
3132	Eucalyptus tereticornis	NO	0.60	20	24		Y			Y			Impacts from earthworks for future Detention Basin	Rip
3133	Eucalyptus tereticornis	NO	0.90	20	23			Y			Y		Impacts from earthworks for future Detention Basin	Rip
3917	Eucalyptus tereticornis	NO	0.80	20	25			Y			Y		Impacts from earthworks for Riparian Corridor channel construction	Rip
3918	Eucalyptus molucanna	NO	0.60	20	25		Y			Y			Impacts from earthworks for adjacent development site	Rip
3919	Eucalyptus tereticornis	YES	0.60	20	20		Y			Y				Rip
3920	Eucalyptus molucanna	NO	0.60	15	20				Y			Y	Impacts from earthworks for Riparian Corridor channel construction	Rip
3921	Eucalyptus tereticornis		0.60	15	20				Y			Y	Impacts from earthworks for Riparian Corridor channel construction	Rip
3932	Eucalyptus tereticornis	NO	0.50	10	15		Y			Y			Impacts from earthworks for Riparian Corridor channel construction	Rip
3933	Eucalyptus molucanna	NO	0.40	10	10				Y			Y	Impacts from earthworks for Riparian Corridor channel construction	Rip
3934	Eucalyptus molucanna	YES	0.70	20	20		Y			Y				Rip
3935	Angophora floribunda	YES	0.60	20	20		Y				Y			Rip
3936	Angophora floribunda	YES	0.40	10	20		Y				Y			Rip
3937	Angophora floribunda	YES	0.30	10	20		Y				Y			Rip
3938	Eucalyptus molucanna	YES	0.30	6	10		Y				Y			Rip
3939	Eucalyptus molucanna	NO	0.30	6	6			Y			Y		Impacts from earthworks for Riparian Corridor channel construction	Rip
3940	Eucalyptus molucanna	NO	0.30	6	10		Y				Y		Impacts from earthworks for Riparian Corridor channel construction	Rip
3942	Eucalyptus molucanna	NO	0.40	8	8		Y			Y			Impacts from earthworks for Riparian Corridor channel construction	Rip
3943	Eucalyptus molucanna	NO	1.20	20	20		Y			Y			Impacts from earthworks for Riparian Corridor channel construction	Rip
3944	Eucalyptus molucanna	NO	0.80	20	19		Y			Y			Impacts from earthworks for Riparian Corridor channel construction	Rip
4169	Angophora floribunda	NO	0.20	6	14			Y			Y		Impacts from earthworks for Riparian Corridor channel construction	Rip
4171	Eucalyptus tereticornis	NO	0.40	8	14								Impacts from earthworks for Riparian Corridor channel construction	Rip
4172	Eucalyptus fibrosa	NO	0.80	12	16		Y				Y		Impacts from earthworks for Riparian Corridor channel construction	Rip
4173	Eucalyptus fibrosa	NO	0.30	10	16		Y				Y		Impacts from earthworks for Riparian Corridor channel construction	Rip
4174	Eucalyptus fibrosa	NO	0.35	11	16		Y				Y		Impacts from earthworks for Riparian Corridor channel construction	Rip
4175	Angophora floribunda	NO	0.20	4	9		Y				Y		Impacts from earthworks for Riparian Corridor channel construction	Rip
4243	Eucalyptus tereticornis	NO	0.40	5	20			Y			Y		Impacts from earthworks for adjacent development site	Rip
4244	Eucalyptus tereticornis	NO	0.40	4	20			Y				Y	Impacts from earthworks for adjacent development site	Rip
4245	Angophora floribunda	NO	0.40	5	20			Y			Y		Impacts from earthworks for adjacent development site	Rip
4371	Eucalyptus tereticornis	NO	0.50	7	18			Y			Y		Impacts from earthworks for adjacent development site	Rip
4372	Eucalyptus tereticornis	NO	0.60	7	18			Y			Y		Impacts from earthworks for adjacent development site	Rip
4373	Eucalyptus tereticornis	NO	0.40	6	18			Y			Y		Impacts from earthworks for adjacent development site	Rip
4374	Eucalyptus tereticornis	NO	0.60	8	20			Y			Y		Impacts from earthworks for adjacent development site	Rip
4375	Eucalyptus molucanna	NO	0.60	10	20			Y			Y		Impacts from earthworks for adjacent development site	Rip
4377	Eucalyptus molucanna	NO	0.40	7	20			Y			Y		Impacts from earthworks for adjacent development site	Rip

4426	Eucalyptus tereticornis	NO	0.70	14	19		Y				Y			Rip
9812	Eucalyptus tereticornis	YES	0.40	6	11			Y			Y			Rip
9813	Eucalyptus tereticornis	YES	0.30	5	9	3		Y			Y			Rip
9814	Eucalyptus tereticornis	YES	0.40	6	8	2		Y			Y			Rip
9815	Eucalyptus tereticornis	YES	0.25	4	8	3		Y			Y			Rip
9816	Eucalyptus tereticornis	YES	0.50	7	10	2		Y			Y			Rip
9817	Eucalyptus tereticornis	YES	0.35	4	8	2		Y			Y			Rip
9818	Eucalyptus tereticornis	YES	0.35	3	7			Y			Y			Rip
9819	Eucalyptus tereticornis	YES	0.25	4	8			Y			Y			Rip
9820	Eucalyptus tereticornis	YES	0.30	4	9			Y			Y			Rip
9821	Eucalyptus tereticornis	YES	0.30	5	8	2		Y			Y			Rip
9822	Eucalyptus tereticornis	YES	0.40	4	8	3		Y			Y			Rip
9823	Eucalyptus tereticornis	YES	0.40	5	9	3		Y			Y			Rip
9824	Eucalyptus tereticornis	NO	0.40	4	9	2		Y			Y		Impacts from earthworks for adjacent development site	Rip
9826	Angophora floribunda	NO	0.25	5	11				Y			Y	Impacts from earthworks for Riparian Corridor channel construction	Rip
9827	Angophora floribunda	NO	0.25	5	13				Y			Y	Impacts from earthworks for Riparian Corridor channel construction	Rip
9828	Angophora floribunda	NO	0.30	6	11				Y			Y	Impacts from earthworks for Riparian Corridor channel construction	Rip
9829	Angophora floribunda	NO	0.25	5	11				Y			Y	Impacts from earthworks for Riparian Corridor channel construction	Rip
9830	Angophora floribunda	NO	0.20	5	10				Y			Y	Impacts from earthworks for Riparian Corridor channel construction	Rip
9831	Angophora floribunda	NO	0.25	3	6	2			Y			Y	Impacts from earthworks for Riparian Corridor channel construction	Rip
9832	Angophora floribunda	NO	0.40	5	11	2			Y			Y	Impacts from earthworks for Riparian Corridor channel construction	Rip
9833	Angophora floribunda	NO	0.40	6	8				Y			Y	Impacts from earthworks for Riparian Corridor channel construction	Rip
9834	Angophora floribunda	NO	0.25	6	13				Y			Y	Impacts from earthworks for Riparian Corridor channel construction	Rip
9835	Angophora floribunda	NO	0.30	6	12				Y			Y	Impacts from earthworks for Riparian Corridor channel construction	Rip
9836	Angophora floribunda	NO	0.20	5	12				Y			Y	Impacts from earthworks for Riparian Corridor channel construction	Rip
9837	Angophora floribunda	NO	0.30	6	12				Y			Y	Impacts from earthworks for Riparian Corridor channel construction	Rip
9910	Eucalyptus tereticornis	NO	0.60	5	16		Y				Y		Impacts from earthworks for adjacent development site	Rip
9911	Eucalyptus tereticornis	NO	0.25	8	15		Y				Y		Impacts from earthworks for adjacent development site	Rip
9912	Eucalyptus molucanna	NO	0.25	9	15		Y				Y		Impacts from earthworks for adjacent development site	Rip
9913	Eucalyptus tereticornis	NO	0.30	8	15		Y				Y		Impacts from earthworks for adjacent development site	Rip
9914	Eucalyptus molucanna	NO	0.40	10	18		Y			Y			Impacts from earthworks for adjacent development site	Rip
9915	Angophora floribunda	NO	0.50	12	24			Y				Y	Impacts from earthworks for future Detention Basin	Rip
9916	Angophora floribunda	NO	0.40	10	24			Y				Y	Impacts from earthworks for future Detention Basin	Rip
9917	Eucalyptus tereticornis	NO	0.35	10	18		Y				Y		Impacts from earthworks for future Detention Basin	Rip
9918	Eucalyptus tereticornis	NO	0.35	10	20		Y				Y		Impacts from earthworks for future Detention Basin	Rip
9919	Eucalyptus tereticornis	NO	0.35	6	22		Y				Y		Impacts from earthworks for future Detention Basin	Rip
9920	Eucalyptus tereticornis	NO	0.40	10	24		Y			Y			Impacts from earthworks for future Detention Basin	Rip
9921	Eucalyptus tereticornis	NO	0.30	6	13		Y				Y		Impacts from earthworks for future Detention Basin	Rip
9922	Eucalyptus molucanna	NO	0.20	5	12		Y				Y		Impacts from earthworks for future Detention Basin	Rip
9923	Eucalyptus molucanna	NO	0.30	6	16		Y				Y		Impacts from earthworks for future Detention Basin	Rip
9924	Angophora floribunda	NO	0.30	8	17		Y				Y		Impacts from earthworks for future Detention Basin	Rip
9974	Callistamon salignus	NO	0.40	7	8			Y			Y		Impacts from earthworks for adjacent development site	Rip
9975	Angophora floribunda	NO	0.40	8	8			Y			Y		Impacts from earthworks for adjacent development site	Rip
9976	Angophora floribunda	NO	0.25	10	12			Y			Y		Impacts from earthworks for adjacent development site	Rip
9977	Eucalyptus tereticornis	NO	0.25	4	10			Y				Y	Impacts from earthworks for adjacent development site	Rip
9978	Angophora floribunda	NO	0.35	7	15			Y			Y		Impacts from earthworks for adjacent development site	Rip
9979	Angophora floribunda	NO	0.25	8	12			Y				Y	Impacts from earthworks for adjacent development site	Rip
9980	Angophora floribunda	NO	0.25	8	14			Y			Y		Impacts from earthworks for adjacent development site	Rip
9981	Eucalyptus tereticornis	NO	0.50	20	26		Y			Y			Impacts from earthworks for adjacent development site	Rip
9982	Eucalyptus tereticornis	NO	0.25	6	15			Y			Y		Impacts from earthworks for adjacent development site	Rip
9983	Angophora floribunda	NO	0.30	7	11			Y			Y		Impacts from earthworks for Riparian Corridor channel construction	Rip

9984	Angophora floribunda	NO	0.20	6	9			Y			Y		Impacts from earthworks for Riparian Corridor channel construction	Rip
9985	Eucalyptus tereticornis	NO	0.30	10	18			Y			Y		Impacts from earthworks for Riparian Corridor channel construction	Rip
9986	Eucalyptus tereticornis	NO	0.35	10	20			Y			Y		Impacts from earthworks for Riparian Corridor channel construction	Rip
9987	Eucalyptus molucanna	NO	0.25	8	15		Y				Y		Impacts from earthworks for Riparian Corridor channel construction	Rip
9988	Angophora floribunda	NO	0.20	6	10		Y				Y		Impacts from earthworks for Riparian Corridor channel construction	Rip
9989	Eucalyptus molucanna	NO	0.30	8	12		Y				Y		Impacts from earthworks for Riparian Corridor channel construction	Rip
9990	Eucalyptus molucanna	NO	0.20	5	11		Y				Y		Impacts from earthworks for Riparian Corridor channel construction	Rip
9991	Angophora floribunda	NO	0.25	6	11		Y				Y		Impacts from earthworks for Riparian Corridor channel construction	Rip
9999	Eucalyptus tereticornis	YES	0.20	5	11	2		Y			Y			Rip
10000	Eucalyptus molucanna	YES	0.40	8	13			Y			Y			Rip
10001	Eucalyptus tereticornis	YES	0.20	6	11		Y				Y			Rip
10002	Eucalyptus molucanna	YES	0.25	6	10		Y				Y			Rip
10003	Angophora floribunda	YES	0.25	7	12		Y				Y			Rip
10004	Eucalyptus molucanna	YES	0.30	8	14		Y				Y			Rip
10005	Eucalyptus molucanna	YES	0.20	6	14		Y				Y			Rip
10006	Eucalyptus tereticornis	YES	0.20	5	12			Y			Y			Rip
10007	Angophora floribunda	YES	0.25	7	14		Y				Y			Rip
10008	Eucalyptus molucanna	YES	0.20	8	11			Y			Y			Rip
10009	Eucalyptus molucanna	YES	0.35	10	14		Y				Y			Rip
10010	Eucalyptus molucanna	YES	0.35	10	15		Y				Y			Rip
10011	Eucalyptus molucanna	YES	0.40	10	18		Y				Y			Rip
10012	Eucalyptus fibrosa	YES	0.35	10	14	3	Y				Y			Rip
10018	Angophora floribunda	YES	0.35	5	10			Y			Y			Rip
10019	Angophora floribunda	YES	0.40	8	11			Y			Y			Rip
10020	Angophora floribunda	NO	0.30	7	9			Y			Y		Impacts from earthworks for Riparian Corridor channel construction	Rip
10021	Angophora floribunda	NO	0.30	6	8	2							Impacts from earthworks for Riparian Corridor channel construction	Rip
10022	Eucalyptus molucanna	YES	0.40	8	11	3	Y				Y			Rip
10023	Angophora floribunda	NO	0.80	7	7			Y			Y		Impacts from earthworks for Riparian Corridor channel construction	Rip
10025		YES	0.20	5	8									Rip
10026	Angophora floribunda	YES	0.30	5	9									Rip
10027	Angophora floribunda	YES	0.35	6	9			Y			Y			Rip
10028	Angophora floribunda	NO	0.25	4	7			Y			Y		Impacts from earthworks for Riparian Corridor channel construction	Rip
10029	Angophora floribunda	NO	0.25	4	8	2		Y			Y		Impacts from earthworks for Riparian Corridor channel construction	Rip
10030	Angophora floribunda	NO	0.40	5	8			Y			Y		Impacts from earthworks for Riparian Corridor channel construction	Rip
10031	Angophora floribunda	NO	0.40	10	12								Impacts from earthworks for Riparian Corridor channel construction	Rip
10032	Angophora floribunda	NO	0.40	12	12	2		Y			Y		Impacts from earthworks for Riparian Corridor channel construction	Rip
10033	Angophora floribunda	NO	0.40	6	9			Y			Y		Impacts from earthworks for Riparian Corridor channel construction	Rip
10034	Angophora floribunda	NO	0.20	5	8			Y			Y		Impacts from earthworks for Riparian Corridor channel construction	Rip
10035	Eucalyptus molucanna	NO	0.40	10	12			Y			Y		Impacts from earthworks for Riparian Corridor channel construction	Rip
10036	Angophora floribunda	NO	0.30	8	15			Y			Y		Impacts from earthworks for Riparian Corridor channel construction	Rip
10037	Angophora floribunda	NO	0.30	10	12	2		Y			Y		Impacts from earthworks for Riparian Corridor channel construction	Rip
10038	Eucalyptus molucanna	NO	0.50	5	10	2		Y			Y		Impacts from earthworks for Riparian Corridor channel construction	Rip
10039	Eucalyptus molucanna	NO	0.35	6	9			Y			Y		Impacts from earthworks for Riparian Corridor channel construction	Rip
10040	Angophora floribunda	NO	0.30	8	11			Y			Y		Impacts from earthworks for Riparian Corridor channel construction	Rip






10041	Eucalyptus tereticornis	NO	0.40	15	15		Y				Y		Impacts from earthworks for Riparian Corridor channel construction	Rip
10042	Eucalyptus molucanna	NO	0.25	6	9			Y			Y		Impacts from earthworks for Riparian Corridor channel construction	Rip
10043	Eucalyptus molucanna	NO	0.25	6	15	2		Y			Y		Impacts from earthworks for Riparian Corridor channel construction	Rip
10044	Eucalyptus molucanna	NO	0.30	6	11			Y			Y		Impacts from earthworks for Riparian Corridor channel construction	Rip
10047	Alocasaurina	YES	0.40	8	13	3	Y				Y			Rip
10048	Eucalyptus tereticornis	NO	0.90	10	15		Y				Y		Impacts from earthworks for Riparian Corridor channel construction	Rip
10051		NO	0.25	7	9				Y			Y	Impacts from earthworks for adjacent development site	Rip
10052		NO	0.20	5	9								Impacts from earthworks for Riparian Corridor channel construction	Rip
10239	Angophora floribunda	NO	0.25	8	3			Y			Y		Impacts from earthworks for adjacent development site	Rip
10240	Angophora floribunda	NO	0.20	3	8			Y			Y		Impacts from earthworks for future Detention Basin	Rip
10241	Angophora floribunda	NO	0.20	3	10			Y			Y		Impacts from earthworks for future Detention Basin	Rip
10242	Eucalyptus crebra	NO	0.25	3	10			Y			Y		Impacts from earthworks for future Detention Basin	Rip
10243	Eucalyptus tereticornis	NO	0.30	4	12		Y				Y		Impacts from earthworks for future Detention Basin	Rip
10244	Eucalyptus tereticornis	NO	0.30	4	12		Y				Y		Impacts from earthworks for future Detention Basin	Rip
10245	Angophora floribunda	NO	0.30	5	14		Y				Y		Impacts from earthworks for future Detention Basin	Rip
10246	Eucalyptus tereticornis	NO	0.40	6	15		Y				Y		Impacts from earthworks for future Detention Basin	Rip
10247	Angophora floribunda	NO	0.25	6	11		Y				Y		Impacts from earthworks for adjacent development site	Rip
10248	Angophora floribunda	NO	0.20	5	11	4	Y				Y		Impacts from earthworks for future Detention Basin	Rip
10249	Angophora floribunda	NO	0.20	7	10			Y			Y		Impacts from earthworks for future Detention Basin	Rip
10250	Eucalyptus molucanna	NO	0.30	8	11		Y				Y		Impacts from earthworks for future Detention Basin	Rip
10251	Eucalyptus tereticornis	NO	0.60	12	18		Y				Y		Impacts from earthworks for future Detention Basin	Rip
10252	Angophora floribunda	NO	0.20	7	9			Y			Y		Impacts from earthworks for future Detention Basin	Rip
10253	Angophora floribunda	NO	0.20	6	10			Y			Y		Impacts from earthworks for future Detention Basin	Rip
10254	Eucalyptus tereticornis	NO	0.25	7	11			Y			Y		Impacts from earthworks for future Detention Basin	Rip
10255	Angophora floribunda	NO	0.25	7	11			Y			Y		Impacts from earthworks for future Detention Basin	Rip
10256	Angophora floribunda	NO	0.30	8	13		Y				Y		Impacts from earthworks for future Detention Basin	Rip
10257	Eucalyptus tereticornis	NO	0.30	7	10		Y				Y		Impacts from earthworks for future Detention Basin	Rip
10258	Angophora floribunda	NO	0.20	5	10			Y			Y		Impacts from earthworks for future Detention Basin	Rip
10259	Eucalyptus tereticornis	NO	0.30	8	10		Y				Y		Impacts from earthworks for future Detention Basin	Rip
10260	Eucalyptus tereticornis	NO	0.30	7	13	2	Y				Y		Impacts from earthworks for future Detention Basin	Rip
10261	Eucalyptus tereticornis	NO	2.50	7	10			Y			Y		Impacts from earthworks for future Detention Basin	Rip
10262	Angophora floribunda	NO	0.20	6	13			Y			Y		Impacts from earthworks for future Detention Basin	Rip
10263	Eucalyptus tereticornis	NO	0.40	6	16			Y			Y		Impacts from earthworks for future Detention Basin	Rip
10264	Eucalyptus tereticornis	NO	0.30	8	16		Y				Y		Impacts from earthworks for future Detention Basin	Rip
10265	Angophora floribunda	NO	0.35	9	18		Y				Y		Impacts from earthworks for future Detention Basin	Rip
10266	Angophora floribunda	NO	0.20	7	13	2	Y				Y		Impacts from earthworks for future Detention Basin	Rip
10267	Melaleuca decora	NO	0.70	9	13		Y				Y		Impacts from earthworks for future Detention Basin	Rip
10268	Eucalyptus tereticornis	NO	0.40	7	8	2	Y			Y			Impacts from earthworks for future Detention Basin	Rip
10269	Angophora floribunda	NO	0.50	6	11		Y				Y		Impacts from earthworks for future Detention Basin	Rip
10270	Angophora floribunda	NO	0.35	8	12		Y				Y		Impacts from earthworks for future Detention Basin	Rip
10378	Allocasuarina cunninghamiana	NO	0.40	8	18			Y			Y		Impacts from earthworks for future Detention Basin	Rip
10379	Allocasuarina cunninghamiana	NO	0.30	7	18			Y			Y		Impacts from earthworks for future Detention Basin	Rip
10380	Allocasuarina cunninghamiana	NO	0.35	8	15			Y			Y		Impacts from earthworks for future Detention Basin	Rip
10431	Angophora floribunda	NO	0.20	6	13		Y				Y		Impacts from earthworks for future Detention Basin	Rip
10432	Eucalyptus tereticornis	NO	0.20	5	11		Y				Y		Impacts from earthworks for future Detention Basin	Rip
10433	Eucalyptus molucanna	NO	0.20	5	11		Y				Y		Impacts from earthworks for future Detention Basin	Rip
10434	Eucalyptus molucanna	NO	0.20	6	12		Y				Y		Impacts from earthworks for future Detention Basin	Rip
10435	Eucalyptus molucanna	NO	0.25	5	8			Y				Y	Impacts from earthworks for future Detention Basin	Rip
10436	Eucalyptus molucanna	NO	0.25	7	12		Y				Y		Impacts from earthworks for future Detention Basin	Rip
10437	Angophora floribunda	NO	0.25	8	13	2	Y				Y		Impacts from earthworks for future Detention Basin	Rip
10438	Eucalyptus molucanna	NO	0.40	6	10			Y				Y	Impacts from earthworks for future Detention Basin	Rip
10439	Eucalyptus tereticornis	NO	0.20	6	9			Y			Y		Impacts from earthworks for future Detention Basin	Rip




Appendix F

Approved Plans of Subdivision, prepared by Whelans Insites


SCHEDULE OF CURVED BOUNDARIES			
Line	Bearing	Distance	Radius
1	113°58'55"	22.545	
2	194°42'30"	25.125	
3	186°16'33"	17.615	
4	10°29'40"	11.115	
5	41°43'35"	44.195	
6	313°52'40"	3.16	
7	315°29'30"	14.78	
8	326°36'10"	12.69	
9	337°30'40"	13.945	
10	335°40'55"	8.6	
11	358°53'20"	11.29	
12	2°42'15"	16.935	
13	358°53'20"	14.69	
14	358°53'20"	16.935	
15	1°03'30"	42.935	
16	316°21'25"	24.035	
17	316°21'25"	24.035	
18	316°21'25"	24.035	
19	8°07'35"	57.075	
20	350°32'10"	60.815	
21	30°37'50"	58.895	
22	85°13'10"	170.755	
23	85°13'10"	107.15	
24	270°35'45"	117.555	
25	272°44'15"	15.965	
26	273°44'15"	15.965	
27	273°44'15"	15.96	
28	68°09'45"	133.12	
29	106°41'20"	133.16	
30	106°41'20"	133.16	
31	266°10'40"	67.385	
32	274°17'30"	75.58	
33	83°46'40"	238.515	
34	83°46'40"	31.225	
35	173°37'55"	20.425	
36	144°13'55"	20.425	
37	108°16'45"	15.815	
38	73°32'40"	117.145	
39	246°30'40"	38.975	
40		16.98	

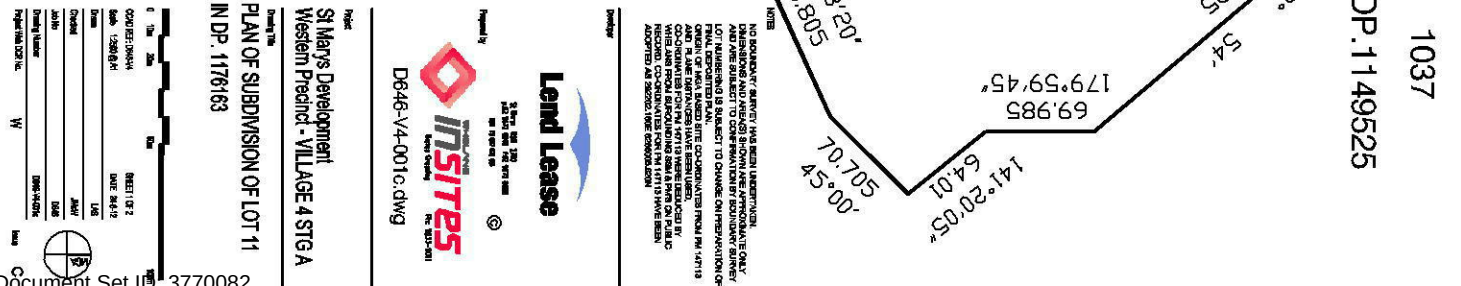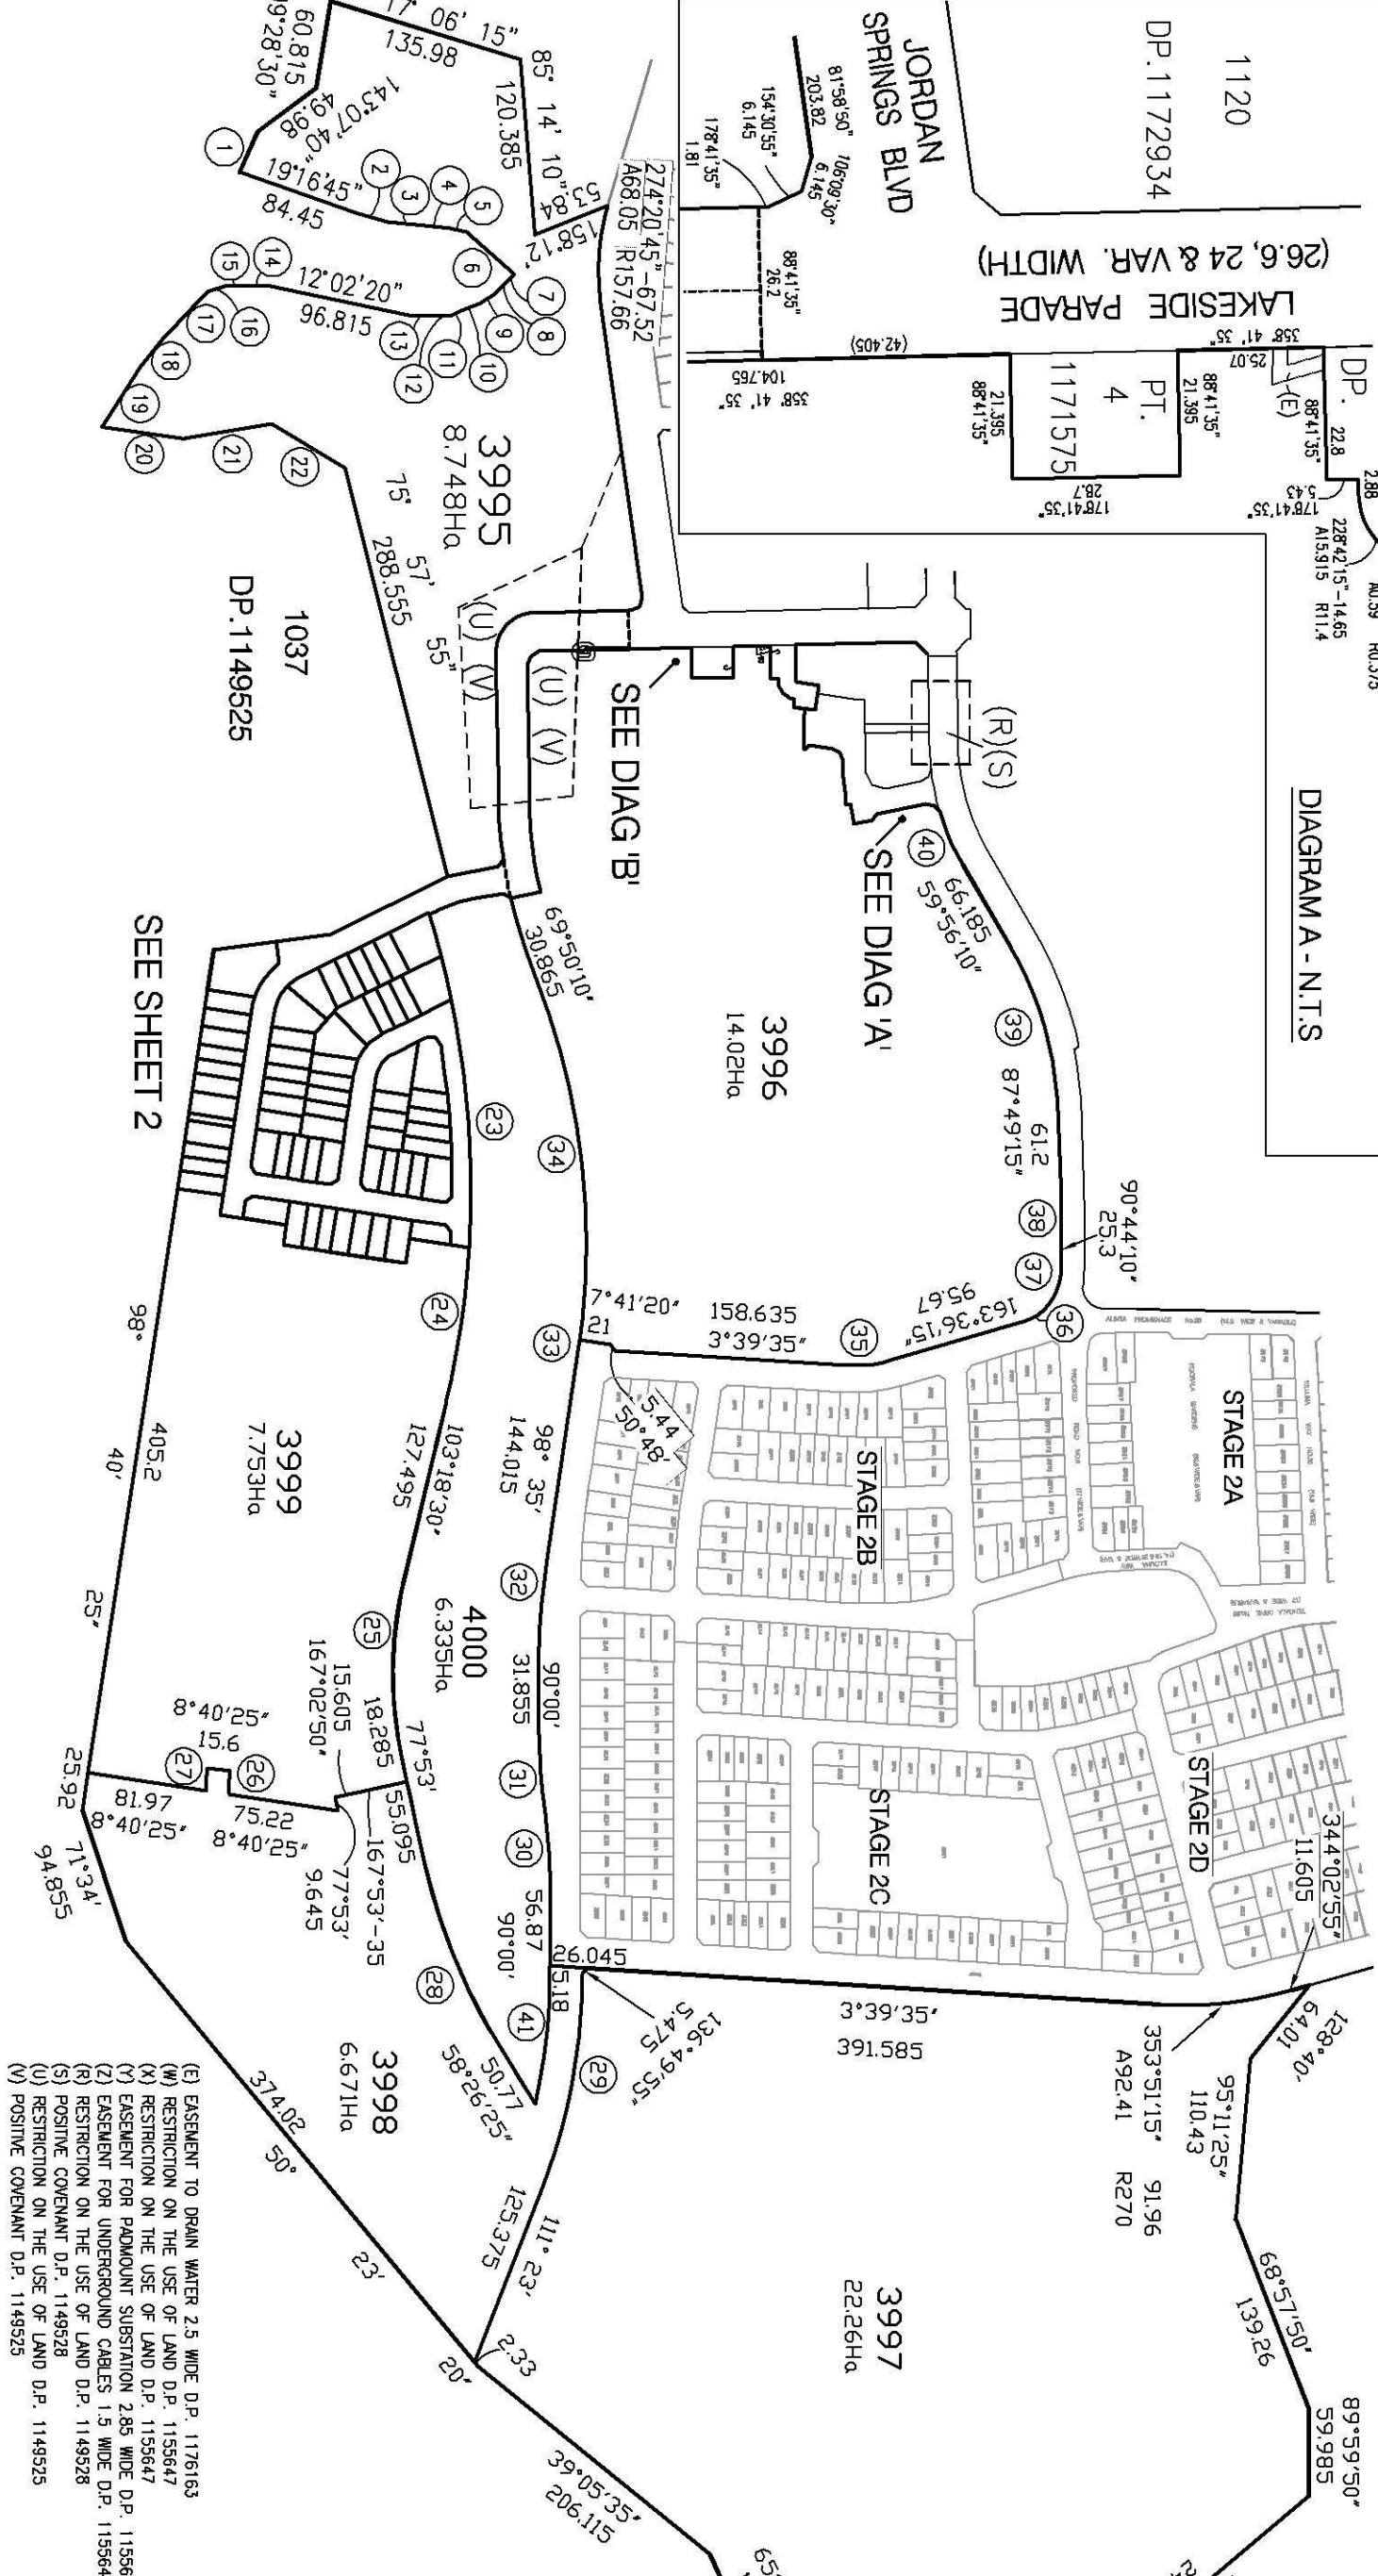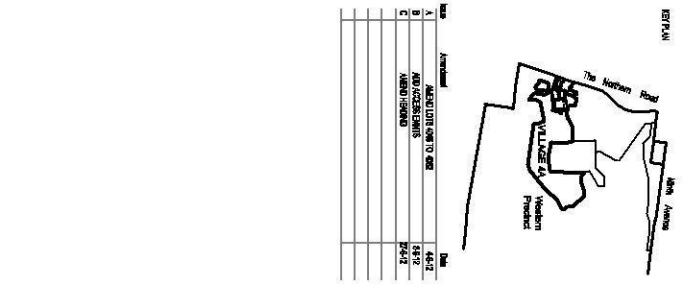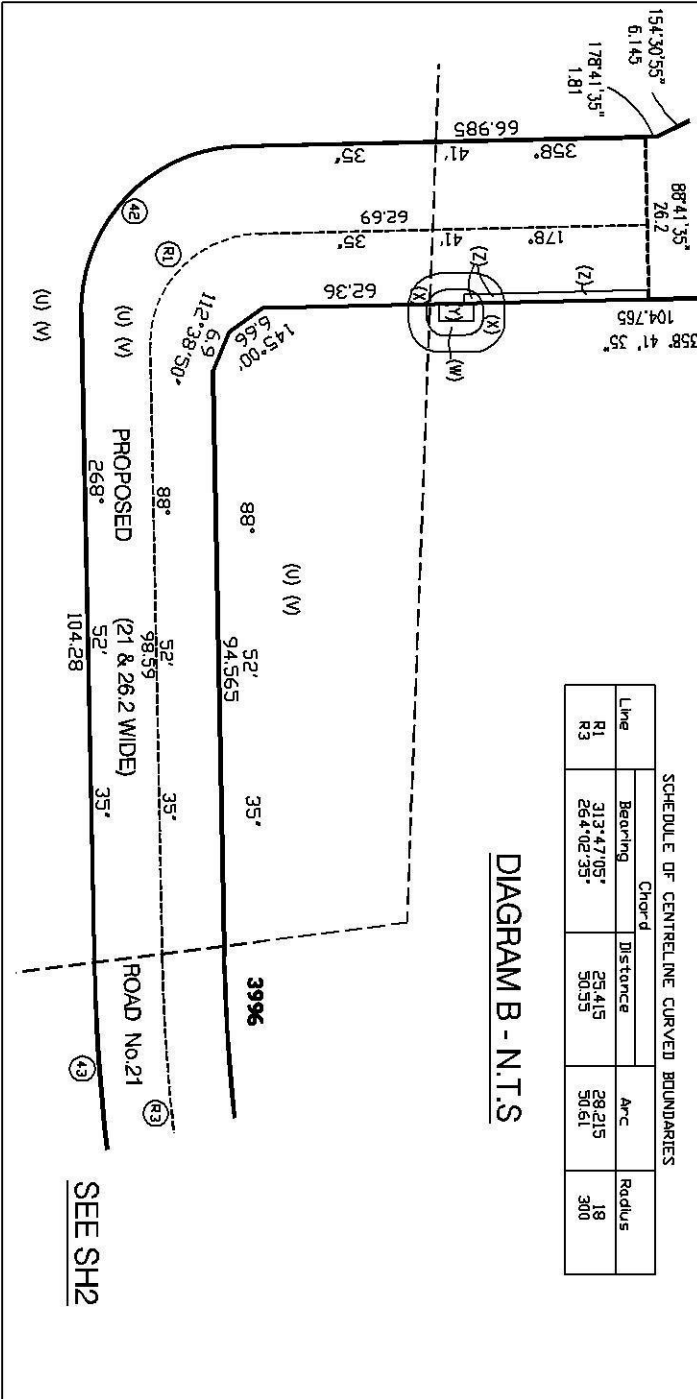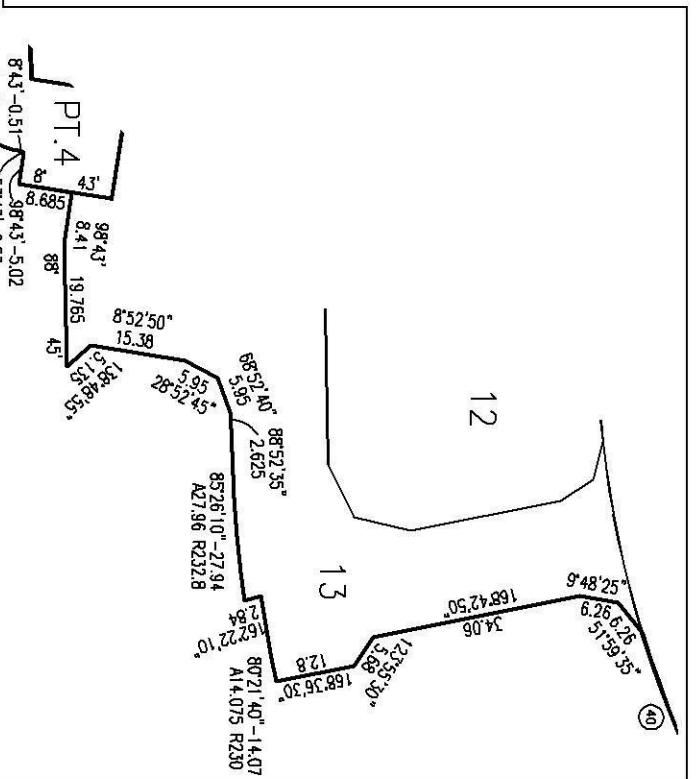

- [illegible]

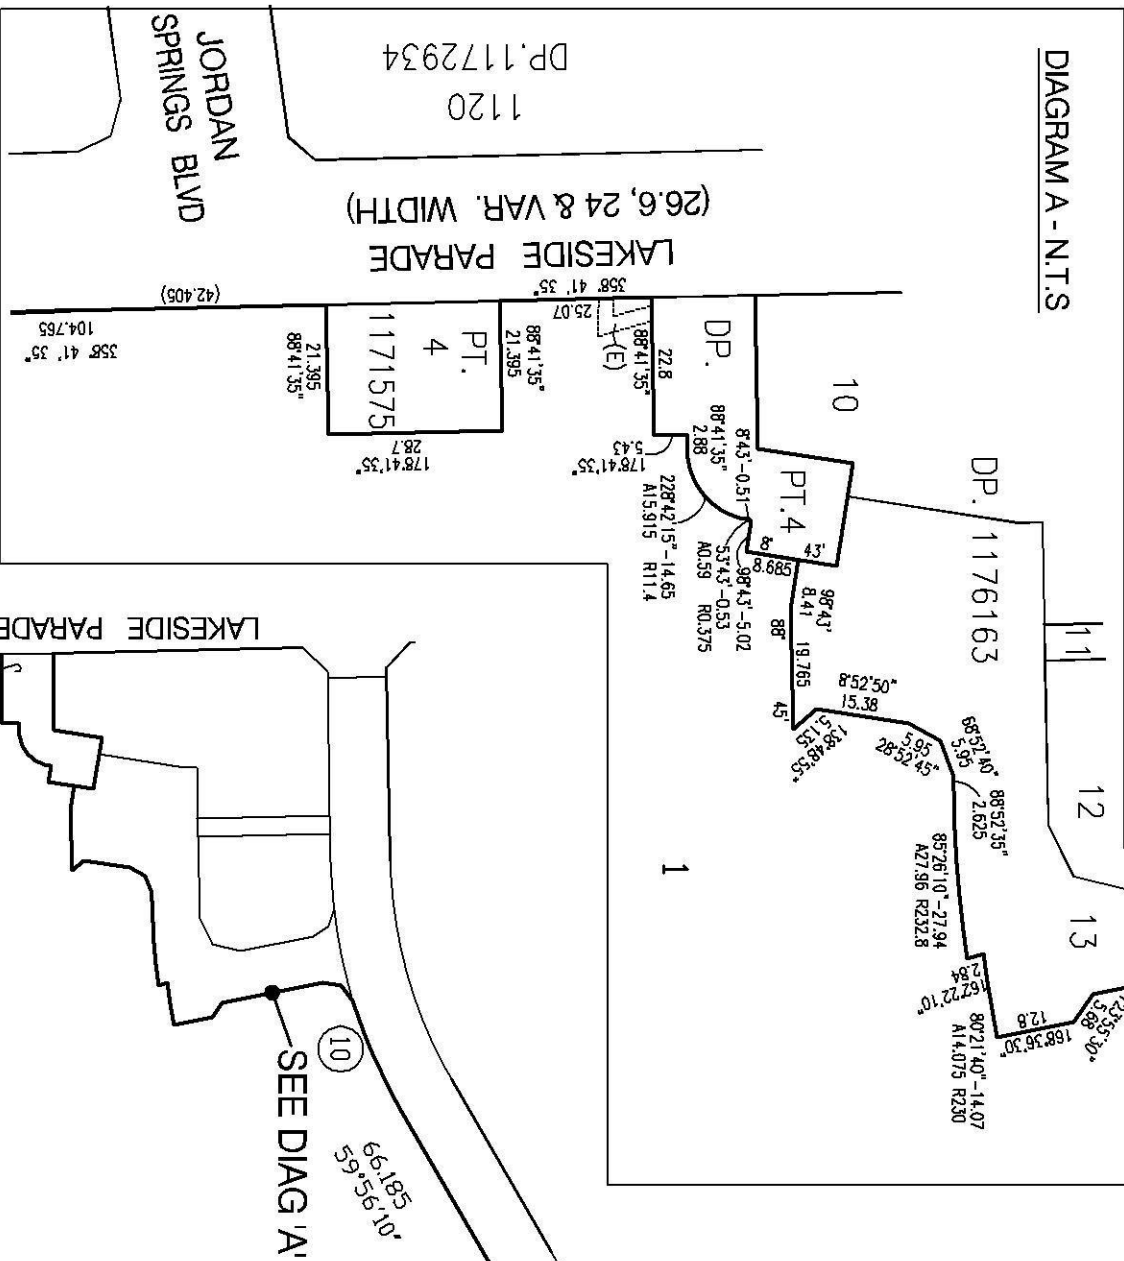


Line	Chord		Arc	Radius
	Bearing	Distance		
1	253°21'15"	35.595	35.615	290
2	263°46'35"	248.625	251.095	516
3	73°21'15"	36.17	38.195	311
4	93°46'35"	236.515	240.885	495
5	173°37'55"	31.065	31.225	89.2
6	144°13'55"	20.035	20.42	30.2
7	107°47'55"	27.11	27.515	46.2
8	89°16'45"	19.875	19.88	390.7
9	73°52'40"	115.995	117.145	240.7
10	245°30'40"	38.89	38.975	169.8
11	262°52'25"	60.645	60.755	290

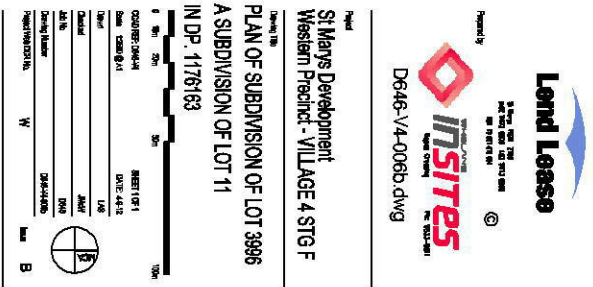

SCHEDULE OF CURVED BOUNDARIES

DIAGRAM 2 - NOT TO SCALE

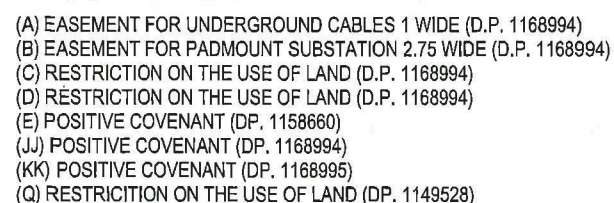

Plan of subdivision of Lot 8 in DP. 1176874 & Lot 1 in a subdivision of Lot 3996 a proposed subdivision of Lot 5 in DP. 1176163

Lend Lease



NO BOUNDARY SURVEY HAS BEEN UNDERTAKEN. DIMENSIONS AND AREAS ARE APPROXIMATE ONLY, AND ARE SUBJECT TO CORRECTION BY BOUNDARY SURVEY. LOT MEASUREMENTS ARE SUBJECT TO CHANGE ON PREPARATION FINAL DEPOSITED PLAN. ORIGIN OF UTM BASED SITE CO-ORDINATES FROM PM 1173 AND PLANE DISTANCES HAVE BEEN USED. CO-ORDINATES FOR PM 147113 WERE DERIVED BY TRAVELING FROM SURROUNDING SBA & PMS ON PUBLIC ROADS. CO-ORDINATES FOR PM 147114 HAVE BEEN ADAPTED AS 2020.11.15E FORWARD ONLY.

2102
This plan/document relates to:
Development Application

1 1 1 0 8 1

(2106) RESEARCH DOES NOT ATTEST TO THE
USE OF THIS IN THE OF THE

DIAGRAM - 1:1500 @ A1

Scale	1:500	SHEET 10
Drawn		LA
Checked		JL
Contract No.	D64572P	Job No.
Drawing Number	D645-RSP-001b.dwg	
Project File OCR No.	00-000-00000A	





Appendix G

Engineering Plans for the North-South channel, prepared by SKM



JORDAN SPRINGS NORTH TO SOUTH OPEN CHANNEL



DRAWING INDEX

DRAWING No	DRAWING TITLE
EN02754-C-501	COVER SHEET AND DRAWING INDEX
EN02754-C-510	OPEN CHANNEL LAYOUT PLAN - SHEET 1 OF 2
EN02754-C-511	OPEN CHANNEL LAYOUT PLAN - SHEET 2 OF 2
EN02754-C-515	TRANSITION DETAIL OF OPEN CHANNEL BASE AT ROAD 8 BOX CULVERT
EN02754-C-516	TRANSITION DETAIL OF OPEN CHANNEL BASE AT ROAD 9 HEADWALL
EN02754-C-531	LONGITUDINAL SECTIONS MC03 - SHEET 1 OF 2
EN02754-C-532	LONGITUDINAL SECTIONS MC03 - SHEET 2 OF 2
EN02754-C-551	CROSS SECTIONS MC03 - SHEET 1 OF 3
EN02754-C-552	CROSS SECTIONS MC03 - SHEET 2 OF 3
EN02754-C-553	CROSS SECTIONS MC03 - SHEET 3 OF 3

SCALE 1:5000 (A1) 50 0 50 100 150 200 250
SCALE 1:10000 (A3)

NOT FOR CONSTRUCTION

No	DATE	DRAFTING	DESIGN	REV'D	APP'D	AMENDMENT
2	05.12.12	LB	JH	JC	JW	D.A. ISSUE
1	09.03.12	JH	JC	JC	JW	DA ISSUE TO LEND LEASE FOR COMMENTS
0	06.02.12	JH	JH	JC	JW	PRE-DA ISSUE TO LEND LEASE FOR COMMENTS




Copyright
The concepts and information contained in this document are the intellectual property of Sinclair Knight Merz. Use or copying of the document in whole or in part without the written permission of Sinclair Knight Merz constitutes an infringement of copyright.

SKM A.C.N. 001 024 096
Sinclair Knight Merz Pty. Ltd.
100 Christie Street
St. Leonards
NSW 2055 Australia
Telephone: 02 9528 2100
Facsimile: 02 9528 2500

CLIENT	LEND LEASE
PROJECT	JORDAN SPRINGS NORTH TO SOUTH OPEN CHANNEL
DRAFTER	LA
DESIGNED	SK
DRAFTING CHECK	JH
DESIGN REVIEW	JC
REVIEWED	JC
PROJECT MANAGER	JW
APPROVED	JW
PROJECT DIRECTOR	

TITLE	COVER SHEET AND DRAWING INDEX
SCALE	1:5000
SKM PROJECT No	EN02754
DRAWING No	EN02754-C-501
AMDT	2

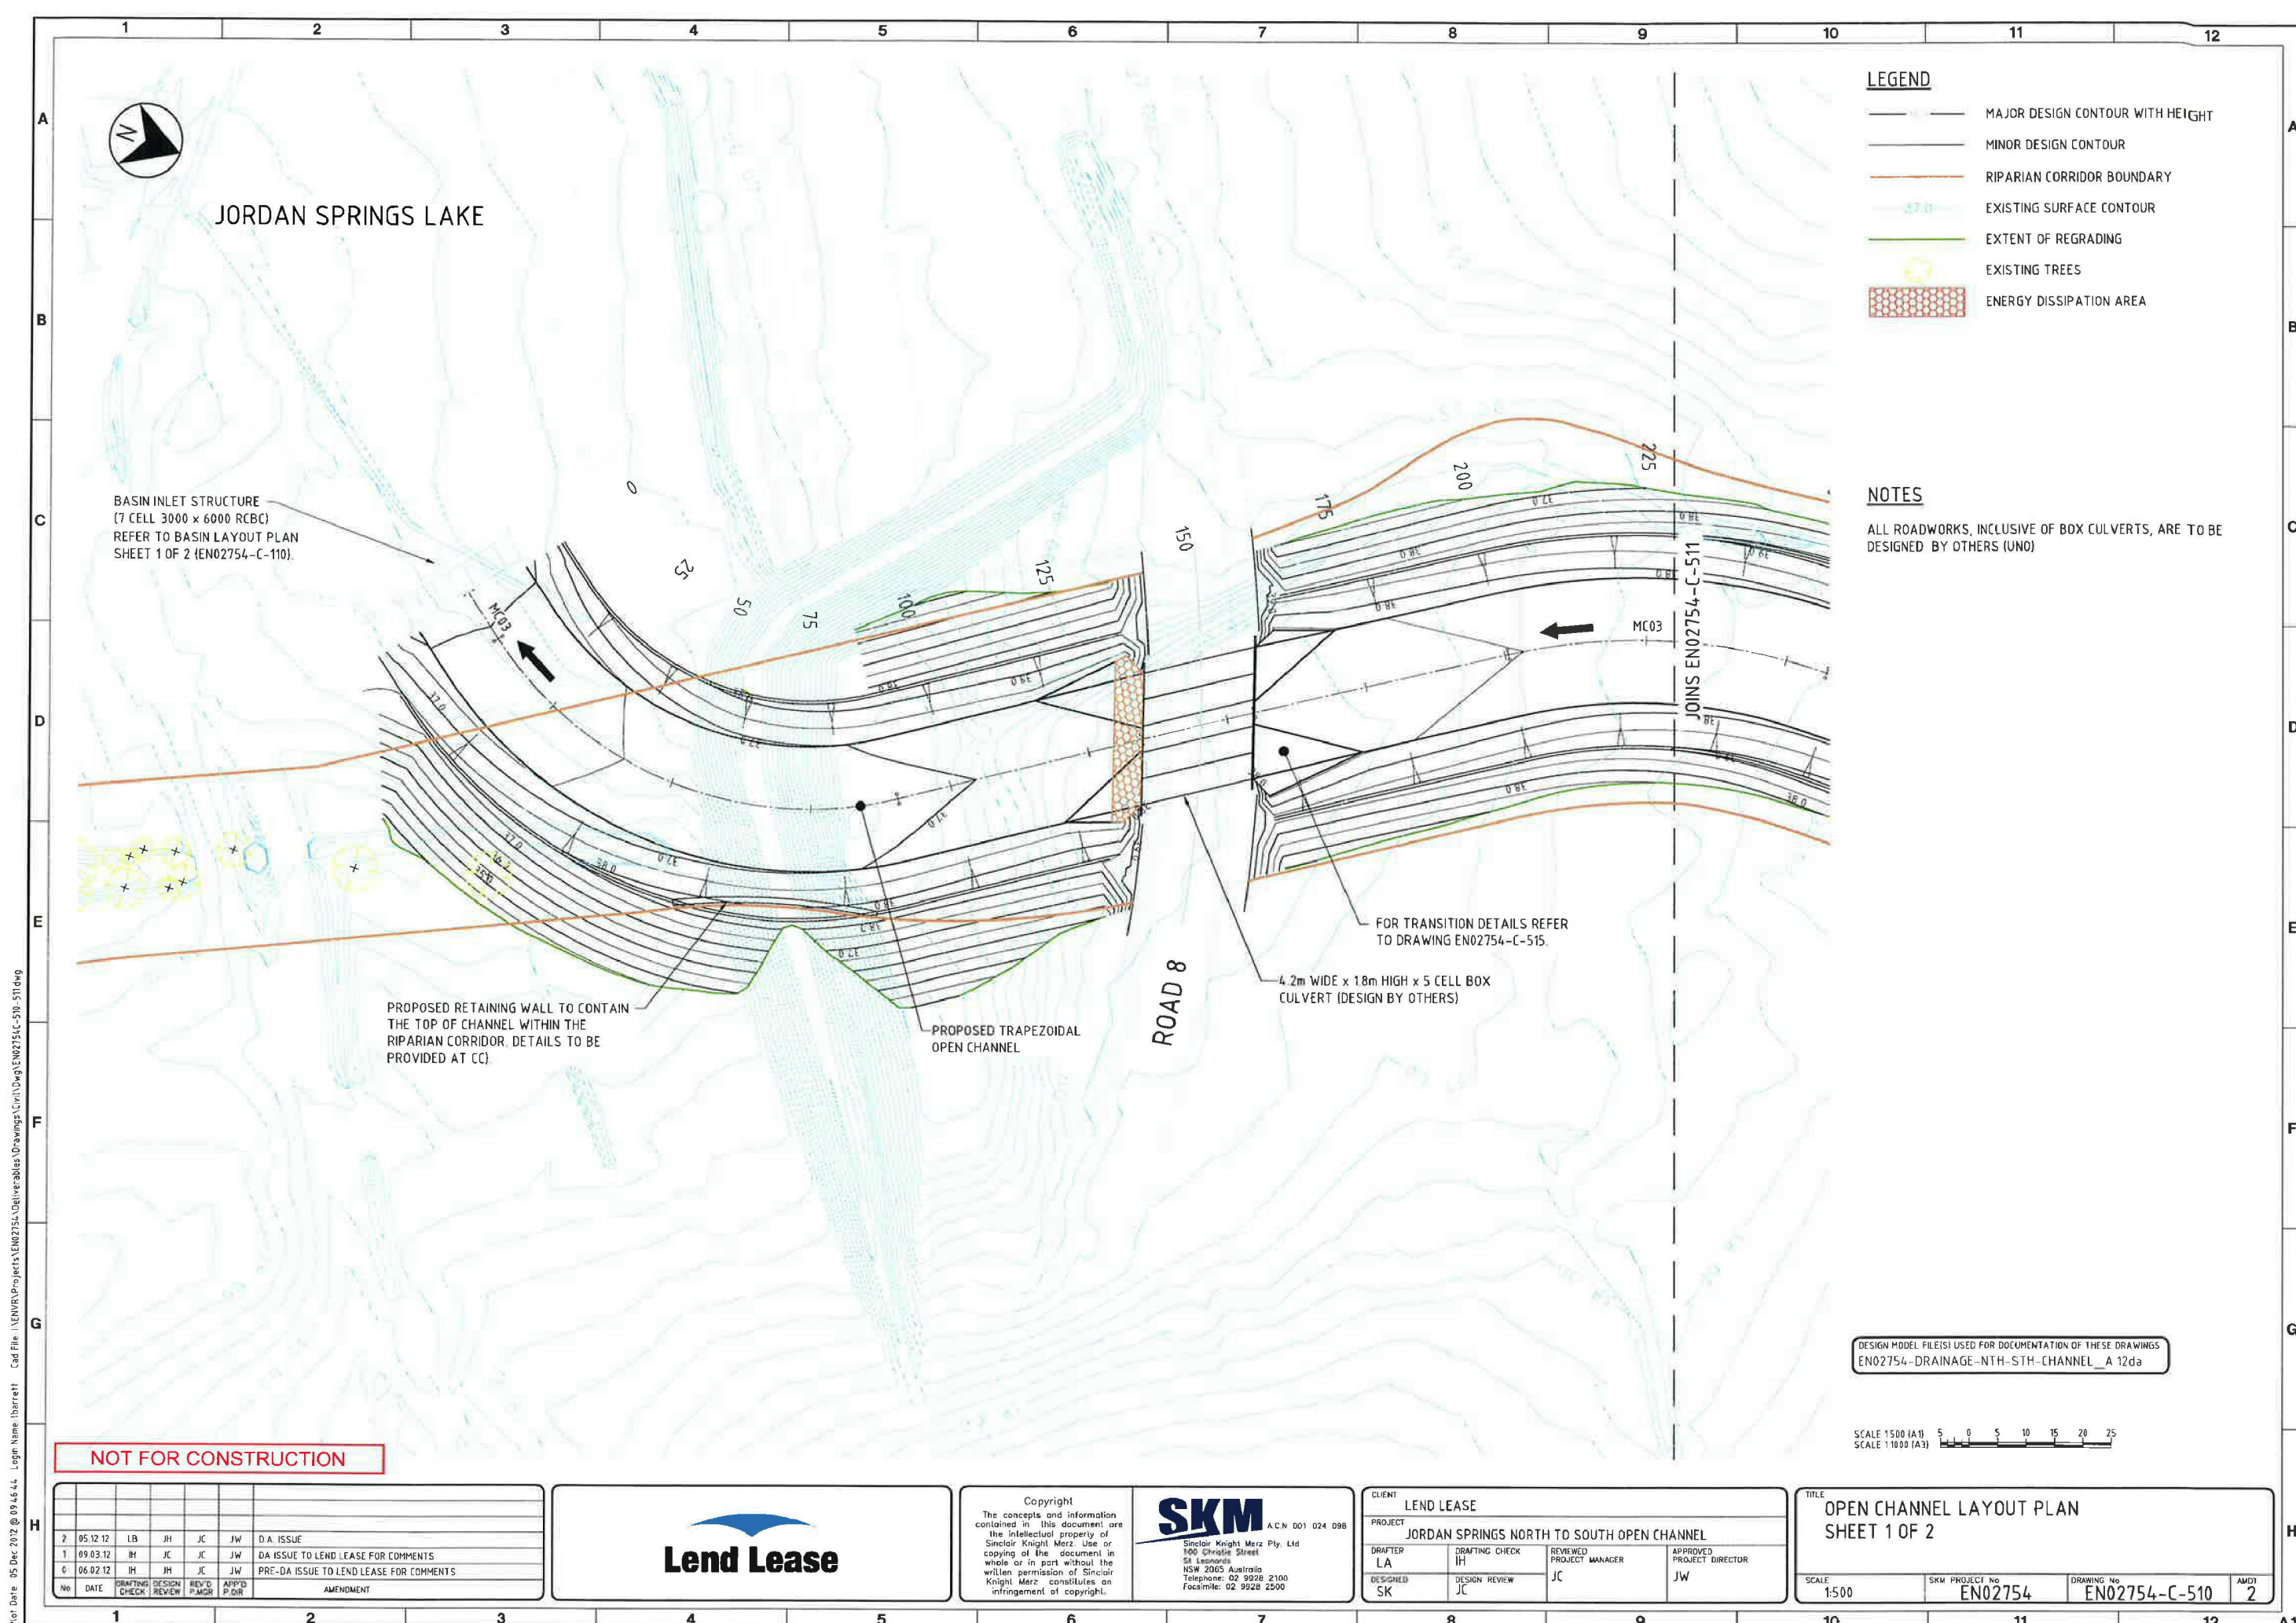

Plot Date: 05 Dec 2012 @ 09:46:44 Login Name: lbarrett Cad File: I:\ENVR\Projects\EN02754\Deliverables\Drawings\Civil\Drawings\EN02754-C-510-511.dwg


NO	DATE	DRAFTING	DESIGN	CHECK	REVIEW	REV'D	PMGR	APPR'D	POR	AMENDMENT
2	05.12.12	LB	JH	JC	JW					D.A. ISSUE
1	09.03.12	IH	JC	JC	JW					DA ISSUE TO LEND LEASE FOR COMMENTS
0	06.02.12	IH	JH	JC	JW					PRE-DA ISSUE TO LEND LEASE FOR COMMENTS

Copyright
The concepts and information contained in this document are the intellectual property of Sinclair Knight Merz. Use or copying of the document in whole or in part without the written permission of Sinclair Knight Merz constitutes an infringement of copyright.


A.C.N. 001 024 098
Sinclair Knight Merz Pty. Ltd
100 Christie Street
St Leonards
NSW 2065 Australia
Telephone: 02 9928 2100
Facsimile: 02 9928 2500

CLIENT			
LEND LEASE			
PROJECT			
JORDAN SPRINGS NORTH TO SOUTH OPEN CHANNEL			
DRAFTER	DRAFTING CHECK	REVIEWED	APPROVED
LA	IH	PROJECT MANAGER	PROJECT DIRECTOR
DESIGNED	DESIGN REVIEW		
SK	JC	JC	JW

TITLE			
OPEN CHANNEL LAYOUT PLAN			
SHEET 1 OF 2			
SCALE	SKM PROJECT No	DRAWING No	AMD
1:500	EN02754	EN02754-C-510	2

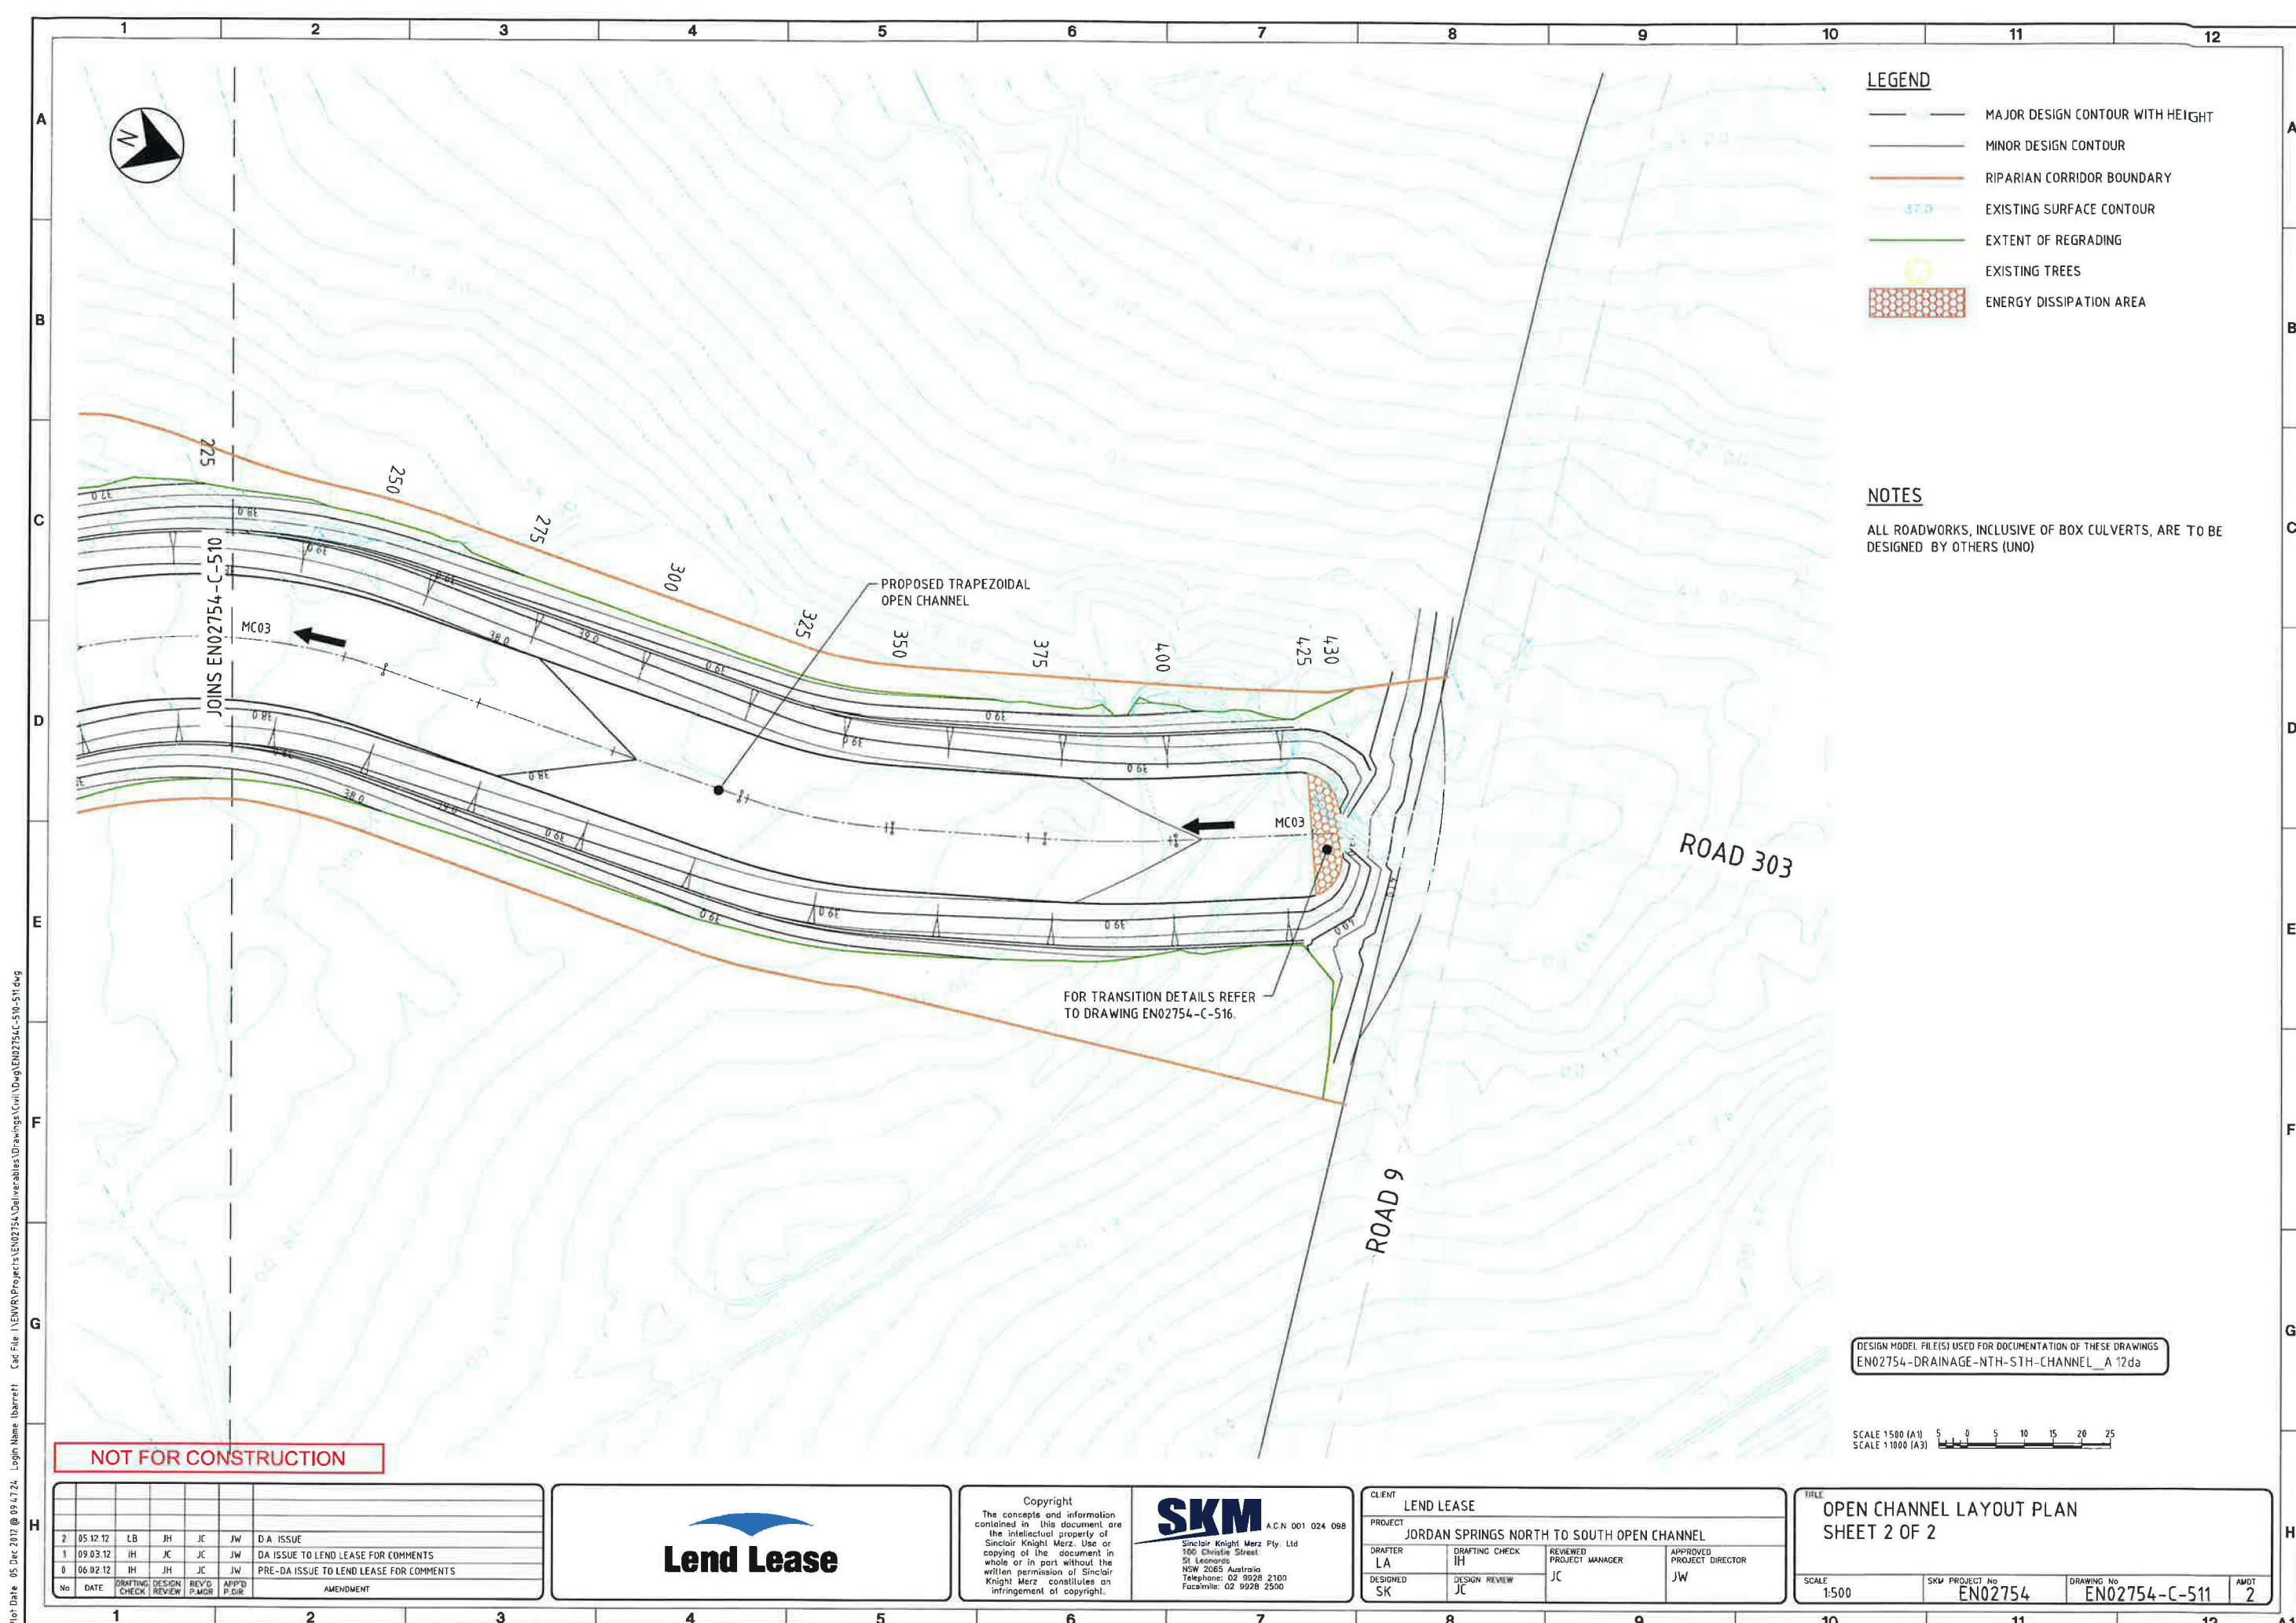

Plot Date: 05 Dec 2017 @ 09:47:24 Login Name: lbarrett C:\File\ENVR\Projects\EN02754\Deliverables\Drawings\Civil\Drawings\EN02754-C-511.dwg

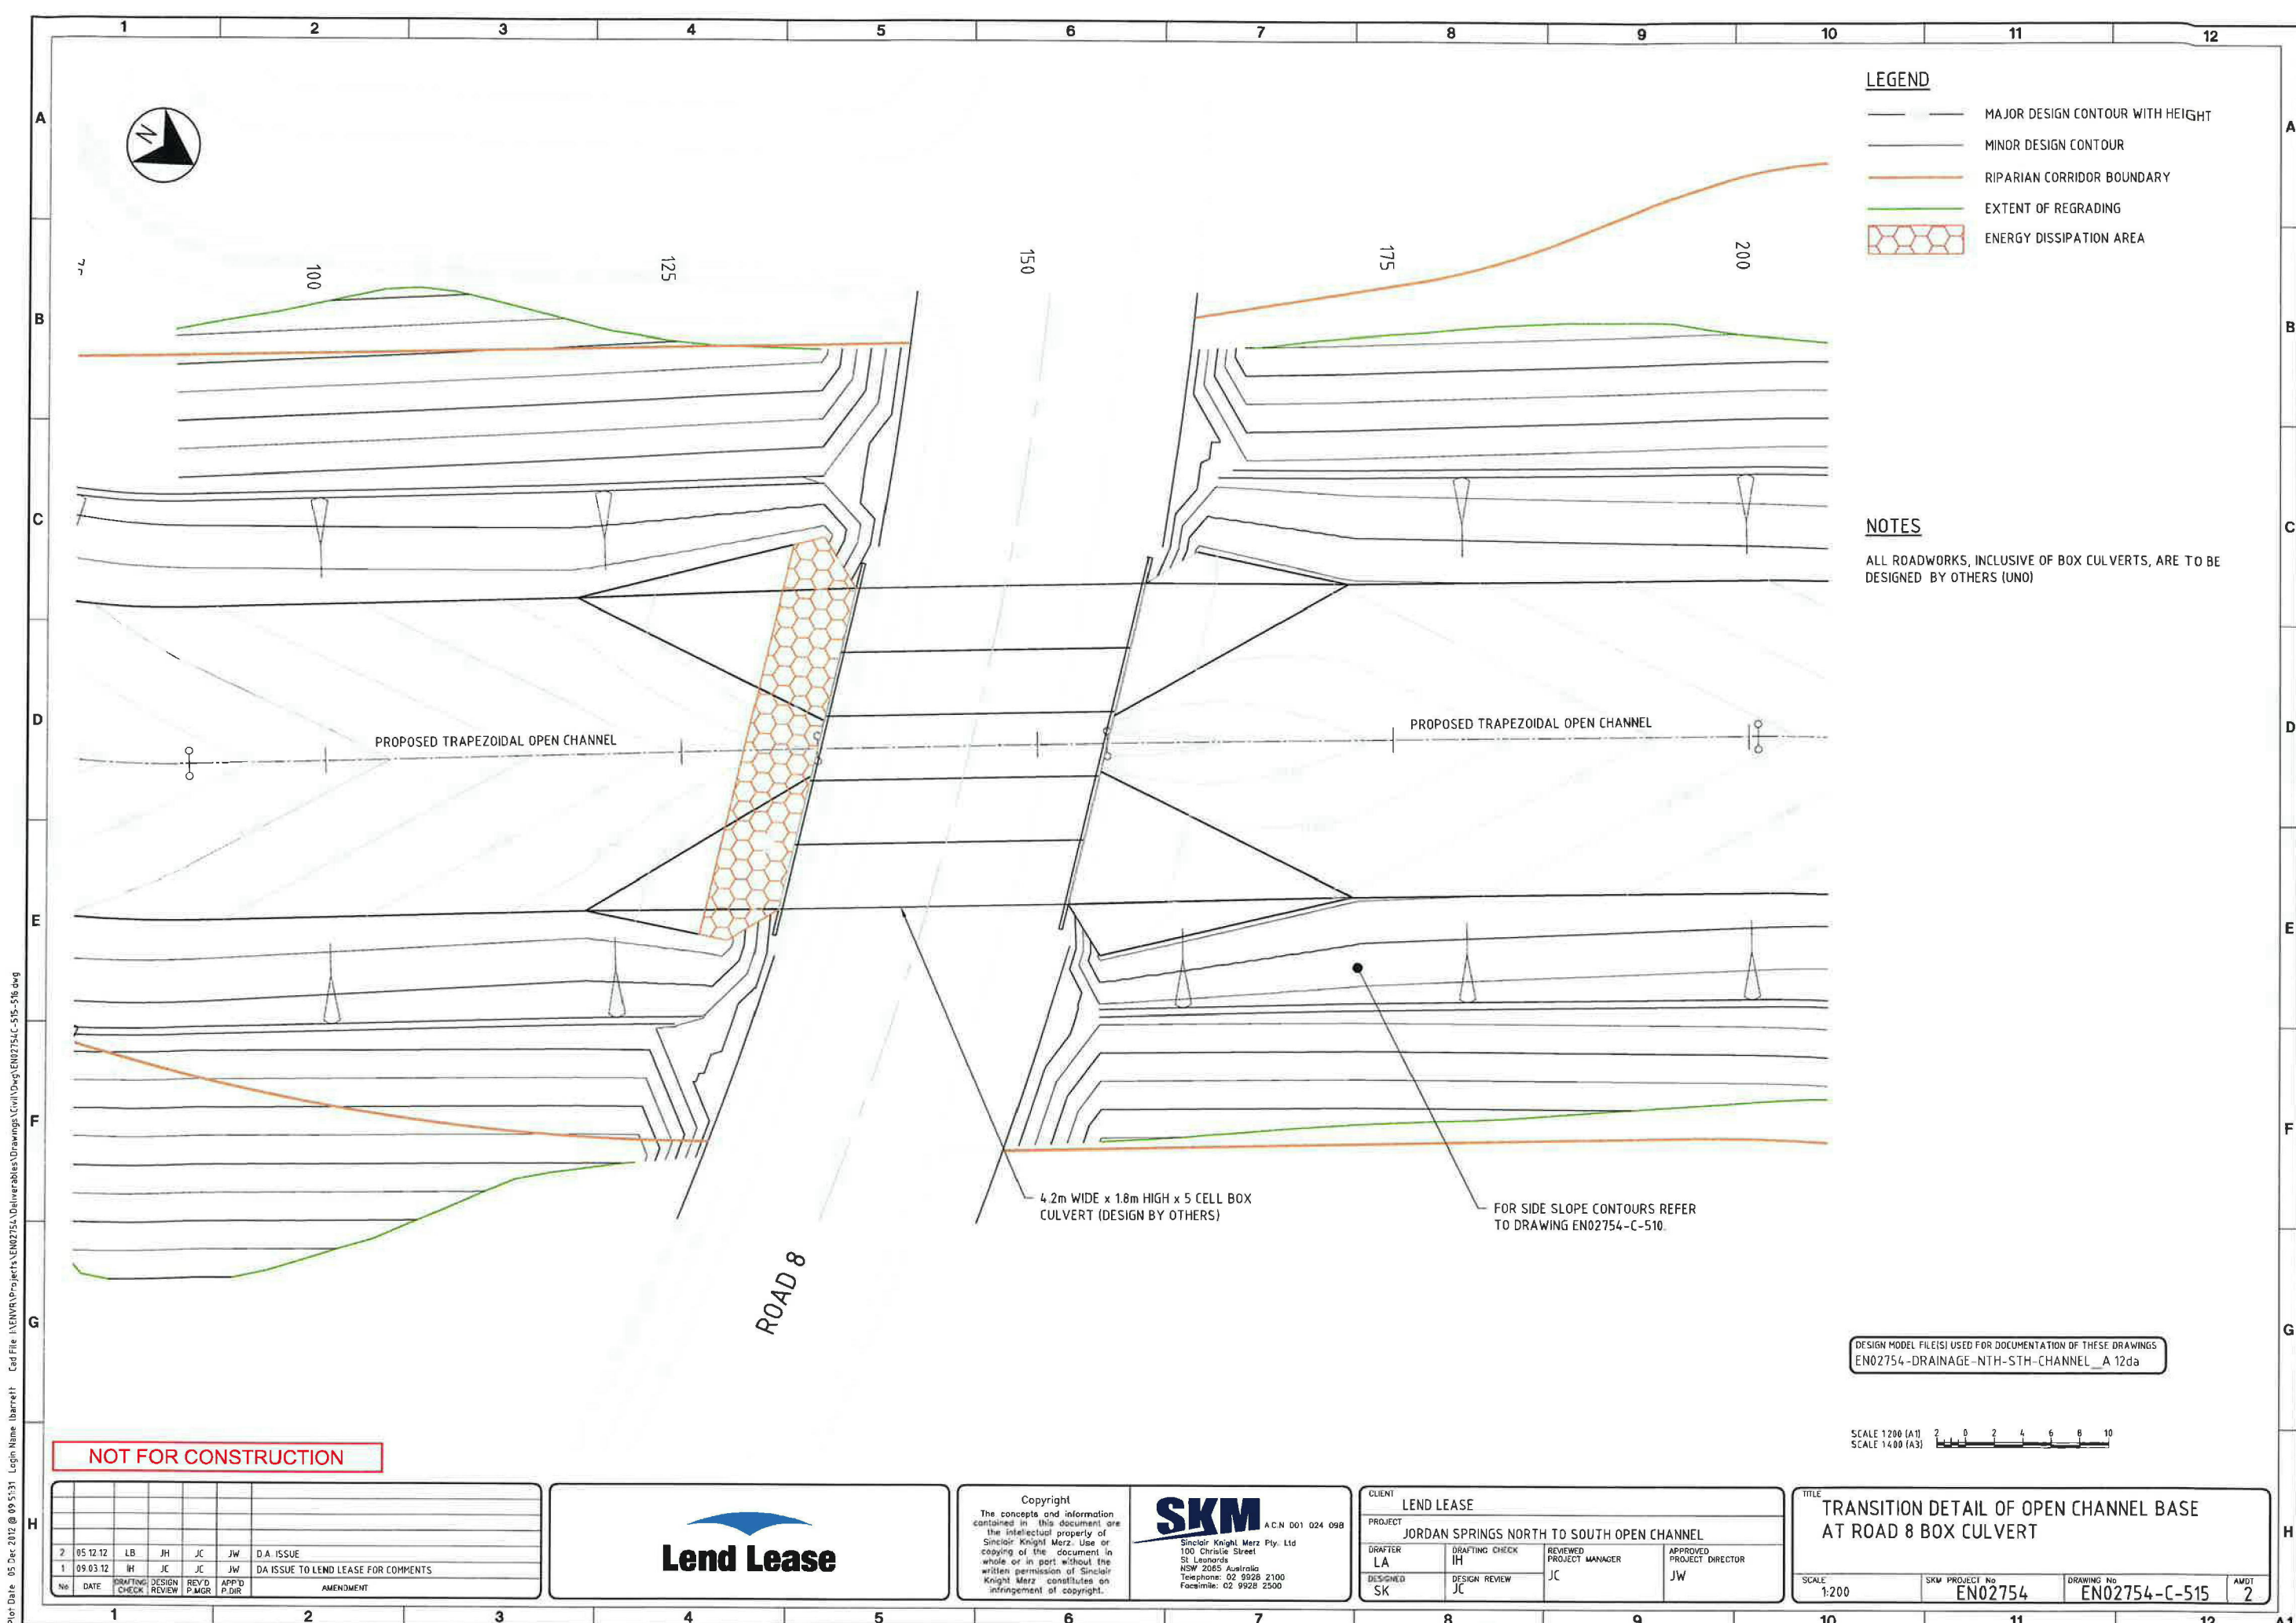

- LEGEND**
- MAJOR DESIGN CONTOUR WITH HEIGHT
 - MINOR DESIGN CONTOUR
 - RIPARIAN CORRIDOR BOUNDARY
 - EXTENT OF REGRAIDING
 - ENERGY DISSIPATION AREA

NOTES

ALL ROADWORKS, INCLUSIVE OF BOX CULVERTS, ARE TO BE DESIGNED BY OTHERS (UNO)

DESIGN MODEL FILE(S) USED FOR DOCUMENTATION OF THESE DRAWINGS
EN02754-DRAINAGE-NTH-STH-CHANNEL_A 12da

SCALE 1:200 (A1)
SCALE 1:400 (A3)

NOT FOR CONSTRUCTION

NO	DATE	DRAWING CHECK	DESIGN REVIEW	REV'D P.MGR	APP'D P.DIR	AMENDMENT
1	09.03.12	IH	JC	JW		DA ISSUE TO LEND LEASE FOR COMMENTS
2	05.12.12	LB	JH	JC	JW	D.A. ISSUE



Lend Lease

Copyright
The concepts and information contained in this document are the intellectual property of Sinclair Knight Merz. Use or copying of the document in whole or in part without the written permission of Sinclair Knight Merz constitutes an infringement of copyright.




SKM
A.C.N. 001 024 098
Sinclair Knight Merz Pty. Ltd
100 Christie Street
St Leonards
NSW 2065 Australia
Telephone: 02 9928 2100
Facsimile: 02 9928 2500

CLIENT LEND LEASE			
PROJECT JORDAN SPRINGS NORTH TO SOUTH OPEN CHANNEL			
DRAFTER LA	DRAFTING CHECK IH	REVIEWED PROJECT MANAGER JC	APPROVED PROJECT DIRECTOR JW
DESIGNED SK	DESIGN REVIEW JC		

TITLE TRANSITION DETAIL OF OPEN CHANNEL BASE AT ROAD 8 BOX CULVERT			
SCALE 1:200	SKM PROJECT No EN02754	DRAWING No EN02754-C-515	AMDT 2

Plot Date: 05 Dec 2012 @ 09:53:31 Login Name: lbarrett! Cad File: I:\ENVA\Projects\EN02754\Deliverables\Drawings\Civil\Draws\EN02754-C-515-516.dwg

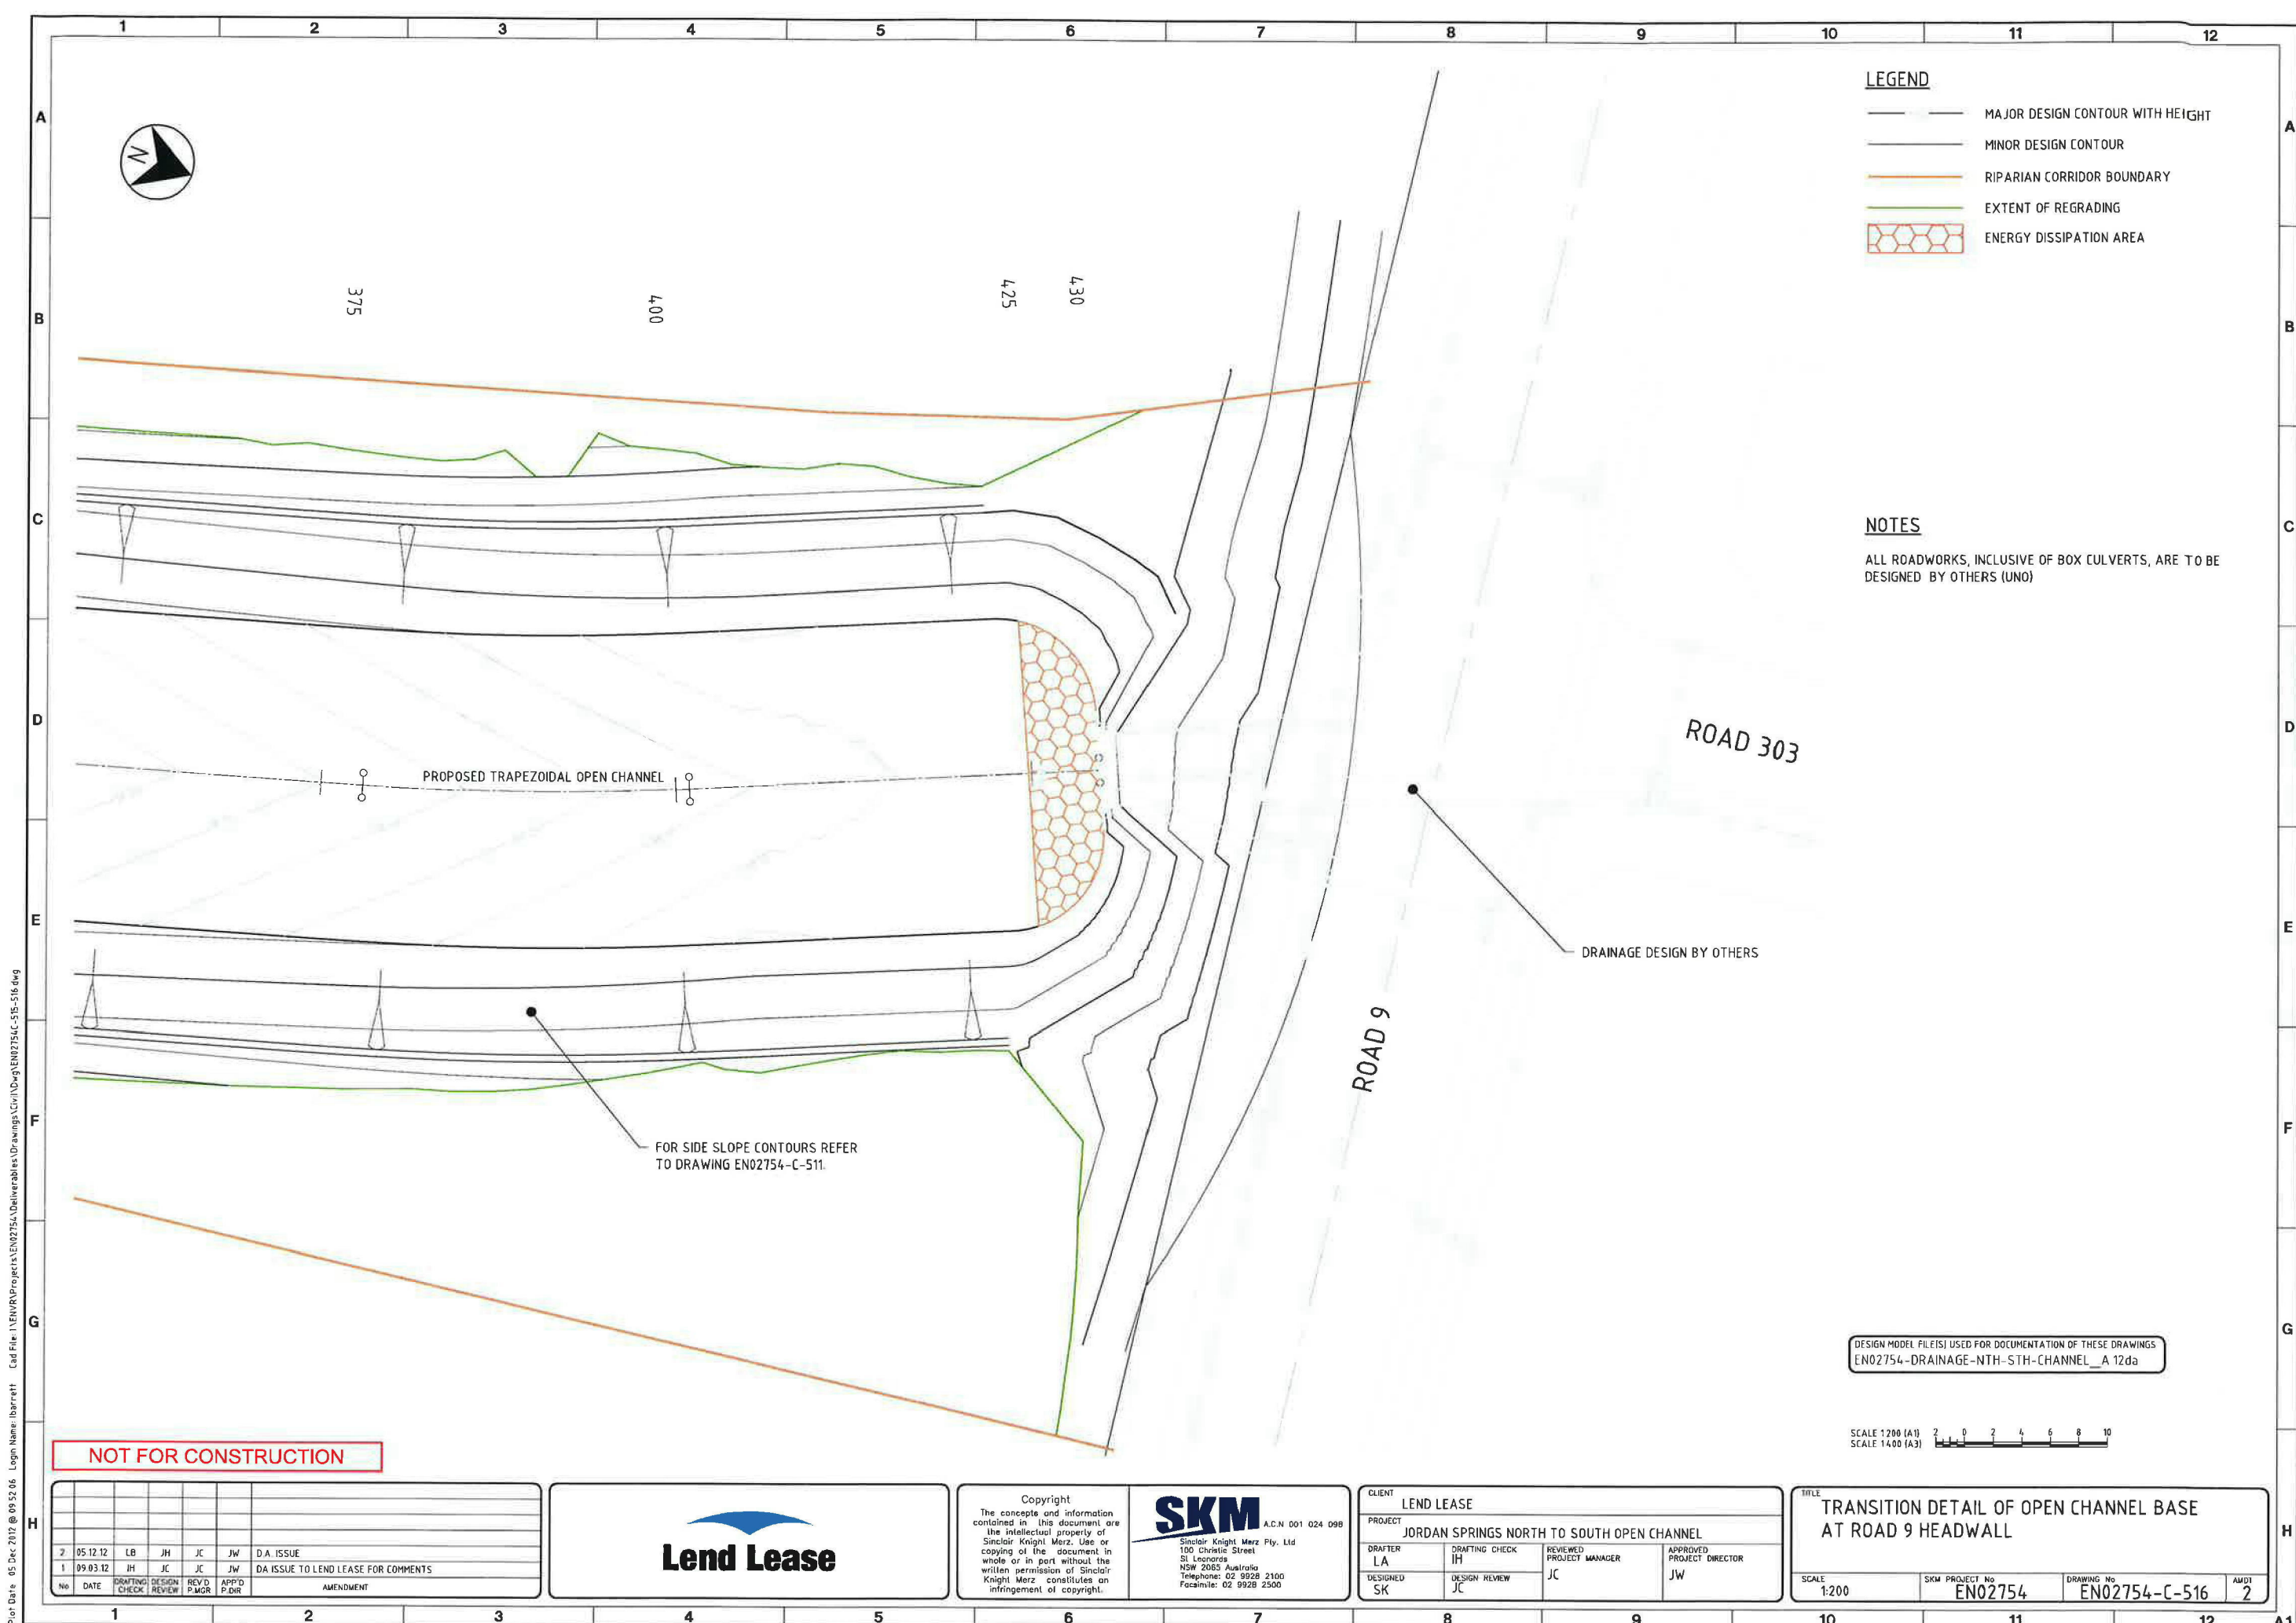

- LEGEND**
- MAJOR DESIGN CONTOUR WITH HEIGHT
 - MINOR DESIGN CONTOUR
 - RIPARIAN CORRIDOR BOUNDARY
 - EXTENT OF REGRADING
 - ENERGY DISSIPATION AREA

NOTES

ALL ROADWORKS, INCLUSIVE OF BOX CULVERTS, ARE TO BE DESIGNED BY OTHERS (UNO)

DESIGN MODEL FILE(S) USED FOR DOCUMENTATION OF THESE DRAWINGS:
EN02754-DRAINAGE-NTH-STH-CHANNEL_A 12da

SCALE 1:200 (A1)
SCALE 1:400 (A3)

NOT FOR CONSTRUCTION

NO	DATE	DRAFTING	DESIGN	REVIEW	REV'D	APP'D	AMENDMENT
1	09.03.12	JH	JC	JW	JW	JW	DA ISSUE TO LEND LEASE FOR COMMENTS
2	05.12.12	LB	JH	JC	JW	JW	DA ISSUE




Copyright
The concepts and information contained in this document are the intellectual property of Sinclair Knight Merz. Use or copying of the document in whole or in part without the written permission of Sinclair Knight Merz constitutes an infringement of copyright.

SKM A.C.N. 001 024 098
Sinclair Knight Merz Pty. Ltd
100 Christie Street
St Leonards
NSW 2065 Australia
Telephone: 02 9928 2100
Facsimile: 02 9928 2500


CLIENT LEND LEASE	PROJECT JORDAN SPRINGS NORTH TO SOUTH OPEN CHANNEL
DRAFTER LA	DRAFTING CHECK IH
DESIGNED SK	DESIGN REVIEW JC
REVIEWED PROJECT MANAGER JC	APPROVED PROJECT DIRECTOR JW

TITLE TRANSITION DETAIL OF OPEN CHANNEL BASE AT ROAD 9 HEADWALL			
SCALE 1:200	SKM PROJECT No EN02754	DRAWING No EN02754-C-516	AMD 2

Plot Date: 05 Dec 2012 @ 09:52:06 Login Name: lbarrett Cad File: I:\ENVR\Projects\EN02754\Deliverables\Drawings\Civil\DWG\EN02754-C-516.dwg

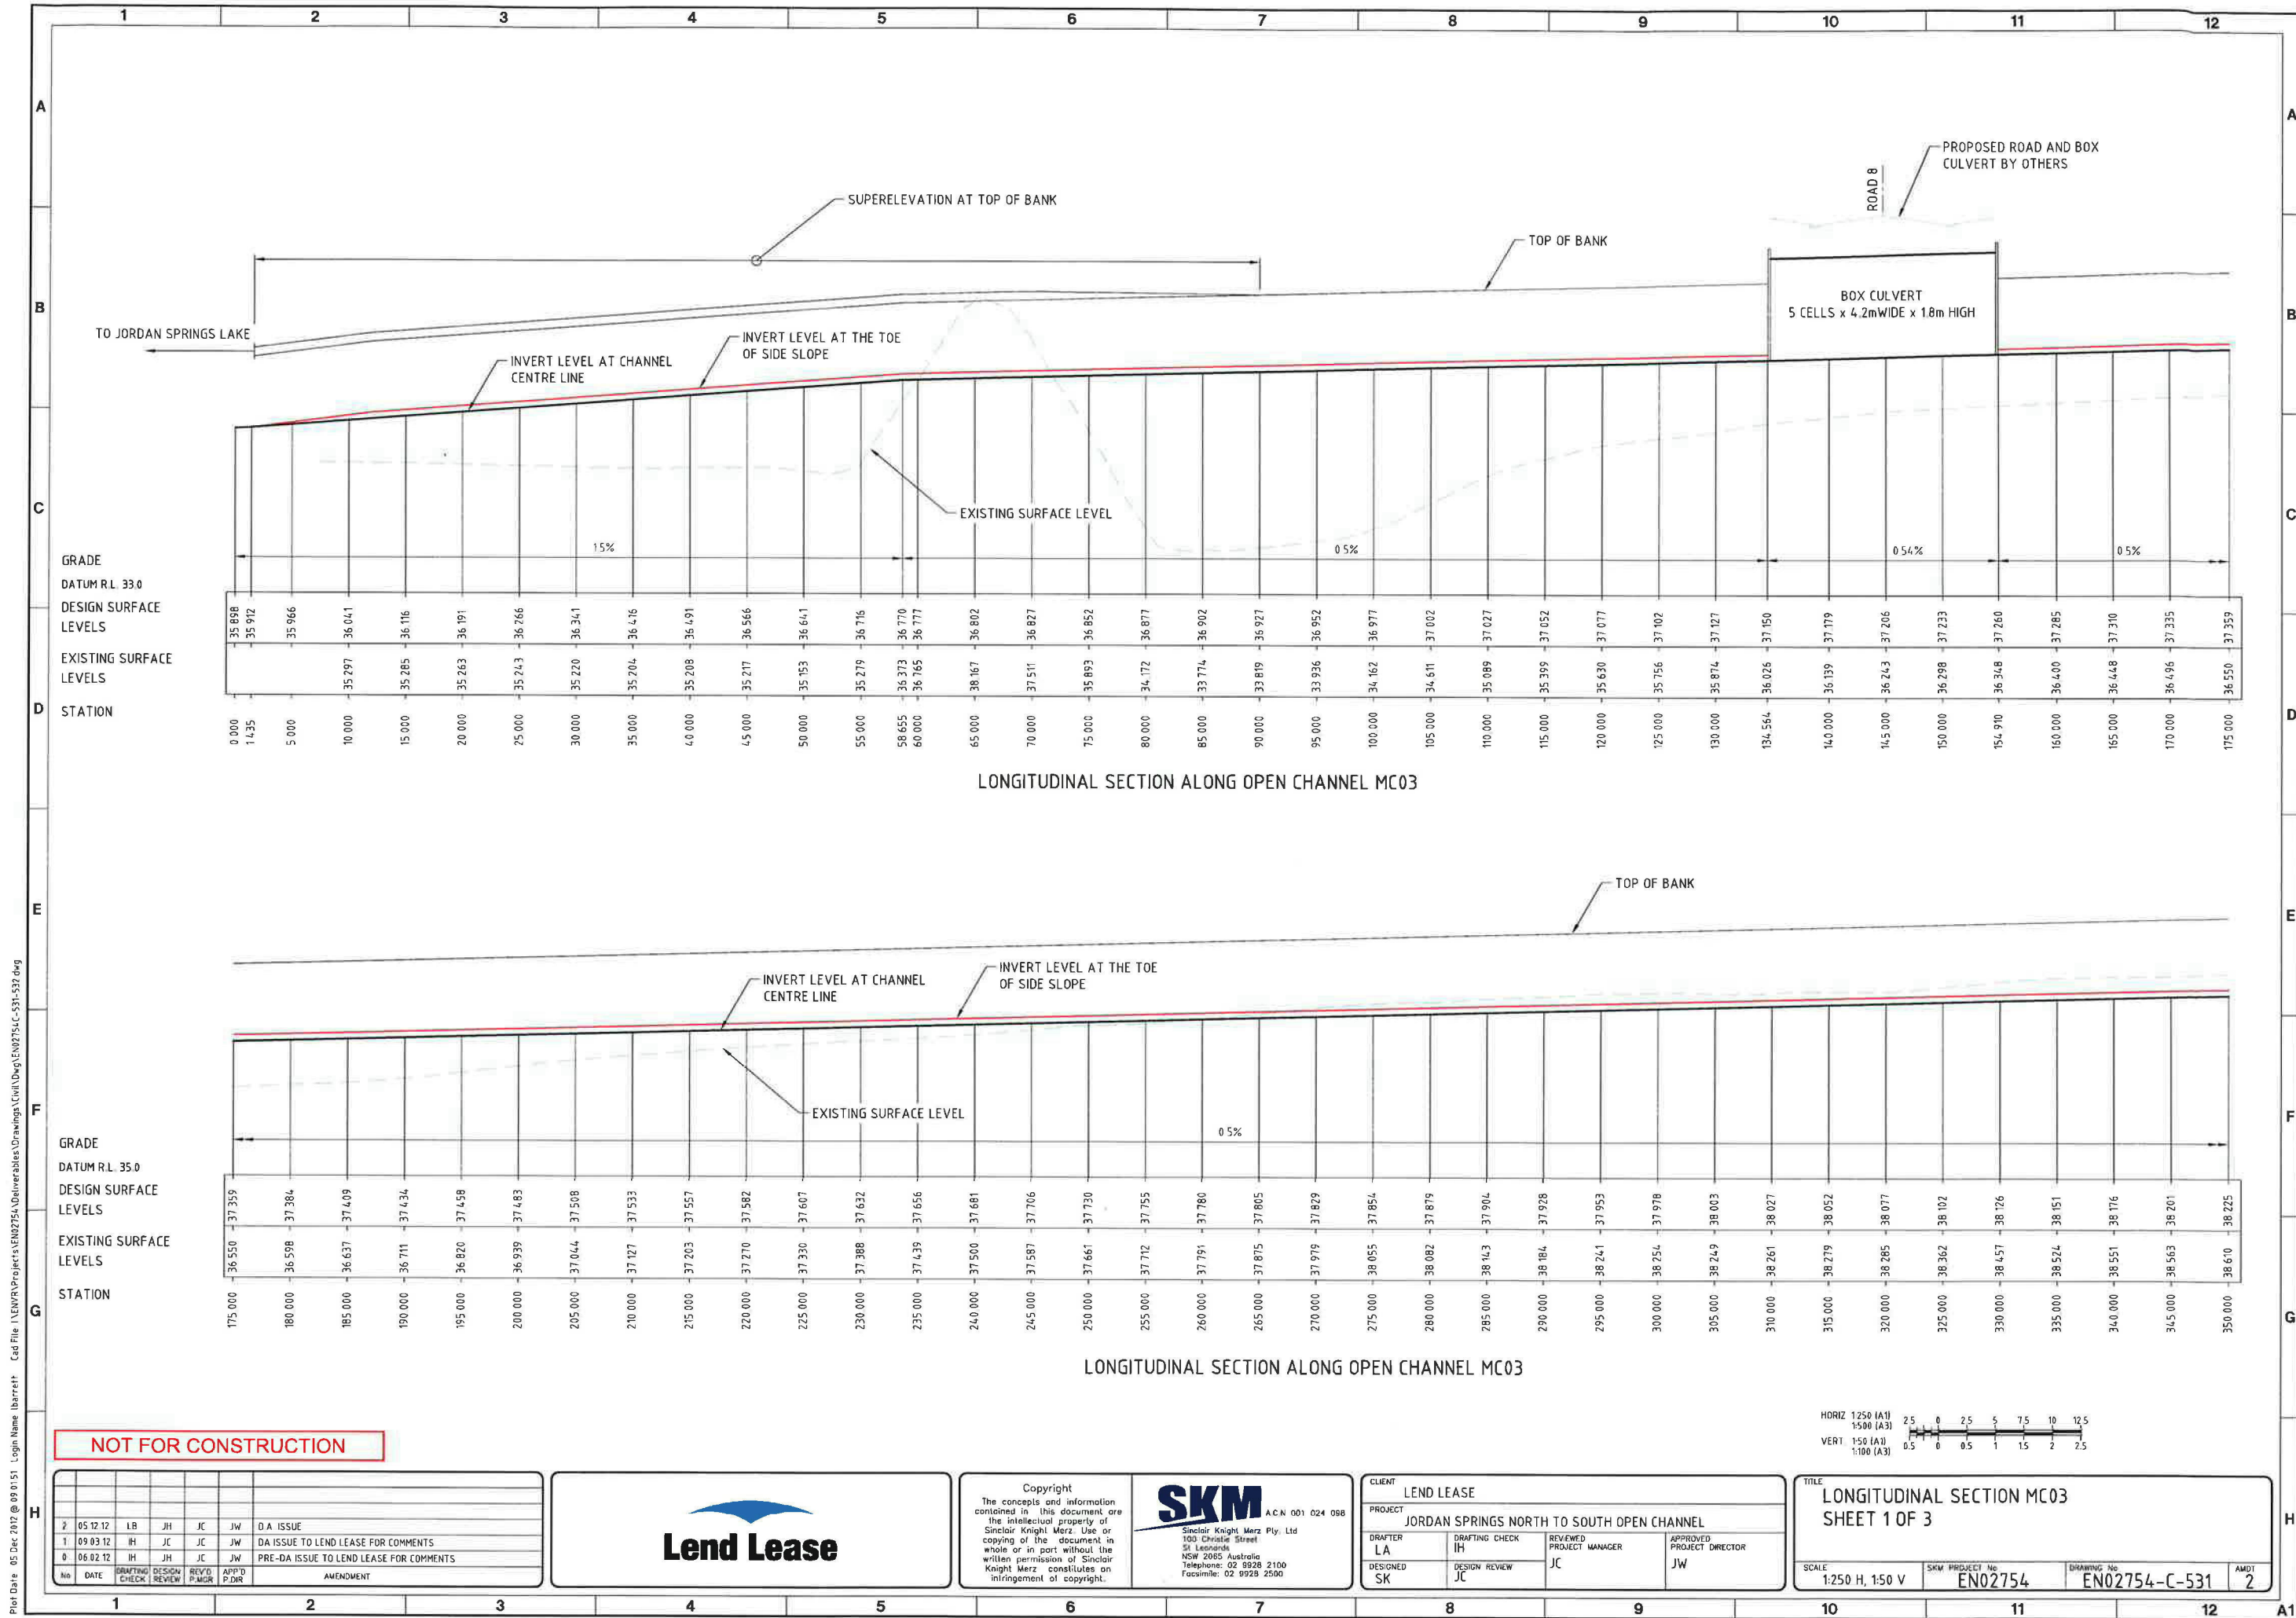

Plot Date: 05 Dec 2012 @ 09:05:50 Logon Name: lbarrett Cad File: \\ENVR\Projects\EN02754\Deliverables\Drawings\Civil\EN02754C-531-532.dwg

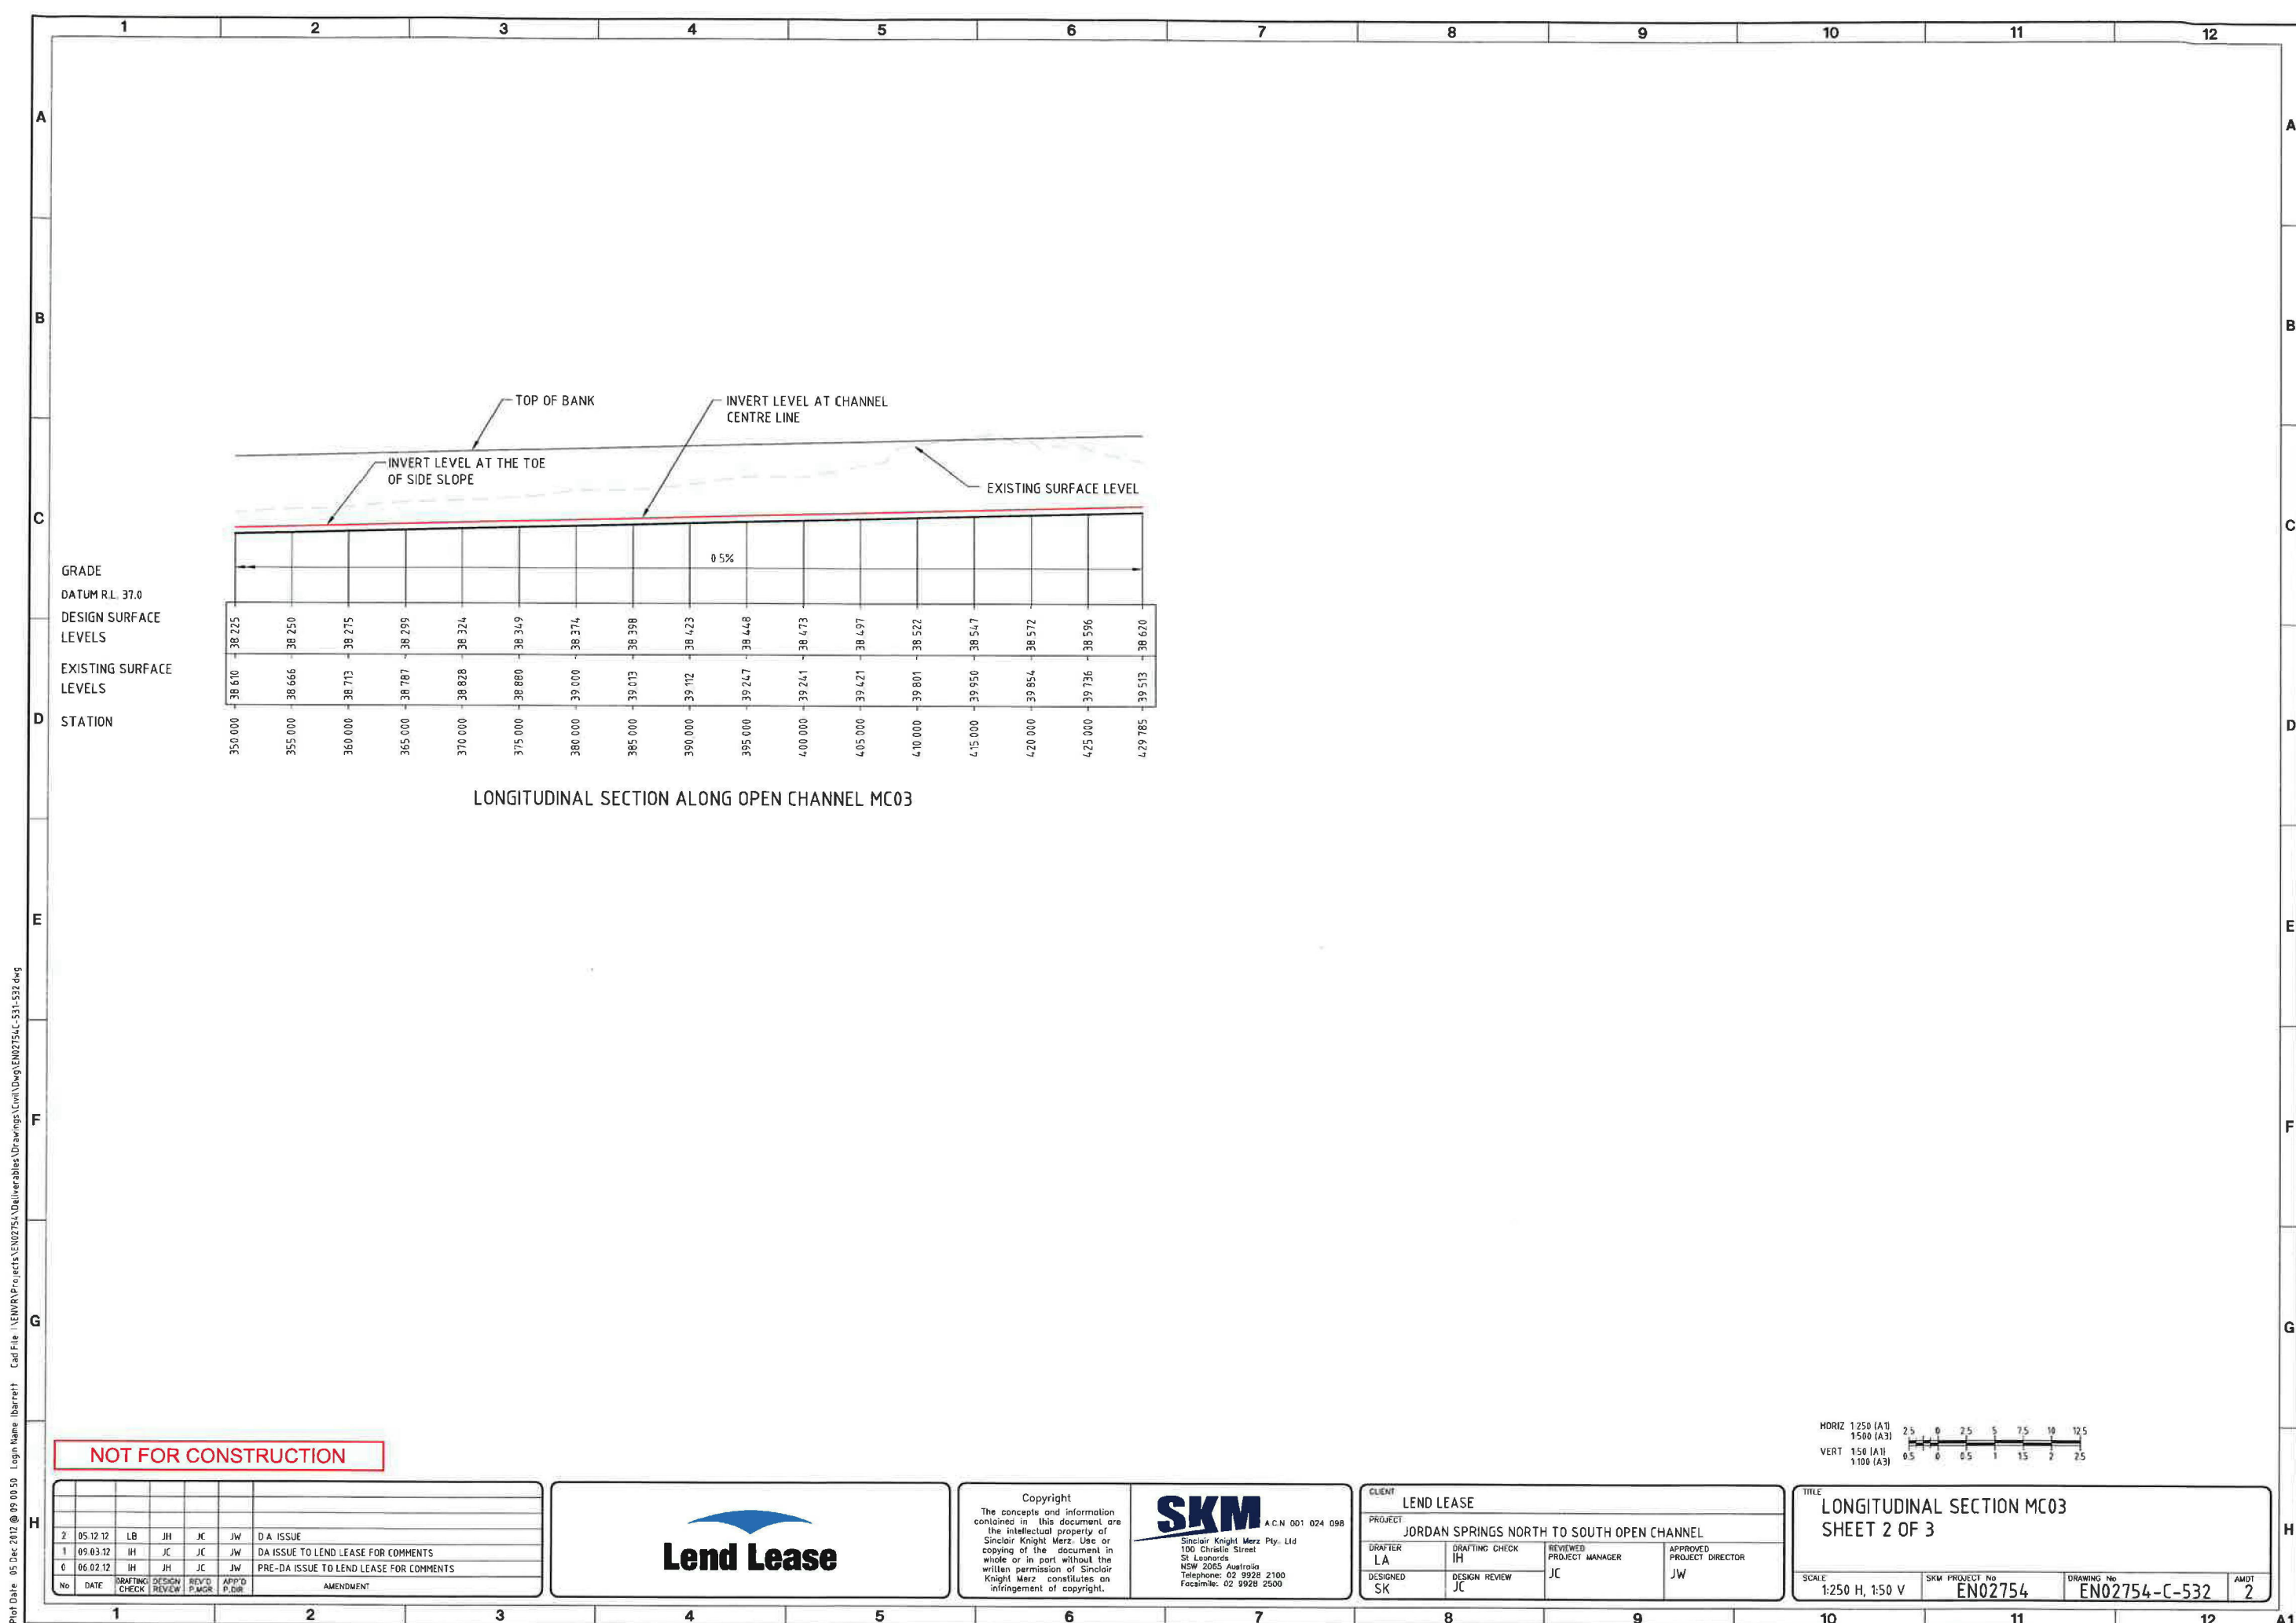

NOT FOR CONSTRUCTION

2	05.12.12	LB	JH	JC	JW	DA ISSUE
1	05.03.12	IH	JC	JC	JW	DA ISSUE TO LEND LEASE FOR COMMENTS
0	06.02.12	IH	JH	JC	JW	PRE-DA ISSUE TO LEND LEASE FOR COMMENTS
No	DATE	DRAFTING	DESIGN	REV'D	APP'D	AMENDMENT
		CHECK	REVIEW	P.MGR	P.DIR	





Copyright
The concepts and information contained in this document are the intellectual property of Sinclair Knight Merz. Use or copying of the document in whole or in part without the written permission of Sinclair Knight Merz constitutes an infringement of copyright.





CLIENT	LEND LEASE
PROJECT	JORDAN SPRINGS NORTH TO SOUTH OPEN CHANNEL
DRAFTER	LA
DESIGNED	SK
DRAFTING CHECK	IH
DESIGN REVIEW	JC
REVIEWED	JC
PROJECT MANAGER	
APPROVED	JW
PROJECT DIRECTOR	

TITLE	LONGITUDINAL SECTION MC03
SHEET	2 OF 3
SCALE	1:250 H, 1:50 V
SKM PROJECT NO	EN02754
DRAWING NO	EN02754-C-532
AMDT	2

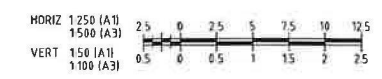

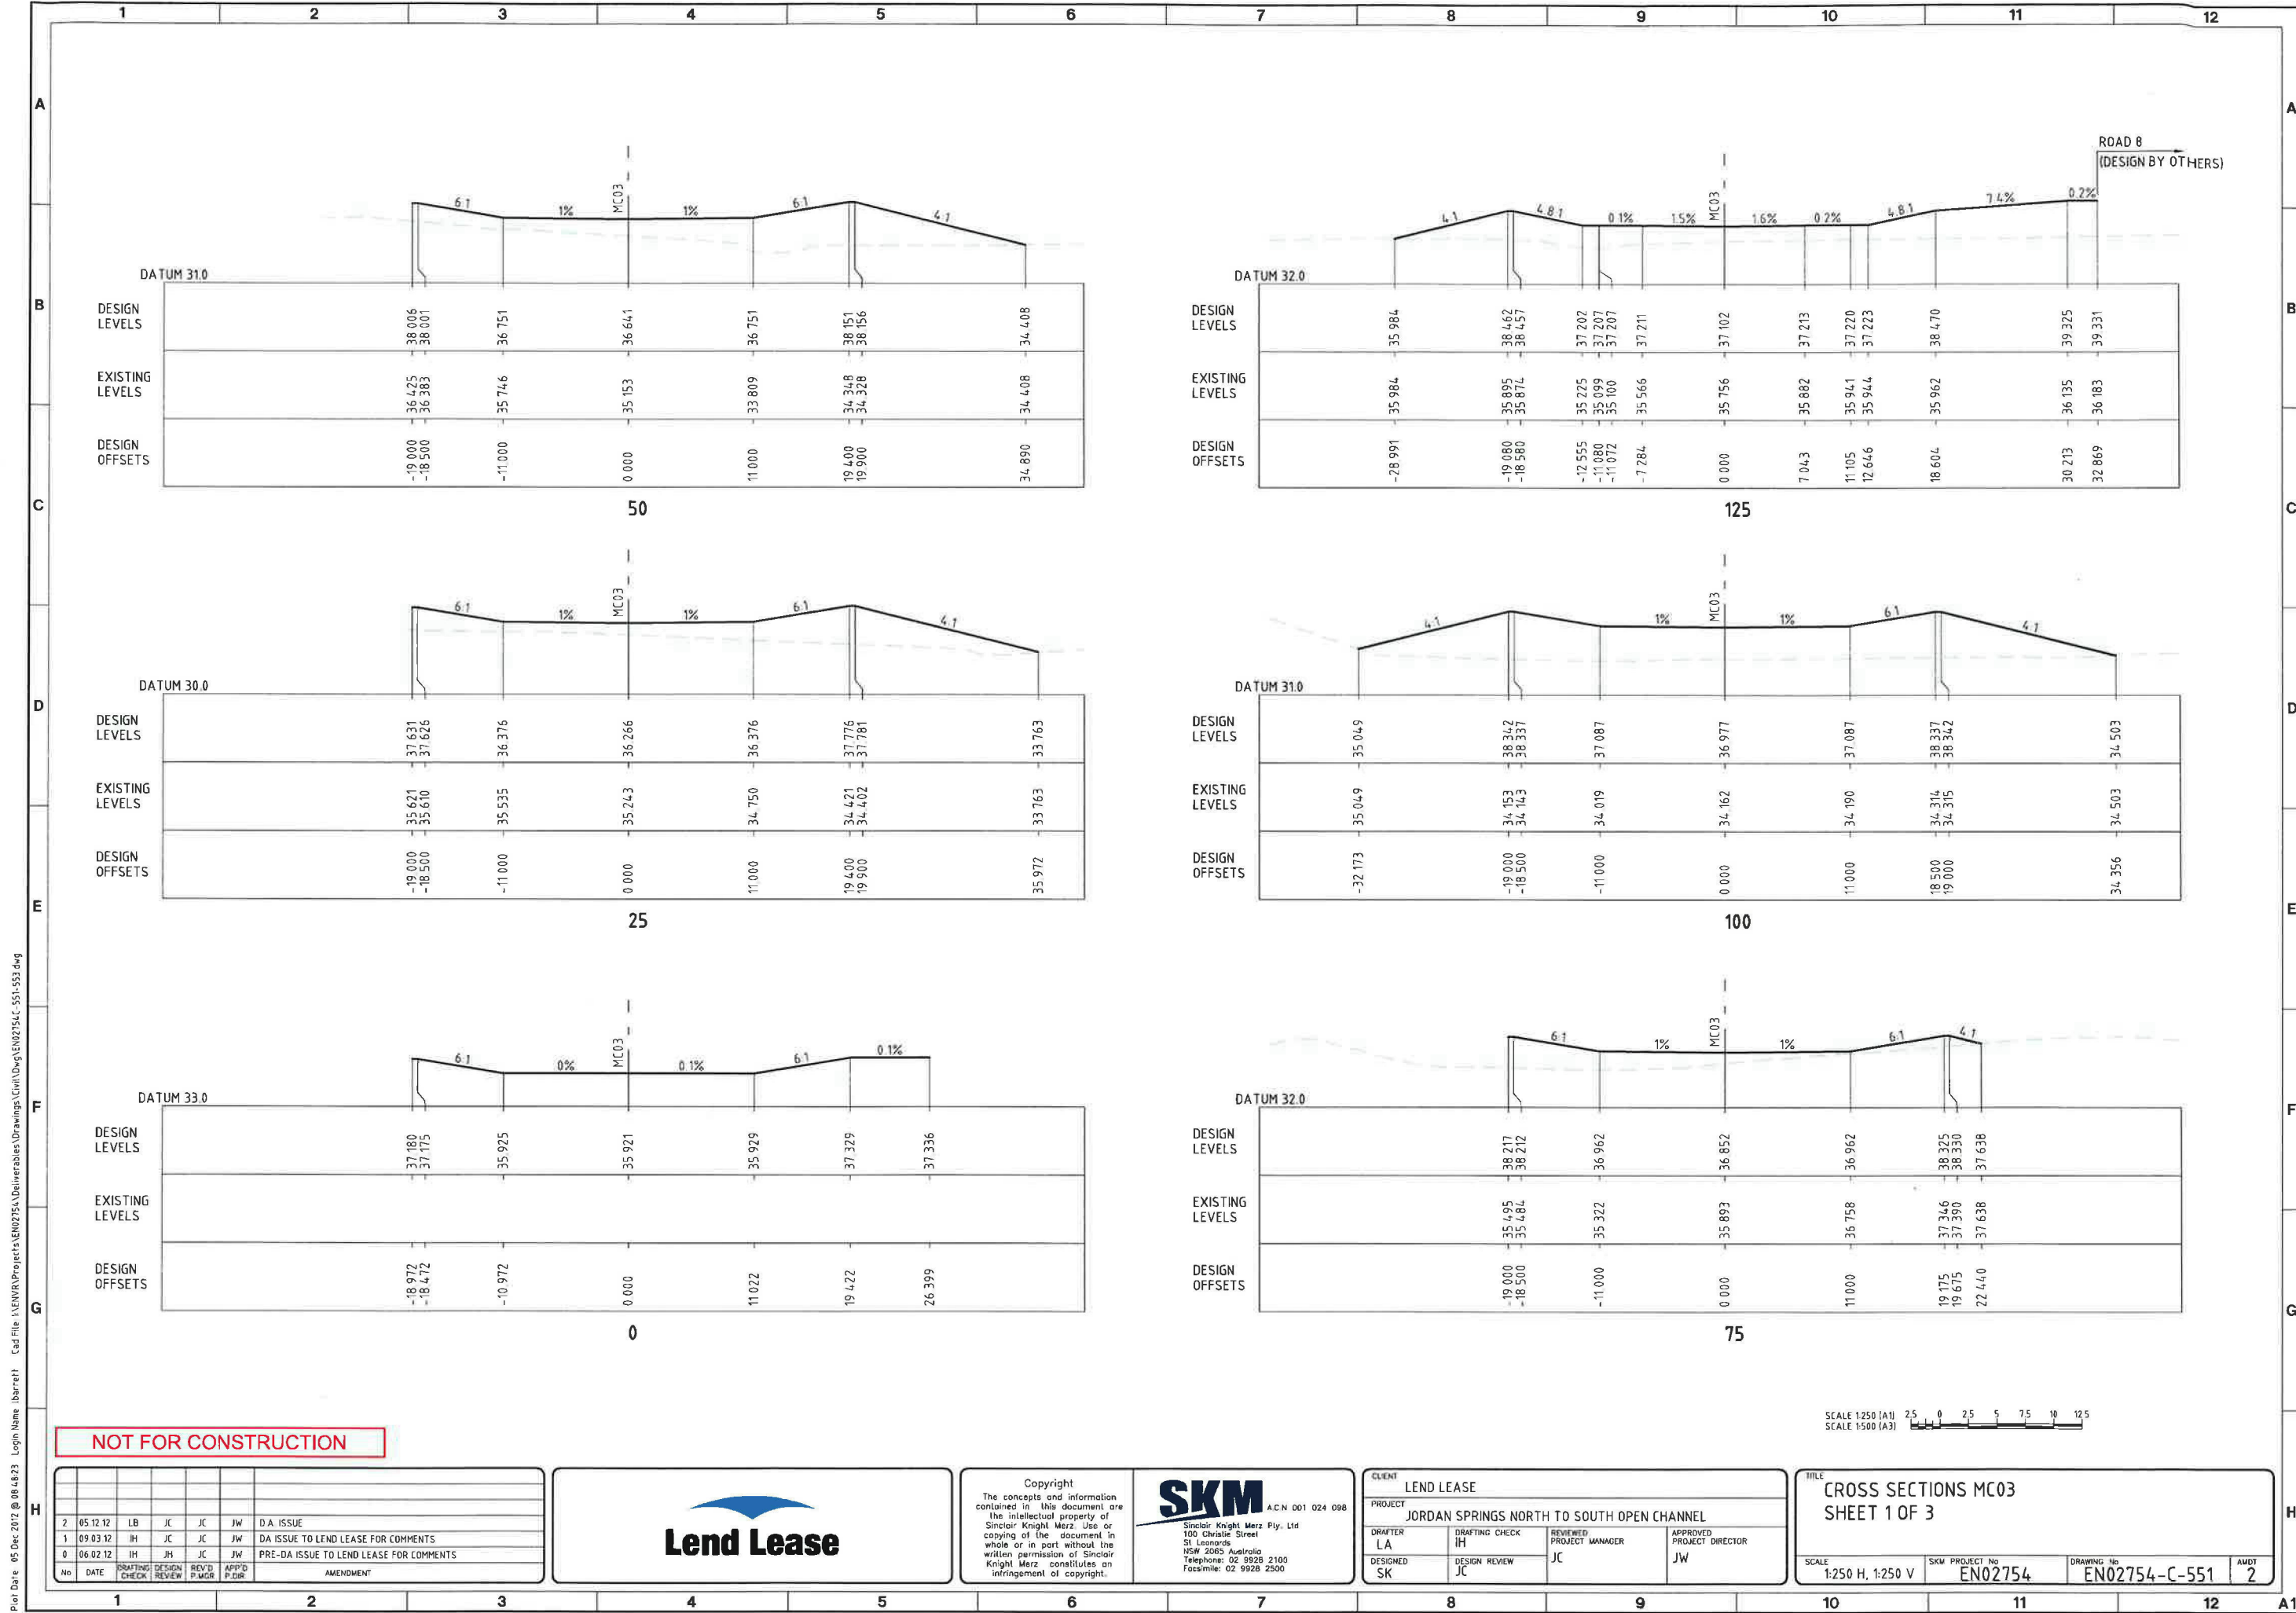

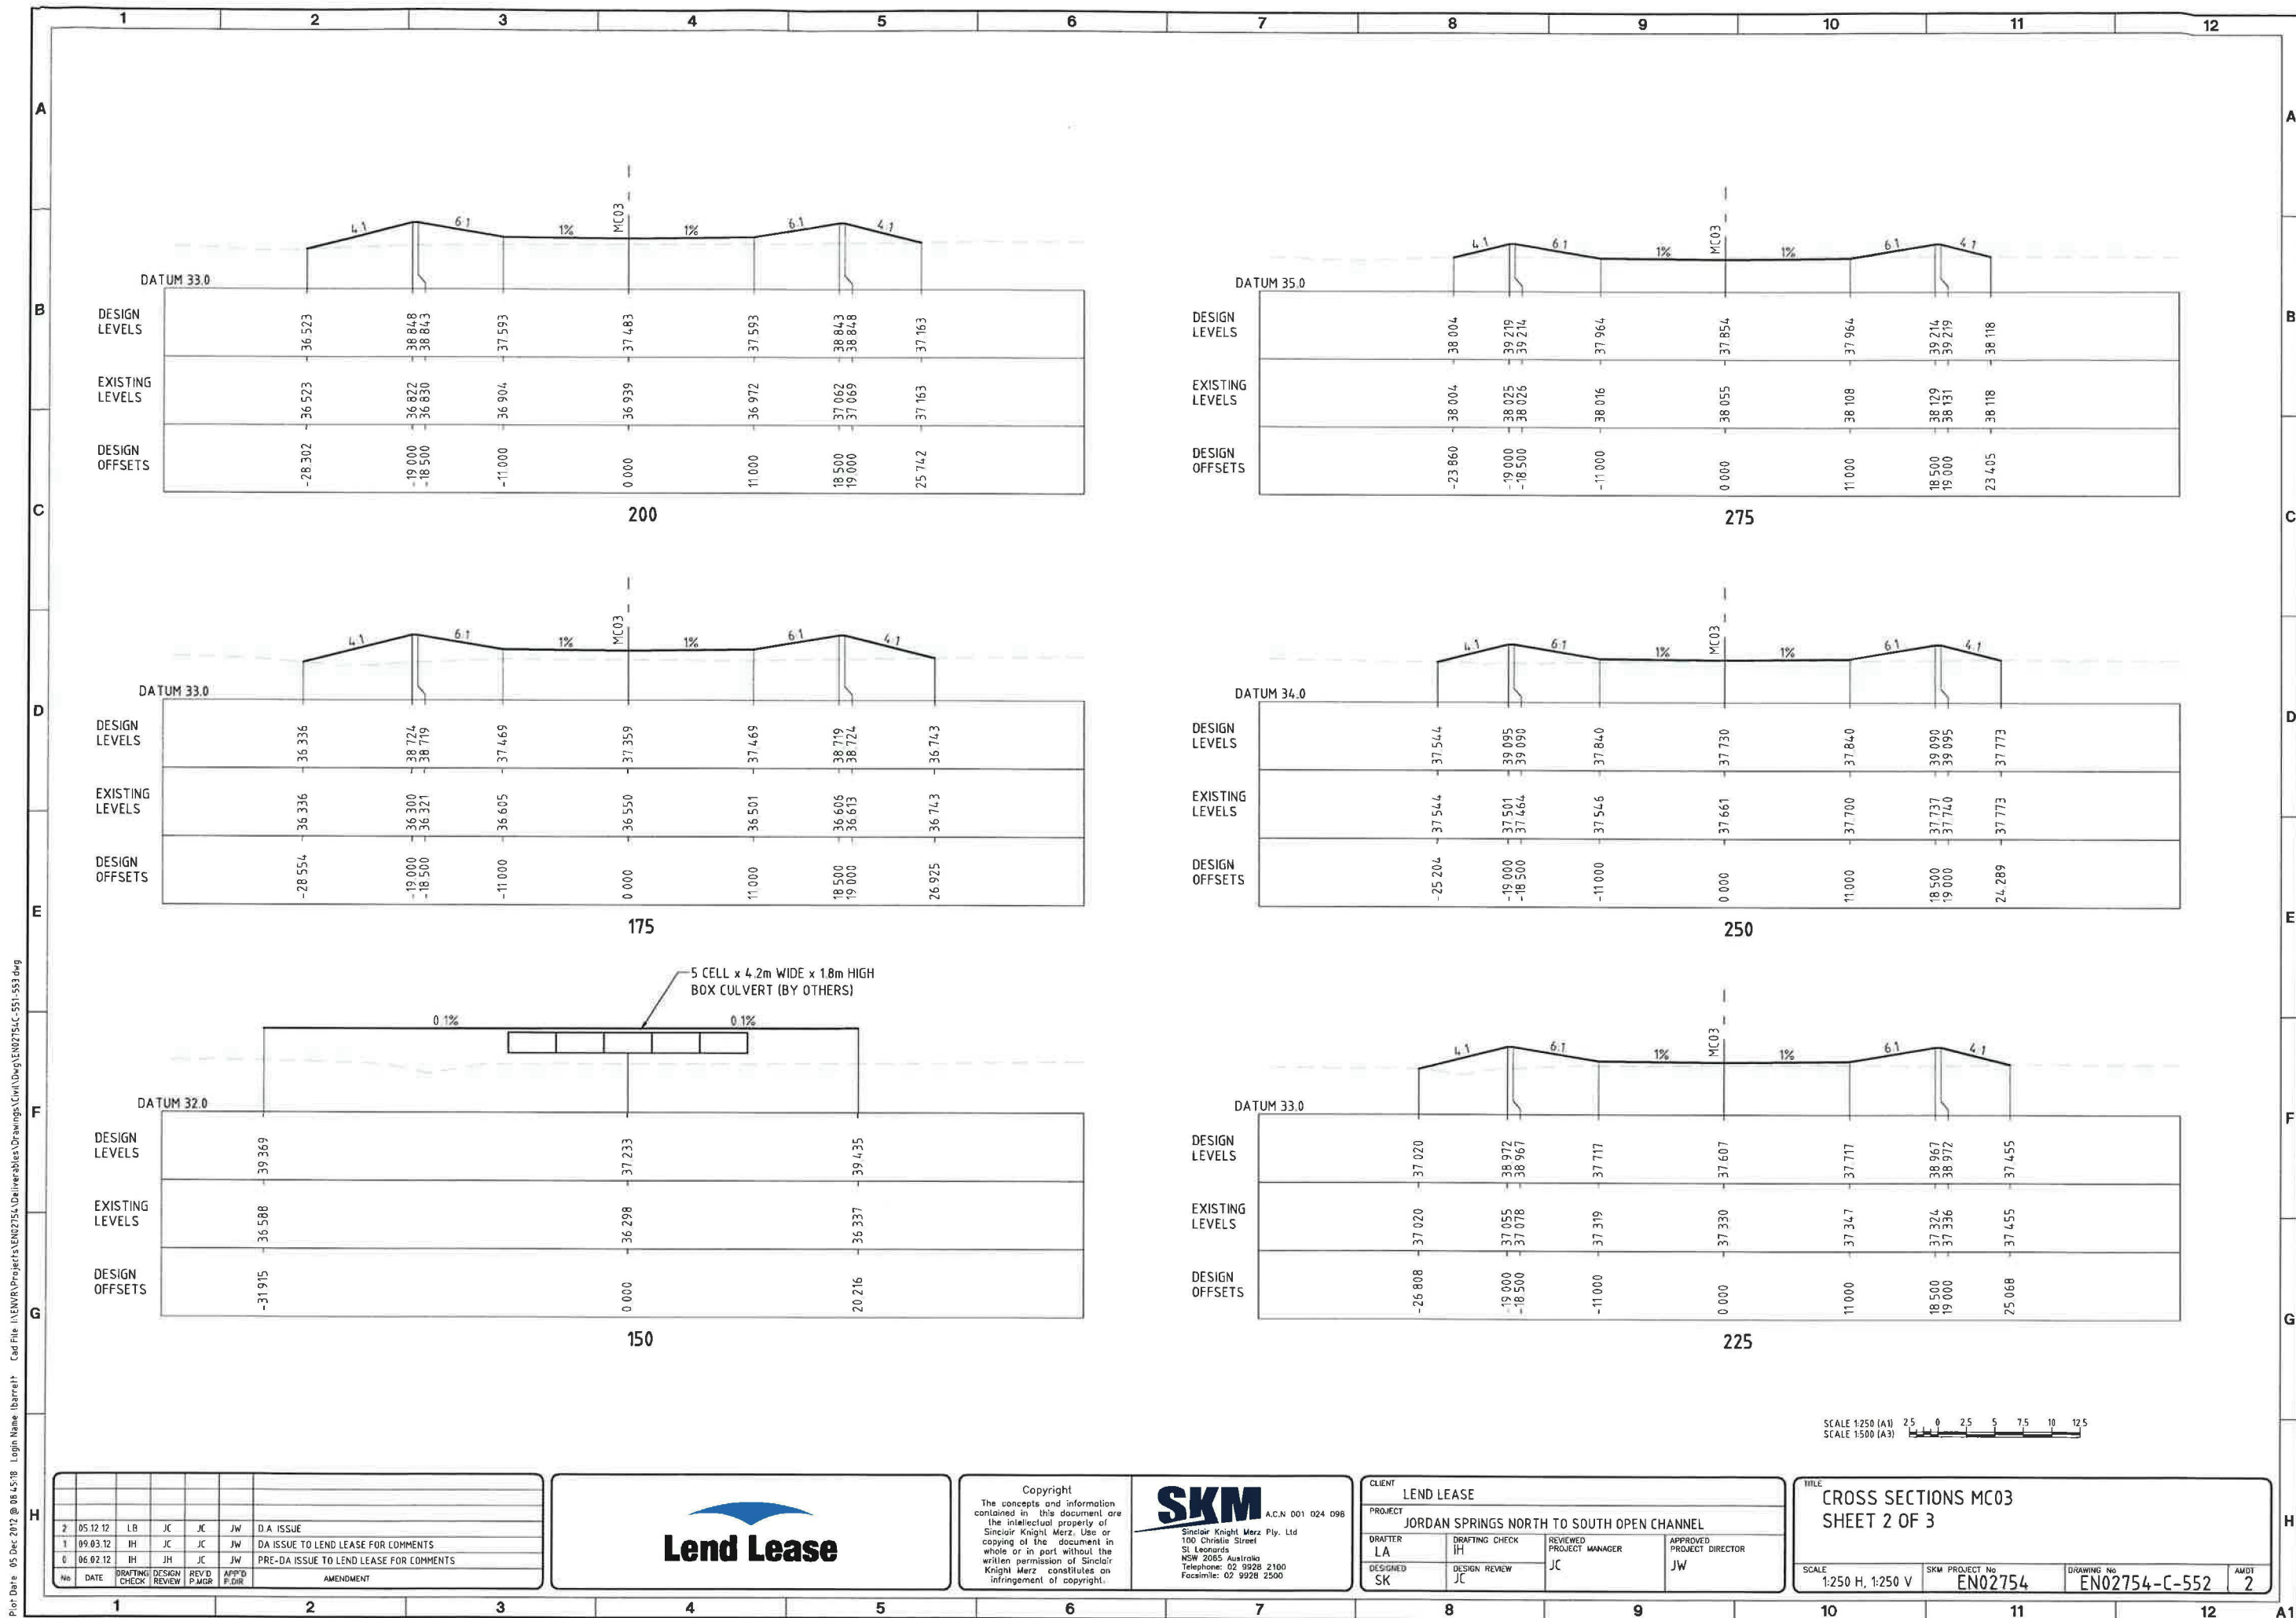

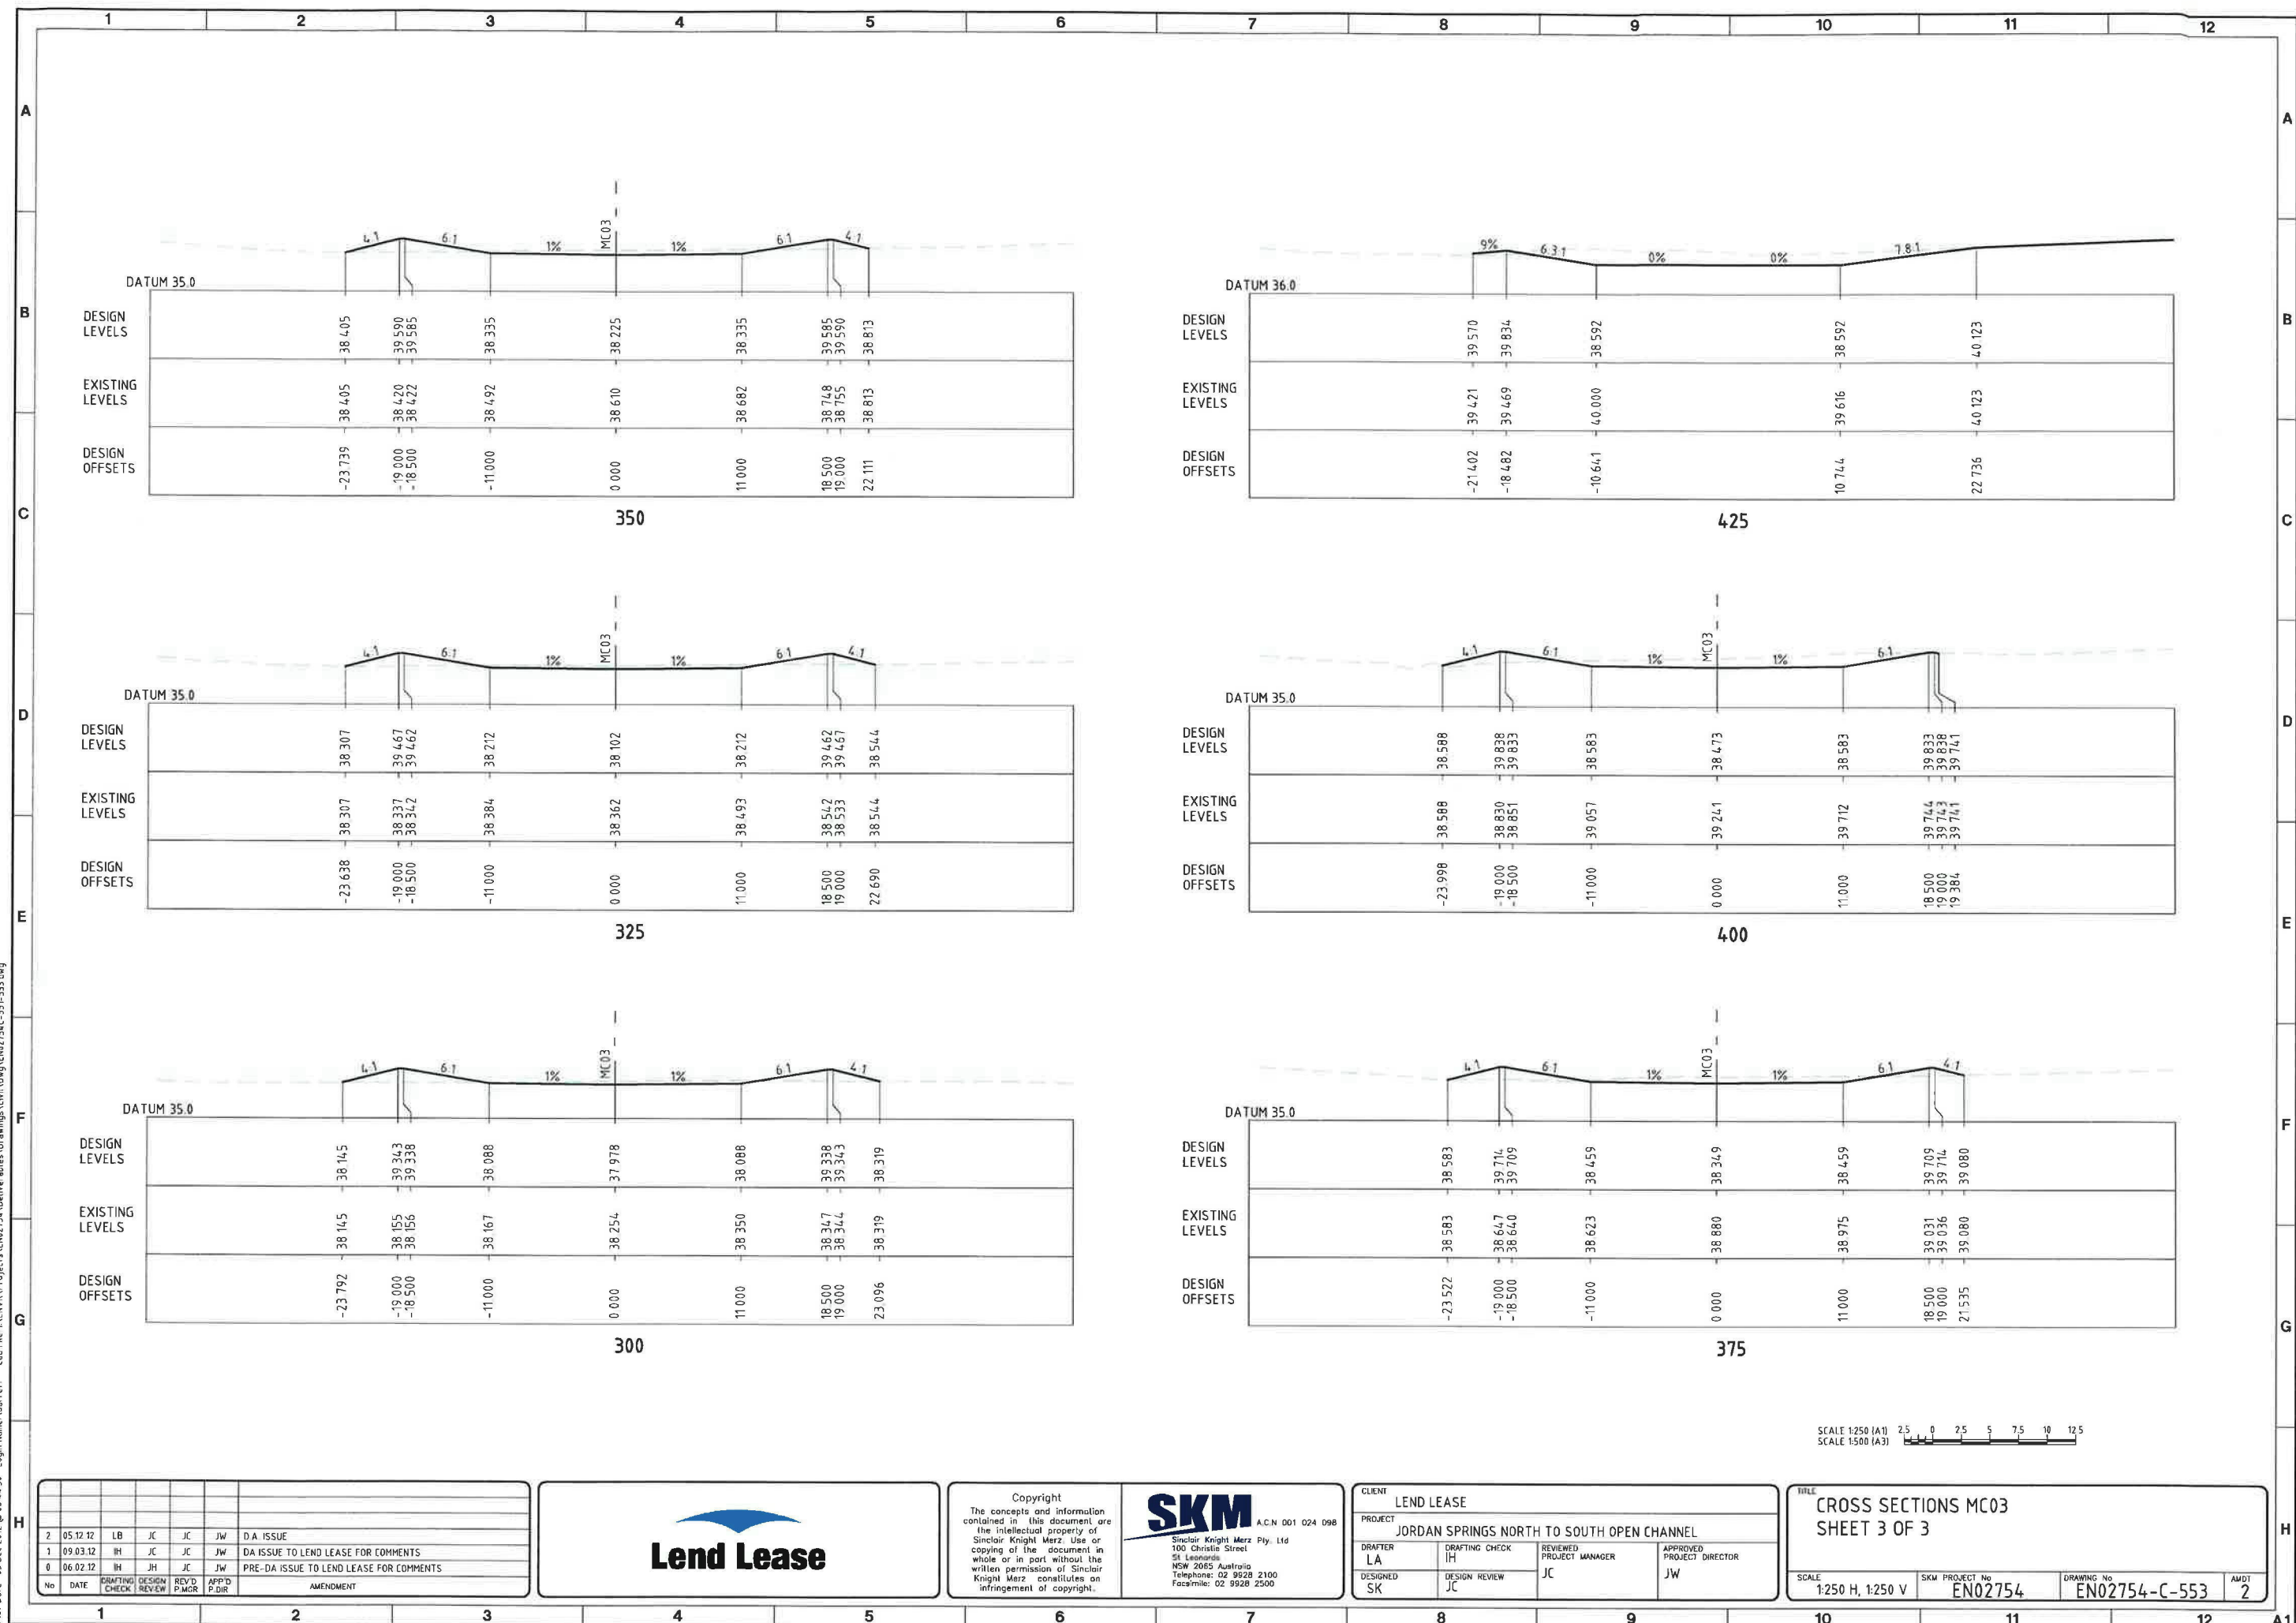



Appendix H
Engineering Plans for the East-West channel, prepared by SKM



JORDAN SPRINGS EAST TO WEST OPEN CHANNEL



DRAWING INDEX

DRAWING No	DRAWING TITLE
EN02754-C-601	COVER SHEET AND DRAWING INDEX
EN02754-C-610	OPEN CHANNEL LAYOUT PLAN - SHEET 1 OF 4
EN02754-C-611	OPEN CHANNEL LAYOUT PLAN - SHEET 2 OF 4
EN02754-C-612	OPEN CHANNEL LAYOUT PLAN - SHEET 3 OF 4
EN02754-C-613	OPEN CHANNEL LAYOUT PLAN - SHEET 4 OF 4
EN02754-C-631	LONGITUDINAL SECTIONS MC01 - SHEET 1 OF 3
EN02754-C-632	LONGITUDINAL SECTIONS MC01 - SHEET 2 OF 3
EN02754-C-633	LONGITUDINAL SECTIONS MC01 - SHEET 3 OF 3
EN02754-C-634	LONGITUDINAL SECTIONS MC02 - SHEET 1 OF 1
EN02754-C-651	CROSS SECTIONS MC01 - SHEET 1 OF 8
EN02754-C-652	CROSS SECTIONS MC01 - SHEET 2 OF 8
EN02754-C-653	CROSS SECTIONS MC01 - SHEET 3 OF 8
EN02754-C-654	CROSS SECTIONS MC01 - SHEET 4 OF 8
EN02754-C-655	CROSS SECTIONS MC01 - SHEET 5 OF 8
EN02754-C-656	CROSS SECTIONS MC01 - SHEET 6 OF 8
EN02754-C-657	CROSS SECTIONS MC01 - SHEET 7 OF 8
EN02754-C-658	CROSS SECTIONS MC01 - SHEET 8 OF 8

SCALE 1:5000 (A1) 50 0 50 100 150 200 250
SCALE 1:10000 (A3)

NOT FOR CONSTRUCTION

3	05.12.12	LB	JH	JC	JW	DA ISSUE
2	27.11.12	SM	JH	JC		AMENDED BOX CULVERT LOCATIONS FOR DA ISSUE
1	18.09.12	CG	JH	JC		AMENDED BOX CULVERT LOCATIONS FOR DA ISSUE
0	08.06.12	IH	JH	JC		PRE-DA ISSUE TO LEND LEASE FOR COMMENTS
No	DATE	DRAFTING CHECK	DESIGN REVIEW	REV'D P.MGR	APP'D P.DIR	AMENDMENT





Copyright
The concepts and information
contained in this document are
the intellectual property of
Sinclair Knight Merz. Use or
copying of the document in
whole or in part without the
written permission of Sinclair
Knight Merz constitutes an
infringement of copyright.

SKM A.C.N. 001 024 098
Sinclair Knight Merz Pty. Ltd.
100 Christie Street
St Leonards
NSW 2055 Australia
Telephone: 02 9528 2100
Facsimile: 02 9528 2500

CLIENT	LEND LEASE
PROJECT	JORDAN SPRINGS EAST TO WEST OPEN CHANNEL
DRAFTER	LB
DESIGNED	JC
DRAFTING CHECK	IH
DESIGN REVIEW	JC
REVIEWED PROJECT MANAGER	JC
APPROVED PROJECT DIRECTOR	

TITLE	COVER SHEET AND DRAWING INDEX
SCALE	1:5000
SKM PROJECT No	EN02754
DRAWING No	EN02754-C-601
AMDT	3

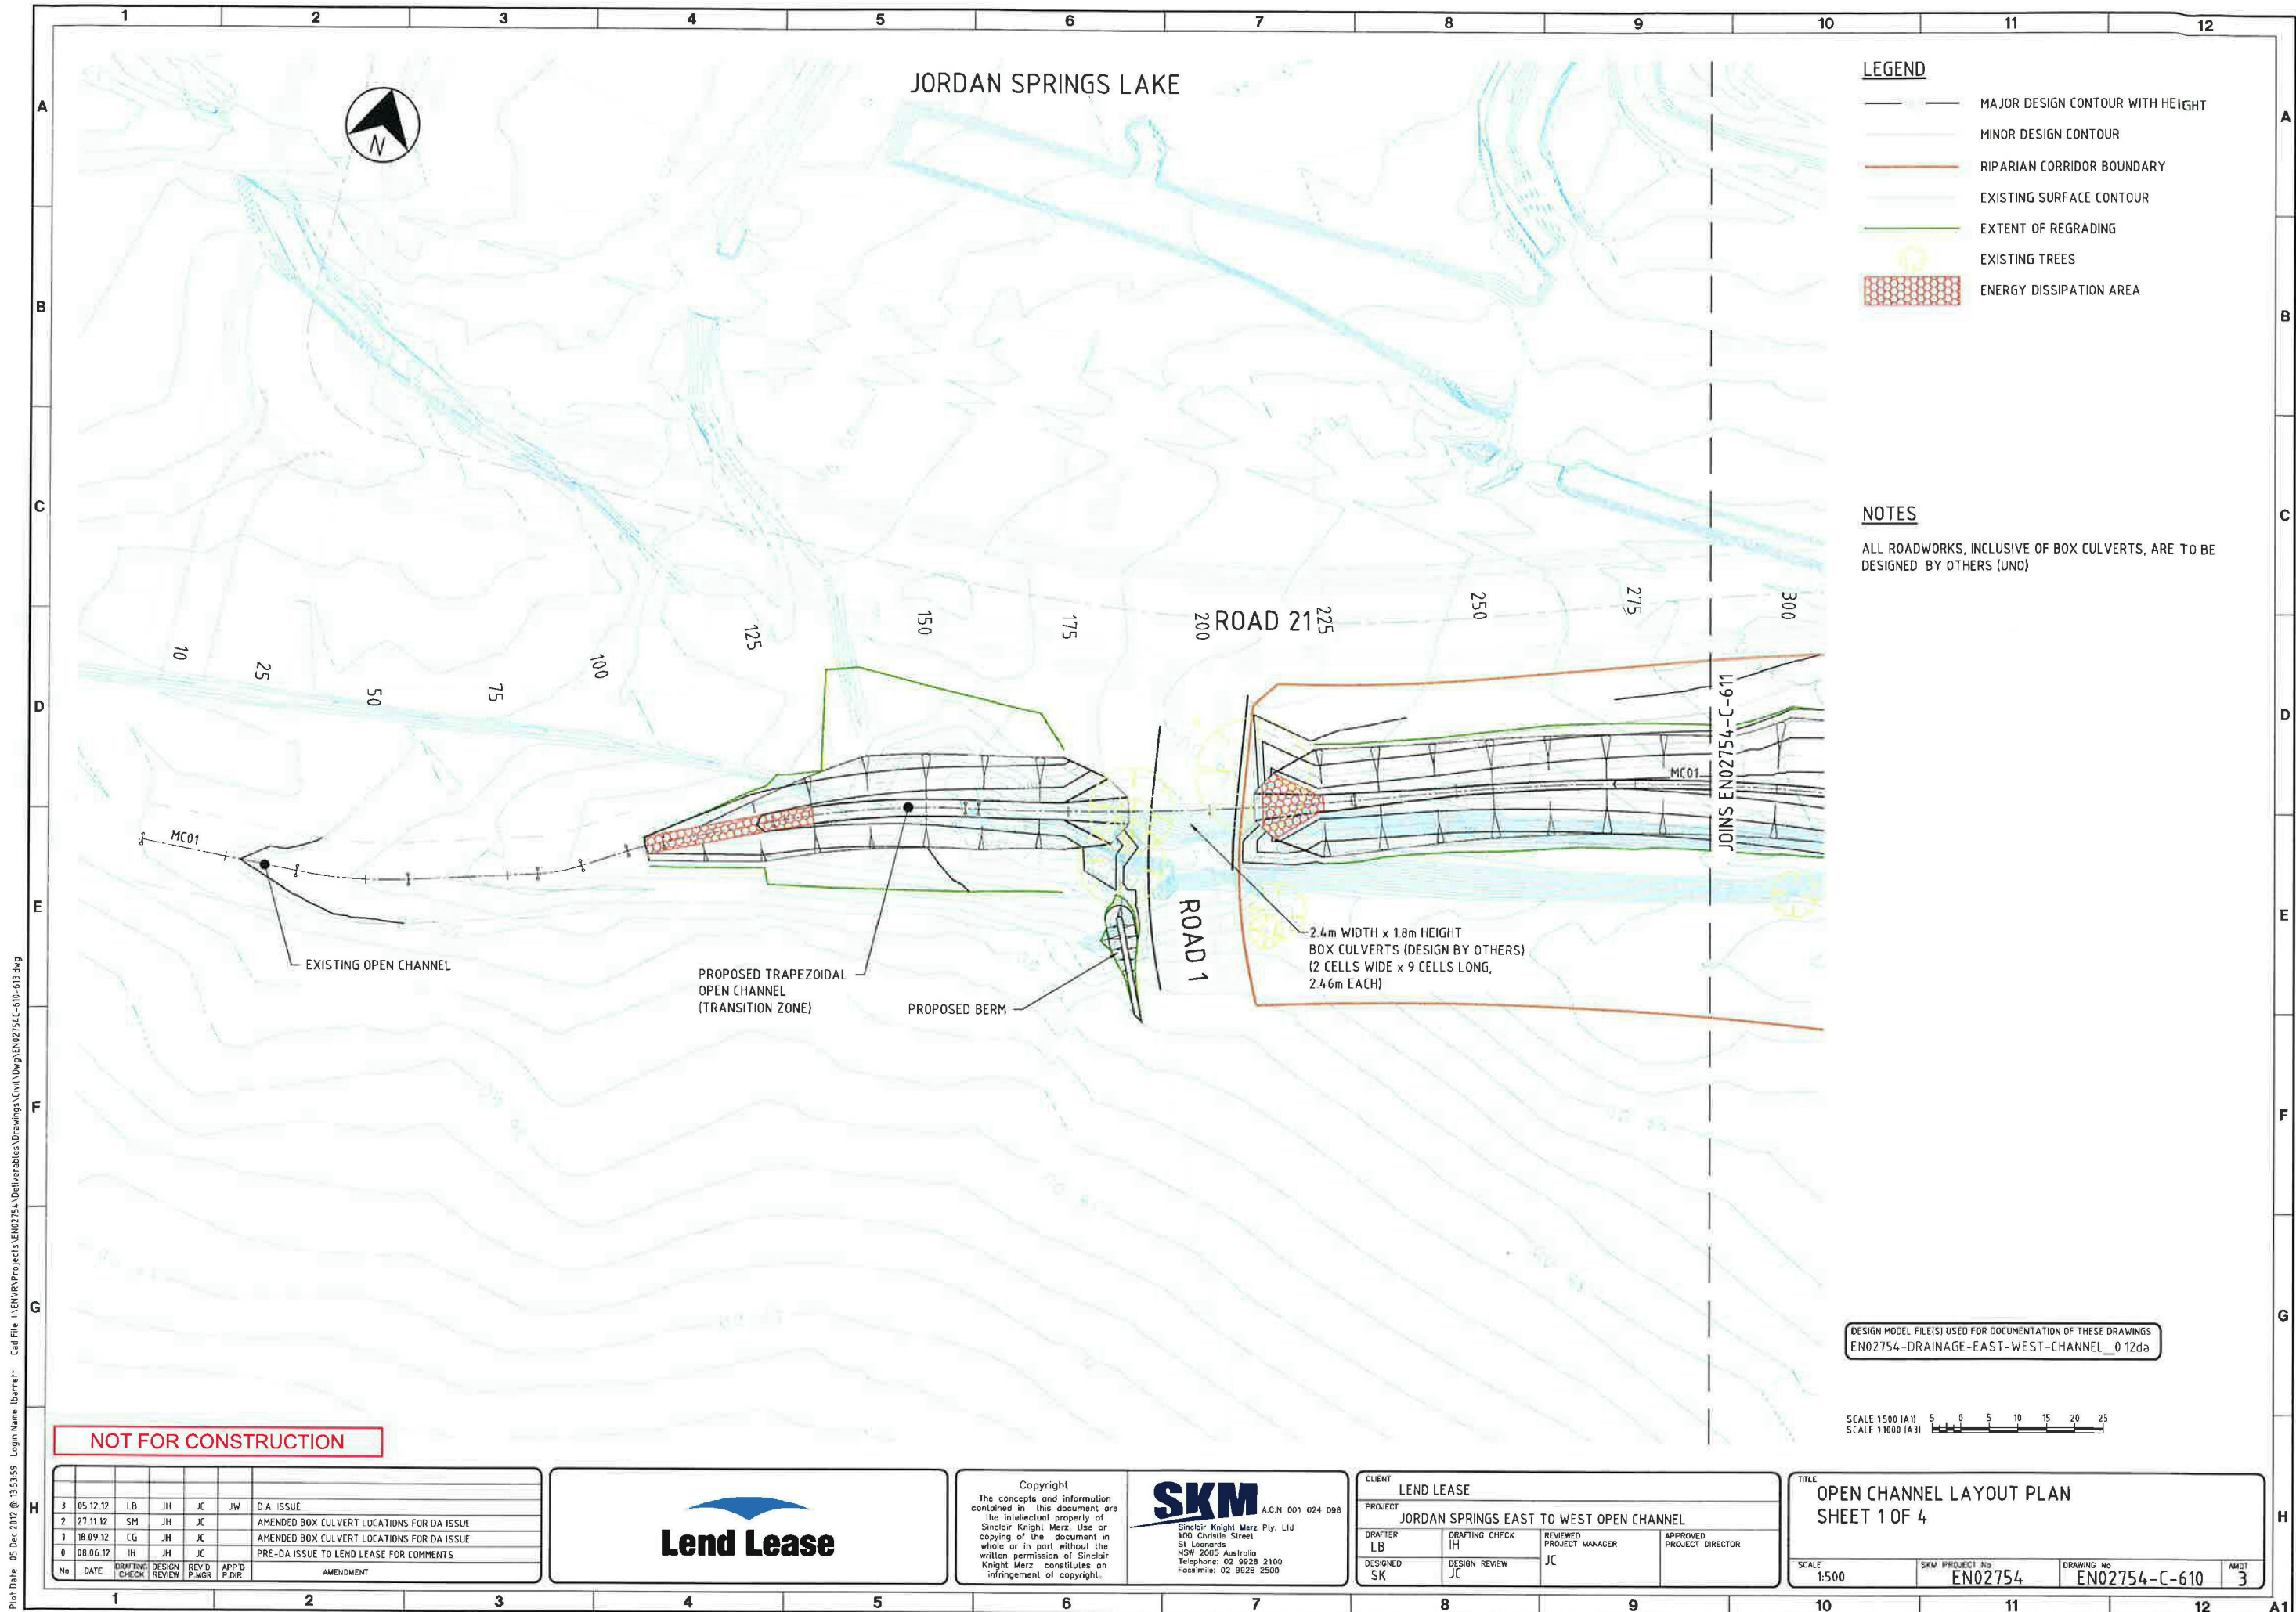

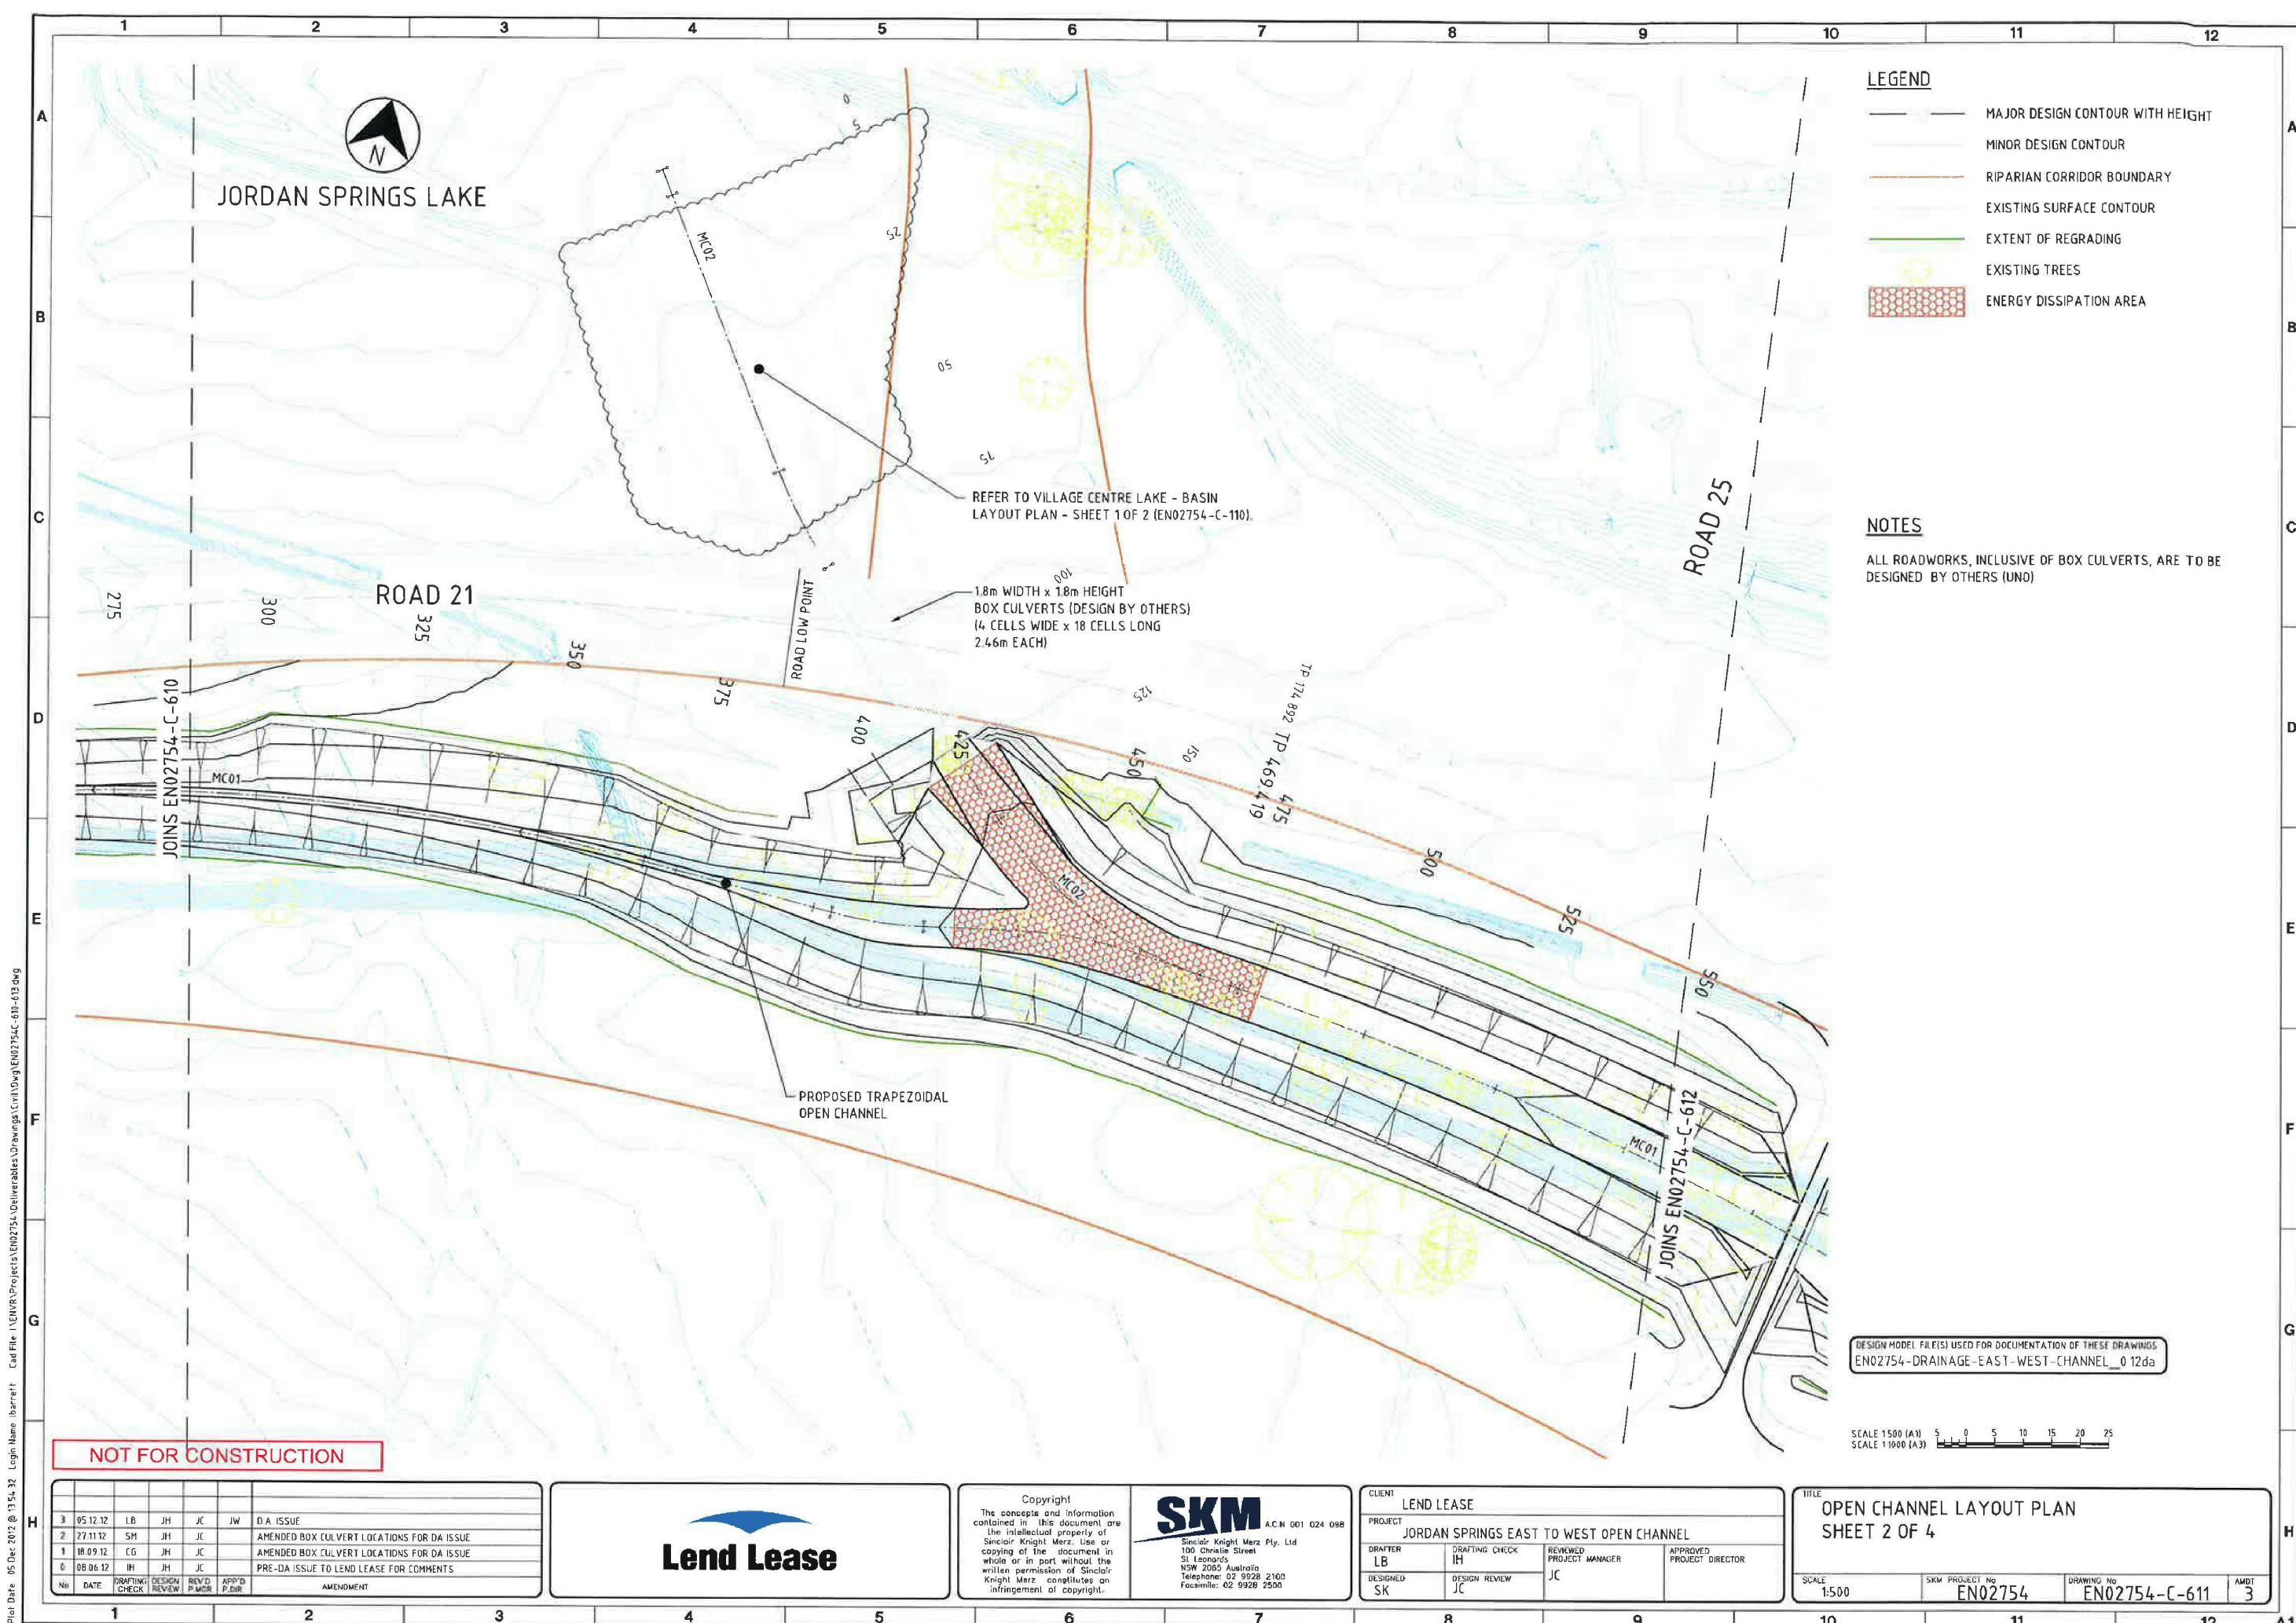

- LEGEND**
- MAJOR DESIGN CONTOUR WITH HEIGHT
 - MINOR DESIGN CONTOUR
 - RIPARIAN CORRIDOR BOUNDARY
 - EXISTING SURFACE CONTOUR
 - EXTENT OF REGRADING
 - EXISTING TREES
 - ENERGY DISSIPATION AREA

NOTES

ALL ROADWORKS, INCLUSIVE OF BOX CULVERTS, ARE TO BE DESIGNED BY OTHERS (UNO)

DESIGN MODEL FILE(S) USED FOR DOCUMENTATION OF THESE DRAWINGS
EN02754-DRAINAGE-EAST-WEST-CHANNEL_012.dwg

SCALE 1:500 (A1)
SCALE 1:1000 (A3)

NOT FOR CONSTRUCTION

3	05.12.12	LB	JH	JC	JW	D/A ISSUE
2	27.11.12	SM	JH	JC		AMENDED BOX CULVERT LOCATIONS FOR DA ISSUE
1	18.09.12	CG	JH	JC		AMENDED BOX CULVERT LOCATIONS FOR DA ISSUE
0	08.06.12	IH	JH	JC		PRE-DA ISSUE TO LEND LEASE FOR COMMENTS
NO	DATE	DRAFTING	DESIGN	REV'D	APP'D	AMENDMENT
		CHECK	REVIEW	P.MGR	P.ENG	


Copyright
The concepts and information contained in this document are the intellectual property of Sinclair Knight Merz. Use or copying of the document in whole or in part without the written permission of Sinclair Knight Merz constitutes an infringement of copyright.

Sinclair Knight Merz Pty. Ltd
100 Christie Street
St Leonards
NSW 2065 Australia
Telephone: 02 9928 2100
Facsimile: 02 9928 2500

CLIENT	LEND LEASE
PROJECT	JORDAN SPRINGS EAST TO WEST OPEN CHANNEL
DRAFTER	LB
DESIGNED	SK
DRAFTING CHECK	IH
DESIGN REVIEW	JC
REVIEWED	JC
PROJECT MANAGER	
APPROVED	
PROJECT DIRECTOR	

TITLE	OPEN CHANNEL LAYOUT PLAN
	SHEET 2 OF 4
SCALE	1:500
SKM PROJECT NO	EN02754
DRAWING NO	EN02754-C-611
AMDT	3

Plot Date: 05 Dec 2012 @ 13:54:32 Login Name: lbarrett Cad File: I:\ENVR\Projects\EN02754-Deliverables\Drawings\Civil\DWG\EN02754-C-611.dwg

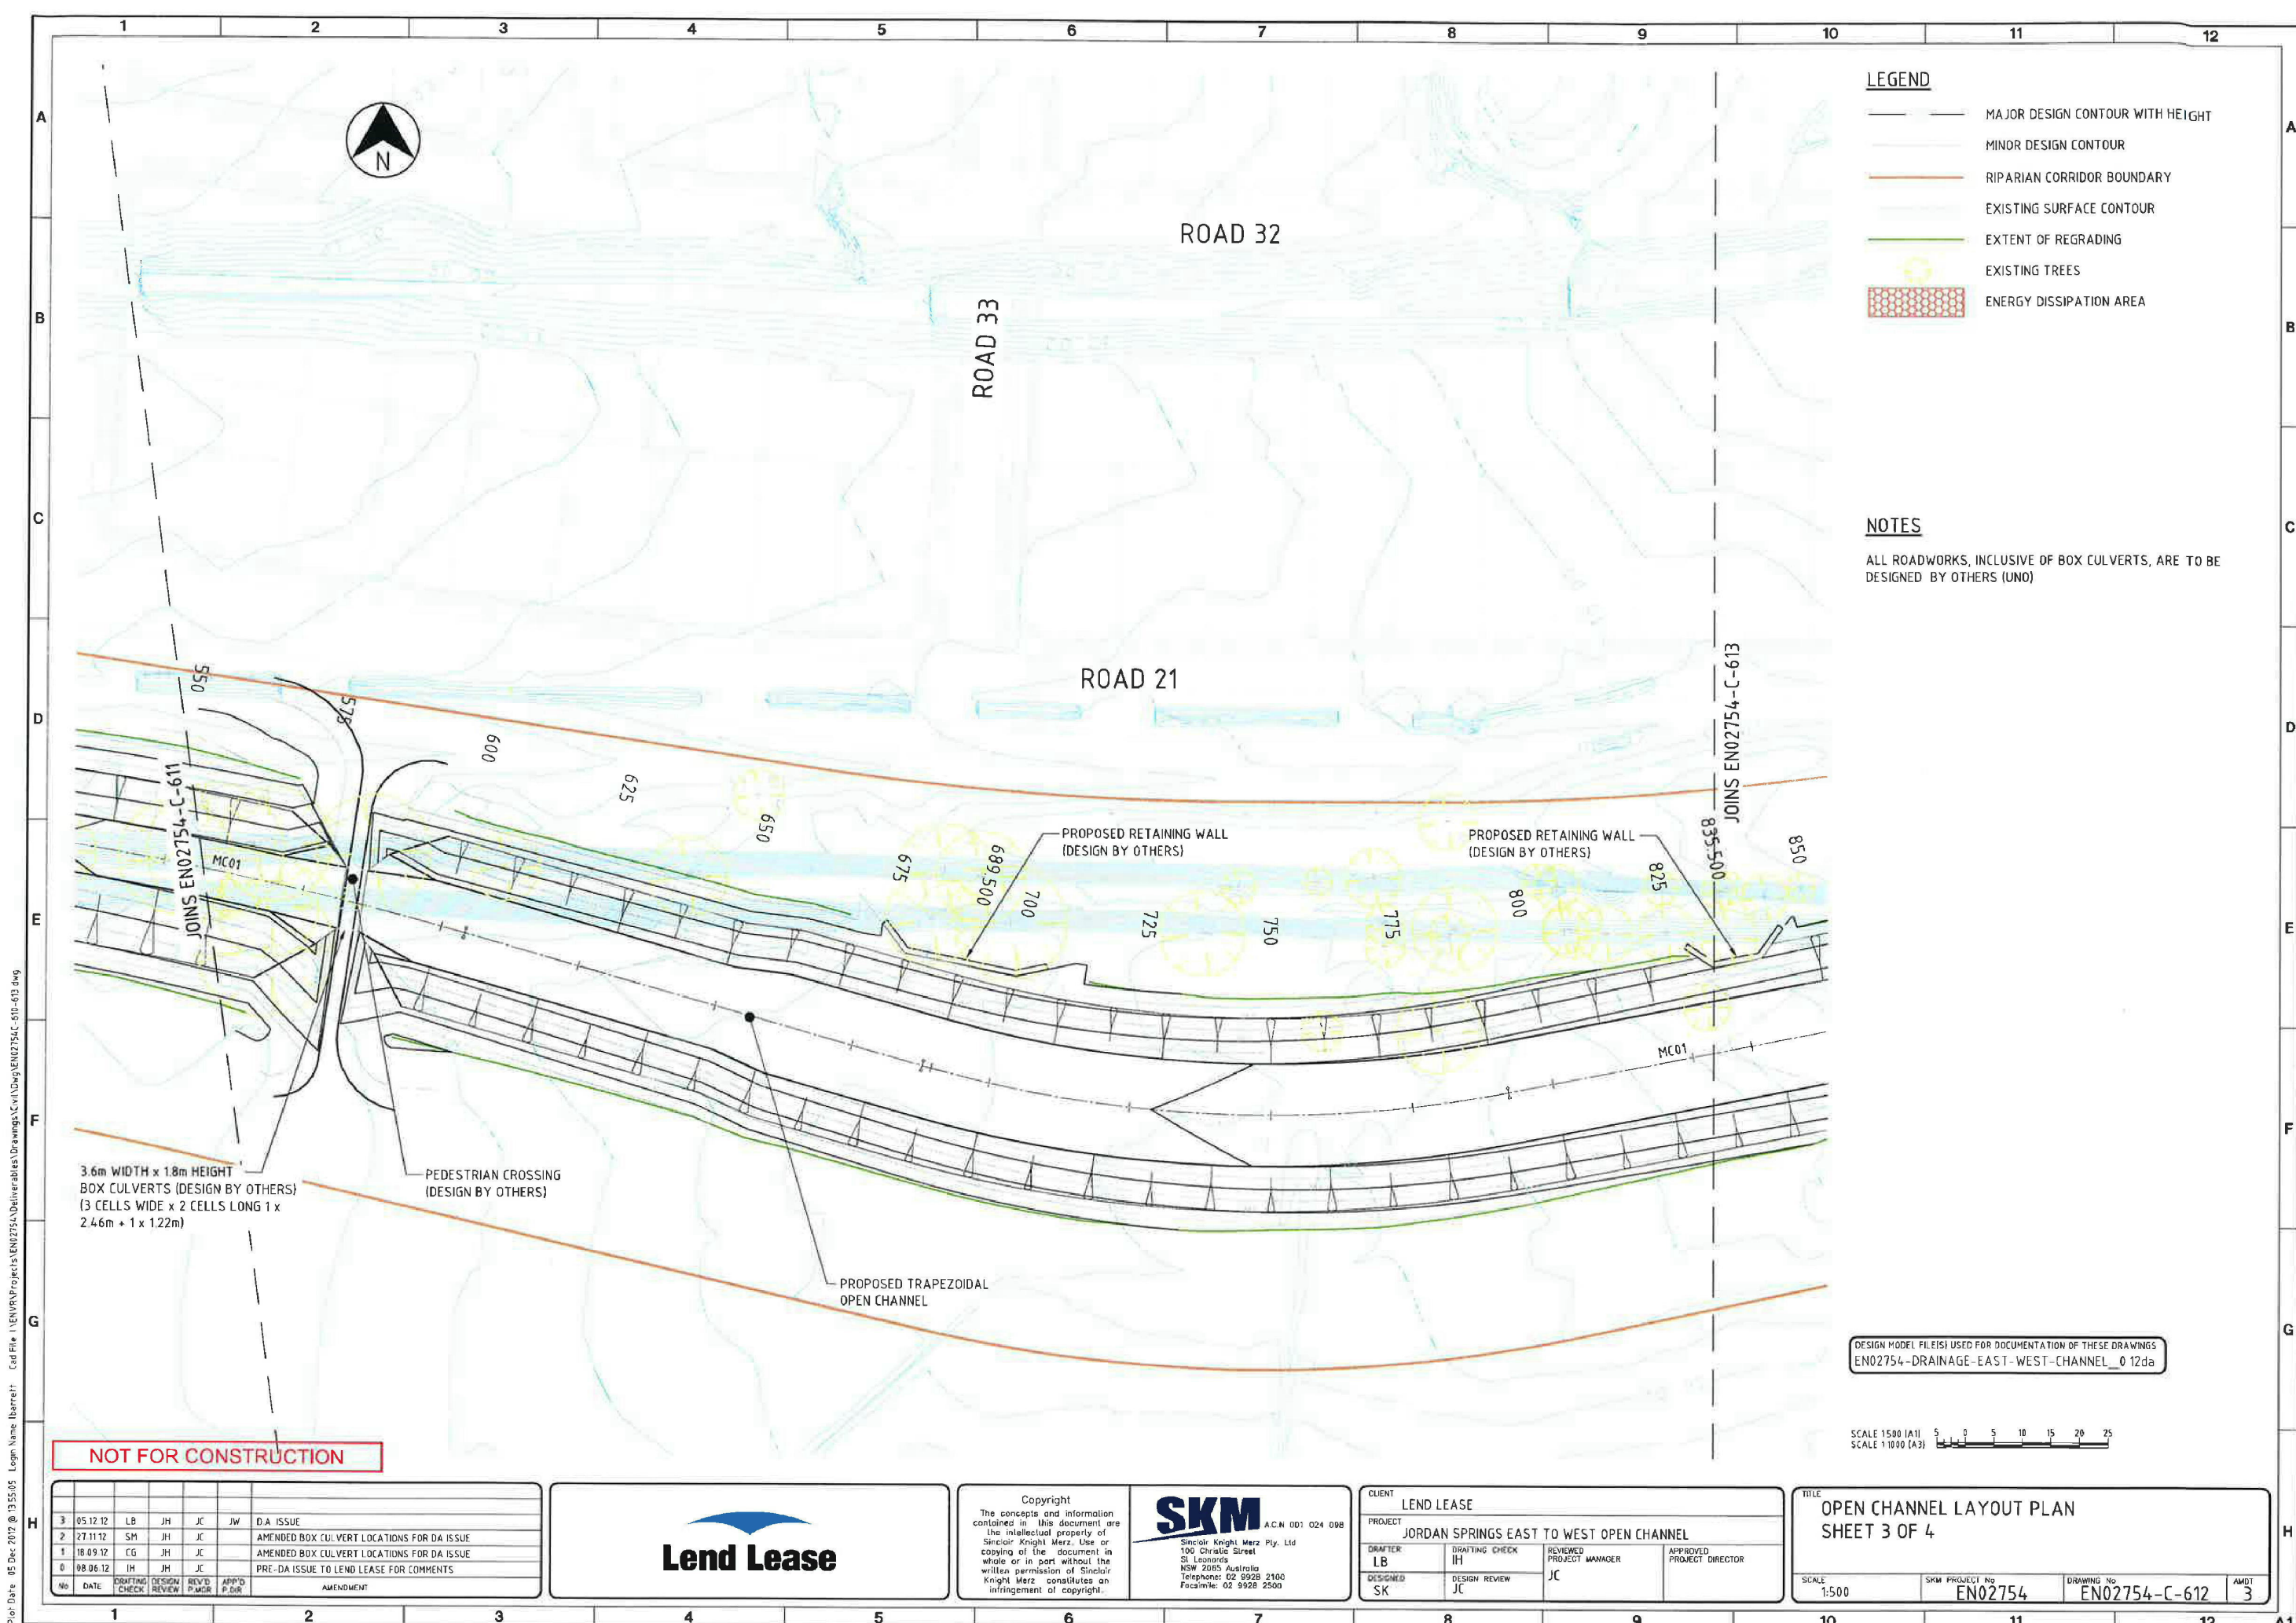

LEGEND

- MAJOR DESIGN CONTOUR WITH HEIGHT
- MINOR DESIGN CONTOUR
- RIPARIAN CORRIDOR BOUNDARY
- EXISTING SURFACE CONTOUR
- EXTENT OF REGRADING
- EXISTING TREES
- ENERGY DISSIPATION AREA

NOTES

ALL ROADWORKS, INCLUSIVE OF BOX CULVERTS, ARE TO BE DESIGNED BY OTHERS (UNO)

DESIGN MODEL FILE(S) USED FOR DOCUMENTATION OF THESE DRAWINGS
EN02754-DRAINAGE-EAST-WEST-CHANNEL_012da

SCALE 1:500 (A1)
SCALE 1:1000 (A3)

NOT FOR CONSTRUCTION

3	05.12.12	LB	JH	JC	JW	D.A. ISSUE
2	27.11.12	SM	JH	JC		AMENDED BOX CULVERT LOCATIONS FOR DA ISSUE
1	18.09.12	CG	JH	JC		AMENDED BOX CULVERT LOCATIONS FOR DA ISSUE
0	08.06.12	JH	JH	JC		PRE-DA ISSUE TO LEND LEASE FOR COMMENTS
NO	DATE	DRAFTING	DESIGN	REVIEW	REV'D	APP'D
		CHECK	CHECK		P.D.R.	P.D.R.
						AMENDMENT


Copyright
The concepts and information contained in this document are the intellectual property of Sinclair Knight Merz. Use or copying of the document in whole or in part without the written permission of Sinclair Knight Merz constitutes an infringement of copyright.

Sinclair Knight Merz Pty. Ltd
100 Christie Street
St Leonards
NSW 2055 Australia
Telephone: 02 9928 2100
Facsimile: 02 9928 2500

CLIENT	LEND LEASE
PROJECT	JORDAN SPRINGS EAST TO WEST OPEN CHANNEL
DRAFTER	LB
DESIGNED	SK
DRAFTING CHECK	IH
DESIGN REVIEW	JC
REVIEWED	JC
PROJECT MANAGER	
APPROVED	
PROJECT DIRECTOR	

TITLE	OPEN CHANNEL LAYOUT PLAN
	SHEET 3 OF 4
SCALE	1:500
SKM PROJECT No	EN02754
DRAWING No	EN02754-C-612
AMDT	3

P:\01-Data\05 Dec 2012\01355005 Lend Lease\Drawings\EN02754-DRAINAGE-EAST-WEST-CHANNEL_012da.dwg

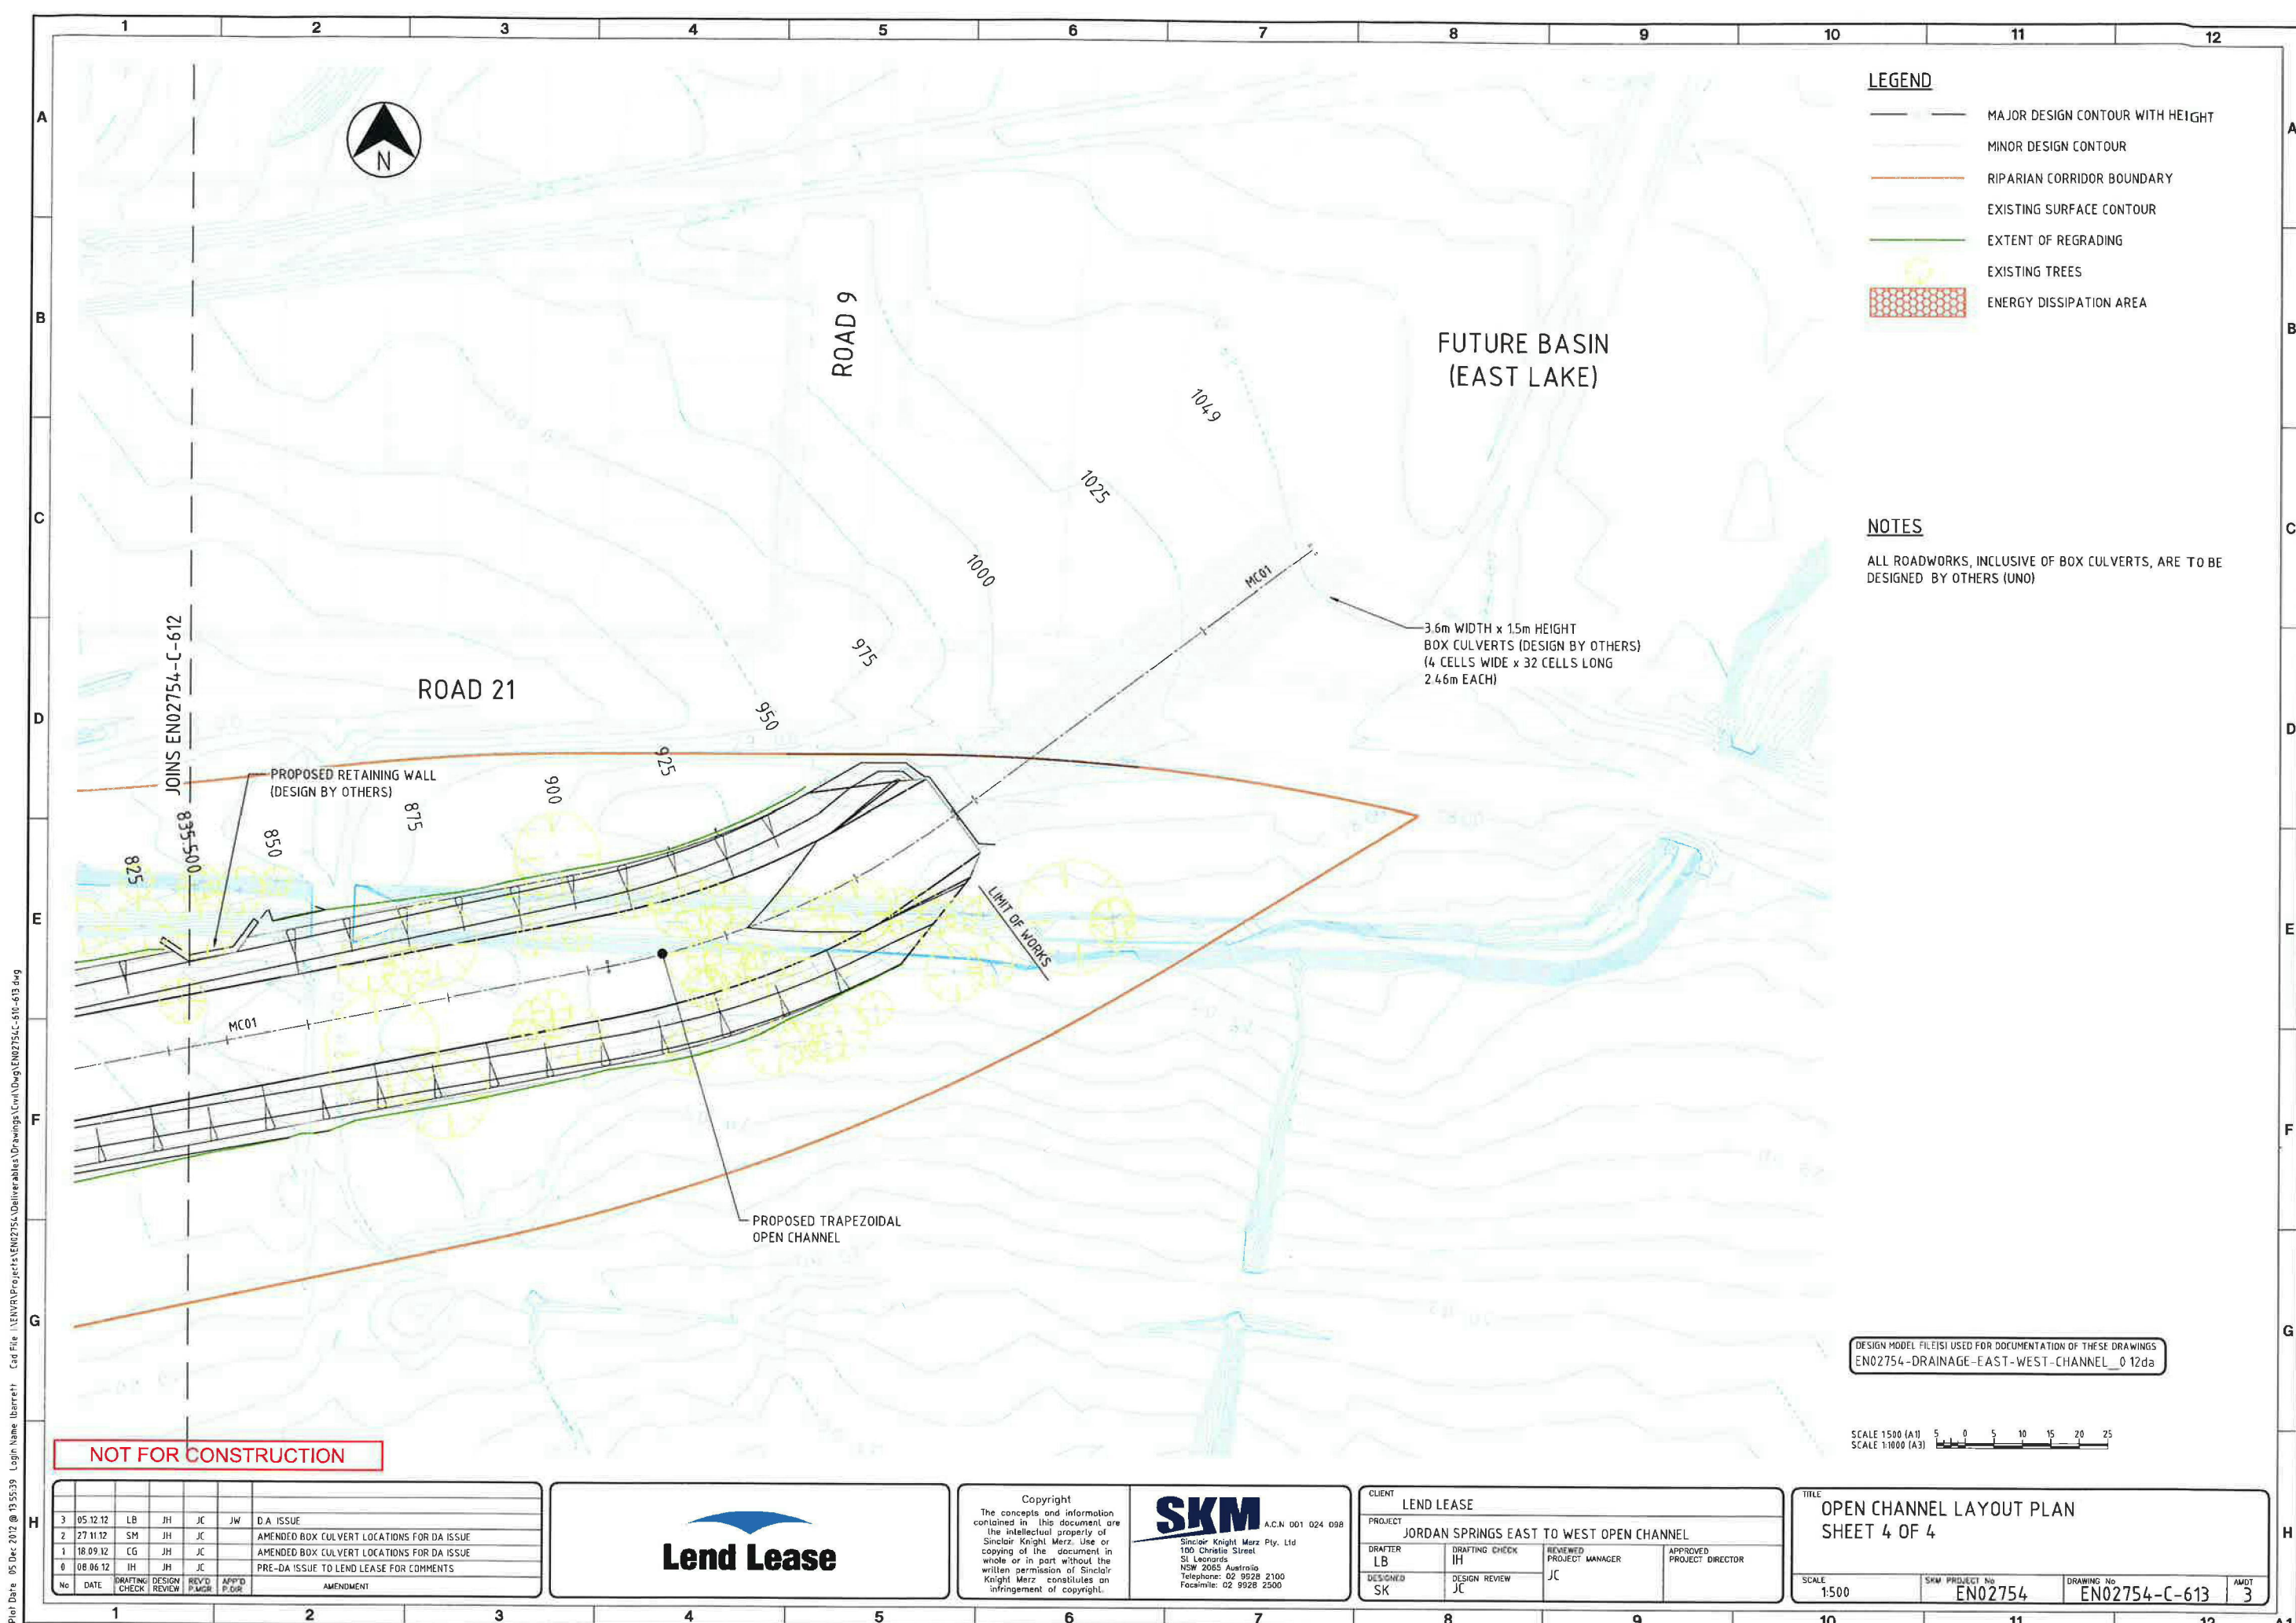

- LEGEND**
- MAJOR DESIGN CONTOUR WITH HEIGHT
 - MINOR DESIGN CONTOUR
 - RIPARIAN CORRIDOR BOUNDARY
 - EXISTING SURFACE CONTOUR
 - EXTENT OF REGRADING
 - EXISTING TREES
 - ENERGY DISSIPATION AREA

NOTES

ALL ROADWORKS, INCLUSIVE OF BOX CULVERTS, ARE TO BE DESIGNED BY OTHERS (UNO)

3.6m WIDTH x 15m HEIGHT
BOX CULVERTS (DESIGN BY OTHERS)
(4 CELLS WIDE x 32 CELLS LONG
2.46m EACH)

DESIGN MODEL FILE(S) USED FOR DOCUMENTATION OF THESE DRAWINGS
EN02754-DRAINAGE-EAST-WEST-CHANNEL_012da

SCALE 1:500 (A1)
SCALE 1:1000 (A3)

NOT FOR CONSTRUCTION

3	05.12.12	LB	JH	JC	JW	D.A. ISSUE
2	27.11.12	SM	JH	JC		AMENDED BOX CULVERT LOCATIONS FOR DA ISSUE
1	18.09.12	CG	JH	JC		AMENDED BOX CULVERT LOCATIONS FOR DA ISSUE
0	08.06.12	IH	JH	JC		PRE-DA ISSUE TO LEND LEASE FOR COMMENTS
No	DATE	DRAFTING	DESIGN	REV'D	APP'D	AMENDMENT
		CHECK	REVIEW	P.MGR	P.DGR	

Copyright


The concepts and information contained in this document are the intellectual property of Sinclair Knight Merz. Use or copying of the document in whole or in part without the written permission of Sinclair Knight Merz constitutes an infringement of copyright.

Sinclair Knight Merz Pty. Ltd
100 Christie Street
St Leonards
NSW 2065 Australia
Telephone: 02 9928 2100
Facsimile: 02 9928 2500

CLIENT	LEND LEASE
PROJECT	JORDAN SPRINGS EAST TO WEST OPEN CHANNEL
DRAFTER	LB
DESIGNER	SK
DRAFTING CHECK	IH
DESIGN REVIEW	JC
REVIEWED PROJECT MANAGER	JC
APPROVED PROJECT DIRECTOR	

TITLE	OPEN CHANNEL LAYOUT PLAN
	SHEET 4 OF 4
SCALE	1:500
SKM PROJECT No	EN02754
DRAWING No	EN02754-C-613
AMDT	3

Plot Date: 05 Dec 2012 @ 15:53:39 Login Name: lbarrett Cad File: \\ENVR\Projects\EN02754\Deliverables\Drawings\Civil\DWG\EN02754-C-613.dwg

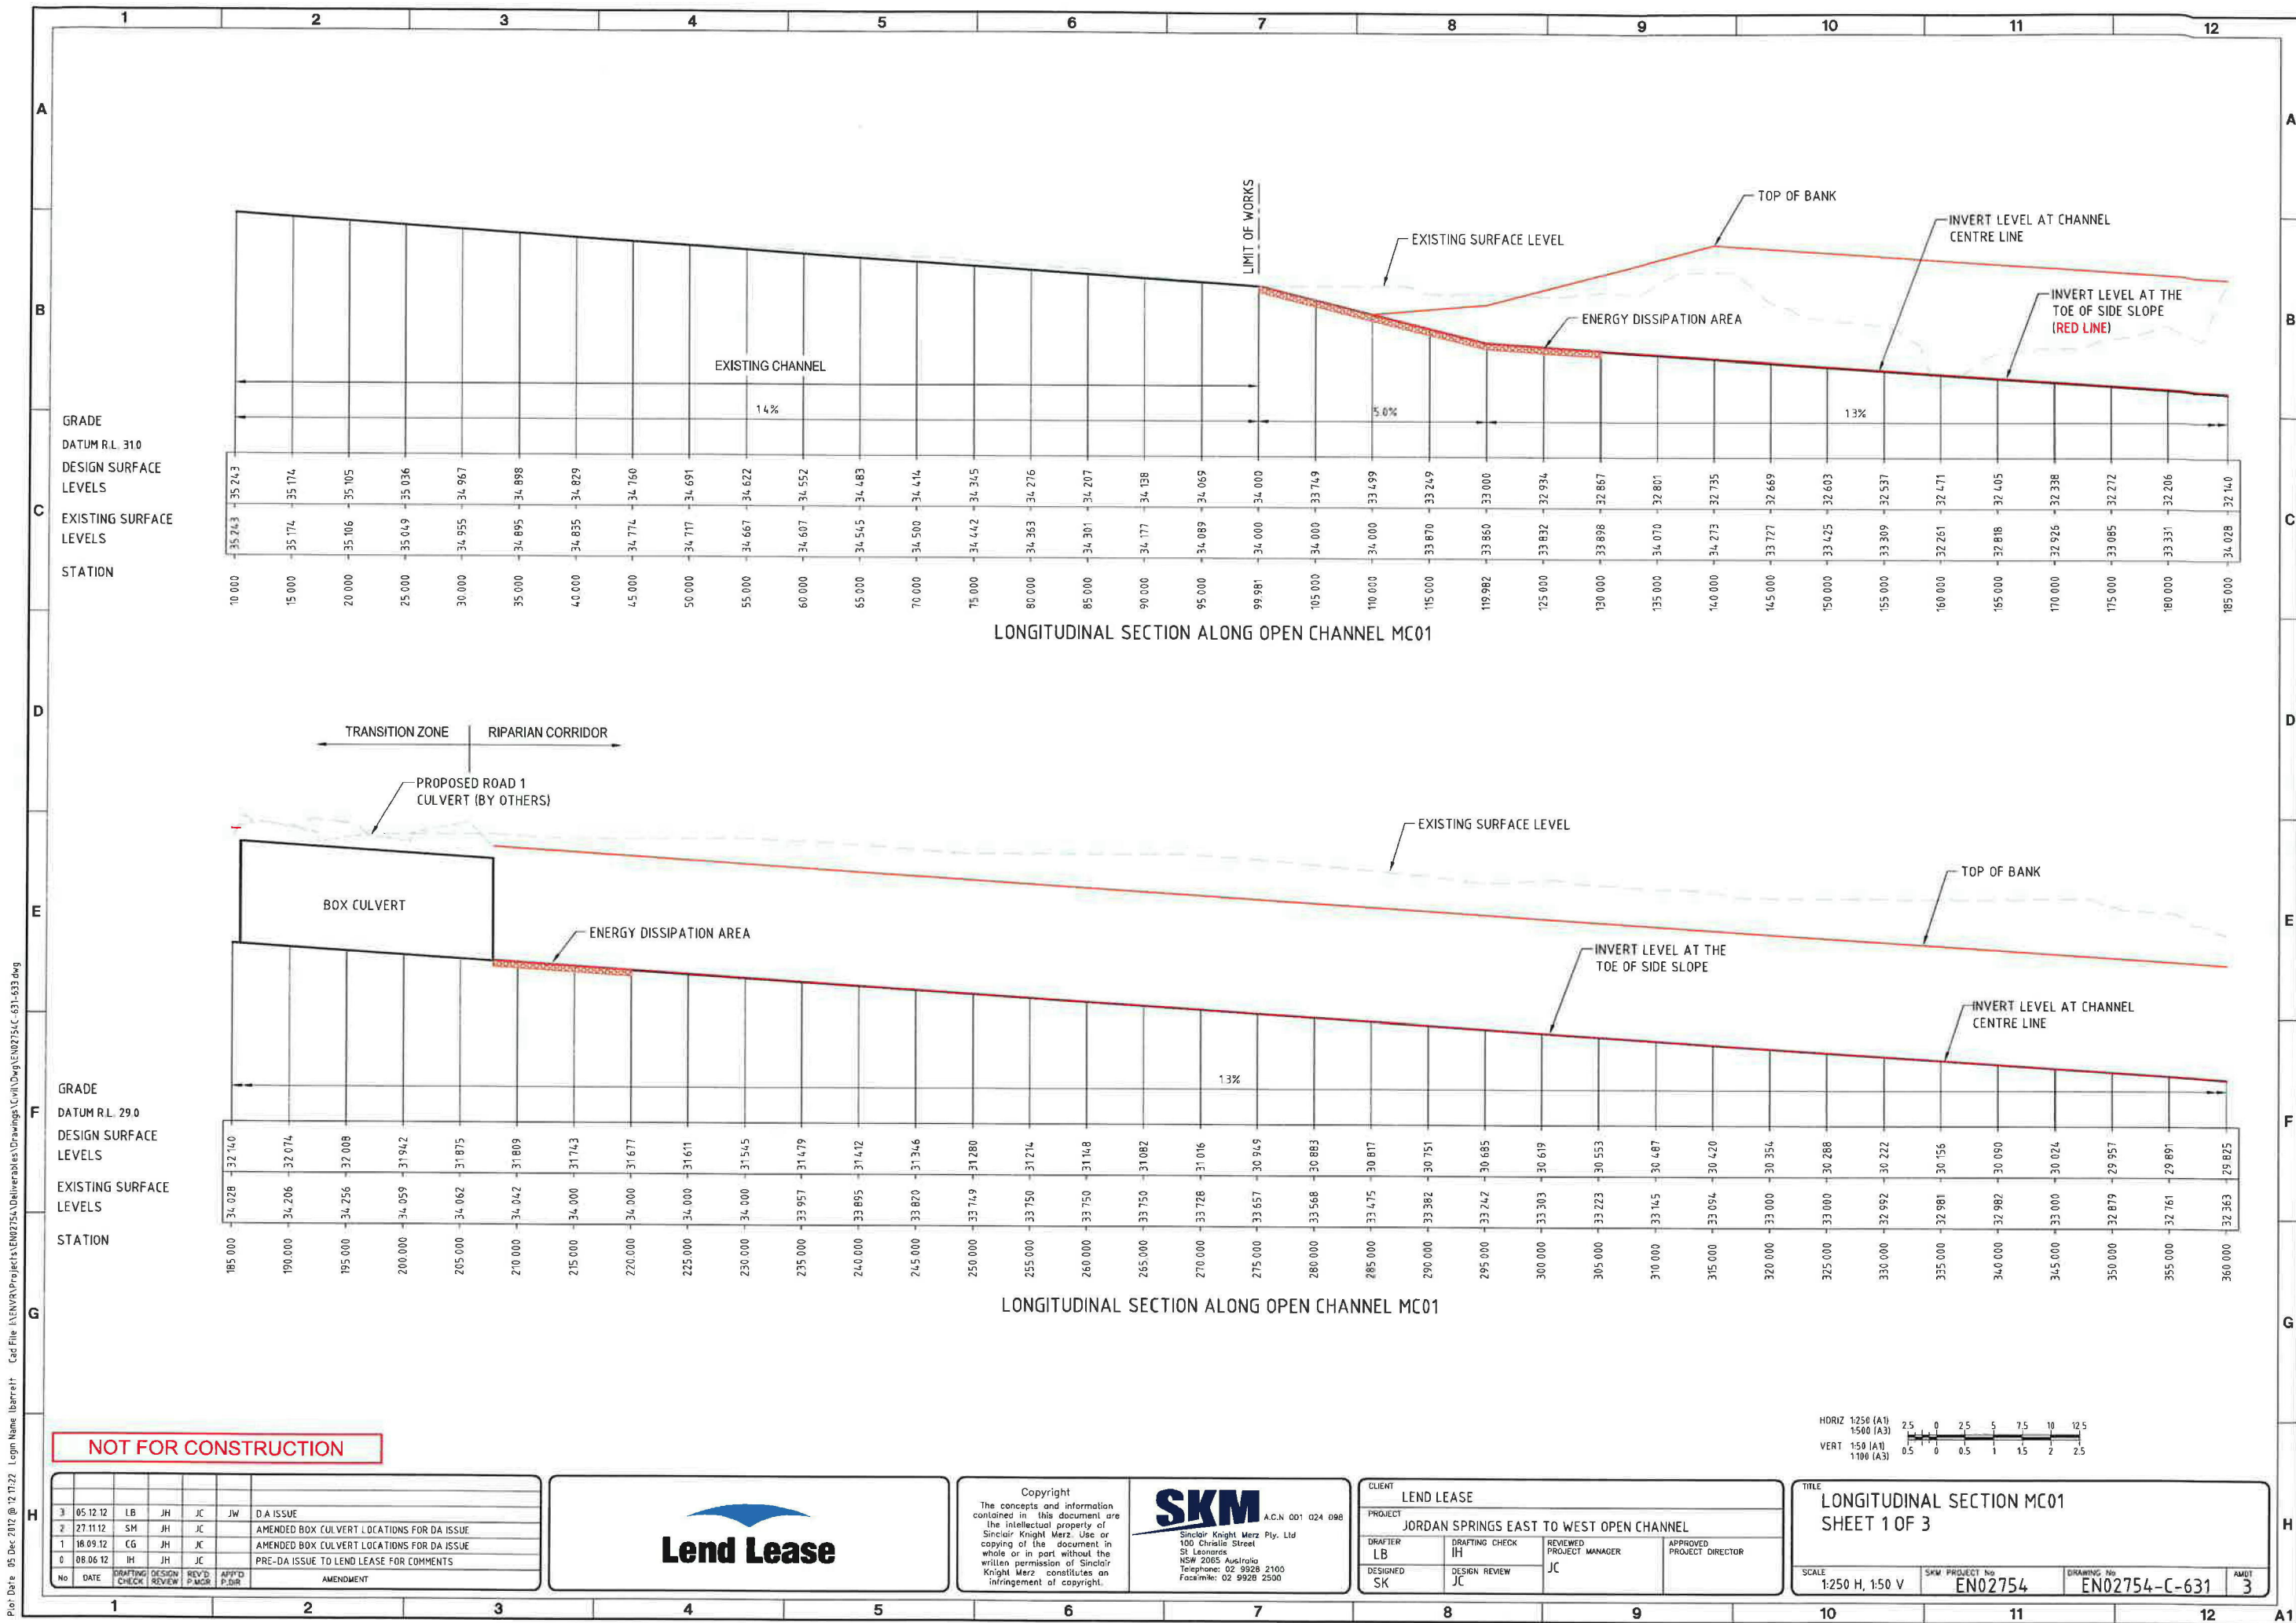

Plot Date: 05 Dec 2012 @ 17:17:22 Login Name: lbarrett Cad File: I:\ENVR\Projects\EN02754\Deliverables\Drawings\Civil\Drawg\EN02754-C-631-533.dwg

NOT FOR CONSTRUCTION

3	05.12.12	LB	JH	JC	JW	D A ISSUE
2	27.11.12	SM	JH	JC		AMENDED BOX CULVERT LOCATIONS FOR DA ISSUE
1	18.09.12	CG	JH	JC		AMENDED BOX CULVERT LOCATIONS FOR DA ISSUE
0	08.06.12	IH	JH	JC		PRE-DA ISSUE TO LEND LEASE FOR COMMENTS
No	DATE	DRAFTING	DESIGN	REV'D	APP'D	AMENDMENT
		CHECK	REVIEW	P.MGR	P.DIR	



Lend Lease

Copyright
The concepts and information contained in this document are the intellectual property of Sinclair Knight Merz. Use or copying of the document in whole or in part without the written permission of Sinclair Knight Merz constitutes an infringement of copyright.



SKM A.C.N. 001 024 098
Sinclair Knight Merz Pty. Ltd
100 Chifflie Street
St Leonards
NSW 2055 Australia
Telephone: 02 9928 2100
Facsimile: 02 9928 2500

CLIENT	LEND LEASE
PROJECT	JORDAN SPRINGS EAST TO WEST OPEN CHANNEL
DRAFTER	LB
DESIGNED	SK
DRAFTING CHECK	IH
DESIGN REVIEW	JC
REVIEWED	JC
PROJECT MANAGER	JC
APPROVED	
PROJECT DIRECTOR	


TITLE
LONGITUDINAL SECTION MC01
SHEET 1 OF 3

SCALE
1:250 H, 1:50 V


SKM PROJECT No
EN02754

DRAWING No
EN02754-C-631

AMOUNT
3

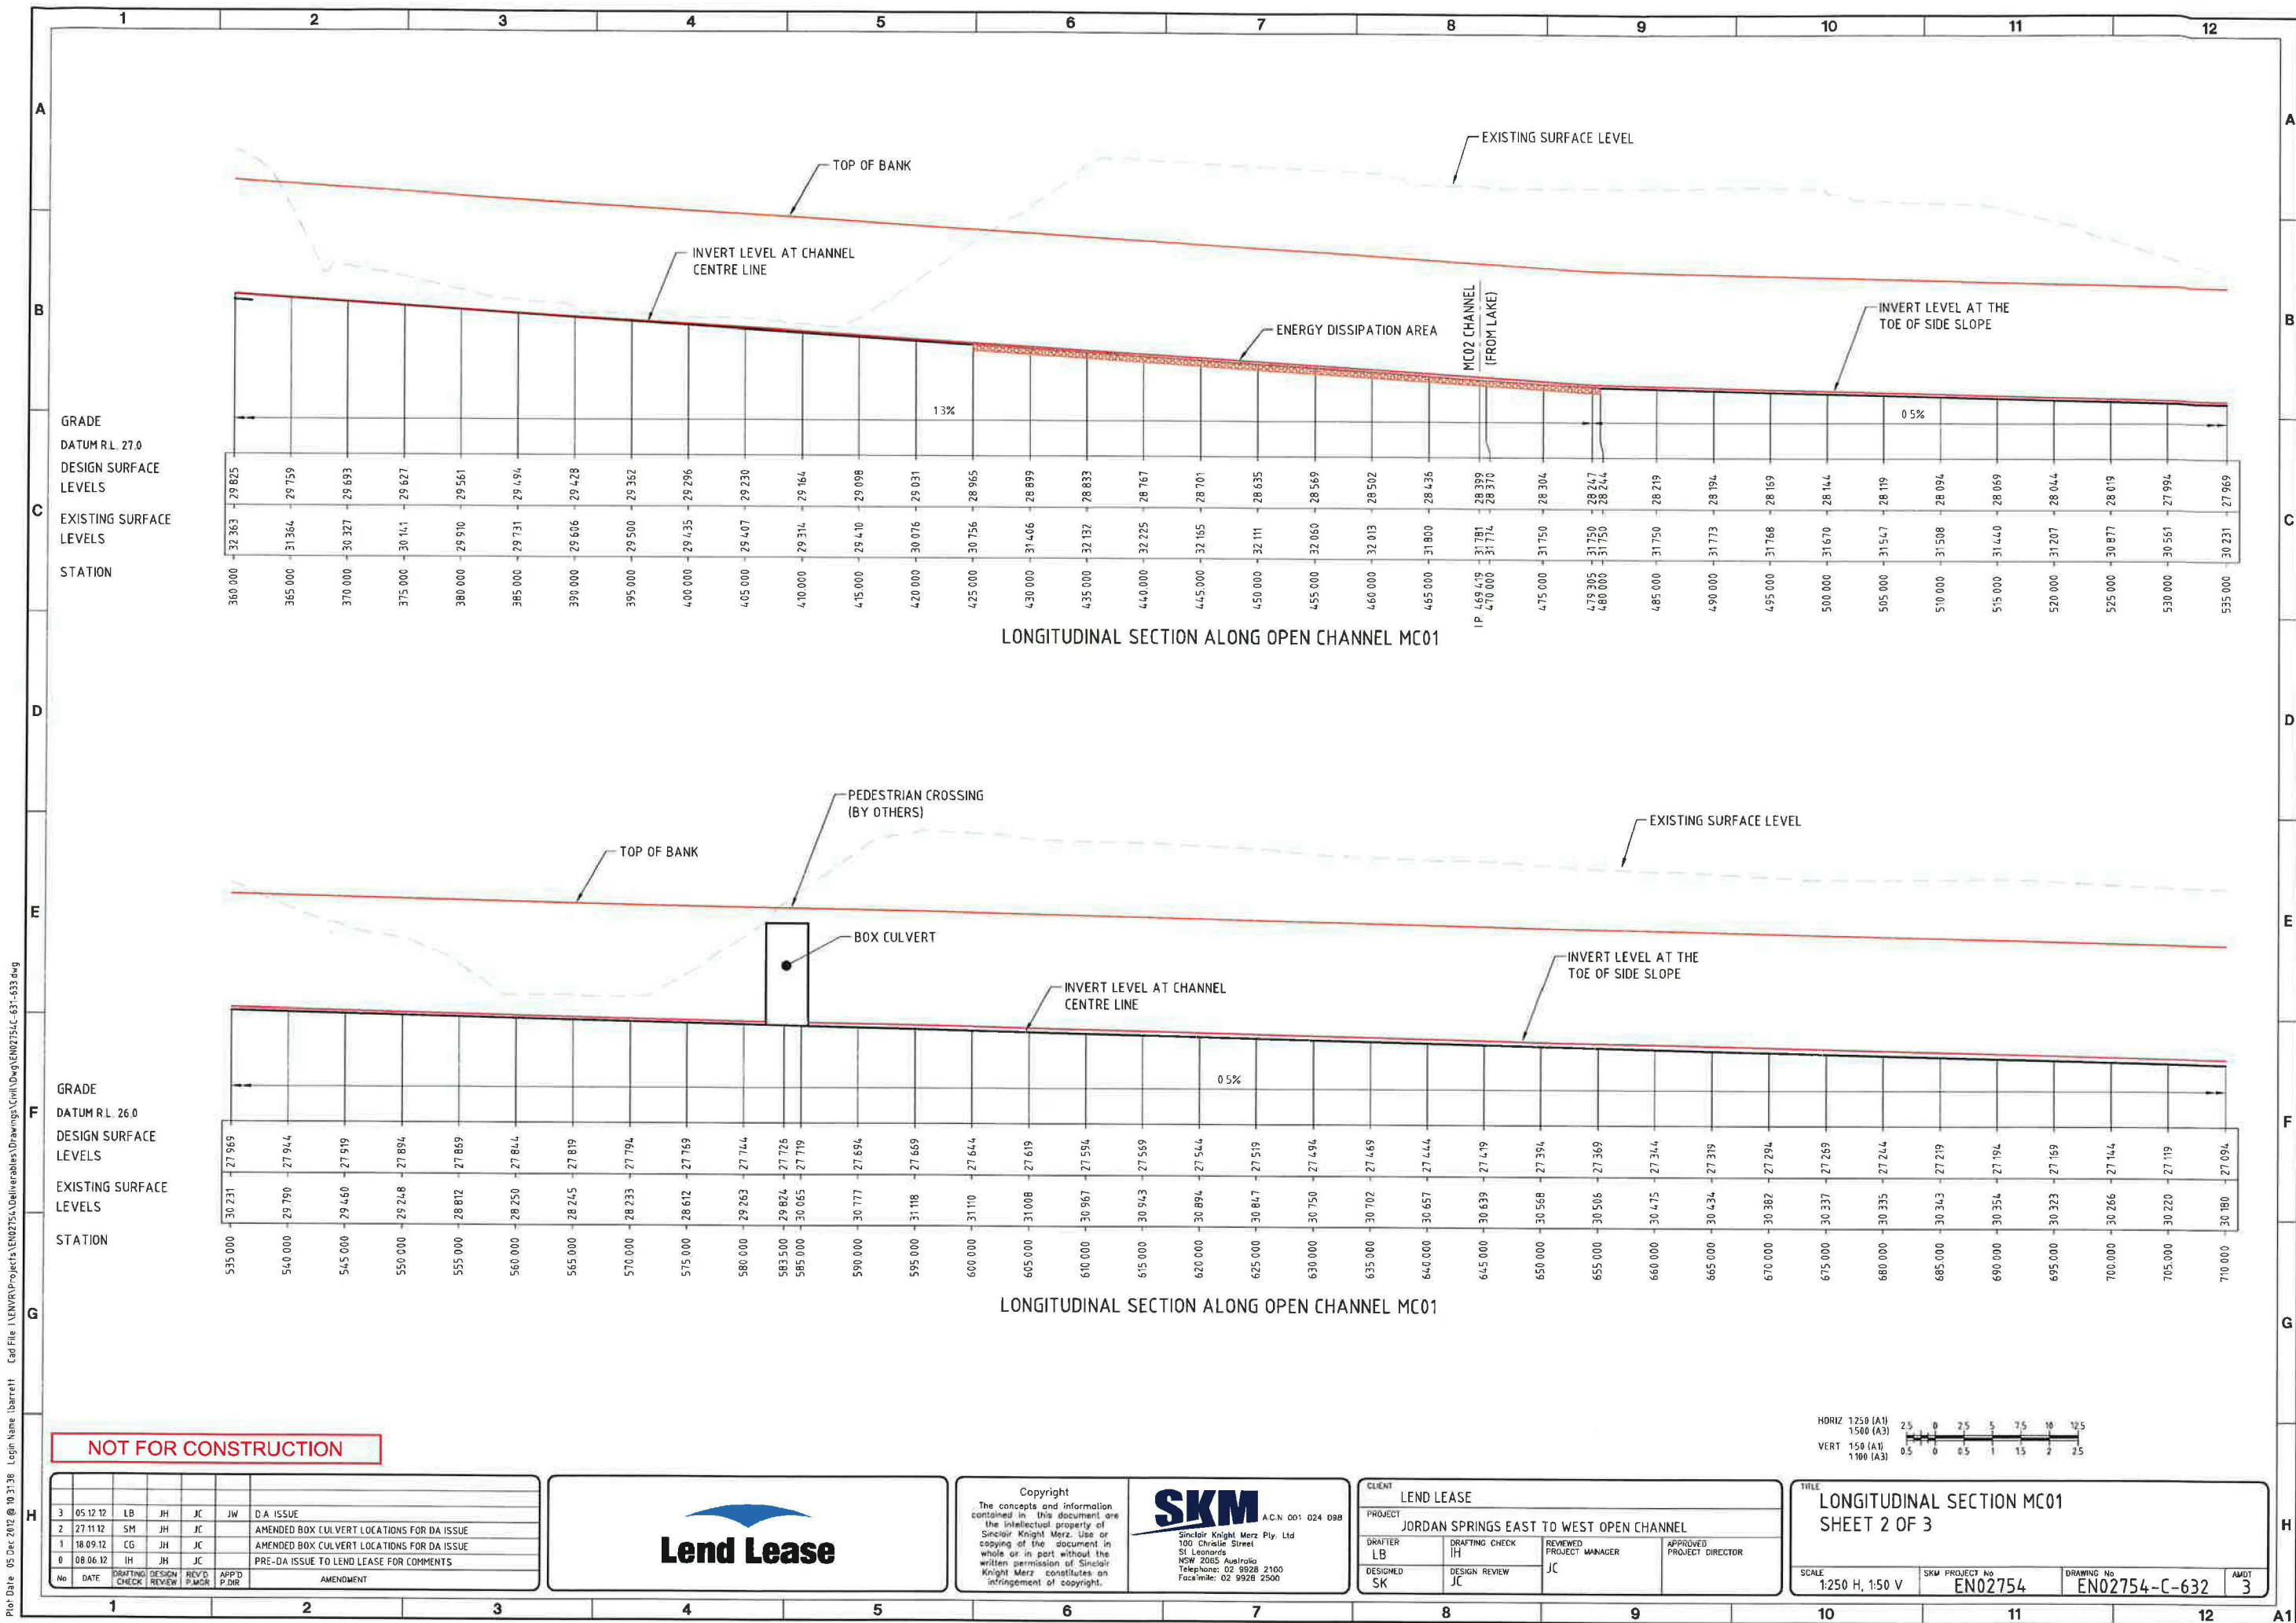

NOT FOR CONSTRUCTION

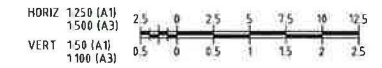

3	05.12.12	LB	JH	JC	JW	DA ISSUE
2	27.11.12	SM	JH	JC		AMENDED BOX CULVERT LOCATIONS FOR DA ISSUE
1	18.09.12	CG	JH	JC		AMENDED BOX CULVERT LOCATIONS FOR DA ISSUE
0	08.06.12	IH	JH	JC		PRE-DA ISSUE TO LEND LEASE FOR COMMENTS
No	DATE	DRAFTING	DESIGN	REV'D	APP'D	AMENDMENT
		CHECK	REVIEW	P.MGR	P.DIR	

Lend Lease

Copyright

The concepts and information contained in this document are the intellectual property of Sinclair Knight Merz. Use or copying of the document in whole or in part without the written permission of Sinclair Knight Merz constitutes an infringement of copyright.

SKM A.C.N. 001 024 098

Sinclair Knight Merz Pty. Ltd.
100 Chaslin Street
St Leonards
NSW 2055 Australia
Telephone: 02 9928 2100
Facsimile: 02 9928 2500

CLIENT	LEND LEASE
PROJECT	JORDAN SPRINGS EAST TO WEST OPEN CHANNEL
DRAFTER	LB
DESIGNED	SK
DRAFTING CHECK	IH
DESIGN REVIEW	JC
REVIEWED PROJECT MANAGER	JC
APPROVED PROJECT DIRECTOR	

TITLE

LONGITUDINAL SECTION MC01

SHEET 2 OF 3

SCALE

1:250 H, 1:50 V

SKM PROJECT No

EN02754


DRAWING No

EN02754-C-632

AMDT

3

Plot Date: 05 Dec 2017 @ 10:32:24 Login Name: lbarrett Cad File: \\ENVR\Projects\EN02754\Deliverables\Drawings\Civil\Drawings\EN02754-C-633.dwg

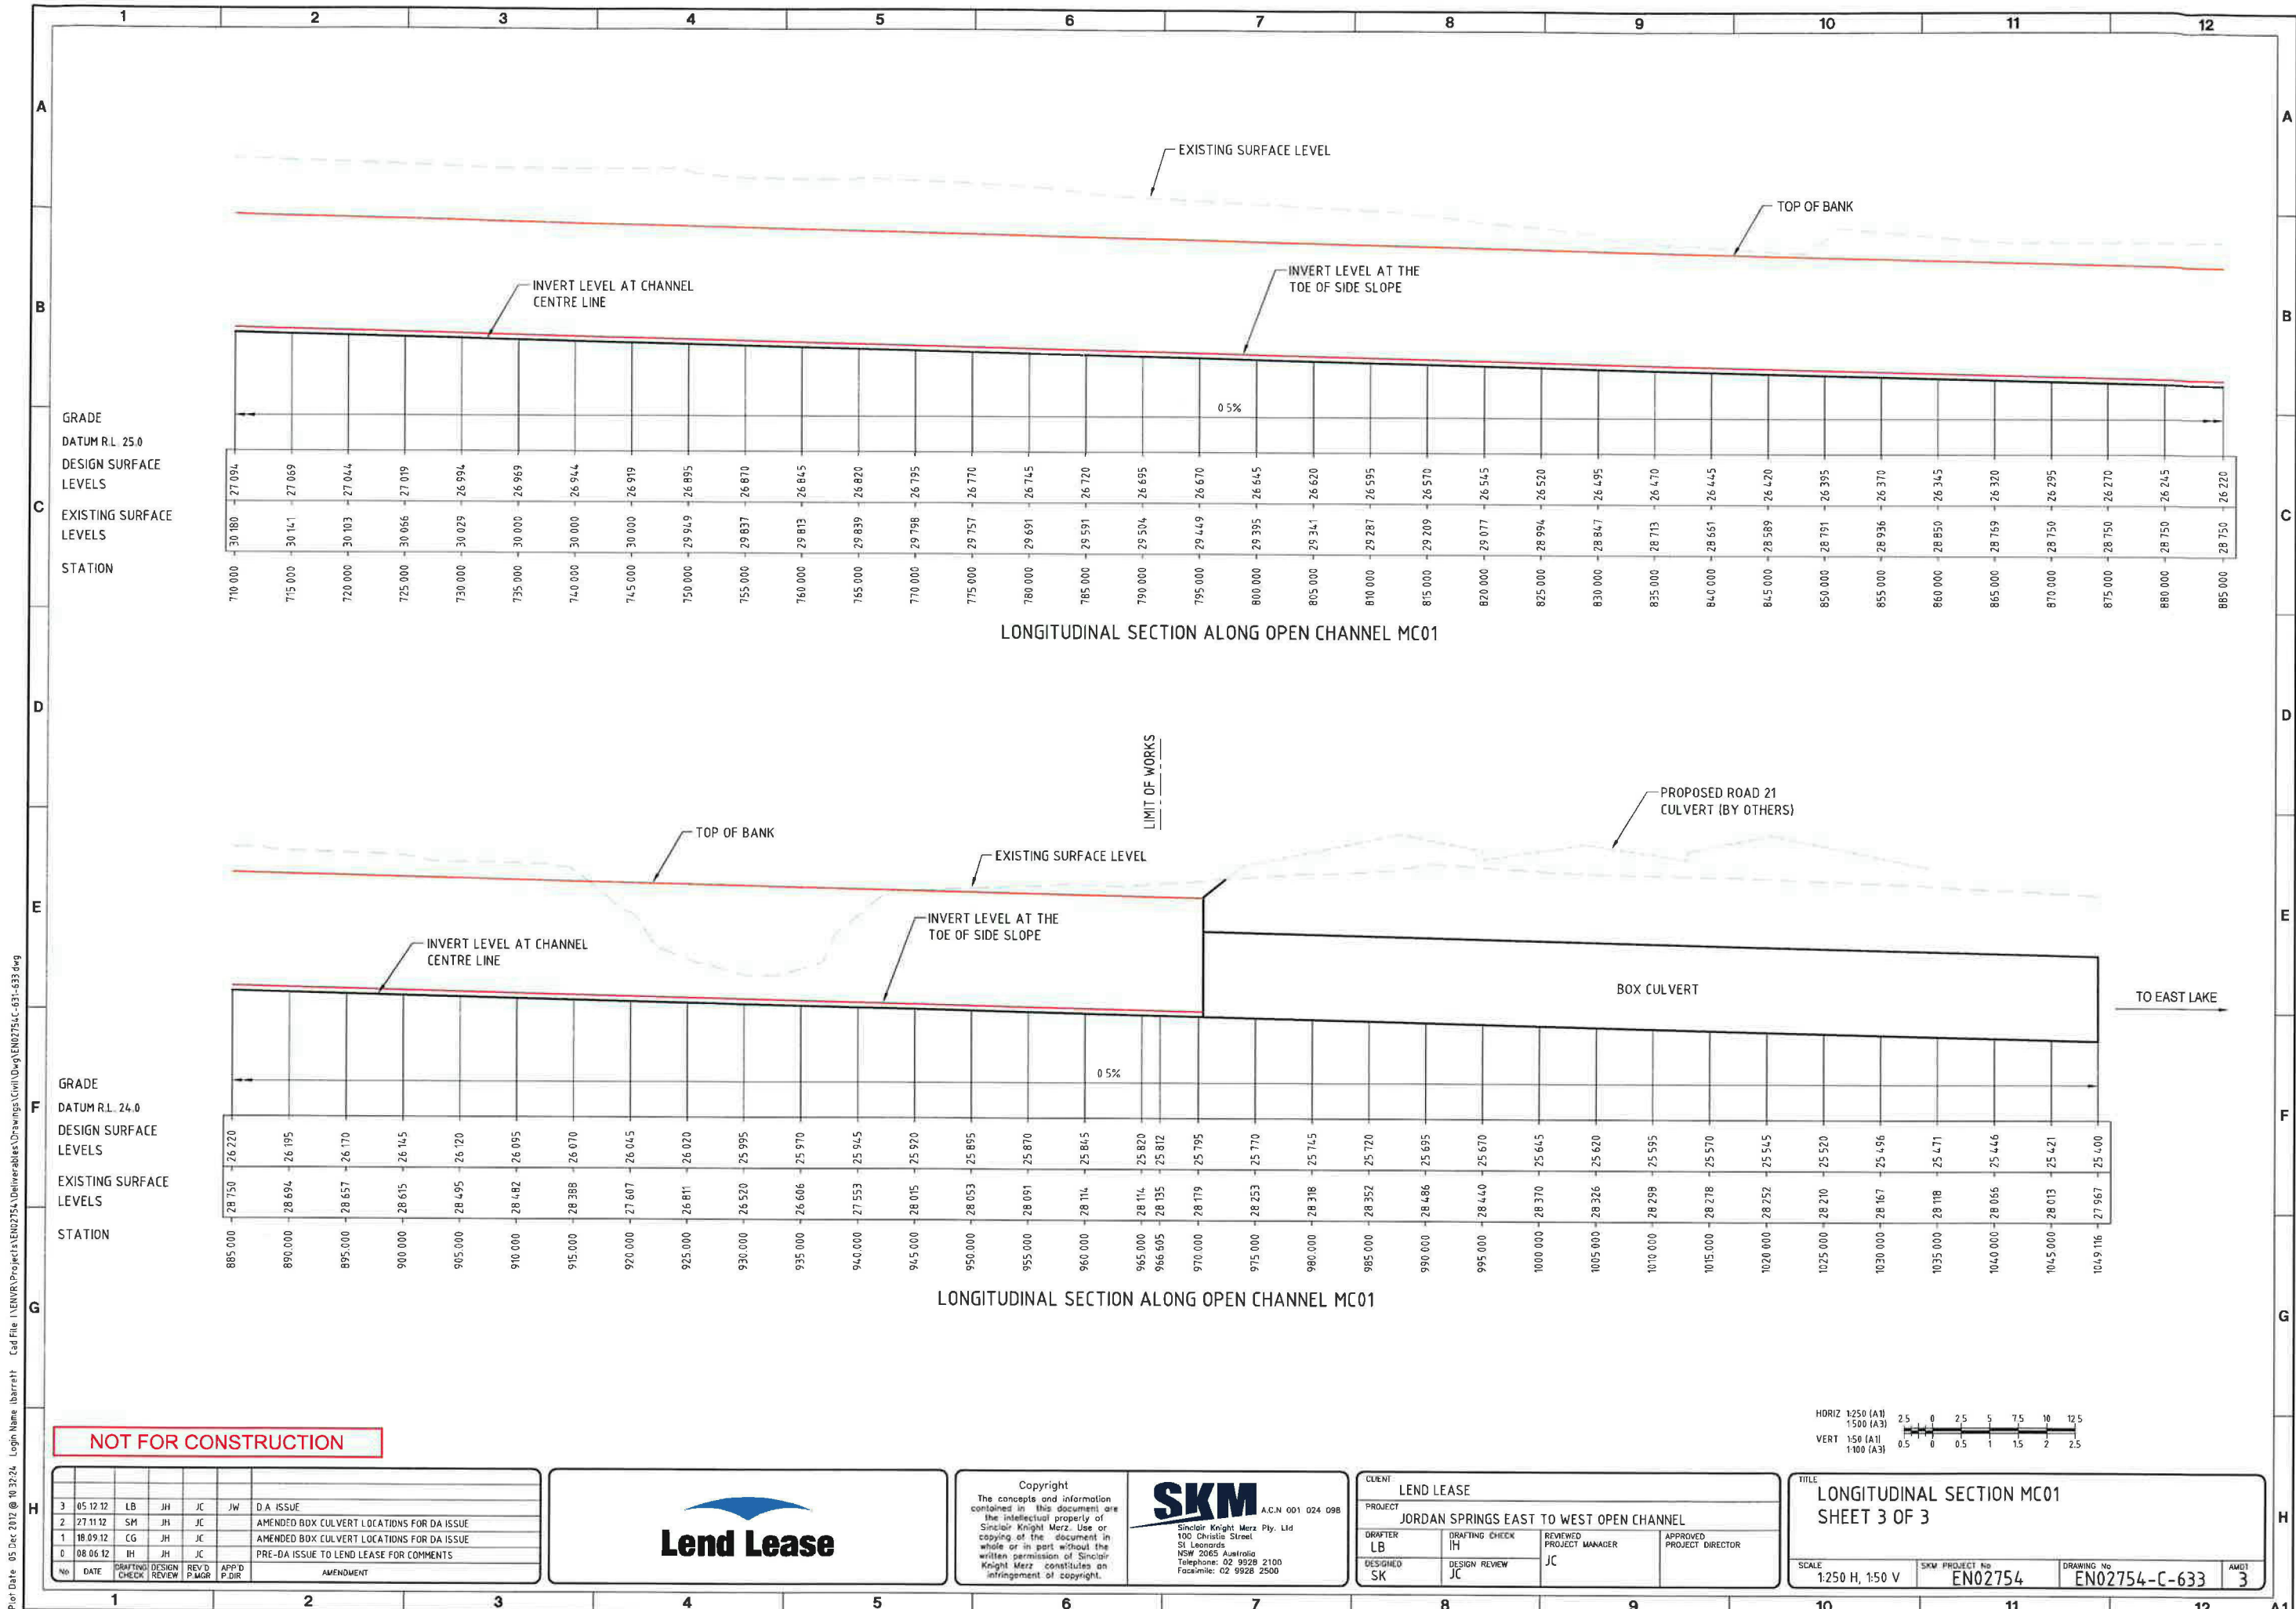

NOT FOR CONSTRUCTION

3	05 12 12	LB	JH	JC	JW	D.A. ISSUE
2	27 11 12	SM	JH	JC		AMENDED BOX CULVERT LOCATIONS FOR DA ISSUE
1	18 09 12	CG	JH	JC		AMENDED BOX CULVERT LOCATIONS FOR DA ISSUE
0	08 06 12	IH	JH	JC		PRE-DA ISSUE TO LEND LEASE FOR COMMENTS
NO	DATE	DRAFTING	DESIGN	REV'D	APP'D	AMENDMENT
		CHECK	REVIEW	P.MGR	P.DIR	

Copyright
The concepts and information contained in this document are the intellectual property of Sinclair Knight Merz. Use or copying of the document in whole or in part without the written permission of Sinclair Knight Merz constitutes an infringement of copyright.

Sinclair Knight Merz Pty. Ltd
100 Christie Street
St Leonards
NSW 2065 Australia
Telephone: 02 9928 2100
Facsimile: 02 9928 2500

CLIENT	LEND LEASE
PROJECT	JORDAN SPRINGS EAST TO WEST OPEN CHANNEL
DRAFTER	LB
DESIGNED	SK
DRAFTING CHECK	IH
DESIGN REVIEW	JC
REVIEWED	JC
PROJECT MANAGER	
APPROVED	
PROJECT DIRECTOR	


TITLE
LONGITUDINAL SECTION MC01
SHEET 3 OF 3

SCALE
1:250 H, 1:50 V


SKM PROJECT No
EN02754


DRAWING No
EN02754-C-633


AMOUNT
3

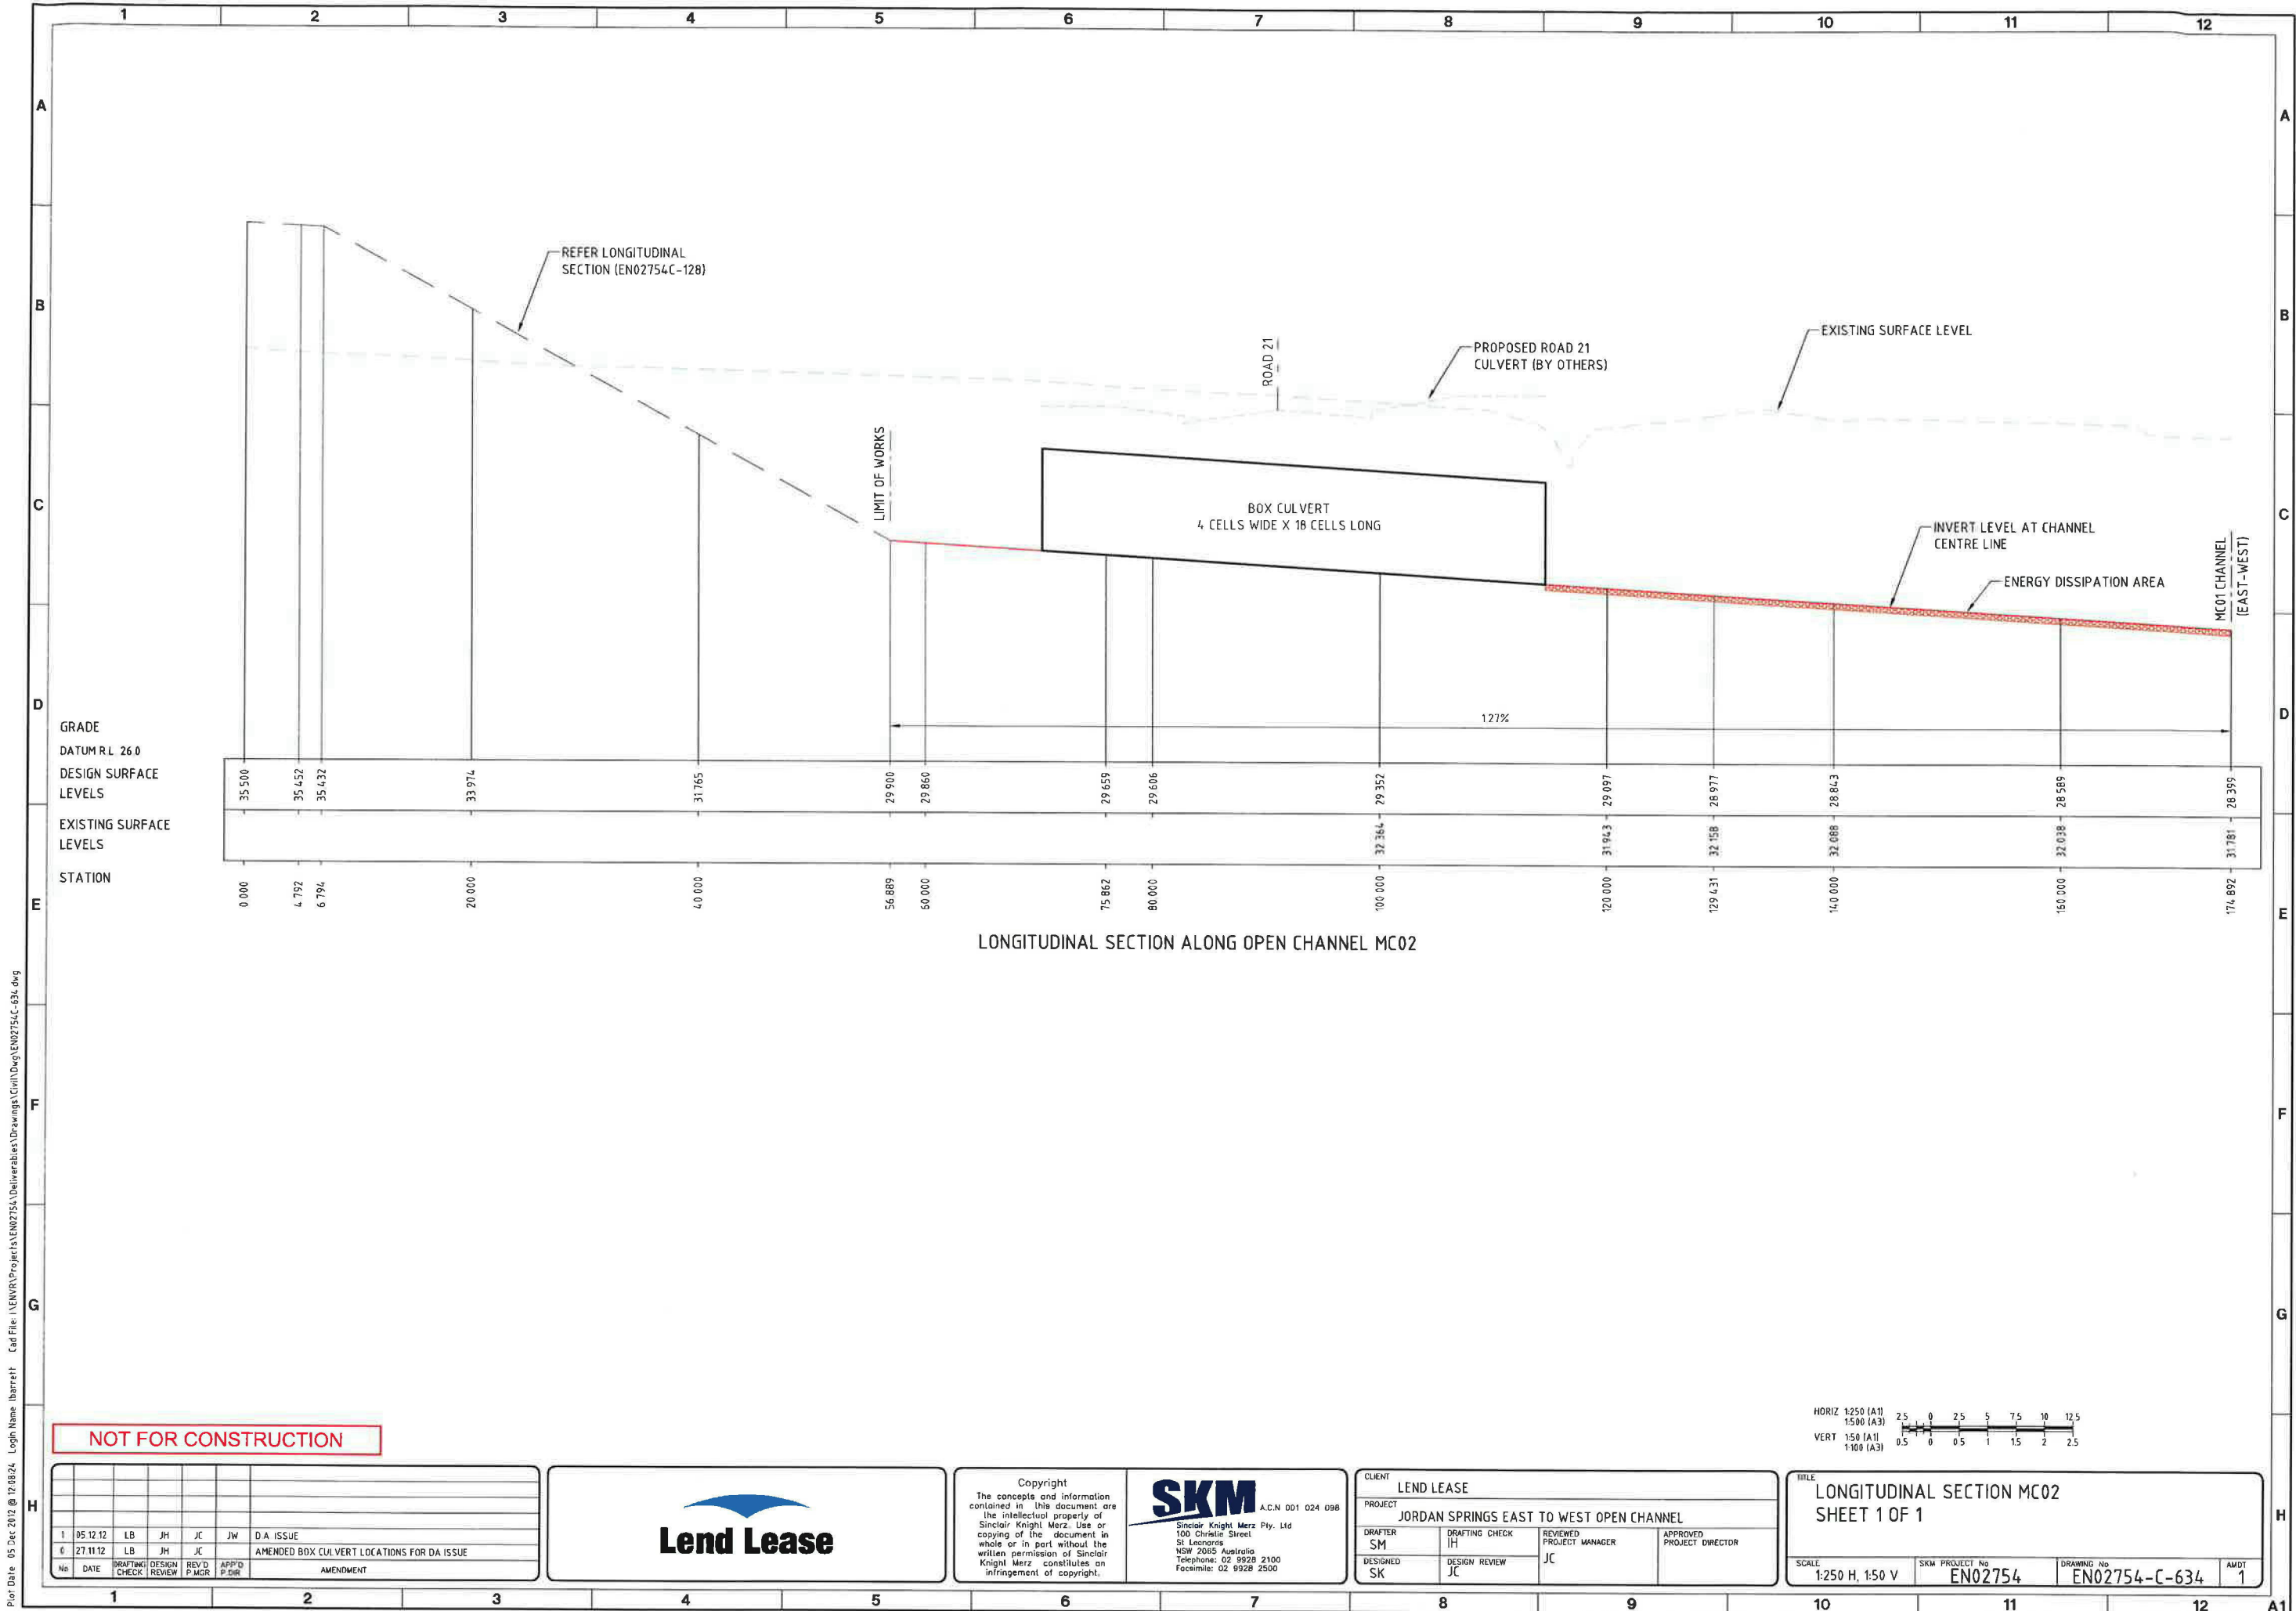


Plot Date: 05 Dec 2012 @ 10:34:17 Login Name: lbarrett Cad File: I:\ENVR\Projects\EN02754\Deliverables\Drawings\Civil\Drawg\EN02754C-651-658.dwg

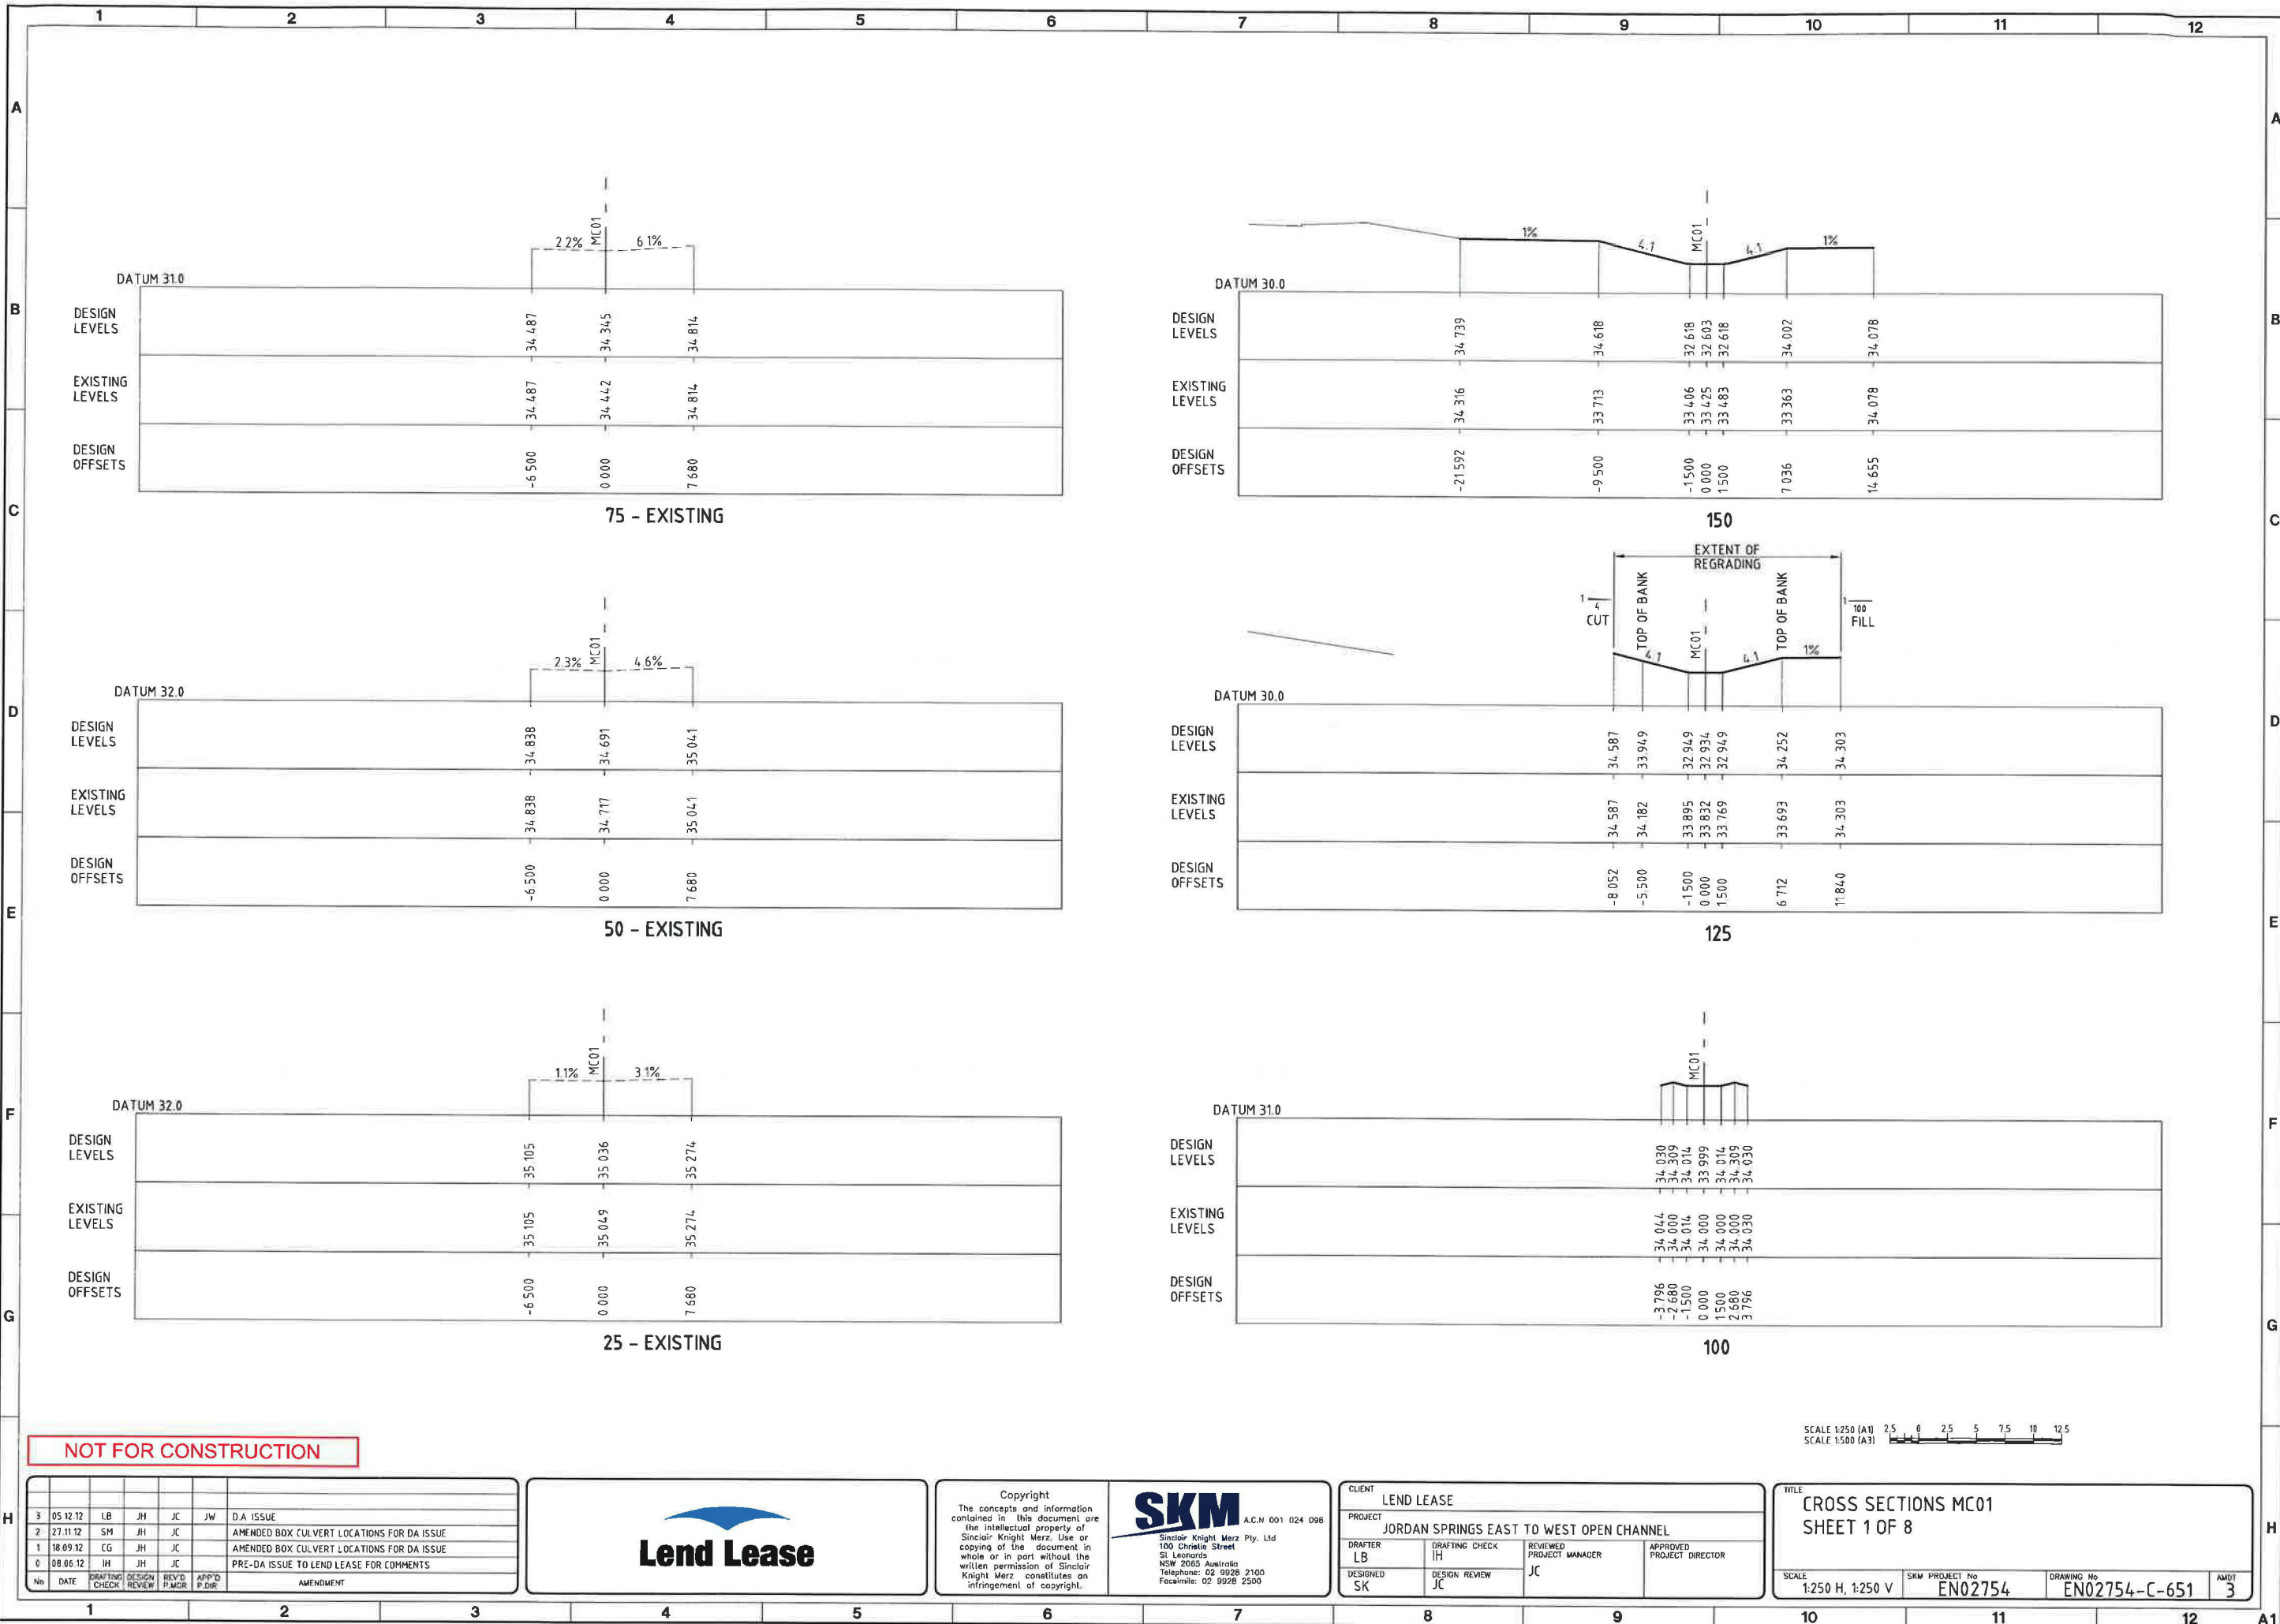


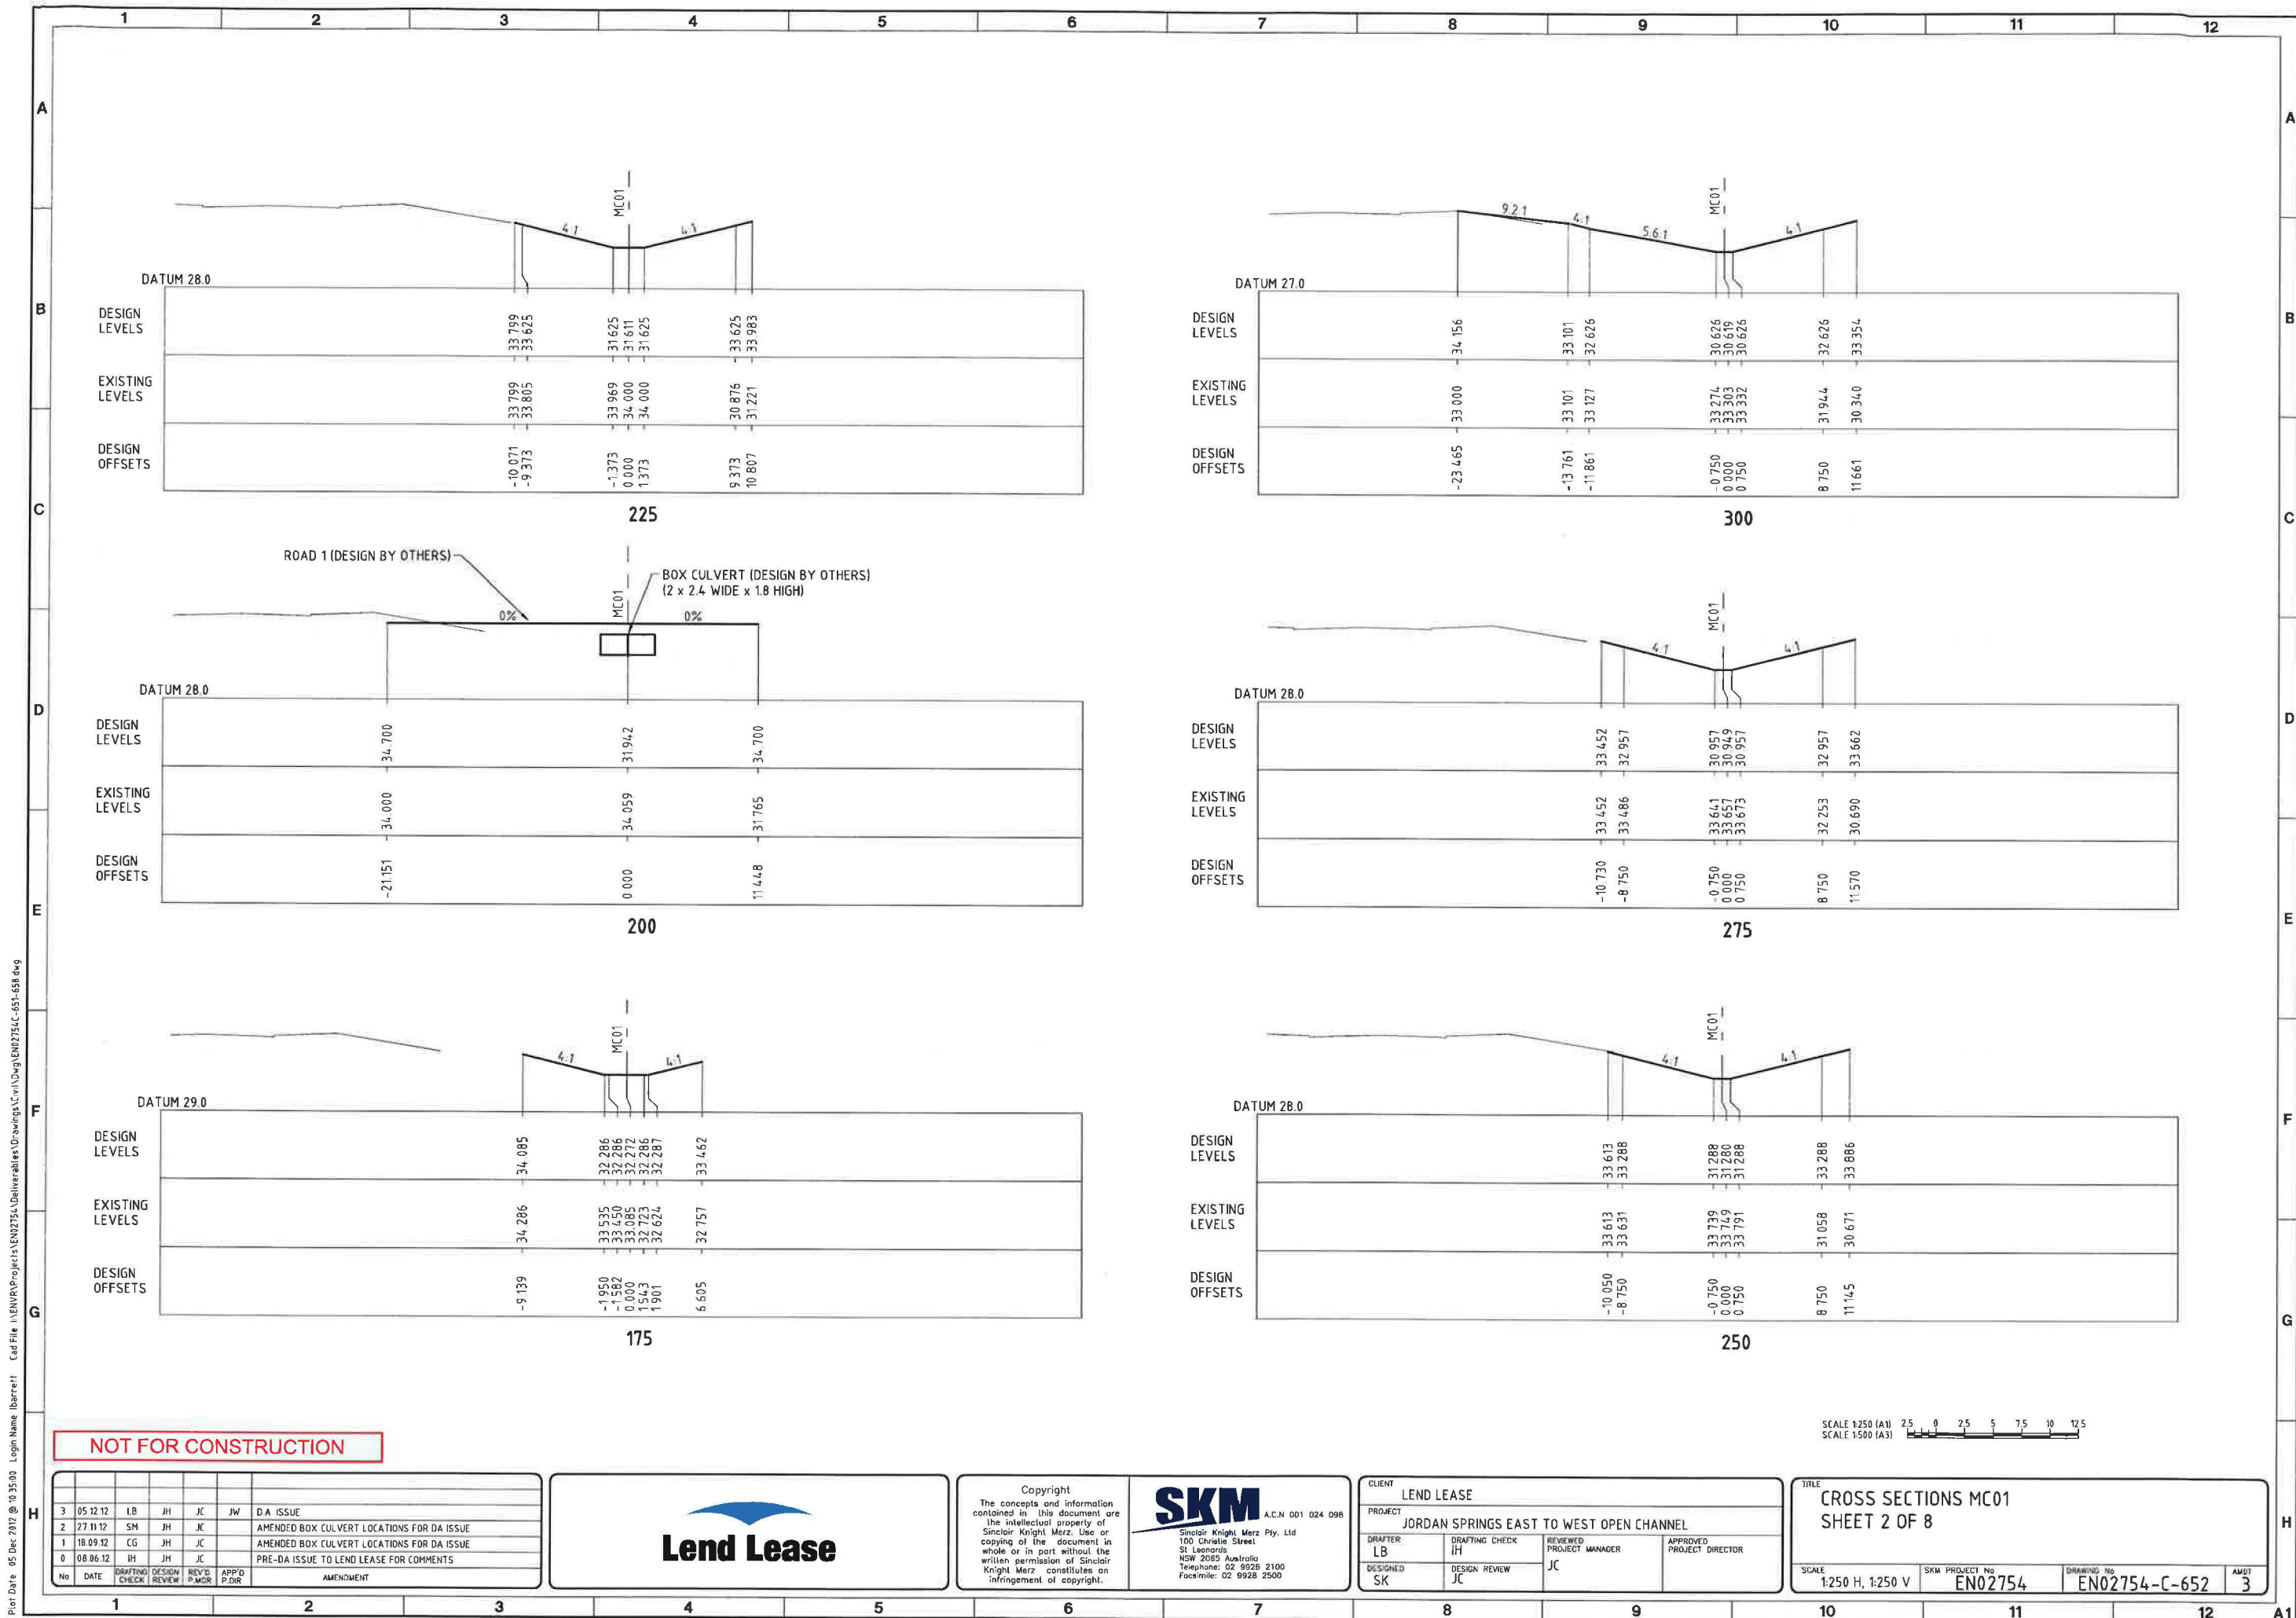

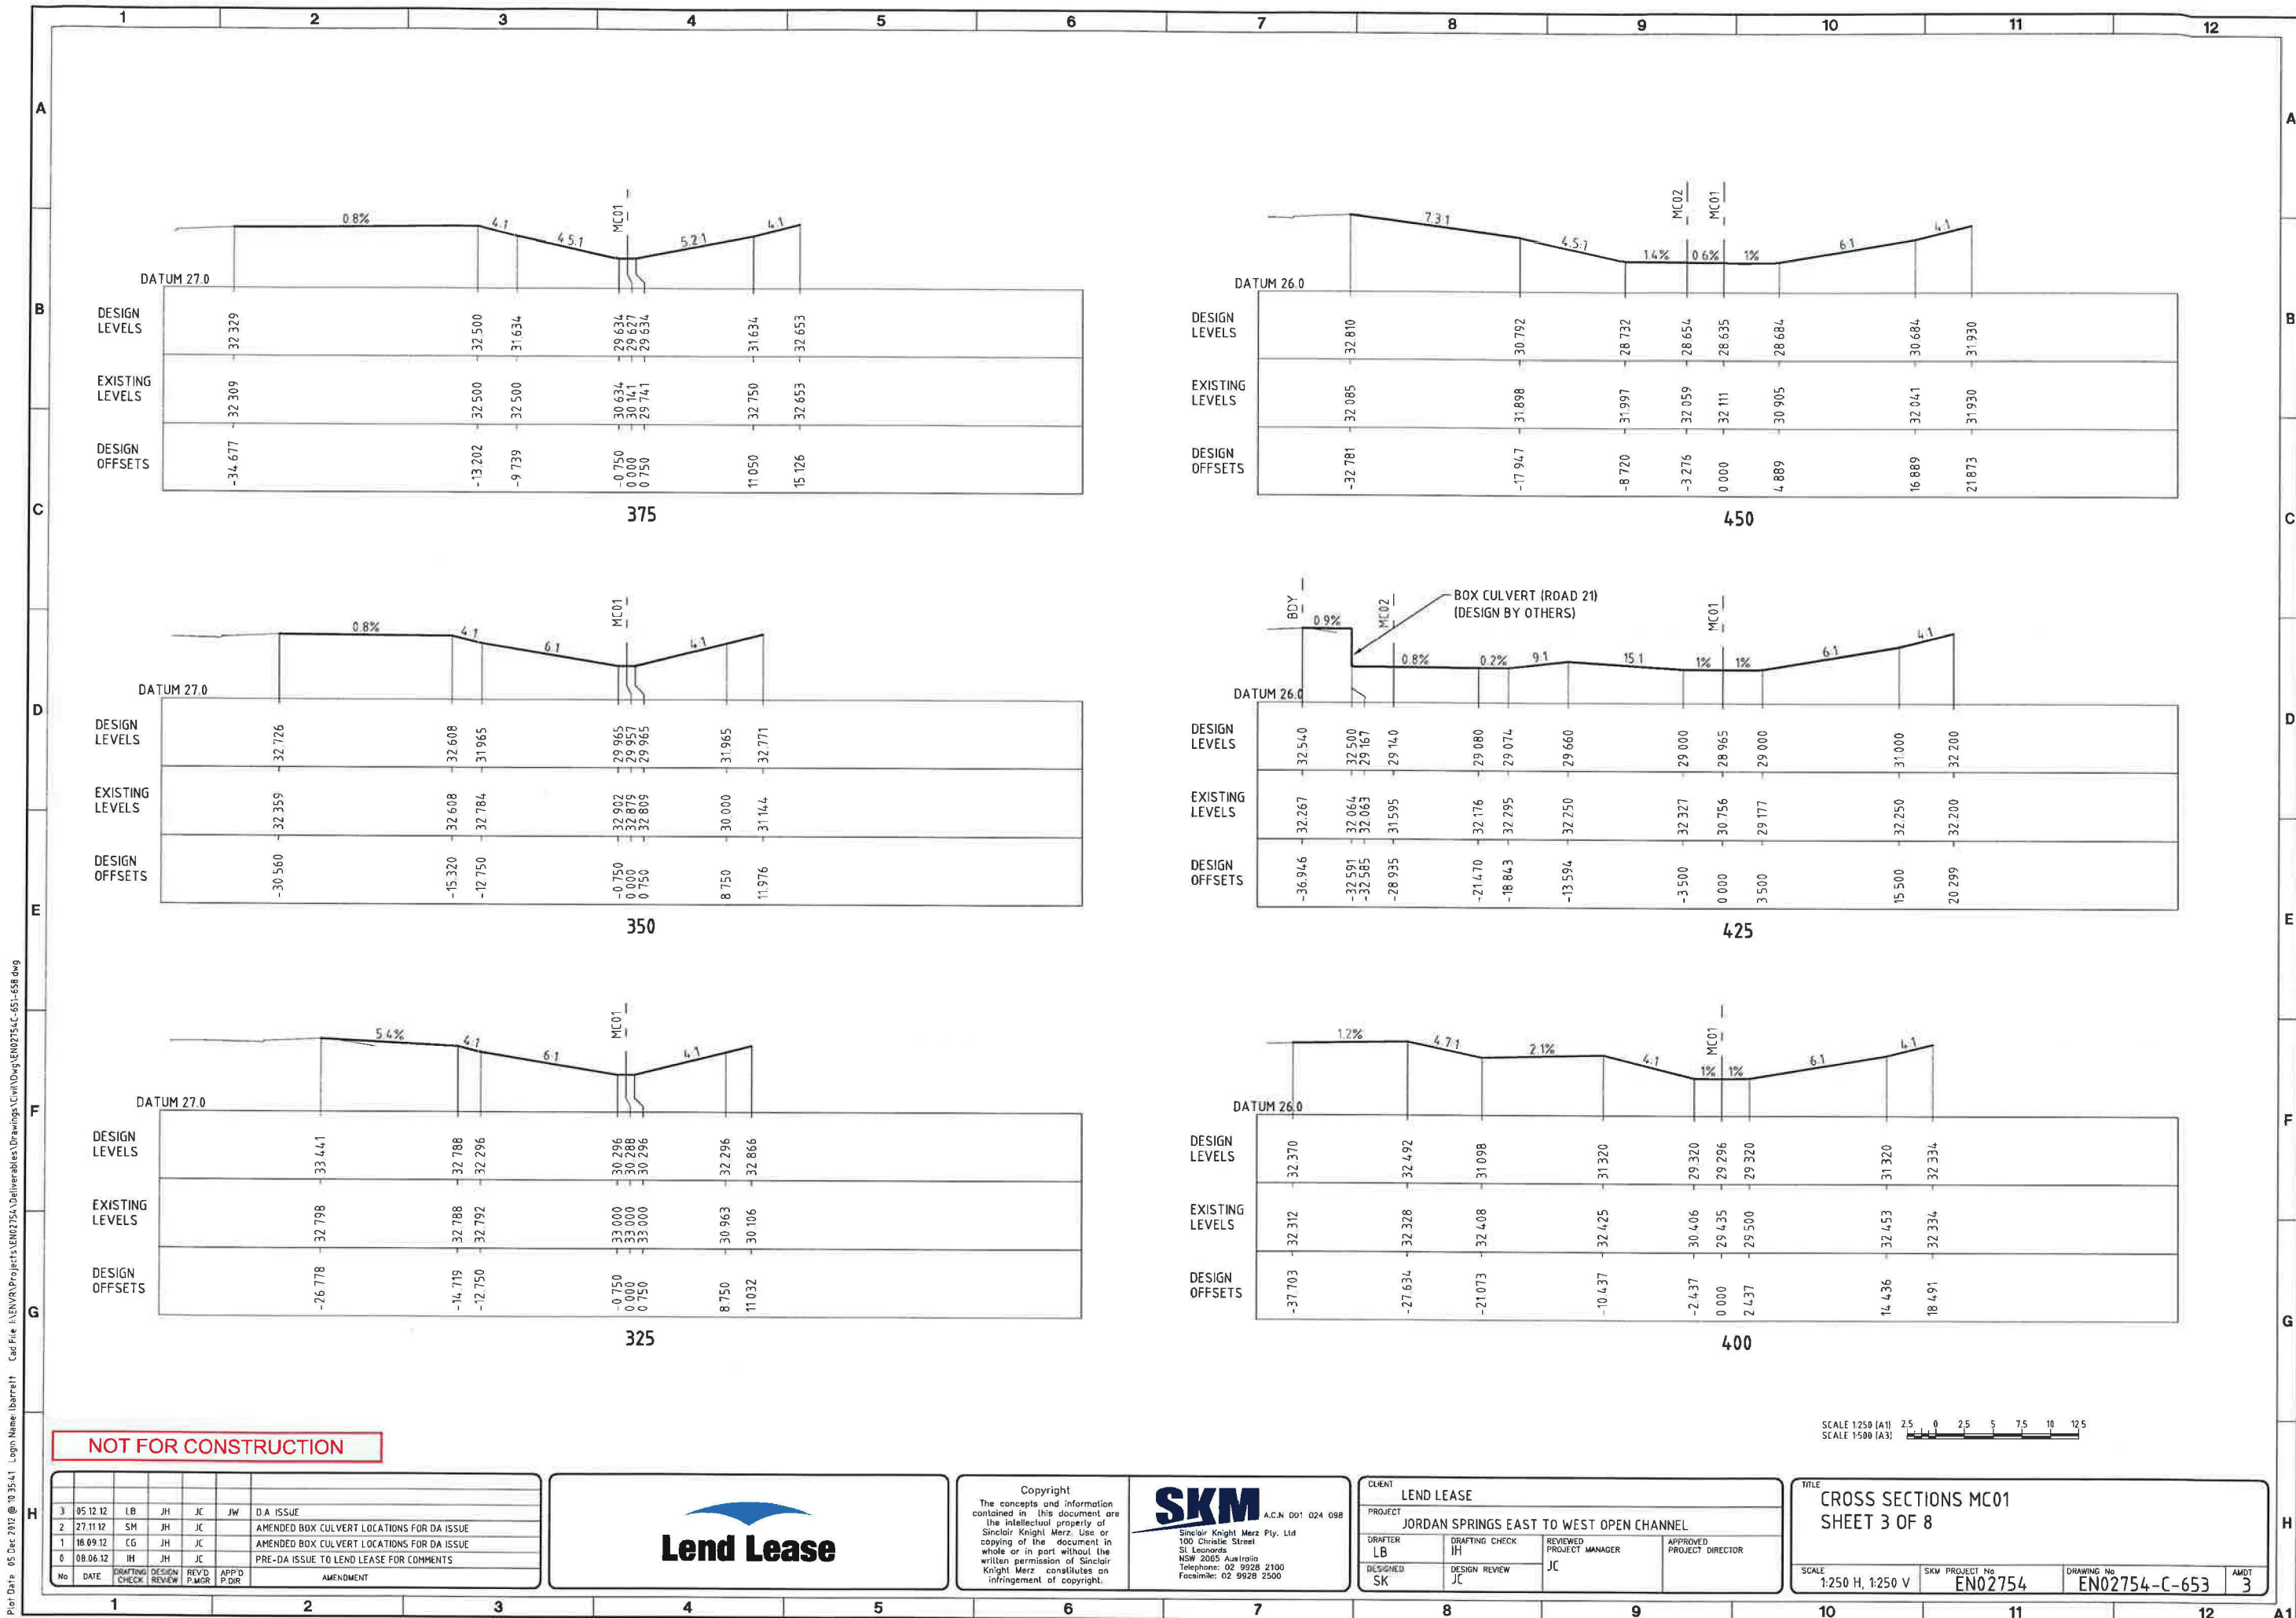


Plot Date: 05 Dec 2012 @ 10:36:22 Login Name: lbarrett1 Cad File: I:\ENVR\Projects\EN02754\Deliverables\Drawings\Civil\DWG\EN02754-C-651-658.dwg

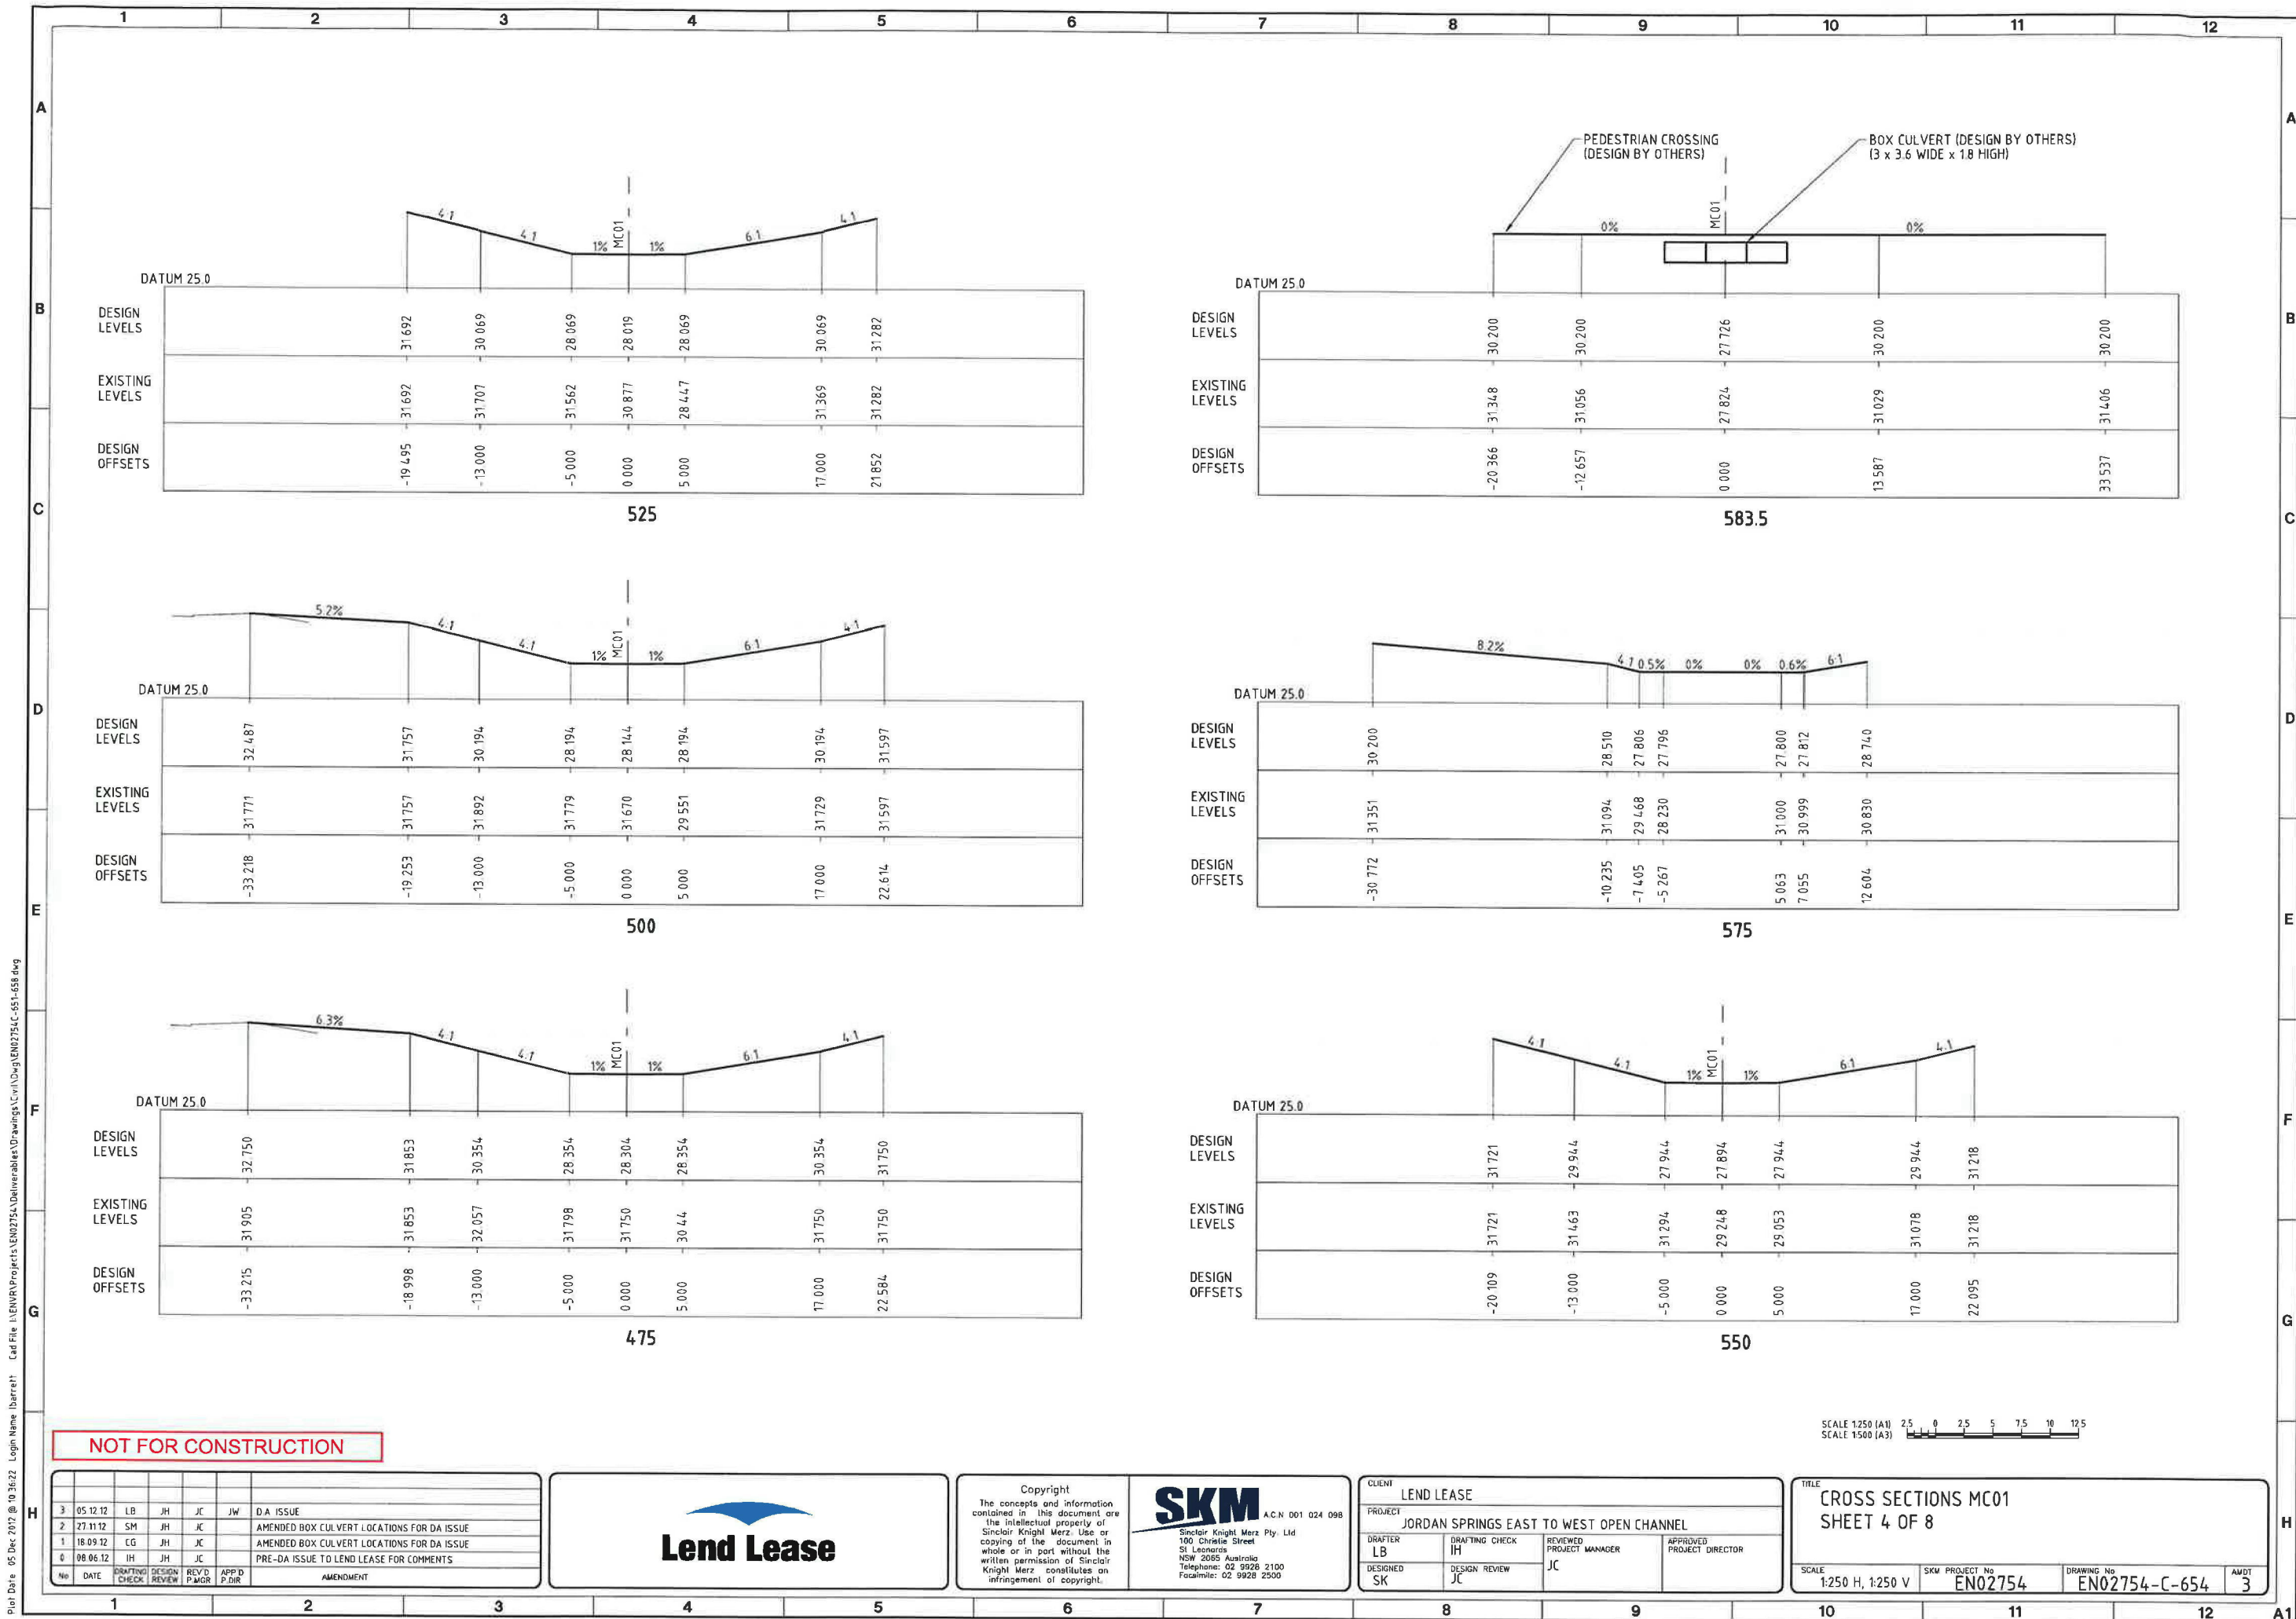

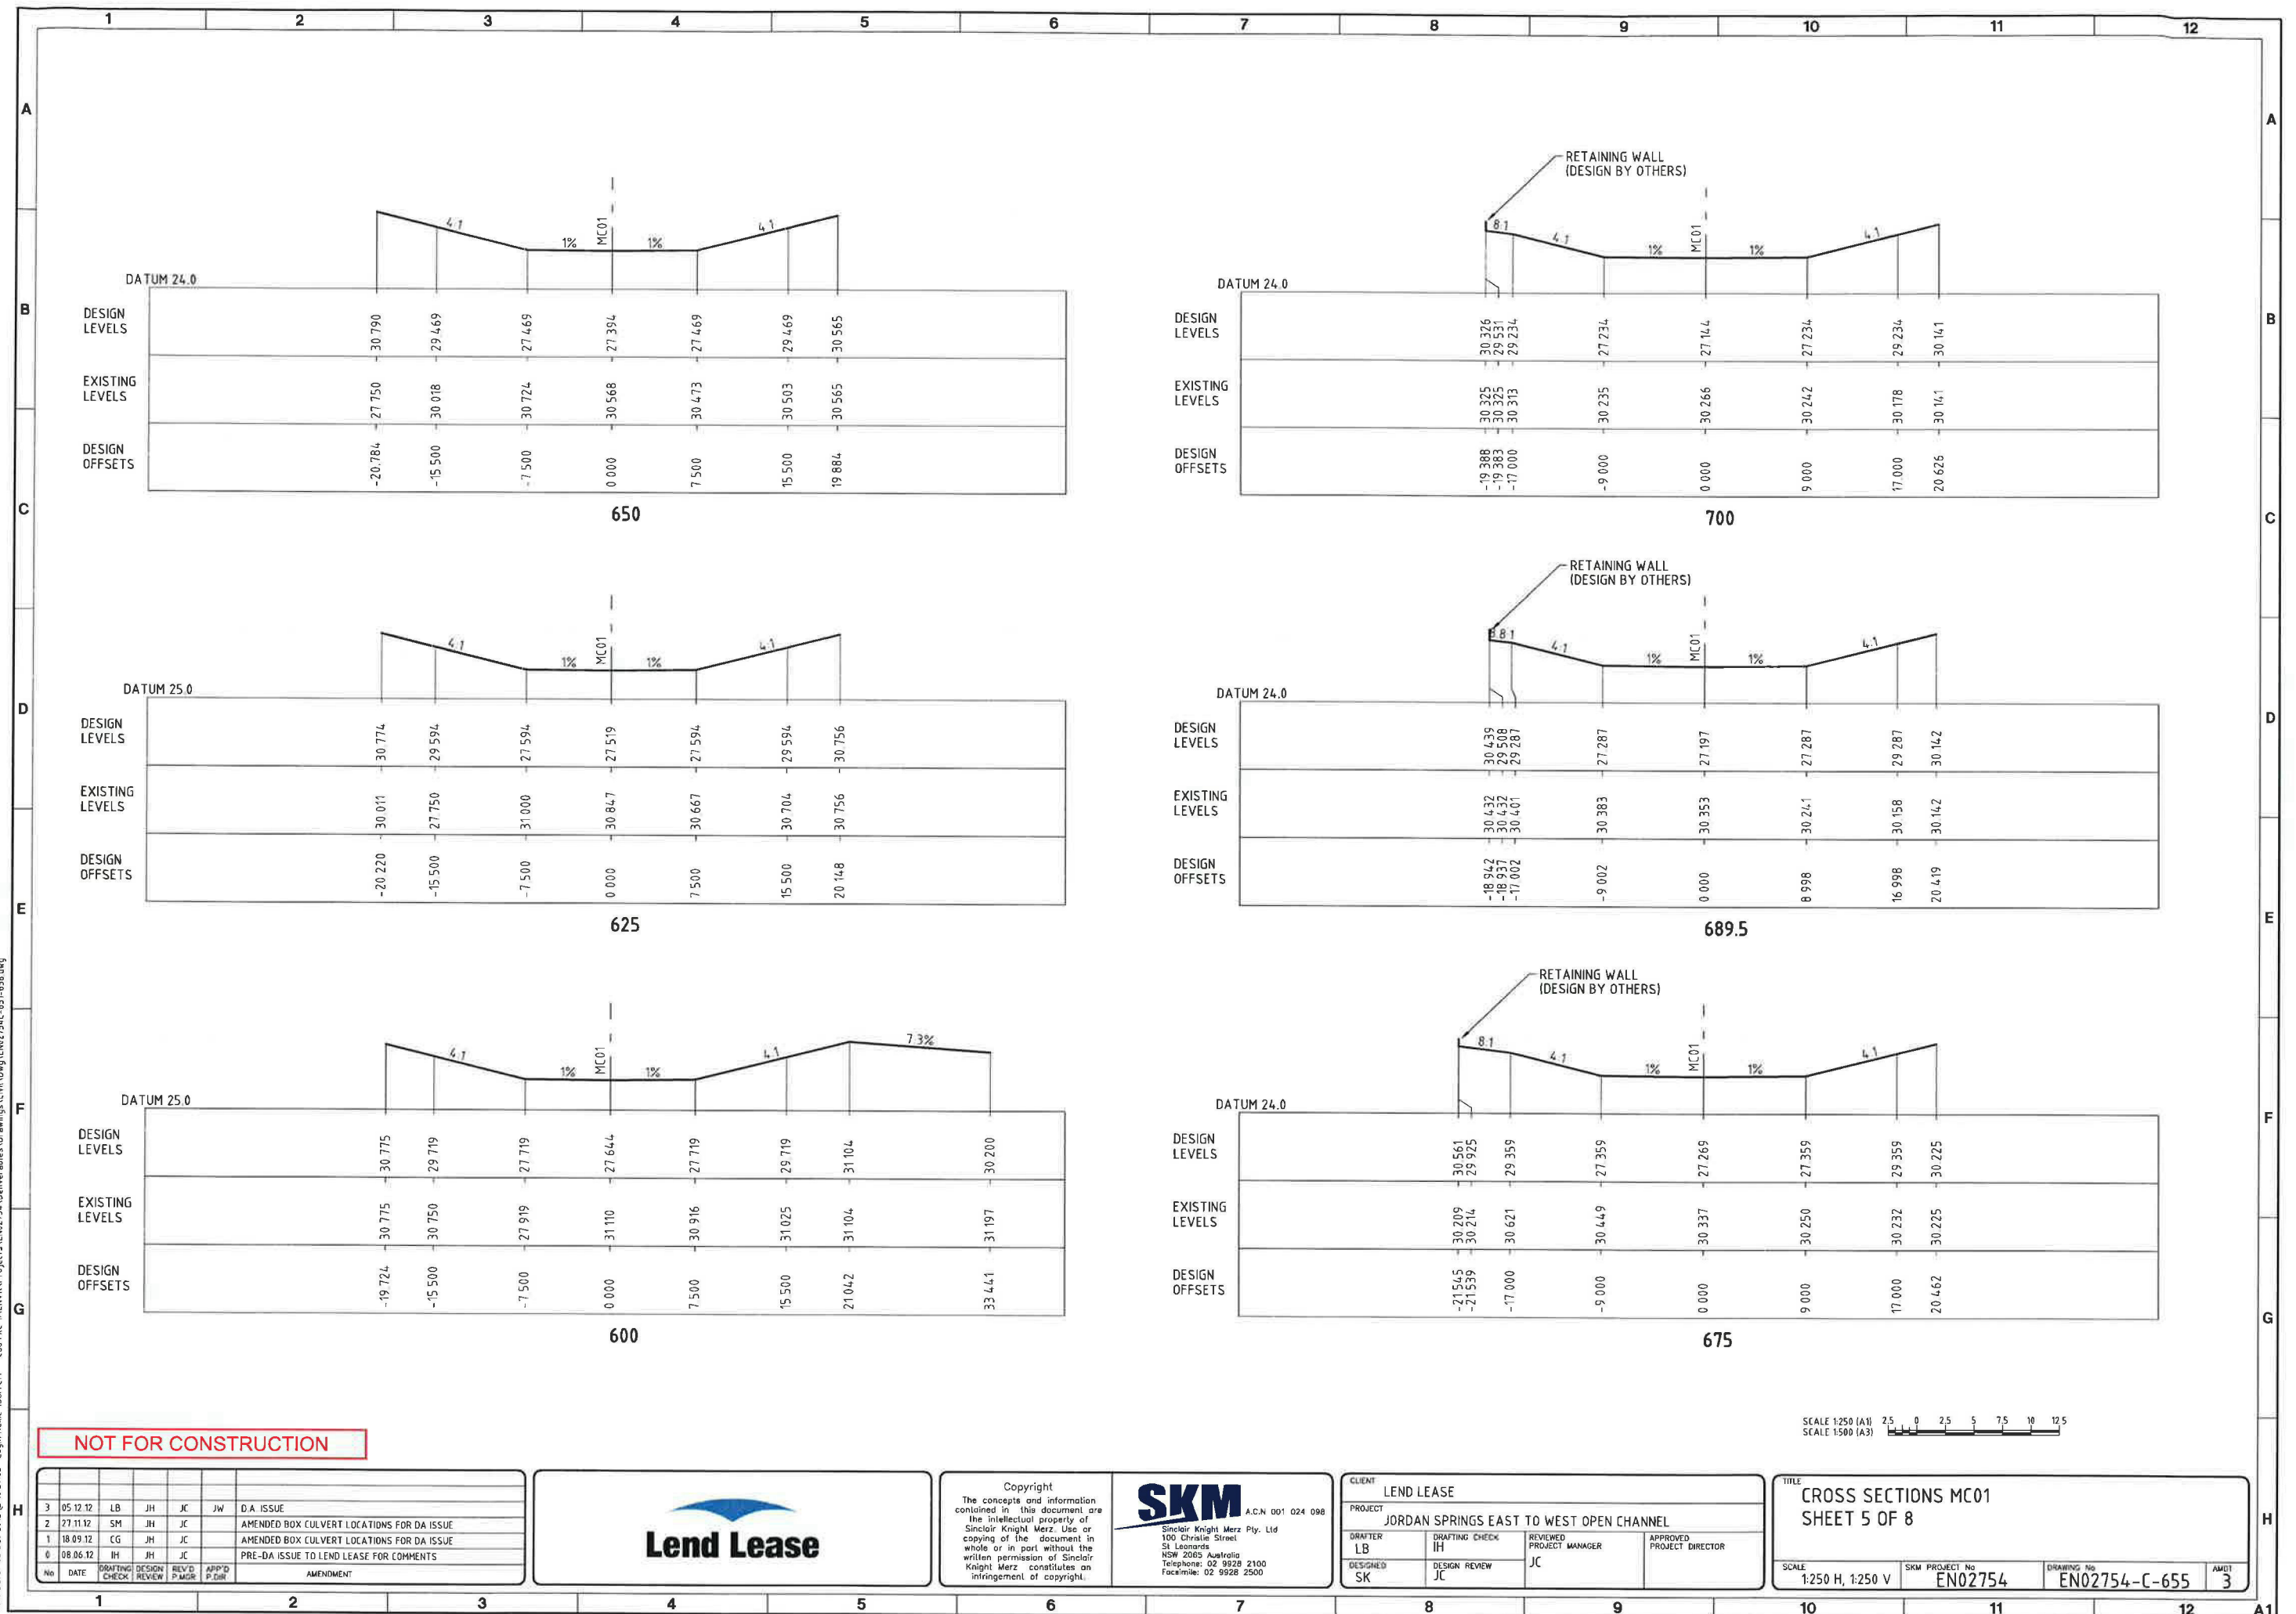

Plot Date: 05 Dec 2012 @ 10:37:48 Login Name: lbarrett Cad File: \\ENVR\Projects\EN02754\Deliverables\Drawings\Civil\Draws\EN02754-C-651-658.dwg

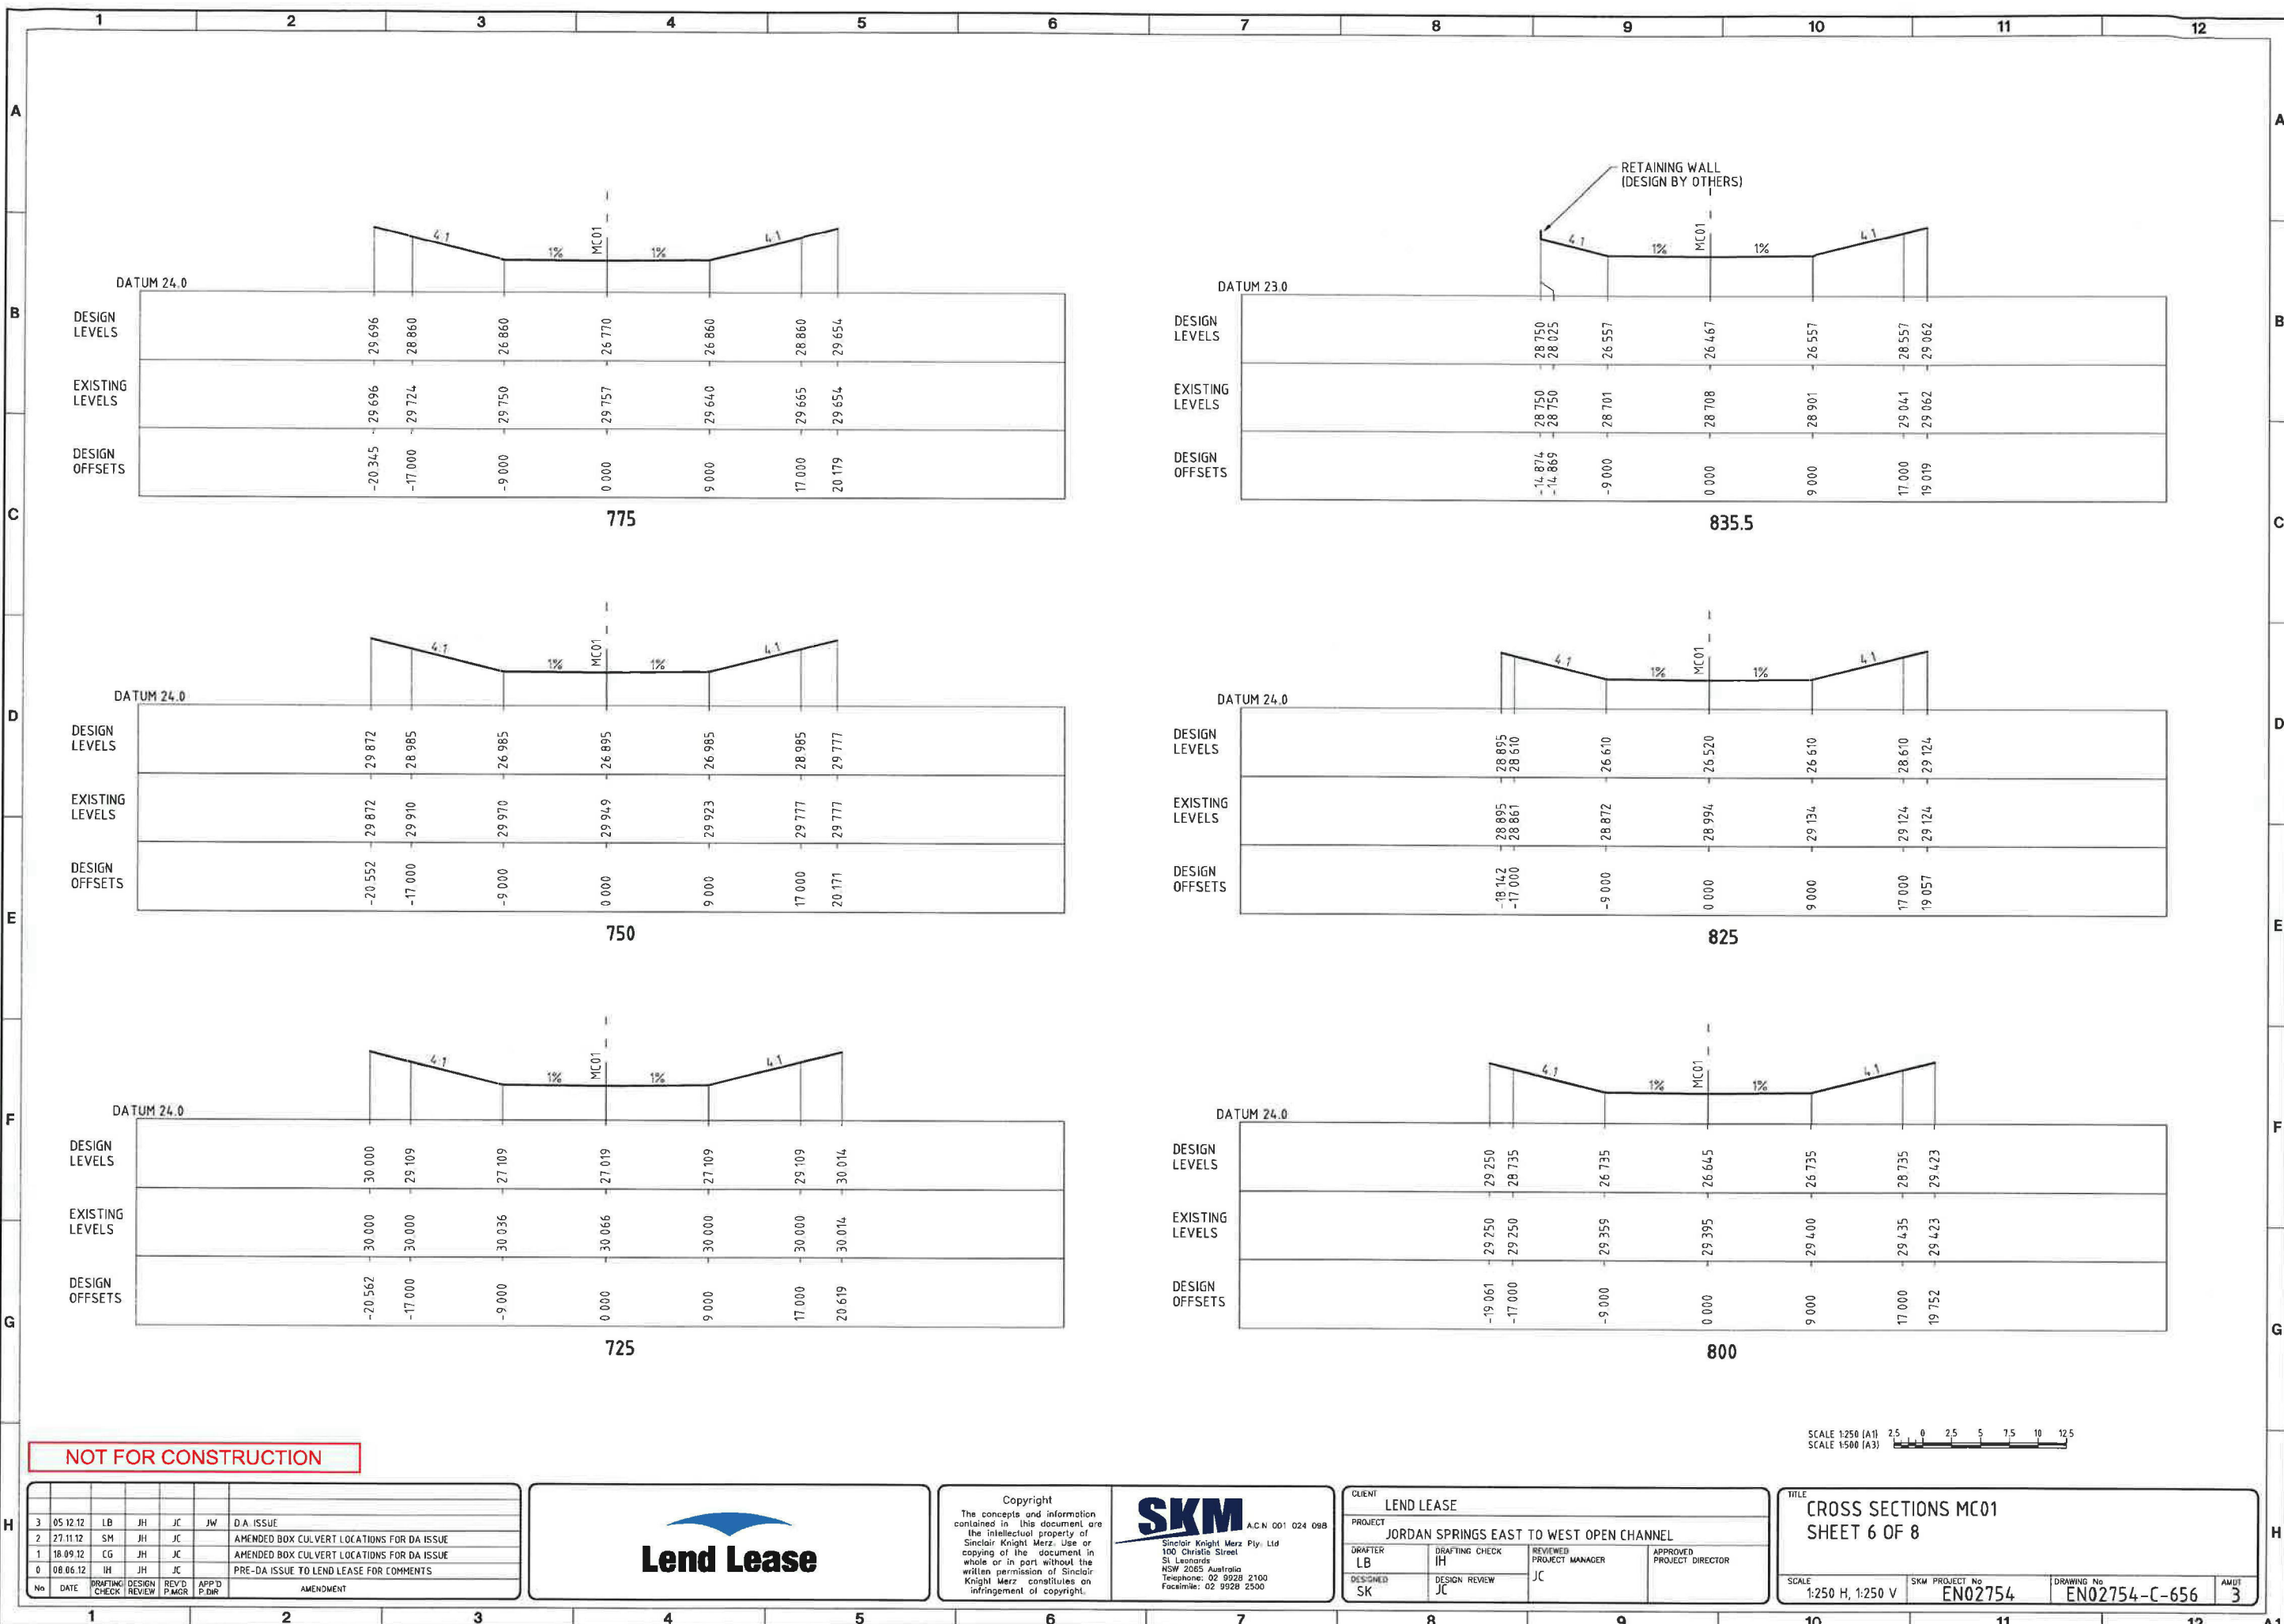

NOT FOR CONSTRUCTION

3	05.12.12	LB	JH	JC	JW	D.A. ISSUE
2	27.11.12	SM	JH	JC		AMENDED BOX CULVERT LOCATIONS FOR DA ISSUE
1	18.09.12	CG	JH	JC		AMENDED BOX CULVERT LOCATIONS FOR DA ISSUE
0	08.06.12	IH	JH	JC		PRE-DA ISSUE TO LEND LEASE FOR COMMENTS
No	DATE	DRAFTING	DESIGN	REV'D	APP'D	AMENDMENT
		CHECK	REVIEW	P.MGR	P.DR	

Copyright


The concepts and information contained in this document are the intellectual property of Sinclair Knight Merz. Use or copying of the document in whole or in part without the written permission of Sinclair Knight Merz constitutes an infringement of copyright.

Sinclair Knight Merz Pty. Ltd
100 Christie Street
St Leonards
NSW 2065 Australia
Telephone: 02 9928 2100
Facsimile: 02 9928 2500

CLIENT	LEND LEASE
PROJECT	JORDAN SPRINGS EAST TO WEST OPEN CHANNEL
DRAFTER	LB
DESIGNED	SK
DRAFTING CHECK	IH
DESIGN REVIEW	JC
REVIEWED	JC
PROJECT MANAGER	
APPROVED	
PROJECT DIRECTOR	

TITLE	CROSS SECTIONS MC01
	SHEET 6 OF 8
SCALE	1:250 H, 1:250 V
SKM PROJECT No	EN02754
DRAWING No	EN02754-C-656
AMUT	3

Plot Date: 05 Dec 2012 @ 10:38:30 Login Name: lbarrett Cad File: \\ENVR\Projects\EN02754\Deliverables\Drawings\Civil\Drawg\EN02754C-651-658.dwg

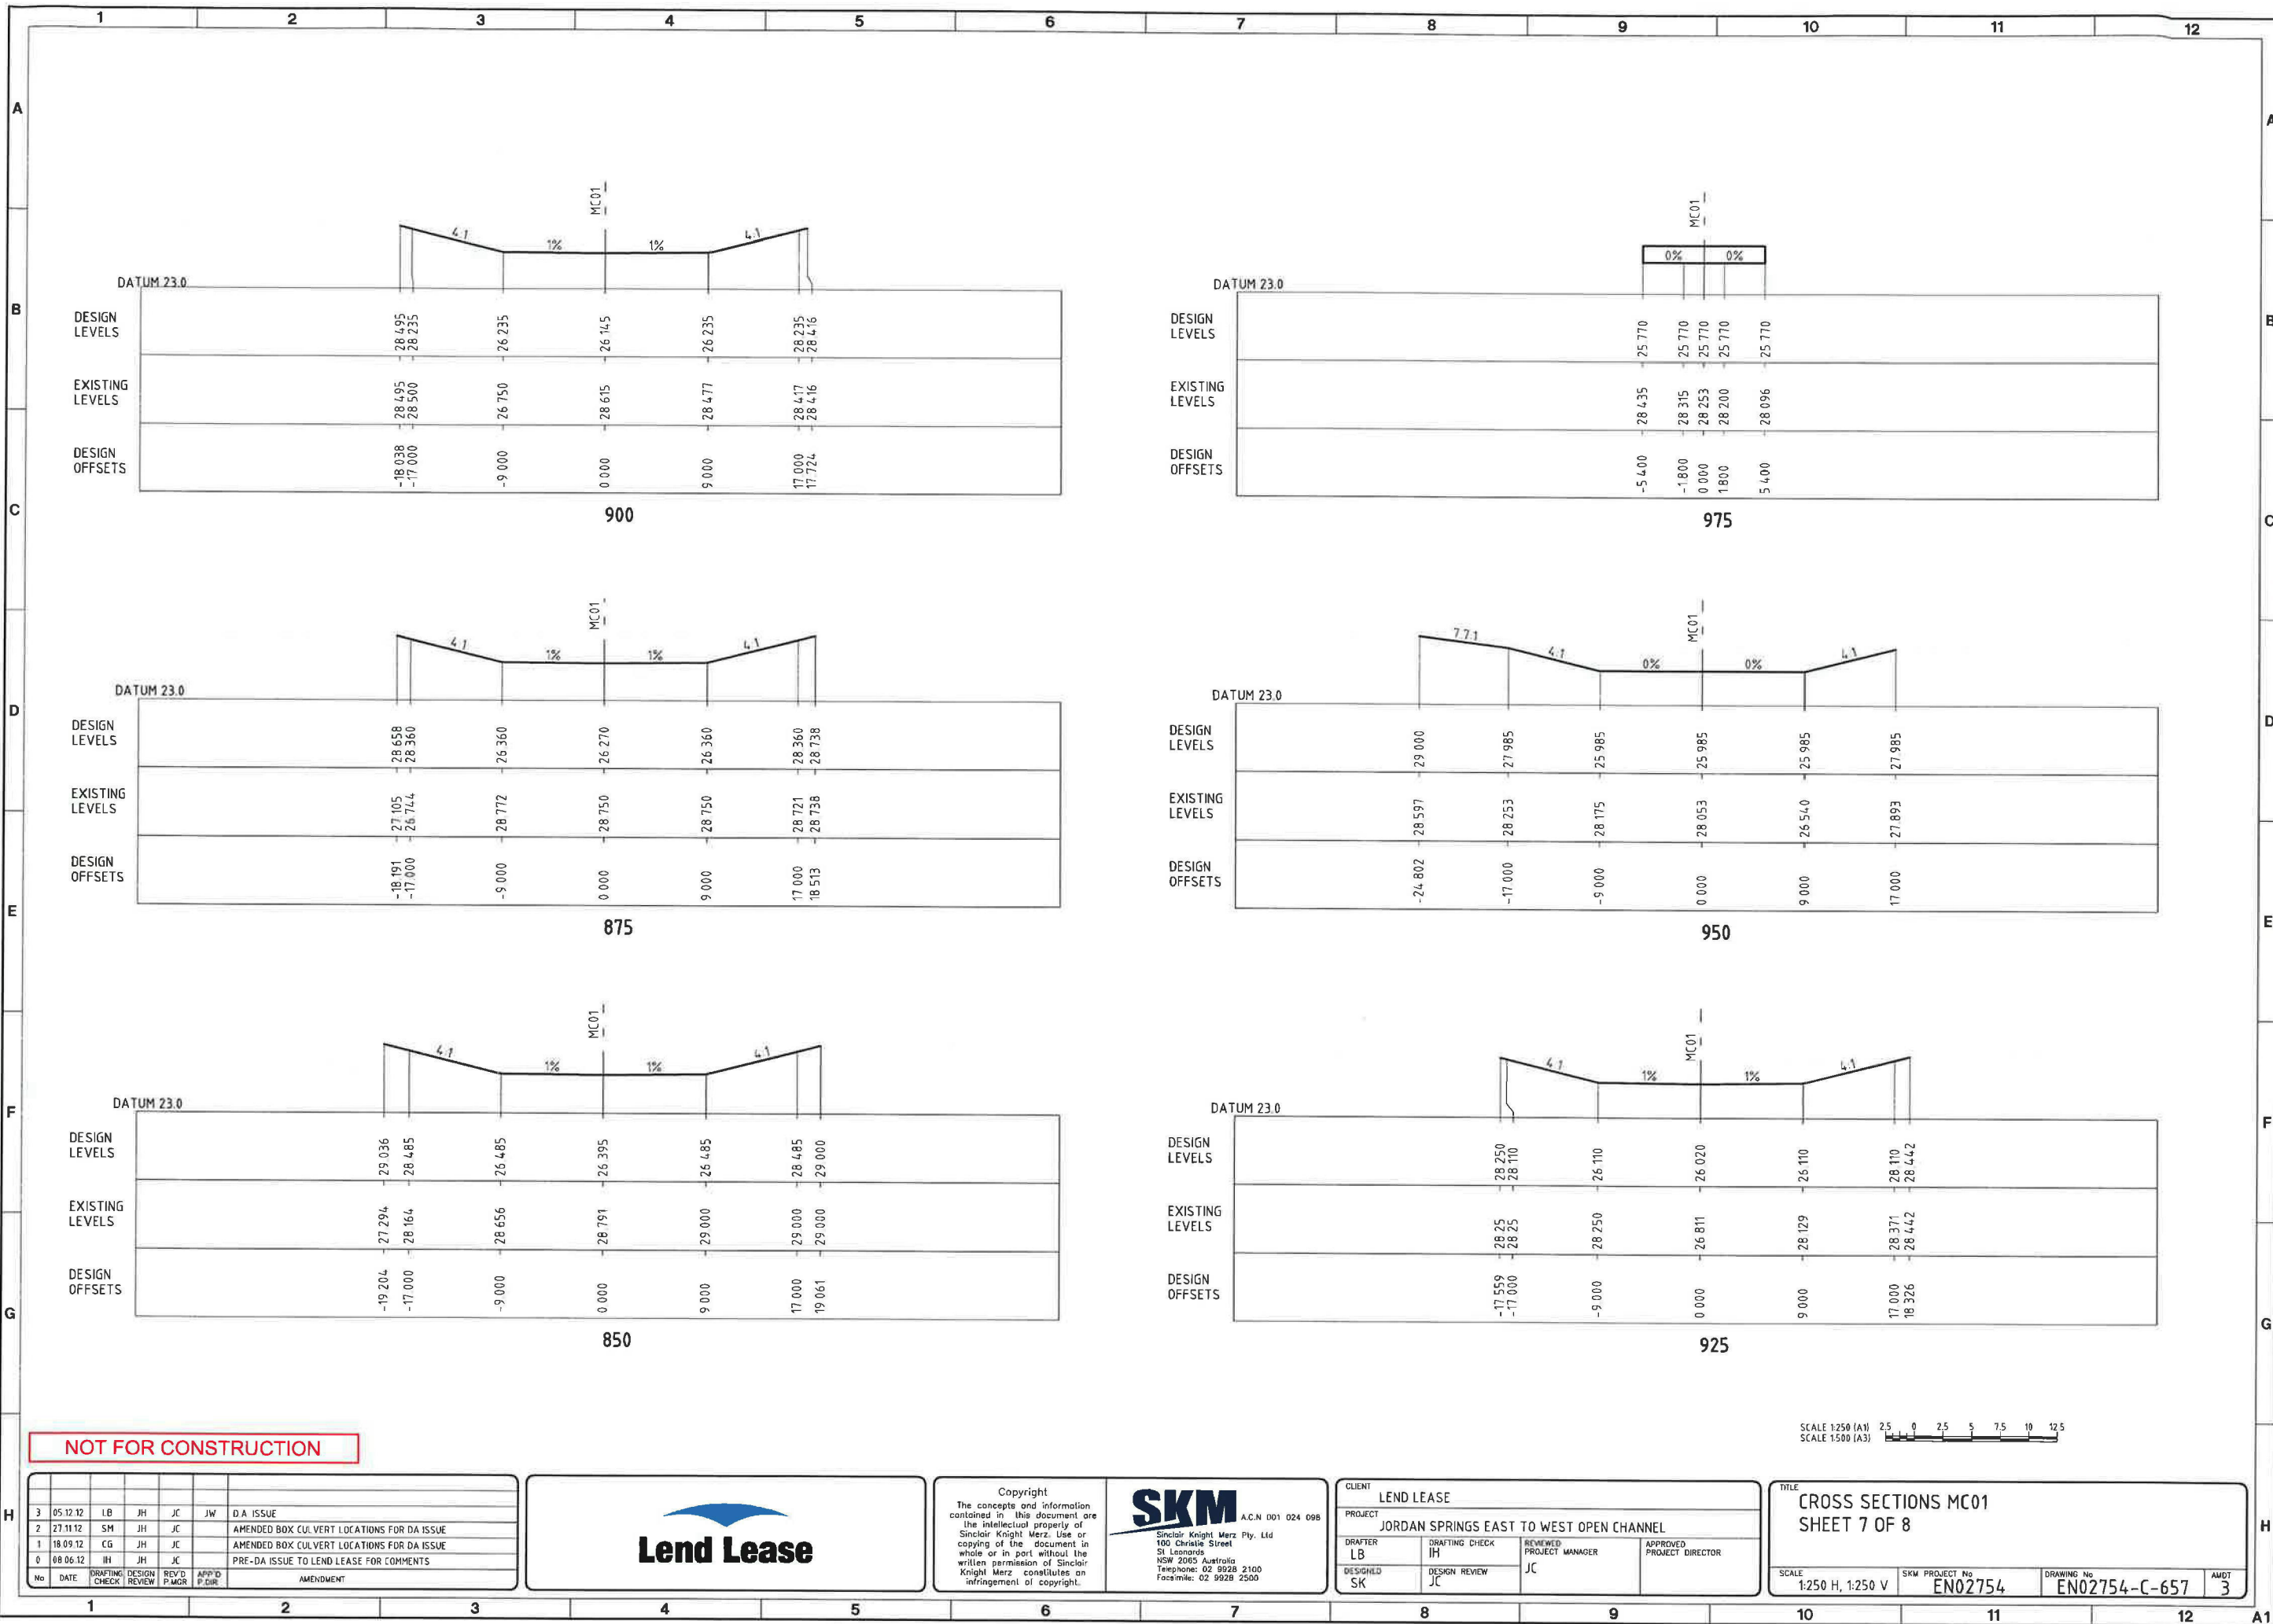

NOT FOR CONSTRUCTION

SCALE 1:250 (A1)
SCALE 1:500 (A3)

3	05.12.12	LB	JH	JC	JW	D.A. ISSUE
2	27.11.12	SM	JH	JC		AMENDED BOX CULVERT LOCATIONS FOR DA ISSUE
1	18.09.12	CG	JH	JC		AMENDED BOX CULVERT LOCATIONS FOR DA ISSUE
0	08.06.12	IH	JH	JC		PRE-DA ISSUE TO LEND LEASE FOR COMMENTS
No	DATE	DRAFTING	DESIGN	REV'D	APP'D	AMENDMENT
		CHECK	REVIEW	P.MGR	P.DIR	



Copyright
The concepts and information contained in this document are the intellectual property of Sinclair Knight Merz. Use or copying of the document in whole or in part without the written permission of Sinclair Knight Merz constitutes an infringement of copyright.

SKM A.C.N. 001 024 098
Sinclair Knight Merz Pty. Ltd
100 Christie Street
St Leonards
NSW 2065 Australia
Telephone: 02 9928 2100
Facsimile: 02 9928 2500

CLIENT	LEND LEASE
PROJECT	JORDAN SPRINGS EAST TO WEST OPEN CHANNEL
DRAFTER	LB
DESIGNED	SK
DRAFTING CHECK	IH
DESIGN REVIEW	JC
REVIEWED	JC
PROJECT MANAGER	
APPROVED	
PROJECT DIRECTOR	

TITLE	CROSS SECTIONS MC01
	SHEET 7 OF 8
SCALE	1:250 H, 1:250 V
SKM PROJECT No	EN02754
DRAWING No	EN02754-C-657
AMDT	3

1 2 3 4 5 6 7 8 9 10 11 12

A

B

C

D

E

F

G

H

Plot Date: 05 Dec 2012 @ 10:30:07 Login Name: lbarrett1 Cad File: \\ENVR\Projects\EN02754\Deliverables\Drawings\Civil\Draw\EN02754C-658.dwg

0% 0%

DATUM 23.0

DESIGN LEVELS

EXISTING LEVELS

DESIGN OFFSETS

1000

NOT FOR CONSTRUCTION

No.	DATE	DRAFTING CHECK	DESIGN REVIEW	REV'D P.MGR	APP'D P.DIR	AMENDMENT
3	05.12.12	LB	JH	JC	JW	D.A. ISSUE
2	27.11.12	SM	JH	JC		AMENDED BOX CULVERT LOCATIONS FOR DA ISSUE
1	18.09.12	CG	JH	JC		AMENDED BOX CULVERT LOCATIONS FOR DA ISSUE
0	08.06.12	IH	JH	JC		PRE-DA ISSUE TO LEND LEASE FOR COMMENTS

Copyright
The concepts and information contained in this document are the intellectual property of Sinclair Knight Merz. Use or copying of the document in whole or in part without the written permission of Sinclair Knight Merz constitutes an infringement of copyright.

SKM
Sinclair Knight Merz Pty. Ltd
100 Christie Street
St Leonards
NSW 2085 Australia
Telephone: 02 9928 2100
Facsimile: 02 9928 2500

CLIENT: LEND LEASE
PROJECT: JORDAN SPRINGS EAST TO WEST OPEN CHANNEL

DRAFTER	DRAFTING CHECK	REVIEWED PROJECT MANAGER	APPROVED PROJECT DIRECTOR
LB	IH	JC	
DESIGNED SK	DESIGN REVIEW JC		


TITLE: CROSS SECTIONS MC01
SHEET 8 OF 8

SCALE: 1:250 H, 1:250 V
SKM PROJECT No: EN02754
DRAWING No: EN02754-C-658
AMDT: 3

SCALE 1:250 (A1)
SCALE 1:500 (A3)



Appendix I
Erosion and Sediment Control Plans, prepared by SKM

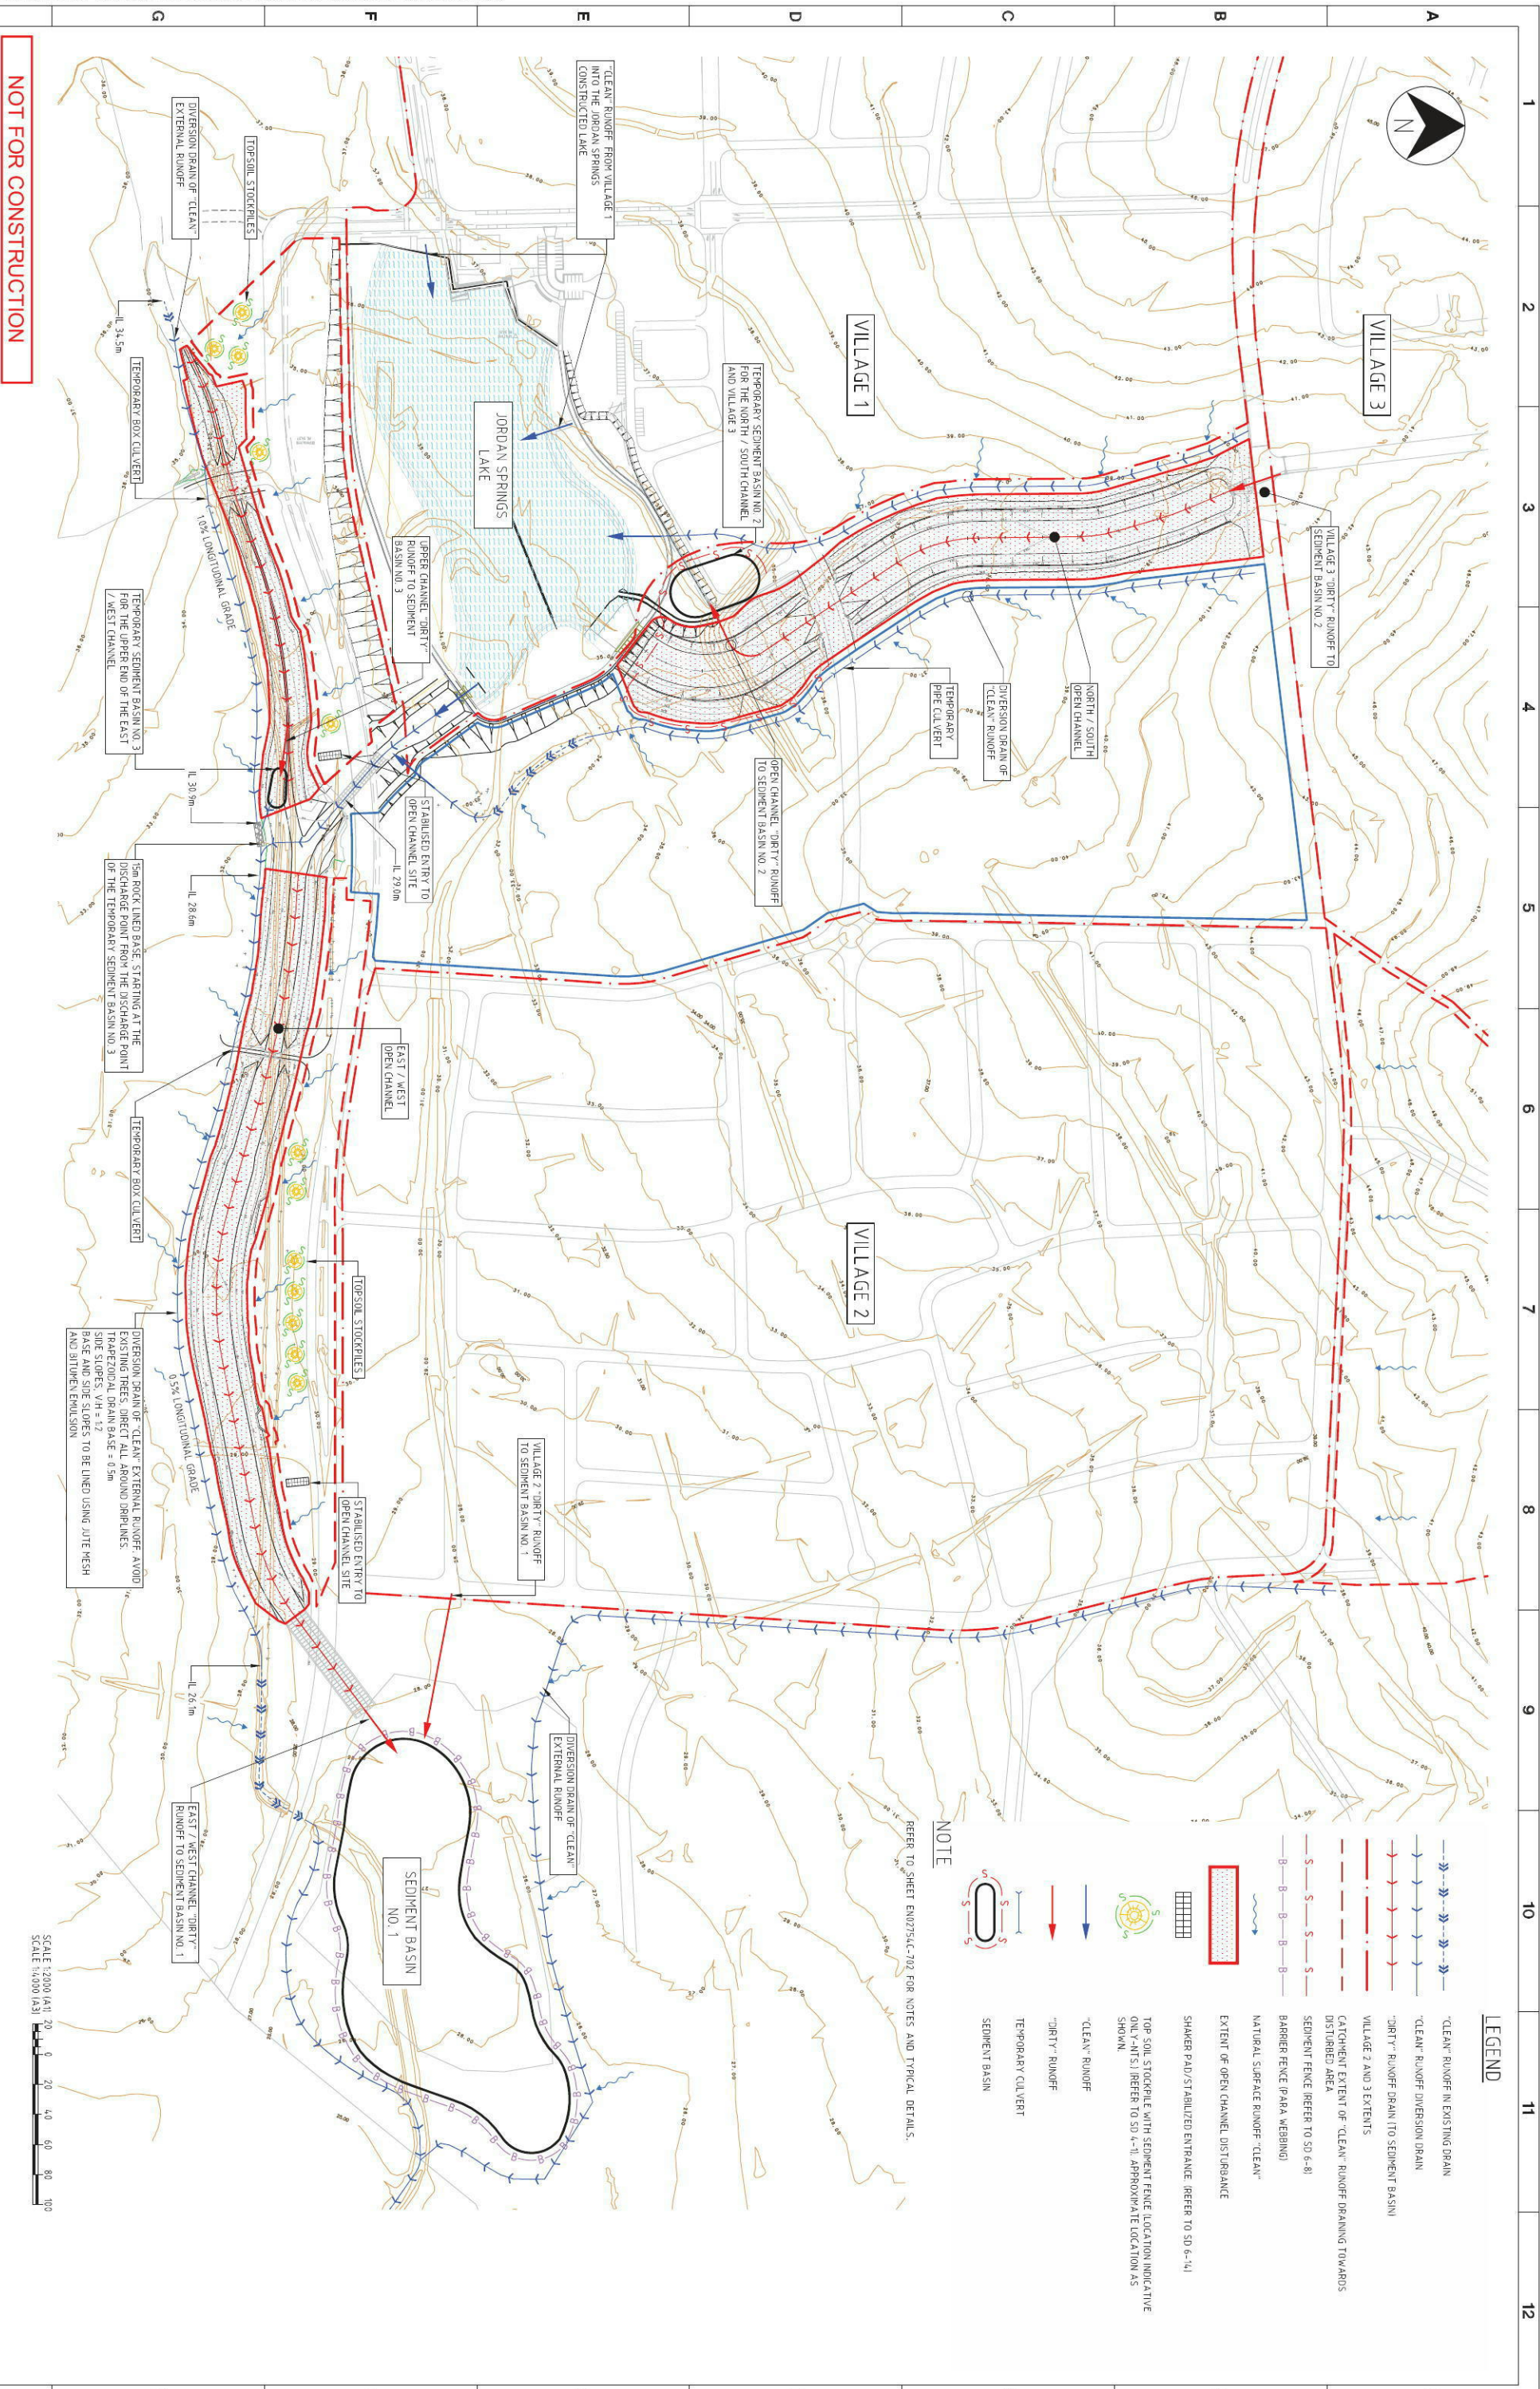

[illegible]



Appendix J

Previously Approved North / South and East / West Open Channel Hydraulic Report,
prepared by SKM



St Marys Western Precinct Development – Lend Lease



North/South and East/West Open Channel Report

- 21 June 2012

This plan/document relates to:
Development Application

No: 111088



(COUNCIL DOES NOT ATTEST TO THE
ACCURACY OF THE INFORMATION PROVIDED)



St Marys Precinct Development

North/South and East/West Open Channel Report

- 21 June 2012

Sinclair Knight Merz
ABN 37 001 024 095
100 Christie Street
St Leonards NSW 2065 Australia
Postal Address
PO Box 164 St Leonards NSW 2065 Australia
Tel: +61 2 9928 2100
Fax: +61 2 9928 2500
Web: www.globalskm.com

COPYRIGHT: The concepts and information contained in this document are the property of Sinclair Knight Merz Pty Ltd. Use or copying of this document in whole or in part without the written permission of Sinclair Knight Merz constitutes an infringement of copyright.

LIMITATION: This report has been prepared on behalf of and for the exclusive use of Sinclair Knight Merz Pty Ltd's Client, and is subject to and issued in connection with the provisions of the agreement between Sinclair Knight Merz and its Client. Sinclair Knight Merz accepts no liability or responsibility whatsoever for or in respect of any use of or reliance upon this report by any third party.

The SKM logo trade mark is a registered trade mark of Sinclair Knight Merz Pty Ltd.



Contents

1. Introduction	1
1.1. Purpose	1
1.2. Study Area	1
2. Hydraulic Model Set Up	3
2.1. Objective	3
2.2. Design Criteria	3
2.3. Hydraulic Model Set Up	3
2.3.1. Overview	3
2.3.2. Model Parameters	3
2.3.3. Flow distribution	3
2.3.4. Channel sizing	4
2.3.5. Box culverts	4
3. Hydraulic Results – north/south channel	5
3.1. Channel MC03 Details	5
3.2. Results	5
3.3. Riparian Corridor	8
4. Hydraulic Results – east/west channel	9
4.1. Channel MC01 Details	9
4.2. Results	9
4.3. Riparian Corridor	12
5. Conclusion	13



Document history and status

Revision	Date issued	Reviewed by	Approved by	Date approved	Revision type
0	21 June 2012	John Constandopoulos	John Constandopoulos	21 June 2012	

Distribution of copies

Revision	Copy no	Quantity	Issued to

Printed:	24 July 2012
Last saved:	24 July 2012 10:28 AM
File name:	I:\ENVR\Projects\EN02754\Deliverables\Reports\Open Channels\EN02754_Report_Open_Channels.docx
Author:	Amy Bentley
Project manager:	John Constandopoulos
Name of organisation:	Lend Lease
Name of project:	St Marys Precinct Development
Name of document:	Open Channel Report
Document version:	Final
Project number:	EN02754



1. Introduction

1.1. Purpose

The purpose of this report is to provide design details on the proposed open channels in the Western Precinct, St Marys. Penrith City Council (Council), in response to the *Development Application No. DA11/1088 for the riparian corridor subdivision proposal at Jordan Springs* requested the following information:

- 1) *The riparian corridor shall wholly contain any local overland flows for the 1% Annual Exceedance Probability (1 in 100 year) local storm event.*
- 2) *A local overland flow flood report shall be submitted to demonstrate that all flows from the developed catchments will be contained within the corridor.*
- 3) *The extents of the 1% AEP shall be shown on revised plans to ensure flows do not encroach into adjoining developable lots.*

This report has been prepared to address the specific comments and summarises work undertaken for a hydraulic assessment of the open channels in the Western Precinct, St Marys. It provides the open channel and box culvert dimensions which are required to meet the needs of the design criteria. This report provides details of the hydraulic modelling method, modelling parameters adopted and results.

1.2. Study Area

The study area includes open channels draining to two proposed detentions basins, Jordan Springs Lake in the centre of the site and Village 2 Lake to the south east corner of the Western Precinct site. The existing catchment areas are predominantly rural, with some urban development on the western fringes of the catchment. The developed case has a fully urban catchment. The trunk drainage network comprises two open channels (North-South and East-West) which are further divided into three open channel reaches¹ as shown below:

- North-South channel
 - MC03 - running south into Jordans Spring Lake (MC03),
 - MC02 - carries outflows from the lake to the east/west channel (MC02)
- East/west channel
 - MC01 - follows a west-east course to drain to Village 2 Lake.

The layout of the trunk drainage network is shown in **Figure 1**.

¹ MCXX refers to the naming conventions adopted in the hydraulic model.



■ Figure 1 Trunk Drainage Layout for the north/south and east/west open channels





2. Hydraulic Model Set Up

2.1. Objective

The objective of the assessment is to size the open channels and box culverts to adequately accommodate the 100 year ARI flood event. A number of design criteria are to be met to satisfy Council requirements. These are presented below.

2.2. Design Criteria

Design criteria have been agreed with Penrith City Council and are stated below. SKM have assessed blockage as part of the design and this is discussed in **Section 2.3.5** the document.

- 1) Open channels must fully contain the 1 in 100 year peak water level with a minimum freeboard of 0.5m.
- 2) Water depth in the channel should not exceed 1.5m.
- 3) Velocity x depth consideration

2.3. Hydraulic Model Set Up

2.3.1. Overview

Hydraulic models of the trunk drainage system have been developed in HEC-RAS (V 4.1.0). Cross sections at 20m intervals were extracted from the 12D CAD model and inputted into HEC-RAS.

The models are steady state, meaning they model peak flows for the 100 year ARI event, rather than a full event flow hydrograph. The models are run in a mixed flow regime to allow adequate representation of subcritical and supercritical flows in the model.

2.3.2. Model Parameters

Manning's n values were selected in consultation with the landscape architects, Penrith City Council and to ensure consistency with previous work. In all but the MC03 reach, a Manning's n value of 0.07 was selected based on the final open channels being heavily vegetated and landscaped. A Manning's n value of 0.04 was selected for reach MC03 where it is expected that the channel will be smoother.

2.3.3. Flow distribution

Peak flows were extracted from the XP-RAFTS hydrology model for the site. This model was used to determine detention requirements for Jordan Springs Lake and Village 2 Lake. Details of the hydrology model can be found in previous reports (*St Marys Stage 1 Western Precinct Detention requirements – March 2010* and *St Marys Stage 3 Western Precinct Detention*

SINCLAIR KNIGHT MERZ



Requirements – November 2011). Peak flows were inputted to the upstream cross section in the model, with a number of flow change points located further downstream where smaller drainage lines/tributaries joined. The inflow points were selected to be consistent with those used in the hydrology model.

2.3.4. Channel sizing

Channels were sized by modifying the bottom width of the channel and retaining the side slopes as they were extracted from the 12D model.

2.3.5. Box culverts

Box culverts were sized using information provided on the long sections and road elevations. Standard Industry dimensions have been adopted for the box culverts. A Manning's n value of 0.012 has been adopted for the culverts and a 30 to 75 degree flared wingwall was assumed in the design. A blockage factor of 25% has also been modelled for the box culverts to test the sensitivity of the system to blockage.




3. Hydraulic Results – north/south channel

3.1. Channel MC03 Details

A 460m reach of channel MC03 was modelled including a box culvert where the channel passes under Road 8. The southern end of the channel outfalls to Jordan Springs Lake. For the purposes of the hydraulic modelling, the tailwater boundary has been selected as the peak water level within the lake (37mAHD). This water level has been taken from the hydrology model used to estimate required detention volume. The adopted lake water level includes a 0.2m safety factor, as the actual maximum level in the lake is 36.8mAHD. Adopting the peak water level in the basin ensures any potential backwater effects are taken into account in the sizing of the channels. All flow from the surrounding catchments is inputted at the upstream end of the model for the reach. No further inflows join the channel along the reach.

■ **Figure 2 Schematic of North-south channel (MC03)**

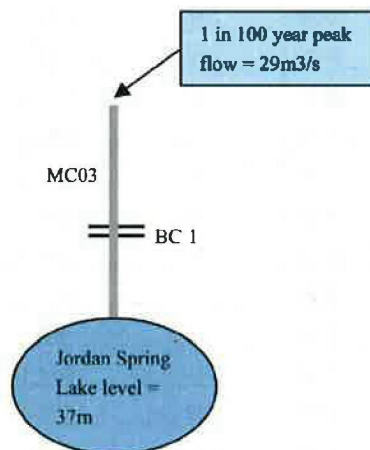

3.2. Results

The results for this reach are shown in **Table 1** with key outputs of water depth, velocity, velocity-depth product, freeboard and peak flow. A long section plot of maximum water levels (with and without culvert blockage is provided in **Figure 3**). It can be seen in the long section that peak water levels are contained within the channel for the 100 year ARI event, with a freeboard of 0.5m or more. If the culvert is blocked, freeboard is reduced in the upstream part of the reach. In the area immediately upstream of the culvert, the freeboard is reduced to 0.1m but the water is still contained within the channel area. This is shown in **Figure 3**.

SINCLAIR KNIGHT MERZ

Open Channel Report



Table 1 MC03 Results

Cross Section	100 year ARI flow	Channel Invert Level	100 year Water Level	Velocity	100 year ARI Water Depth	Velocity depth product	Top of bank elevation	Freeboard
	(m ³ /s)	(m)	(m)	(m/s)	(m)		(mAHD)	(m)
427.45	29	38.61	39.47	1.38	0.86	1.19	40.12	0.6
422.45	29	38.58	39.44	1.37	0.86	1.18	40.09	0.7
419.95	29	38.57	39.43	1.36	0.86	1.17	40.08	0.6
409.95	29	38.52	39.38	1.34	0.86	1.15	40.03	0.6
399.95	29	38.47	39.33	1.35	0.86	1.16	39.98	0.6
389.95	29	38.42	39.28	1.37	0.86	1.18	39.93	0.6
379.95	29	38.37	39.23	1.37	0.86	1.18	39.88	0.7
369.95	29	38.32	39.18	1.37	0.86	1.18	39.83	0.6
359.95	29	38.27	39.13	1.36	0.86	1.17	39.78	0.6
349.95	29	38.23	39.08	1.38	0.85	1.17	39.74	0.7
339.96	29	38.18	39.03	1.38	0.85	1.17	39.69	0.7
329.96	29	38.13	38.97	1.39	0.84	1.17	39.64	0.7
319.96	29	38.08	38.91	1.4	0.83	1.16	39.59	0.7
309.96	29	38.03	38.86	1.39	0.83	1.15	39.54	0.7
299.96	29	37.98	38.81	1.39	0.83	1.15	39.49	0.7
289.96	29	37.93	38.75	1.41	0.82	1.16	39.44	0.7
279.96	29	37.88	38.69	1.43	0.81	1.16	39.39	0.7
269.96	29	37.83	38.63	1.4	0.8	1.12	39.34	0.7
249.96	29	37.73	38.52	1.41	0.79	1.11	39.24	0.7
239.96	29	37.68	38.46	1.37	0.78	1.07	39.19	0.7
229.96	29	37.63	38.41	1.32	0.78	1.03	39.14	0.7
219.96	29	37.58	38.38	1.2	0.8	0.96	39.09	0.7
209.97	29	37.53	38.35	1.05	0.82	0.86	39.04	0.7
199.97	29	37.48	38.33	0.97	0.85	0.82	38.99	0.7
189.97	29	37.43	38.31	0.93	0.88	0.82	38.94	0.6
179.97	29	37.38	38.29	0.91	0.91	0.83	38.89	0.6
168.97	29	37.33	38.27	0.87	0.94	0.82	38.84	0.6
164.07*	29	37.31	38.25	0.92	0.94	0.86	38.82	0.6
159.17*	29	37.28	38.24	0.97	0.96	0.93	38.79	0.5
154.27*	29	37.26	38.09	1.79	0.83	1.49	38.77	0.7
134.67*	29	37.16	37.97	1.7	0.81	1.38	38.67	0.7
129.77*	29	37.13	37.98	1.36	0.85	1.16	38.64	0.7
124.87*	29	37.11	37.96	1.36	0.85	1.16	38.62	0.7

SINCLAIR KNIGHT MERZ

Open Channel Report




Cross Section	100 year ARI flow	Channel Invert Level	100 year Water Level	Velocity	100 year ARI Water Depth	Velocity depth product	Top of bank elevation	Freeboard
119.97	29	37.08	37.93	1.36	0.85	1.16	38.59	0.7
109.97	29	37.03	37.88	1.4	0.85	1.19	38.54	0.7
99.97	29	36.98	37.82	1.42	0.84	1.19	38.49	0.7
89.97	29	36.93	37.76	1.45	0.83	1.20	38.44	0.7
79.97	29	36.88	37.69	1.49	0.81	1.21	38.46	0.8
71.22	29	36.83	37.62	1.53	0.79	1.21	38.48	0.9
59.98	29	36.78	37.44	1.92	0.66	1.27	38.44	1.0
49.98	29	36.64	37.29	1.97	0.65	1.28	38.3	1.0
39.99	29	36.49	37.14	1.97	0.65	1.28	38.15	1.0
29.99	29	36.34	36.99	1.97	0.65	1.28	38	1.0
20	29	36.19	36.85	1.9	0.66	1.25	37.85	1.0
10	29	36.04	36.63	2.17	0.59	1.28	37.68	1.1
2	29	35.92	36.38	2.4	0.46	1.10	37.48	1.1
1.65	29	35.92	36.38	2.36	0.46	1.09	37.48	1.1

*Interpolated model cross section



■ **Figure 3 Schematic of MC03 (with and without blockage)**

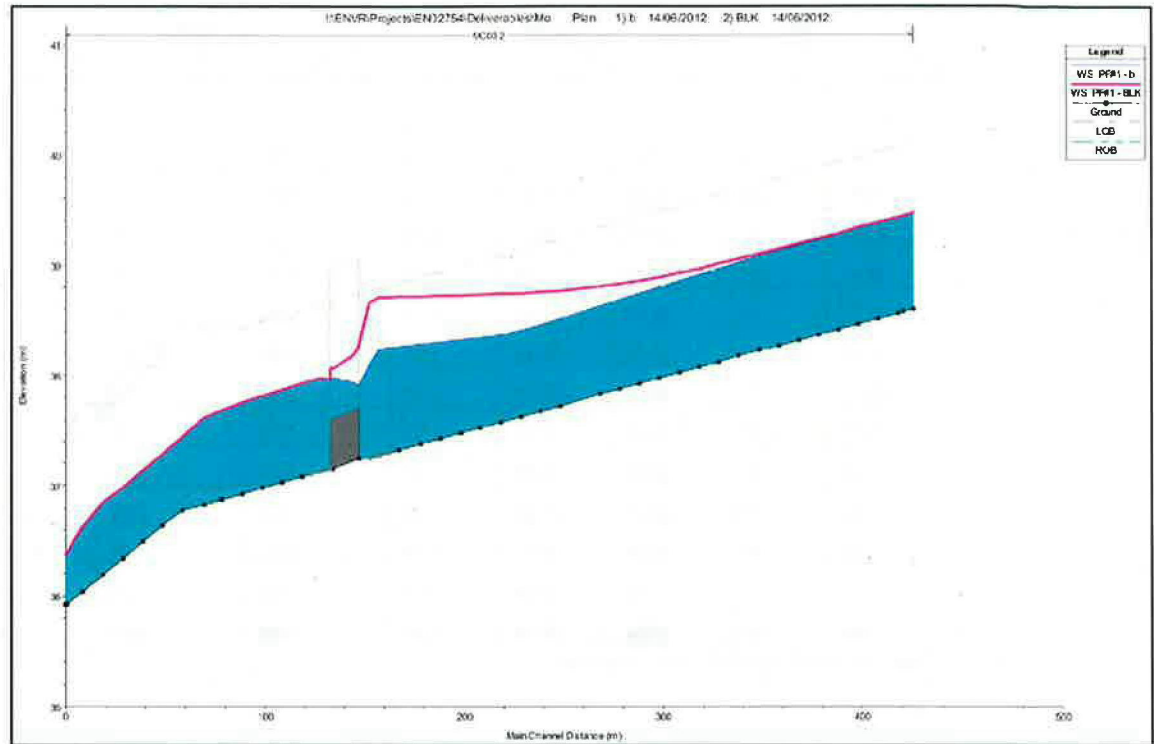

3.3. Riparian Corridor

The extent of the riparian corridor is shown on the DA submission drawings EN02754-C-510 to EN02754-C-511. The open channel is situated within this corridor. The 100 year peak water level is contained within the channel and is therefore contained within the riparian corridor.




4. Hydraulic Results – east/west channel

4.1. Channel MC01 Details

A 1049m reach of channel MC01 was modelled including three box culverts, following a west-east course to drain to Village 2 Lake. The maximum water level in Village 2 Lake has been taken from the hydrology model used to size the detention basins. A conservative peak level of 25.35m AHD has been included to ensure any backwater impacts are taken into account in the model. MC02 outfalls from Jordan Springs Lake and joins MC01 approximately 500m west of the Village 2 Lake. The schematic in **Figure 4** shows the flow distribution and locations of box culverts in the model.

■ **Figure 5 Schematic of East-west channel (MC01)**

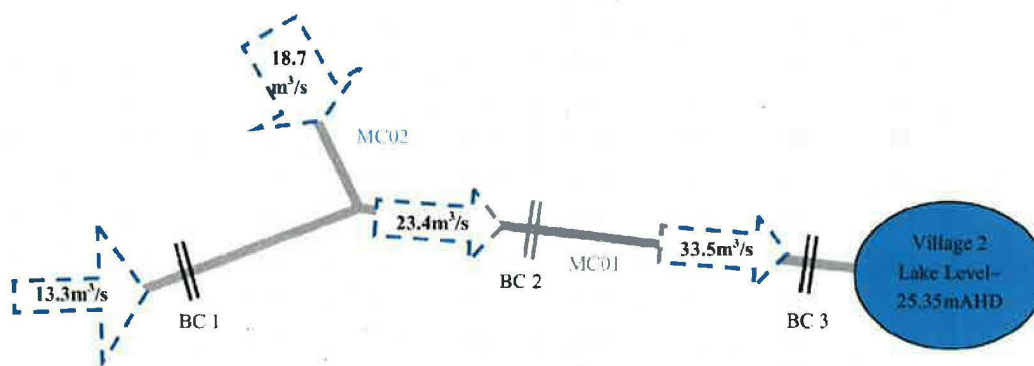

4.2. Results

The results for reach MC01 are shown in **Table 2** with key outputs of water depth, velocity, velocity-depth product, freeboard and peak flow. The model chainages for this reach differ from the drawing chainages. For ease of reference both are provided in the table below. A long section plot of maximum water levels (with and without culvert blockage is provided in **Figure 5**).

■ **Table 2 MC01 Results without blockage**

Model Cross Section	Chainage shown on drawings	100 year ARI flow (m ³ /s)	Channel Invert Level (m)	100 year Water Level (m)	Velocity (m/s)	100 year ARI Water Depth (m)	Velocity depth product	Top of Bank Elevation (m AHD)	Freeboard (m)
1045	20	13.3	35.13	35.71	0.83	0.58	0.48	35.97	Note 1
1025	40	13.3	34.89	35.52	0.91	0.63	0.57	35.98	Note 1

SINCLAIR KNIGHT MERZ

Open Channel Report



Model Cross Section	Chainage shown on drawings	100 year ARI flow	Channel Invert Level	100 year Water Level	Velocity	100 year ARI Water Depth	Velocity depth product	Top of Bank Elevation	Freeboard
1005	60	13.3	34.65	35.32	0.99	0.67	0.66	35.8	Note 1
985	80	13.3	34.43	35.05	1.07	0.62	0.66	35.66	Note 1
965	100	13.3	34.09	34.74	1.31	0.65	0.85	35.39	Note 1
945	120	13.3	33.3	34.35	1.31	1.05	1.38	34.76	Note 1
925	140	13.3	32.81	34.15	1.21	1.34	1.62	34.71	Note 1
905	160	13.3	32.55	33.99	1.06	1.44	1.53	34.78	0.8
885	180	13.3	32.28	33.71	2	1.43	2.86	34.48	0.8
865	200	13.3	32.02	33.3	2.18	1.28	2.79	34.19	0.9
845	220	13.3	31.75	33.09	1.22	1.34	1.63	34.05	1.0
825	240	13.3	31.49	32.89	1.26	1.4	1.76	33.8	0.9
805	260	13.3	31.23	32.61	1.37	1.38	1.89	33.8	1.2
785	280	13.3	30.96	32.33	1.4	1.37	1.92	33.59	1.3
765	300	13.3	30.7	32	1.5	1.3	1.95	33.35	1.4
745	320	13.3	30.43	31.73	1.29	1.3	1.68	33.06	1.3
725	340	13.3	30.17	31.47	1.29	1.3	1.68	32.77	1.3
705	360	13.3	29.9	31.2	1.3	1.3	1.69	32.11	0.9
685	380	13.3	29.64	30.86	1.51	1.22	1.84	32.5	1.6
665	400	13.3	29.37	30.36	1.6	0.99	1.58	31.54	1.2
645	420	13.3	29.03	29.94	0.77	0.91	0.70	32.25	2.3
625	440	13.3	28.81	29.89	0.58	1.08	0.63	31.99	2.1
605	460	13.3	28.57	29.79	0.66	1.22	0.81	31.85	2.1
585	480	23.4	28.31	29.69	1.05	1.38	1.45	31.26	1.6
565	500	23.4	28.17	29.59	1	1.42	1.42	31.13	1.5
545	520	23.4	28.07	29.49	1.01	1.42	1.43	31.03	1.5
525	540	23.4	27.97	29.38	1.01	1.41	1.42	30.93	1.6
505	560	23.4	27.87	29.27	1.02	1.4	1.43	30.83	1.6
465	600	23.4	27.67	28.87	1.56	1.2	1.87	30.96	2.1
445	620	23.4	27.57	28.78	1.03	1.21	1.25	30.92	2.1
425	640	23.4	27.47	28.66	1.06	1.19	1.26	30.73	2.1
405	660	23.4	27.37	28.53	1.05	1.16	1.22	30.52	2.0
385	680	23.4	27.27	28.44	0.94	1.17	1.10	30.25	1.8
365	700	23.4	27.17	28.34	0.94	1.17	1.10	30.1	1.8
345	720	23.4	27.07	28.24	0.94	1.17	1.10	30.05	1.8
325	740	23.4	26.97	28.15	0.93	1.18	1.10	29.95	1.8
305	760	23.4	26.87	28.05	0.93	1.18	1.10	29.76	1.7

SINCLAIR KNIGHT MERZ




Model Cross Section	Chainage shown on drawings	100 year ARI flow	Channel Invert Level	100 year Water Level	Velocity	100 year ARI Water Depth	Velocity depth product	Top of Bank Elevation	Freeboard
285	780	23.4	26.77	27.96	0.92	1.19	1.09	29.7	1.7
265	800	23.4	26.67	27.88	0.91	1.21	1.10	29.26	1.4
245	820	23.4	26.57	27.79	0.89	1.22	1.09	29.14	1.4
225	840	23.4	26.47	27.71	0.87	1.24	1.08	29.1	1.4
205	860	23.4	26.37	27.64	0.85	1.27	1.08	28.92	1.3
185	880	23.4	26.27	27.57	0.82	1.3	1.07	28.68	1.1
165	900	23.4	26.17	27.51	0.79	1.34	1.06	28.46	0.9
145	920	23.4	26.07	27.46	0.76	1.39	1.06	28.31	0.8
125	940	23.4	25.97	27.41	0.72	1.44	1.04	28.26	0.9
105	960	23.4	25.87	27.37	0.69	1.5	1.04	28.11	0.7

Note 1: Existing channel – Freeboard criteria does not apply

In the upper reach of the east- west channel there is a transition from the existing open channel to the proposed channel. The existing channel cannot accommodate the 100 year flows which will result in some overbank flow in the downstream direction for approximately 100m upstream of the first culvert on Channel MC01. The maximum water levels along this reach is 35.05m. The right and left overbank areas have been graded to ensure this flow is directed back into the channel before Culvert 1. A bund has been proposed on the right bank to protect any flow from bypassing the channel.

■ Figure 6 Long Section Plot of Channel MC01 (with and without blockage)

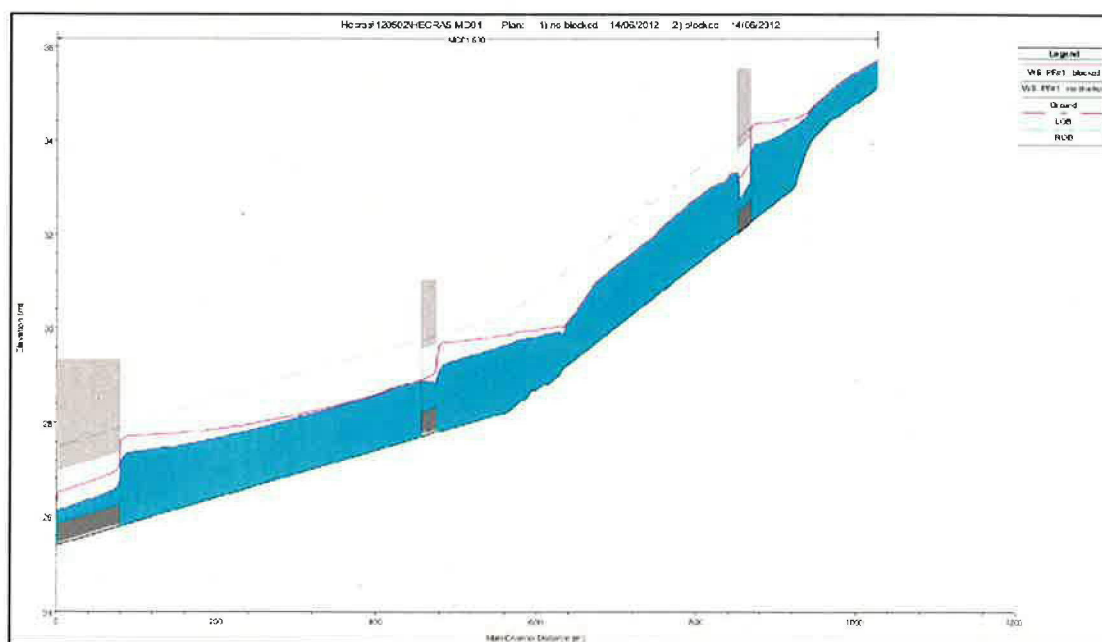

SINCLAIR KNIGHT MERZ



4.3. Riparian Corridor

The extent of the riparian corridor is shown on the DA submission drawings EN02754-C-610 to EN02754-C-613. The open channel is situated within this corridor. The 100 year peak water level is contained within the channel and is therefore contained within the riparian corridor.



5. Conclusion

This report provides an assessment of the open channels which have been designed as part of the St Mary's Western Precinct development.

The hydraulic modelling presented assesses the 100 year ARI event and its behaviour in the proposed channel. The results demonstrate that all Q100 flows are contained within the channel during this event, with adequate freeboard. A reach of the existing channel at the upstream end of the proposed east-west channel will encounter some out of bank flow. The proposed grading and bund in this area provides a safe passage for the flood waters to return to the channel. A sensitivity analysis of the impact of blockage has been included in the assessment. If a blockage factor of 0.25 is applied, the maximum water level is increased and freeboard allowances reduced. However, the peak flows are still contained within the channel.



Appendix K
Waste Management Plan, prepared by Lend Lease

WASTE MANAGEMENT PLAN



Proposed Development: *Riparian Corridor DA*

Site Address: *Lend Lease Site Office, Lakeside Parade,
Jordan Springs, NSW 2747*

Buildings and Other Structures on Site: *Nil*

Brief Description of Proposal: *Proposed Riparian Corridor Channel Construction
and Associated Earthworks*

Date: *17/01/2013*

Applicants Name: *Maryland Development
Company Pty Ltd*

Applicants Address: *PO Box 1870
Penrith NSW 2751*

Applicants Representative: *Ahmad Ali*

Telephone: *8016 6500*

Mobile: *0447 776 411*

MATERIALS ON SITE		DESTINATION		
		Reuse and Recycling		Disposal
Type of Materials	Estimated	ON-SITE	OFF-SITE	OFF-SITE
	Vol. (m ³)	Specify proposed reuse or on-site recycling methods	Specify contractor and recycling outlet	Specify contractor and landfill site
<i>Excavation Material - Cut</i>	<i>2,000</i>	<i>Cut to fill material</i>		
<i>Excavation Material - Fill</i>	<i>23,000</i>	<i>Stockpiled Fill from site to be used as Fill</i>		
<i>Top Soil</i>	<i>12299.75</i>	<i>Reuse as Topsoil within Work Area</i>		
<i>Bricks</i>		<i>N/A</i>		
<i>Concrete</i>		<i>N/A</i>		
<i>Timber (Trees)</i>	<i>47</i>	<i>Reuse as mulch within the site</i>		
<i>Rubbish Generated from Construction</i>	<i>5</i>			<i>Council Approved Landfill Site</i>



Appendix L
Species Impact Statement (SIS), prepared by Cumberland Ecology