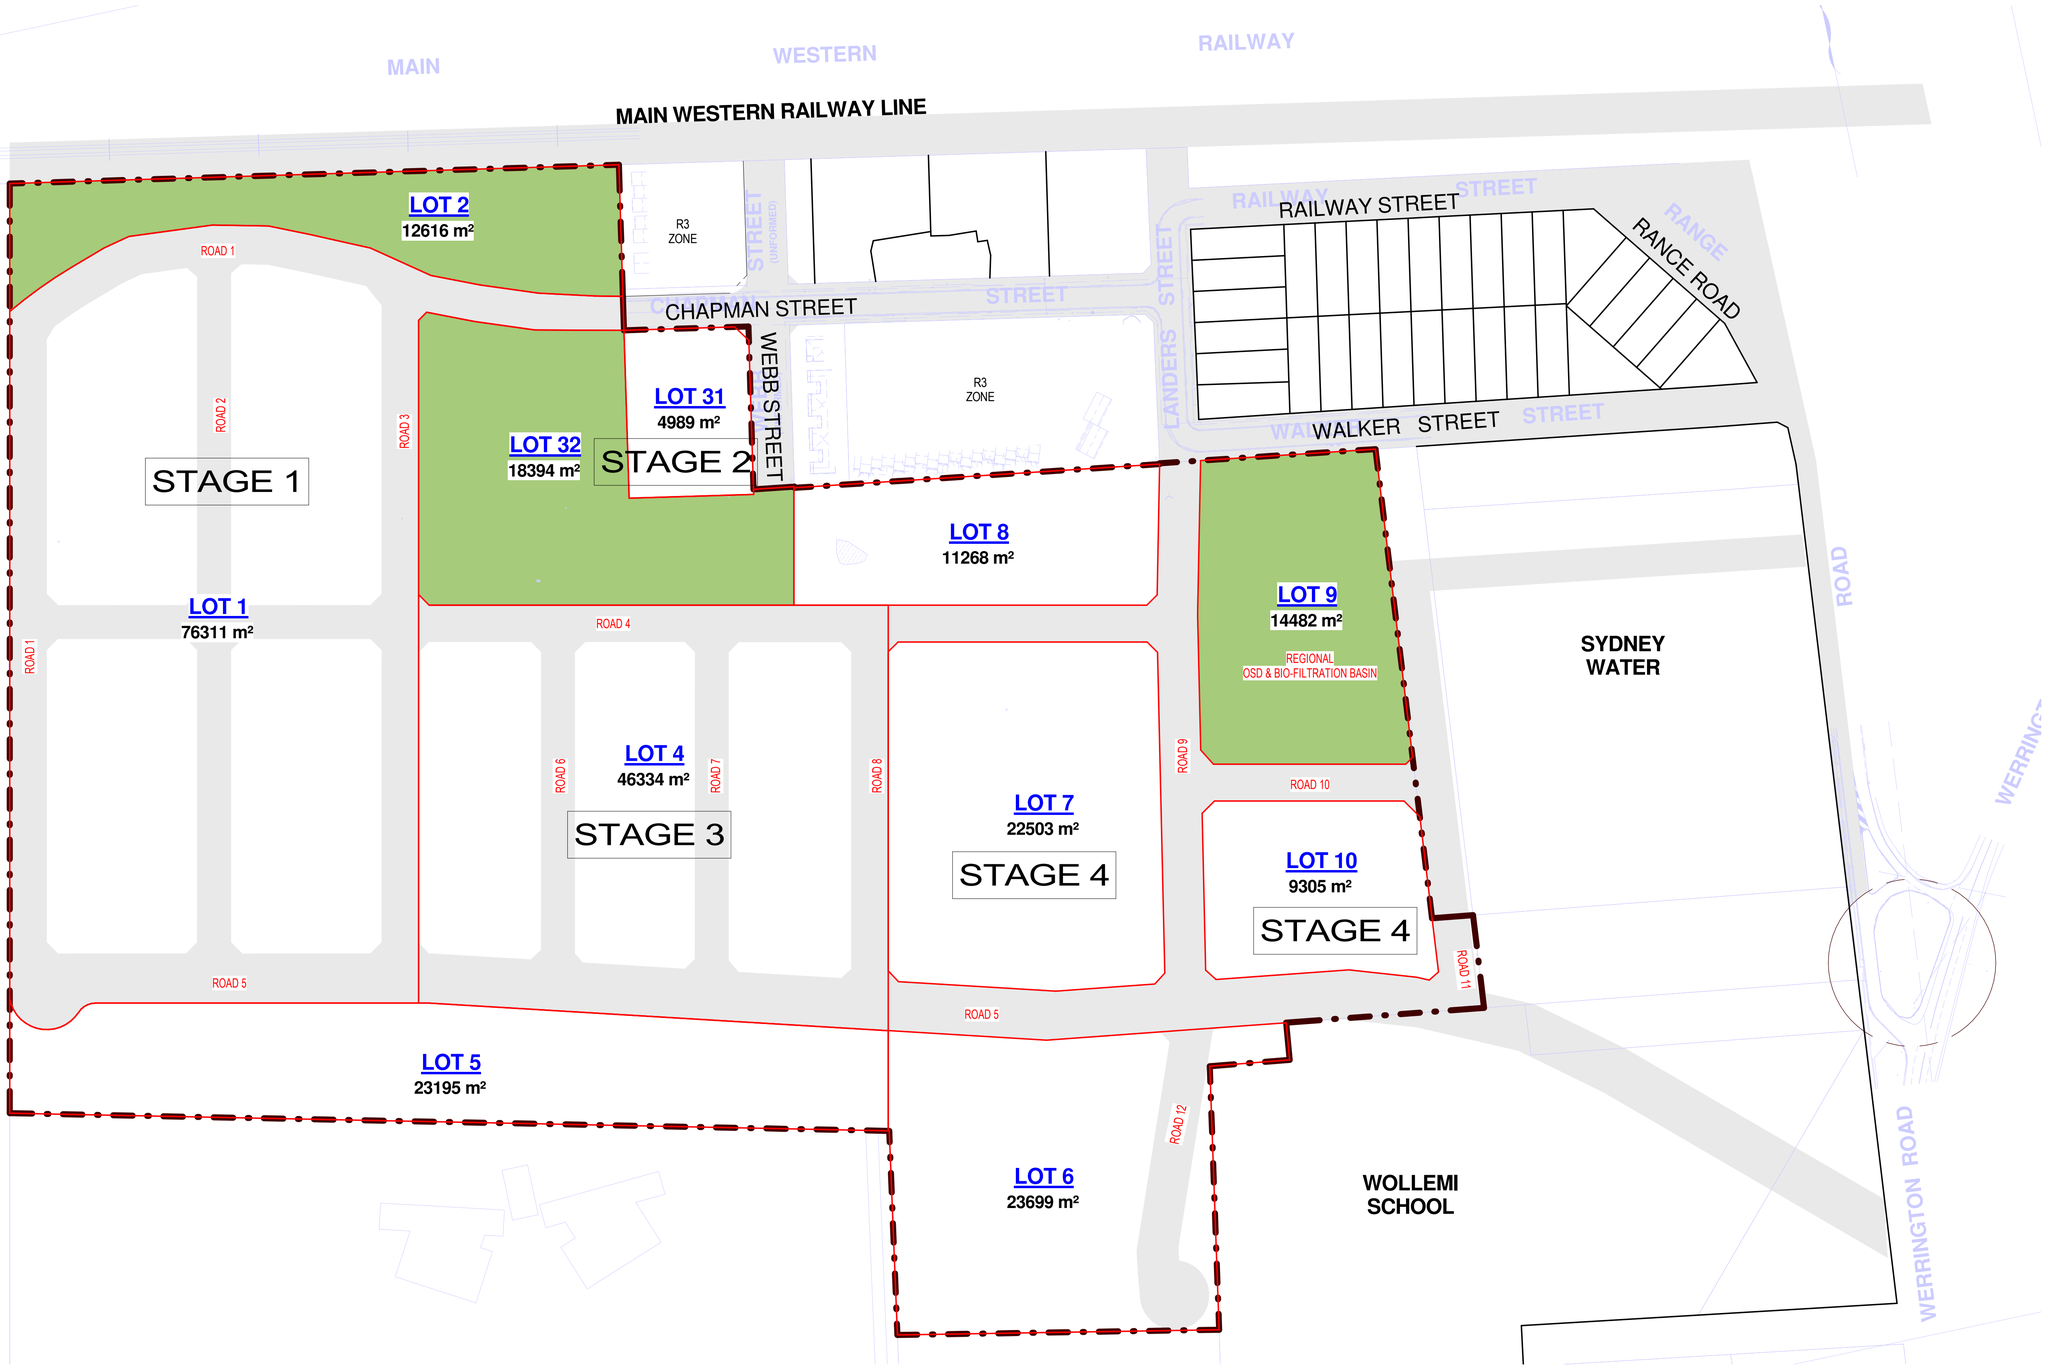

1 SUBDIVISION PLAN

1 : 1500

GENERAL NOTES:

THIS DRAWING IS THE EXCLUSIVE PROPERTY OF THE DEVELOPER & THE REPRODUCTION OF ANY PART WITHOUT THE PRIOR WRITTEN CONSENT OF THE DEVELOPER IS A VIOLATION OF APPLICABLE LAWS. IN NO EVENT SHALL THE DEVELOPER BE HELD LIABLE FOR SPECIAL COLLATERAL, INCIDENTAL OR CONSEQUENTIAL LIABILITY IN CONNECTION WITH THE USE OF THIS DIGITAL DATA ONCE RELEASED FROM THE DEVELOPER'S OFFICE. THIS DRAWING IS TO BE READ & UNDERSTOOD IN CONJUNCTION WITH THE STRUCTURAL, MECHANICAL, ELECTRICAL & / OR ANY OTHER CONSULTANT'S DOCUMENTATION AS MAY BE APPLICABLE TO THE PROJECT PRIOR TO THE START OF ANY WORKS AND FOR ITS DURATION.

ISSUE	DATE	REVISION	BY
6	OCT.2017	ISSUED FOR COURT MATTER	JP
5	8 AUG 2017	REVISION FOR LEC	BP
2	OCT.2016	R02	BP
1	JULY 2016	DA SUBMISSION	BP, WH, JK

The Bathla Group
137 Gilba Road, Girraween Sydney NSW - 2145
PO Box 270,Westmorthville NSW 2145
T: 02 9636 3455 | F: 02 9688 4762
info@bathla.com.au | www.bathla.com.au

PROJECT:

WERRINGTON

Chapman St 16 Werrington

LOT NUMBER:

DRAWING TITLE:

SUBDIVISION PLAN

DATE:	SCALE:	DRAWING No:	REV:
OCT.2017	1 : 1500	A002-SD	6
DRAWN BY: UPG	PROJECT NO: 0014		

DO NOT SCALE

USE FIGURED DIMENSIONS AT ALL TIMES. IF IN DOUBT CHECK WITH THE BUILDER. CONTRACTOR'S TO CHECK AND VERIFY ALL LEVELS, DATUMS AND DIMENSIONS ON SITE AND SHALL REPORT ANY DISCREPANCIES OR OMMISSIONS TO THE BUILDER PRIOR TO COMMENCEMENT OF WORK AND DURING THE CONSTRUCTION PHASE.

NORTH

R:\Chapman st\master plan a.rvt

16/10/2017 12:08:46 PM

Document Set ID: 7892233
Version: 1, Version Date: 24/10/2017

A1