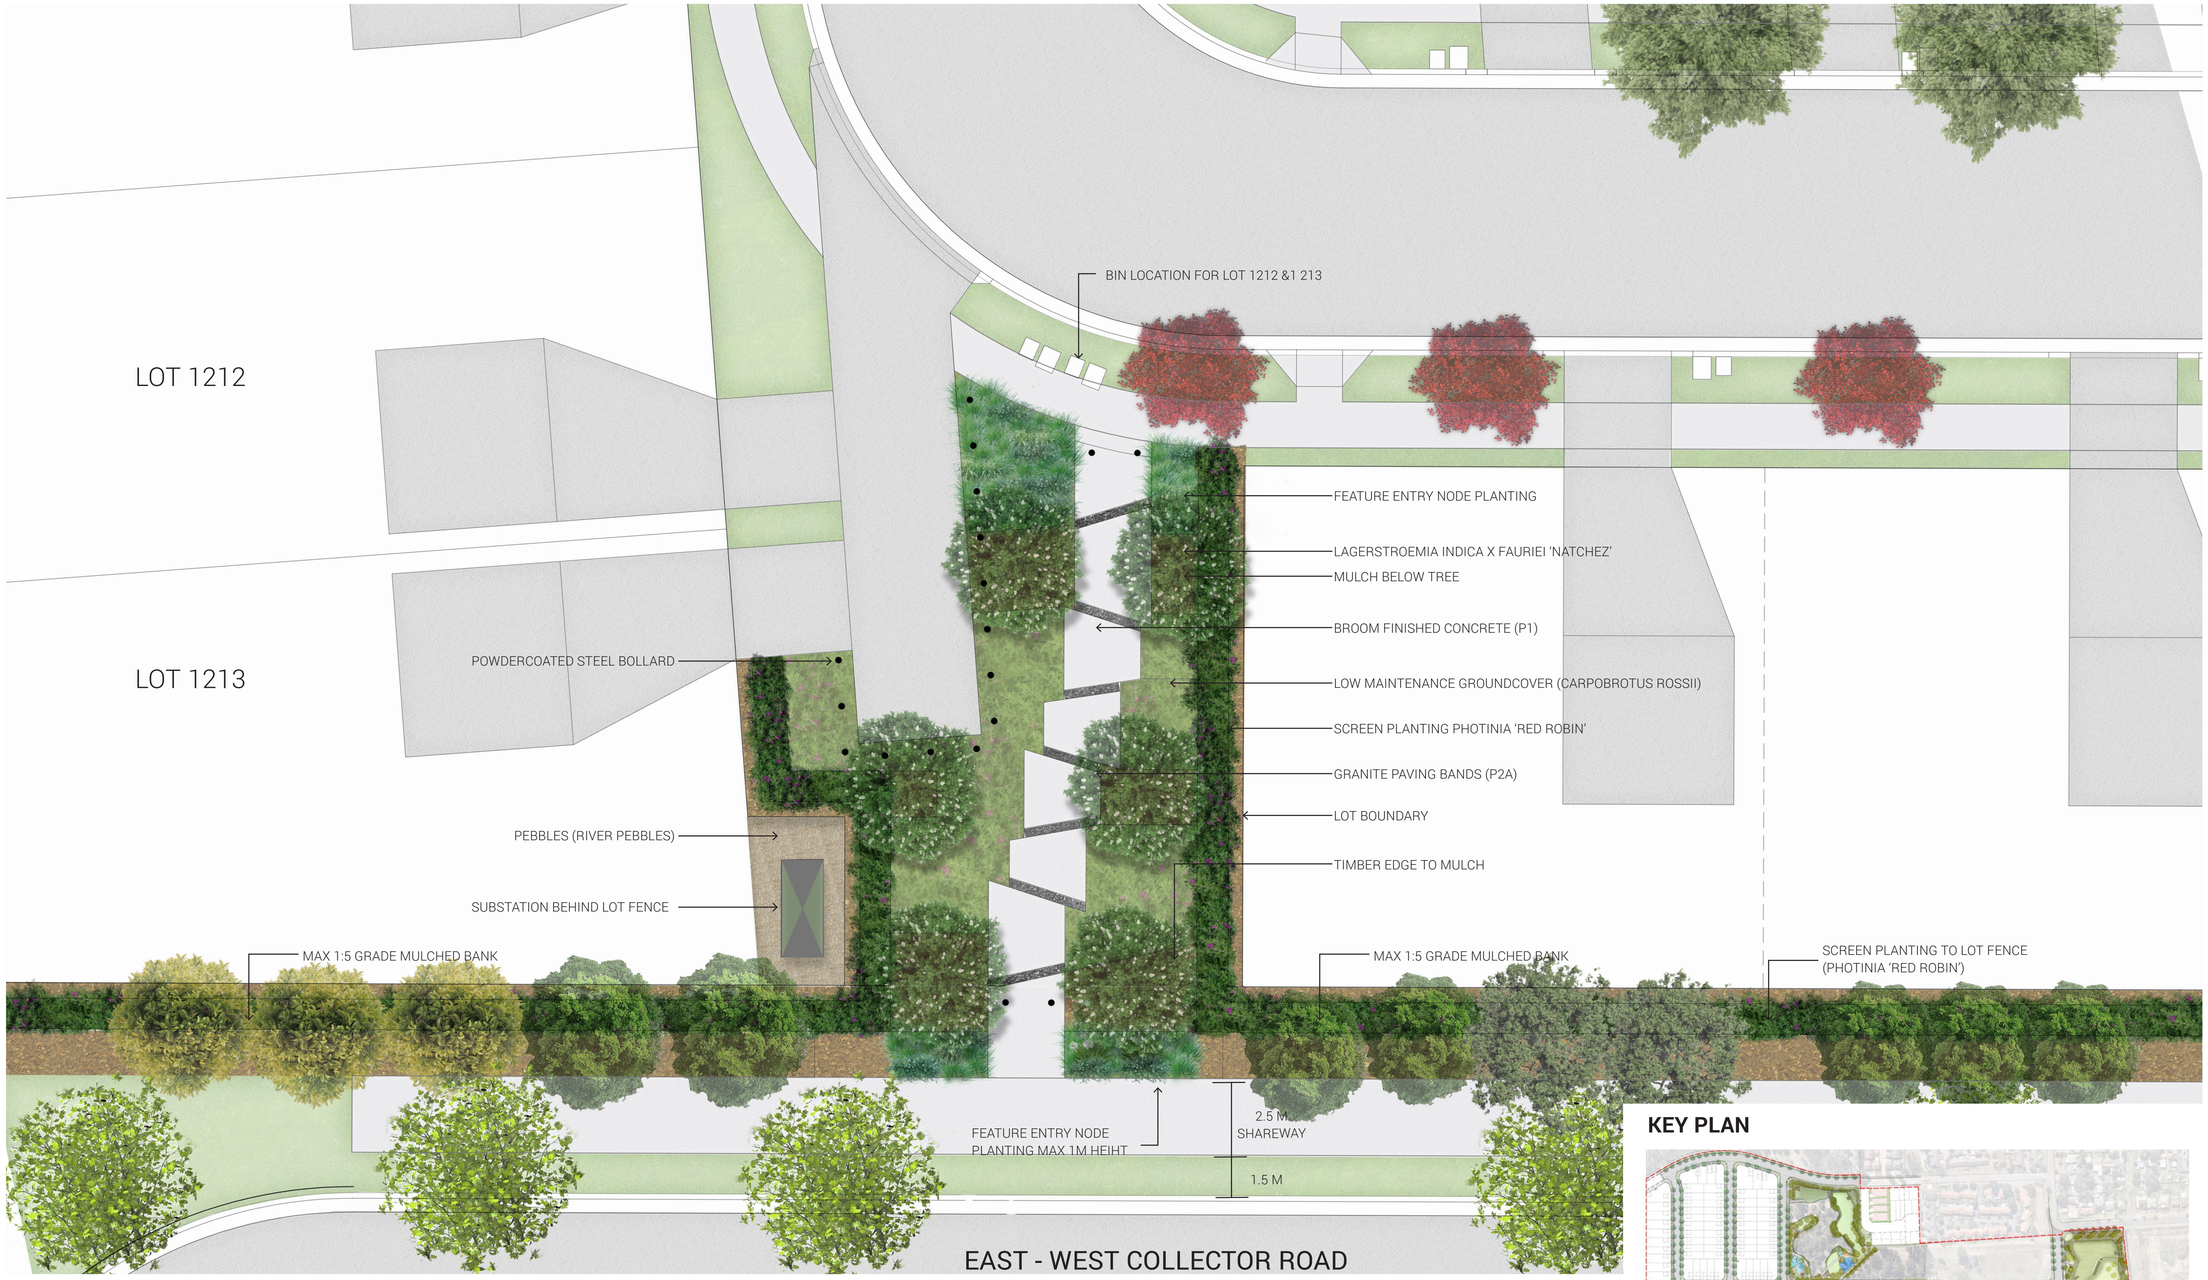

KEY PLAN

place design group.

Place Design Group Pty Ltd
3B/830-832 Elizabeth Street
Waterloo, NSW
2017 Australia
T + 61 2 9290 3300
F + 61 2 9262 6108

Through Site Link 1 - Plan

16 Chapman Street, Werrington Open Space DA Report

N

DATE	PROJECT NO.	REVISION	DWG NO.
17/07/2020	2519036	02	SK-7

DRAFT

Document Set ID: 9228632
Version: 1, Version Date: 27/07/2020