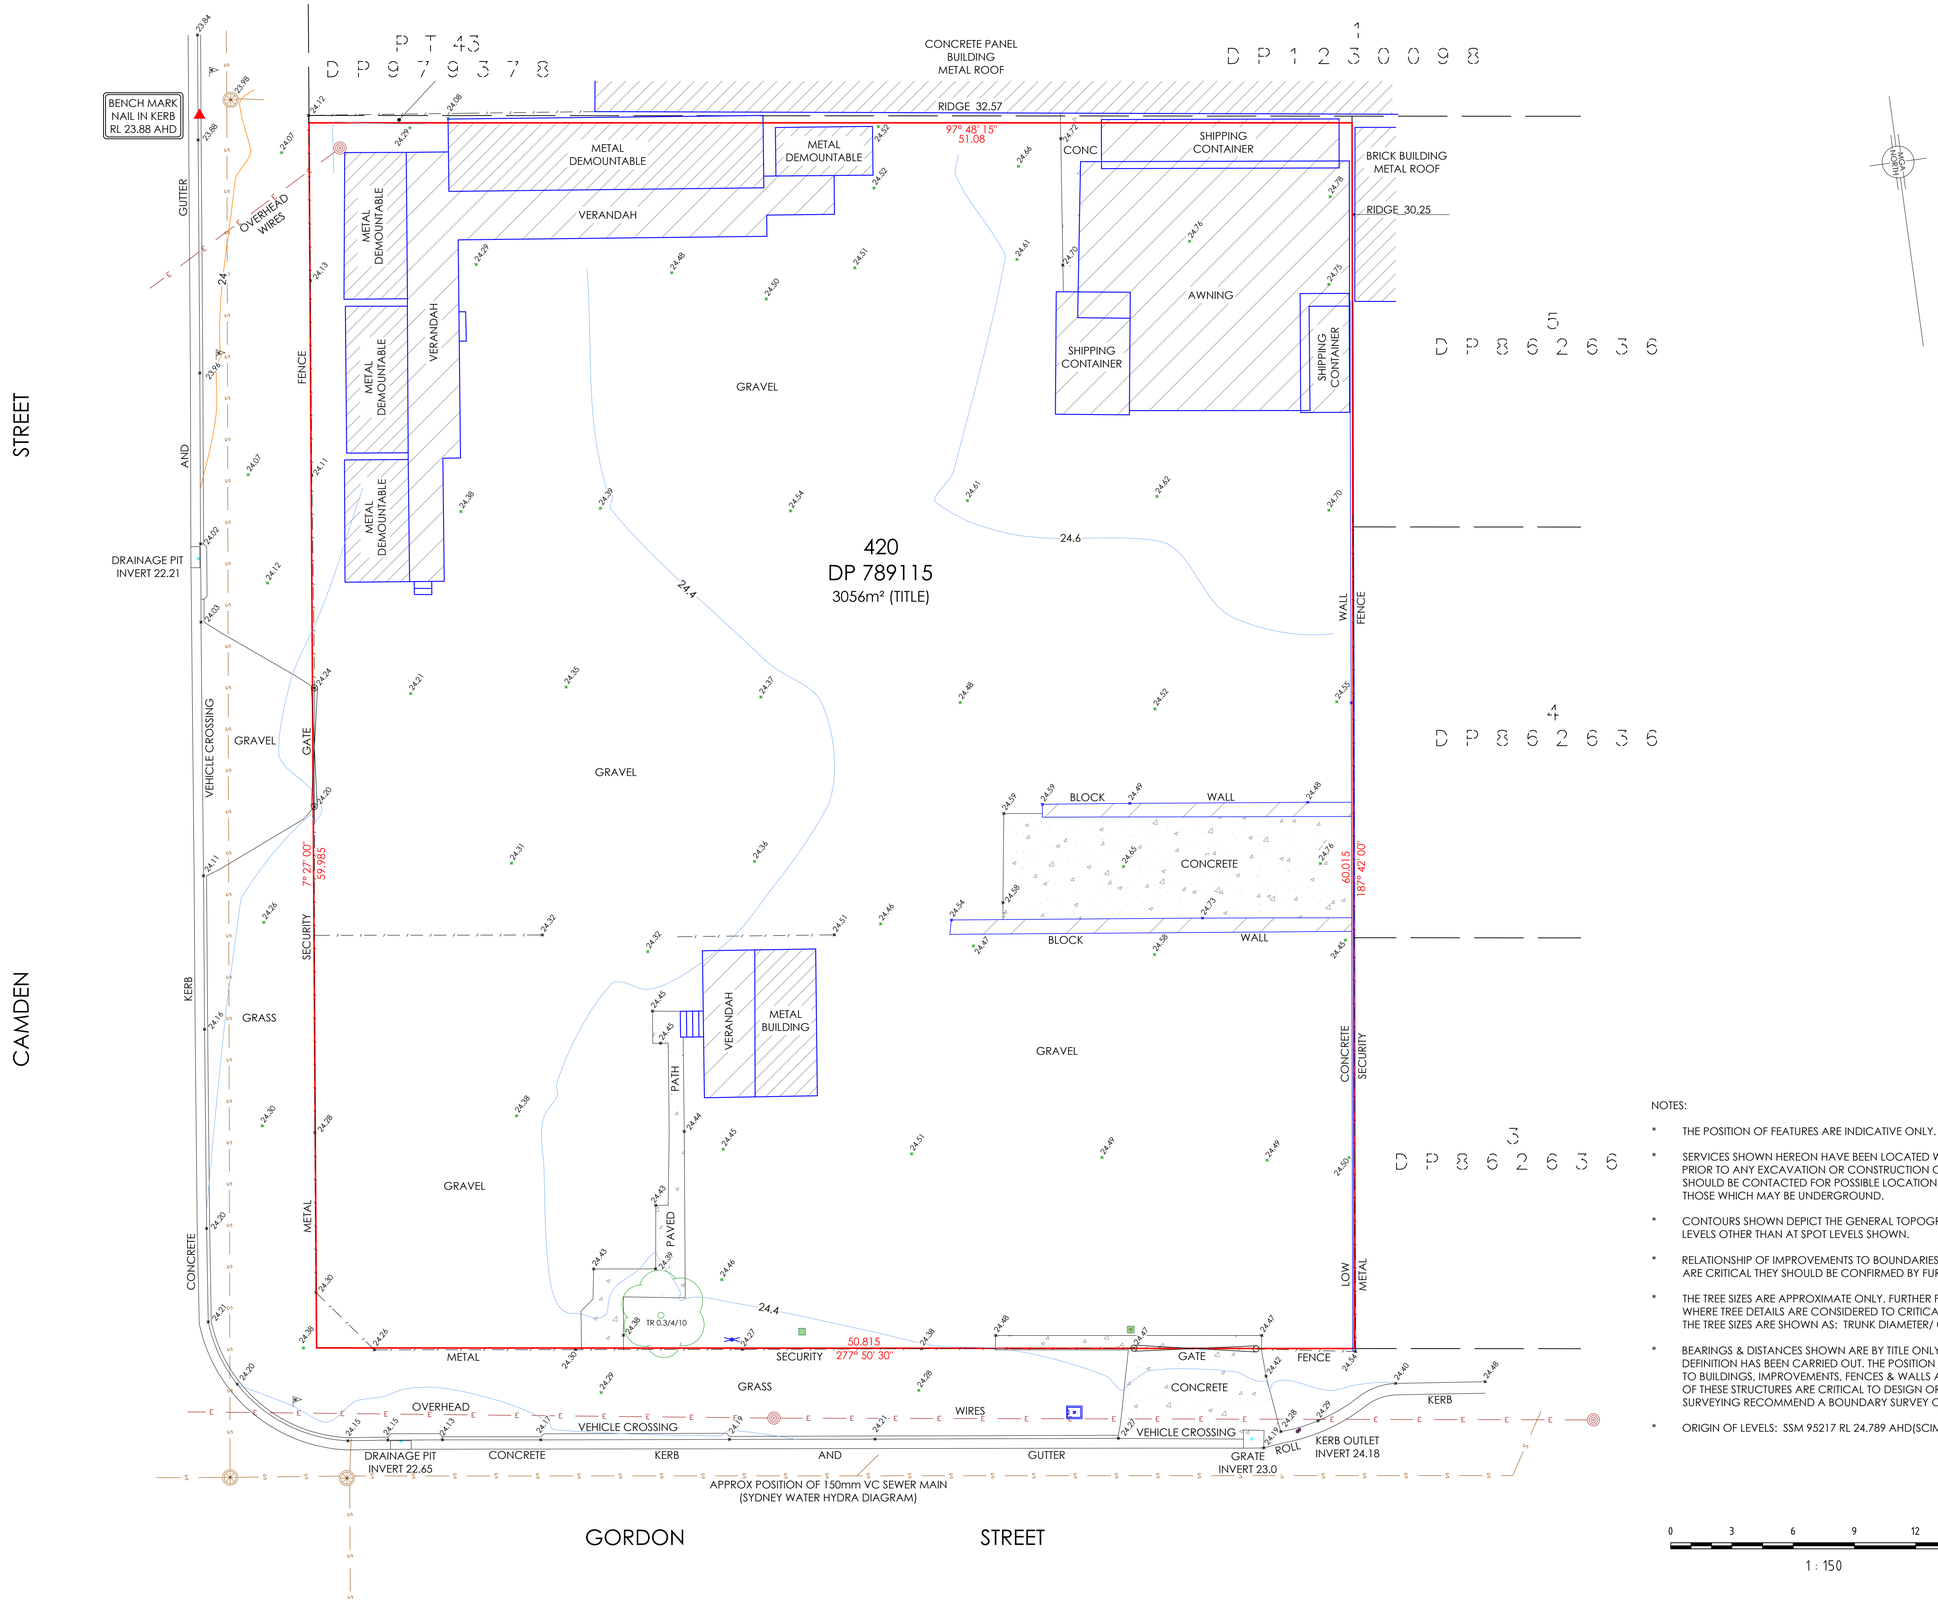

LEGEND

- BENCH MARK
- ELECTRICAL POINT
- POWER POLE
- SIGN
- TAP
- HYDRANT
- SEWER MANHOLE
- TREE (TRUNK Ø/SPREAD/HEIGHT)

NOTES:

- THE POSITION OF FEATURES ARE INDICATIVE ONLY.
- SERVICES SHOWN HEREON HAVE BEEN LOCATED WHERE POSSIBLE BY FIELD SURVEY. PRIOR TO ANY EXCAVATION OR CONSTRUCTION ON THE SITE, THE RELEVANT AUTHORITY SHOULD BE CONTACTED FOR POSSIBLE LOCATION OF ANY OTHER SERVICES INCLUDING THOSE WHICH MAY BE UNDERGROUND.
- CONTOURS SHOWN DEPICT THE GENERAL TOPOGRAPHY. THEY DO NOT REPRESENT EXACT LEVELS OTHER THAN AT SPOT LEVELS SHOWN.
- RELATIONSHIP OF IMPROVEMENTS TO BOUNDARIES IS DIAGRAMMATIC ONLY. WHERE OFFSETS ARE CRITICAL THEY SHOULD BE CONFIRMED BY FURTHER SURVEY.
- THE TREE SIZES ARE APPROXIMATE ONLY. FURTHER FIELD INSPECTION SHOULD BE CARRIED OUT WHERE TREE DETAILS ARE CONSIDERED TO CRITICALLY AFFECT DESIGN. THE TREE SIZES ARE SHOWN AS: TRUNK DIAMETER/ CANOPY SPREAD/ HEIGHT
- BEARINGS & DISTANCES SHOWN ARE BY TITLE ONLY. NO BOUNDARY INVESTIGATION/ DEFINITION HAS BEEN CARRIED OUT. THE POSITION OF THE BOUNDARIES SHOWN IN RELATION TO BUILDINGS, IMPROVEMENTS, FENCES & WALLS ARE APPROXIMATE ONLY. IF THE POSITION OF THESE STRUCTURES ARE CRITICAL TO DESIGN OR FINANCIAL DECISIONS FREEBURN SURVEYING RECOMMEND A BOUNDARY SURVEY OVERSEEN BY A REGISTERED SURVEYOR.
- ORIGIN OF LEVELS: SSM 95217 RL 24.789 AHD(SCIMS 9/3/21)

0 3 6 9 12 15m

1 : 150

DIAL BEFORE YOU DIG www.1100.com.au

Client: MARIA GAROFALI	Project: PLAN OF DETAIL, LEVELS & CONTOURS OVER LOT 420 IN DP 789115 KNOWN AS No. 26 CAMDEN STREET, PENRITH	FREEBURN SURVEYING	MATTHEW FREEBURN LAND, ENGINEERING & MINING SURVEYOR SUITE 2, FIRST FLOOR, "SURVEYOR HOUSE" 2 CASTLEREAGH STREET PENRITH 2750	Telephone 02 4721 2289 Fax 02 4721 5646 Email: matthew@freeburnsurveyors.com or andrew@freeburnsurveyors.com	Scale 1 : 150 / Datum: AHD / Contour: 0.2m
					Surveyor: TB/DC / Drawn By: TB / Checked: MF
					Date of Survey: 9/3/21 / Sheet 1 of 1
					AUTOCAD / REVISION 00 22/3/21 / 37582 DETAIL

A1 SHEET

Document Set ID: 9655710
Version: 1, Version Date: 12/07/2021