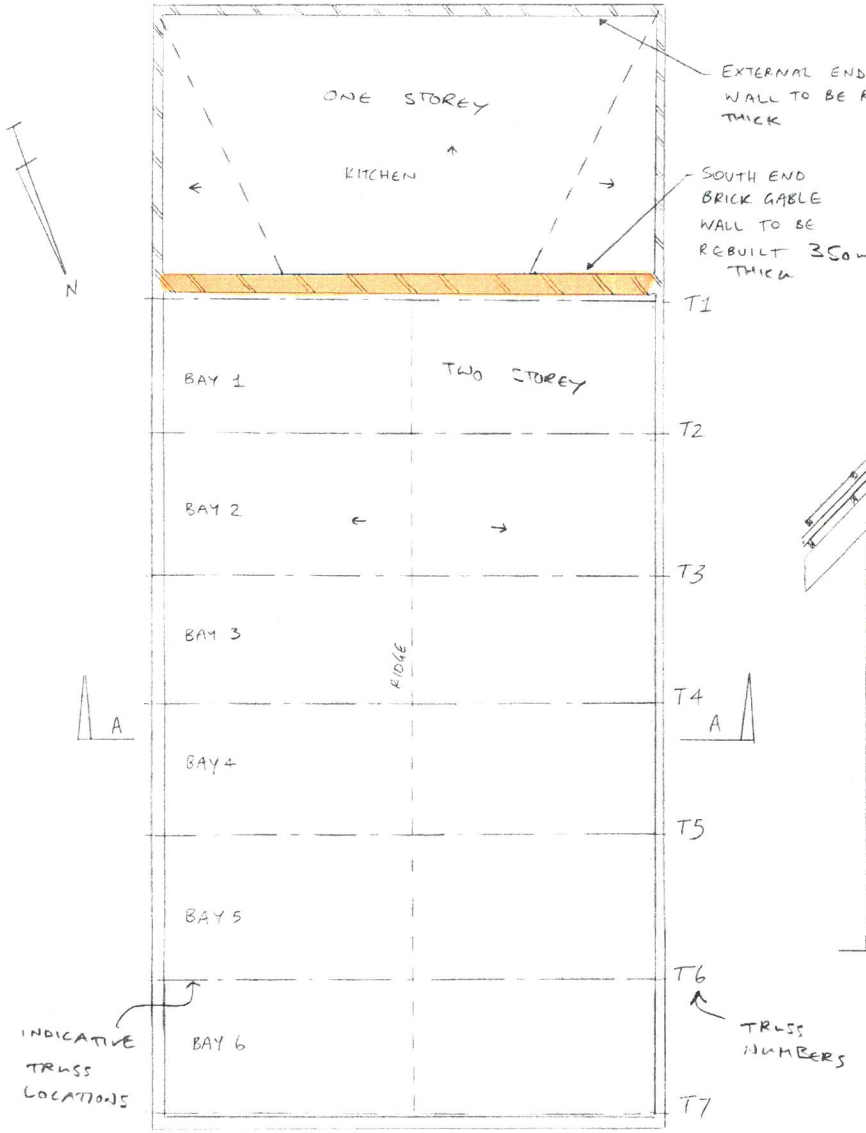

INDICATIVE BUILDING OUTLINES / ROOF PLAN
N.T.S

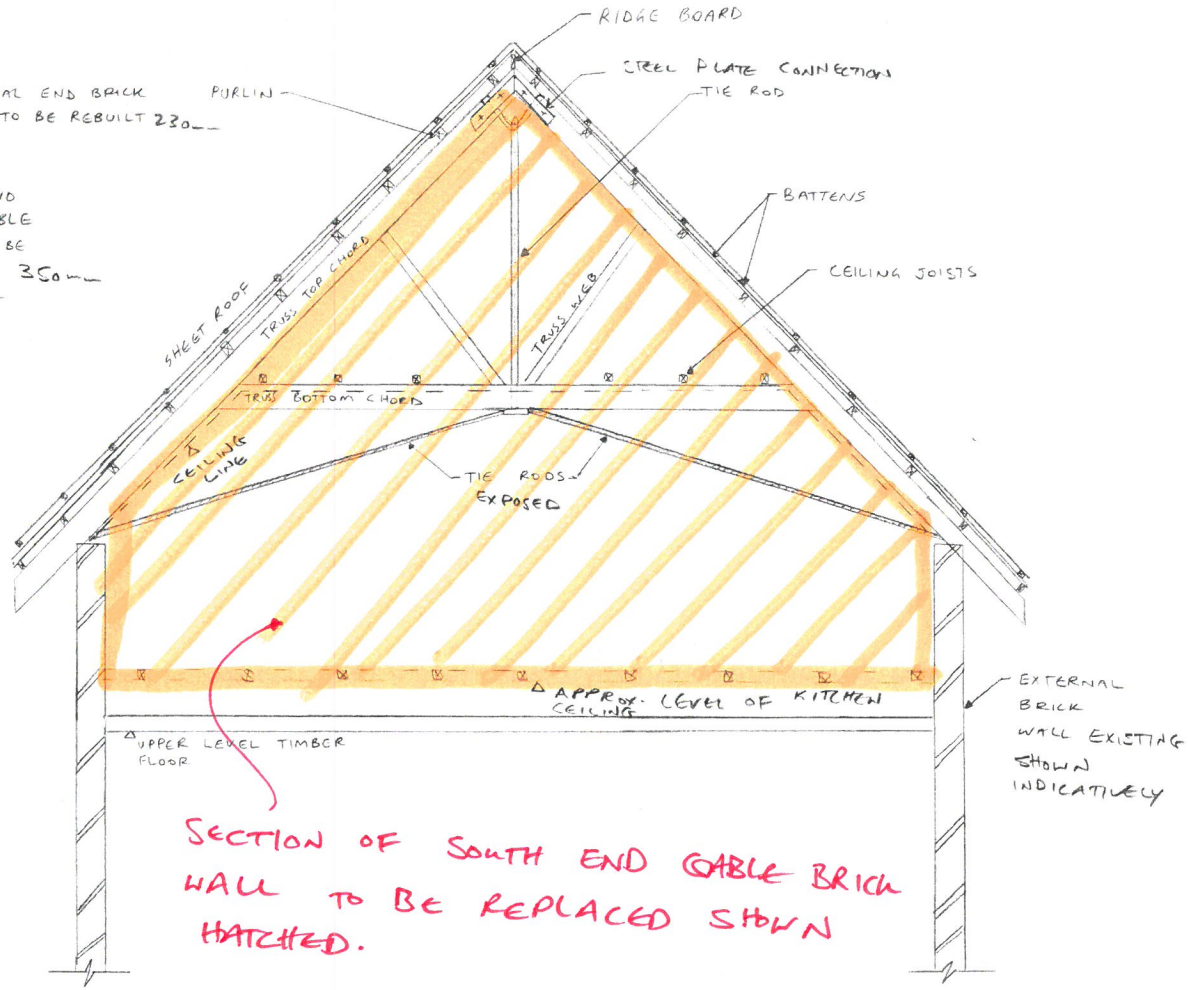

SECTION A
N.T.S - INDICATIVE

RISE
20-11-19

REVISIONS No.	BY	DATE	DESCRIPTION	APPD
A	V.T	19.11.19	PRELIMINARY	O.S

REVISIONS No. | BY | DATE | DESCRIPTION | APPD

ARCHITECT —

CLIENT RIZON

RISE CONSULTING ENGINEERS PTY. LTD.
A: Level 1 Suite 14a, 19-23 Bridge Street, Pymble NSW 2073
E: admin@riseengineers.com.au
P: (02) 8057 9109 ABN: 98 617 950 464

PROJECT 74 HENRY ST, PENRITH
DRAWING TITLE INDICATIVE BUILDING OUTLINE & X-SECTION
Job No 19186 | DESIGNED — | DRAWN V.T | CHECKED | DRAWING No. SK-02 | SCALE N.T.S

Document Set ID: 8975513
Version: 1, Version Date: 02/01/2020