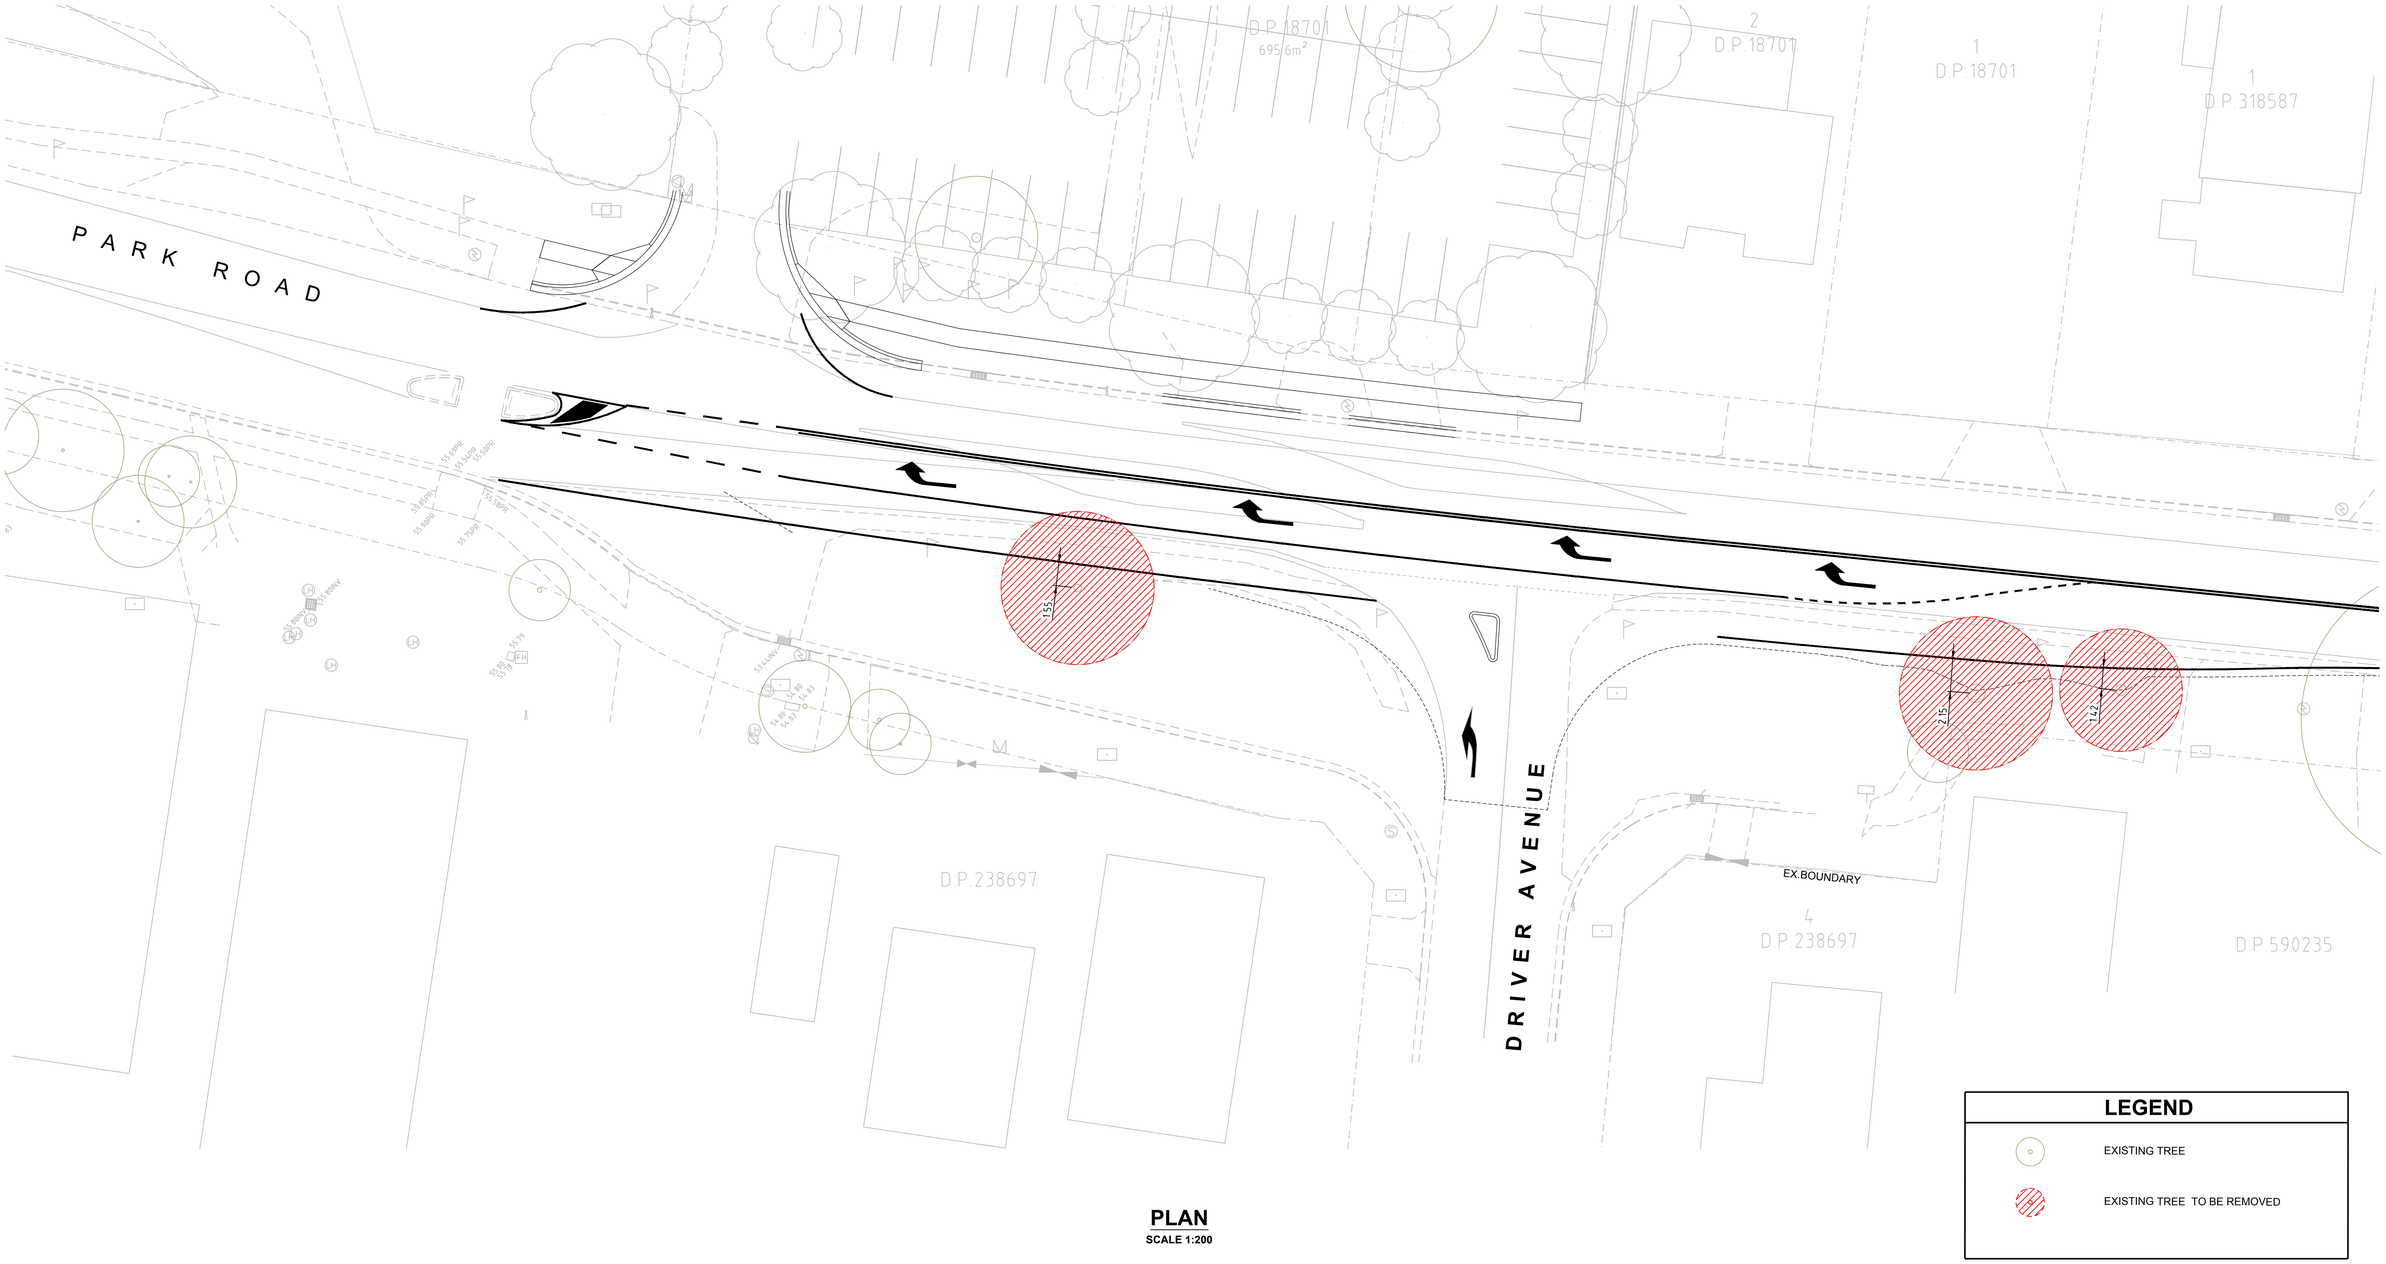

PLAN

SCALE 1:200

LEGEND

○	EXISTING TREE
⊗	EXISTING TREE TO BE REMOVED

PRELIMINARY - NOT FOR CONSTRUCTION

DO NOT SCALE FROM DRAWINGS, CHECK & VERIFY ALL DIMENSIONS & LEVELS BEFORE COMMENCEMENT OF ANY WORK.

THIS DRAWING IS NOT TO BE COPIED IN PART OR WHOLE WITHOUT WRITTEN PERMISSION FROM WARREN SMITH AND PARTNERS.

NORTH

2.5 0 2.5 5.0 7.5 10.0m
PLAN SCALE 1:200 A1 SHEET

REVISION	AMENDMENT	DATE	REVISION	AMENDMENT	DATE
1	ISSUE FOR DEVELOPMENT APPLICATION	26/02/21			

CLIENT
CMCT

PROJECT
NEPEAN GARDENS

PREPARED BY

Warren Smith & Partners Pty Ltd
Level 9, 233 Castlereagh St, Sydney 2000 NSW Australia
02 9299 1312 wsp@warrensmith.com.au
www.warrensmith.com.au ABN 36 300 430 126

CONSULTING ENGINEERS
Hydraulic Services Fire Services
Civil Services Sydney Water Accredited Water Servicing Co-ordinator and Designer

SERVING THE CONSTRUCTION INDUSTRY SINCE 1981.

TITLE
TREE REMOVAL PLAN SHEET 1

SCALE	DRAWN	DESIGNED	CHECKED	APPROVED
AS SHOWN	J.W.	J.W.	M.C.	M.C.

JOB No.	DRAWING No.	ISSUE
5936001	C2.11	1

DATE	STATUS
JANUARY 2020	DEVELOPMENT APPLICATION

Xrefs: X-5936001-TB, A1H, X-5936001-DE_Design, X-5936001-SU_Ground, X-5673000-AR_Site Plan, X-5936001-DE_Hatch
Plot Date: 26.02.2021@11:41:35 Login Name: jack Cad File: T:\5936001\Drawings\AutoCAD\Civil\Design\Civil 2D\DAC2.11 Tree Removal Plan.dwg