


SCALE 1:1000



AERIAL PHOTO - EXISTING SITE CONDITIONS



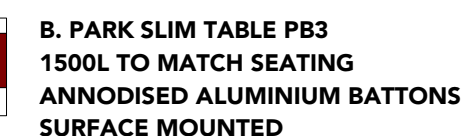

LEGEND

- GARDEN BEDS
- LAWN
- REED BEDS
- PARTERRE DECORATIVE GARDENS WITH FLORAL COLOUR
- CHILDREN'S PLAYGROUNDS
- SEATING AND PICNIC TABLES
- CENTRAL PEDESTRIAN PAVING
- PAVED FOOTPATHS
- FOOTPATHS / PEDESTRIAN
- ROADWAYS AND CAR PARKING
- WATER FEATURES
- STREET FURNITURE AUSTRALIA
 - A. PARK SEAT PS7 1800L X 560H X 725H ANNOIDISED ALUMINIUM BATTON 85 X 35MM. SURFACE MOUNTED ONTO CONCRETE PAD/ TILING.
 - B. PARK SLIM TABLE PB3 1500L TO MATCH SEATING ANNOIDISED ALUMINIUM BATTONS SURFACE MOUNTED

F	3/3/20	Site Revision Updates
E	24/2/20	Site Revision Updates
D	31/1/20	SECTION 4.55 DRAFT
C	4/12/19	COUNCIL RFI UPDATES
B	16/10/19	Updates
A	15/10/19	Deferred Commencement

NOTE: DO NOT SCALE FROM DRAWING. USE FIGURED DIMENSIONS ONLY. CHECK ALL DIMENSIONS ON SITE BEFORE ANY MANUFACTURE OR CONSTRUCTION.

FILE NAME

NBL201707BAPS_200402.vwx

PROJECT

BAPS Temple SECTION 4.55

ADDRESS

230-242 Aldington Rd, Kemps Creek

CLIENT

BAPS Swaminarayan Sanstha, Australia Ltd

DRAWING


Entrance Level: Landscaped Gardens



PROJECT #	BAPS TEMPLE		
DATE	3/4/20	DWG #	REV
SCALE # A1	1:400	L.2	F
DRAWN	JJ	CHKD	NB


Nicholas Bray Landscapes
P.O. Box 323 Moss Vale NSW 2577 Australia
M: 0417 278 267 W: www.nicholasbray.net.au E: contact@nicholasbray.net.au

471 Argyle Street Moss Vale
ABN: 25501055205

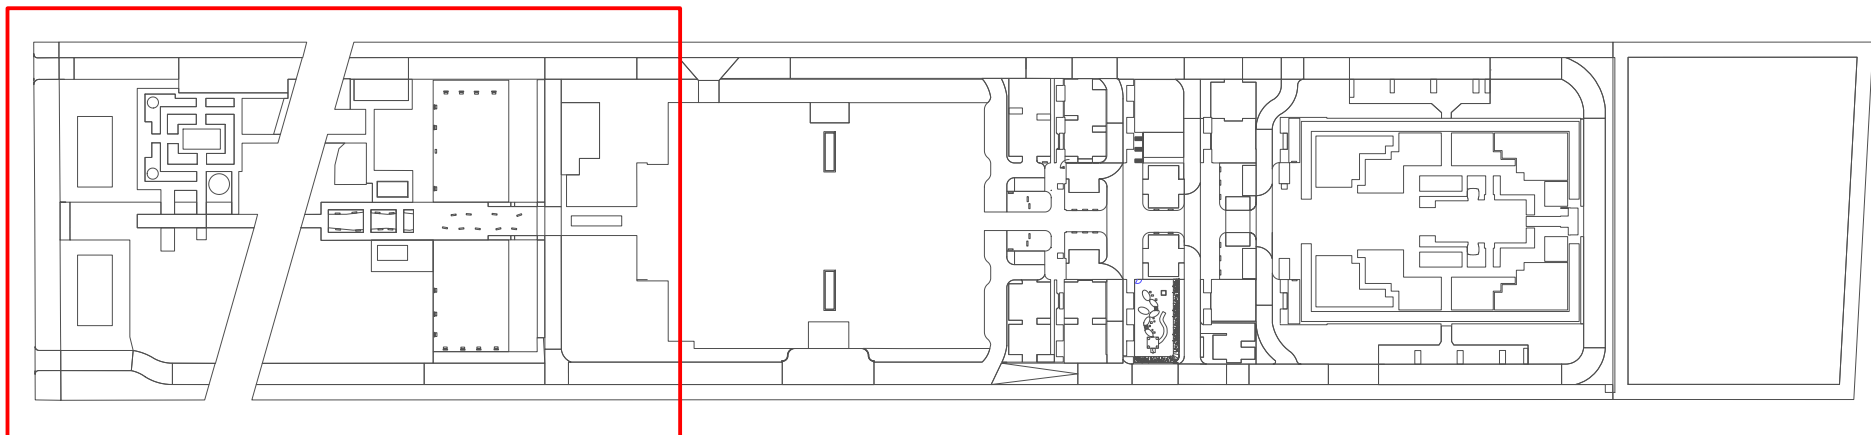

0 25 35 45 55 65 75 m

SCALE 1:400

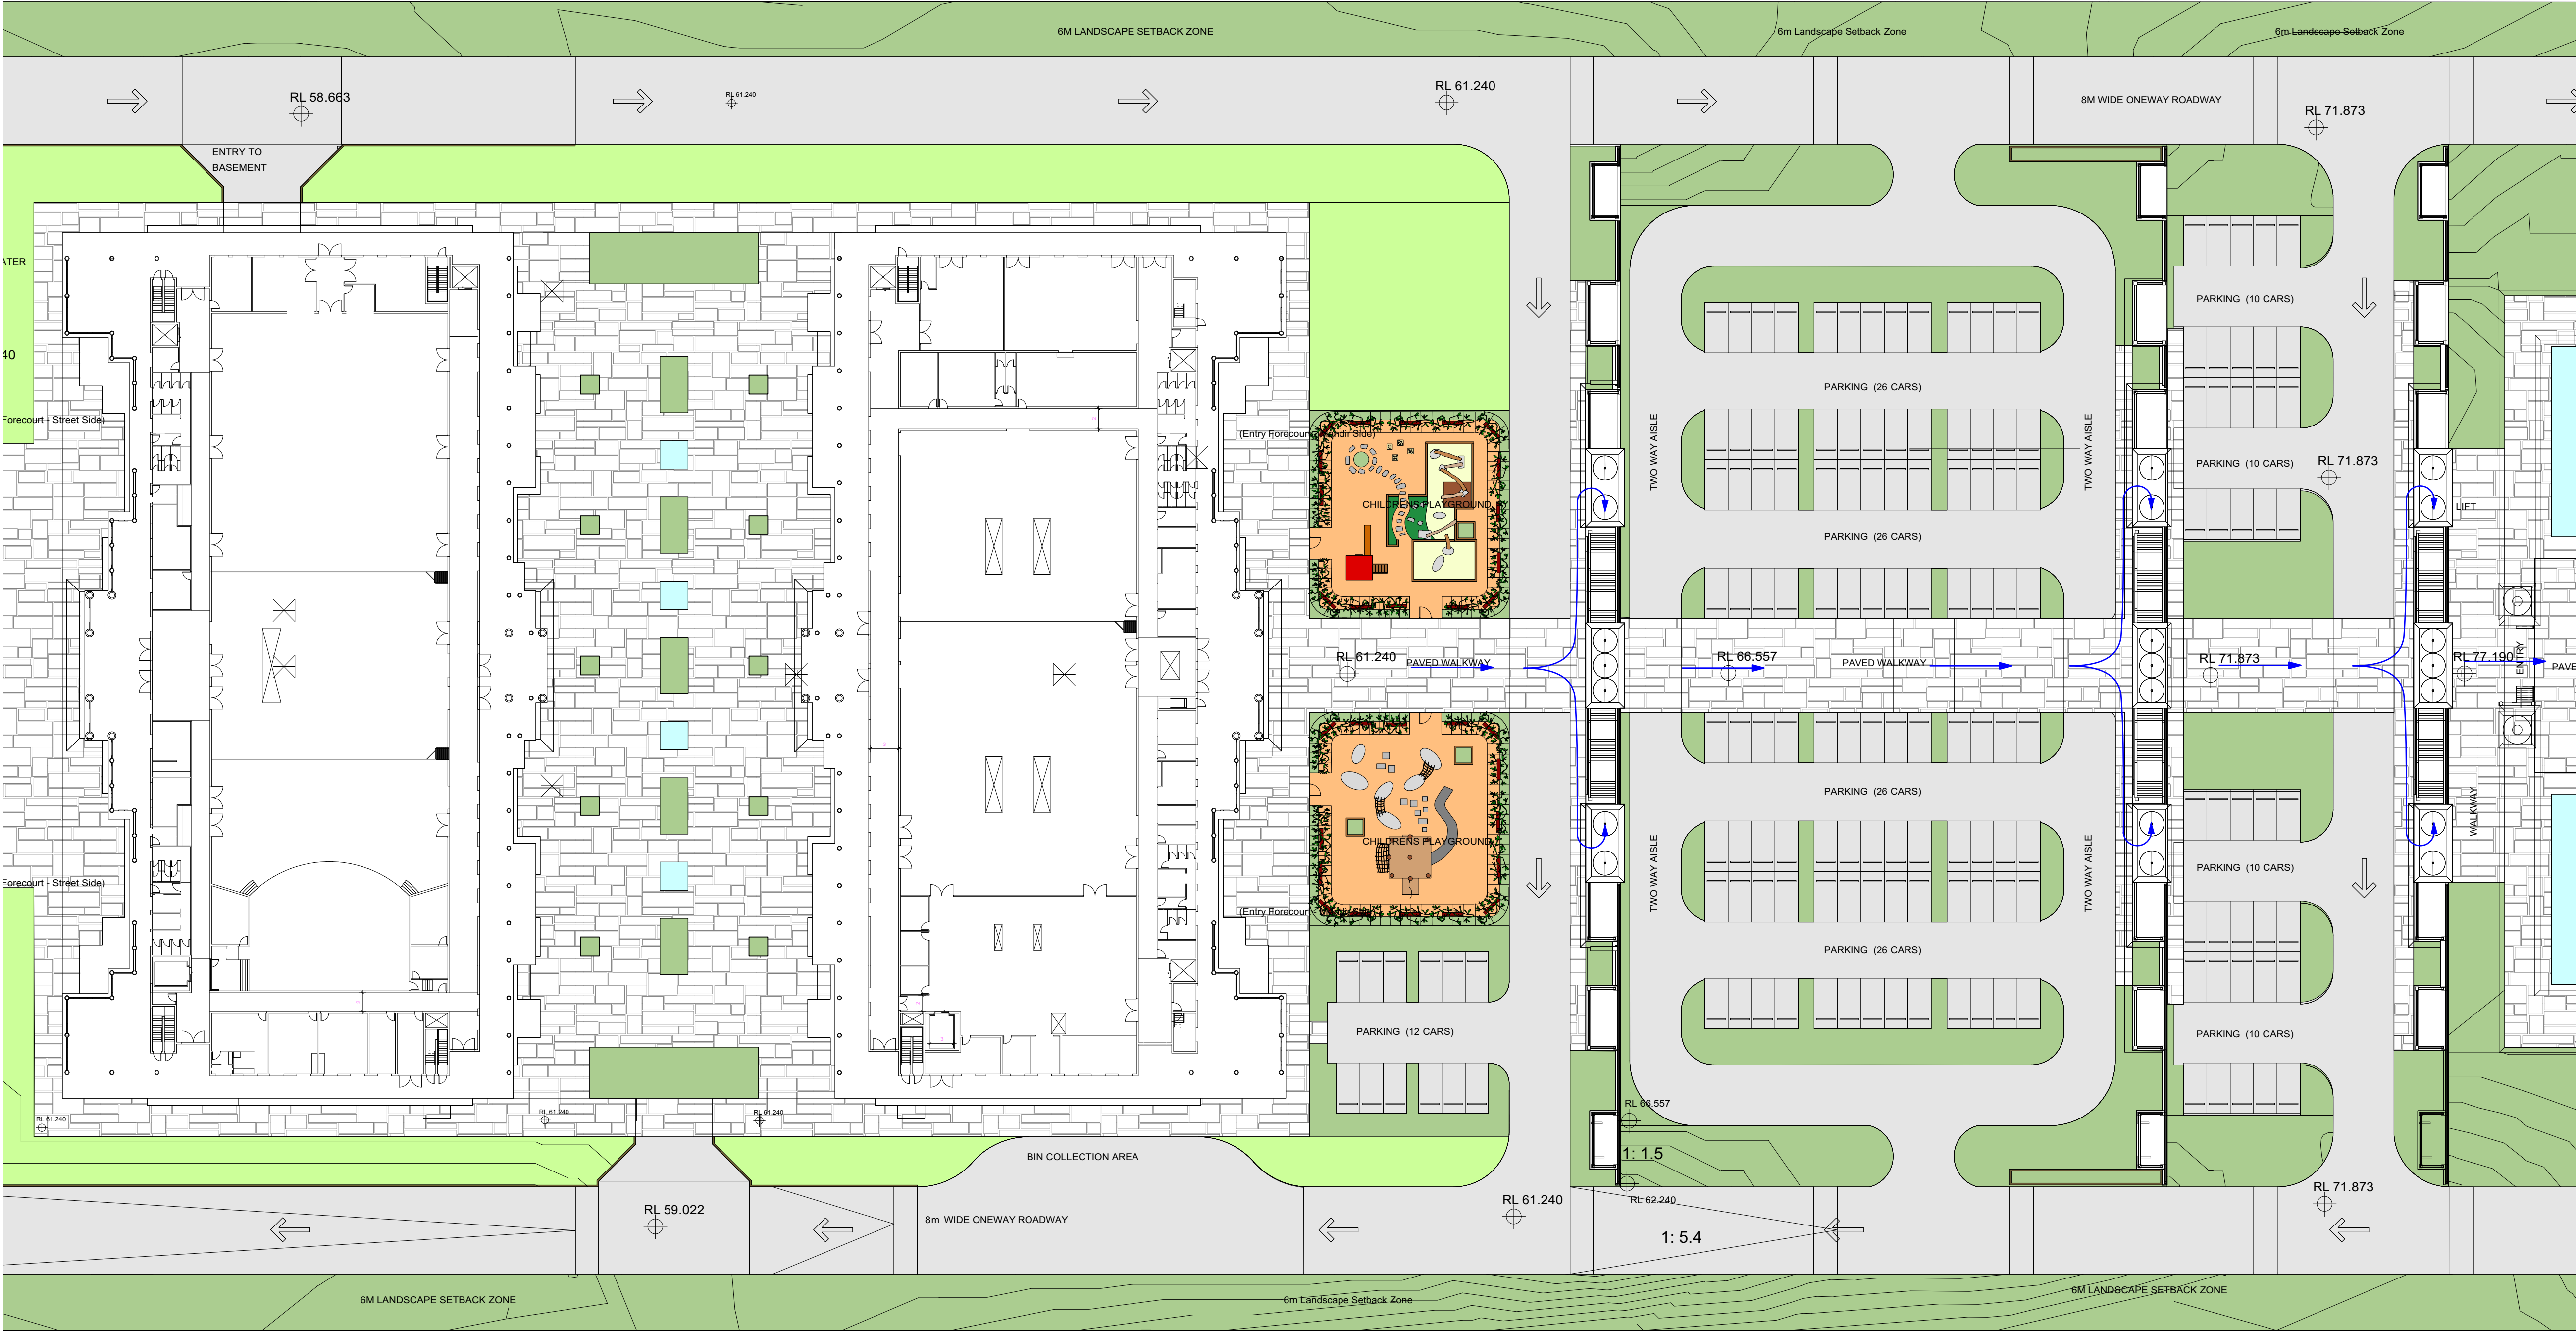

- LEGEND
- GARDEN BEDS
 - LAWN
 - REED BEDS
 - PARTERRE DECORATIVE GARDENS WITH FLORAL COLOUR
 - CHILDREN'S PLAYGROUNDS
 - SEATING AND PICNIC TABLES
 - CENTRAL PEDESTRIAN PAVING
 - PAVED FOOTPATHS
 - FOOTPATHS / PEDESTRIAN
 - ROADWAYS AND CAR PARKING
 - WATER FEATURES
 - STREET FURNITURE AUSTRALIA
A. PARK SEAT P57
1800L X 560H X 725H
ANNOIDISED ALUMINIUM BATTON
85 X 35MM. SURFACE MOUNTED
ONTO CONCRETE PAD/ TILING.
B. PARK SLIM TABLE PB3
1500L TO MATCH SEATING
ANNOIDISED ALUMINIUM BATTONS
SURFACE MOUNTED
 - PEDESTRIAN ROUTE ASCENDING FROM
CENTRAL FACILITY TO MANDIR
 - SIGHT LINES AND CLEAR SPACE WITH
SHADE TREES WITHIN CENTRAL FACILITIES
CENTRAL PLAZA

F	3/3/20	Site Revision Updates
E	24/2/20	Site Revision Updates
D	31/1/20	SECTION 4.55 DRAFT
C	4/12/19	COUNCIL RFI UPDATES
B	16/10/19	Updates
A	15/10/19	Deferred Commencement

NOTE: DO NOT SCALE FROM DRAWING. USE FIGURED DIMENSIONS ONLY.
CHECK ALL DIMENSIONS ON SITE BEFORE ANY MANUFACTURE OR CONSTRUCTION

FILE NAME
NBL201707BAPS_200402.vwx

PROJECT:
BAPS Temple Section 4.55

ADDRESS
230-242 Aldington Rd, Kemps Creek

CLIENT
BAPS Swaminarayan Sanstha, Australia Ltd


DRAWING
Central Facilities, Carpark and Playground



PROJECT #	BAPS TEMPLE		
DATE	3/4/20	DWG #	REV
SCALE @ A1	1:400	L.3	
DRAWN	JJ	CHECKED	NB

Nicholas Bray Landscapes
PO Box 323 Moss Vale NSW 2577 Australia
M: 0417 278 267 W: www.nicholasbray.net.au

471 Argyle Street Moss Vale
ABN: 25001055205
E: contact@nicholasbray.net.au

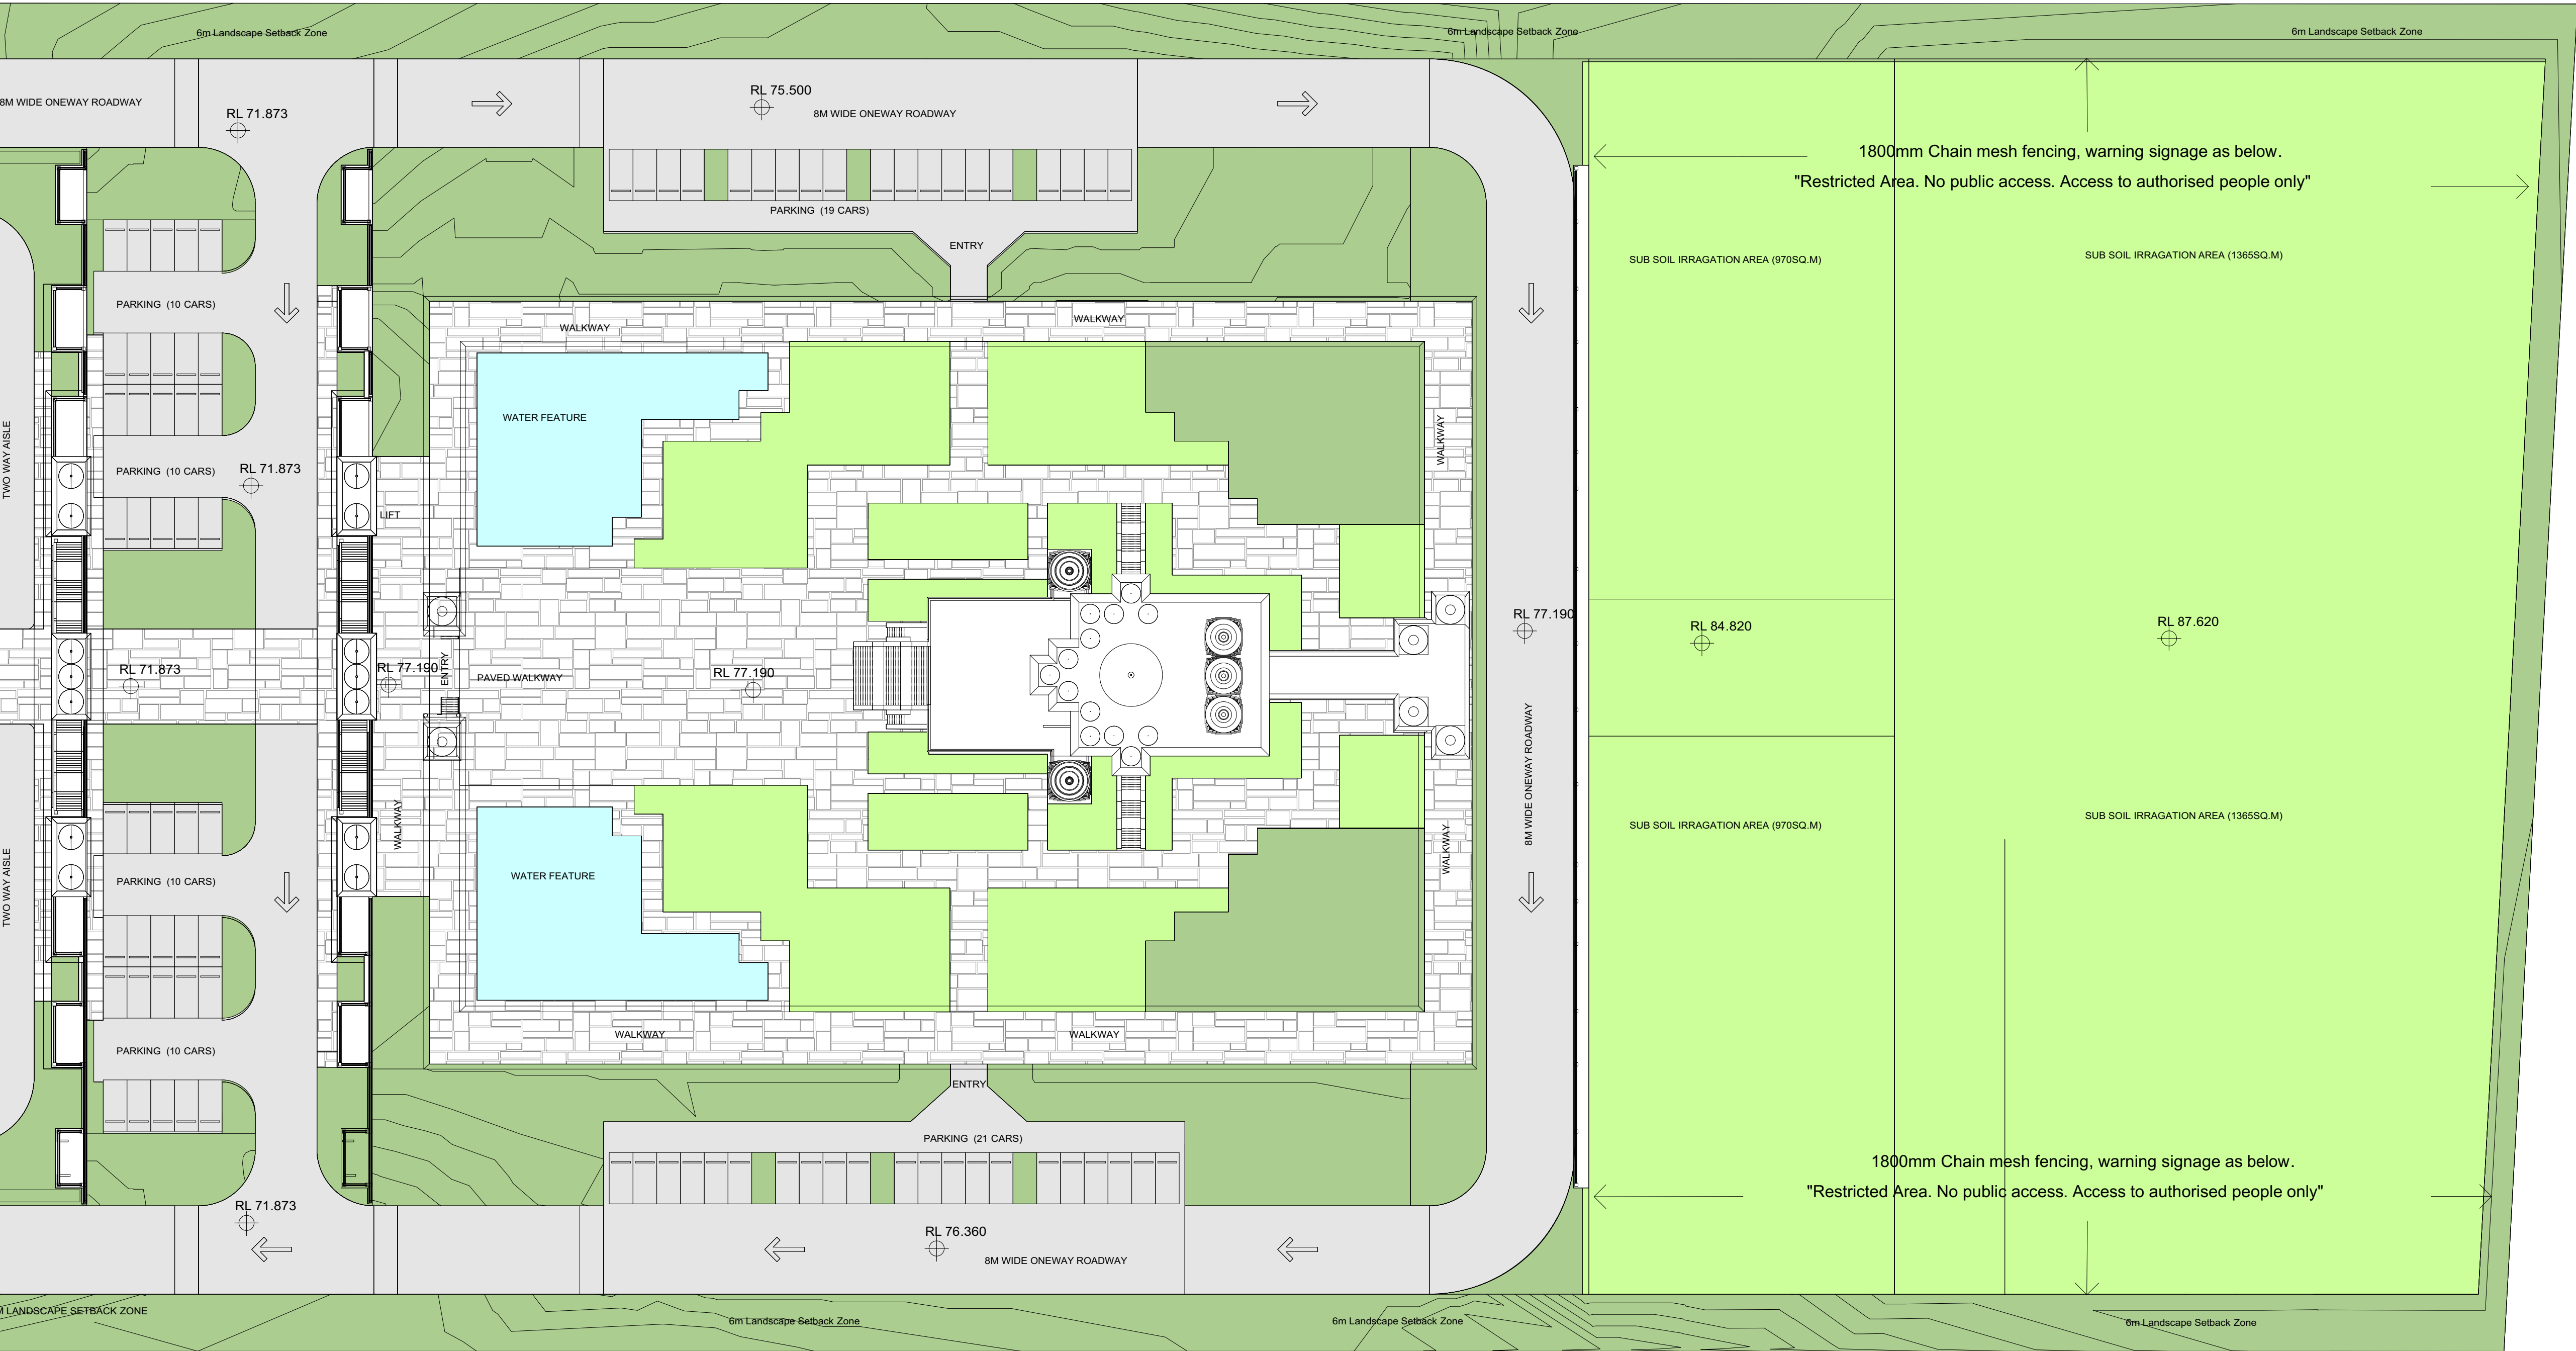

- LEGEND
- GARDEN BEDS
 - LAWN
 - REED BEDS
 - PARTERRE DECORATIVE GARDENS WITH FLORAL COLOUR
 - CHILDREN'S PLAYGROUNDS
 - SEATING AND PICNIC TABLES
 - CENTRAL PEDESTRIAN PAVING
 - PAVED FOOTPATHS
 - FOOTPATHS / PEDESTRIAN
 - ROADWAYS AND CAR PARKING
 - WATER FEATURES
 - STREET FURNITURE AUSTRALIA
A. PARK SEAT PS7
1800L X 560H X 725H
ANNODISED ALUMINIUM BATTON
85 X 35MM. SURFACE MOUNTED
ONTO CONCRETE PAD/ TILING.
 - B. PARK SLIM TABLE PB3
1500L TO MATCH SEATING
ANNODISED ALUMINIUM BATTONS
SURFACE MOUNTED

F	3/3/20	Site Revision Updates
E	24/2/20	Site Revision Updates
D	31/1/20	SECTION 4.55 DRAFT
C	4/12/19	COUNCIL RFI UPDATES
B	16/10/19	Updates
A	15/10/19	Deferred Commencement

ISSUE	DATE	REVISION
NOTE: DO NOT SCALE FROM DRAWING. USE FIGURED DIMENSIONS ONLY. CHECK ALL DIMENSIONS ON SITE BEFORE ANY MANUFACTURE OR CONSTRUCTION		

FILE NAME
NBL201707BAPS_200402.vwx

PROJECT:
BAPS Temple DA SECTION 4.55

ADDRESS
230-242 Aldington Rd, Kemps Creek

CLIENT
BAPS Swaminarayan Sanstha, Australia Ltd



DRAWING
Mandir Level Landscape Layout




PROJECT #	BAPS TEMPLE		
DATE	3/4/20	DWG #	REV
SCALE @ A1	1:400	L.4	F
DRAWN	JJ	CHECKED	NB

Nicholas Bray Landscapes
PO Box 323 Moss Vale NSW 2577 Australia
M: 0417 278 267 W: www.nicholasbray.net.au E: contact@nicholasbray.net.au

471 Argyle Street Moss Vale
ABN: 25001055205

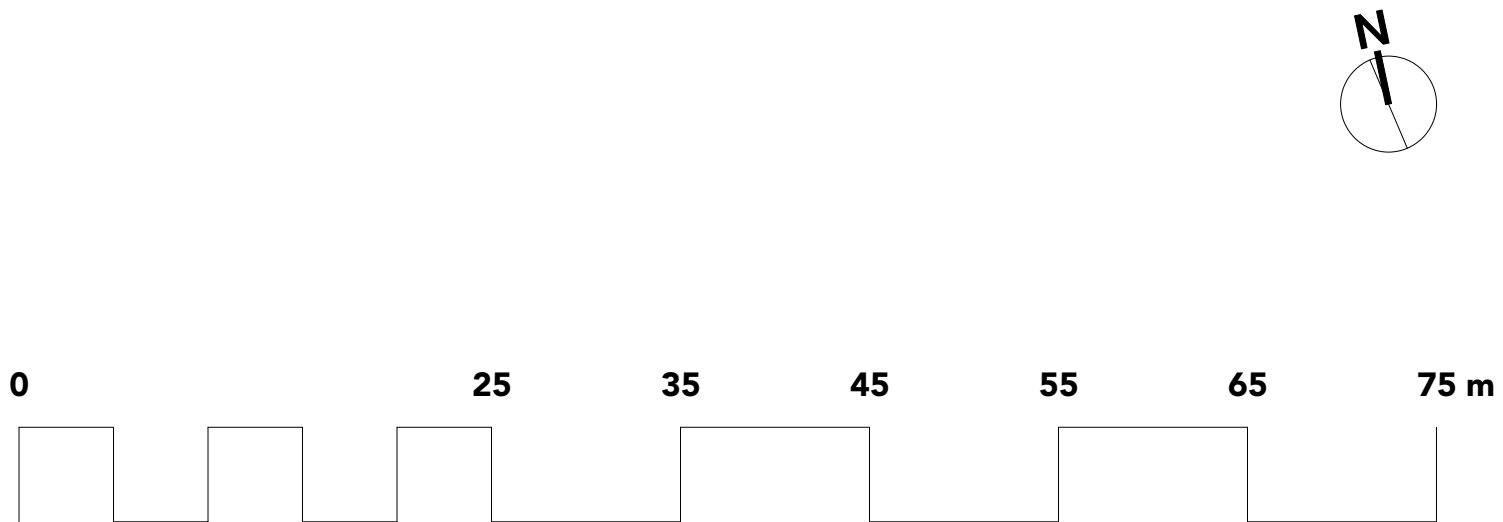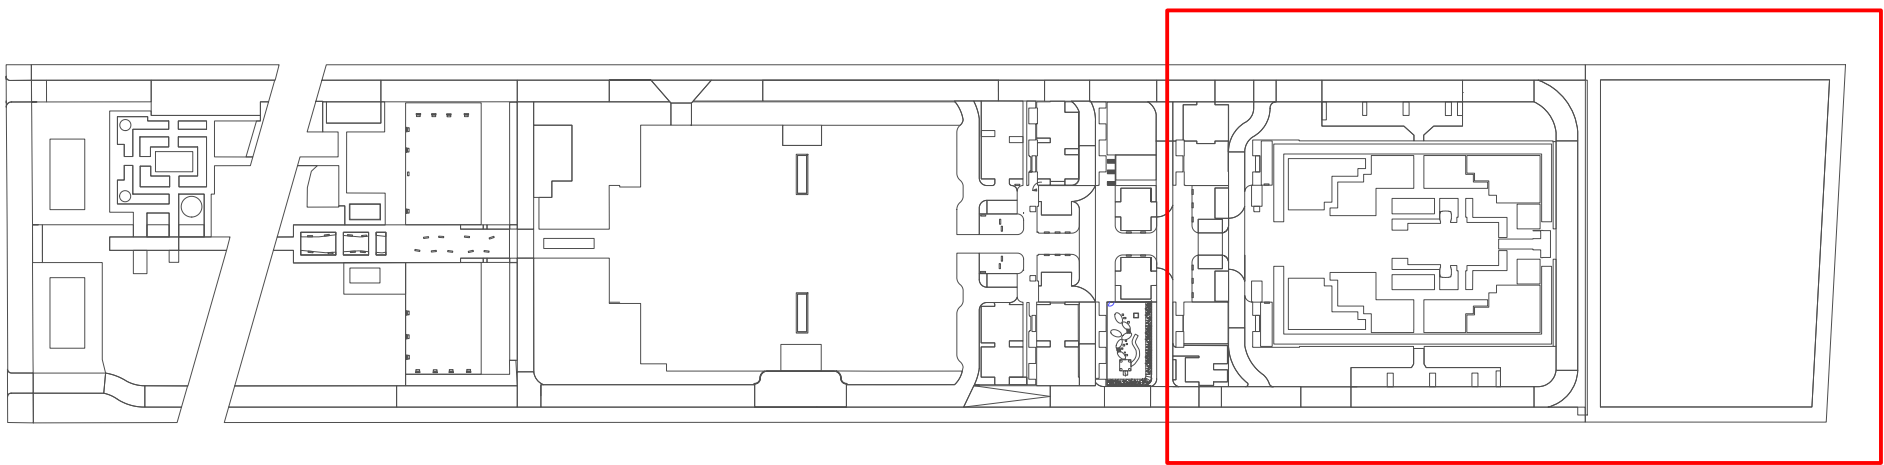

SCALE 1:400

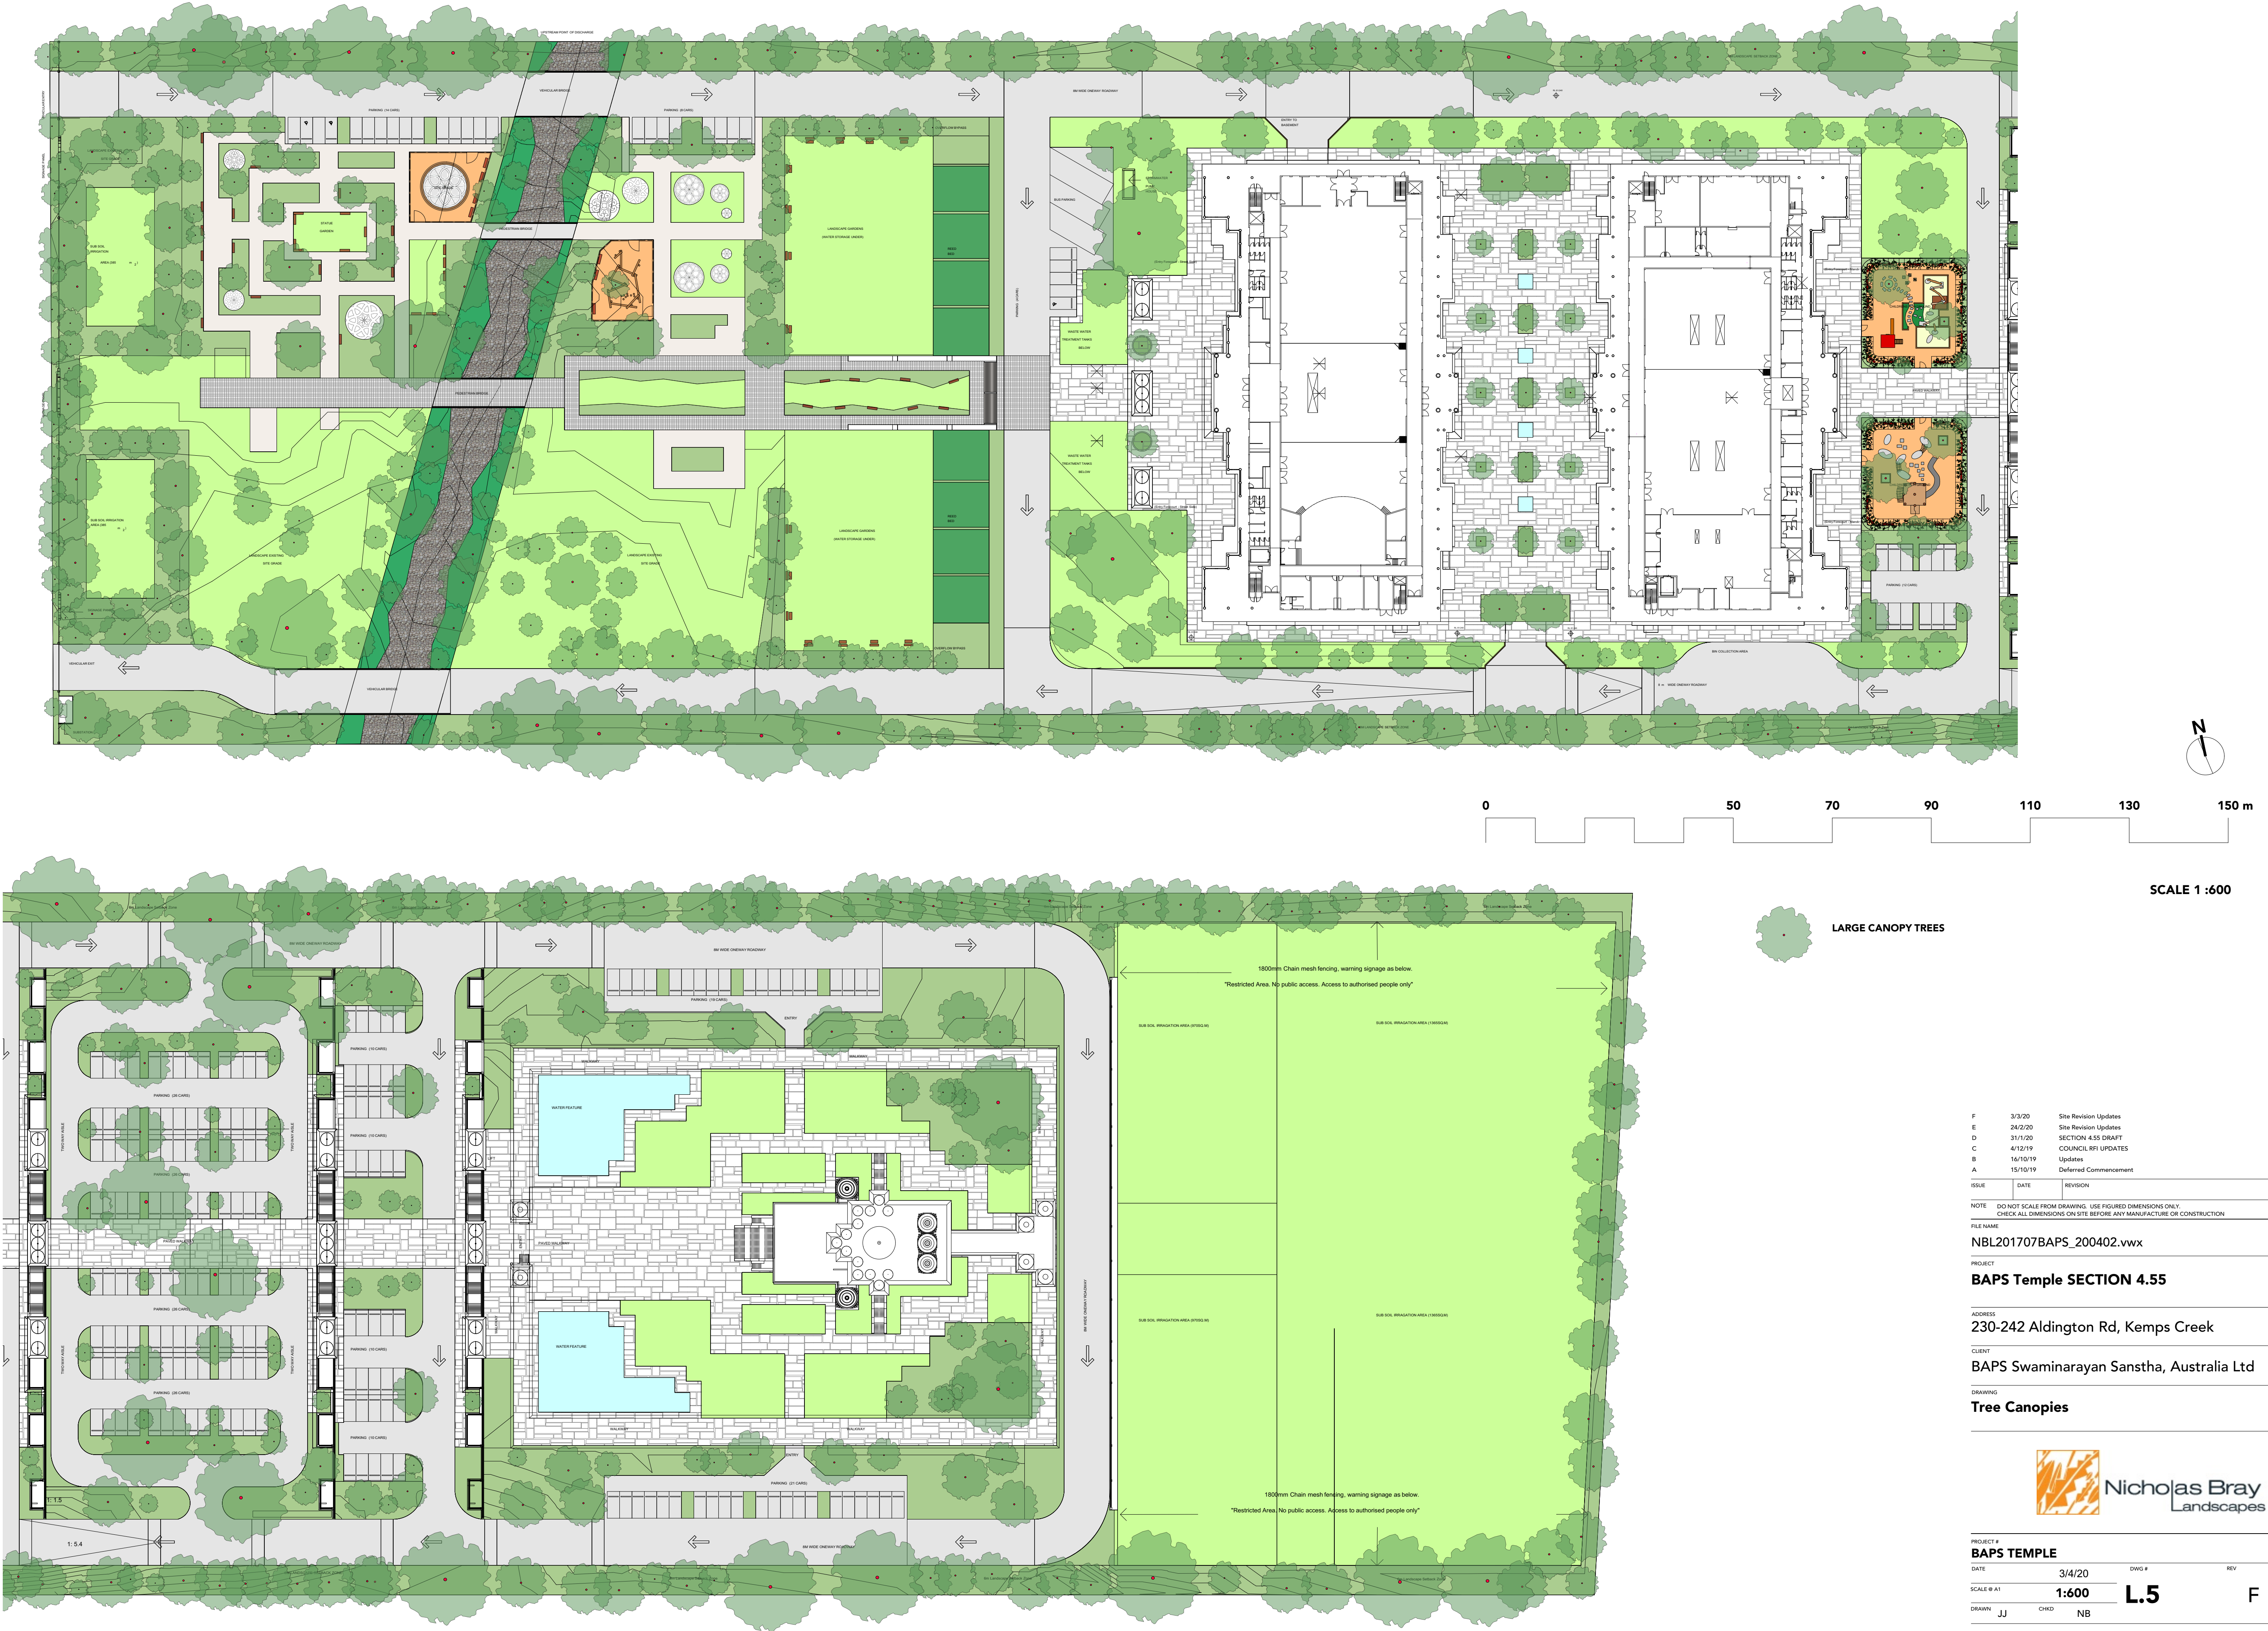

F	3/3/20	Site Revision Updates
E	24/2/20	Site Revision Updates
D	31/1/20	SECTION 4.55 DRAFT
C	4/12/19	COUNCIL RFI UPDATES
B	16/10/19	Updates
A	15/10/19	Deferred Commencement

ISSUE	DATE	REVISION
-------	------	----------

NOTE: DO NOT SCALE FROM DRAWING. USE FIGURED DIMENSIONS ONLY.
CHECK ALL DIMENSIONS ON SITE BEFORE ANY MANUFACTURE OR CONSTRUCTION

FILE NAME
NBL201707BAPS_200402.vwx

PROJECT
BAPS Temple SECTION 4.55

ADDRESS
230-242 Aldington Rd, Kemps Creek


CLIENT
BAPS Swaminarayan Sanstha, Australia Ltd

DRAWING
Tree Canopies



PROJECT #	BAPS TEMPLE		
DATE	3/4/20	DWG #	REV
SCALE @ A1	1:600	L.5	F
DRAWN	JJ	CHECK	NB

BOUNDARY PLANTING PLAN
SCALE 1:600

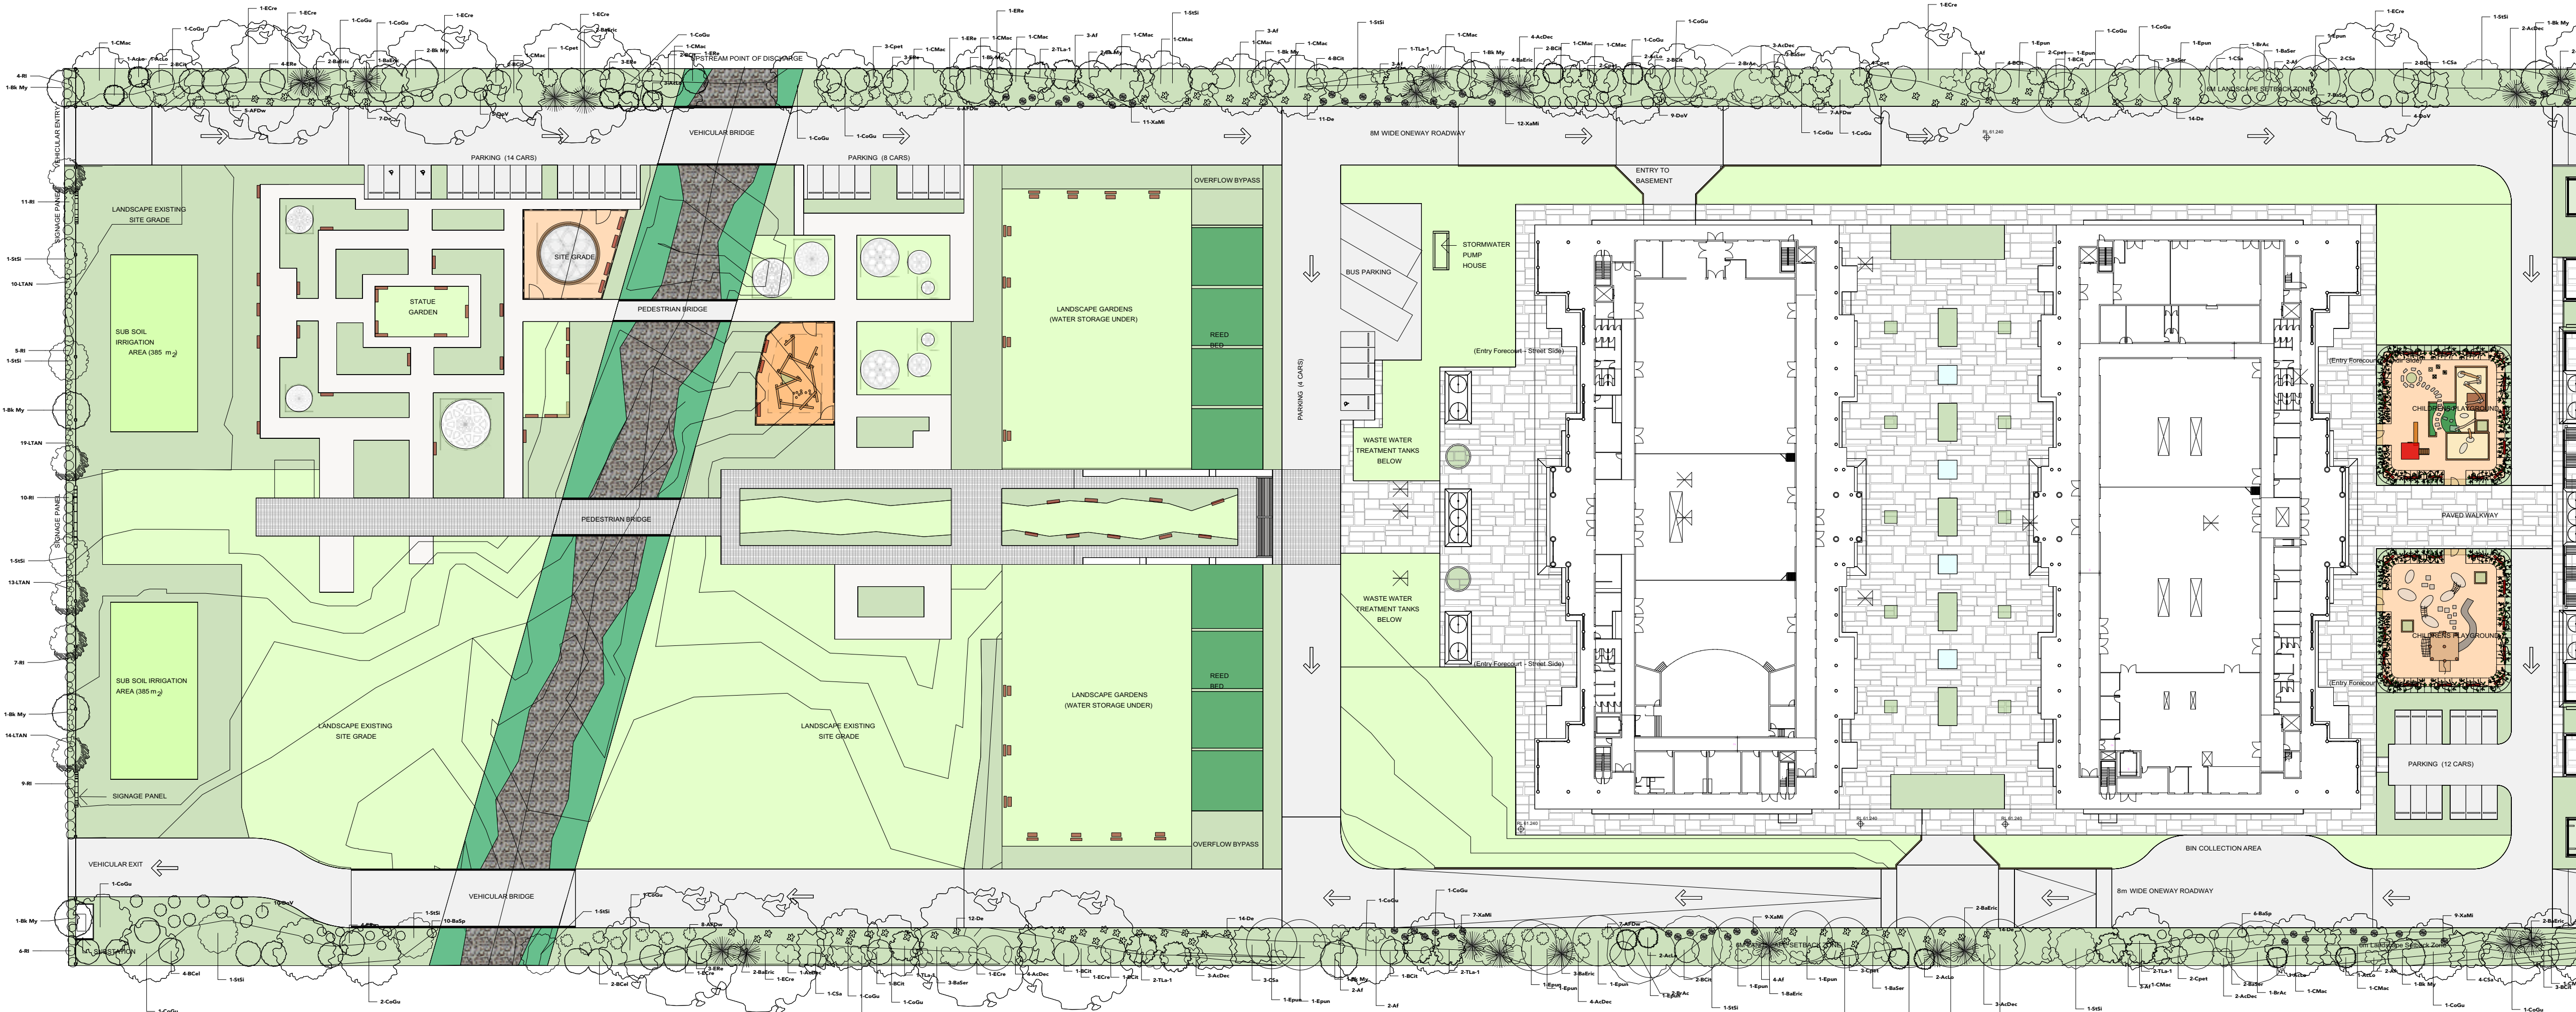


- LEGEND**
- CHILDREN'S PLAYGROUNDS
 - GARDEN BEDS
 - LAWN
 - PAR TERRE DECORATIVE GARDENS WITH FLORAL COLOUR
 - REED BEDS
 - ROADWAYS AND CAR PARKING
 - FOOTPATHS / PEDESTRIAN
 - WATER FEATURES
 - PAVED FOOTPATHS



0 50 70 90 110 130 150 m

SCALE 1:600

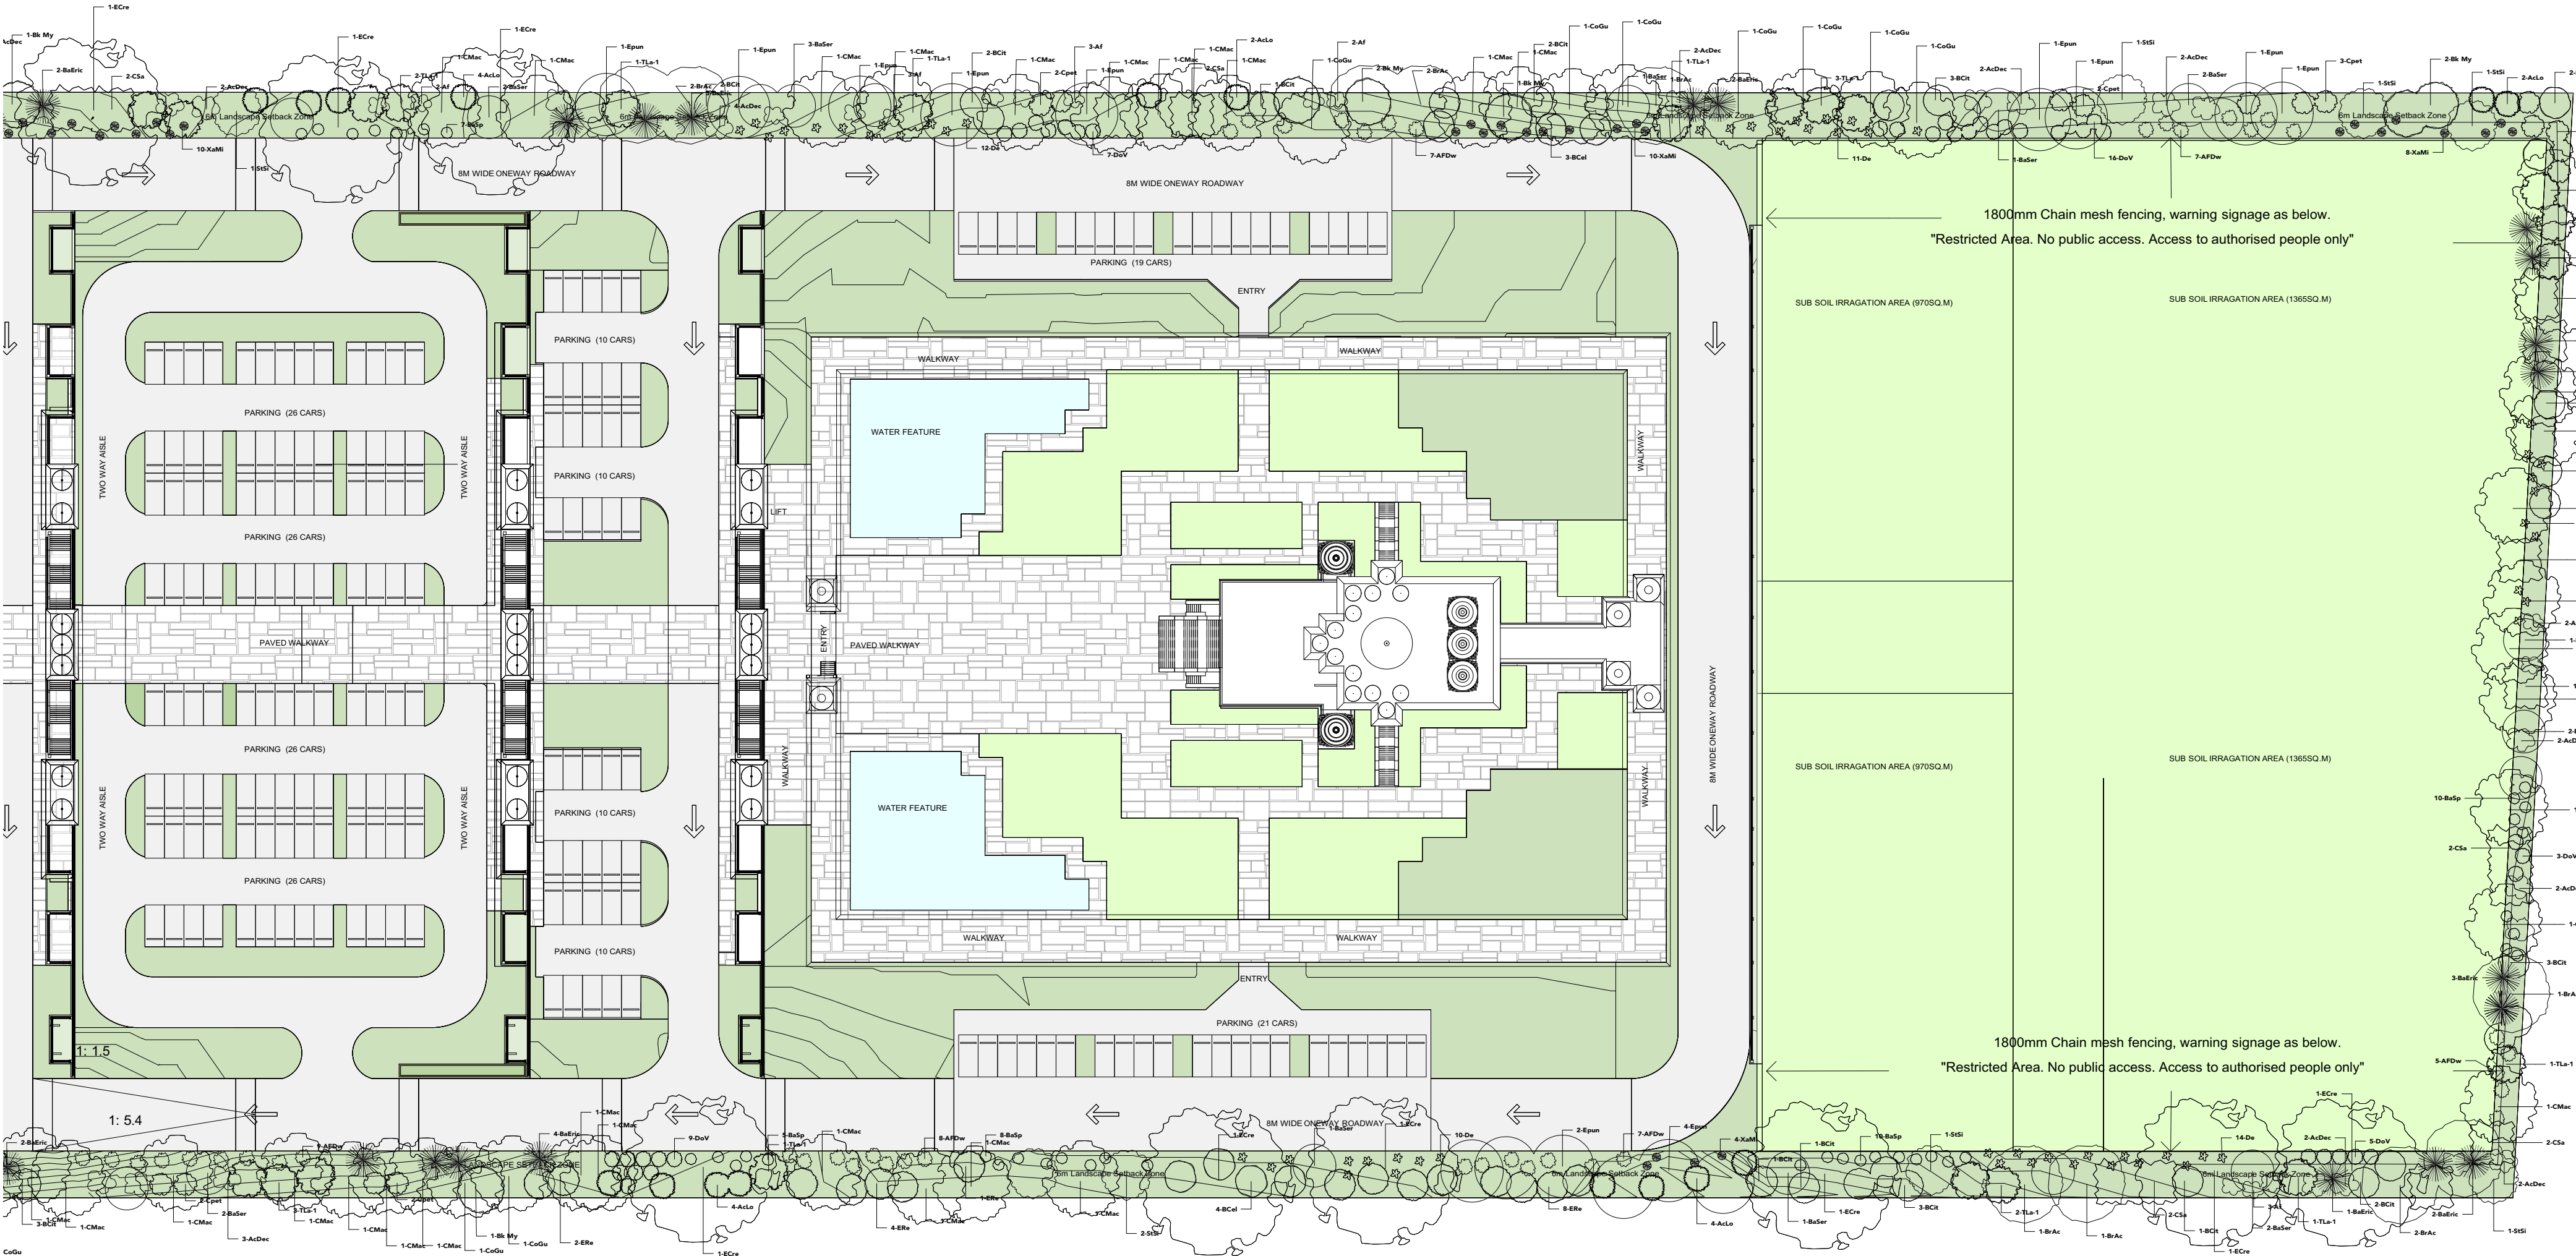

UNDERSTOREY MEDIUM TO TALL SHRUBS <8M

ID	Botanical Name	Common Name	Quantity
AcDec	Acacia decurrens	Sydney Green Wattle	51
AcLo	Acacia longifolia	Sydney Golden Wattle	29
Al	Acacia floribunda	Gossamer Wattle	42
AFDw	Acacia fimbriata Dwarf	Dwarf Acacia hedge	76
BaEric	Banksia ericifolia	Heath-leaved Banksia	40
BaSp	Banksia spinulosa	Hairpin Banksia	63
Cpet	Ceratopetalum gummiferum	NSW Christmas Bush	33
De	Doryanthes excelsa	Gymea Lily, Giant Lily	129
DoV	Dodonaea viscosa	Green Hop Bush	68
ERe	Elaeocarpus reticulatus	Blueberry Ash	35
LTAN	Lomandra tanika	Tanikas	56
RI	Rapheolepis indica 'Oriental Pearl'	Dwarf White Indian Hawthorn	52
XaMi	Xanthorrhoea minor	Grass Tree	80

CANOPY & SUBCANOPY TREES 8 - 20M

ID	Botanical Name	Common Name	Quantity
BaSer	Banksia serrata	Old Man Banksia	31
BCel	Buckinghamia celissima	Ivory Curl Tree	15
BCit	Baccharis citriodora	Lemon Myrtle	55
BkMy	Baccharis myrtifolia	Grey Myrtle, Lancewood	20
CSa	Callistemon salignus	Willow Bottlebrush	27
Msty	Melaleuca styphelioides	Prickly-leaved Tea Tree	5
StSi	Stenocarpus sinuatus	Firewheel Tree	19
TLA-1	Tristanopsis laurina	Kanooka, Water Gum	31

EMERGENT OVERSTOREY TREES >20M

ID	Botanical Name	Common Name	Quantity
BrAc	Brachychiton acerifolius	Illawarra Flame Tree	16
CMac	Corymbia maculata	Spotted Gum	46
CoGu	Corymbia gummifera	Red Bloodwood	37
ECre	Eucalyptus crebra	Narrow leaved Ironbark	19
Epun	Eucalyptus punctata	Grey Gum	31

POT SIZES
TREES 100-75 litres

F	3/3/20	Site Revision Updates
D	24/2/20	Site Revision Updates
E	31/1/20	SECTION 4.55 DRAFT
C	4/12/19	COUNCIL RFI UPDATES
B	16/10/19	Updates
A	16/10/19	Deferred Commencement

ISSUE	DATE	REVISION

NOTE: DO NOT SCALE FROM DRAWING. USE FIGURED DIMENSIONS ONLY. CHECK ALL DIMENSIONS ON SITE BEFORE ANY MANUFACTURE OR CONSTRUCTION.

FILE NAME: NBL201707BAPS_200402.vwx

PROJECT: BAPS Temple SECTION 4.55

ADDRESS: 230-242 Aldington Rd, Kemps Creek

CLIENT: BAPS Swaminarayan Sanstha, Australia Ltd

DRAWING: Boundary Planting Plan

PROJECT #

DATE: 3/4/20

DRAWN: EI

CHECK: NB

SCALE: 1:600

REVISION: F

Nicholas Bray Landscapes

471 Argyle Street Moss Vale

PO Box 323 Moss Vale NSW 2577 Australia

ABN: 25001055205

M: 0417 278 267 W: www.nicholasbray.net.au E: contact@nicholasbray.net.au



WESTERN ELEVATION MANDIR



WESTERN ELEVATION THROUGH FORMAL GARDEN



NORTHERN ELEVATION FROM ROAD
ACROSS SWALE AREA

E	3/3/20	Site Revision Updates
D	24/2/20	Site Revision Updates
C	4/12/19	COUNCIL RFI UPDATES
B	16/10/19	Updates
A	15/10/19	Deferred Commencement

ISSUE	DATE	REVISION
NOTE: DO NOT SCALE FROM DRAWING. USE FIGURED DIMENSIONS ONLY. CHECK ALL DIMENSIONS ON SITE BEFORE ANY MANUFACTURE OR CONSTRUCTION		

FILE NAME
NBL201707BAPS_200402.vwx

PROJECT:
BAPS Temple DA Deferred Commencement

ADDRESS
230-242 Aldington Rd, Kems Creek

CLIENT
BAPS Swaminarayan Sanstha, Australia Ltd



DRAWING
Tree Impact Elevations



PROJECT # BAPS TEMPLE		
DATE	3/4/20	DWG #
SCALE @ A1	1:200	L.7
DRAWN	JJ	NB

Nicholas Bray Landscapes
PO Box 323 Moss Vale NSW 2577 Australia
M: 0417 278 267 W: www.nicholasbray.net.au

471 Argyle Street Moss Vale
ABN: 25001055205
E: contact@nicholasbray.net.au

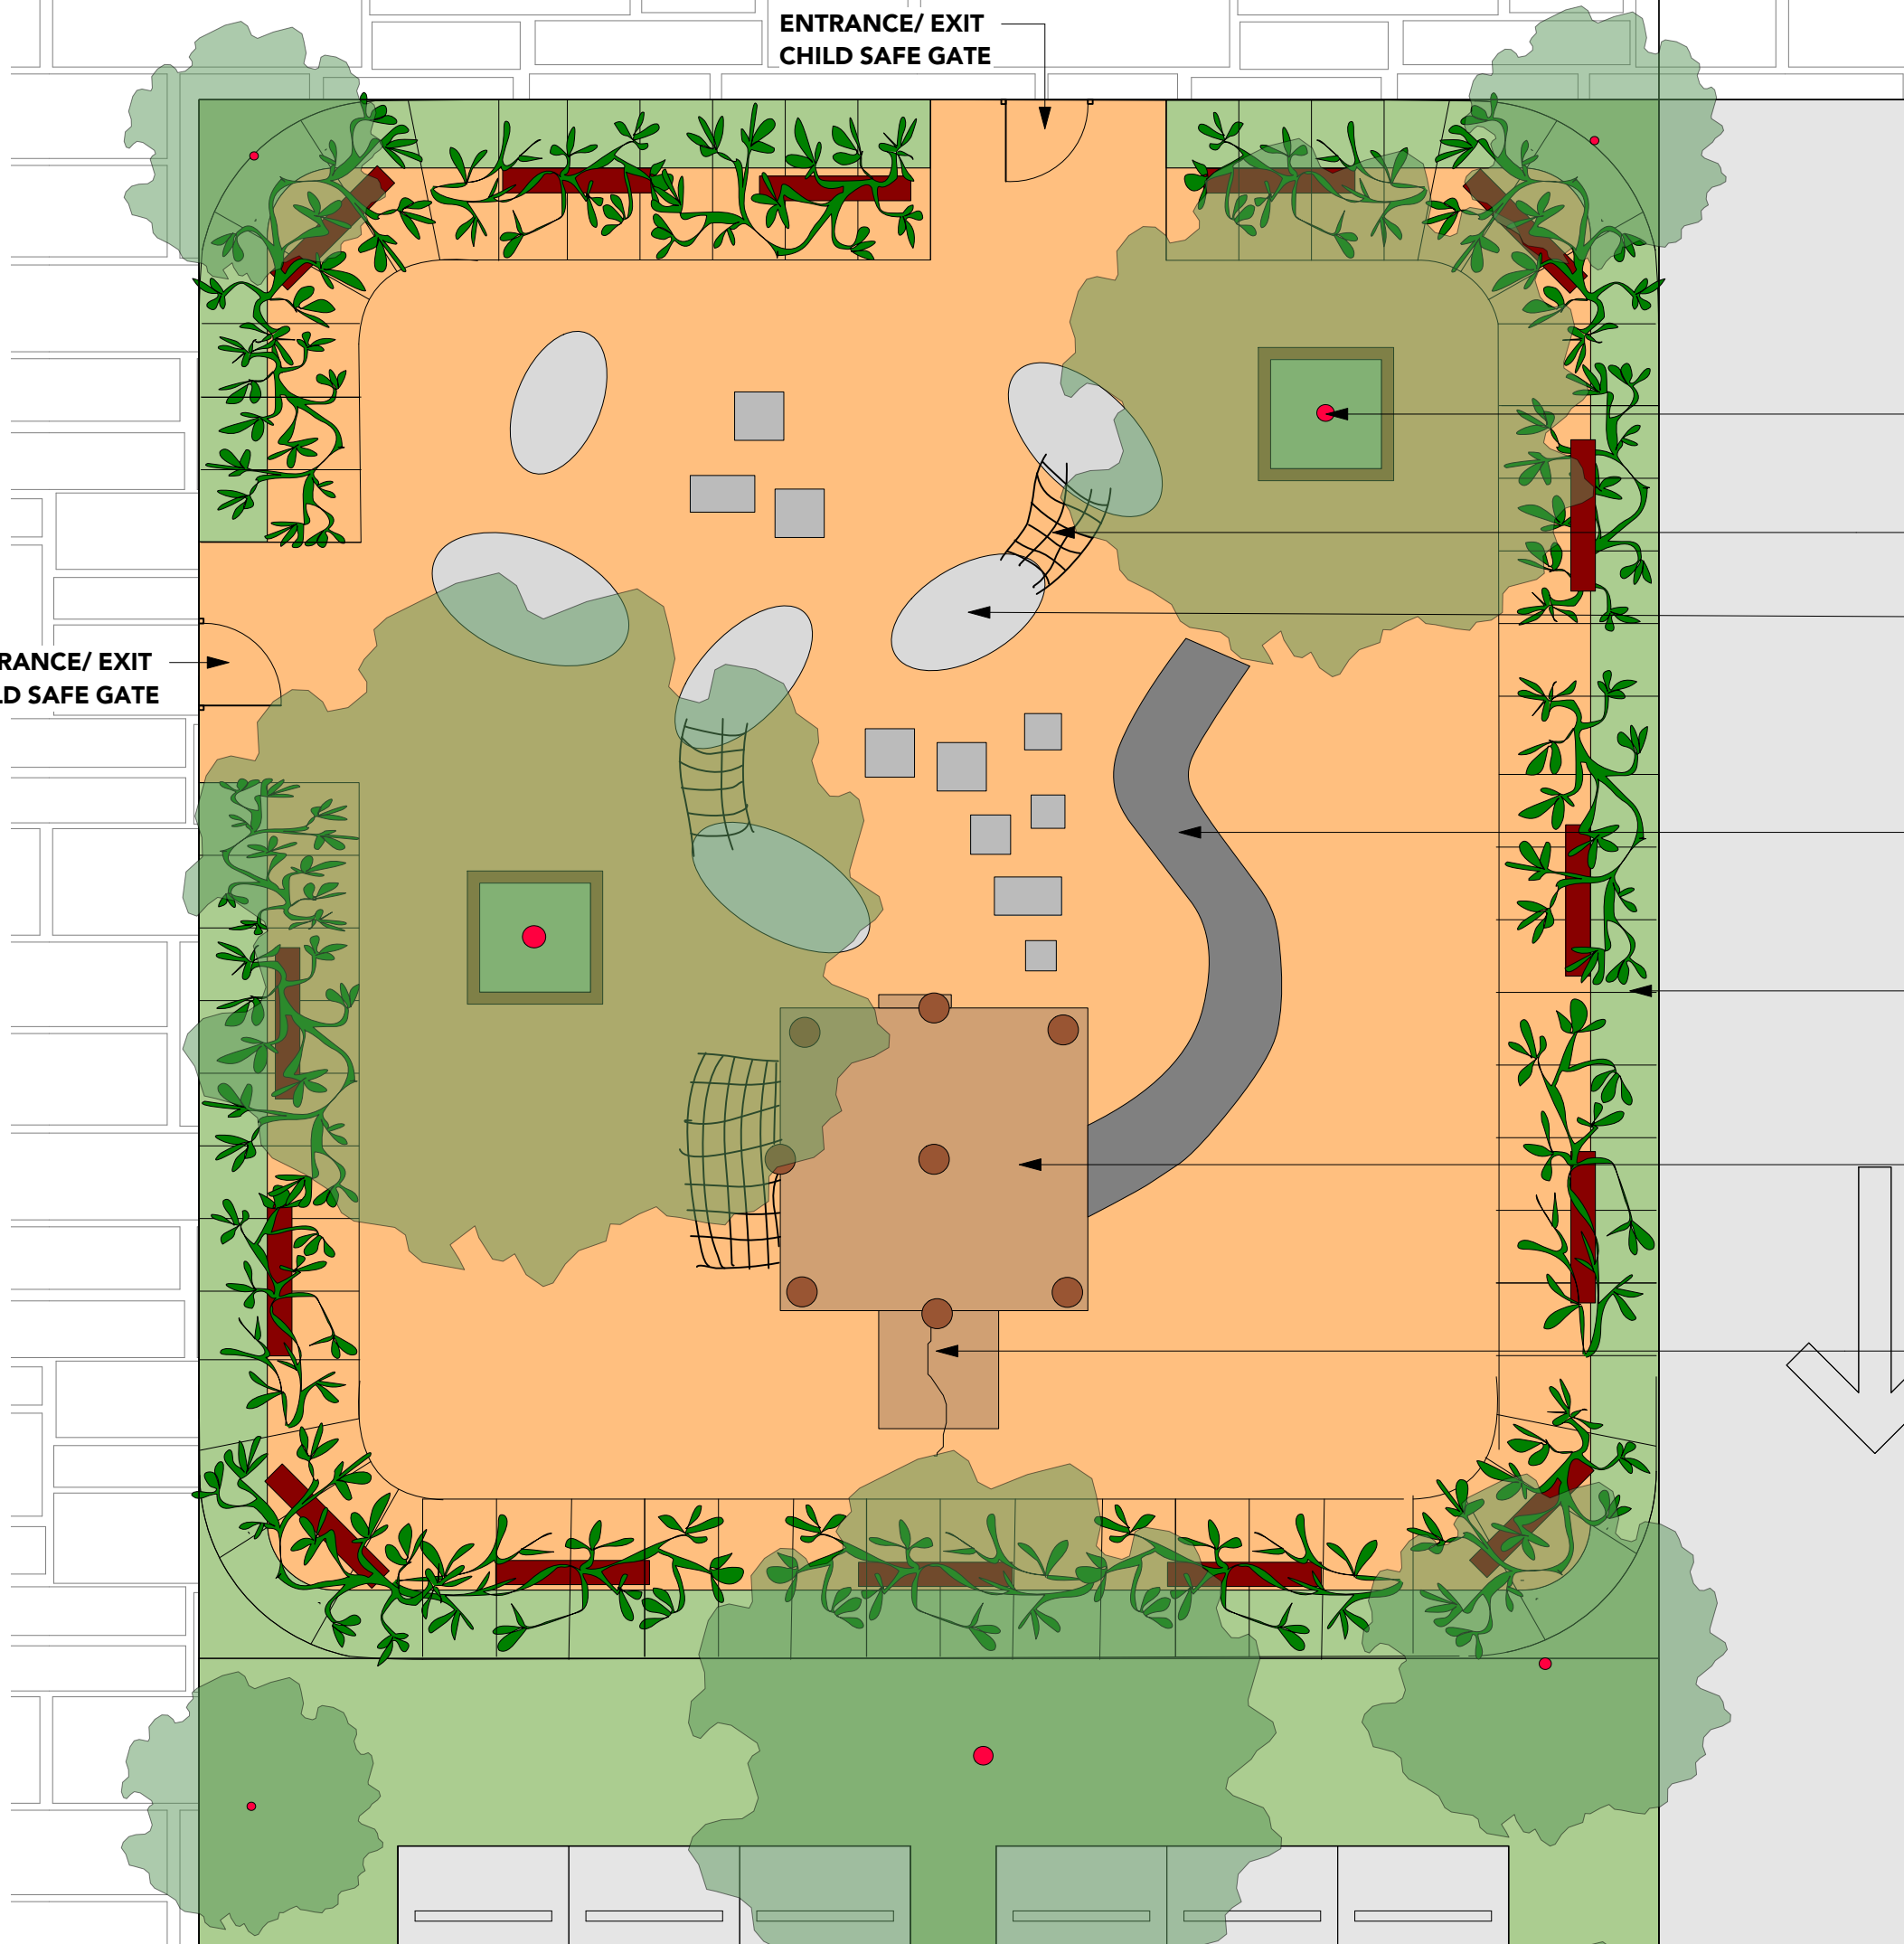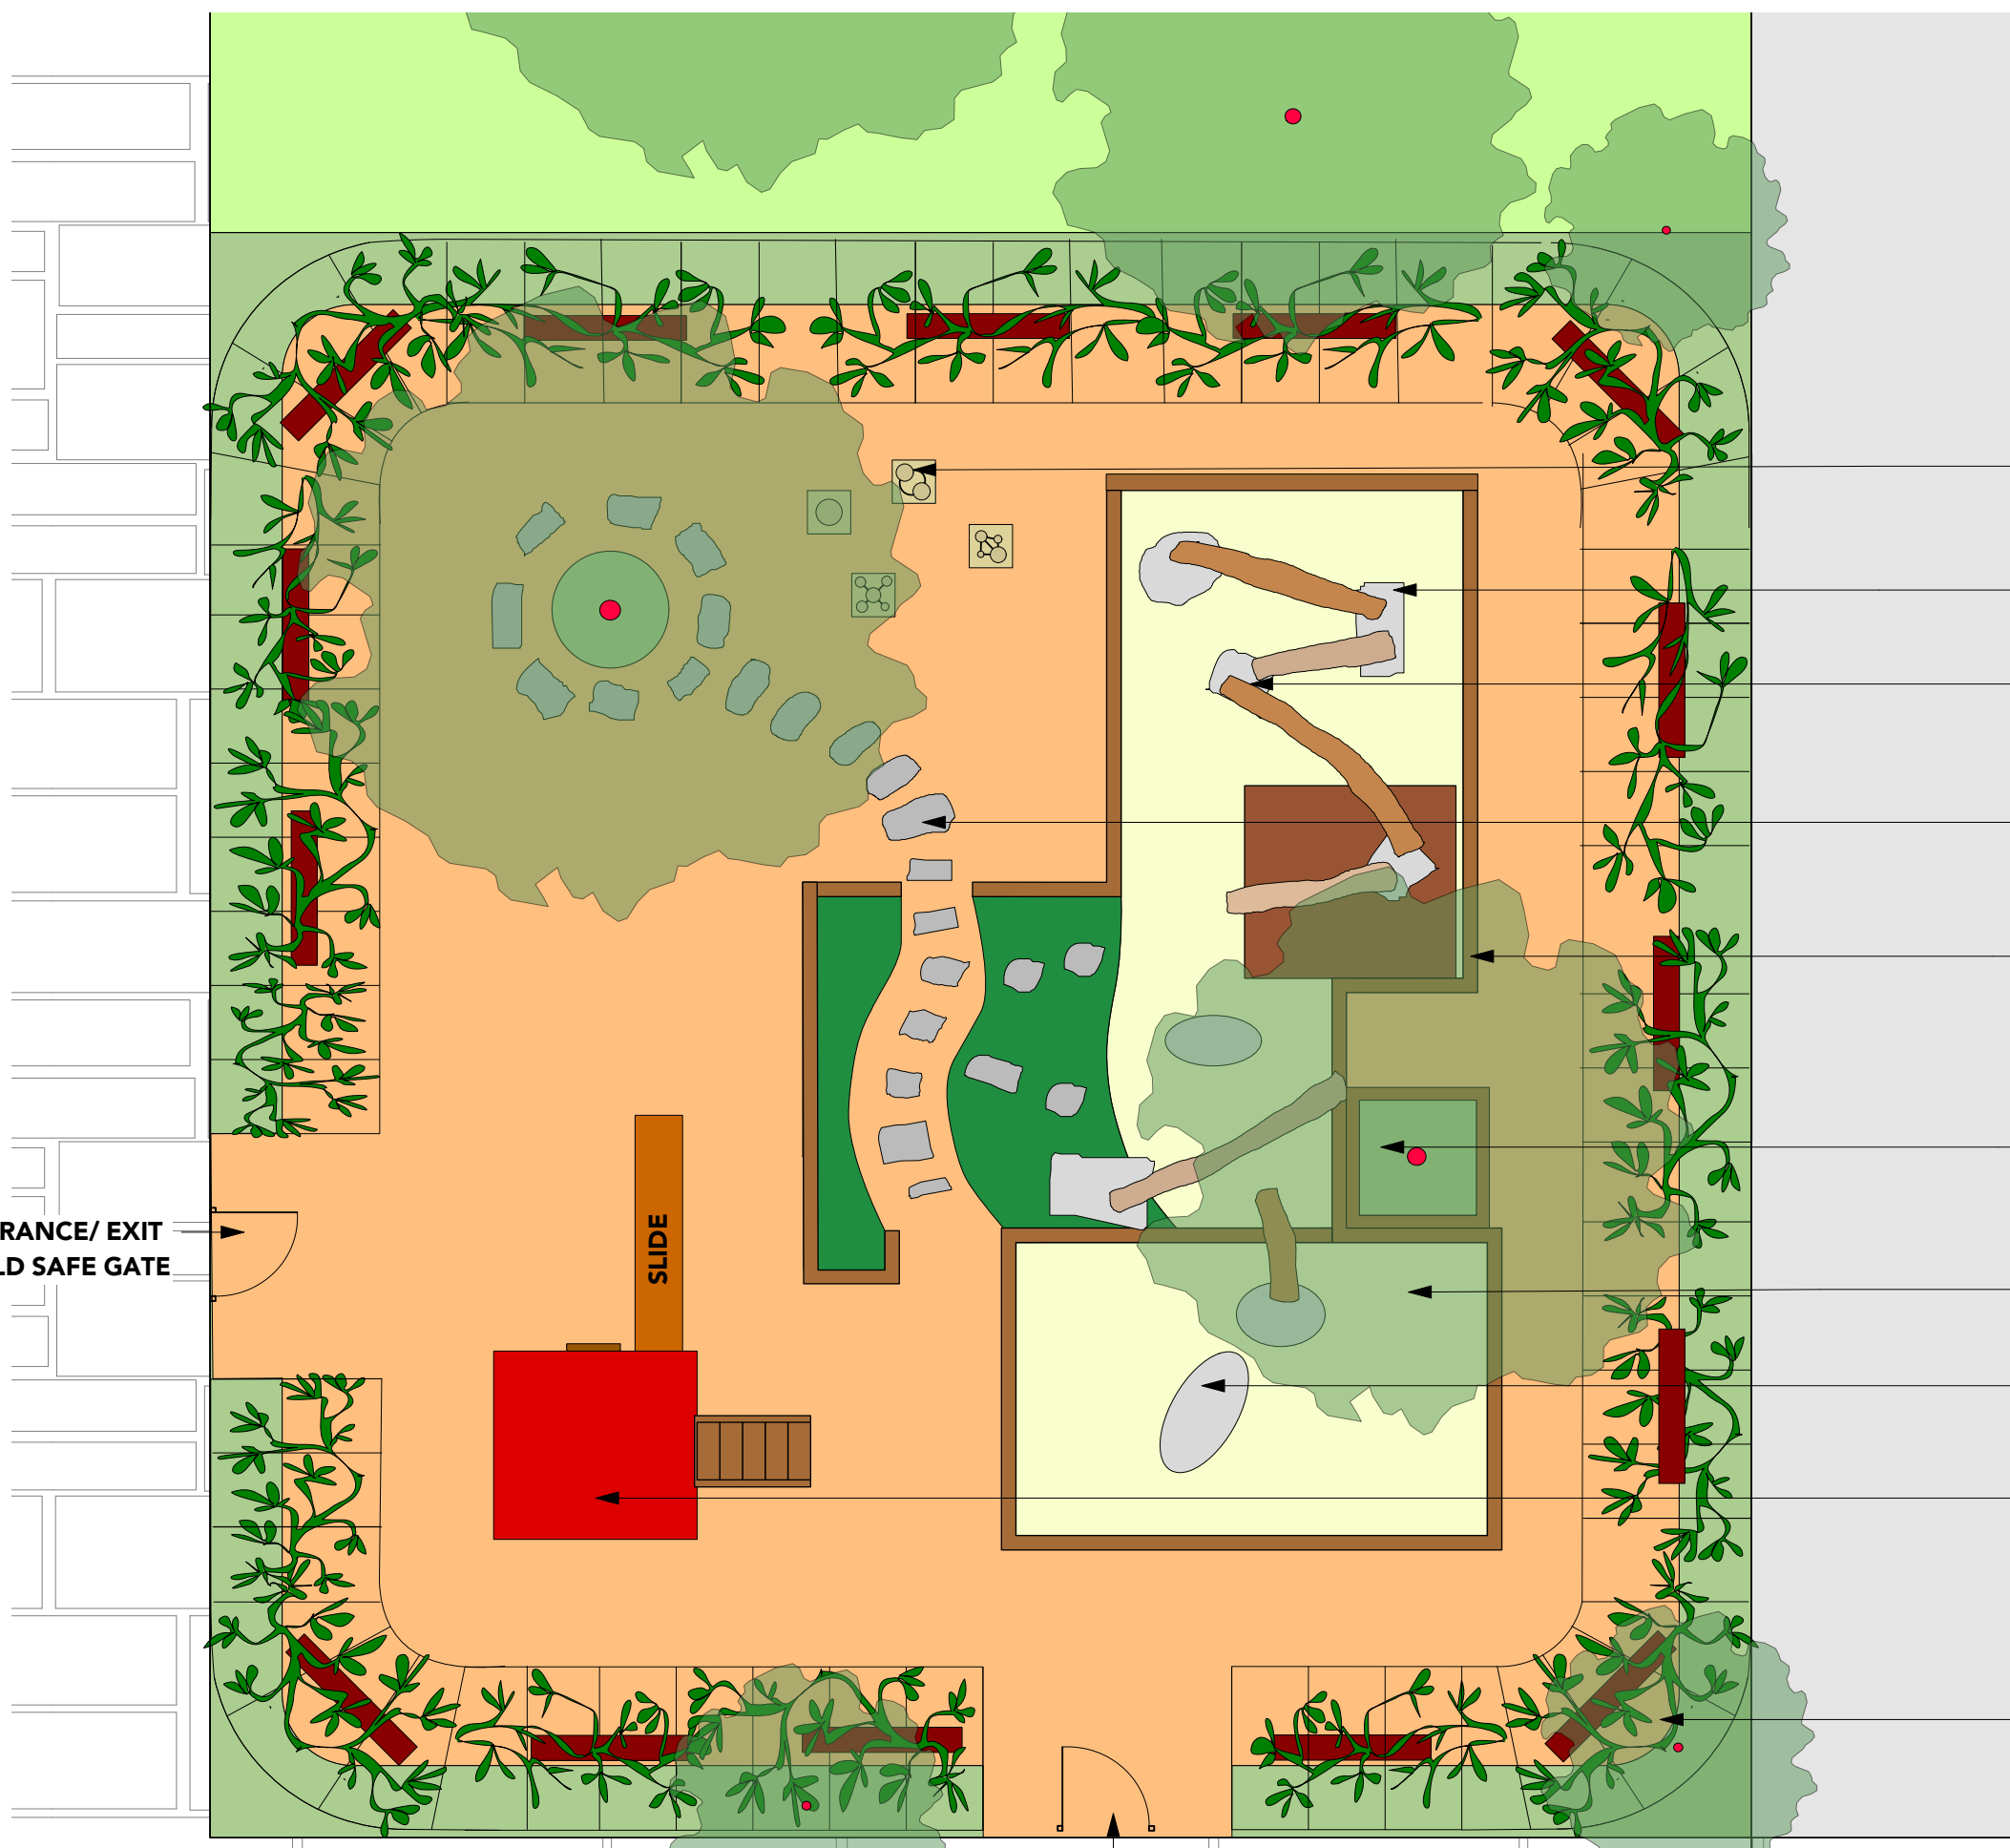

GRANITE CARVED BLOCKS FOR WATER PLAY

ROUGHLY HEWN MARBLE BLOCKS WITH CLIMBING LOGS BRIDGING, SET IN SANDPIT

STONE LOG BALANCE PLAY

ROUGHLY HEWN MARBLE JUMPING BLOCKS, APPROX 400MM ABOVE GROUND

LOW BALANCE WALL DELINIATES SPACE ACROSS PLAYGROUND AND BOUNDS LOWER AREA FOR SANDPIT

TREES PROVIDE NATURAL SHADE

SANDPIT AREA

CARVED MARBLE RIDE-ON / CLIMBING ANIMALS SET IN SANDPIT

PLAY HOUSE ON STILTS

SHADED PERGOLA TO PROVIDE SAFETY FENCING FROM ROAD AND PROTECTED SEATING

LEGEND

SOFTFALL SURFACE

GARDEN BEDS

SAND

LAWN



TREES PROVIDE NATURAL SHADE

CLIMBING NETS TO CONNECT SOME ELEPHANTS



PLAYGROUND OF VERY LARGE, CARVED MARBLE OR CAST CONCRETE ELEPHANTS, RIDGES AND CLIMBING NICHES INCORPORATED IN SURFACES.

STAINLESS STEEL FULLY ENCLOSED SLIDE

HEDGE PLANTING TO SCREEN FROM CARPARK

HIGH MARBLE CLIMBING TOWER, IN KEEPING WITH SITE ARCHITECTURE, AND ACCESSED BY LADDER (VIA ELEPHANT) SUPPORT FOR ENTRANCE TO SLIDE

ALTERNATIVE ACCESS TO TOWER VIA CLIMBING ROPE OVER STEEP, RIDGED MARBLE RAMP

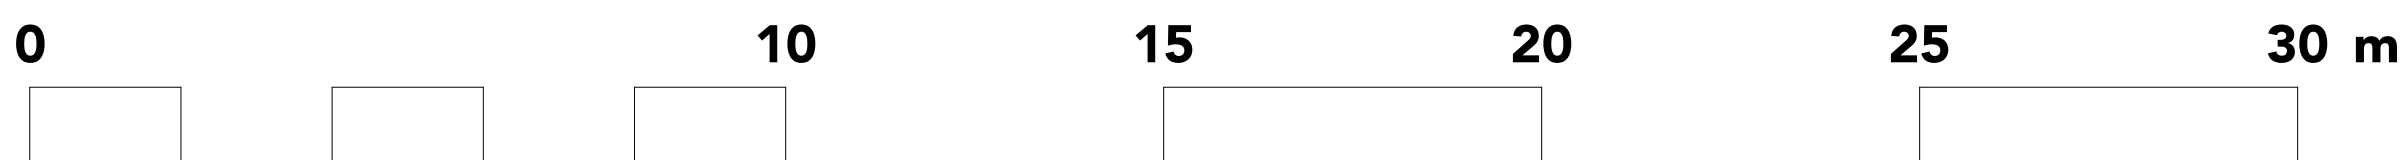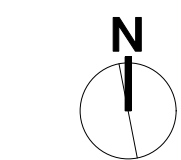

SCALE 1:100




E	3/3/20	Site Revision Updates
D	24/2/20	Site Revision Updates
C	4/12/19	COUNCIL RFI UPDATES
B	16/10/19	Updates
A	15/10/19	Deferred Commencement
ISSUE	DATE	REVISION
NOTE: DO NOT SCALE FROM DRAWING. USE FIGURED DIMENSIONS ONLY. CHECK ALL DIMENSIONS ON SITE BEFORE ANY MANUFACTURE OR CONSTRUCTION.		
FILE NAME		
NBL201707BAPS_200402.vwx		
PROJECT		
BAPS Temple DA Deferred Commencement		
ADDRESS		
230-242 Aldington Rd, Kemps Creek		
CLIENT		
BAPS Swaminarayan Sanstha, Australia Ltd		
DRAWINGS		
Playground Detail Area		




PROJECT #	BAPS TEMPLE	DATE	3/4/20	DWG #		REV	
SCALE @ A1	1:150						
DRAWN	JJ	CHKD	NB				

Nicholas Bray Landscapes
PO Box 323 Moss Vale NSW 2577 Australia
M: 0417 278 267
471 Argyle Street Moss Vale
ABN: 25001055205
E: contact@nicholasbray.net.au

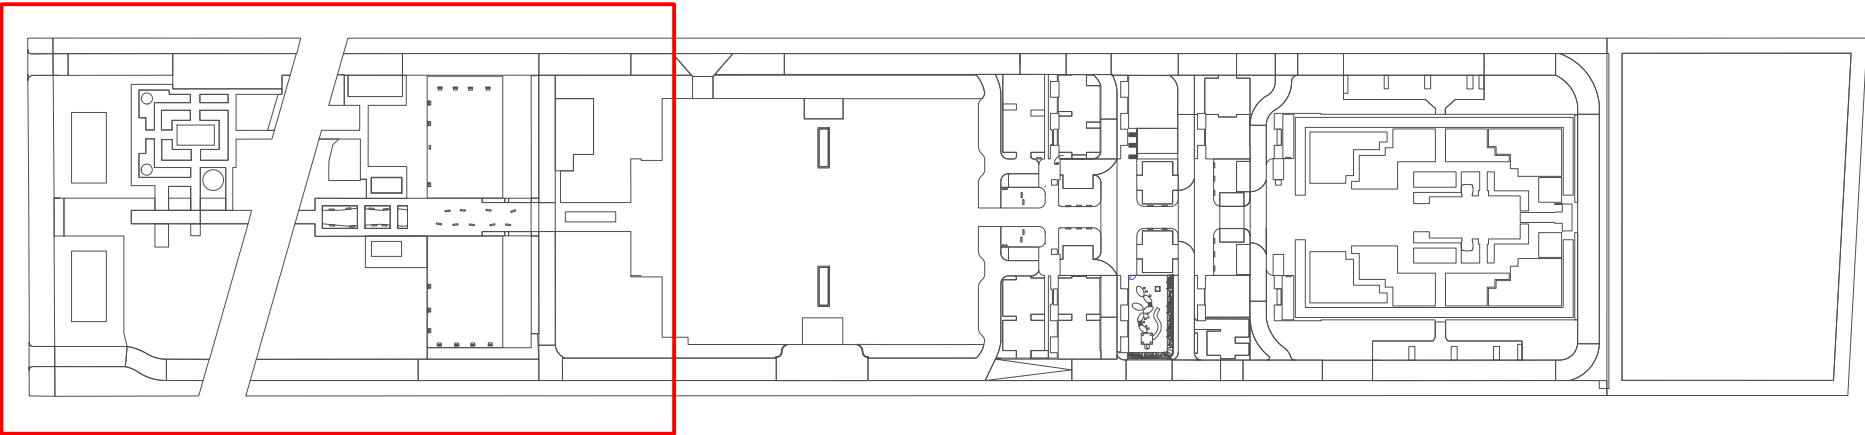

Nicholas Bray Landscapes 471 Argyle Street Moss Vale
PO Box 323 Moss Vale NSW 2577 Australia ABN: 25001055205
M: 0417 278 267 W: www.nicholasbray.net.au E: contact@nicholasbray.net.au

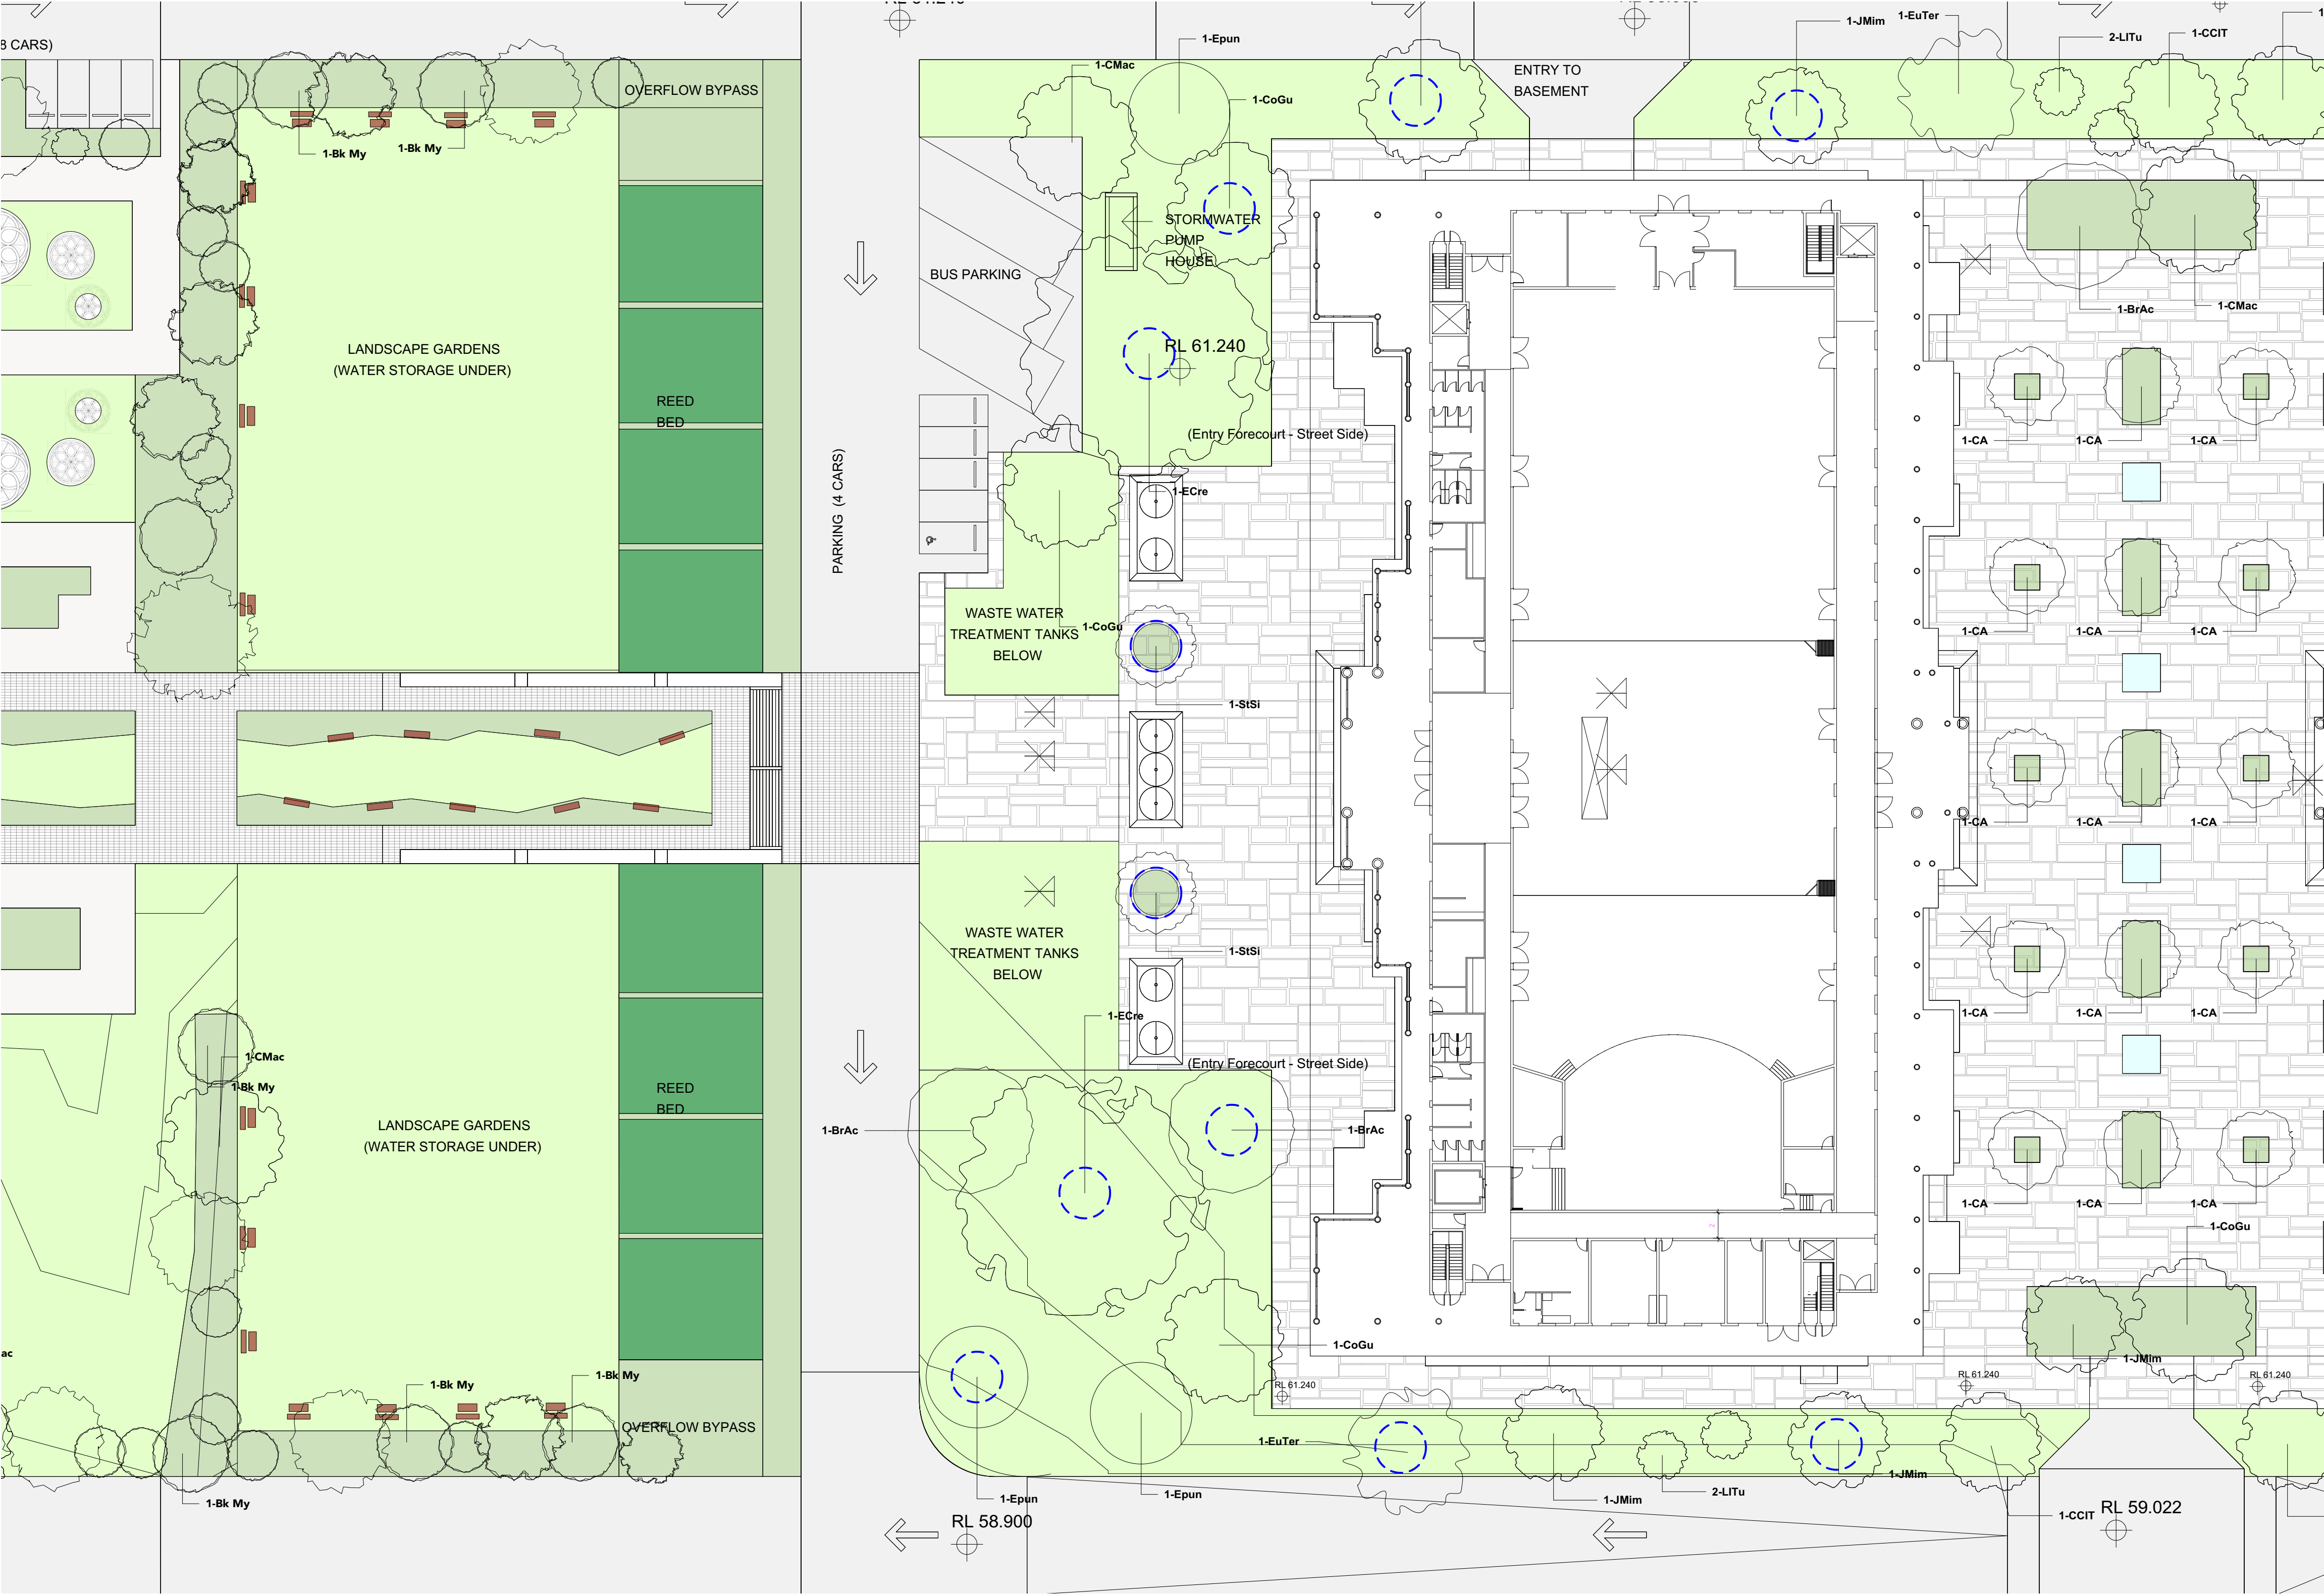

INTERNAL PLANTING PLAN (FOR POPULATED AREAS AT TIME OF DRAWING)

ID	Botanical Name	Common Name	Quantity
AFDw	Acacia fimbriata Dwarf	Dwarf Acacia hedge	22
AgFIaf	Agonis flexuosa 'After Dark'	Purple Peppermint Tree	5
Alp E	Alphitonia excelsa	Red Ash	5
APC	Artemisia Powis Castle	Silver Sage/Wormwood	153
Asub	Angophora subvelutina	Broad Leaved Apple	7
BCel	Buckinghamia celsissima	Ivory Curl Tree	25
Bk My	Backhousia myrtifolia	Grey Myrtle, Lancewood	17
BMu	Brachyscome multifida	Cut Leaf Daisy	325
BrAc	Brachychiton acerifolius	Illawarra Flame Tree	3
BYu	Beschorneria yuccoides	Mexican Lily	60
CA	Cupaniopsis anacardioides	Tuckeroo	26
CBC	Ceanothus 'Blue Cushion'	Californian Lilac	42
CCIT	Corymbia citriodora	Lemon-Scented Gum	11
Cdb	Correa "Dusky Bells"	Correa "Dusky Bells"	121
CMac	Corymbia maculata	Spotted Gum	21
CoCn	Convolvulus cneorum	Bush Morning Glory	56
CoGu	Corymbia gummifera	Red Bloodwood	9
Cpet	Ceratopetalum gummiferum	NSW Christmas Bush	11
CtOr	Cotyledon orbiculata	Pigs Ears	535
DLJ	Dianella caerulea "Little Jess"	Dianella Little Jess	1850
DtTR	Dianella tasmanica "Tas Red"	Dianella Tas Red	1197
DtV	Dianella tasmanica 'Variegata'	Variegated Flax Lily	250
ECre	Eucalyptus crebra	Narrow leaved Ironbark	6
EMac	Eucalyptus maculata	Spotted Gum	7
Epun	Eucalyptus punctata	Grey Gum	3
ERe	Elaeocarpus reticulatus	Blueberry Ash	22
ErMy	Eriostemon myoporoides (syn Philotheca myop	Long-Leaf Wax flower	137
ETT	Euonymus 'Tom Thumb'	Euonymus 'Tom Thumb'	1093
Euc mo	Eucalptus moorei	Little Sally	14
EuMy	Euphorbia myrsinites	Milkweed	137
EuPar	Eucalyptus paramattensis	Parramatta Red Gum	6
EuSal	Eucalyptus saligna	Sydney Blue Gum	2
EuSi	Eucalyptus sideroxylon	Red Ironbark	8
EuTer	Eucalyptus tereticomis	Forest Red Gum, Burringoa	13
FC	Ficus rubiginosa	Port Jackson Fig, Rusty Fig	5
FIM	Ficus macrophylla	Moreton Bay Fig	5
FOx	Fraxinus oxycarpa	Evergreen flowering Ash	21
GAX	Gordonia axillaris	Gordonia	18
GloF	Glochidion ferdinandi	Cheese Tree	13
GR	Grevillea rosmarinifolia	Rosemary Grevillea	228
GRO	Grevillea robusta	Silky Oak	3
GT	Gleditsia triacanthos	Honey Locust	2
HbVr	Hebe albicans	Veronica, Hebe	177
HiPr	Hibbertia procumbens	Spreading Guinea Flower	189
HSc	Hibbertia scandens	Golden Guinea Flower, Snake Vine	22
HV	Hardenbergia violacea 'Mini-Ha-Ha'	Mini-Ha-Ha Hardenbergia	489
HVM	Hardenbergia violacea 'Mini Meema'	Mini-Meema Hardenbergia	164
JMim	Jacaranda mimosifolia	Jacaranda	17
JU-1	Juncus usitatus	Common Rush	328
KpQ	Kalanchoe pumila "Quicksilver"	Chalk Sticks	127
KRub	Kennedia rubicunda	Dusky Coral-pea	32
LC	Lophostemon confertus	Brush Box	3
LoCJ	Lomandra confertifolia "Crackerjack"	Mat-rush	1187
LIB	Lagerstroemia indica	Crepe Myrtle	2
LiNa	Lagerstroemia indica 'Natchez'	Crepe Myrtle	2
LITu	Lagerstroemia indica 'Tuscarora'	Crepe Myrtle	28
LLD	Lomandra "Lime Divine"	Spiny-headed mat rush	926
Lomt	Lomandra "Tilga"	mat rush	307
MPar	Myoporum parvifolium	Carpet Spreading Myoporum	176
Msty	Melaleuca stypelioides	Prickly-leaved Tea Tree	6
PL-1	Poa labillardieri	Tussock Grass	213
Pratp	Pratia pedunculata	Common Pratia	291
RCo	Correa glabra	Rock Correa	234
RHC	Rosmarinus 'Huntington Carpet'	Rosmarinus 'Huntington Carpet'	340
RI	Rapheolepis indica 'Oriental Pearl'	Dwarf White Indian Hawthorn	180
SC	Scaevola calendulacea	Scented Fan Flower	47
SMC	Scaevola 'Mauve Carpet'	Mauve Carpet Fan Flower	331
SMn	Senecio mandraliscae	Blue Chalk Sticks	394
SRU	Sarcococca ruscifolia	Fragrant Sweet Box	112
StSi	Stenocarpus sinuatus	Firewheel Tree	3
TeFr	Teucrium fruticans	Bush Germander	34
TLa-1	Tristania laurina	Kanooka, Water Gum	12
WBrev	Westringia brevifolia	Westringia	53

POT SIZES
TREES 100-75 litres
SHRUBS 5 Litres
GROUNDCOVERS 2.5 Litres
NATIVE GRASSES 2.5 Litres

E	3/3/20	Site Revision Updates
D	24/2/20	Site Revision Updates
C	4/12/19	COUNCIL RFI UPDATES
B	16/10/19	Updates
A	15/10/19	Deferred Commencement

NOTE: DO NOT SCALE FROM DRAWING. USE FIGURED DIMENSIONS ONLY.
CHECK ALL DIMENSIONS ON SITE BEFORE ANY MANUFACTURE OR CONSTRUCTION

FILE NAME
NBL201707BAPS_200402.vwx

PROJECT:

BAPS Temple DA Deferred Commencement

ADDRESS
230-242 Aldington Rd, Kemps Creek

CLIENT
BAPS Swaminarayan Sanstha, Australia Ltd




DRAWING
Central Facilities, Carpark Planting Plan



PROJECT #	BAPS TEMPLE
DATE	3/4/20
SCALE @ A1	1:300
DRAWN	EY
CHECKED	NB

Nicholas Bray Landscapes
PO Box 323 Moss Vale NSW 2577 Australia
M: 0417 278 267 W: www.nicholasbray.net.au


471 Argyle Street Moss Vale
ABN: 25001055205
E: contact@nicholasbray.net.au

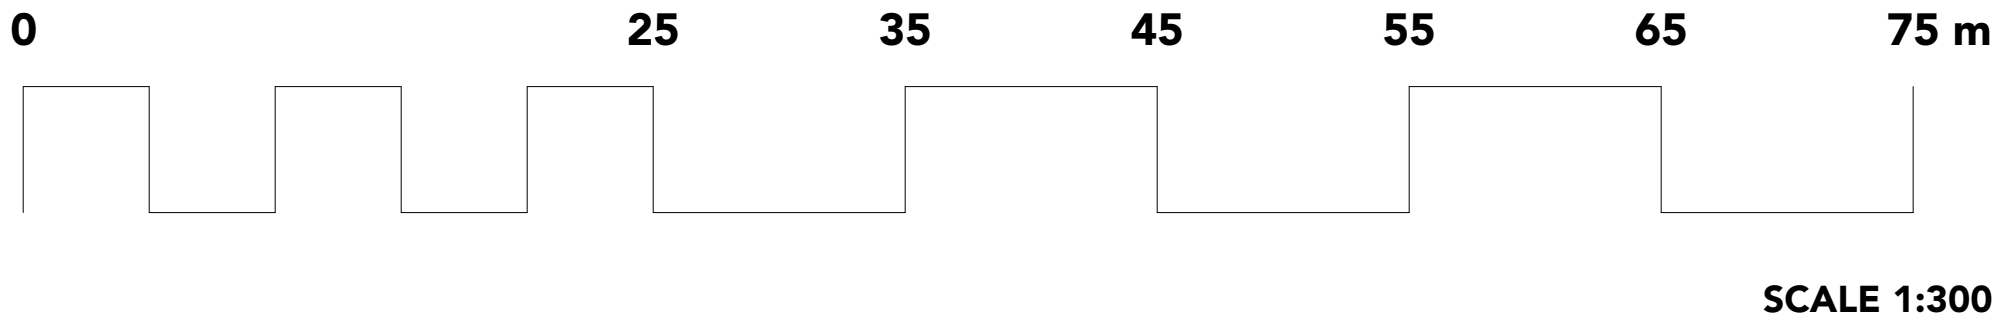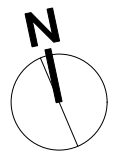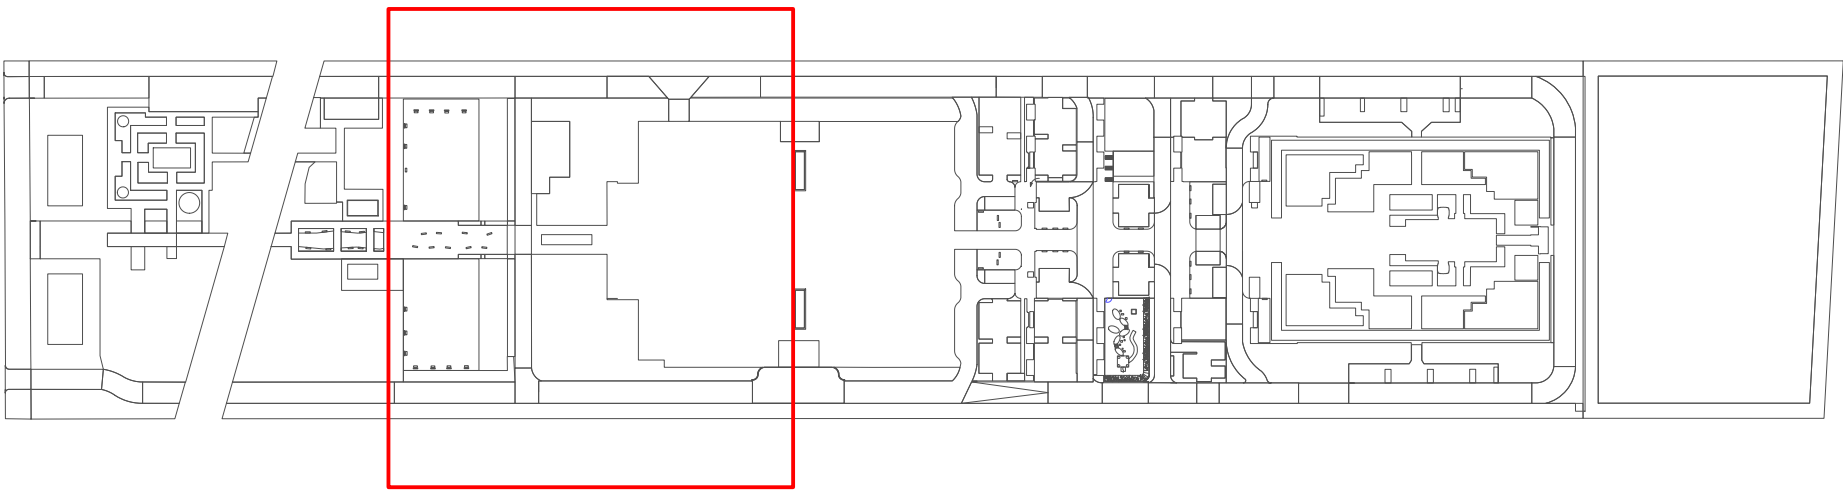

SCALE 1:300

LEGEND

- GARDEN BEDS
- LAWN
- SEATING AND PICNIC TABLES
- REED BEDS
- FOOTPATHS PEDESTRIAN
- ROAD SHARED AREAS
- CENTRAL PEDESTRIAN PAVING
- PAVED FOOTPATHS
- FOOTPATHS / PEDESTRIAN
- ROADWAYS AND CAR PARKING
- SUPER ADVANCED 200 - 400 LITRE TREES TO MITIGATE INITIAL BUILD

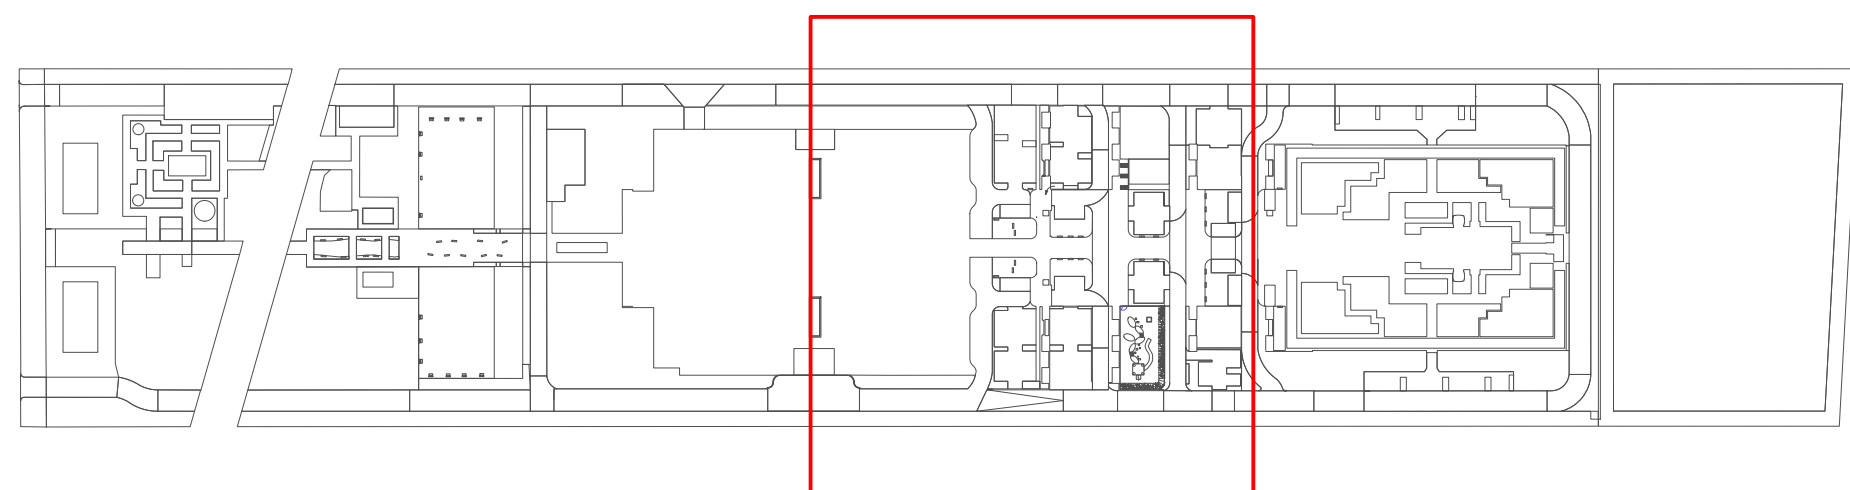

NOTE DO NOT SCALE FROM DRAWING. USE FIGURED DIMENSIONS ONLY.
CHECK ALL DIMENSIONS ON SITE BEFORE ANY MANUFACTURE OR CONSTRUCTION

FILE NAME
NBL201707BAPS_200402.vwx

100% 90% 80% 70% 60% 50% 40% 30% 20% 10% 0%

Figure 1

BAPS Temple DA Deferred Commencement

ADDRESS
230-242 Aldington Rd, Kemps Creek

CLIENT
PARCS Consulting South Australia Ltd


DRAWING

Central Facilities, Carpark Planting Plan



PROJECT #			
BAPS TEMPLE			
DATE	3/4/20	DWG #	REV
SCALE @ A1	1:300	L.11	E
DRAWN BY	CHKD BY		
EY	NB		


Nicholas Bray Landscapes 471 Argyle Street Moss Vale
PO Box 323 Moss Vale NSW 2577 Australia ABN: 25001055205
M: 0417 278 267 W: www.nicholasbray.net.au E: contact@nicholasbray.net.au

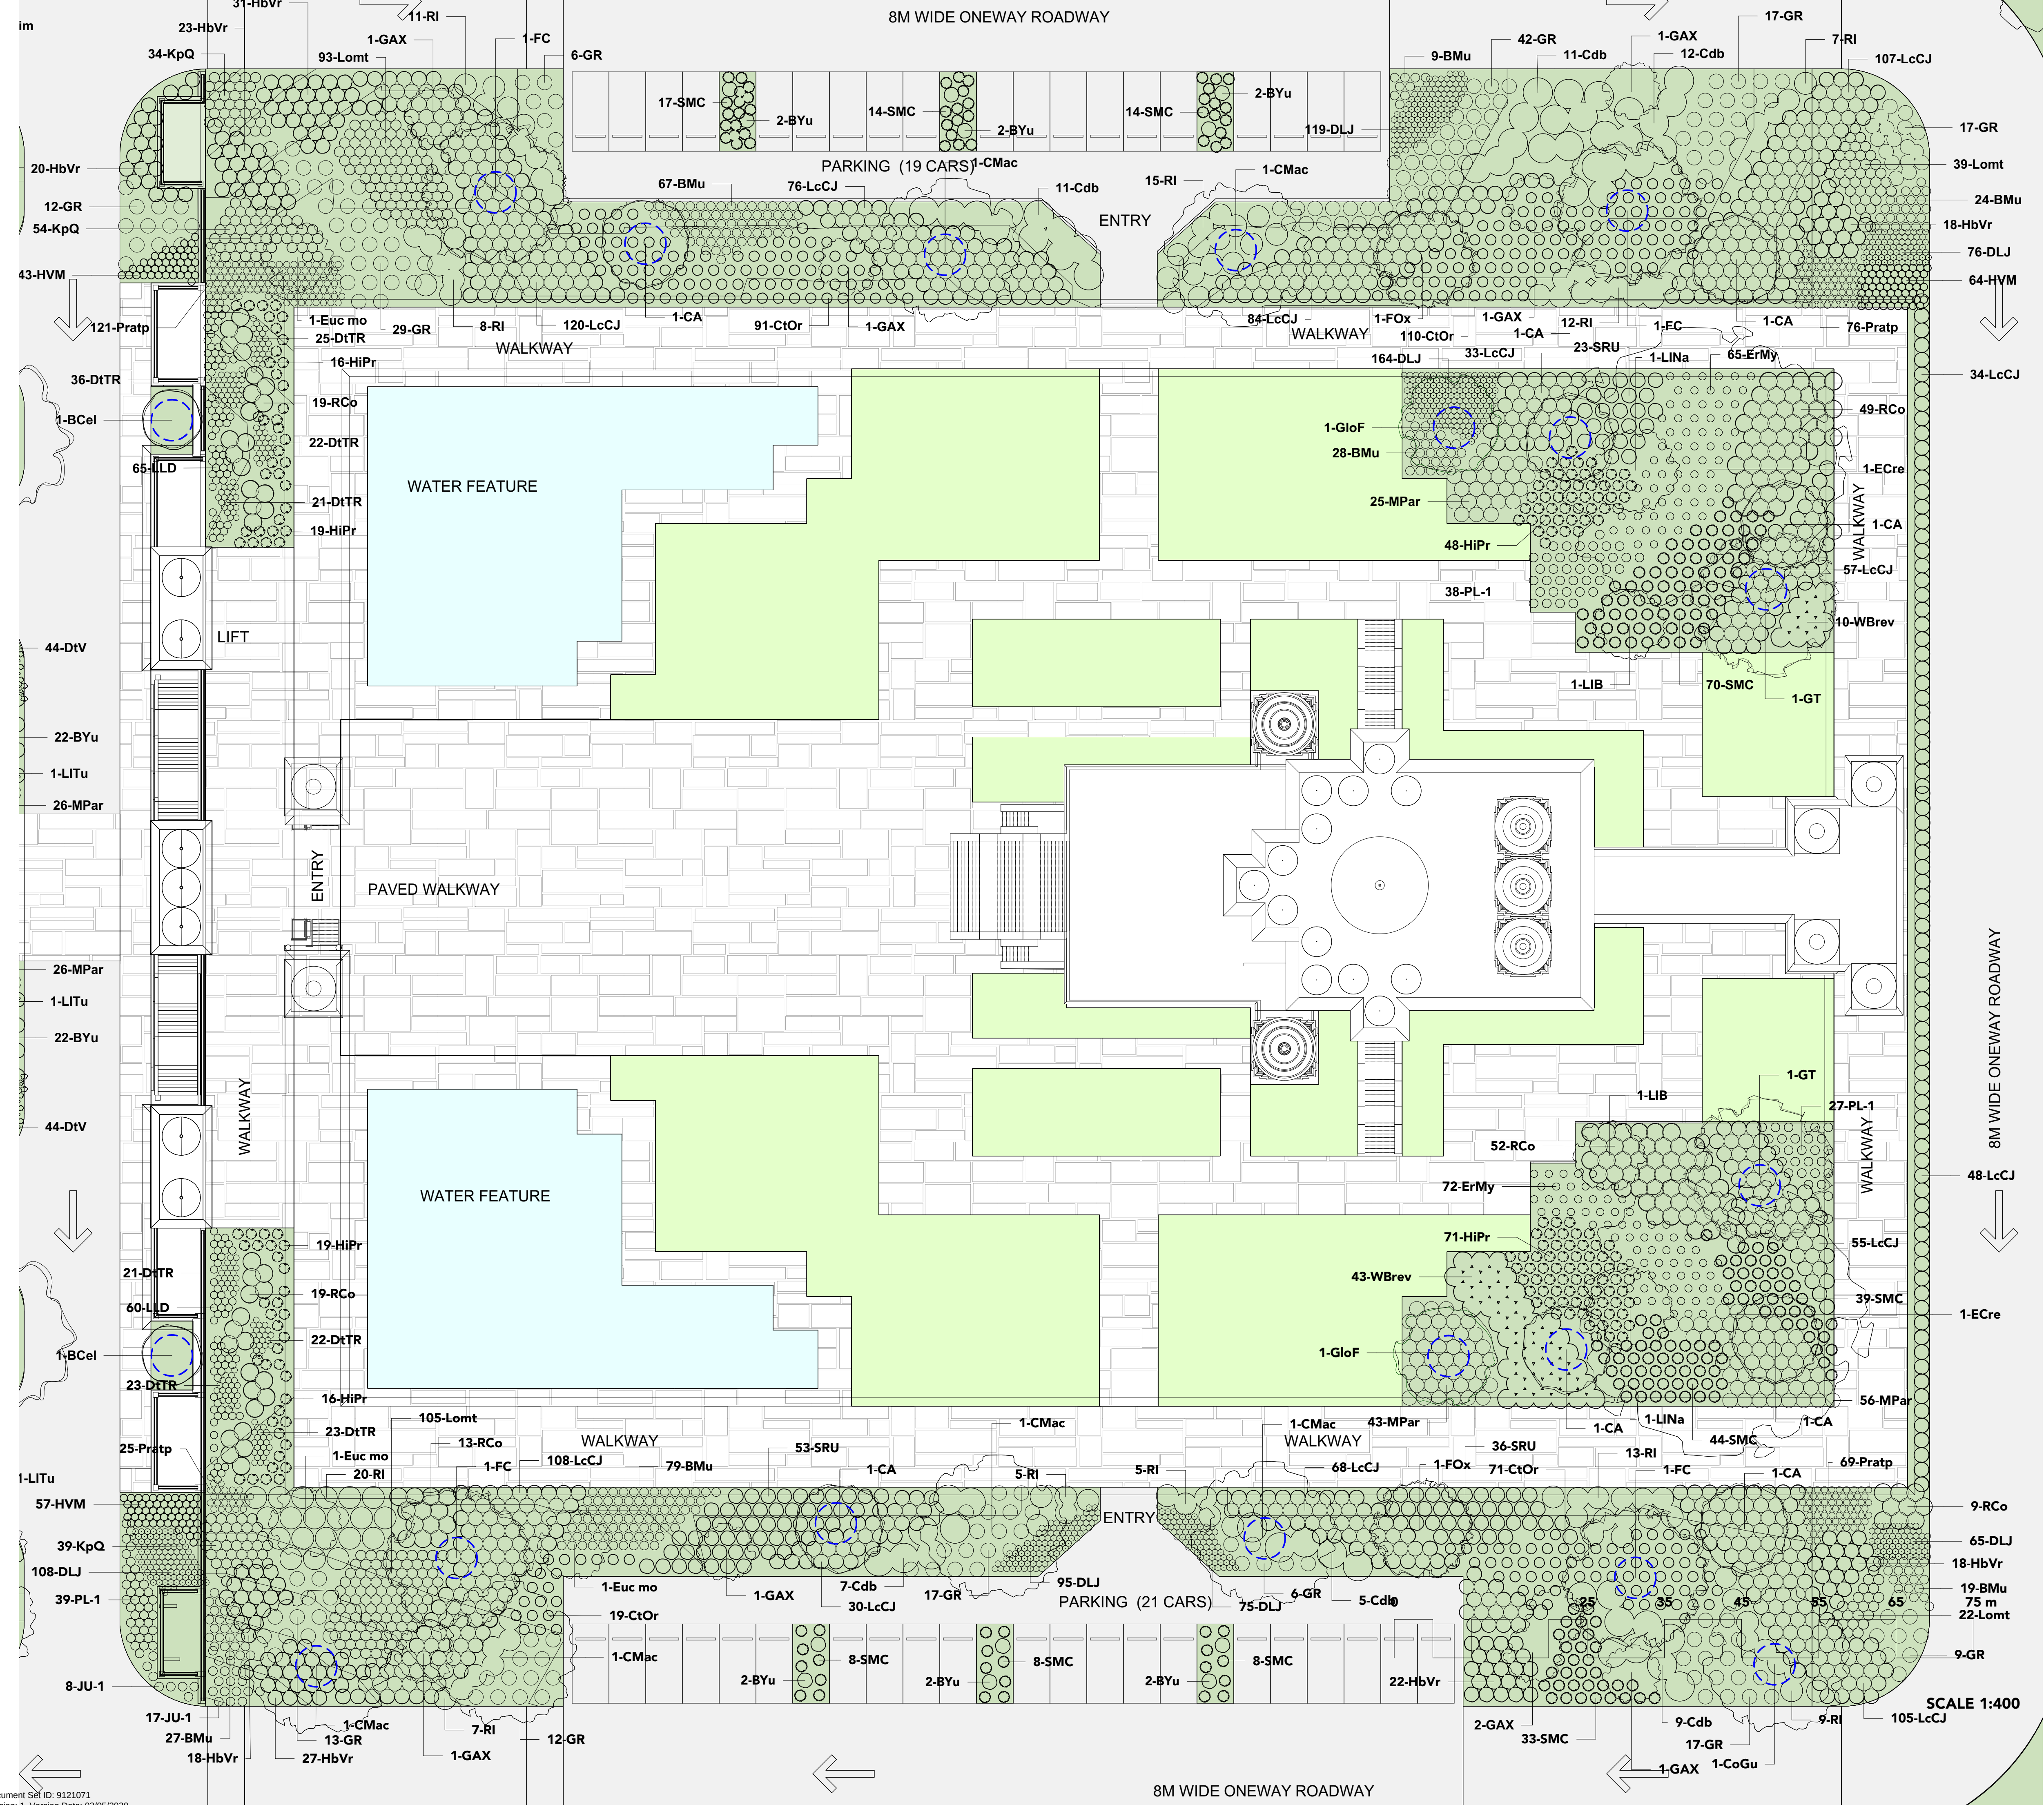

LEGEND

- GARDEN BEDS
- LAWN
- REED BEDS
- SEATING AND PICNIC TABLES
- FOOTPATHS PEDESTRIAN ROAD SHARED AREAS
- CENTRAL PEDESTRIAN PAVING
- PAVED FOOTPATHS
- FOOTPATHS / PEDESTRIAN
- ROADWAYS AND CAR PARKING
- WATER FEATURES
- STREET FURNITURE AUSTRALIA
A. PARK SEAT P57
1800L X 560H X 725H
ANNOIDISED ALUMINIUM BATTON
85 X 35MM. SURFACE MOUNTED
ONTO CONCRETE PAD/ TILING.
- B. PARK SLIM TABLE PB3
1500L TO MATCH SEATING
ANNOIDISED ALUMINIUM BATTONS
SURFACE MOUNTED
- SUPER ADVANCED 200 - 400 LITRE
TREES TO MITIGATE INITIAL BUILD

POT SIZES
TREES 100-75 litres
SHRUBS 5 Litres
GROUNDCOVERS 2.5 Litres
NATIVE GRASSES 2.5 Litres

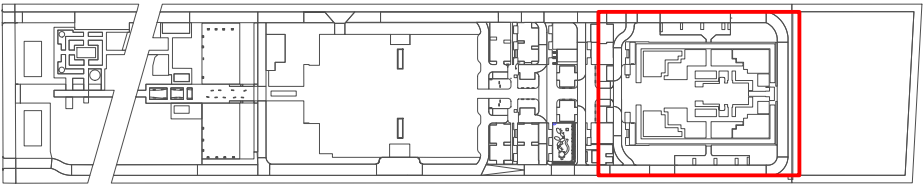

F	3/3/20	Site Revision Updates
E	24/2/20	Site Revision Updates
D	31/1/20	SECTION 4.55 DRAFT
C	4/12/19	COUNCIL RFI UPDATES
B	16/10/19	Updates
A	15/10/19	Deferred Commencement

ISSUE	DATE	REVISION
NOTE: DO NOT SCALE FROM DRAWING. USE FIGURED DIMENSIONS ONLY. CHECK ALL DIMENSIONS ON SITE BEFORE ANY MANUFACTURE OR CONSTRUCTION		

FILE NAME
NBL201707BAPS_200402.vwx

PROJECT
BAPS Temple SECTION 4.55

ADDRESS
230-242 Aldington Rd, Kemps Creek

CLIENT
BAPS Swaminarayan Sanstha, Australia Ltd






DRAWING
Mandir Level Landscape Layout



PROJECT #	BAPS TEMPLE	DATE	3/4/20	DWG #	REV
SCALE @ A1	1:210	L.12	F		
DRAWN	EY	CHKD	NB		

Nicholas Bray Landscapes
PO Box 323 Moss Vale NSW 2577 Australia
M: 0417 278 267 W: www.nicholasbray.net.au E: contact@nicholasbray.net.au

471 Argyle Street Moss Vale
ABN: 25001055205
E: contact@nicholasbray.net.au

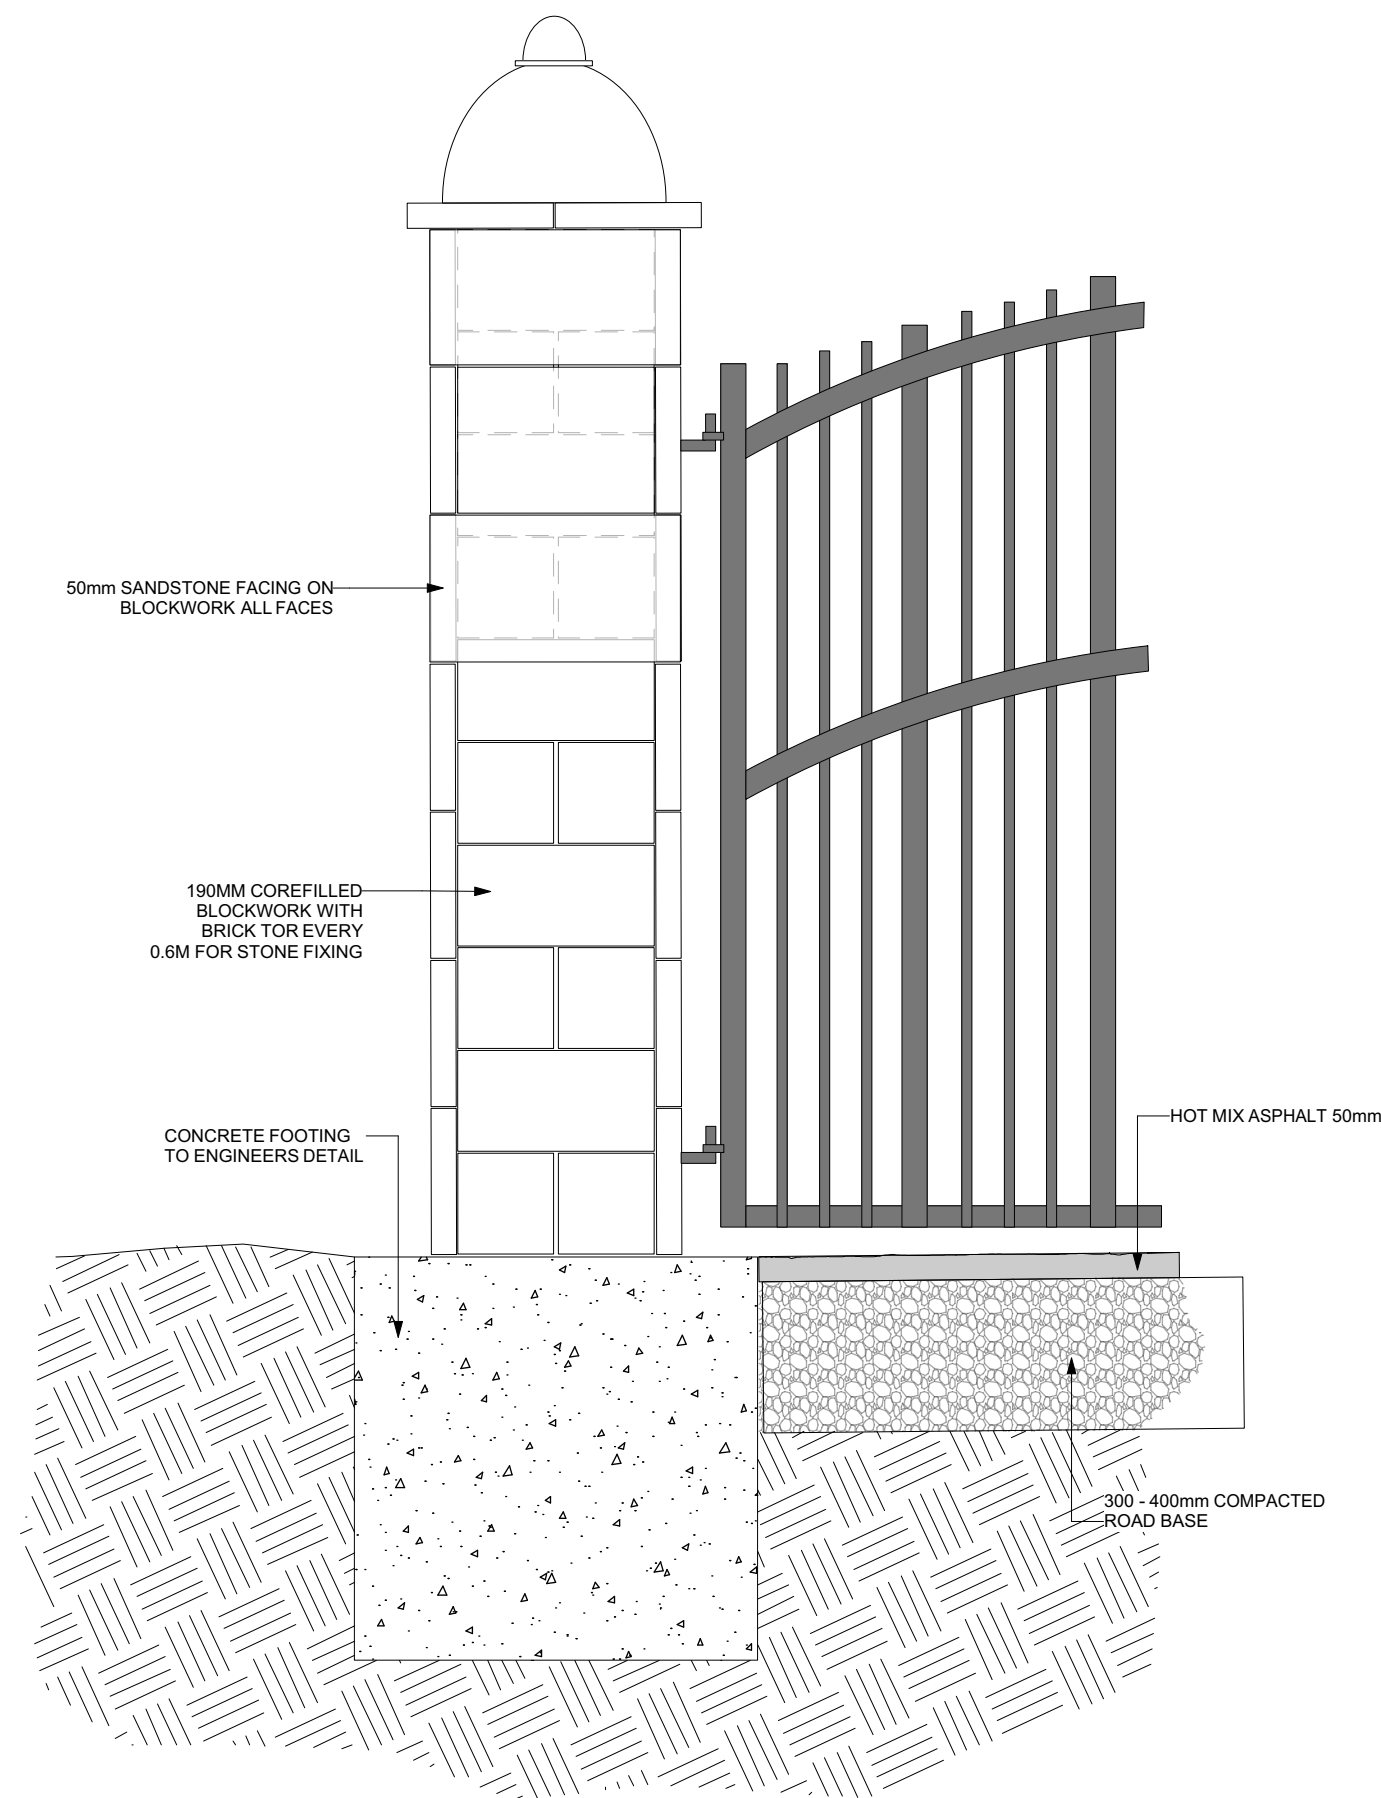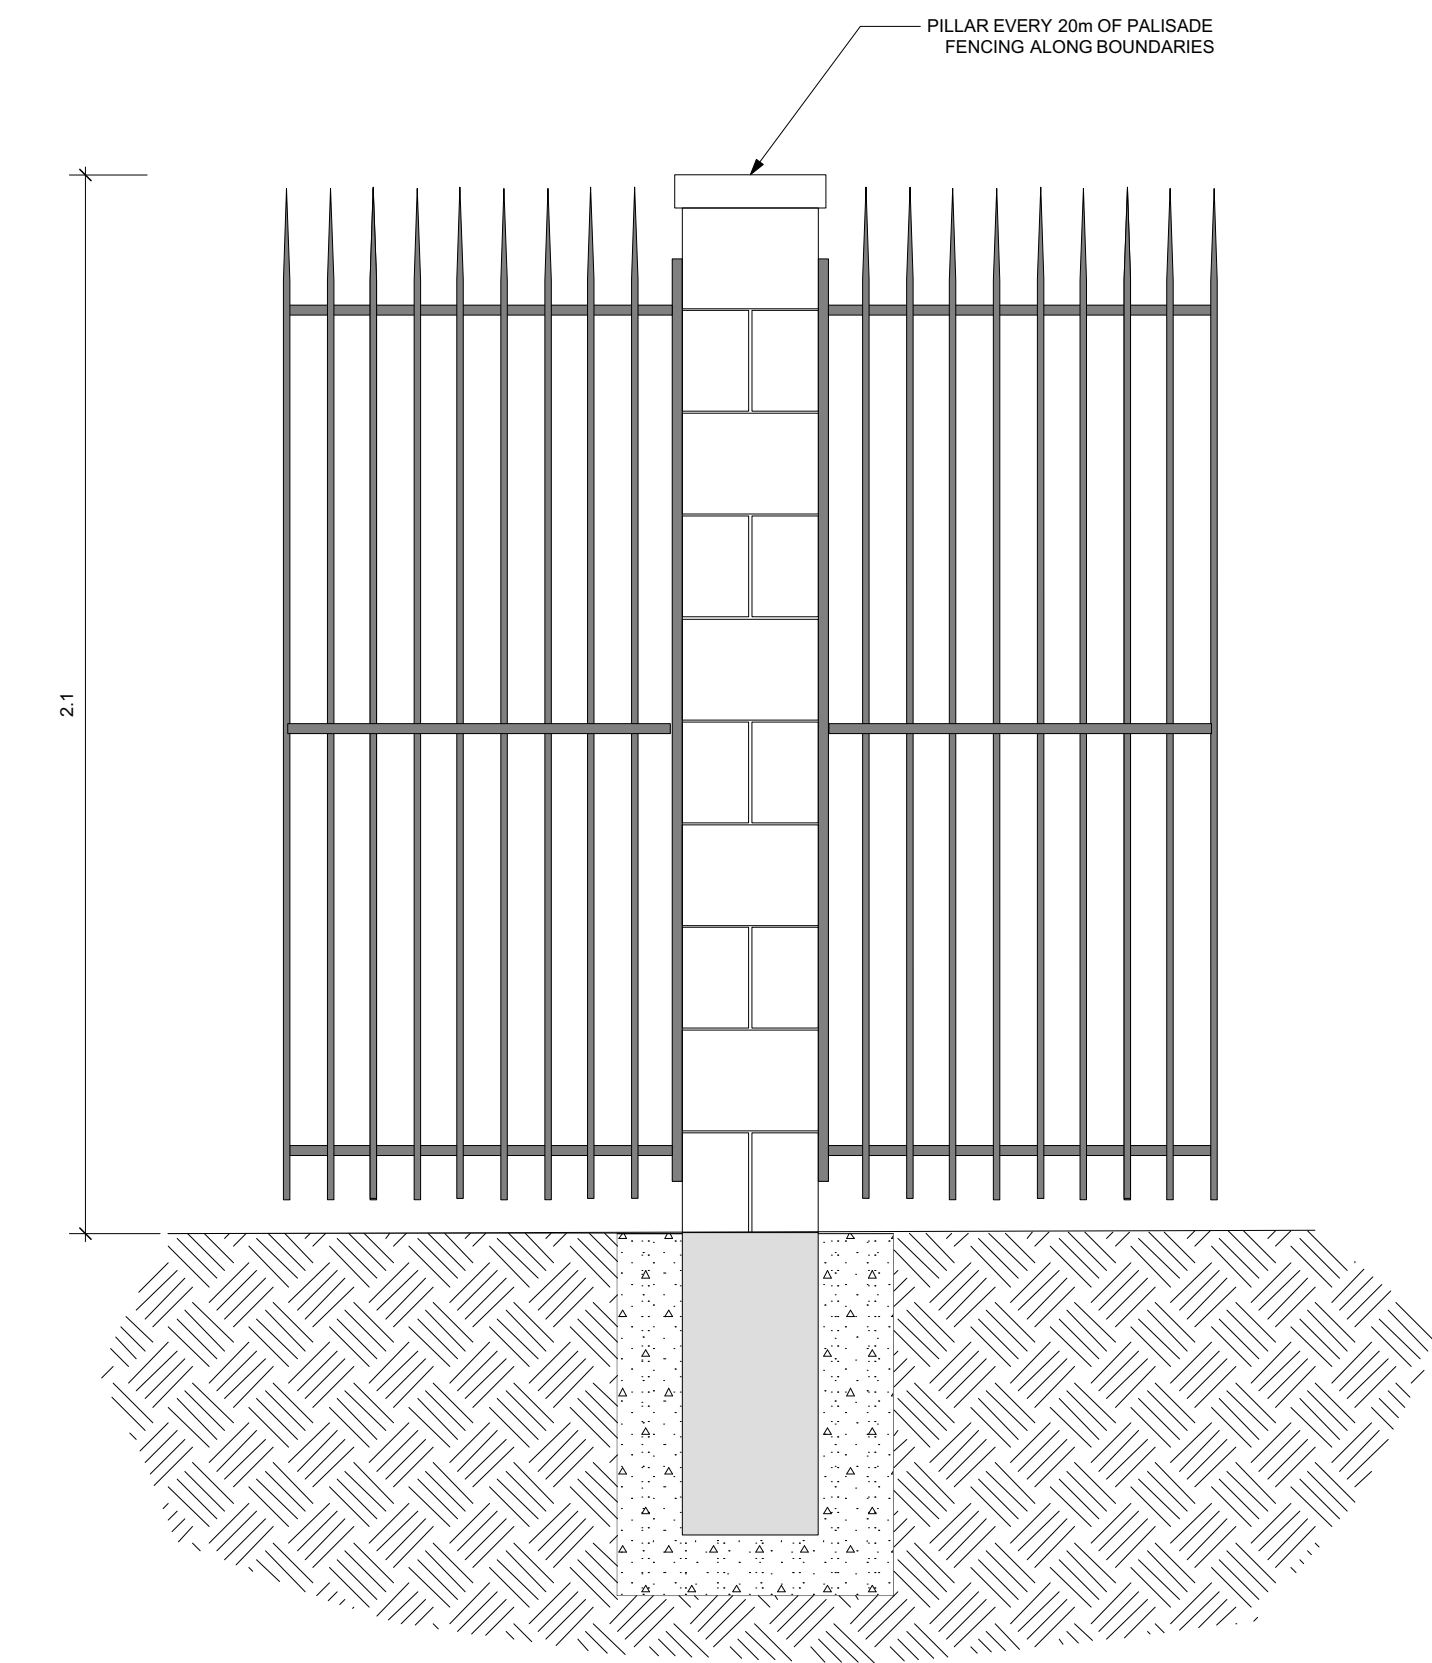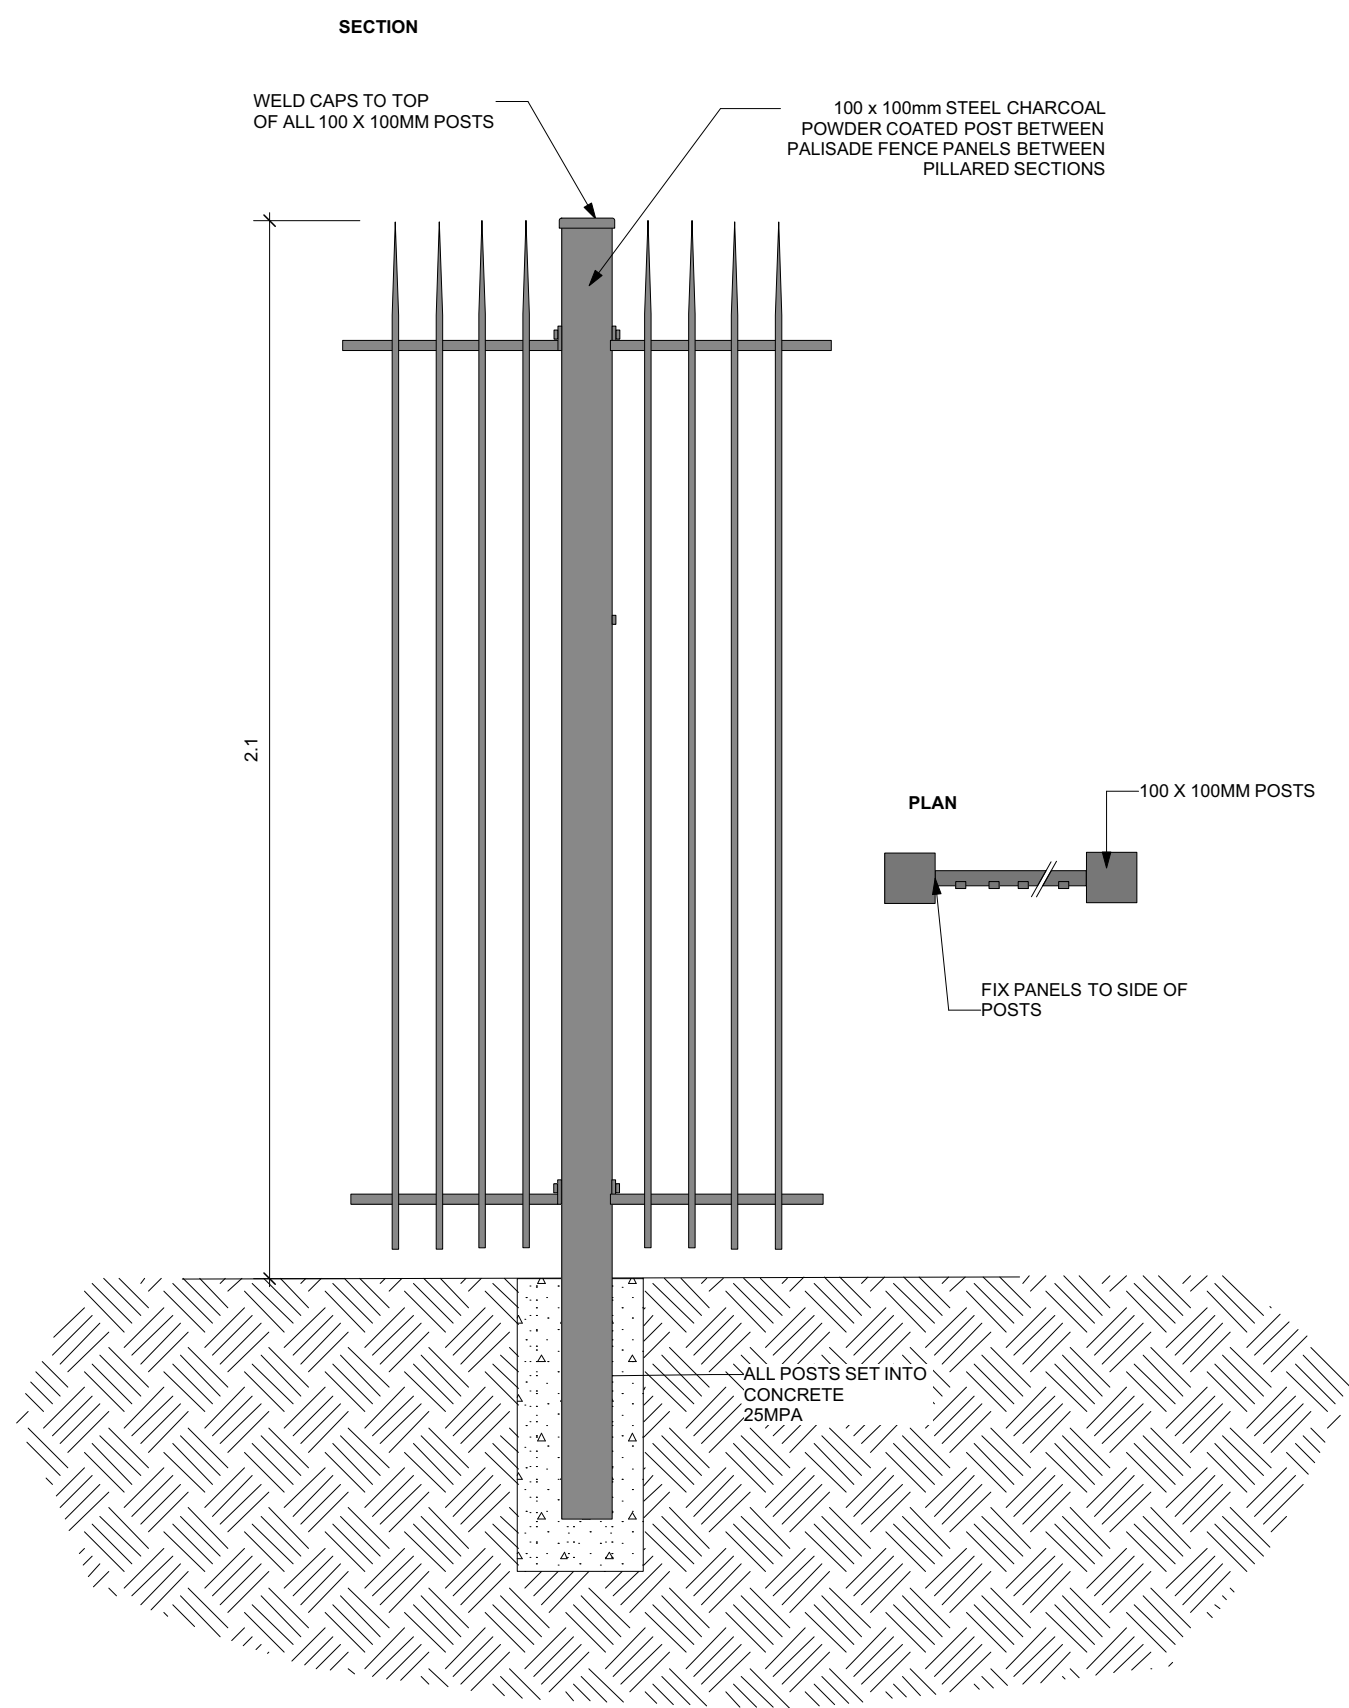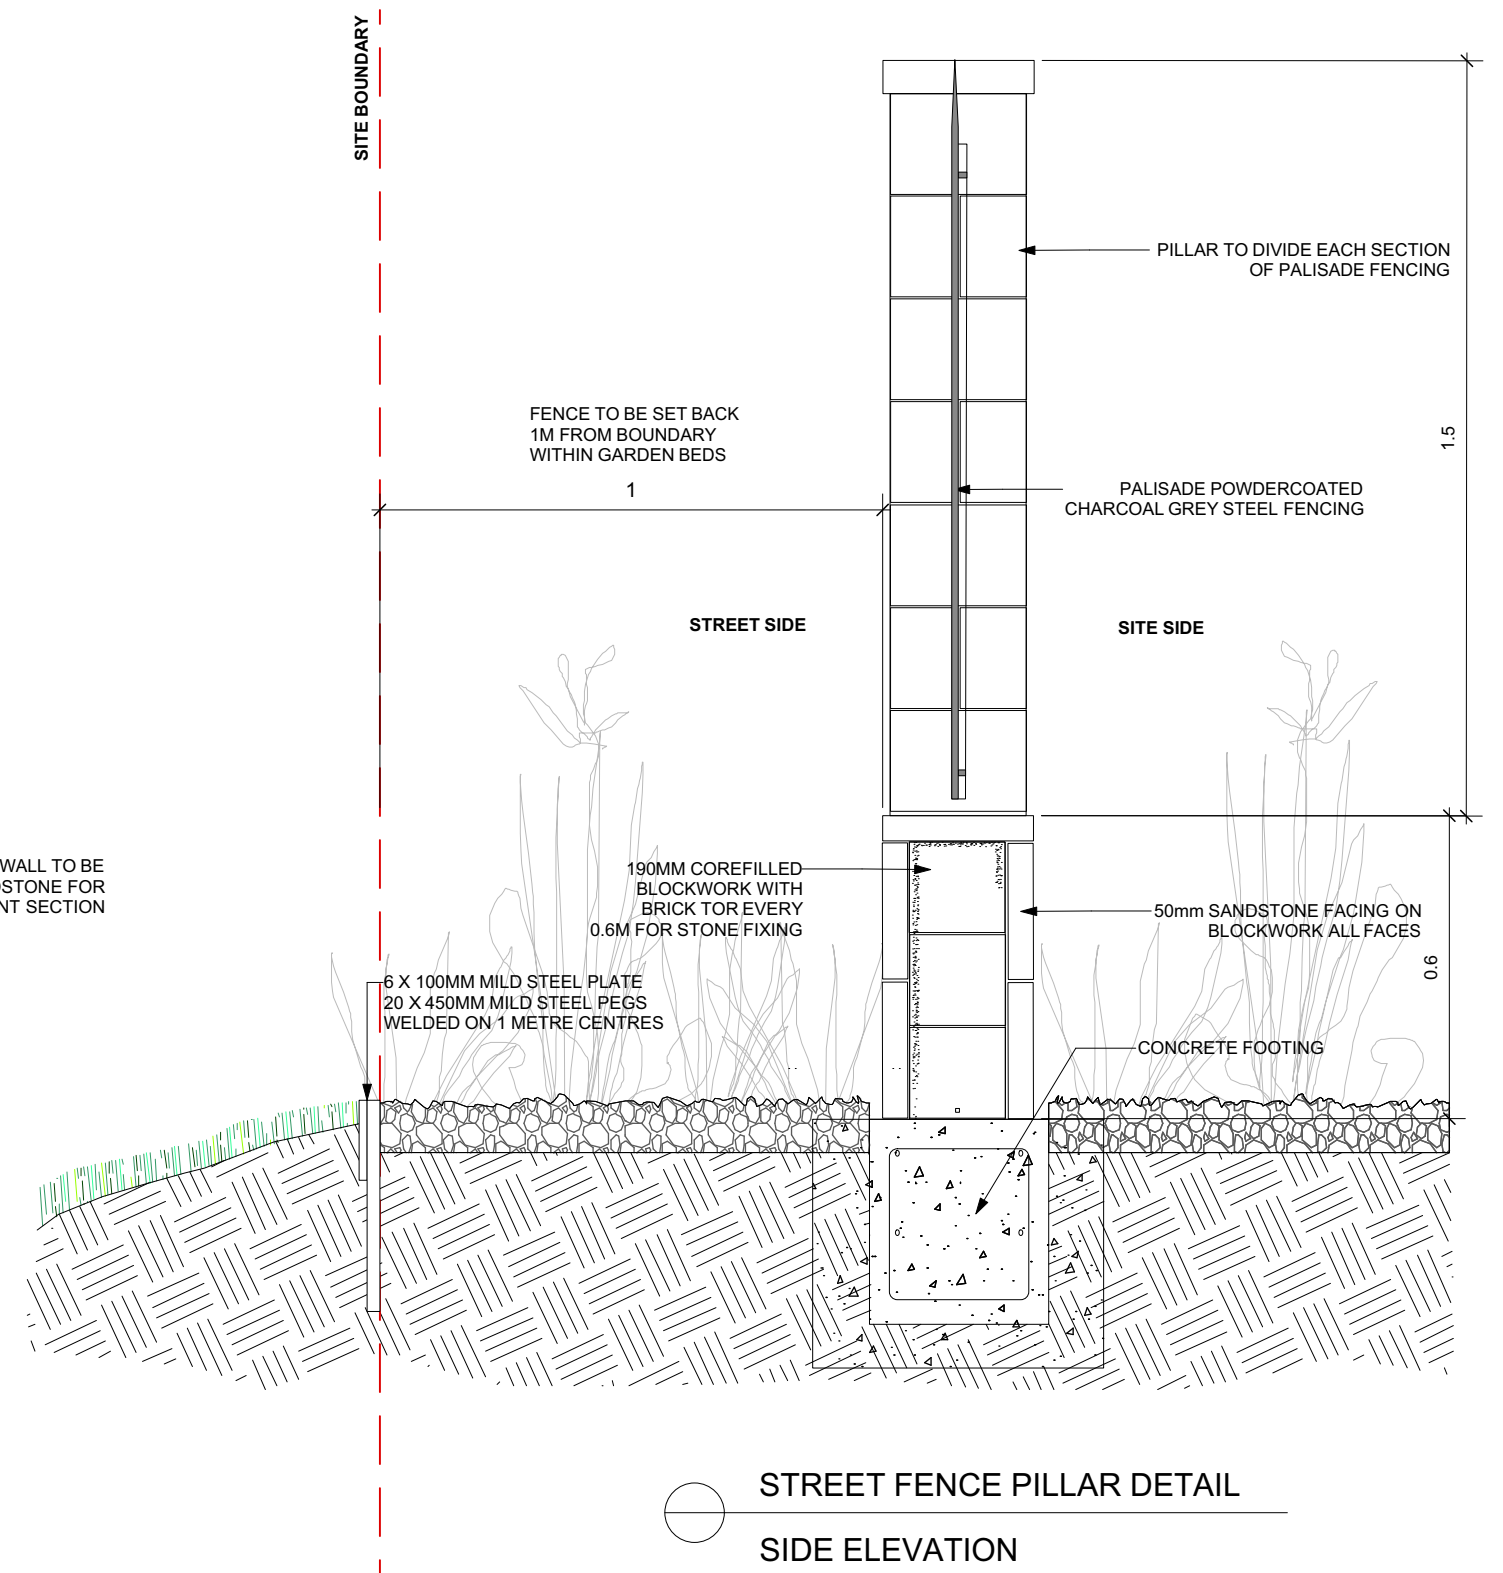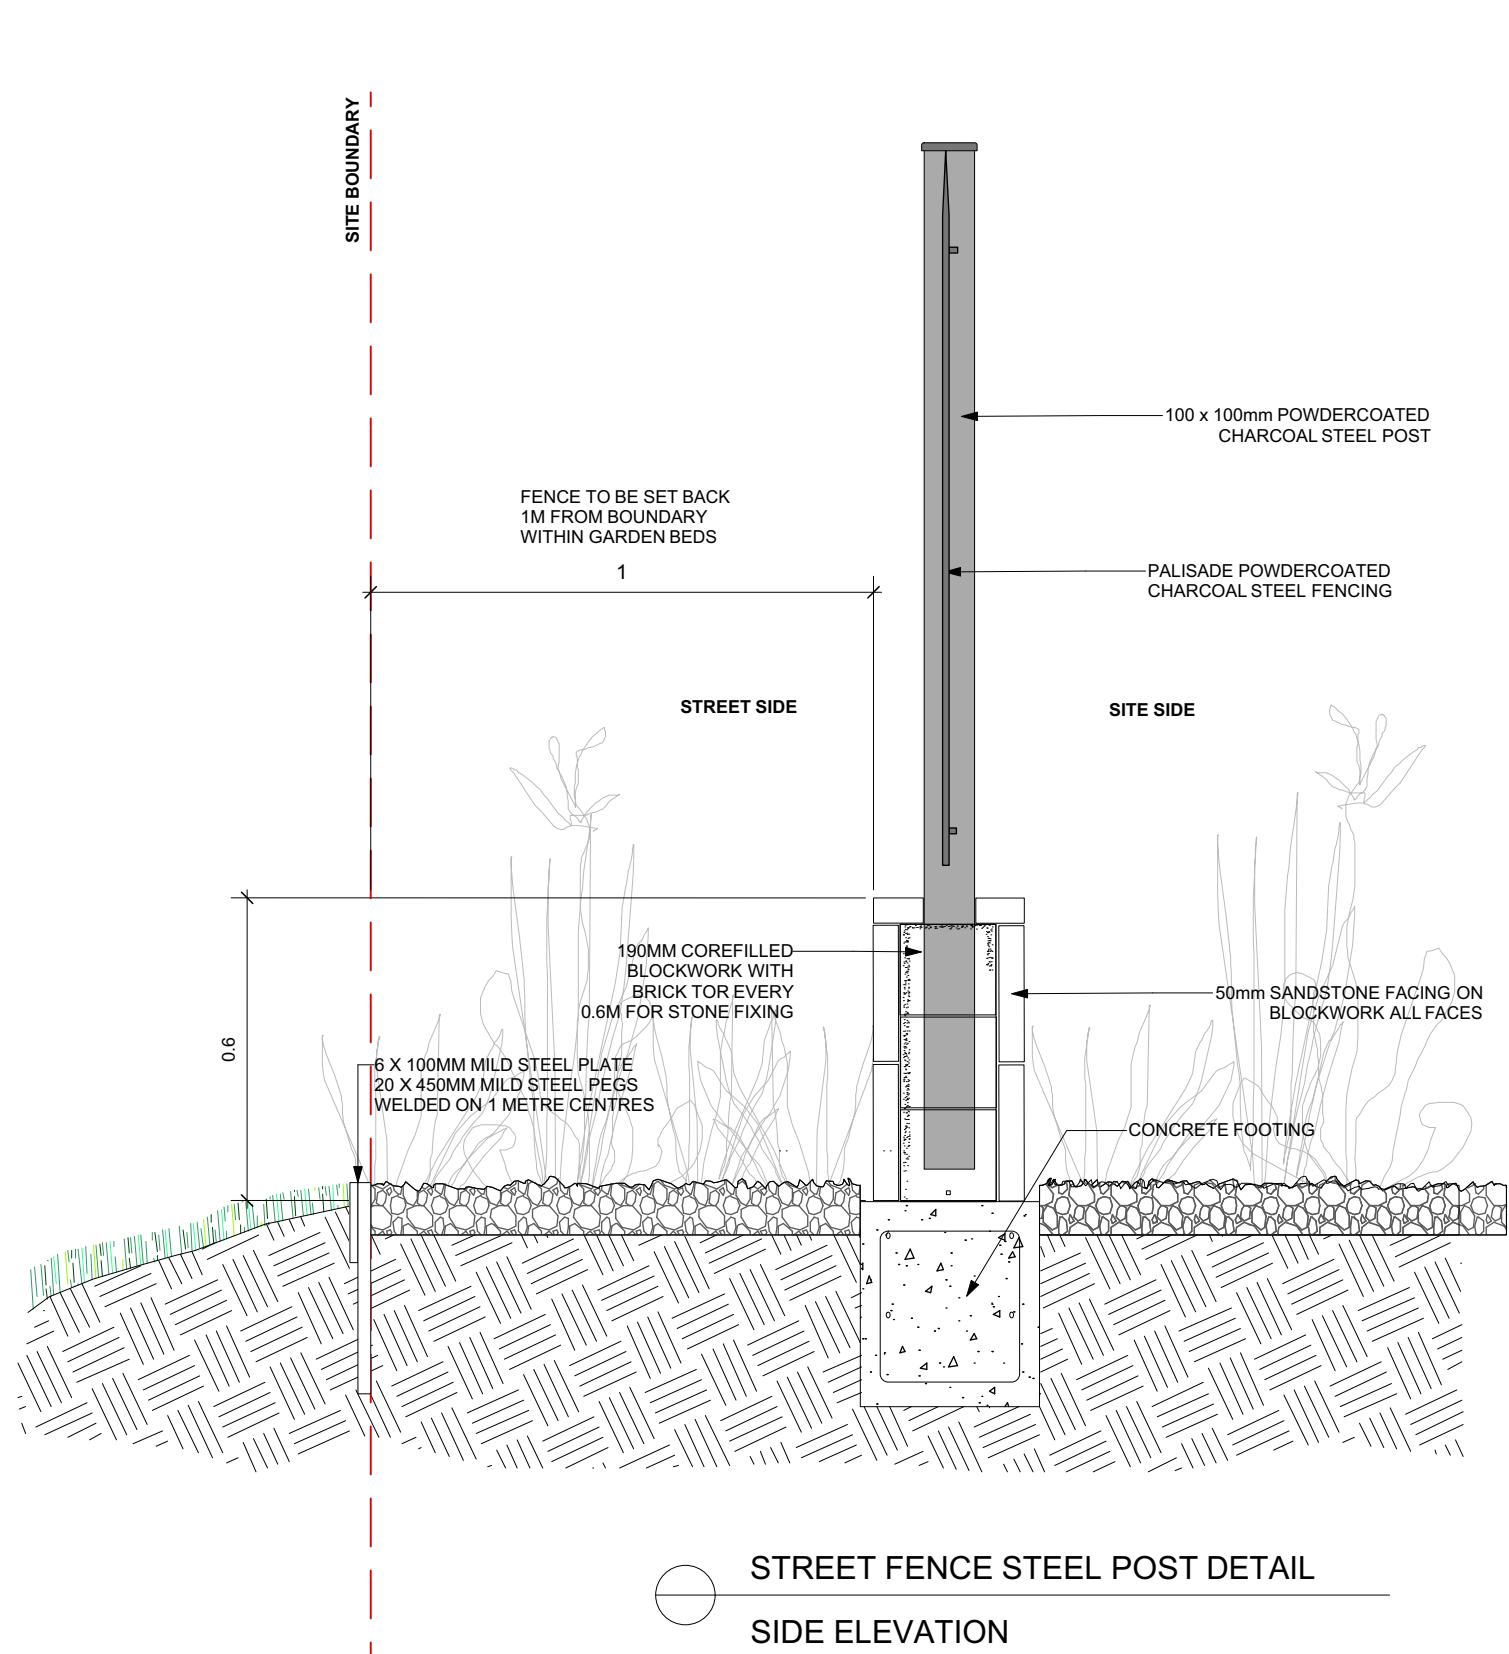

E	3/3/20	Site Revision Updates
D	24/2/20	Site Revision Updates
C	4/12/19	COUNCIL RFI UPDATES
B	16/10/19	Updates
A	15/10/19	Deferred Commencement

ISSUE	DATE	REVISION
NOTE	DO NOT SCALE FROM DRAWING. USE FIGURED DIMENSIONS ONLY. CHECK ALL DIMENSIONS ON SITE BEFORE ANY MANUFACTURE OR CONSTRUCTION	

FILE NAME
NBL201707BAPS_200402.vwx

PROJECT:
BAPS Temple DA Deferred

Commencement

ADDRESS
230-242 Aldington Rd, Kemps Creek

CLIENT
BAPS Swaminarayan Sanstha, Australia Ltd


DRAWING
Fencing Details



PROJECT #	BAPS TEMPLE	DWG #	REV
DATE	3/4/20	SCALE @ A1	1:15
DRAWN	JJ	CHECKED	NB


Nicholas Bray Landscapes
PO Box 323 Moss Vale NSW 2577 Australia
M: 0417 278 267 W: www.nicholasbray.net.au

471 Argyle Street Moss Vale
ABN: 25001055205
E: contact@nicholasbray.net.au

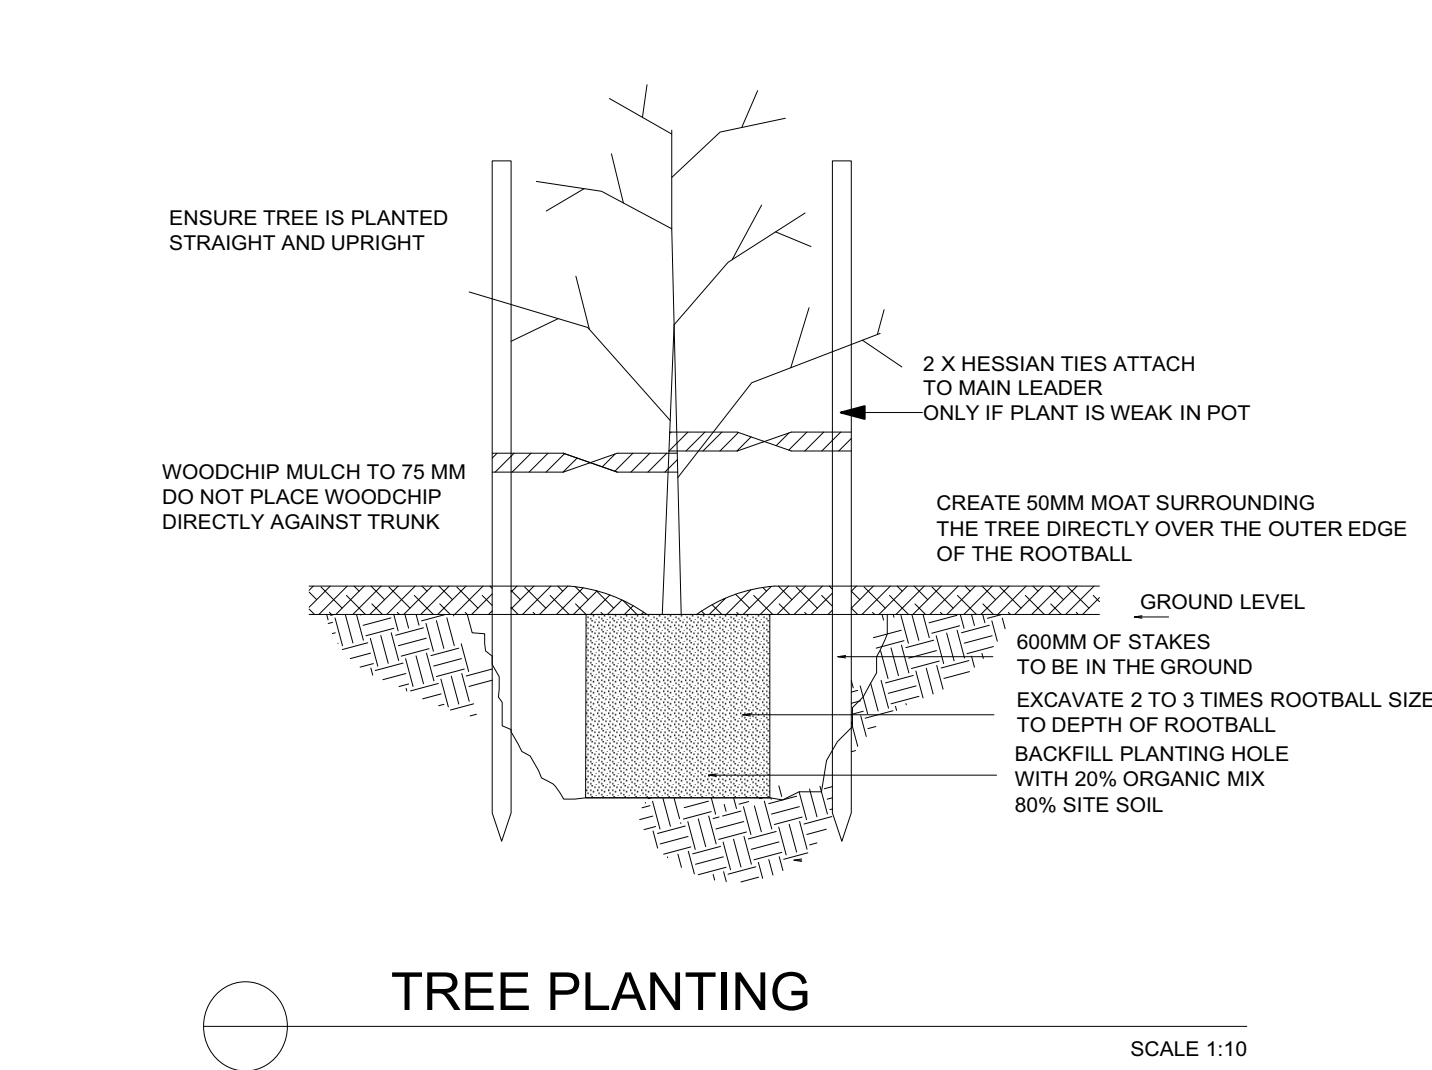


TREE PLANTING

SCALE 1:10

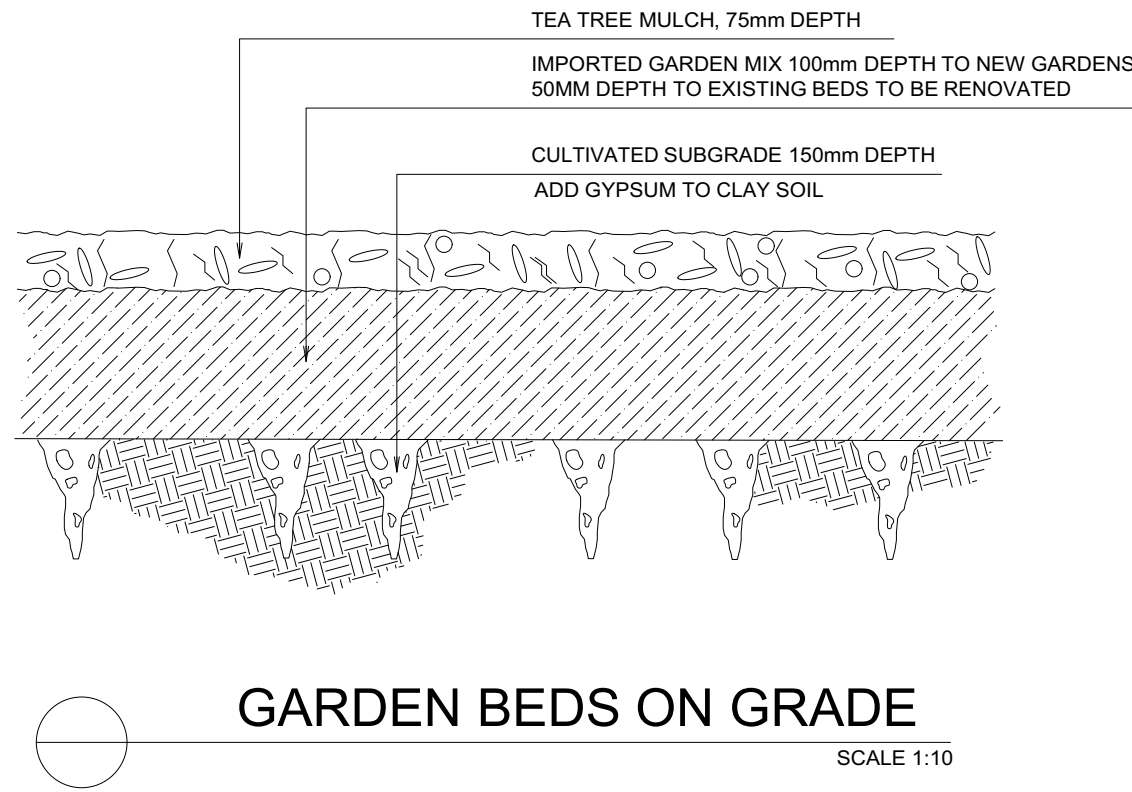


GARDEN BEDS ON GRADE

SCALE 1:10

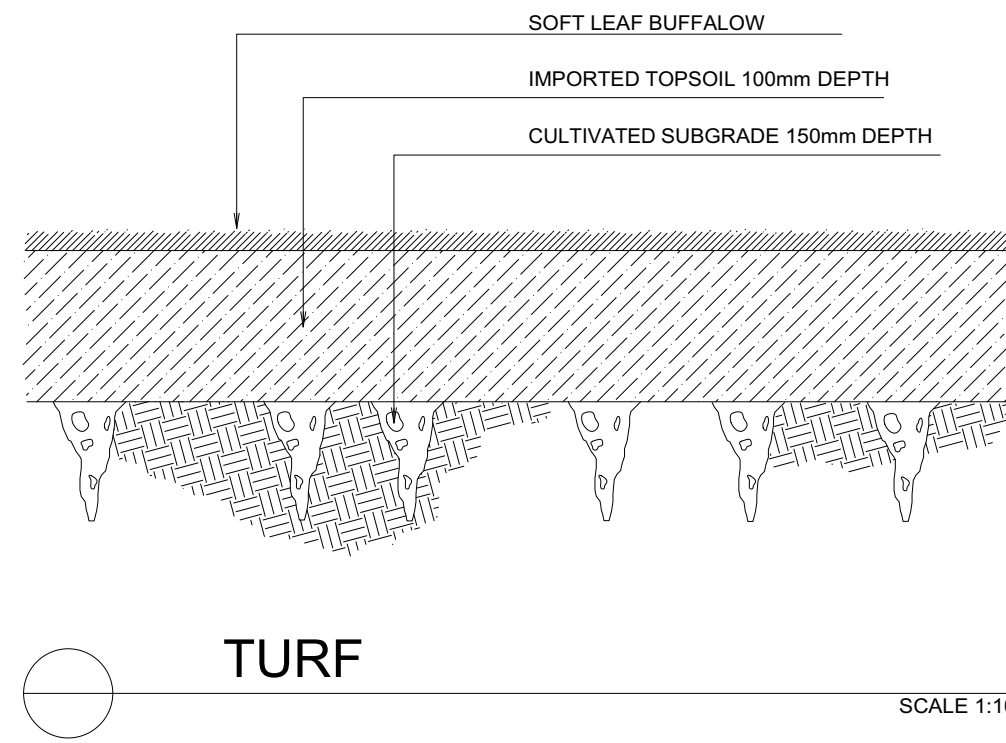


TURF

SCALE 1:10

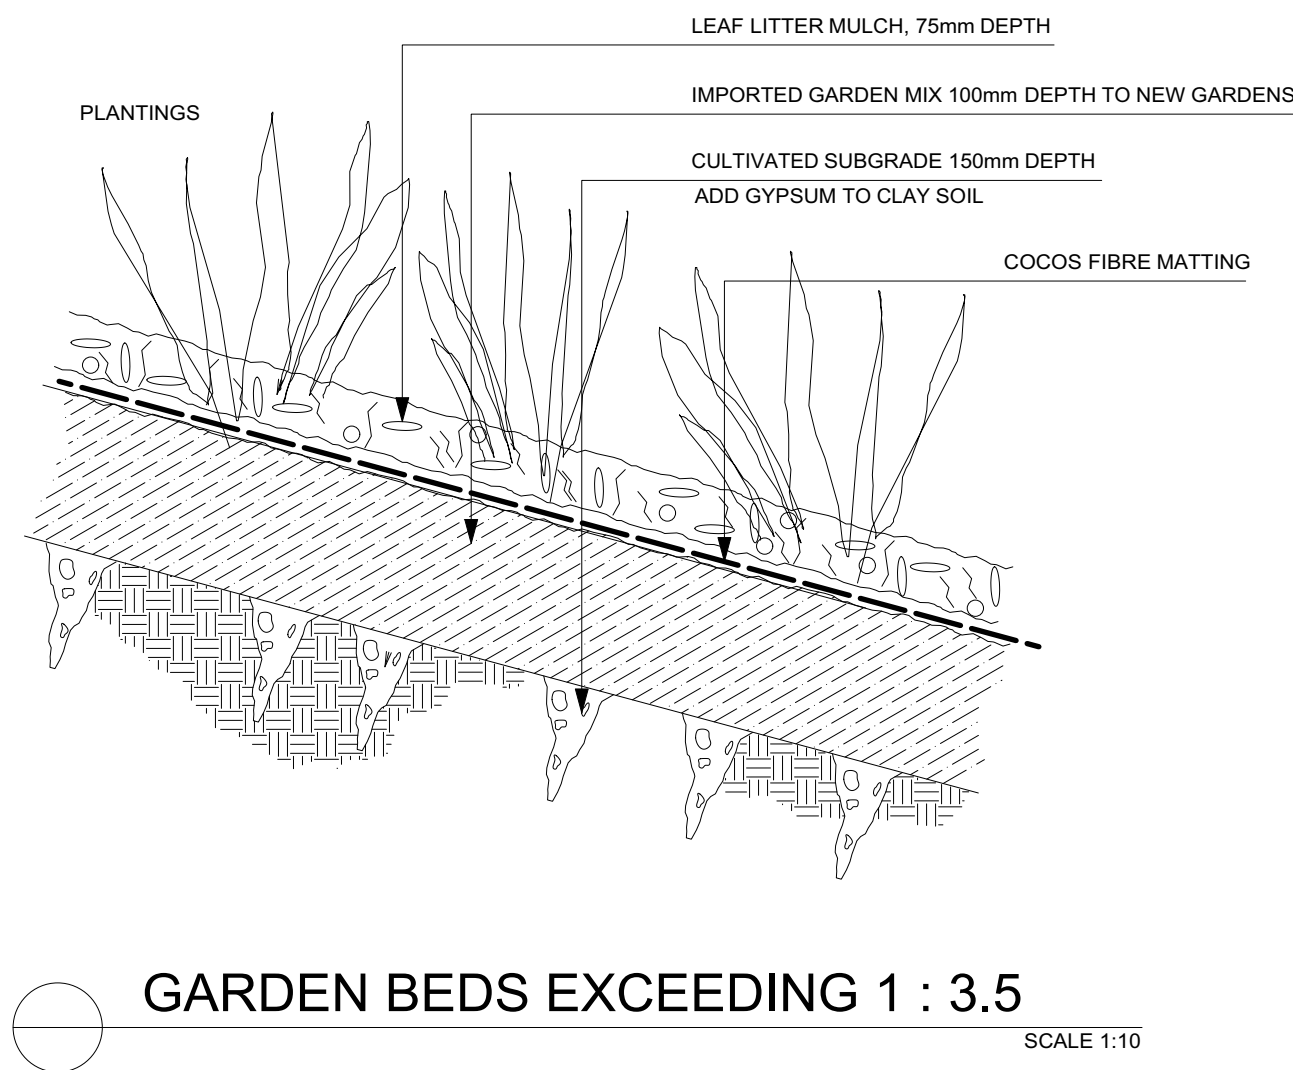


GARDEN BEDS EXCEEDING 1 : 3.5

SCALE 1:10

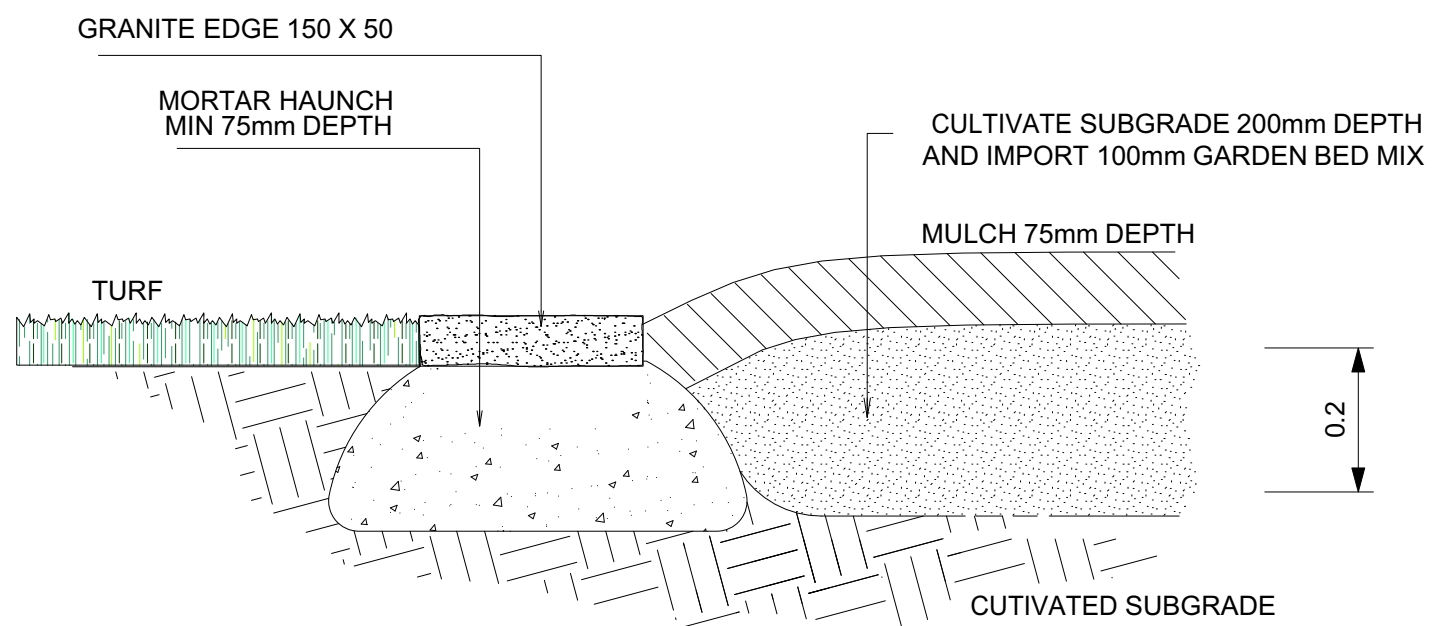


GARDEN EDGING TO LAWN

SCALE 1:10

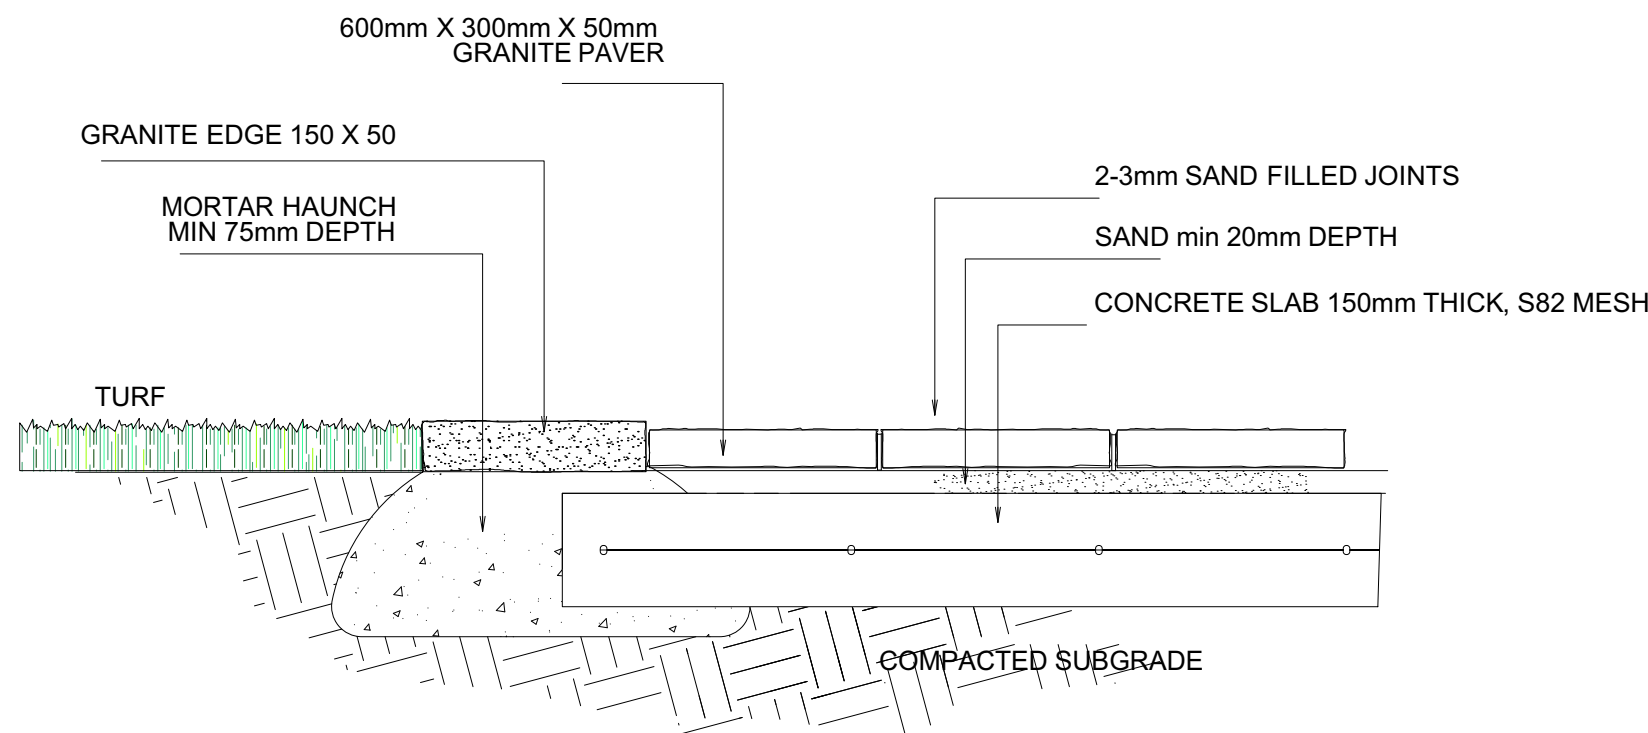


LAWN EDGING GRANITE PAVING

SCALE 1:10

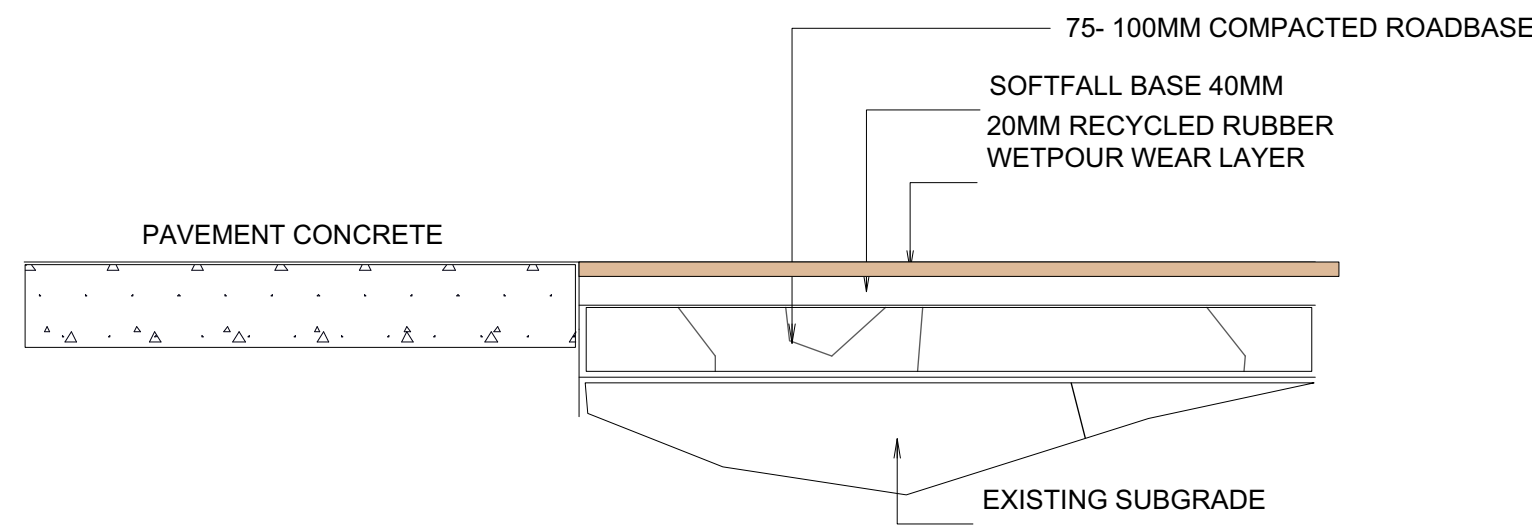


FLAT RUBBER WETPOUR

SCALE 1:10

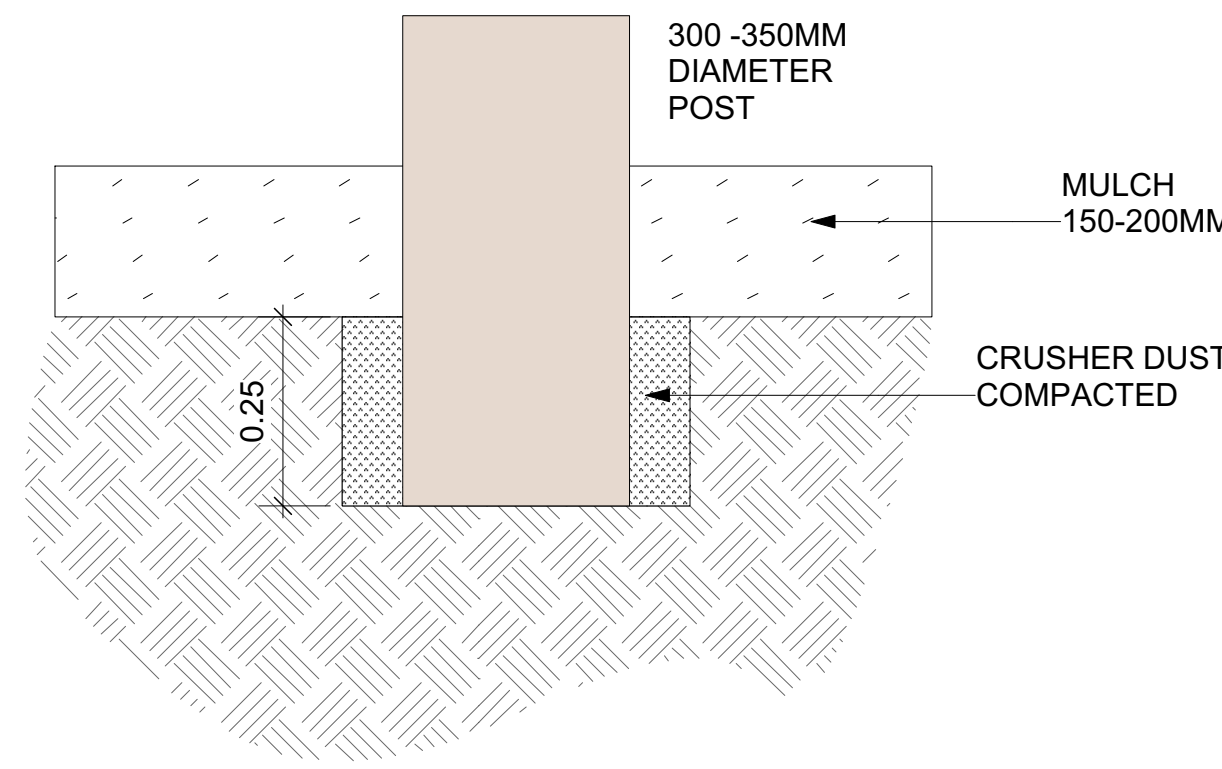


STEPPING LOG ENDS

SCALE 1:10

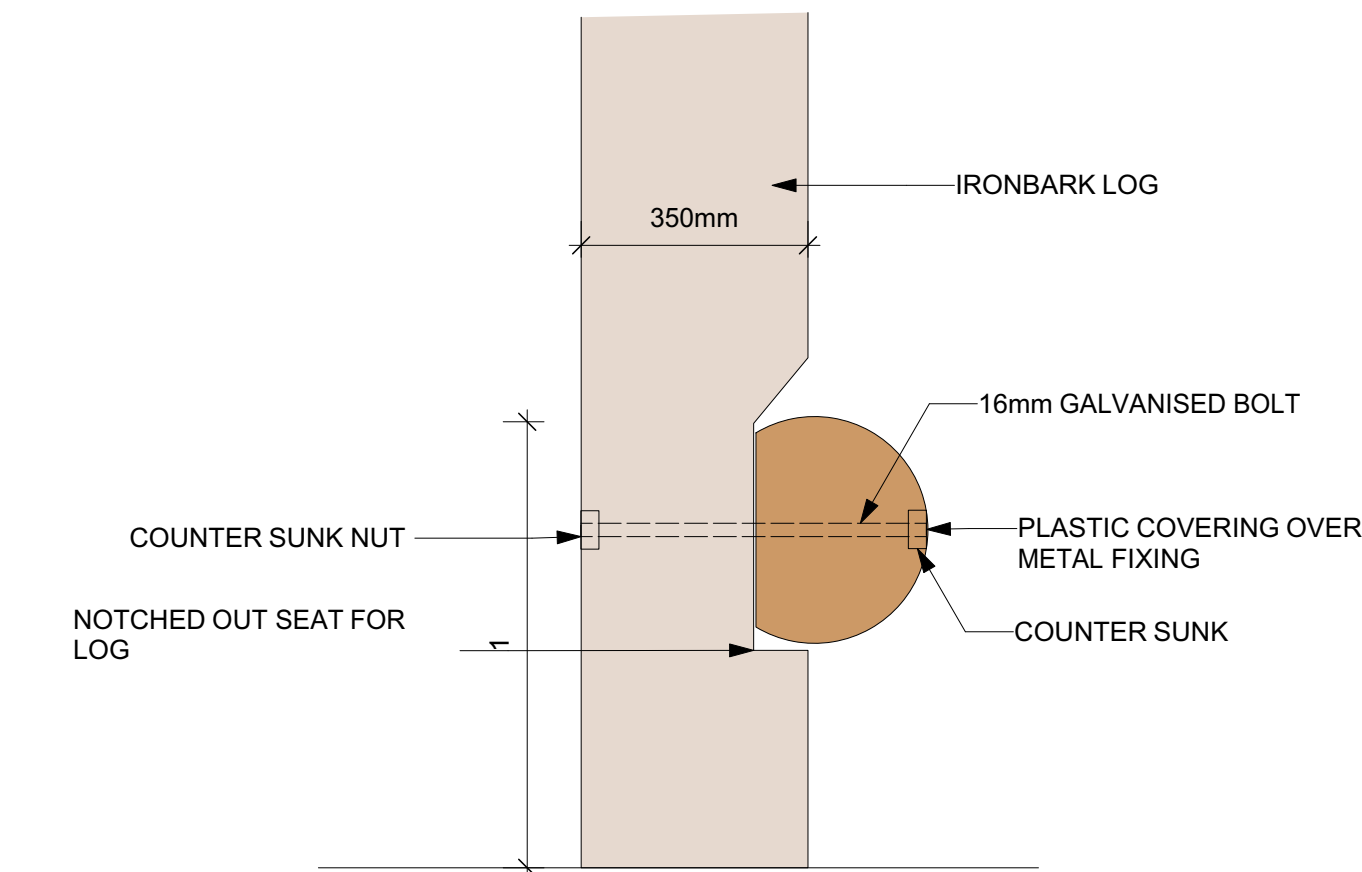


BALANCING BEAM CONNECTION DETAIL

SCALE 1:10

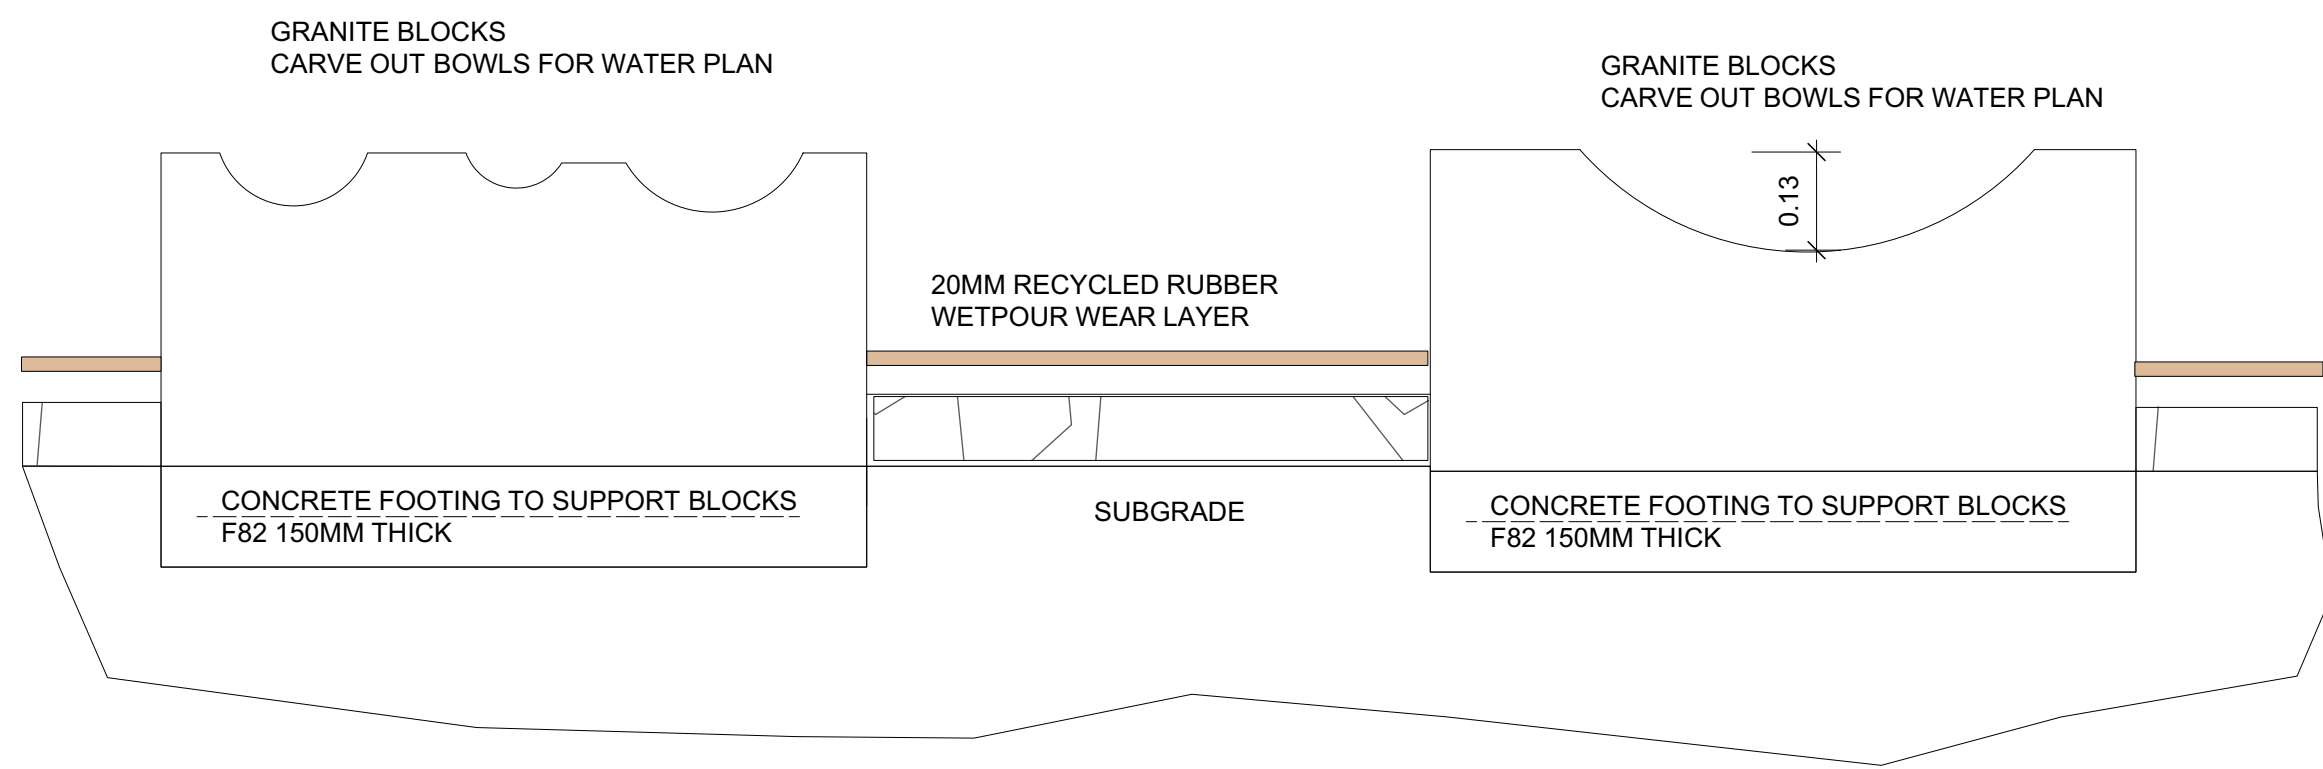

GRANITE WATER BOWLS

SCALE 1:10

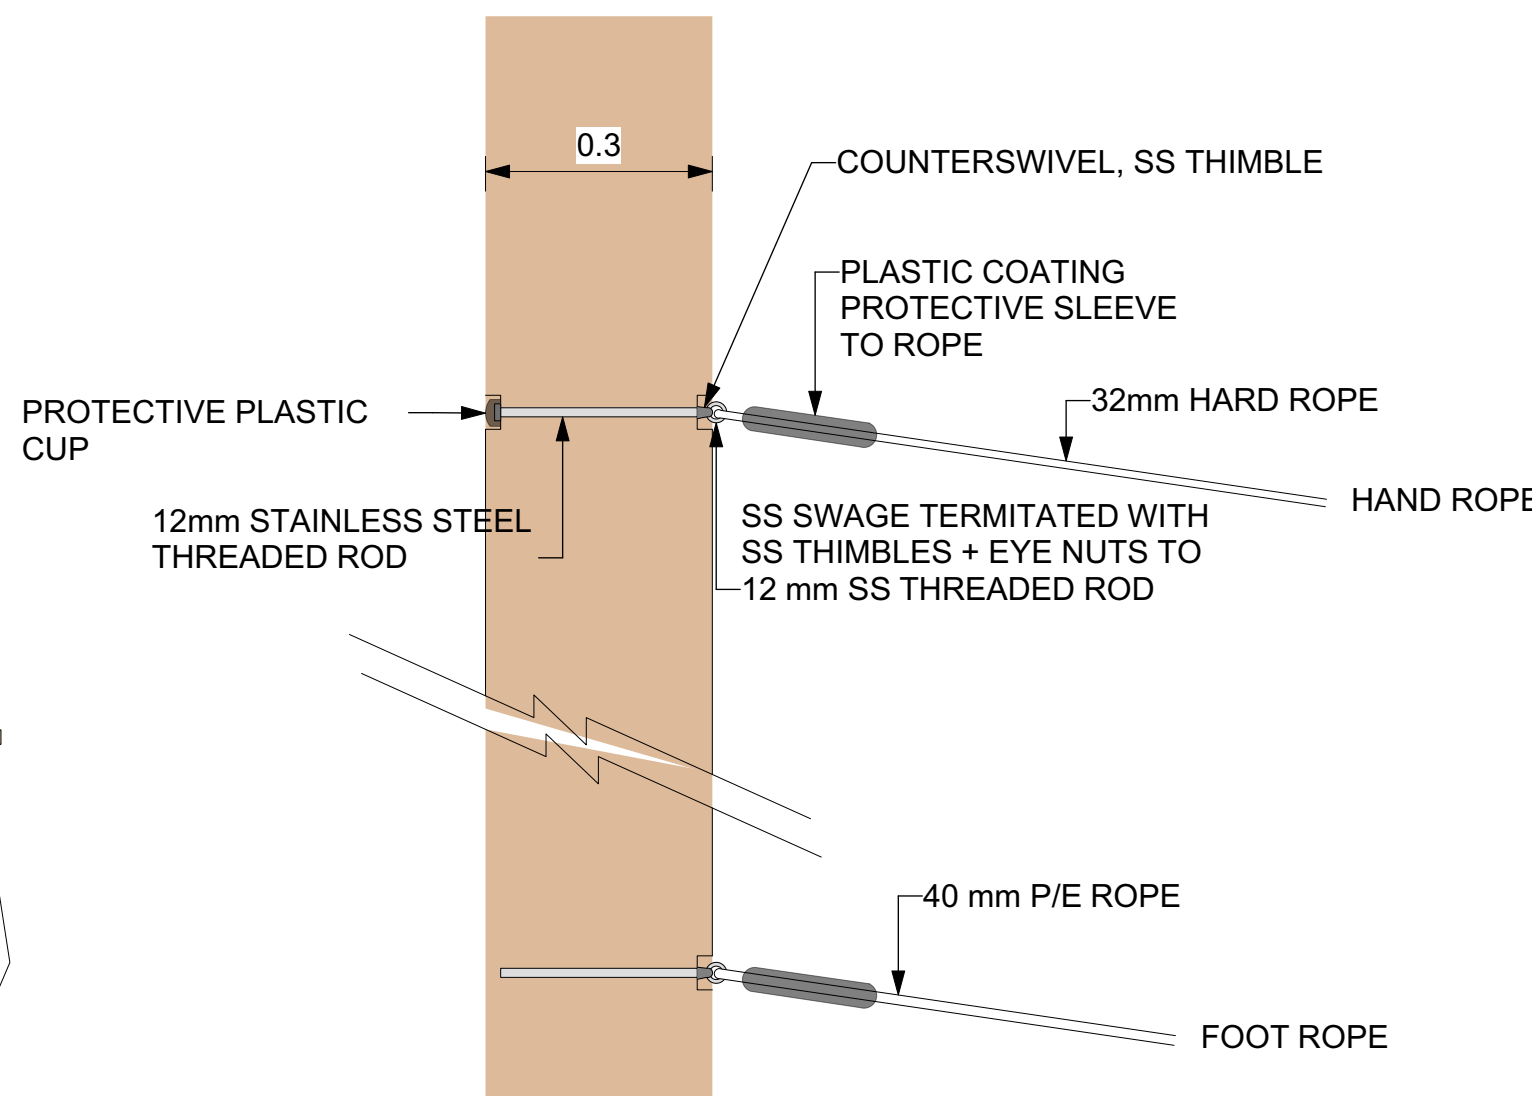

PLAYSTRUCTURE ROPE FIXINGS

E	3/3/20	Site Revision Updates
D	24/2/20	Site Revision Updates
C	4/12/19	COUNCIL RFI UPDATES
B	16/10/19	Updates
A	15/10/19	Deferred Commencement

ISSUE	DATE	REVISION
NOTE	DO NOT SCALE FROM DRAWING. USE FIGURED DIMENSIONS ONLY. CHECK ALL DIMENSIONS ON SITE BEFORE ANY MANUFACTURE OR CONSTRUCTION	

FILE NAME
NBL201707BAPS_200402.vwx

PROJECT:
BAPS Temple DA Deferred Commencement

ADDRESS
230-242 Aldington Rd, Kemps Creek

CLIENT
BAPS Swaminarayan Sanstha, Australia Ltd


DRAWING
Details Playground and Softscape




PROJECT #	DATE	DWG #	REV
BAPS TEMPLE	3/4/20		
SCALE @ A1	1:10	L.14	E
DRAWN JJ	CHKD NPMB		

Nicholas Bray Landscapes
PO Box 323 Moss Vale NSW 2577 Australia
M: 0417 278 267 W: www.nicholasbray.net.au


471 Argyle Street Moss Vale
ABN: 25001055205
E: contact@nicholasbray.net.au

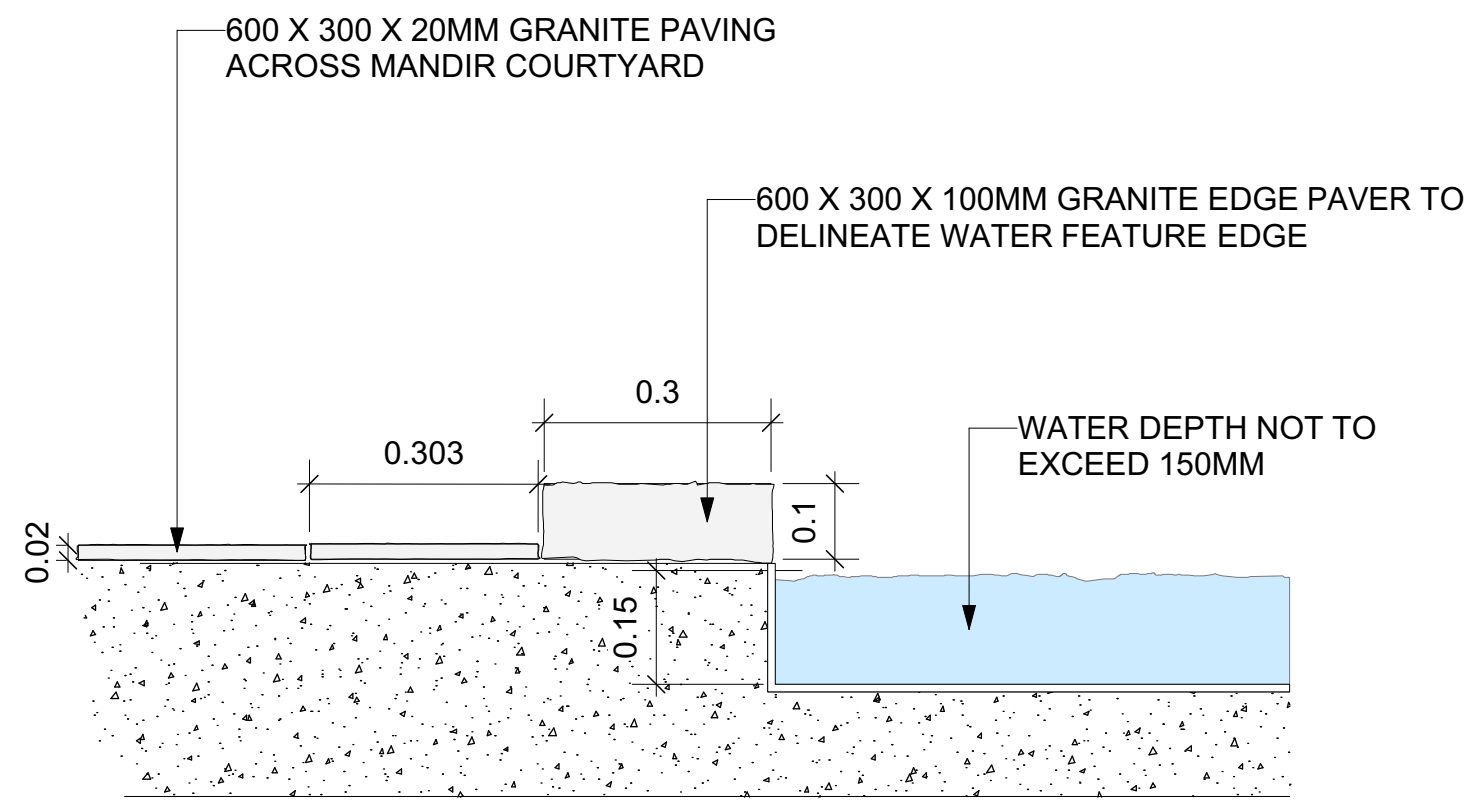


WATER FEATURE EDGING IN MANDIR COURTYARDS

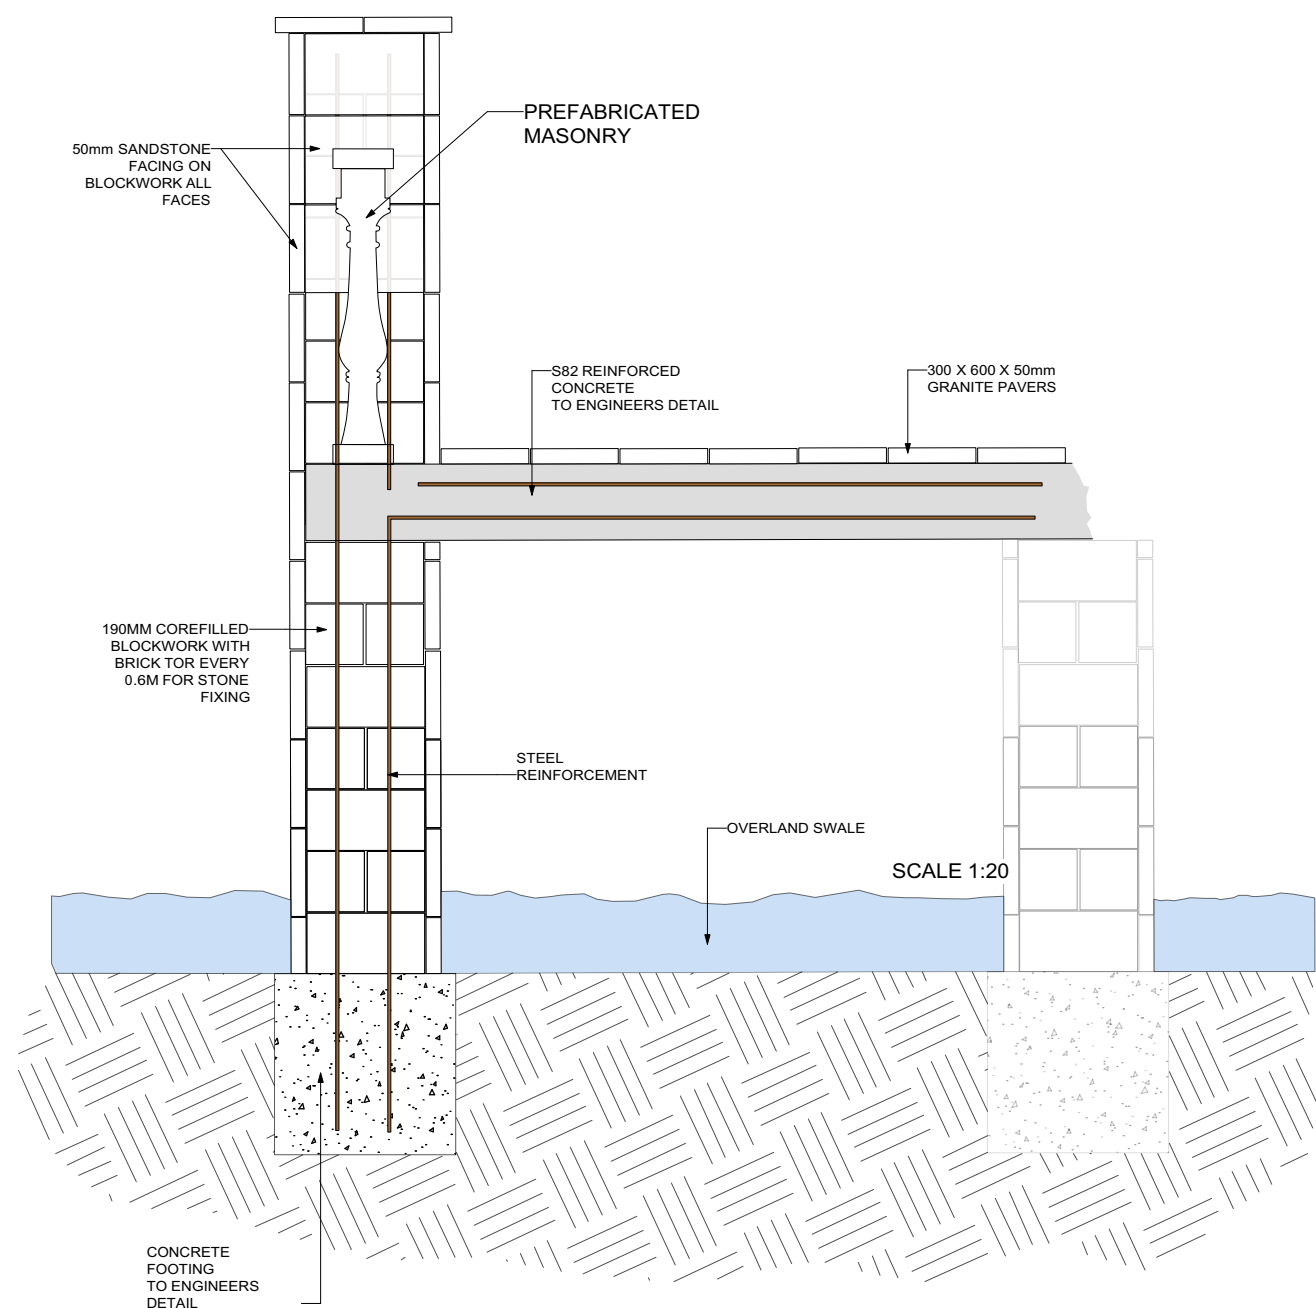


CENTRAL PEDESTRIAN BRIDGE OVER SWALE SECTION

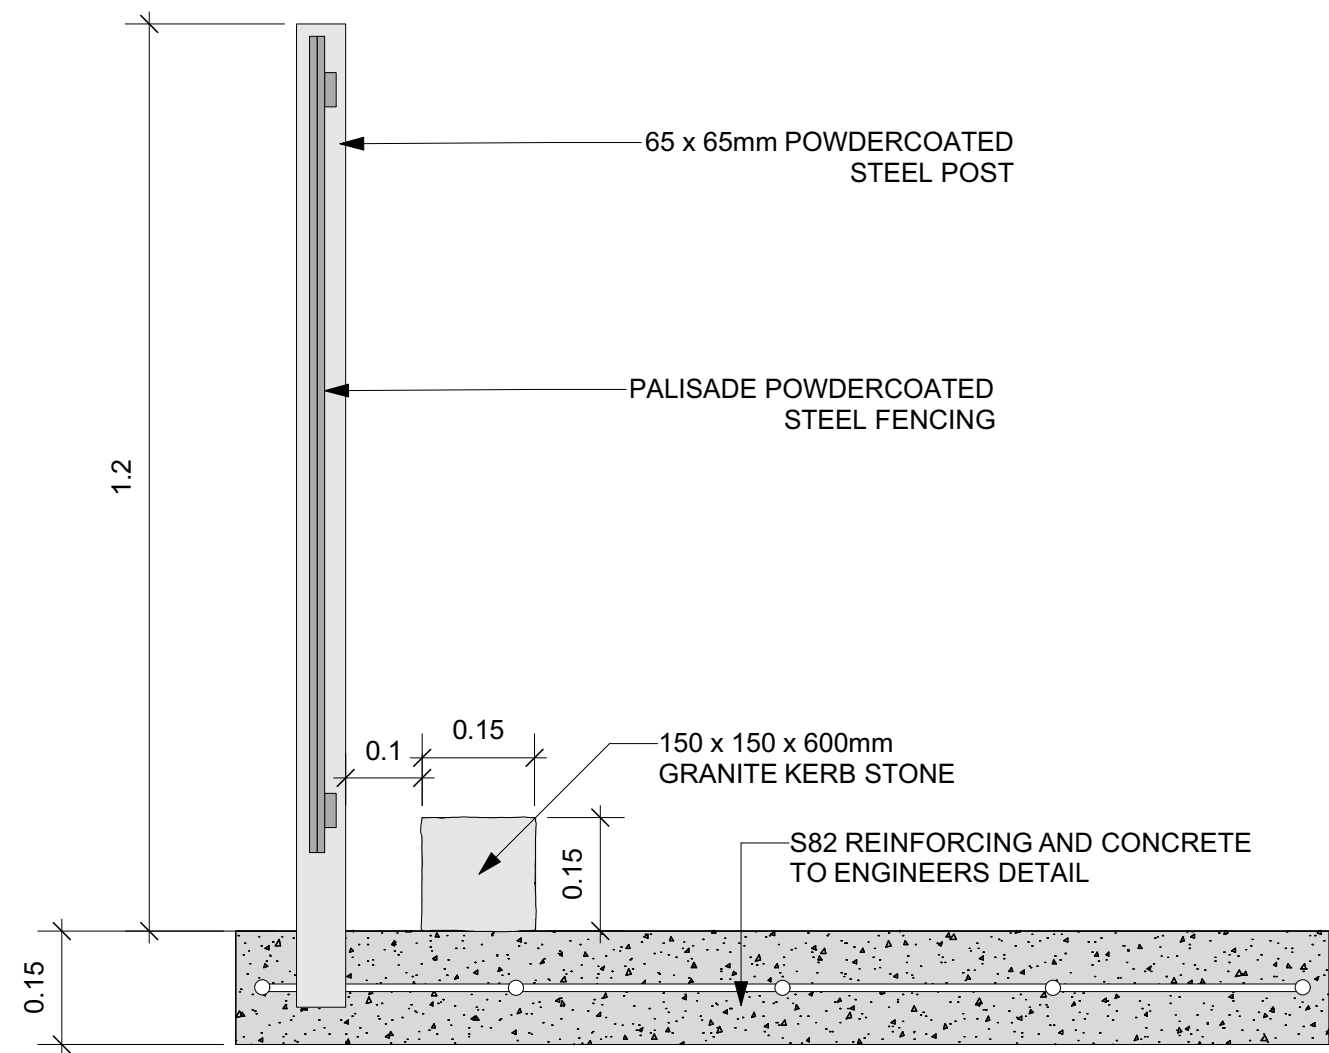


ROADWAY RAMPS WITH KERBSIDE DETAIL

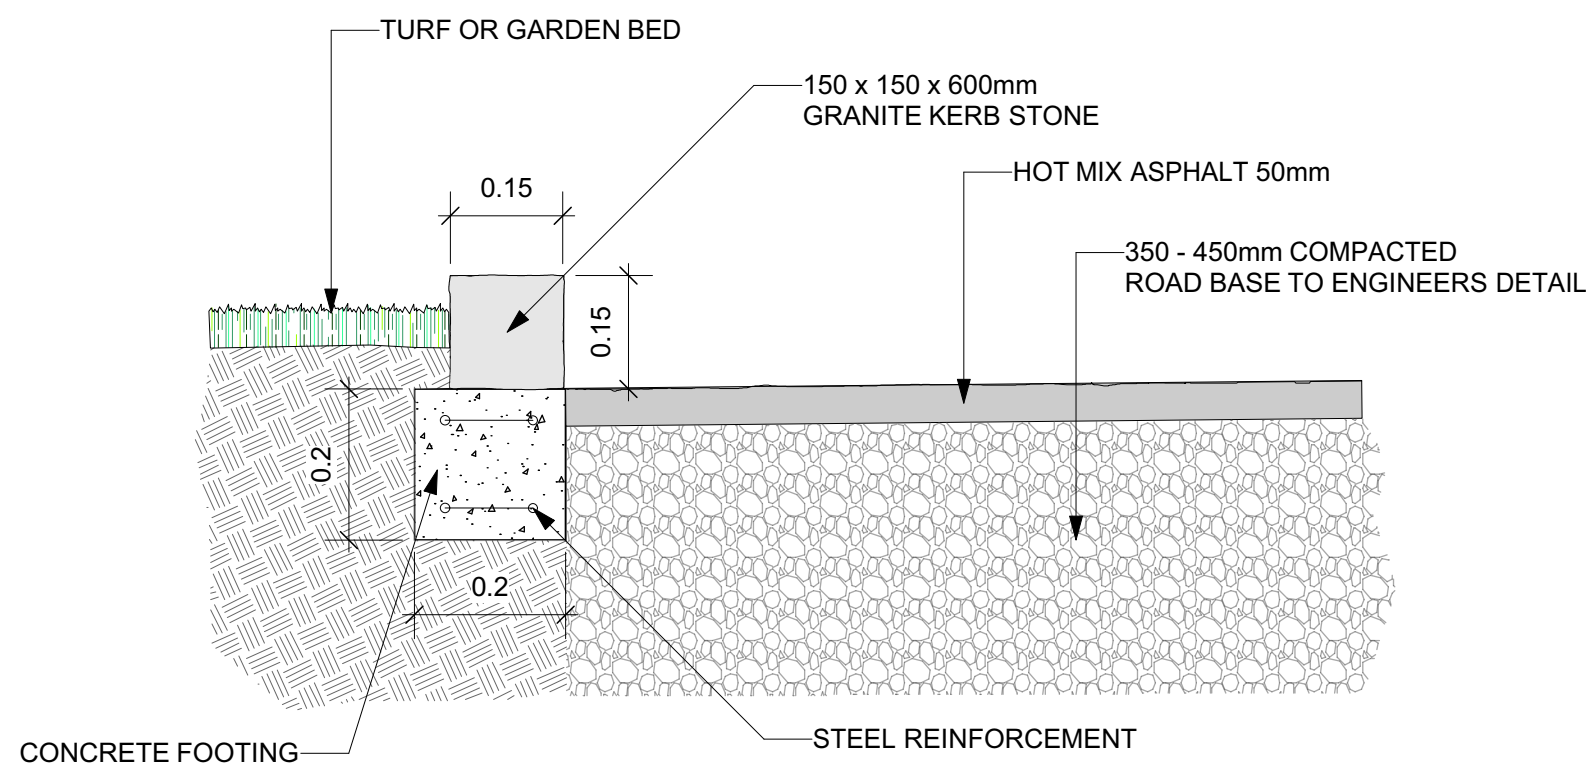

BITUMEN ROAD ON FLAT GROUND WITH KERBSIDE DETAIL

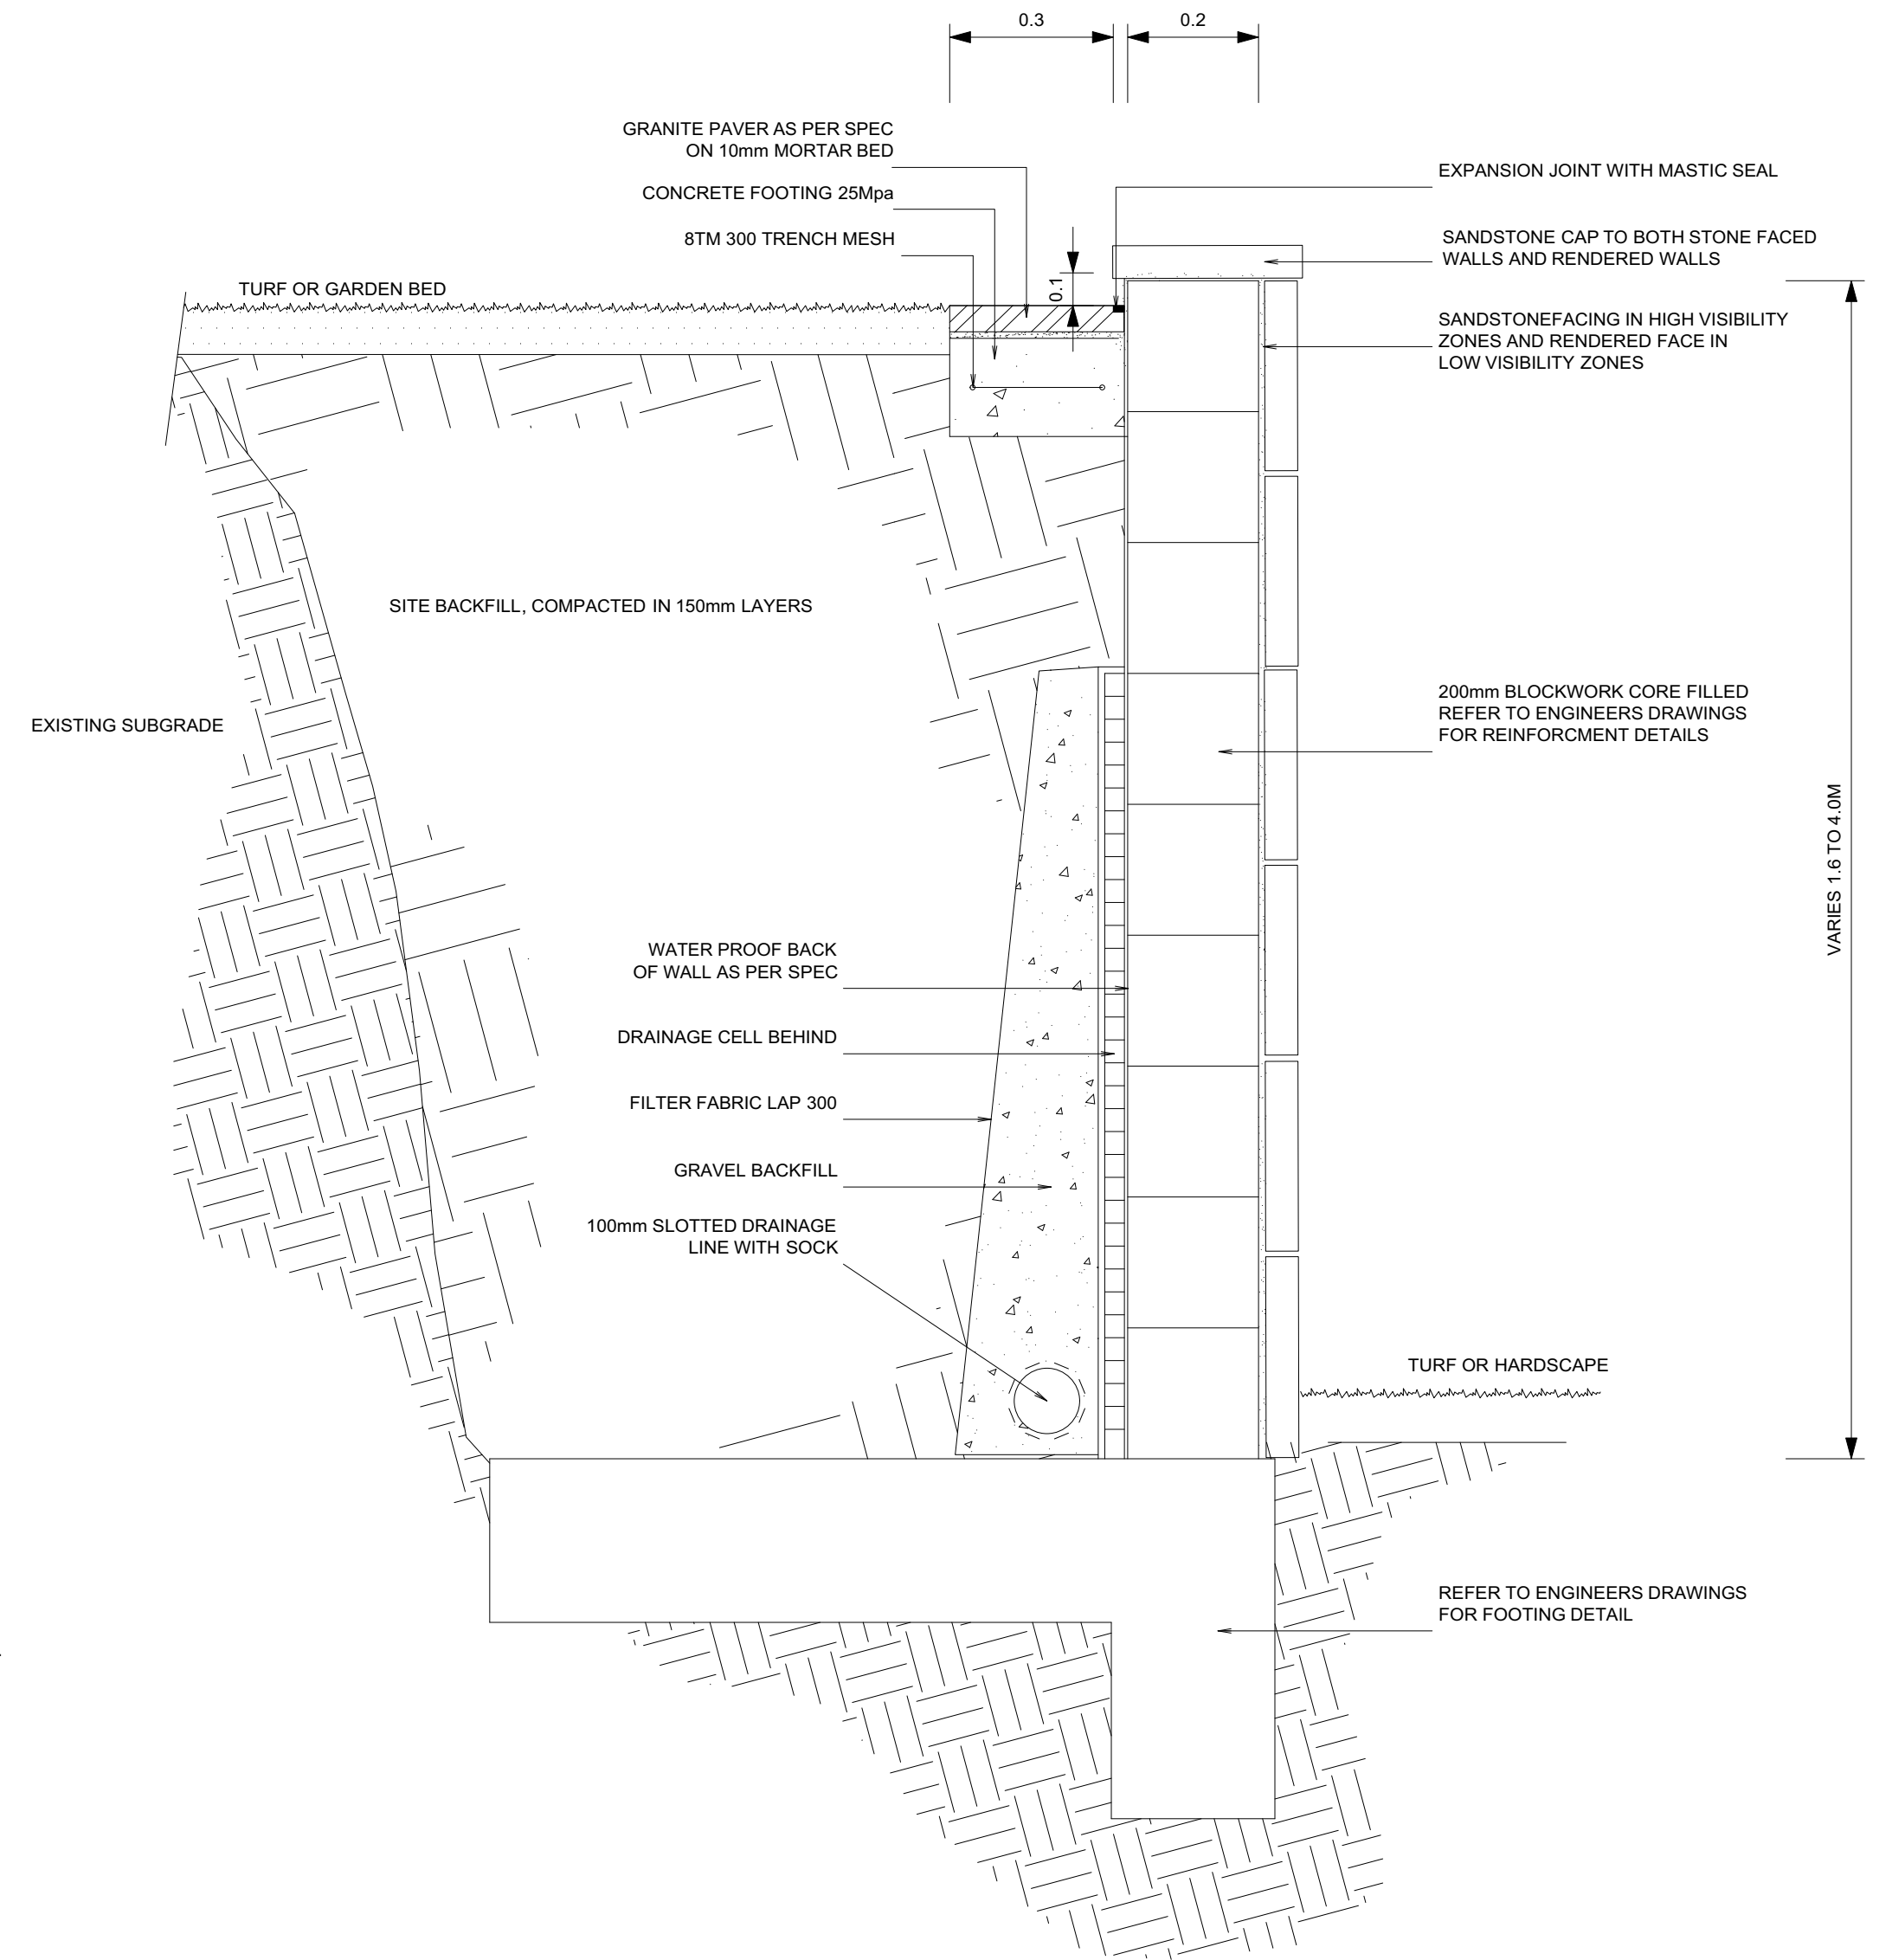

CONCRETE RETAINING WALL WITH DRAINAGE

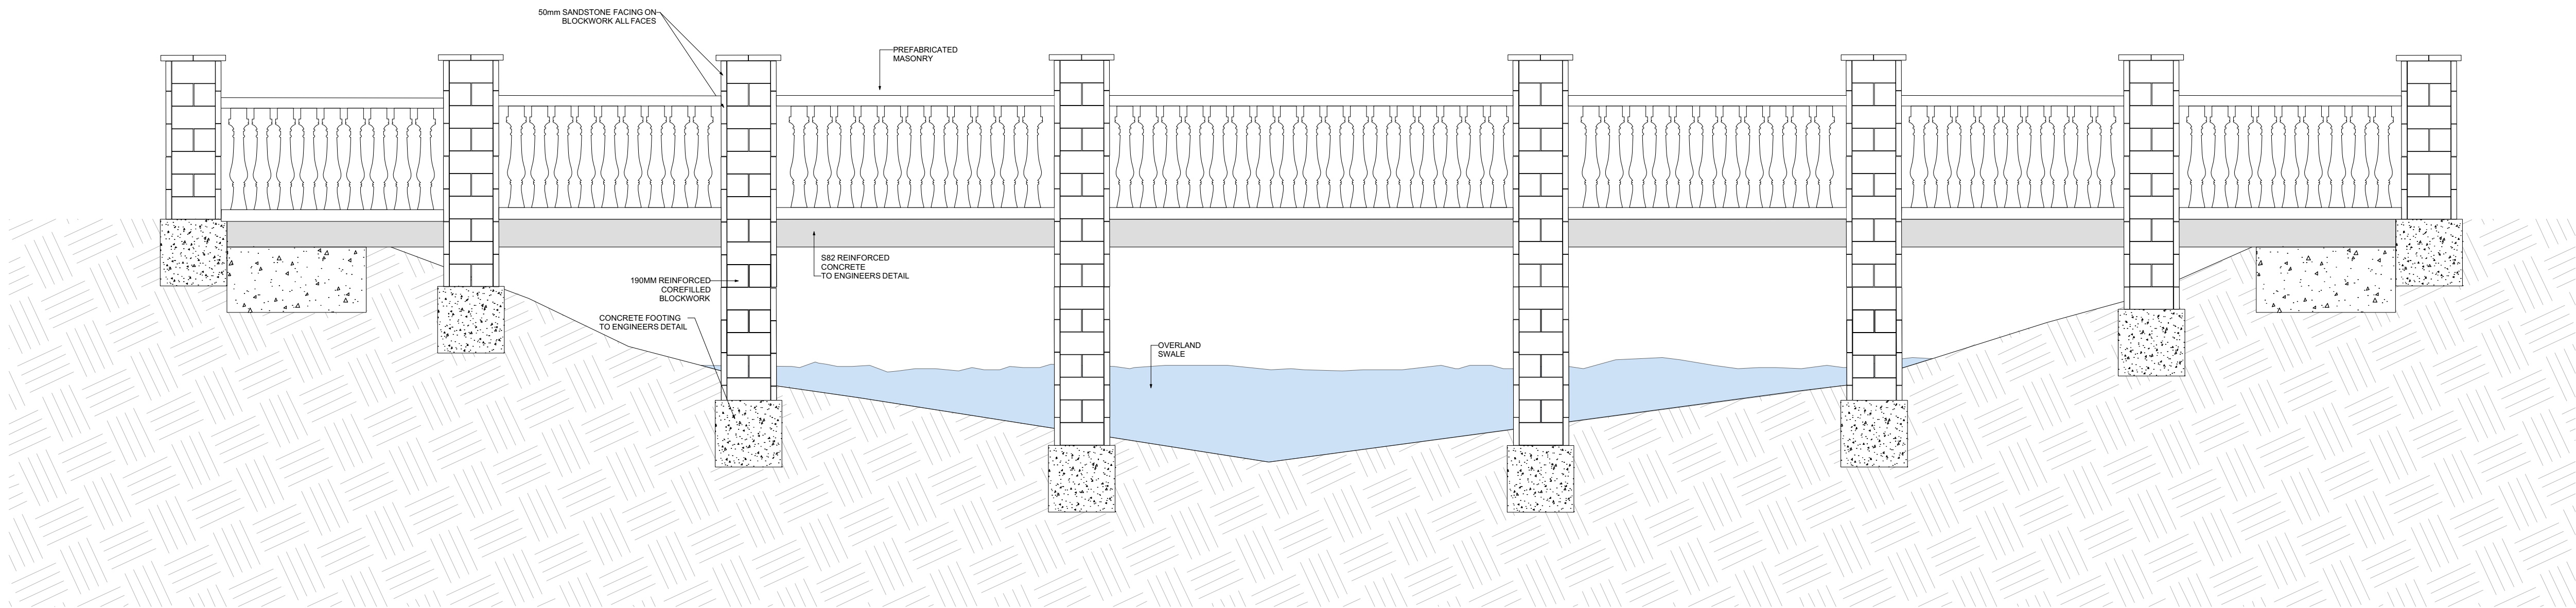

CENTRAL PEDESTRIAN BRIDGE OVER SWALE

SCALE 1:35

E	3/3/20	Site Revision Updates
D	24/2/20	Site Revision Updates
C	4/12/19	COUNCIL RFI UPDATES
B	16/10/19	Updates
A	15/10/19	Deferred Commencement

ISSUE	DATE	REVISION
NOTE	DO NOT SCALE FROM DRAWING. USE FIGURED DIMENSIONS ONLY.	CHECK ALL DIMENSIONS ON SITE BEFORE ANY MANUFACTURE OR CONSTRUCTION

FILE NAME
NBL201707BAPS_200402.vwx

PROJECT:
BAPS Temple DA Deferred Commencement

ADDRESS
230-242 Aldington Rd, Kemps Creek

CLIENT
BAPS Swaminarayan Sanstha, Australia Ltd


DRAWING
Details Bridge & Walls



PROJECT #	BAPS TEMPLE	DWG #	REV
DATE	3/4/20		
SCALE @ A1	1:100	L.15	E
DRAWN	JJ	CHECKED	NB

Nicholas Bray Landscapes
PO Box 323 Moss Vale NSW 2577 Australia
M: 0417 278 267 W: www.nicholasbray.net.au

471 Argyle Street Moss Vale
ABN: 25001055205
E: contact@nicholasbray.net.au

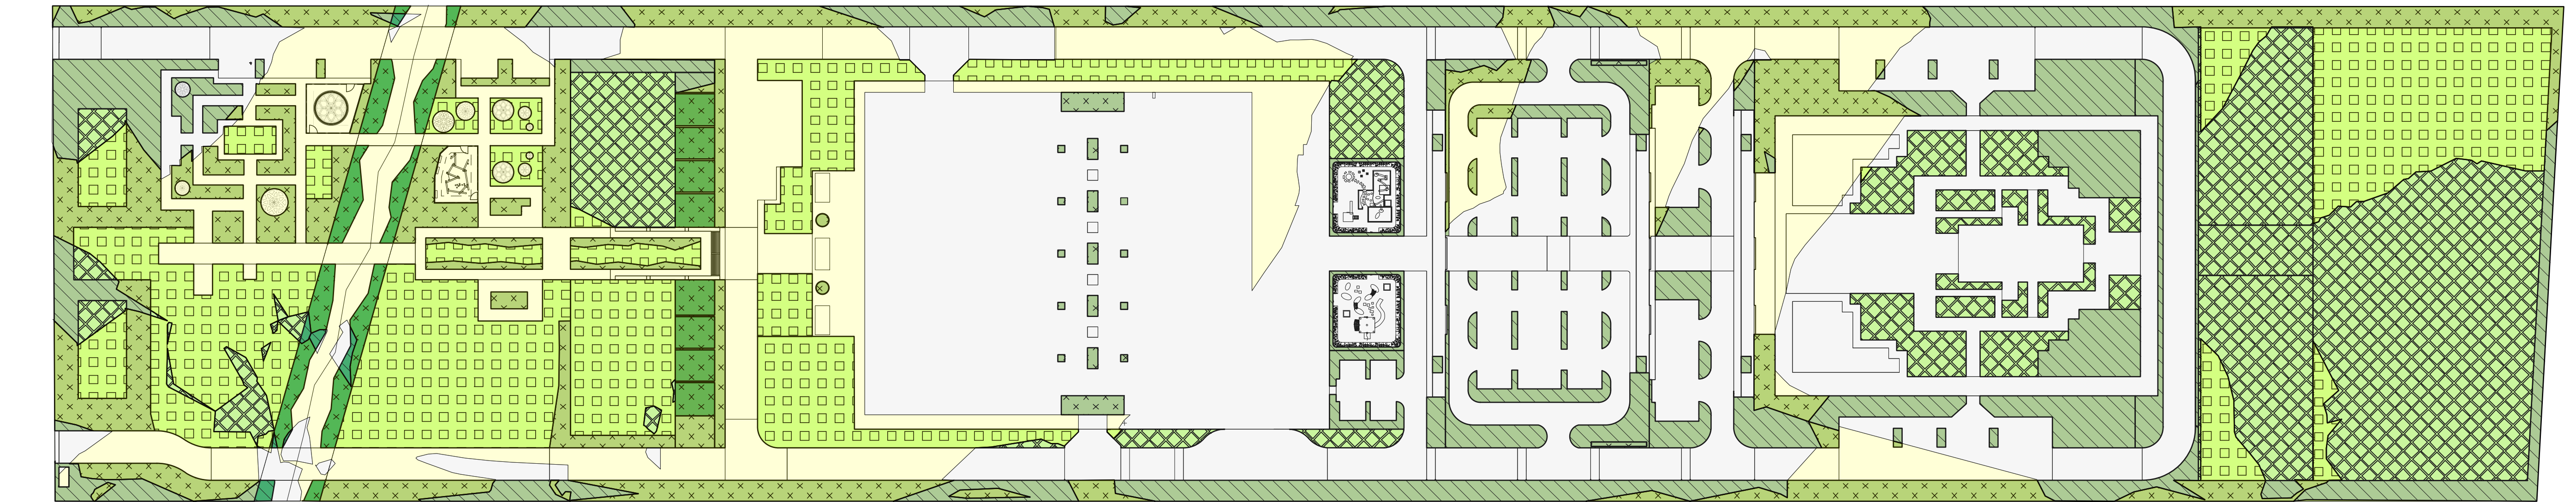

-
GARDEN BEDS FILL
-
LAWN FILL
-
CUT
-
FILL
-
GARDEN BEDS REQUIRING ADDITIONAL 300MM TOPSOIL TO COMPENSATE FOR CUT
-
LAWN REQUIRING ADDITIONAL 150MM TOPSOIL TO COMPENSATE FOR CUT

E	3/3/20	Site Revision Updates
D	24/2/20	Site Revision Updates
C	4/12/19	COUNCIL RFI UPDATES
B	16/10/19	Updates
A	15/10/19	Deferred Commencement

NOTE DO NOT SCALE FROM DRAWING. USE FIGURED DIMENSIONS ONLY.
CHECK ALL DIMENSIONS ON SITE BEFORE ANY MANUFACTURE OR CONSTRUCTION

FILE NAME
NBL201707BAPS_200402.vwx

PROJECT

BAPS Temple DA Deferred Commencement

ADDRESS
230-242 Aldington Rd, Kemps Creek

CLIENT
BAPS Swaminarayan Sanstha, Australia Ltd

DRAWING

Cut and Fill, Soil Distribution




PROJECT #

BAPS TEMPLE


DATE	3/4/20	DWG #	REV
SCALE @ A1	1:1000	L.16	E
DRAWN JJ	CHKD		

Nicholas Bray Landscapes 471 Argyle Street Moss Vale
PO Box 323 Moss Vale NSW 2577 Australia ABN: 25001055205
M: 0417 278 267 W: www.nicholasbray.net.au E: contact@nicholasbray.net.au

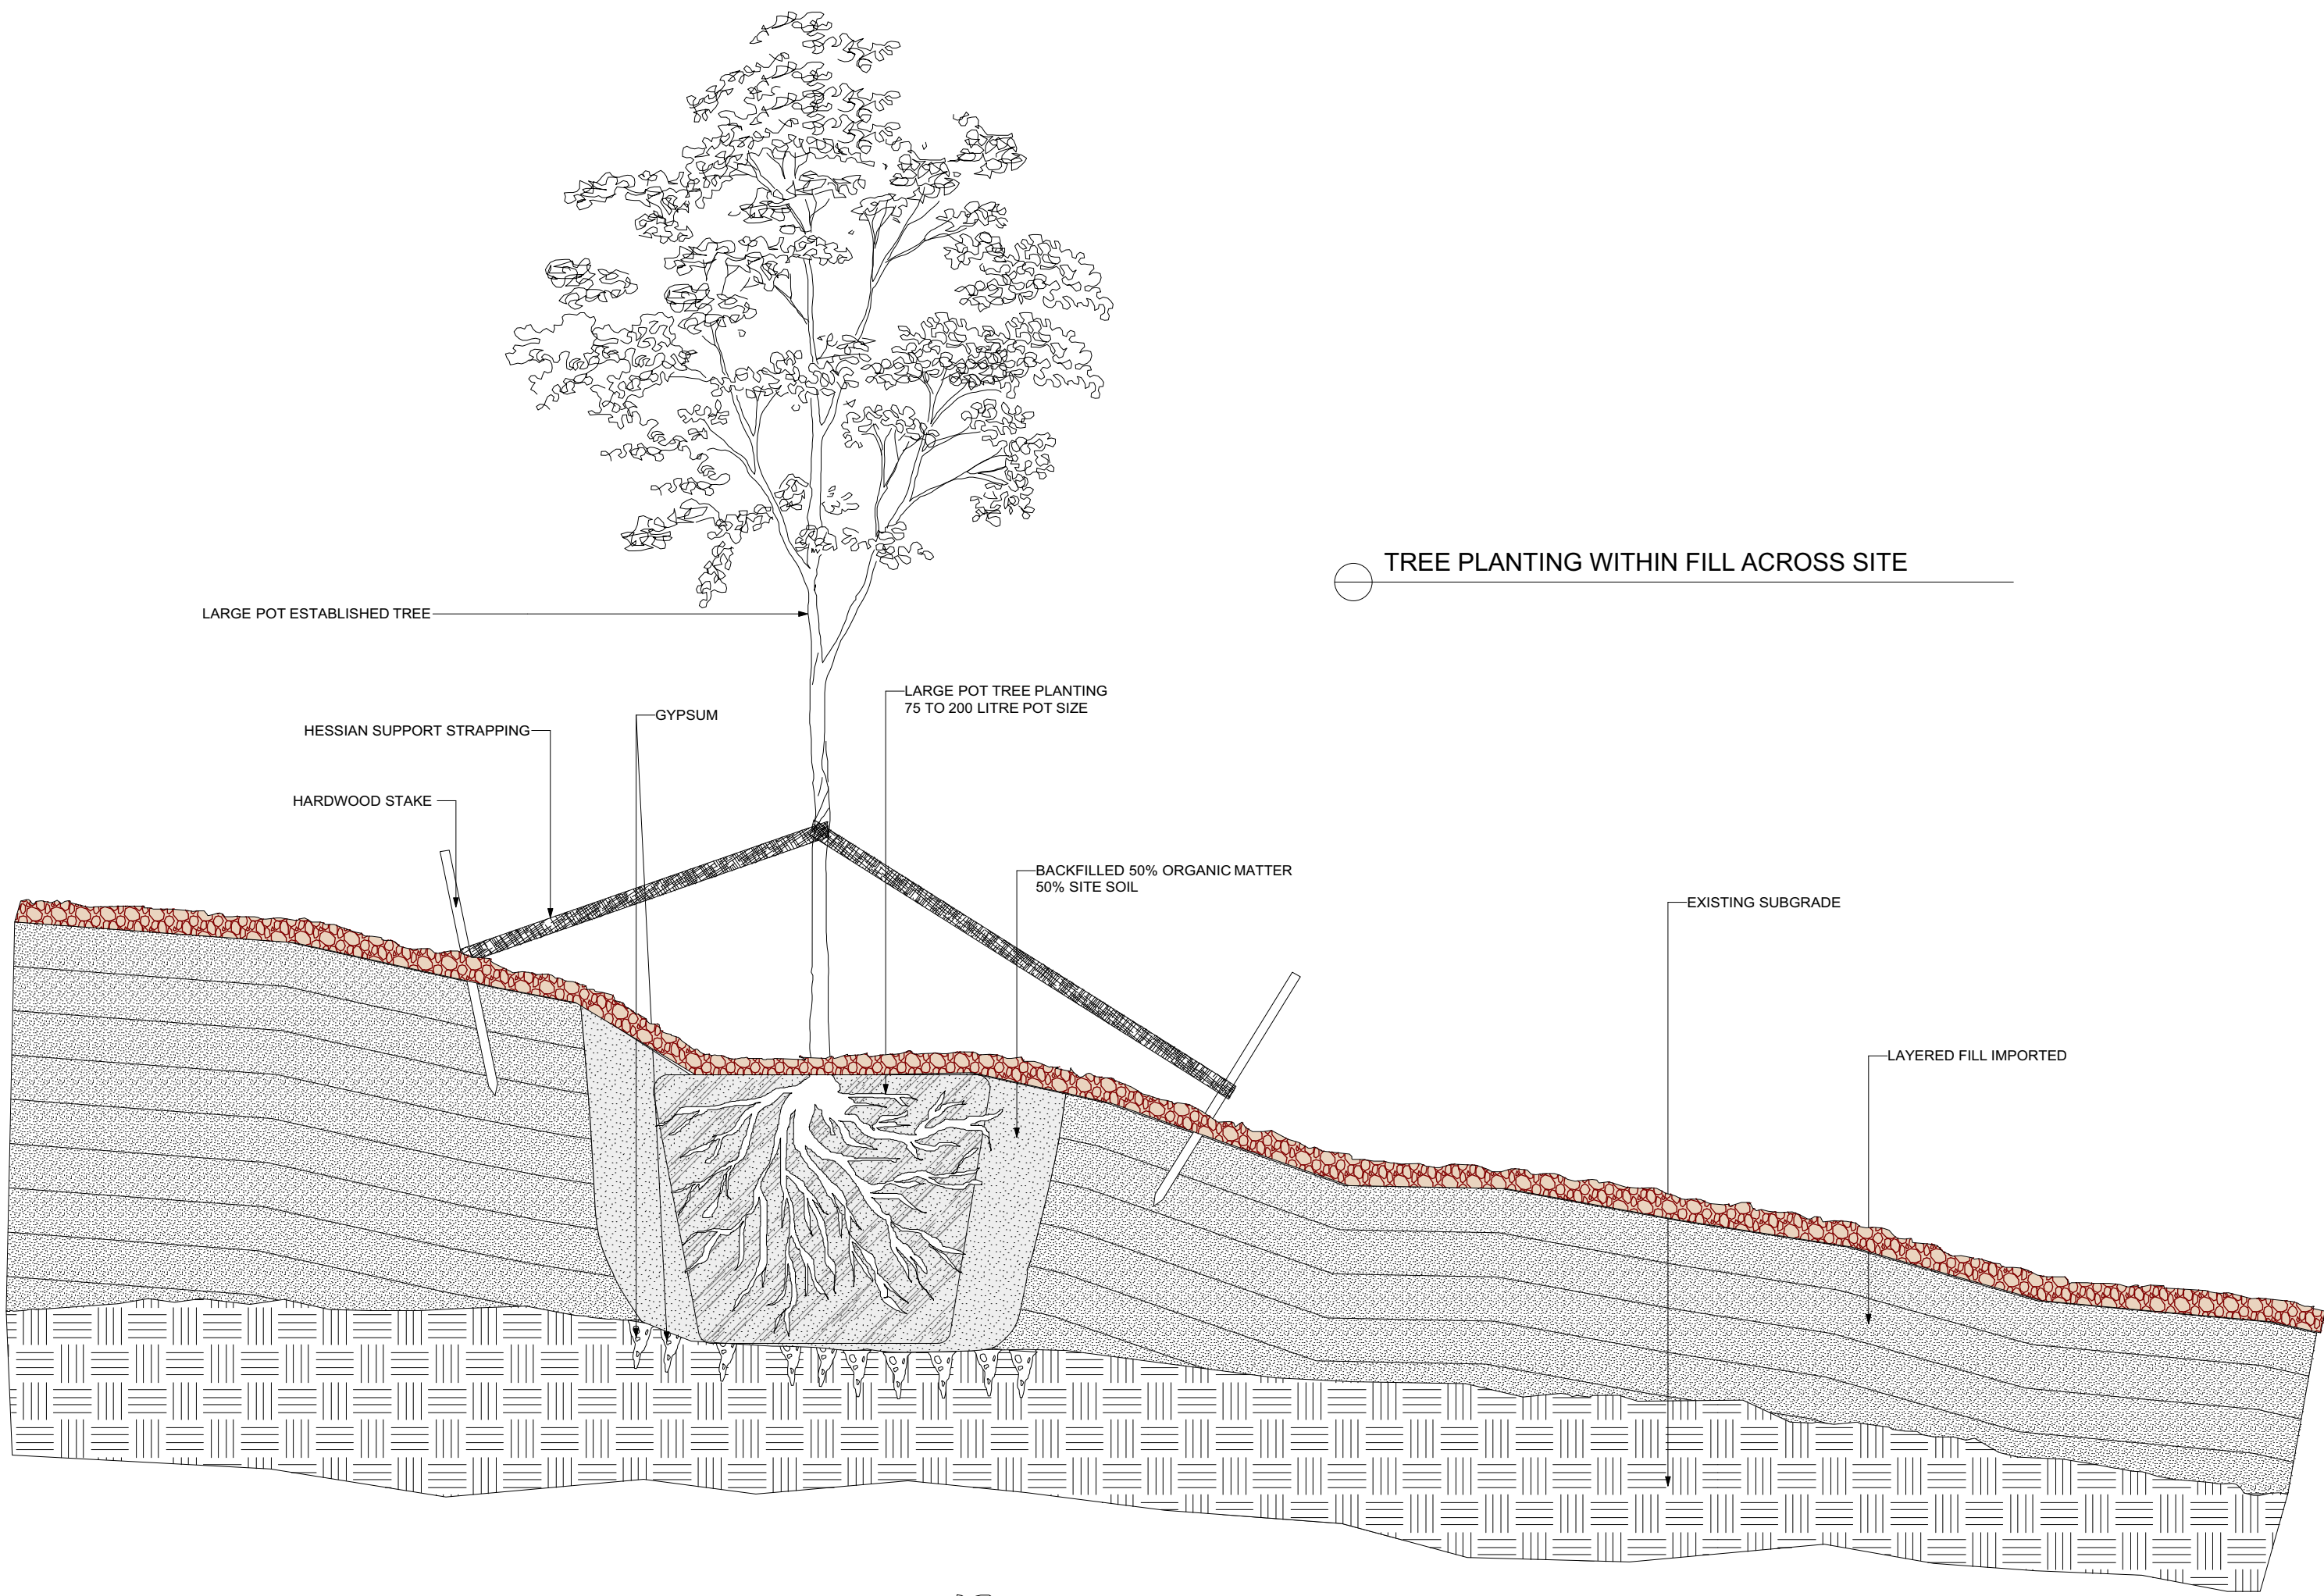


TREE PLANTING WITHIN FILL ACROSS SITE

STRUCTURAL SOIL SYSTEMS EMPLOYED IN THE CAR PARK AND PAVED AREAS OF THE SITE WILL ENSURE THE LARGER TREES WILL FLOURISH AND MAINTAIN STABLE NON DESTRUCTIVE GROWTH OVER THEIR LIFETIME

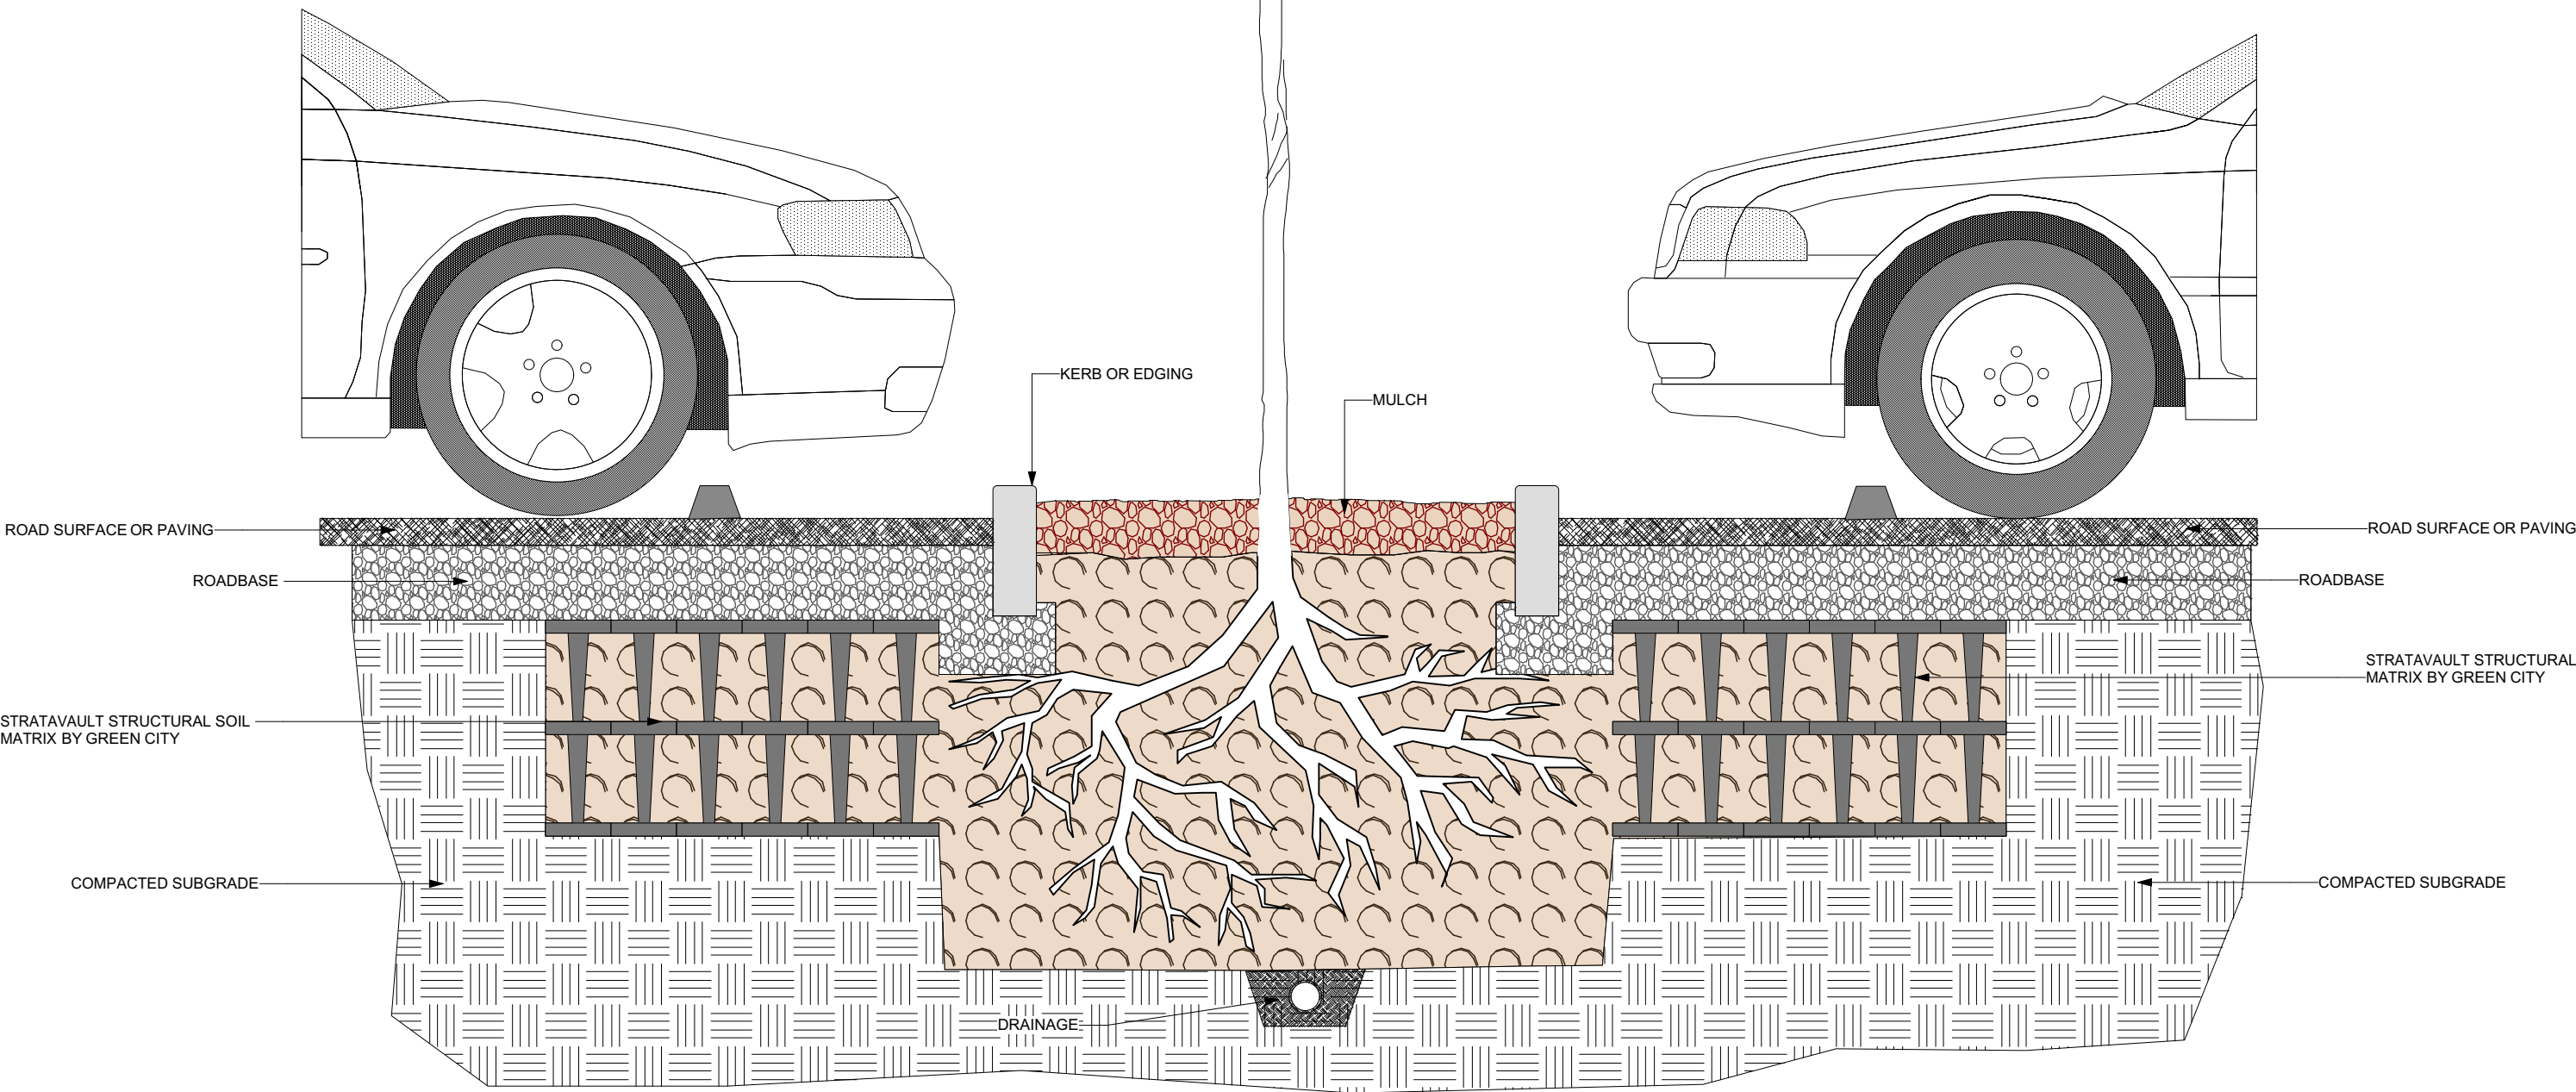

STRUCTURAL SOIL MATRIX - STRATAVAULT

SCALE 1:15

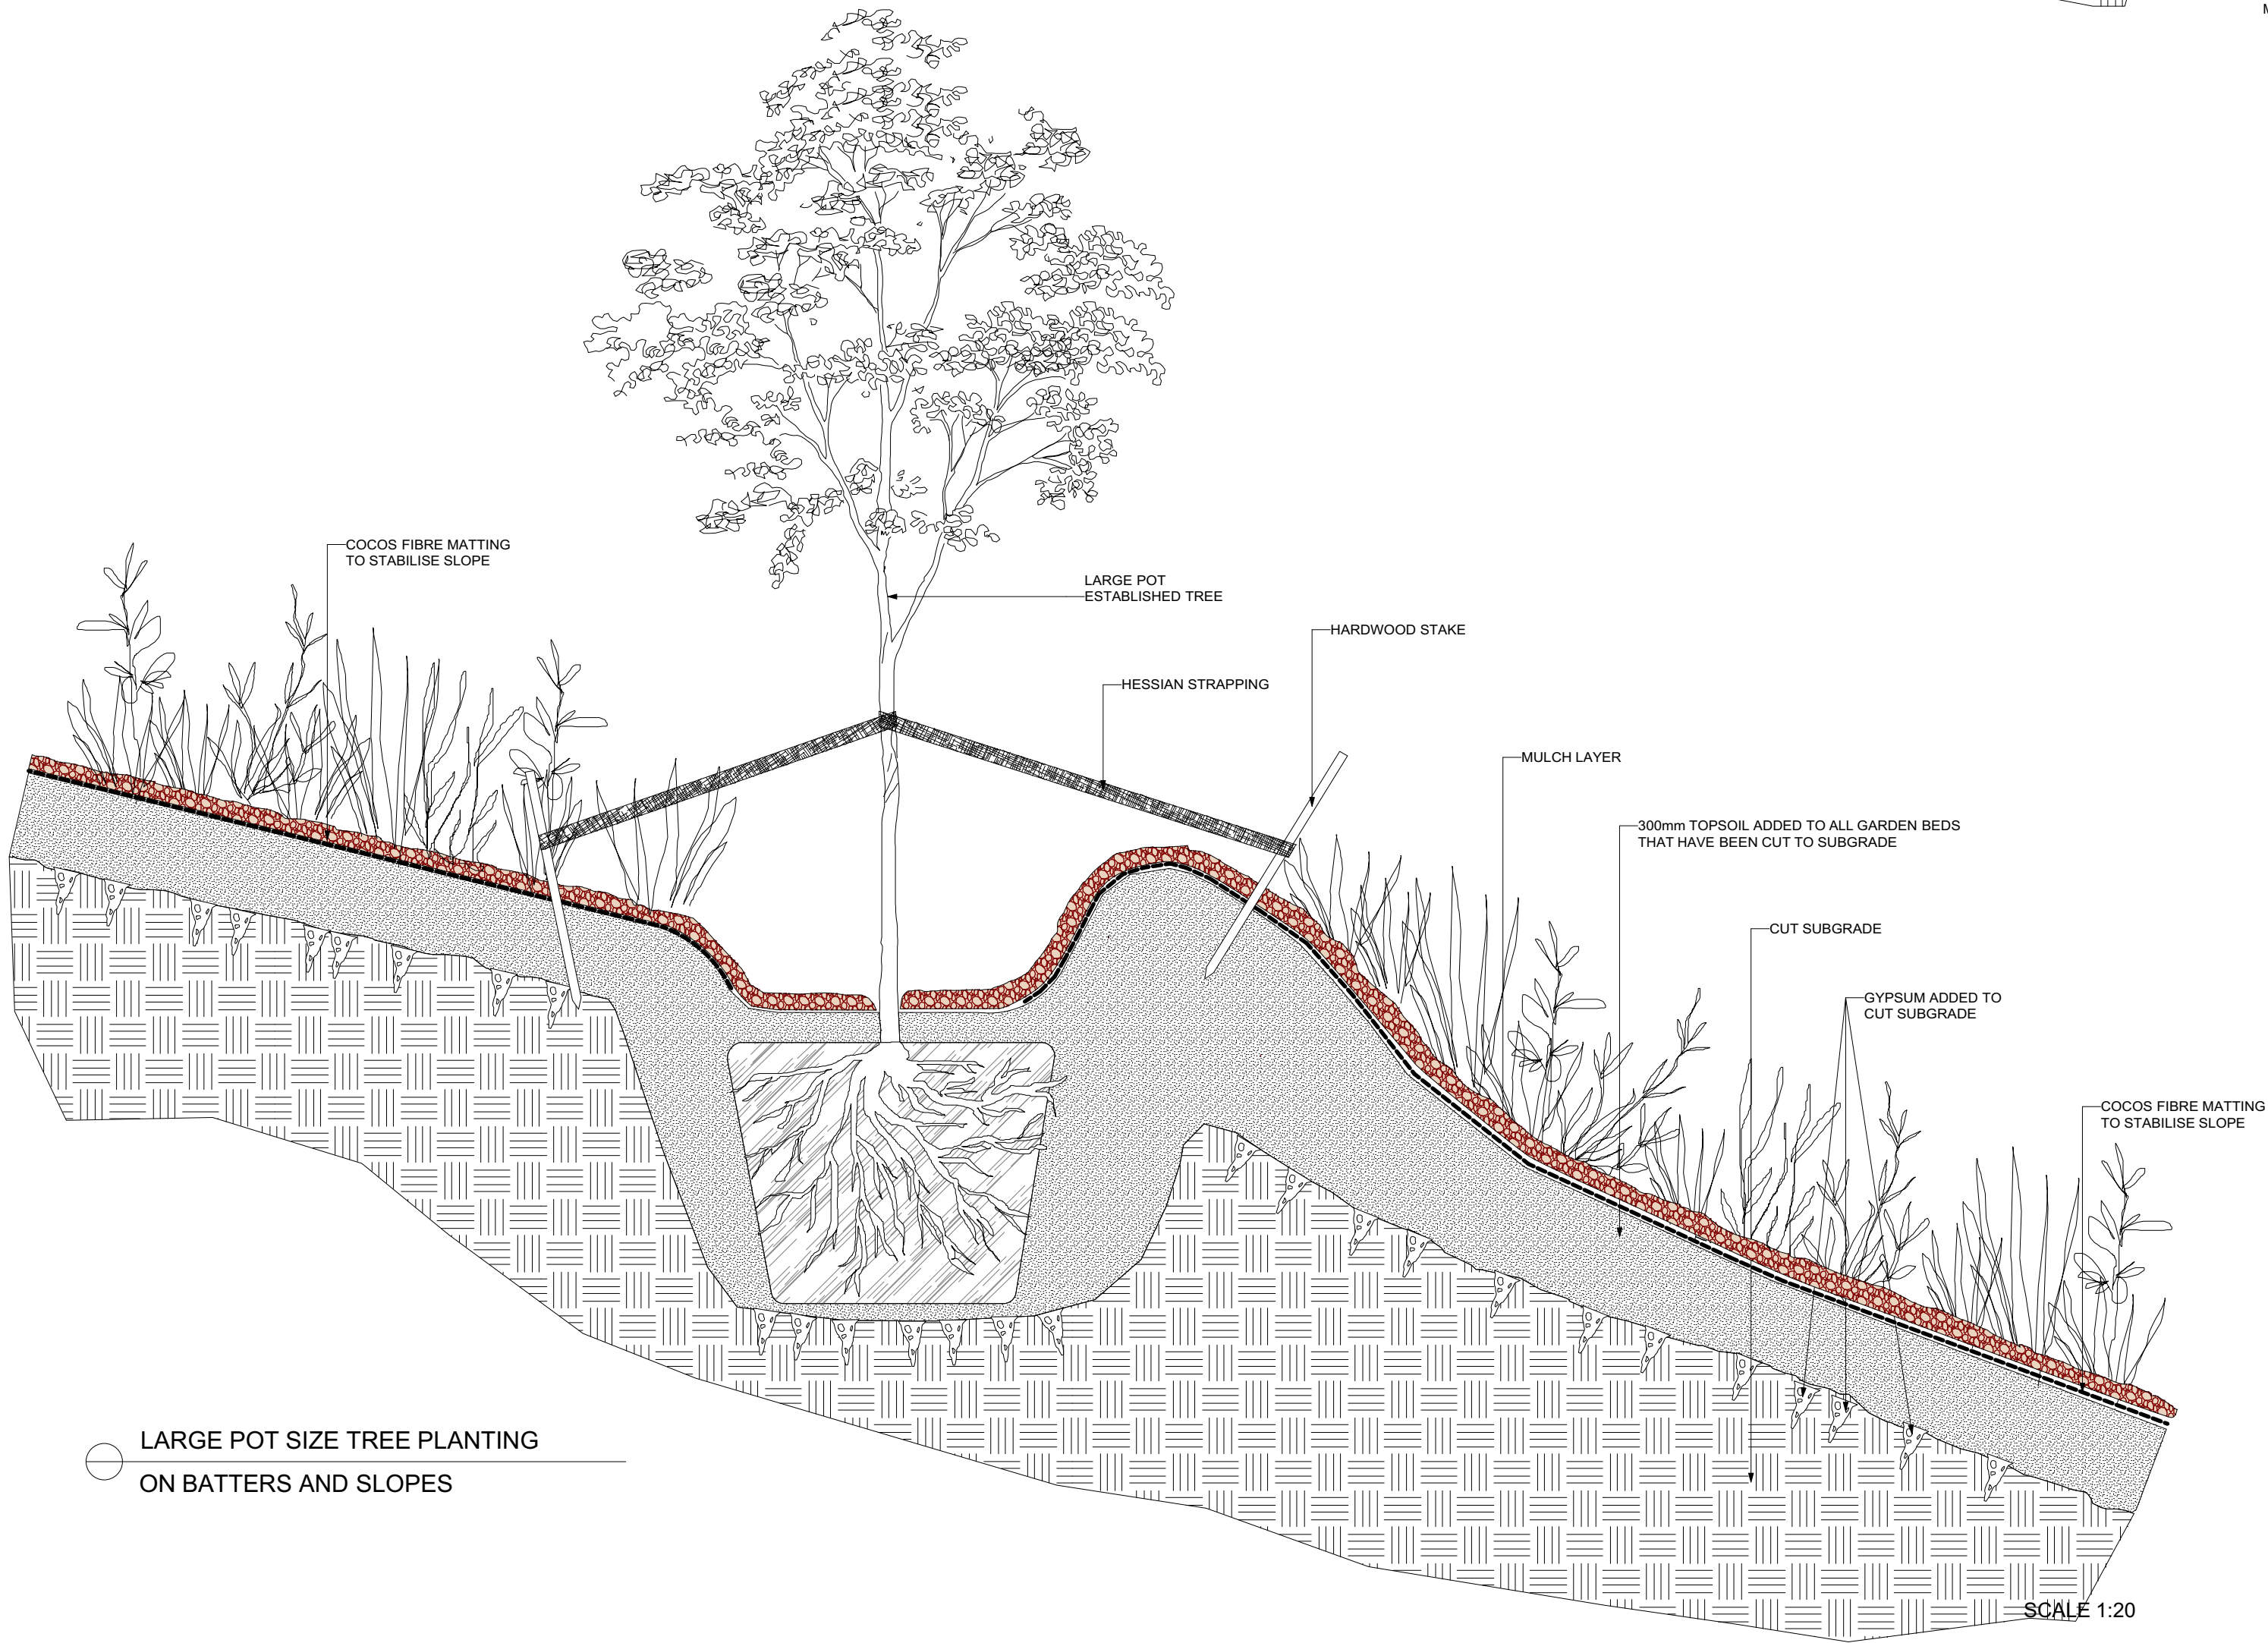

LARGE POT SIZE TREE PLANTING ON BATTERS AND SLOPES

SCALE 1:20



STRATA VAULT OPEN CAGE MATRIX ALLOWS ROOT GROWTH AND PROVIDES STABILITY FOR ROADWAY AND PAVING

E	3/3/20	Site Revision Updates
D	24/2/20	Site Revision Updates
C	4/12/19	COUNCIL RFI UPDATES
B	16/10/19	Updates
A	15/10/19	Deferred Commencement

NOTE: DO NOT SCALE FROM DRAWING. USE FIGURED DIMENSIONS ONLY. CHECK ALL DIMENSIONS ON SITE BEFORE ANY MANUFACTURE OR CONSTRUCTION

FILE NAME: NBL201707BAPS_200402.vwx

PROJECT: BAPS Temple DA Deferred Commencement

ADDRESS: 230-242 Aldington Rd, Kemps Creek

CLIENT: BAPS Swaminarayan Sanstha, Australia Ltd

DRAWING: Details Structural Soil & Graded Gardens



PROJECT #	BAPS TEMPLE	DWG #	REV
DATE	3/4/20		
SCALE @ A1	As Shown	L.17	E
DRAWN	JJ	CHECKED	NB

Nicholas Bray Landscapes
PO Box 323 Moss Vale NSW 2577 Australia
M: 0417 278 267 W: www.nicholasbray.net.au


471 Argyle Street Moss Vale
ABN: 25001055205
E: contact@nicholasbray.net.au

CENTRAL FACILITIES
NORTHERN ELEVATION

KITCHEN, DINING AND CLASSROOM
BUILDING



SABA HALL
BUILDING

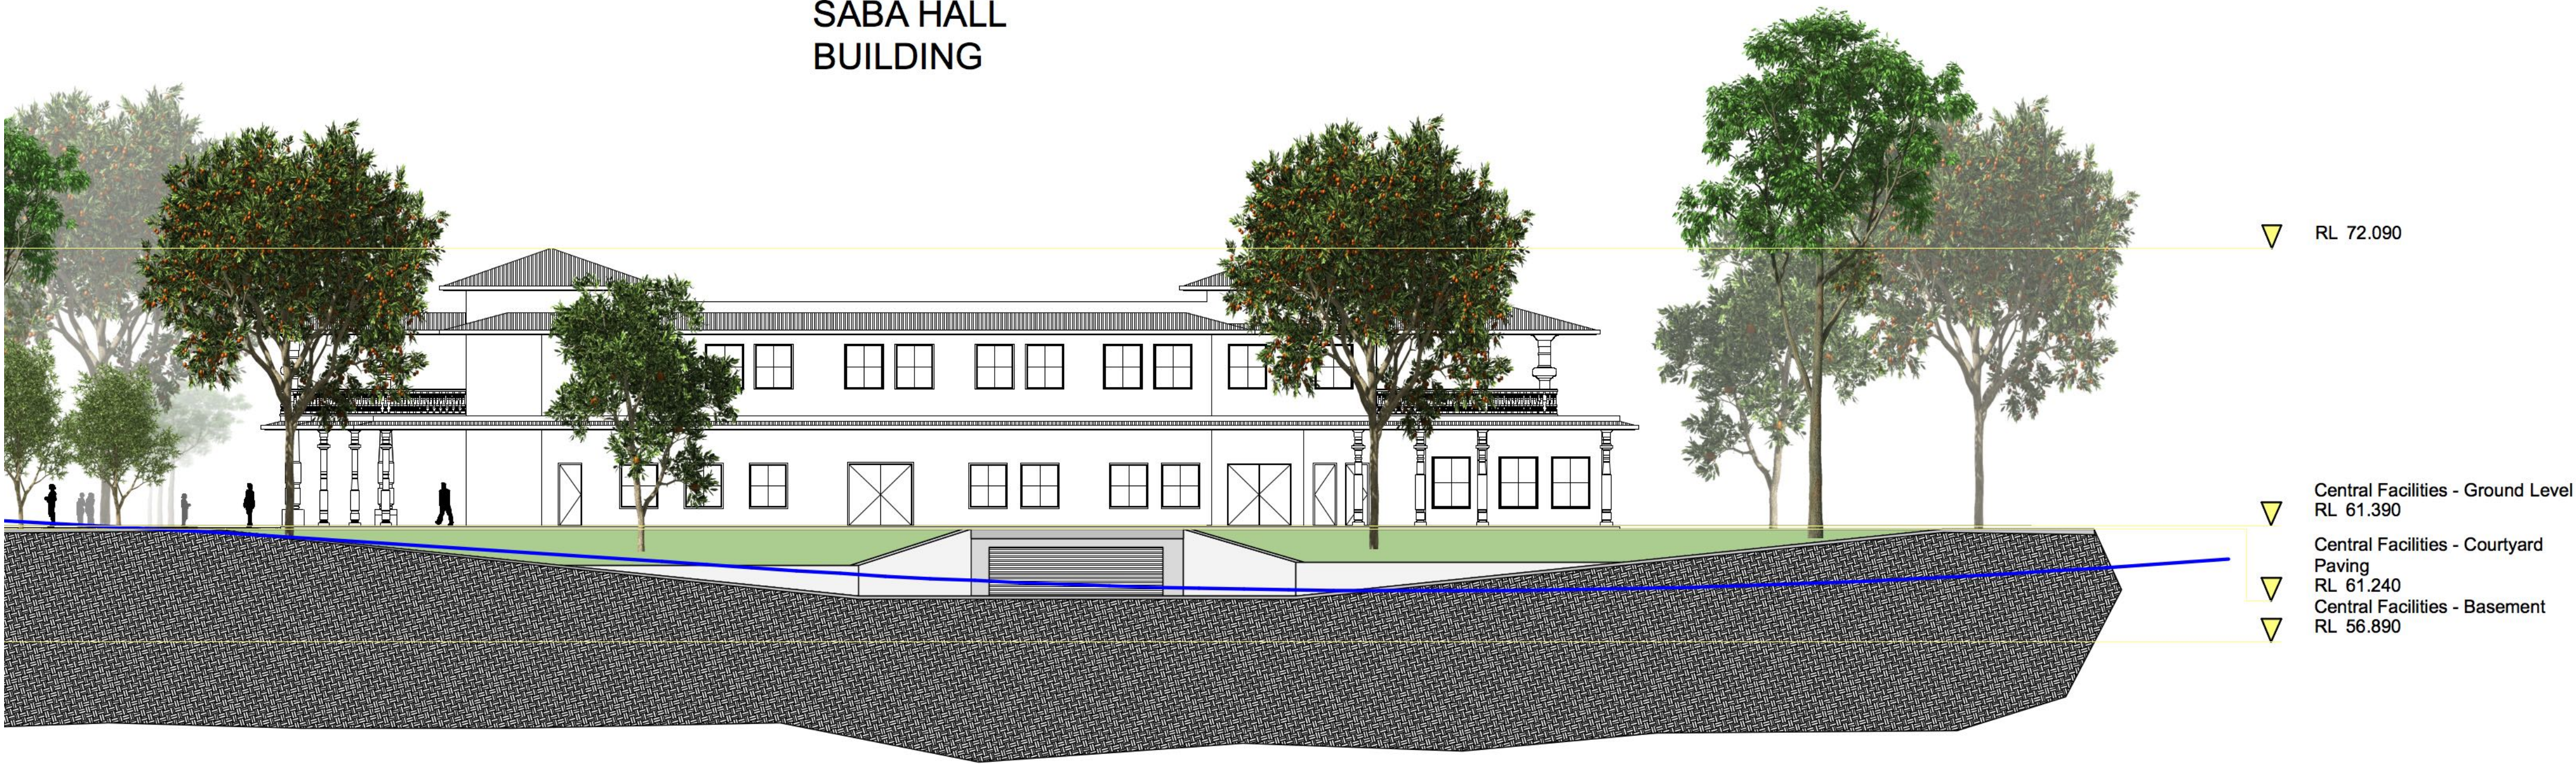

E	3/3/20	Site Revision Updates
D	24/2/20	Site Revision Updates
C	4/12/19	COUNCIL RFI UPDATES
B	16/10/19	Updates
A	15/10/19	Deferred Commencement

ISSUE	DATE	REVISION
NOTE: DO NOT SCALE FROM DRAWING. USE FIGURED DIMENSIONS ONLY. CHECK ALL DIMENSIONS ON SITE BEFORE ANY MANUFACTURE OR CONSTRUCTION		

FILE NAME
NBL201707BAPS_200402.vwx

PROJECT:
BAPS Temple DA Deferred Commencement

ADDRESS
230-242 Aldington Rd, Kemps Creek

CLIENT
BAPS Swaminarayan Sanstha, Australia Ltd

DRAWING
Tree Impact Elevations Central



PROJECT # BAPS TEMPLE		
DATE 3/4/20	DWG #	REV
SCALE @ A1 L.18	E	
DRAWN JJ	CHKD NB	

Nicholas Bray Landscapes
PO Box 323 Moss Vale NSW 2577 Australia
M: 0417 278 267 W: www.nicholasbray.net.au

471 Argyle Street Moss Vale
ABN: 25001055205
E: contact@nicholasbray.net.au