KEY PLAN

SCALE 1:1500

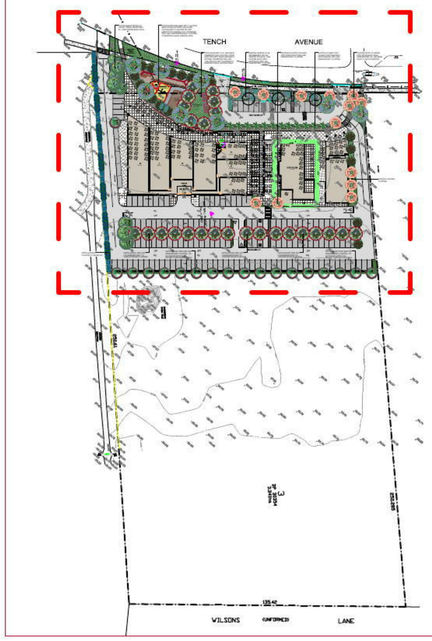

LEGEND & SCHEDULE

Note: *Landscape Contractor to confirm plant quantities with Landscape Architect prior to ordering*

Native Trees

Cupaniopsis anacardioides
Tuckeroo (Native)
Pot size: 75Lt
Mature H x S: 10m x 5m
Qty Required: tba

Tristaniopis 'Luscious'
Luscious Watergum (Native)
Pot size: 75Lt
Mature H x S: 8-10m x 4-5m
Qty Required: tba

Corymbia maculata
Spotted Gum (Native)
Pot size: 75Lt
Mature H x S: 15-20m x 5-8m
Qty Required: tba

Deciduous Trees

Betula pendula
Silver Birch (Exotic)
Pot size: 45Lt
Mature H x S: 10m x 4-5m
Qty Required: tba

Pyrus 'Chanticleer'
Ornamental Pear (Exotic)
Pot size: 100Lt
Mature H x S: 11m x 5m
Qty Required: tba

Jacaranda mimosifolia
Jacaranda (Exotic)
Pot size: 100Lt
Mature H x S: 10m x 6m
Qty Required: tba

Palms

Archontophoenix cunninghamiana
Bangalow Palm (Native)
Pot size: 1m trunks
Mature H x S: 6-10m x 3m
Qty Required: tba

Screening Plants

Elaeocarpus reticulatus
Blueberry Ash (Native)
Pot size: 300mm
Mature H x S: 5-8m x 3-4m
Qty Required: tba

Syzygium luehmannii
Small Leafed Lilly Pilly (Native)
Pot size: 300mm
Mature H x S: 4-6m x 2-3m
Qty Required: tba

Shrubs / Hedges

Westringia fruticosa
Coastal Rosemary (Native)
Pot size: 200mm
Mature H x S: 2m x 2m
Qty Required: tba

Syzygium 'Cascade'
Cascade Lilly Pilly (Native)
Pot size: 200mm
Mature H x S: 2.5m x 1.5m
Qty Required: tba

Feature Plants

Doryanthes excelsa
Gymea Lily (Native)
Pot size: 200mm
Mature H x S: 1.5m x 1.5m
Qty Required: tba

Crinum pedunculatum
Swamp Lily (Native)
Pot size: 200mm
Mature H x S: 1m x 1m
Qty Required: tba

Grasses / Groundcovers

Dietes grandiflora
Wild Iris (Exotic)
Pot size: 150mm
Mature H x S: 700mm x 700mm
Qty Required: tba

Lomandra longifolia
Mat Rush (Native)
Pot size: 150mm
Mature H x S: 1m x 1m
Qty Required: tba

Lomandra 'Tanika'
Dwarf Mat Rush (Native)
Pot size: 150mm
Mature H x S: 500mm x 600mm
Qty Required: tba

Hardenbergia violacea
False Sarsparilla (Native)
Pot size: 150mm
Mature H x S: 300mm x 1m
Qty Required: tba

Poa 'Eskdale'
Eskdale Tussock Grass (Native)
Pot size: 150mm
Mature H x S: 500mm x 600mm
Qty Required: tba

Pennisetum 'Rubrum'
Puruple Swamp Foxtail (Native)
Pot size: 150mm
Mature H x S: 1m x 1m
Qty Required: tba

Other Landscape Items

Brick garden edging - refer detail

Softfall mulch material to playground selected by the client

Specified turf to graded and drained open areas as indicated - refer detail

Rubberised playground surface material - refer manufacturers detail

Paved path - final material, colour and finish selected by the client

Podium decking to playground to future detail

1.2m powder coatd black metal palisade childproof fence and gate

Trees to be removed and replaced with new landscaping

Existing trees proposed to be retained and protected

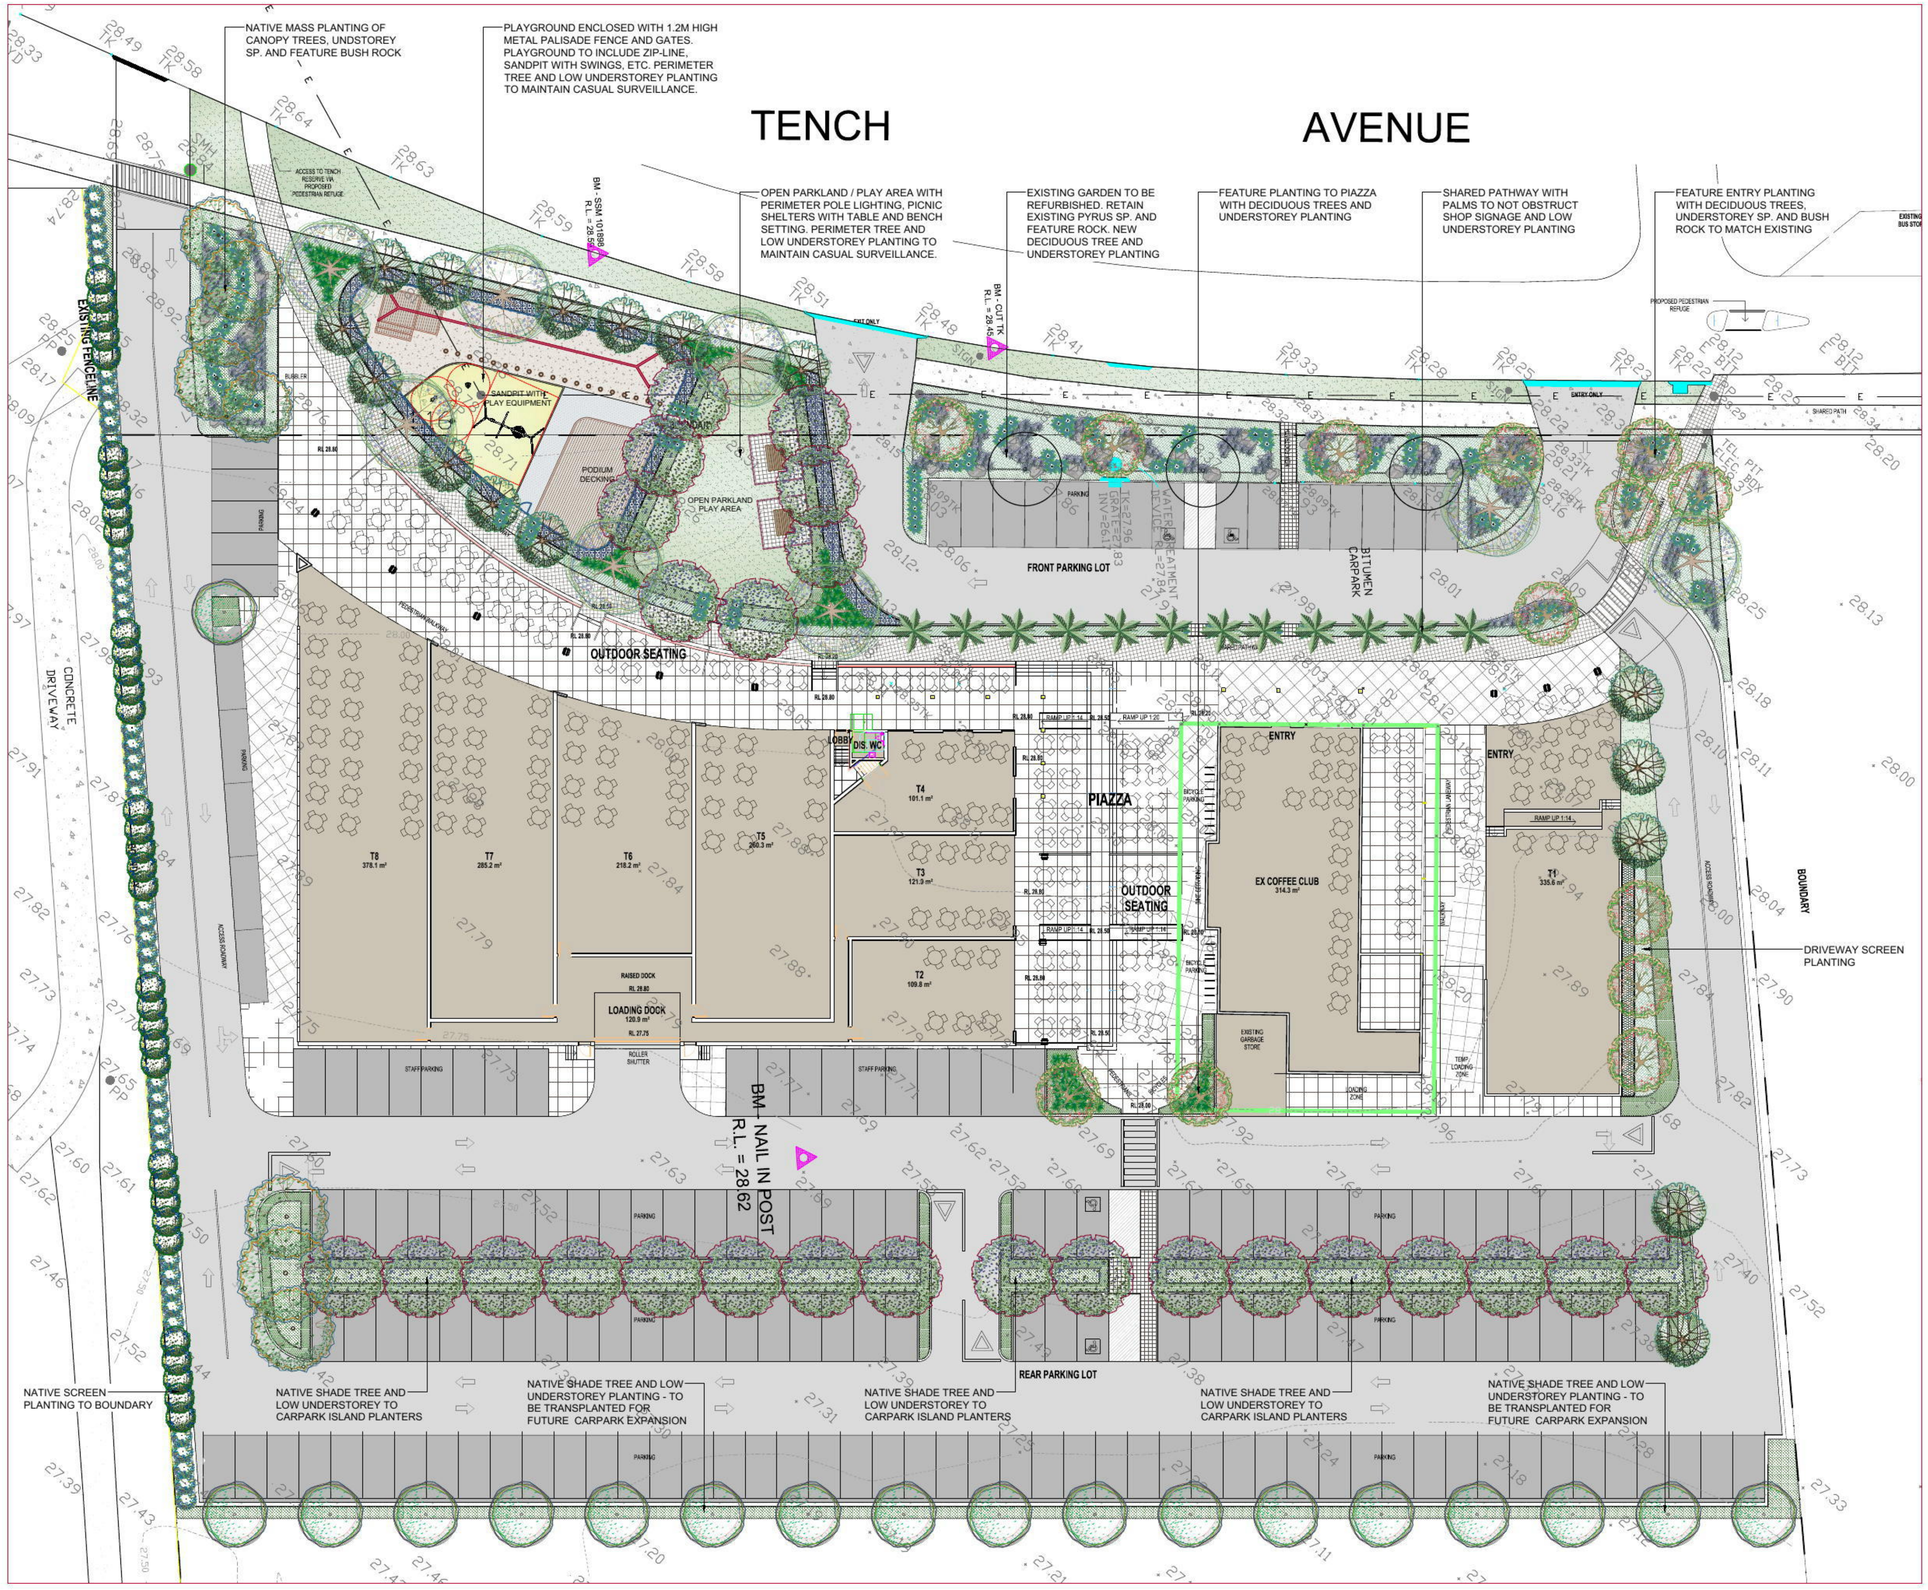

Bar Scale

N

AILA Associate

www.dialbeforeyoudig.com.au
DIAL 1100 BEFORE YOU DIG

GENERAL NOTE:

Figured dimensions take preference to scale readings. Verify all dimensions on site. FOFG plans may vary slightly in Scale to that indicated on plans. Report any discrepancies to the Landscape Architect before proceeding with the work.

© **Copyright R. L Free Landscape Architectural Services T/A CONZEPT**

This drawing is protected by copyright. All rights are reserved. Unless permitted under the Copyright Act 1968, no part of this drawing may in any form or by any means be reproduced, published, broadcast or transmitted without the prior written permission of the copyright owner.

If the Status of this drawing is not signed off for Construction it may be subject to change, alteration or amendment at the discretion of our office. If so, Conzept is not liable for any loss, damage, harm or injury whether special, consequential, direct or indirect, suffered by you or any other person as a result of your use of this drawing for construction purposes.

ARCHITECT:

LANDSCAPE ARCHITECT:

Conzept Landscape Architects

Suit 101, 506 Miller Street,
CAMMERAY NSW 2062

Phone: 9922 5312
Fax: 8209 4982
Mob: 0413 861 351

www.conzept.net.au
enquiries@conzept.net.au

COUNCIL
PENRITH CITY

CLIENT
STIMSON & BAKER PLANNING

ARCHITECT
MORSON GROUP

REV	DATE	NOTATION/AMENDMENT
A	22/10/14	Preliminary concept prepared for review

PROJECT:
PROPOSED RESTAURANT PRECINCT DEVELOPMENT
78-88 TENCH AVENUE,
JAMISTON NSW

TITLE:
LANDSCAPE PLAN

PRELIMINARY - FOR REVIEW ONLY

SCALE:	DATE:
1:250 @ A1	OCTOBER 2014

DWG.No:	ISSUE:	DRAWN:	CHECKED:
LPDA 15 - 159 / 1	A	D.G	R.F