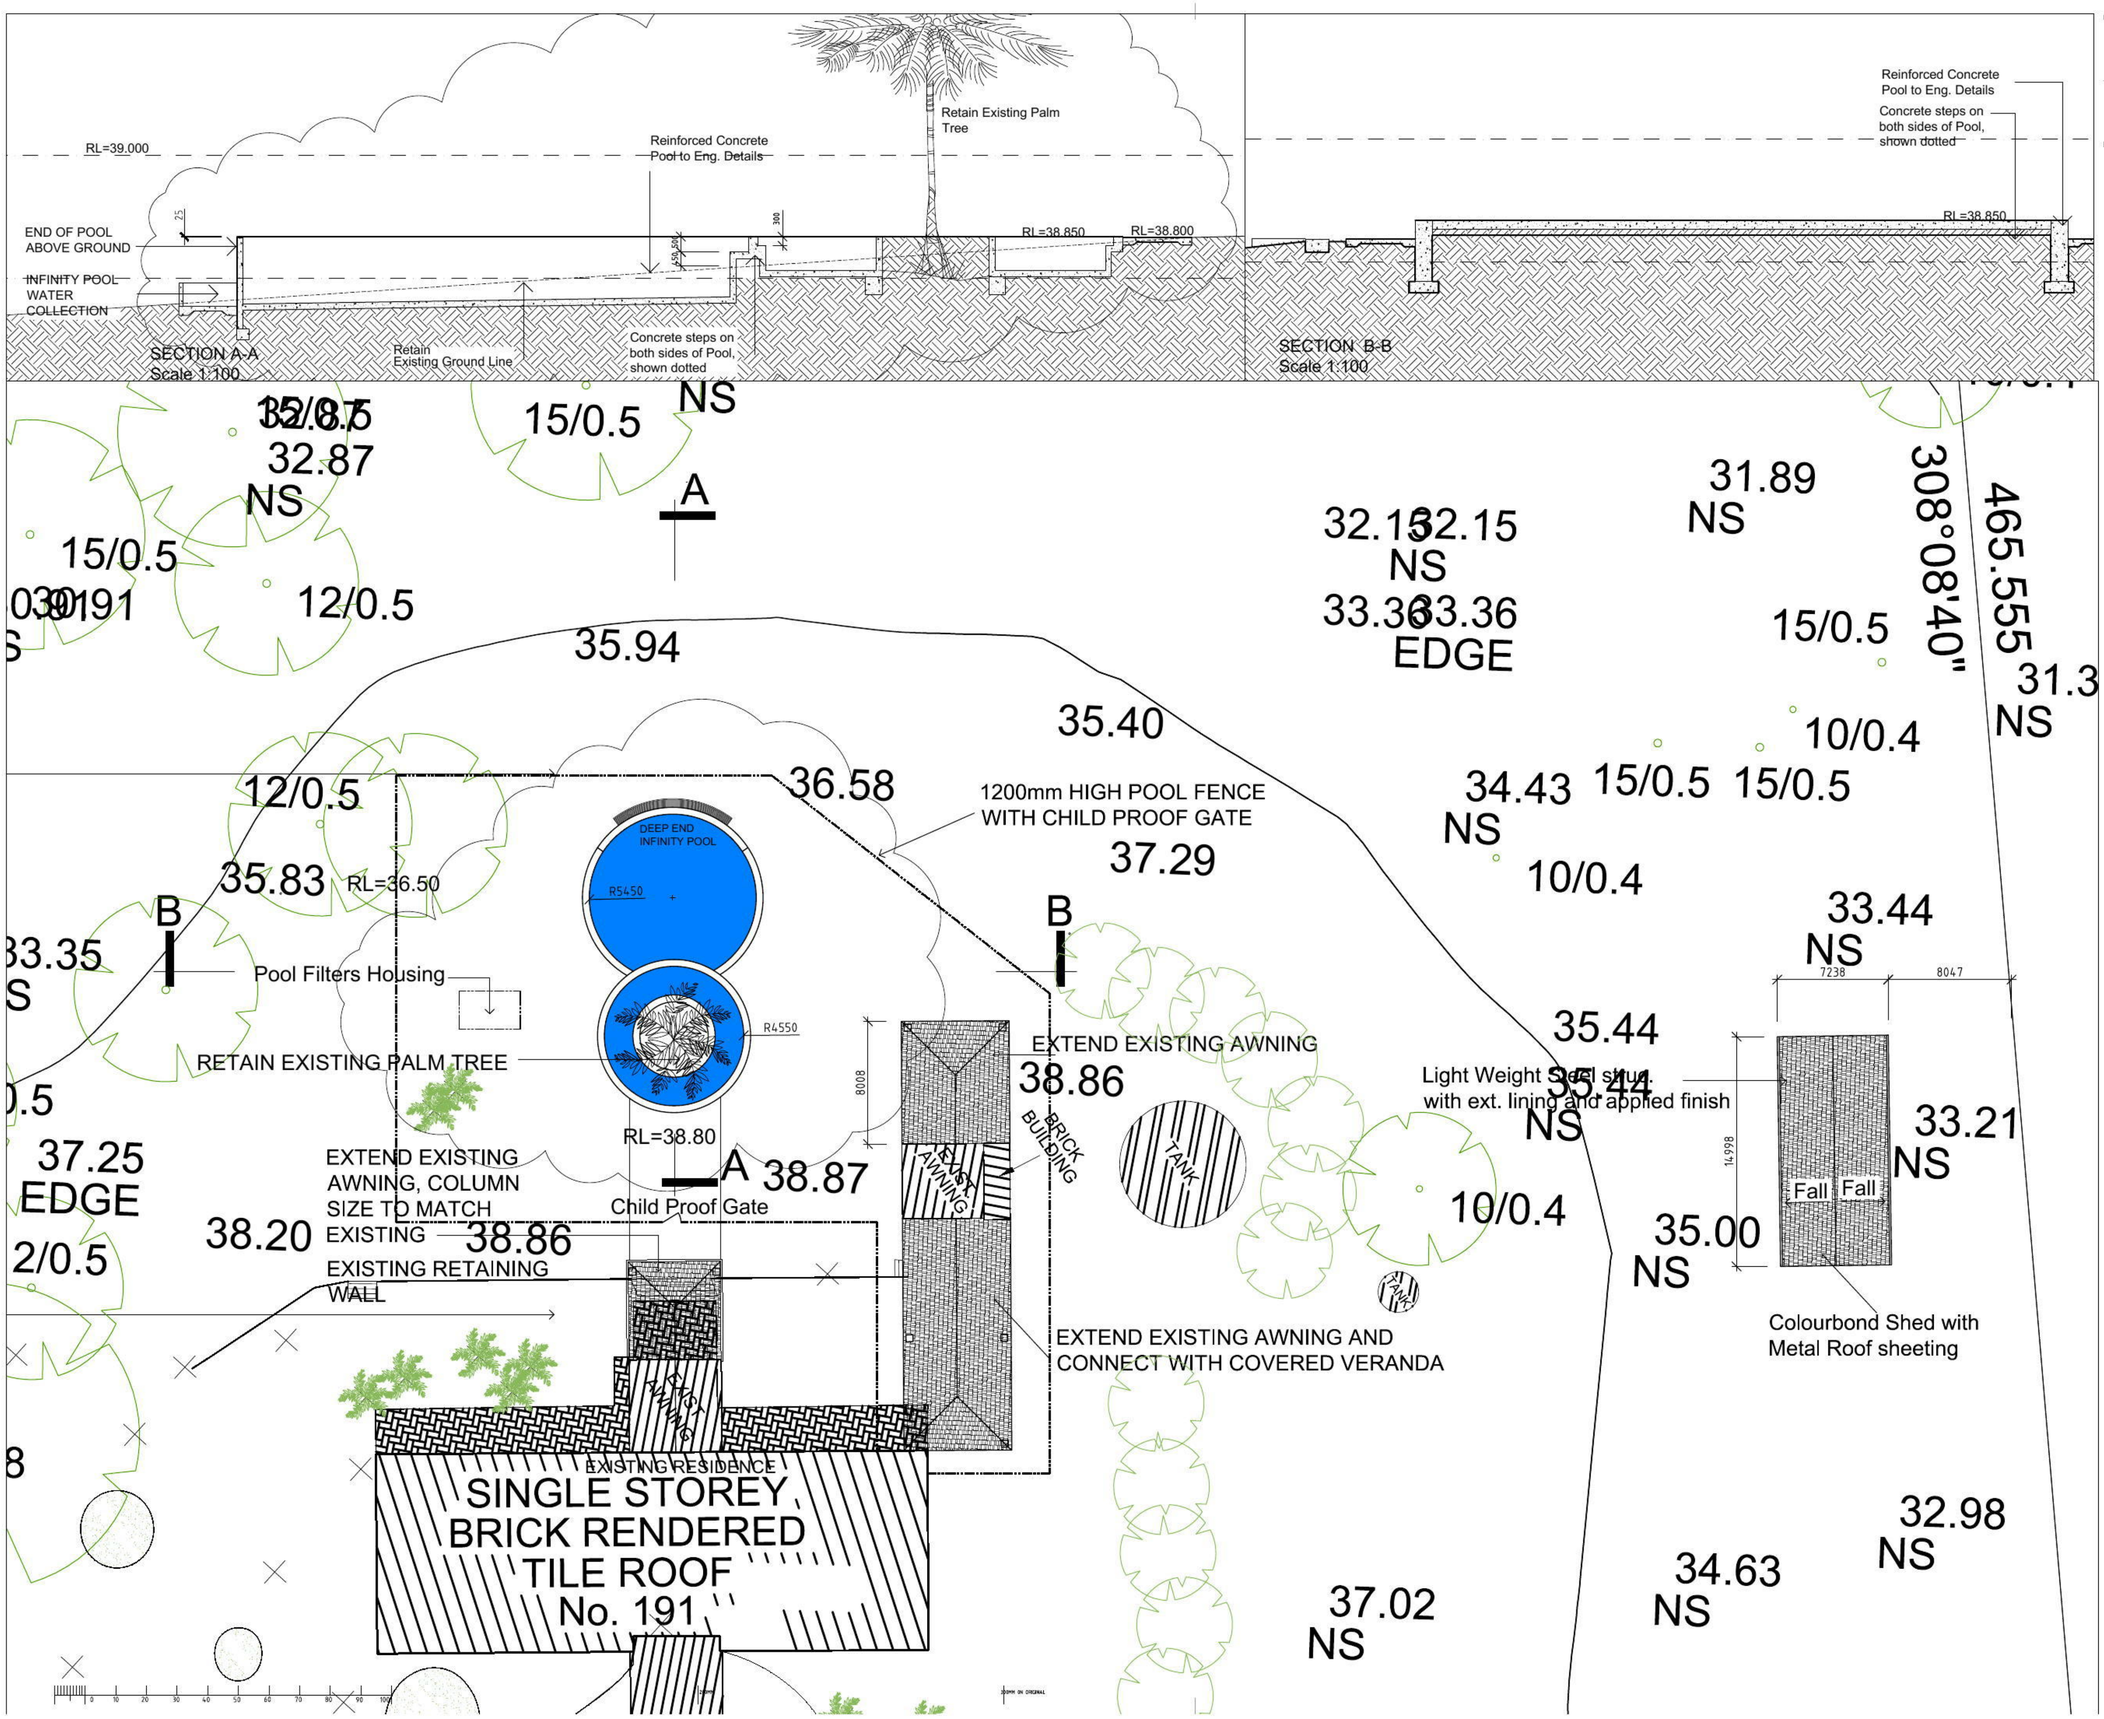

USE FIGURED DIMENSIONS ONLY. DO NOT SCALE. ALL DIMENSIONS SHALL BE VERIFIED ON SITE AND DISCREPANCIES IMMEDIATELY BROUGHT TO THE ATTENTION OF THE PRINCIPAL FOR RESOLUTION

"CLOUDS" & REVISIONS ARE INTENDED AS GUIDES AND DO NOT NECESSARILY DESCRIBE THE FULL EXTENT OF REVISIONS. ASCERTAIN FULL EXTENT BY COMPARISON WITH PREVIOUS VERSION.

REV	DESCRIPTION	DATE	BY
7	Bulk Excavation reduced, Part pool removed to reduce pool size, Pool Fence Revised	16.10.15	AA
6	Pool reduced in Size, 5000MM RADIUS	6.9.15	AA
5	Pool reduced in Size, relocated to minimize excavation and Backfill	1.8.15	AA
4	AWNING PLAN & ELEVATIONS ADDED, RLS REVISED	7.7.15	AA
3	SECTIONS ADDED	1.2.15	AA
2	RETAINING WALL ADDED	7.1.15	AA
1	FIRST ISSUE	8.8.14	AA

PROJECT MANAGERS

Comtech Design Pty Limited
ACN 075 076 881
3 Cosimo Place, Ryde 2112
Tel : +61 2 98095217
Fax : +61 2 98020709
Mobile : +61 417 447 906
Email : aazzoun@optusnet.com.au
Web : comtechdesign.com.au

CONSULTANT

KEY PLAN

CLIENT

PROJECT NAME
191 CHAIN O POND - MULGOA
Addition and Alterations

DRAWING NAME
Plan - Stage 1

DESIGNED	APPROVED	SCALE(S)	ZONE(S)
AA	AA	1:200	

CAD FILE NAME	PAPER DRAWING ID
191 Chain O Pond-P-1	191 COP-P-1

Document Set ID: 6923613
Version: 1, Version Date: 09/11/2015