ROOF	GUTTER	FASCIA	WINDOWS	LOUVERS	WALL
COLOUR BOND	ALUMINIUM	ALUMINIUM	BLACK EXTERIOR FRAMING	TIMBER HORIZONTAL	RENDERED WALLS
"DUNE"			GLASS	FIXED LOUVERS	DULUX "WHITE"

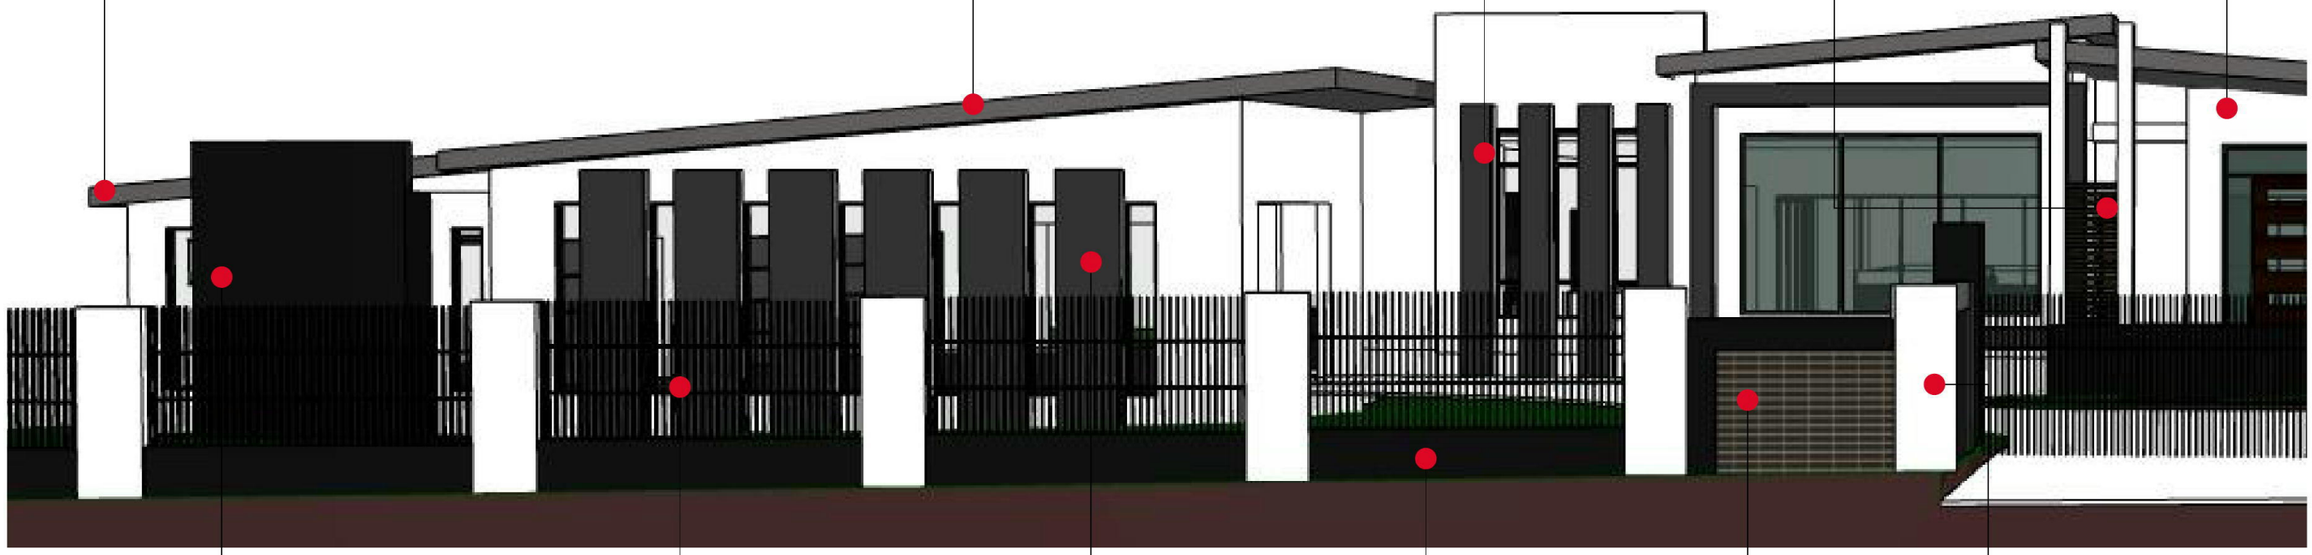

WALLS	WALLS	DARK GREY ALUCABOND	FENCE	FENCE	POSTS
AXATOL "GRAPHITE"	ALUMINIUM VERTICAL POSTS	PANELS	AXATOL "GRAPHITE"	STACKED FACE BRICK	WHITE RENDERED

GENERAL NOTES: All work to be carried out in accordance with the Building Code of Australia,all Local and State Government Ordinances, relevant Australian Standards, Local Electricity and Water Authorities Regulations and all other relevant. Authorities concerned. All structural work and site drainage to be subject to Engineer's details or certification where required by Council. This shall include r.c. slabs & footings, r.c. and steel beams and columns,wind bracing to AS 1170 & AS4055, anchor rods or bolts, tie downs, fixings etc., driveway slabs and drainage to Council's satisfaction. All timbers to be in accordance with SAA Timber Structure Code.AS1720 and SAA Timber Framing Code AS 1684. All work to be carried out in a professional and workmanship like manner according to the plans and specification.

NOTE: Do not scale off the drawings unless otherwise stated & use figured Dimensions in preference.
All dimensions to be checked & verified by the CONTRACTOR on site before the commencement of any work, all dimensions and levels are subject to final survey & set-out. Discrepancies to be reported to designer prior to survey & set-out. Discrepancies to be reported to designer prior to commencement. No responsibility will be accepted by this firm for any variations in design, builder's method of construction or materials used, deviation from specification without permission or accepted work practices resulting in inferior construction. Locate and protect all services prior to construction.

COPYRIGHT CLAUSE: This drawing & design is the property of All Image Architects & should not be reproduced either in part or whole without the written consent of this firm. The information shown on it is regarded as confidential & must not be disclosed to other parties without consent. Drawing must be returned upon request.

DATE:	ISSUE:	AMENDMENT:

Drawing: Schedule of External Finishes

Proposed: Proposed New Single Storey Dwelling

ALL IMAGE ARCHITECTS
22 Kiernan Cr, Abbotsbury NSW 2176
P 02 8014 3588
F 02 9734 0430
M 0414 32 68 79
michael@allimagearchitects.com.au
allimagearchitects.com.au

Client: Mr & Mrs Toma

Address: 110-112 Mt Vernon Rd Mt Vernon 2178 NSW ,

Job No: 17-20-Tom

Issue: Issue A

Scale: as noted

Date: 18-Dec-17

Drawing No: 7

Document Set ID: 7984542
Version: 1, Version Date: 20/12/2017