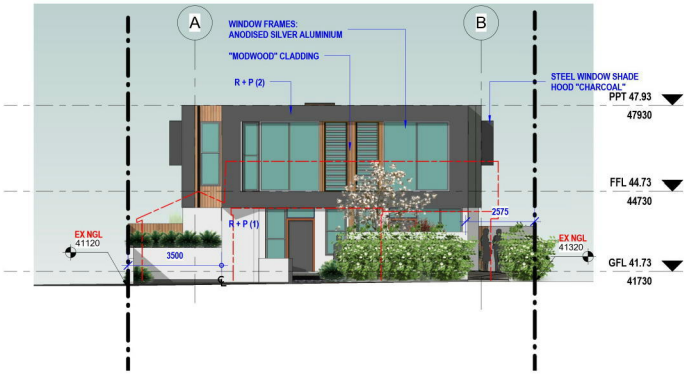

1 West Elevation Materials

1 : 100

Lexicon® SW1E3

Order samples › Find out more ›

Lexicon® SW1E3

R + P (1)
SELECTED PAINT COLOUR TO WALLS
AND DOWNPIPES "DULUX LEXICON" SW1E3

MATERIALS LIBRARY

Domino SG6G8

R + P (2)
SELECTED PAINT COLOUR TO BOXED
OUT FEATURE WALLS
"DULUX DOMINO" SG6G8

ANODISED ALUMINIUM WINDOW AND GLASS
DOOR FRAMES TO BE "SILVER"

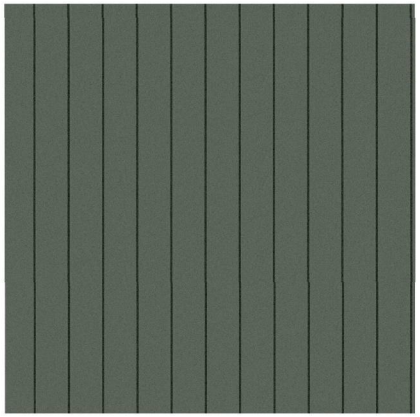

"SCION" "STRIA" CLADDING

"MODWOOD" CLADDING

2 South Elevation Materials

1 : 100

DA APPLICATION

NO 18 SYDNEY STREET
ST MARYS NSW

Issue	Amendment	Date

DA APPLICATION

This drawing is copyright. Do not duplicate in whole or part without written consent of CadDraft NSW P/L

Use figured dimensions in preference to scaling of drawings, notify architect of any discrepancies prior to commencement of work.

Cad Draft P/L

ABN 27 083 288 153
SUITE 4, 670 DARLING STREET,
ROZELLE, NSW
P.O BOX 446 GLADESVILLE 2111

PH: 9555 8545
info@caddraftnsw.com.au

Project:
DA Application: Proposed Townhouse Development

LOT 324 DP 12590
NO 18 SYDNEY STREET
ST MARYS NSW

CLIENT: PACIFIC RISE (PTY) LTD ABN 66 622 365 182

Drawing title:

External Finishes + Materials

Date: 13-12-17
Scale: 1 : 100@A1 1:200@A3
Drawn by: KP
Checked by: JD

scale: 1000 0 1000 2000 4000 mm

Project number **76-17** **A112**

14/12/2017 09:49:59

Document Set ID: 7984394
Version: 1, Version Date: 20/12/2017