


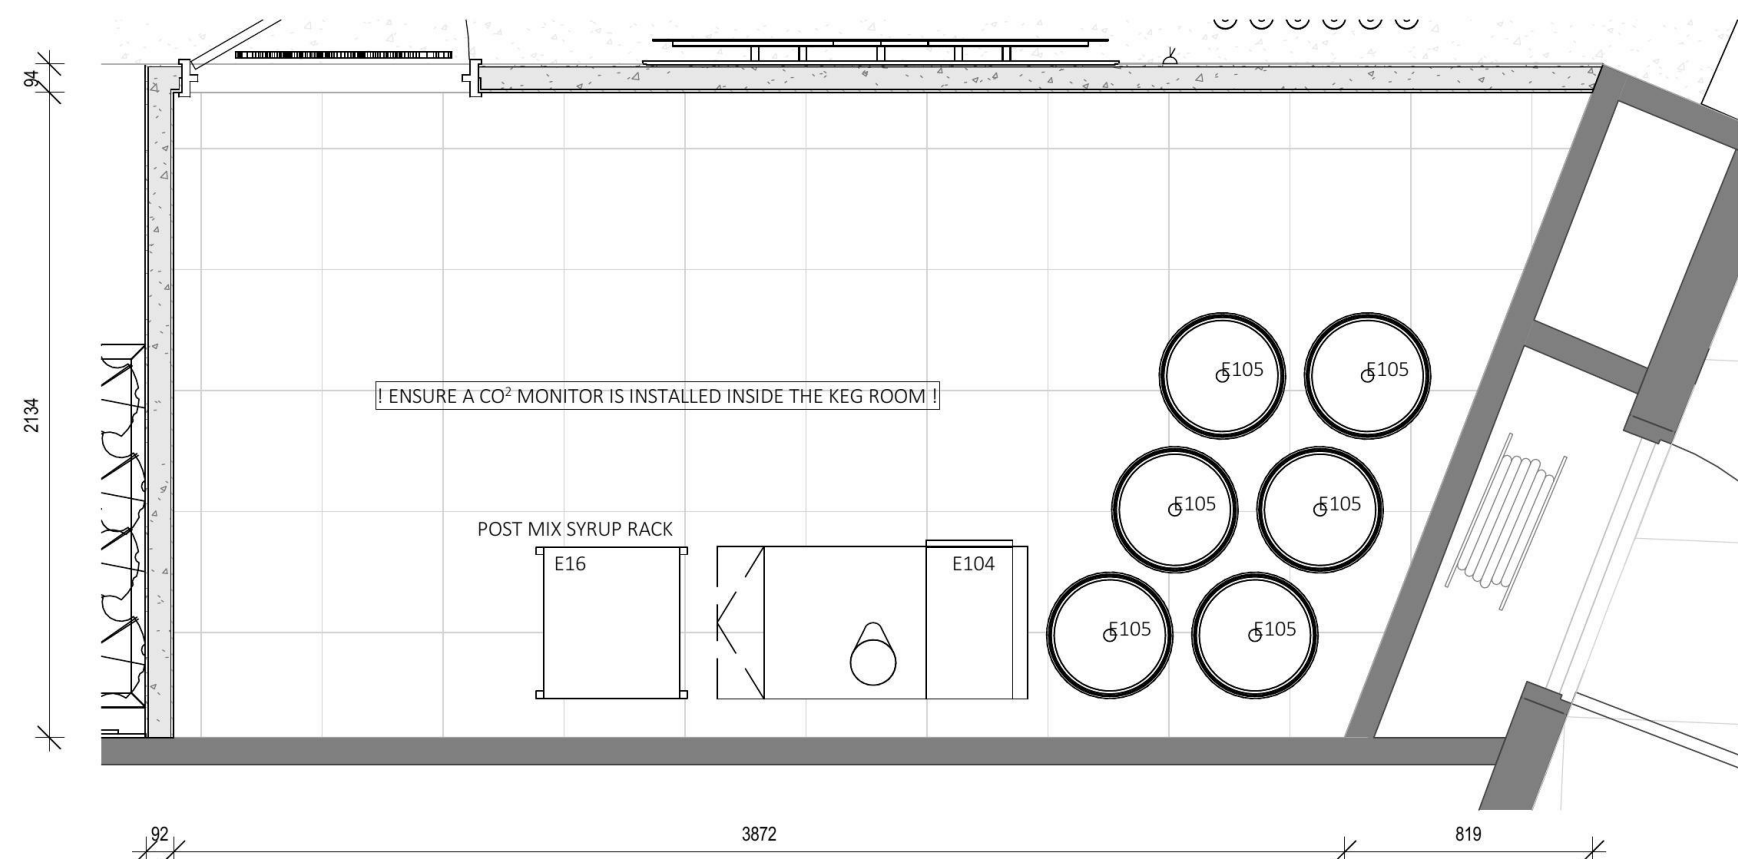


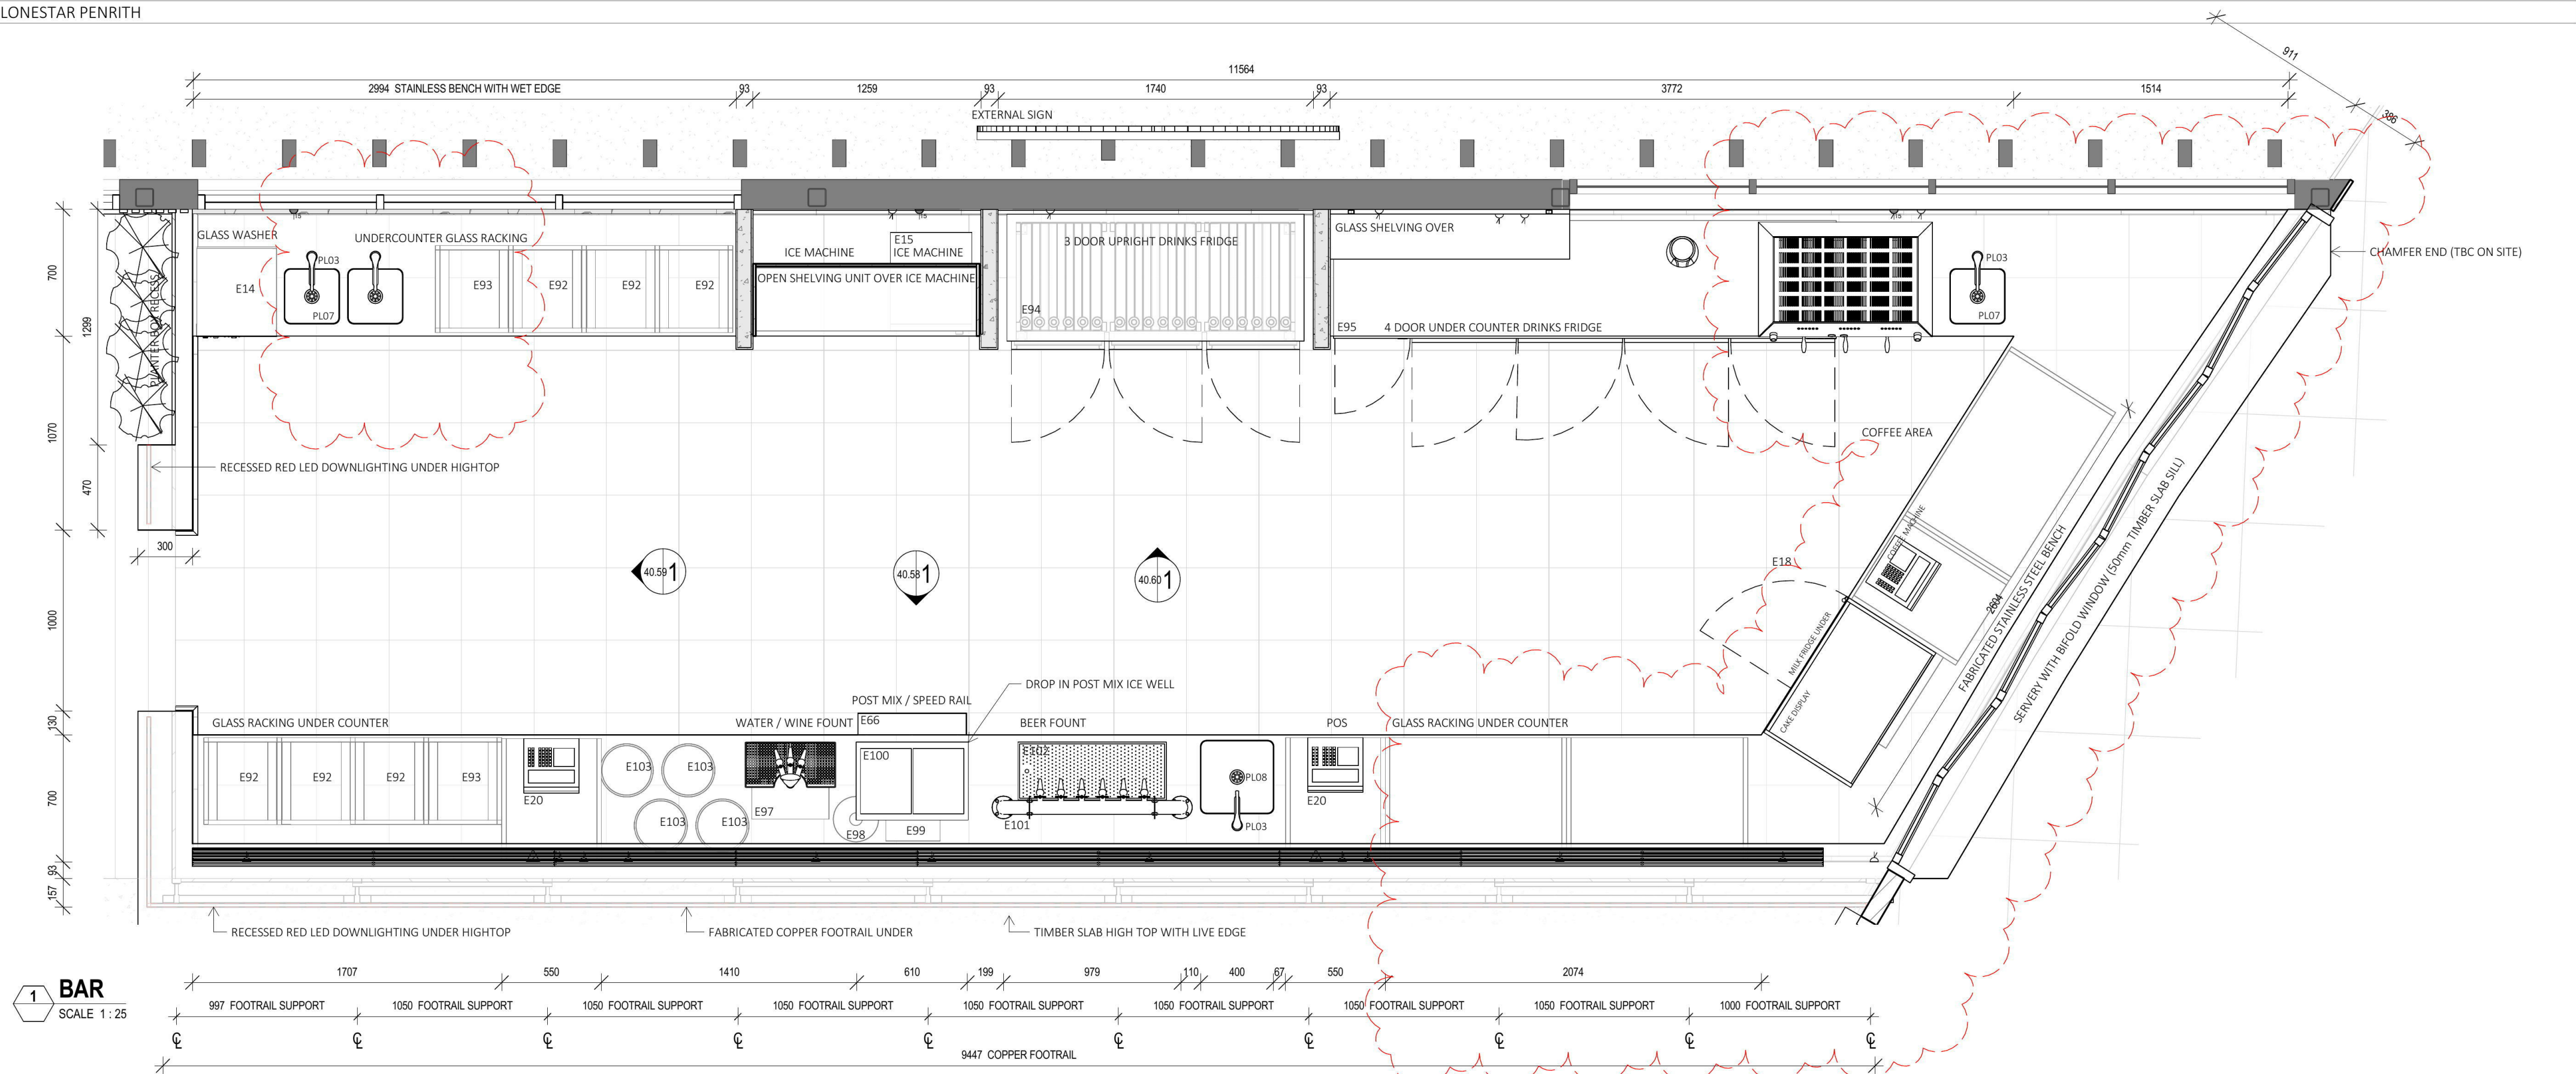


CLIENT	PROJECT TITLE	DRAWING TITLE	CONDITIONS OF USE	REVISION LIST	DRAWN/CHECKED	SCALE
LONESTAR	LONESTAR PENRITH	BAR PLAN	1. USE FIGURED DIMENSIONS ONLY. DO NOT SCALE. CHECK ALL DIMENSIONS ON SITE PRIOR TO FABRICATION OR SETOUT. 2. ALL CONSTRUCTION TO BE IN ACCORDANCE WITH THE NATIONAL CONSTRUCTION CODE (LOCAL AUSTRALIAN STANDARDS AND LOCAL REGULATIONS). 3. ANY ERRORS FOUND IN THIS DOCUMENTATION SHOULD BE REPORTED IMMEDIATELY.	DATE: 17.12.18 ISSUE: A DESCRIPTION: TENDER	KR GB KR GB	0 200 400 600 800 1000 mm SCALE 1:25 original sheet size A2 (420 x 594mm)
PROJECT NORTH	SITE ADDRESS TENANCY T1 78-88 TENCH AVENUE JAMISONTOWN, NSW	SCALE @ A2 1:25 PROJECT NO. LS1808 DRAWING NO. 20.07.2	ISSUE DATE 23.01.19 STAGE DD COPYRIGHT ALL RIGHTS RESERVED. THIS WORK IS COPYRIGHT AND CANNOT BE REPRODUCED OR COPIED IN ANY FORM OR BY ANY MEANS (GRAPHIC, ELECTRONIC OR MECHANICAL, INCLUDING PHOTOCOPYING) WITHOUT THE WRITTEN PERMISSION OF KRD. ANY LICENCE, EXPRESS OR IMPLIED, TO USE THE DOCUMENT FOR ANY PURPOSE WHATSOEVER IS RESTRICTED TO THE TERMS OF THE AGREEMENT OR IMPLIED AGREEMENT WITH KRD.			STATUS TENDER REVISION B

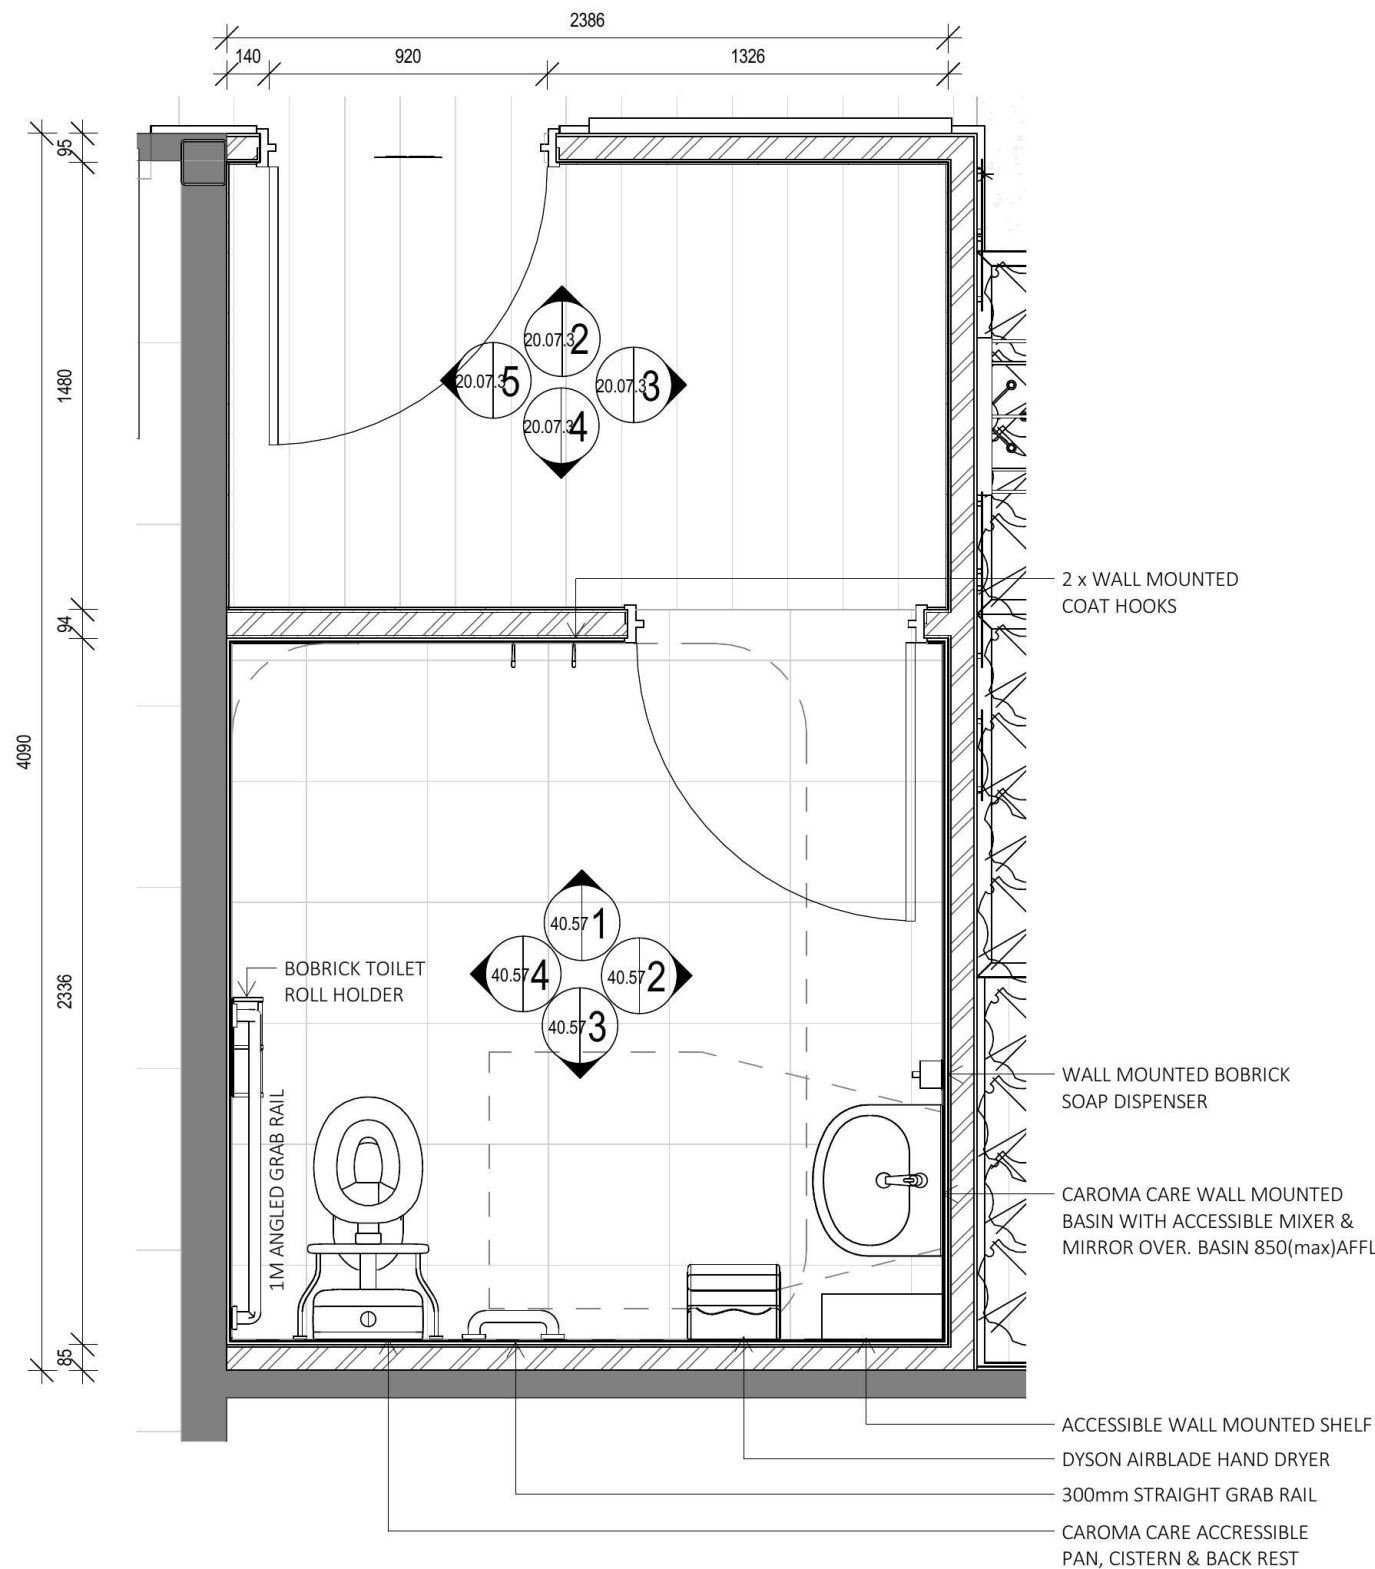


1 AMENITIES
SCALE 1 : 25

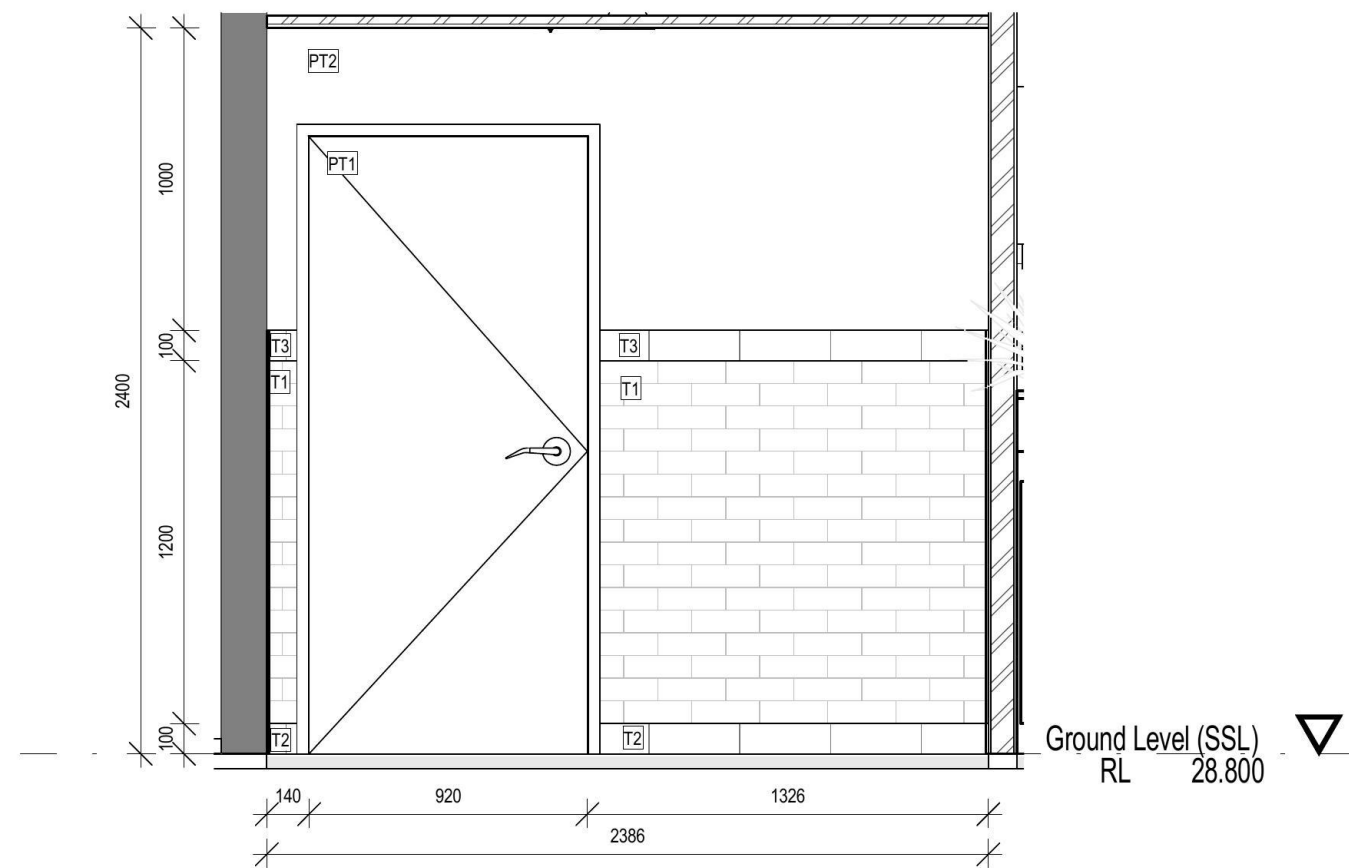


2 AIRLOCK 1
SCALE 1 : 25

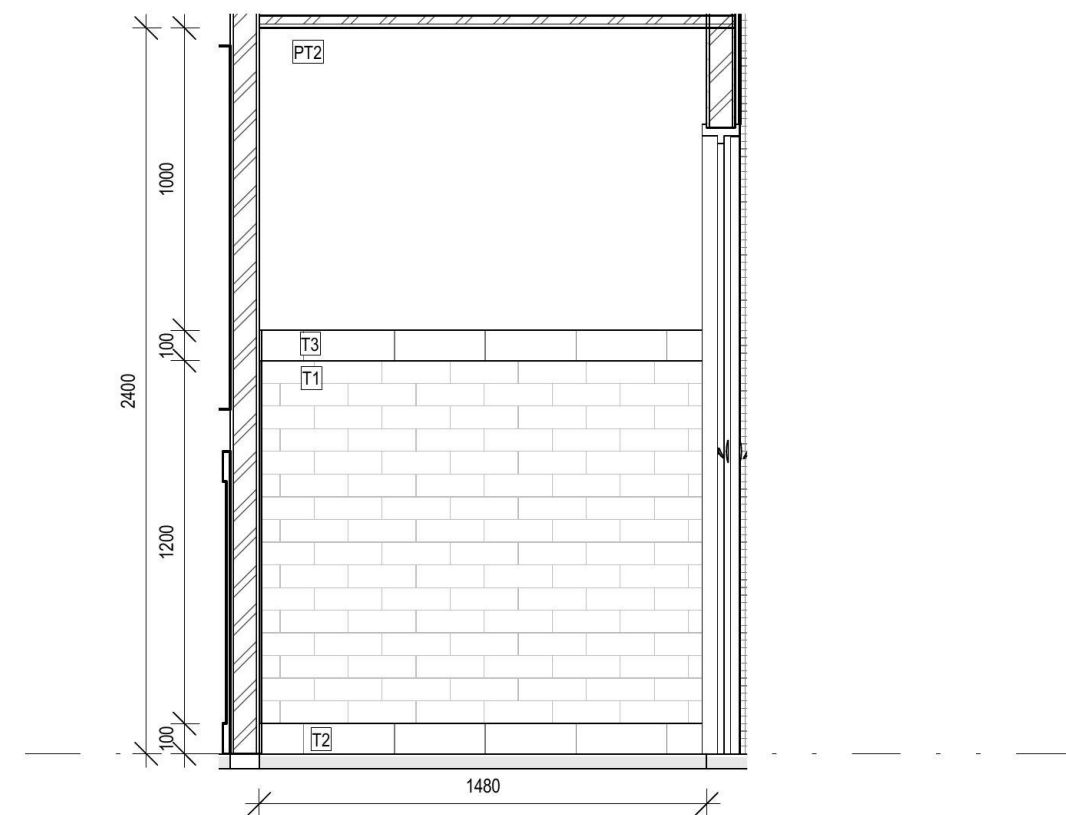

3 AIRLOCK 2
SCALE 1 : 25

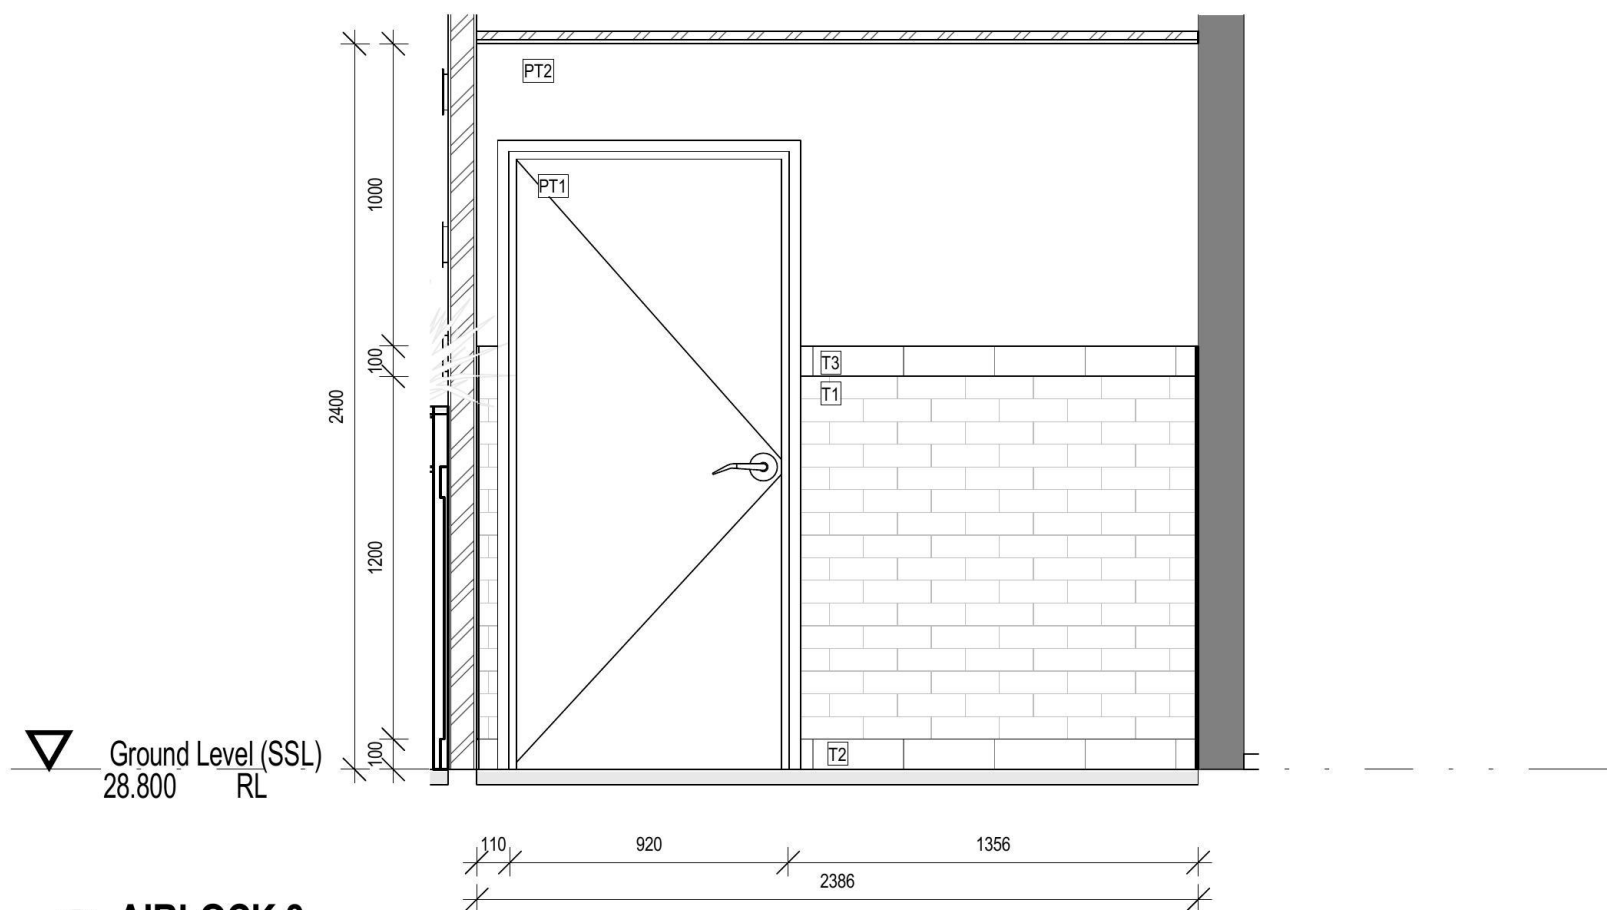

4 AIRLOCK 3
SCALE 1 : 25

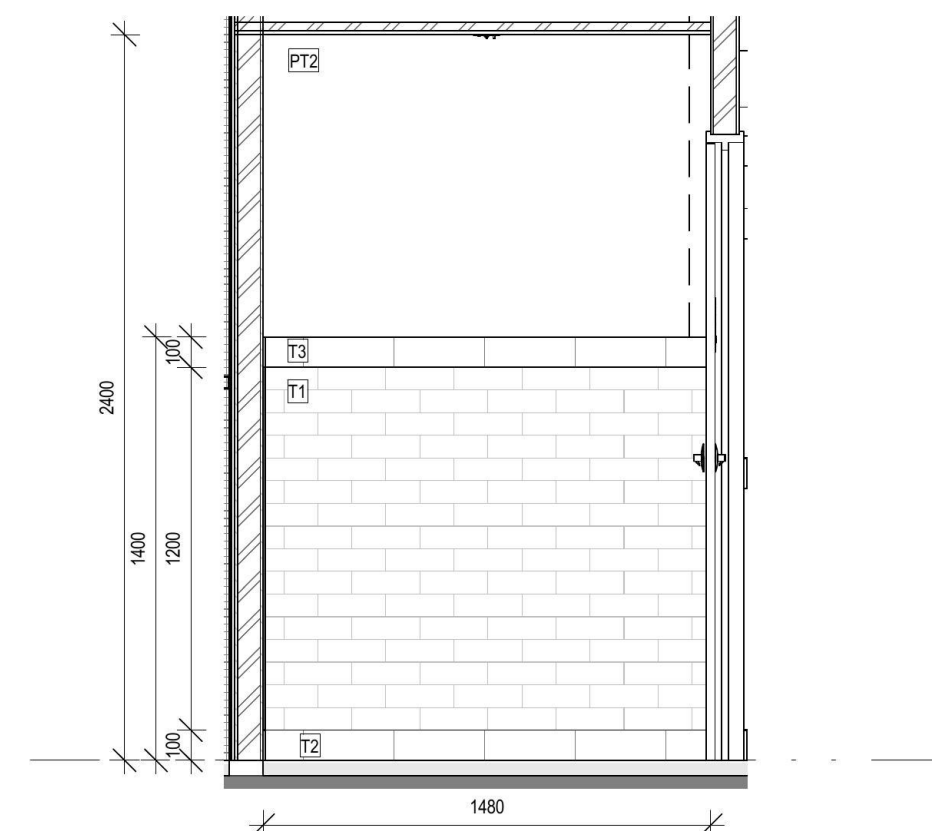

5 AIRLOCK 4
SCALE 1 : 25


CLIENT	PROJECT TITLE	DRAWING TITLE	CONDITIONS OF USE	REVISION LIST	DRAWN/CHECKED
LONESTAR	LONESTAR PENRITH	AMENITIES	1. USE FIGURED DIMENSIONS ONLY. DO NOT SCALE. CHECK ALL DIMENSIONS ON SITE PRIOR TO FABRICATION OR INSTALLATION. 2. ALL CONSTRUCTION TO BE IN ACCORDANCE WITH THE NATIONAL CONSTRUCTION CODE (NCC), AUSTRALIAN STANDARDS AND LOCAL REGULATIONS. 3. ANY ERRORS FOUND IN THIS DOCUMENTATION SHOULD BE REPORTED IMMEDIATELY.	DATE: 17.12.18 ISSUE: A DESCRIPTION: TENDER	KR GB
	SITE ADDRESS TENANCY T1 78-88 TENCH AVENUE JAMISONTOWN, NSW	SCALE @ A2 1 : 25 PROJECT NO. LS1808 DRAWING NO. 20.07.3	ISSUE DATE 17.12.18 STAGE DD		
			COPYRIGHT ALL RIGHTS RESERVED. THIS WORK IS COPYRIGHT AND CANNOT BE REPRODUCED OR COPIED IN ANY FORM OR BY ANY MEANS (GRAPHIC, ELECTRONIC OR MECHANICAL, INCLUDING PHOTOCOPYING) WITHOUT THE WRITTEN PERMISSION OF KRD. ANY LICENCE, EXPRESS OR IMPLIED, TO USE THE DOCUMENT FOR ANY PURPOSE WHATSOEVER IS RESTRICTED TO THE TERMS OF THE AGREEMENT OR IMPLIED AGREEMENT WITH KRD.		
					0 200 400 600 800000 mm SCALE 1:25 STATUS TENDER REVISION A

00.50 EQUIPMENT SCHEDULE				
REF_Architectural Code	Manufacturer	Model	Description	Count
E12	BIRKO	1110100	DOUBLE PAN BAIN MARIE WITH TAP [SUPPLIED BY SILVERCHEF]	1
E65	STAINLESS STEEL FABRICATOR	CUSTOM	STAINLESS BENCH WITH SPLASHBACK. 900h x 900w x 700d	1
E110	STAINLESS STEEL FABRICATOR	SS POINT OF SALE SHELVING		3
E111	PHILIPS	BDL476SEL	47" Full HD LED E Line Signage Solutions Display Monitor 48-Inch 1080p 60Hz Smart Signage TV 48-Inch 1080p 60Hz Smart Signage TV WITH WALL BRACKET	6
E120	ANVIL AIRE	FBF0201	SINGLE DOOR UNDER COUNTER FREEZER WITH SOLID DOOR	1
E121	FED	SS SINK BENCH WITH SPLASHBACK	SS SINK BENCH. LH BOWL & MID SHELF. 1200w x 700d x 965h [SUPPLIED BY SILVERCHEF]	1
E122	EVERLASTING	ABF 05 C	BLAST FREEZER	1
E125	STAINLESS STEEL FABRICATOR	SS POINT OF SALE SHELVING		1
E126	STAINLESS STEEL FABRICATOR	SS POINT OF SALE SHELVING		2
E128	HOSHIZAKI	KM-124A	CRESCENT ICE MAKER - DAILY CYCLE PRODUCTION CAPACITY OF UP TO 128KG	1
E130	ICEBLUE	NBF-2475	3 DOOR SANDWICH PREP FRIDGE. (GLASS CANOPY TO BE REMOVED) [SUPPLIED BY SILVERCHEF]	1
E131	CUSTOM STAINLESS	WALL MOUNTED SHELF	SALAMANDER SHELF	2
E132	MOFFAT WALDORF	SN8200G	GAS SALAMANDER [SUPPLIED BY SILVERCHEF]	1
E133	FAGOR	SG-70	SALAMANDER - 27MJ/H (NATURAL GAS) [SUPPLIED BY SILVERCHEF]	1
E134	WALDORF	RN8603GF-LS	4 Burner Cooktop With 1 Burner Griddle. [SUPPLIED BY SILVERCHEF]	1
E135	GOLDSTEIN	GPGD824	600 WIDE FLAT GRIDDLE (NATURAL GAS) [SUPPLIED BY SILVERCHEF]	1
E137	La Marzocco	FB80	3-group AVCoffee Machine [SINGLE PHASE 25A]	1
E138	FIORENZATO	F71EK	BENCHTOP COFFEE GRINDER [SUPPLIED BY SILVERCHEF]	1
APPLIANCES				
E01	MOFFAT WALDORF	CH8120G-LS	CHARGRILL ON LEG STAND	2
E05a			EXTRACTION HOOD - 700h x 1100d x 1450w (COMBI OVEN)	2
E06	MOFFAT WALDORF	FN8120G	FRYER SINGLE PAN GAS	3
E08	UNOX	XV893 CONVECTION OVEN WITH STAND	12 TRAY CAPACITY, 25A 3PHASE [SUPPLIED BY SILVERCHEF]	1
E09	LINCOLN	2504-1	DIGITAL COUNTER TOP IMPINGER 25A SINGLE PHASE 6kW	1
E11	Alto-Shaam, Inc.	500-3DN	DRAWER WARMERS	1
E19	REDCAT	CASH DRAWER	CASH DRAWER - 410(w) x 415(d) x 110(h)	2
E20	REDCAT		POS SYSTEM	6
E21	WASHTECH	M2C	Washtech M2C - Professional Passthrough Dishwasher with Heat Condensing Unit - 500mm Rack	1
E22	ROBAND	HQ1200E	1200mm LONG NESTED HEAT LAMP ASSEMBLY WITH 3 QUARTZ LAMPS	4
E23	BIRKO	1201101	COMMERCIAL MICROWAVE [SUPPLIED BY SILVERCHEF]	1
E89		A,B,E	FIRE EXTINGUISHER	1
E90			FIRE BLANKET	1
E91	CLIENT TO SELECT		FIRST AID CABINET	1
E113	FED	FE-1100	COMMERCIAL MICROWAVE [SUPPLIED BY SILVERCHEF]	1
E115	MENUMASTER	1201101	COMMERCIAL MICROWAVE [SUPPLIED BY SILVERCHEF]	1

00.50 EQUIPMENT SCHEDULE				
REF_Architectural Code	Manufacturer	Model	Description	Count
HWS	RHEEM	613050	50 LITRE 3 PHASE HOT WATER SYSTEM	1
BAR				
E14	WASHTECH	XG	UNDERCOUNTER GLASSWASHER	1
E15	HOSHIZAKI	KM-30A	UNDER COUNTER ICE MACHINE [SUPPLIED BY SILVERCHEF]	1
E16	ICE & BEVERAGE SOLUTIONS		6 x 1 SURUP RACK	1
E18	ANVIL AIRE	FBC0200	SINGLE DOOR UNDER COUNTER MILK FRIDGE WITH GLASS DOOR	1
E66	STAINLESS STEEL FABRICATOR	CUSTOM	304 GRADE STAINLESS STEEL SPEED RAIL 600(w)x150(d)x120(h)	1
E94	TBC		3 DOOR UPRIGHT DRINKS FRIDGE (UP TO 1700 WIDE)	1
E95	WILLIAMS	HB54UGDSS	4 DOOR UNDER COUNTER BACKBAR CHILLER	1
E97	VESTAL	V120	UNDER BENCH CHILLER WITH 3 WAY FONT	1
E98			CO2 BOTTLE	1
E99	ICE & BEVERAGE SOLUTIONS	CARBONATOR	POST MIX CARBONATOR	1
E100	COKE	DROP IN ICE WELL POST MIX		1
E101	HOSHIZAKI LANCER	FOUNT PIPELINE 76 6W 381 COPPER BRUSHED	LANCER BENCH MOUNTED (COPPER REQUIRED) 6 TAP BEER FOUNT	1
E102	STAINLESS FABRICATOR	CUSTOM	BEER FOUNT DRIP TRAY DIM - 820w x 320d	1
E103			20 LITRE KEG	4
KEG ROOM				
E104	LANCER	POLARIS BEER SUPERCHILLER		1
E105			BEER KEG	6
REFRIGERATION				
E07	BROMIC	BRCF0500FTFG	CHEST FREEZER 890h x 1550w x 630d	1
E10	WILLIAMS	Jade PC J2PC	Pizza and Preparation three door counter with Blown Air Well	1
E43	SANDEN	SPC1270-A	2 DOOR UNDERCOUNTER CHILLER (SOLID DOORS)	1
STAINLESS STEEL				
E55	STAINLESS STEEL FABRICATOR	CUSTOM	STAINLESS BENCH WITH SPLASHBACK. 900h x 900w x 700d	2
E61	Simply Stainless	02-7-2400	Stainless Steel for Food Services SS BENCH WITH SHELF UNDER & SPLACHBACK 900(H) x 600(W) x 700(D)	1
E62	Simply Stainless	06-7-1500	Stainless Steel for Food Service Application	1
E63	Simply Stainless	02-7-1800	Stainless Steel for Food Services SS BENCH WITH SHELF UNDER & SPLACHBACK 900(H) x 1800(W) x 700(D)	1
E64	STAINLESS STEEL FABRICATOR	CUSTOM	STAINLESS STEEL WORKBENCH WITH SPLASHBACK & INTEGRATED SINK	1
E65	STAINLESS STEEL FABRICATOR	CUSTOM	STAINLESS BENCH WITH SPLASHBACK. 900h x 900w x 700d	4
E68	STAINLESS STEEL FABRICATOR	CUSTOM	LOW HEIGHT STAINLESS STEEL BENCH	1
E69	SIMPLY STAINLESS	WALL MOUNTED MICROWAVE SHELF	MICROWAVE SHELF	3
E88	SHOPFITTER		STAINLESS PASS THROUGH SHELVES	4
E92	3 MONKEEZ	BRK-1	STD GLASS RACK ADD-ON BAY	6
E93	3 MONKEEZ	BRK-C	STD GLASS RACK STARTER COMPLETE BAY	2
STAINLESS STEEL (CLIENT SUPPLIED)				
E56	Simply Stainless	04-7-0900	Stainless Steel for Food Services	1
E57	STAINLESS STEEL FABRICATOR	CUSTOM	MOBILE STAINLESS STEEL WORKBENCH	1
STORAGE				
E40	SIMPLY STAINLESS	600 WIDE SS FLAT SHELF	WALL MOUNTED FLAT SHELF	1
E41	SIMPLY STAINLESS	1800 WIDE SS FLAT SHELF	WALL MOUNTED FLAT SHELF	3
E50	METROSEAL	SUPER ERECTA - FOOD SERVICE SHELVLING	1895 x 610 x 760	1
E51	METROSEAL	SUPER ERECTA - FOOD SERVICE SHELVLING	1895 x 610 x 1829	9
E52	METROSEAL	SUPER ERECTA - FOOD SERVICE SHELVLING	1895 x 610 x 1219	3
E53	METROSEAL	SUPER ERECTA - FOOD SERVICE SHELVLING	1895 x 610 x 1066	1
E80	OFFICE WORKS	GO 4 LOCKER SILVER	4 TIER STAFF LOCKER	2

00:20 JOINERY SCHEDULE			
Code	Manufacturer	Description	Count
J01		HOST STATION	1
J03	SHOPFITTER	DOUBLE BARREL HIGH TABLE	2
J05	MERCUREY AUSTRALIA - [CONTACT info@mercurey.com.au]	OAK WINE BARREL 890h x 600w (HEAD), 715w (BILGE) WITH 6 x GALVANISED RINGS, WEIGHT 46kg. INTEGRATED ICE WELL & TABLE TOP	5
J06			10
J07	SHOPFITTER	1200 WIDE STANDARD HEIGHT UPHOLSTERED BOOTH SEAT	16
J08	SHOPFITTER	1200 WIDE TALL UPHOLSTERED BOOTH SEAT WITH INTEGRATED FOOTREST	6
J09	SHOPFITTER	BOOTH SEAT PLANTER	5
J10	SHOPFITTER	WAITER STATION	1
J11	SHOPFITTER	OFFICE DESK WITH OVERHEAD	1
J12	SHOPFITTER	BOOTH SEAT PLANTER (TALL)	9
J13			10
S1		WALL MOUNTED STAR	1

Grand total: 67

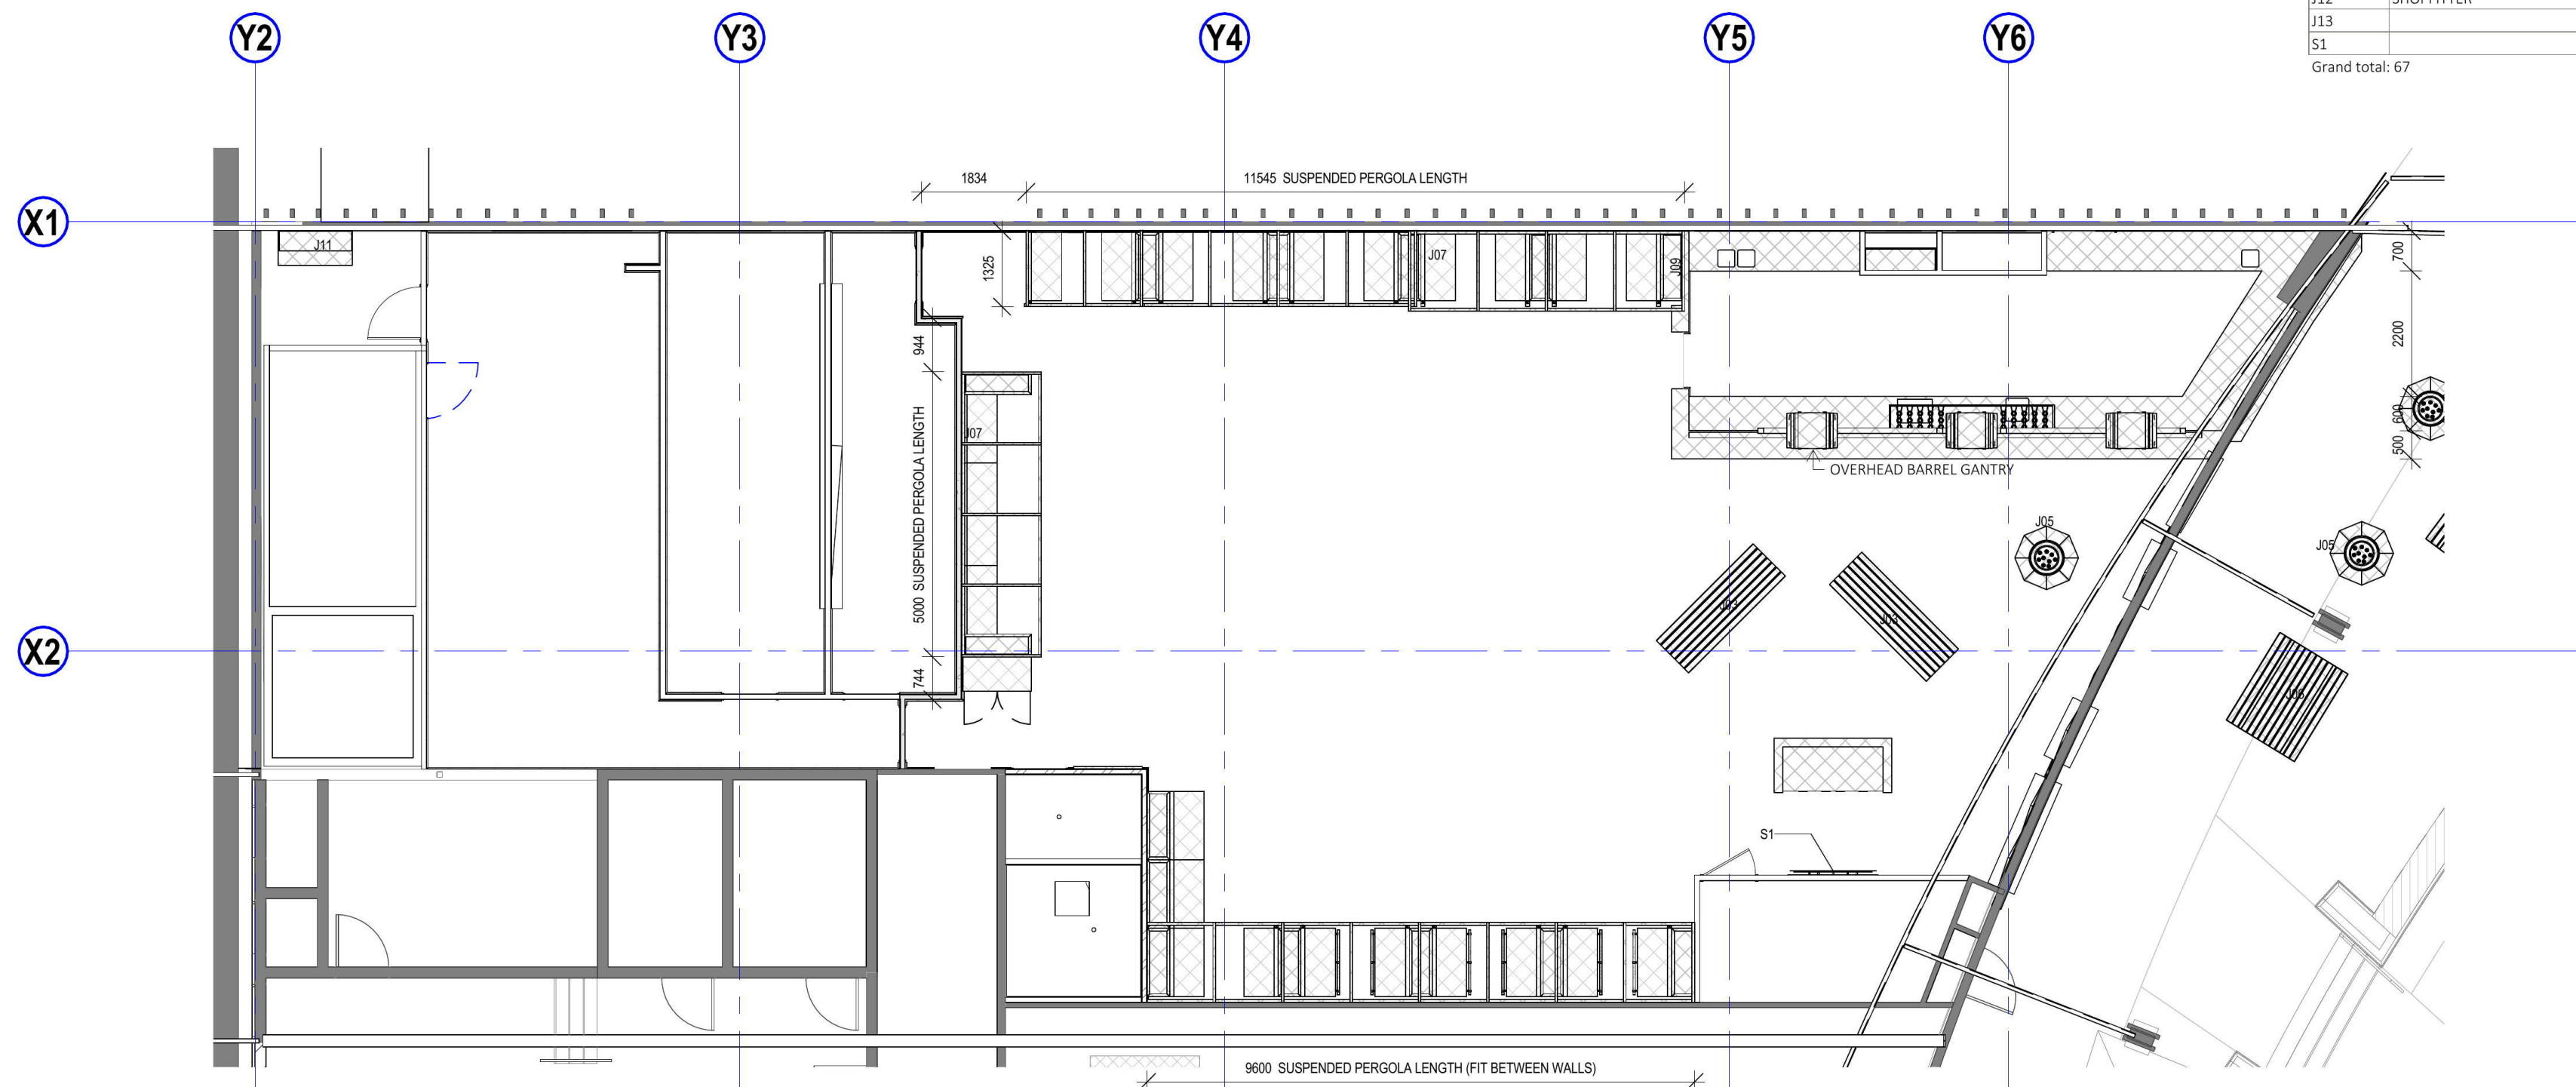

JN GROUND
SCALE 1 : 100

CLIENT

LONESTAR

</

00.30 FURNITURE SCHEDULE					
Code	Manufacturer	Model	Description	Count	Image
EXTERNAL CHAIR					
CH1	HAVE A SEAT HOSPITALITY FURNITURE	DIANNE STOOL	HIGH BAR STOOLS	7	
CH2	HAVE A SEAT HOSPITALITY FURNITURE	CROSSBACK BENTWOOD TIMBER STACKABLE CHAIR	MAIN DINING AREA - DINING CHAIR	3	
CH3	HAVE A SEAT HOSPITALITY FURNITURE	ATHENS CHAIR - WENGE	MAIN DINING AREA - DINING CHAIR	6	
CH4			BENCH SEATING POSITIONS	76	
CH5	IKEA	DALFRED BAR STOOL BLACK	EXTERNAL TIMBER & METAL HIGHBAR STOOLS	8	
CH7	Have a Seat	Smith Barstool		8	
CH9	HAVEASEAT	HAIRPIN BARSTOOL	HAIRPIN BARSTOOL WITH METAL LEGS & TIMBER SEAT (WALNUT COLOUR) 750mm HIGH	5	
CH11	HCCF COMMERCIAL FURNITURE	MC322	STACKABLE INDUSTRIAL GUNMETAL STEEL STACKABLE CHAIR	7	

CHAIR: 120

00.30 FURNITURE SCHEDULE					
Code	Manufacturer	Model	Description	Count	Image
INTERNAL CHAIR					
CH1	HAVE A SEAT HOSPITALITY FURNITURE	DIANNE STOOL	HIGH BAR STOOLS	11	
CH2	HAVE A SEAT HOSPITALITY FURNITURE	CROSSBACK BENTWOOD TIMBER STACKABLE CHAIR	MAIN DINING AREA - DINING CHAIR	24	
CH3	HAVE A SEAT HOSPITALITY FURNITURE	ATHENS CHAIR - WENGE	MAIN DINING AREA - DINING CHAIR	17	
CH4			BENCH SEATING POSITIONS	43	
CH6	HAVE A SEAT	MAY BARSTOOL	TIMBER BARSTOOL IN DARK WALNUT FINISH	2	
CH7	Have a Seat	Smith Barstool		7	
CH8	HAVE A SEAT	MAY BARSTOOL	TIMBER BARSTOOL IN DARK WALNUT FINISH	1	
CH9	HAVEASEAT	HAIRPIN BARSTOOL	HAIRPIN BARSTOOL WITH METAL LEGS & TIMBER SEAT (WALNUT COLOUR) 750mm HIGH	17	
CH10	HAVE A SEAT	MAY BARSTOOL	TIMBER BARSTOOL IN DARK WALNUT FINISH	6	
CH11	HCCF COMMERCIAL FURNITURE	MC322	STACKABLE INDUSTRIAL GUNMETAL STEEL STACKABLE CHAIR	18	
CH12	HAVEASEAT	HAIRPIN STOOL	HAIRPIN STOOL WITH METAL LEGS & TIMBER SEAT (WALNUT COLOUR) 450mm HIGH	9	
CH13	OFFICEWORKS	Baku Medium Back Chair Black	Executive Medium Back Chair	1	

CHAIR: 156

00.30 FURNITURE SCHEDULE					
Code	Manufacturer	Model	Description	Count	Image
FIXTURE					
FN2	TEMPLE & WEBSTER	Industrial 3 Level Floating Pipe Wall Shelf		1	
FN3	HCCF COMMERCIAL FURNITURE	TWU500	INDUSTRIAL STYLE RECLAIMED NATURAL TIMBER SHELVING UNIT	1	
FN4	MERCUREY AUSTRALIA - [CONTACT info@mercurey.com.au]	228L BURGUNDY SHAPE OAK BARREL	OAK WINE BARREL 890h x 600w (HEAD), 715w (BILGE) WITH 6 x GALVANISED RINGS. WEIGHT 46kg	1	
FIXTURE: 3					
TABLE					
TB1	HAVE A SEAT HOSPITALITY FURNITURE	800 x 1200 RECYCLED TIMBER TOP WITH DUAL PEDESTAL BASE	1200 BOOTH TABLE	15	
TB2	TEMPLE & WEBSTER	ASHTON DINING TABLE 770 x 2200 x 1100	RUSTIC SOLID ACACIA TIMBER TABLE	2	
TB3	HAVE A SEAT HOSPITALITY FURNITURE	800 SQUARE COMPLETE BLACK MELAMINE TABLE WITH CAST IRON BASE	800 x 800 TABLE BLACK LAMINATE TOP WITH BLACK PEDESTAL BASE	15	
TB4	HAVE A SEAT HOSPITALITY FURNITURE	800 x 1200 RECYCLED TIMBER TOP WITH DUAL PEDESTAL BASE	1200 BOOTH TABLE	4	

TABLE: 36
Grand total: 315

Planting Schedule						
Code	Manufacturer	Model	Description	Count	Cost \$ ea	Image
PL1	GREENERY IMPORTS	CICCUS VINE 50cm	ARTIFICIAL PLANT	36	40.91	
PL2	GREENERY IMPORTS	IVY VINE 70cm WITH 180 UV STABILISED LEAVES	ARTIFICIAL PLANT	1	35.45	
PL3	GREENERY IMPORTS	LEATHER FERN 47cm	ARTIFICIAL PLANT	28	17.27	
PL4	GREENERY IMPORTS	TWO TONE MONDO GRASS 37cm	ARTIFICIAL PLANT	28	9.00	
PL6	GREENERY IMPORTS	IVY GARLAND 1.8M WITH 87 LEAVES	ARTIFICIAL PLANT	59	18.09	

TOTAL: 152

CLIENT

LONESTAR

PROJECT TITLE

LONESTAR PENRITH

SITE ADDRESS

TENANCY T1
78-88 TENCH AVENUE
JAMISONTOWN, NSW

DRAWING TITLE

FURNITURE SCHEDULE

SCALE @ A2

ISSUE DATE

17.12.18

PROJECT NO.

LS1808

DRAWING NO.

20.15

CONDITIONS OF USE

1. USE FIGURED DIMENSIONS ONLY. DO NOT SCALE. CHECK ALL DIMENSIONS ON SITE PRIOR TO FABRICATION OR SETOUT.

2. ALL CONSTRUCTION TO BE IN ACCORDANCE WITH THE NATIONAL CONSTRUCTION CODE (NCC), AUSTRALIAN STANDARDS AND LOCAL REGULATIONS.

3. ANY ERRORS FOUND IN THIS DOCUMENTATION SHOULD BE REPORTED IMMEDIATELY.

COPYRIGHT

ALL RIGHTS RESERVED. THIS WORK IS COPYRIGHT AND CANNOT BE REPRODUCED OR COPIED IN ANY FORM OR BY ANY MEANS (GRAPHIC, ELECTRONIC OR MECHANICAL, INCLUDING PHOTOCOPYING) WITHOUT THE WRITTEN PERMISSION OF KRD. ANY LICENCE, EXPRESS OR IMPLIED, TO USE THE DOCUMENT FOR ANY PURPOSE WHATSOEVER IS RESTRICTED TO THE TERMS OF THE AGREEMENT OR IMPLIED AGREEMENT WITH KRD.

REVISION LIST

DATE	ISSUE	DESCRIPTION
17.12.18	A	TENDER

DRAWN/CHECKED

KR	GB
----	----

0 1 2 3 4 5 m

SCALE 1:100

STATUS

TENDER

REVISION

A

Document Set ID: 8576808

Version: 1, Version Date: 15/02/2019

Project North



Project North



00.60 EQUIPMENT LOADS									
Code	Manufacturer	Model	Description	Count	QTY	Phases	Watts	multiplier	Total Wattage
	FED	STW160 BELLEVISTA	CHILLED COUNTERTOP CHILLED DISPLAY	1	1		173 W		0 W
E05a			EXTRACTION HOOD - 700h x 1100d x 1450w (COMBI OVEN)	2	2	1	2400 W	1	4,800 W
E07	BROMIC	BRCF0500FTFG	CHEST FREEZER 890h x 1550w x 630d	1	1	1	800 W	1	800 W
E08	UNOX	XV893 CONVECTION OVEN WITH STAND	12 TRAY CAPACITY, 25A 3PHASE [SUPPLIED BY SILVERCHEF]	1	1	3	11700 W	1	11,700 W
E09	LINCOLN	2504-1	DIGITAL COUNTER TOP IMPINGER 25A SINGLE PHASE 6kW	1	1	1	6000 W	1	6,000 W
E10	WILLIAMS	Jade PC J2PC	Pizza and Preparation three door counter with Blown Air Well	1	1	1	1152 W	1	1,152 W
E11	Alto-Shaam, Inc.	500-3DN	DRAWER WARMERS	1	1	1	2200 W	1	2,200 W
E12	BIRKO	1110100	DOUBLE PAN BAIN MARIE WITH TAP [SUPPLIED BY SILVERCHEF]	1	1		1200 W		0 W
E14	WASHTECH	XG	UNDERCOUNTER GLASSWASHER	1	1	1	3000 W	1	3,000 W
E18	ANVIL AIRE	FBC0200	SINGLE DOOR UNDER COUNTER MILK FRIDGE WITH GLASS DOOR	1	1	1	96 W	1	96 W
E20	REDCAT		POS SYSTEM	6	6	1	300 W	1	1,800 W
E21	WASHTECH	M2C	Washtech M2C - Professional Passthrough Dishwasher with Heat Condensing Unit - 500mm Rack	1	1	3	10000 W	1	10,000 W
E23	BIRKO	1201101	COMMERCIAL MICROWAVE [SUPPLIED BY SILVERCHEF]	1	1	1	1800 W	1	1,800 W
E43	SANDEN	SPC1270-A	2 DOOR UNDERCOUNTER CHILLER (SOLID DOORS)	1	1	1	380 W	1	380 W
E97	VESTAL	V120	UNDER BENCH CHILLER WITH 3 WAY FONT	1	1	1	600 W	1	600 W
E104	LANCER	POLARIS BEER SUPERCHILLER		1	1	1	1344 W	1	1,344 W
E111	PHILIPS	BDL4765EL	47" Full HD LED E Line Signage Solutions Display Monitor 48-Inch 1080p 60Hz Smart Signage TV 48-Inch 1080p 60Hz Smart Signage TV WITH WALL BRACKET	6	6		70 W		0 W
E113	FED	FE-1100	COMMERCIAL MICROWAVE [SUPPLIED BY SILVERCHEF]	1	1	1	1100 W	1	1,100 W
E115	MENUMASTER	1201101	COMMERCIAL MICROWAVE [SUPPLIED BY SILVERCHEF]	1	1	1	1800 W	1	1,800 W
E120	ANVIL AIRE	FBF0201	SINGLE DOOR UNDER COUNTER FREEZER WITH SOLID DOOR	1	1		130 W		0 W
E122	EVERLASTING	ABF 05 C	BLAST FREEZER	1	1		750 W		0 W
E128	HOSHIZAKI	KM-124A	CRESCENT ICE MAKER - DAILY CYCLE PRODUCTION CAPACITY OF UP TO 128KG	1	1		774 W		0 W
E130	ICEBLUE	NBF-2475	3 DOOR SANDWICH PREP FRIDGE. (GLASS CANOPY TO BE REMOVED) [SUPPLIED BY SILVERCHEF]	1	1		1200 W		0 W
E137	La Marzocco	FB80	3-group AVCoffee Machine [SINGLE PHASE 25A]	1	1		6000 W		0 W
HWS	RHEEM	613050	50 LITRE 3 PHASE HOT WATER SYSTEM	1	1	3	3600 W	1	3,600 W
TOTAL				36			52,172 W		

00.62 LIGHTING POWER SCHEDULE									
Code	Description	Manufacturer	Model	QTY	Wattage	Initial Color Temperature	Luminous Flux	Lamp	TOTAL WATTAGE
L1	BLACK METAL SHADE WITH (FAT SHACK VINTAGE B024-E27 LAMP)	FATSHACK VINTAGE	Butchers Block Light	3	20 W	3000 K	2971 lm		60 W
L2	LED DOWNLIGHT	TEC LED	LCOM40WADJ	22	40 W	3500 K	160000 lm		880 W
L3	BLACK 28W LED TRACK LIGHT (4 LAMPS PER TRACK)	TEC LED LIGHTING	TECHTRACK LIGHT 28 WATT	6	40 W	3200 K	5942 lm		240 W
L4	RECESSED LED TROFFER LIGHT	TREND LIGHTING	ECOTROFFER ZET444	17	48 W	4000 K	5500 lm		811 W
L5	FESTOON LIGHTS	FATSHACK VINTAGE	Festoon Lighting - Outdoor String Lights Product Code: C005-10M-NOBLBS	16	40 W	3200 K	5942 lm		640 W
L7	INDUSTRIAL WALL LIGHT WITH E27 LED LIGHTBULB CLEAR 125 8W 2600K LAMP	FATSHACK VINTAGE	RAILWAY WALL LIGHT	3	9 W	3000 K	1380 lm		28 W
L8	RUST COLOUR IRON & WIRE WALL LAMP	HCCF COMMERCIAL FURNITURE	WL135A WALL LAMP	5	12 W	3000 K	1783 lm		60 W
L9		HCCF COMMERCIAL FURNITURE	PL135A(34) BOTTLE PENDANT	9	40 W	2800 K	5942 lm		360 W
L10		HCCF COMMERCIAL FURNITURE	PL135A(35) BOTTLE PENDANT	9	40 W	2800 K	5942 lm		360 W
L11		HCCF COMMERCIAL FURNITURE	PL135A(36) BOTTLE PENDANT	9	40 W	2800 K	5942 lm		360 W
SP	SUSPENDEd 15W 100V LINE SPEAKER (BLACK)	ALTRONICS	C1051	6					0 W
Grand total: 105				105			3799 W		

EQUIPMENT LOADS (GAS)						
Code	Manufacturer	Model	Description	MEGAJOULES	QTY	T-MJ
E01	MOFFAT WALDORF	CH8120G-LS	CHARGRILL ON LEG STAND	132	1	264
E06	MOFFAT WALDORF	FN8120G	FRYER SINGLE PAN GAS	90	1	270
E134	WALDORF	RN8603GF-LS	4 Burner Cooktop With 1 Burner Griddle. [SUPPLIED BY SILVERCHEF]	132	1	132
				666		

ALLOW FOR POWER + DATA AT EACH TV POINT (NOT SHOWN IN SCHEDULE)
TV QUANTITY - 6

* JOINER TO SUPPLY ALL RECESSED STRIP LIGHTING FOR THE FOLLOWING

- BAR HIGHTOP
- BACKBAR JOINERY

CUSTOMER	PROJECT TITLE	DRAWING TITLE	CONDITIONS OF USE	REVISION LIST	
LONESTAR	LONESTAR PENRITH SITE ADDRESS TENANCY T1 78-88 TENCH AVENUE JAMISONTOWN, NSW	ELECTRICAL FIXTURES SCALE @ A2 PROJECT NO. LS1808 DRAWING NO. 30.03	ISSUE DATE 17.12.18 STAGE DD	DATE 17.12.18	ISSUE DESCRIPTION TENDER
N PROJECT NORTH REVISION 012345m SCALE 1:100 STATUS TENDER A original sheet size A2 (420 x 594mm)					

00.63 CEILING FIXTURES SCHEDULE					
Code	Manufacturer	Model	Description	Count	Image
L9	HCCF COMMERCIAL FURNITURE	PL135A(34) BOTTLE PENDANT		9	
L10	HCCF COMMERCIAL FURNITURE	PL135A(35) BOTTLE PENDANT		9	
L11	HCCF COMMERCIAL FURNITURE	PL135A(36) BOTTLE PENDANT		9	
SP	ALTRONICS	C1051	SUSPENDED 15W 100V LINE SPEAKER (BLACK)	6	

00.63 CEILING FIXTURES SCHEDULE					
Code	Manufacturer	Model	Description	Count	Image
L9	HCCF COMMERCIAL FURNITURE	PL135A(34) BOTTLE PENDANT		9	
L10	HCCF COMMERCIAL FURNITURE	PL135A(35) BOTTLE PENDANT		9	
L11	HCCF COMMERCIAL FURNITURE	PL135A(36) BOTTLE PENDANT		9	
SP	ALTRONICS	C1051	SUSPENDED 15W 100V LINE SPEAKER (BLACK)	6	

CLIENT LONESTAR N PROJECT NORTH	PROJECT TITLE LONESTAR PENRITH SITE ADDRESS TENANCY T1 78-88 TENCH AVENUE JAMISONTOWN, NSW	DRAWING TITLE CEILING FIXTURES SCHEDULE SCALE @ A2 ISSUE DATE 23.01.19 PROJECT NO. LS1808 DRAWING NO. 30.07	CONDITIONS OF USE 1. USE FIGURED DIMENSIONS ONLY. DO NOT SCALE. CHECK ALL DIMENSIONS ON SITE PRIOR TO FABRICATION OR SETOUT. 2. ALL CONSTRUCTION TO BE IN ACCORDANCE WITH THE NATIONAL CONSTRUCTION CODE (NCC) AUSTRALIAN STANDARDS AND LOCAL REGULATIONS. 3. ANY ERRORS FOUND IN THIS DOCUMENTATION SHOULD BE REPORTED IMMEDIATELY. COPYRIGHT ALL RIGHTS RESERVED. THIS WORK IS COPYRIGHT AND CANNOT BE REPRODUCED OR COPIED IN ANY FORM OR BY ANY MEANS (GRAPHIC, ELECTRONIC OR MECHANICAL, INCLUDING PHOTOCOPYING) WITHOUT THE WRITTEN PERMISSION OF KRD. ANY LICENSE, EXPRESS OR IMPLIED, TO USE THE DOCUMENT FOR ANY PURPOSE WHATSOEVER IS RESTRICTED TO THE TERMS OF THE AGREEMENT OR IMPLIED AGREEMENT WITH KRD.	REVISION LIST <table><thead><tr><th>DATE</th><th>ISSUE</th><th>DESCRIPTION</th></tr></thead><tbody><tr><td>17.12.18</td><td>A</td><td>GB TENDER</td></tr><tr><td>23.01.19</td><td>B</td><td>TENDER</td></tr></tbody></table>	DATE	ISSUE	DESCRIPTION	17.12.18	A	GB TENDER	23.01.19	B	TENDER	DRAWN/CHECKED <table><thead><tr><th>KR</th><th>GB</th></tr></thead><tbody><tr><td></td><td></td></tr></tbody></table> 0 1 2 3 4 5m SCALE 1:100 STATUS TENDER REVISION B original sheet size A2 (420 x 594mm)	KR	GB		
			DATE	ISSUE	DESCRIPTION													
			17.12.18	A	GB TENDER													
			23.01.19	B	TENDER													
			KR	GB														



Elevation 4 - a
SCALE 1:50






2m DIA BARREL SIGNAGE TO
SIDE OF BUILDING

	NORTHERN RIVERS TIMBER RECYCLED SLEEPER CLADDING (Wire brushed, recycled hardwood cladding)
	AUSTRAL SAN SALMO RECLAIMED BRICK. DOUBLE BRICK WALL UP TO 1000mm AFFL. FLUSH SHOT JOINTS IN OFF WHITE MORTAR.
	100mm THICK SOLID SLAB TIMBER WITH LIVE EDGE IN 30% CLEAR GLOSS FINISH




CLIENT	PROJECT TITLE	DRAWING TITLE	CONDITIONS OF USE	REVISION LIST	DRAWN/CHECKED
LONESTAR	LONESTAR PENRITH	EXTERNAL ELEVATIONS SHEET 1	1. USE FIGURED DIMENSIONS ONLY. DO NOT SCALE. CHECK ALL DIMENSIONS ON SITE PRIOR TO FABRICATION OR SETOUT. 2. ALL CONSTRUCTION TO BE IN ACCORDANCE WITH THE NATIONAL CONSTRUCTION CODES (LOCAL AUSTRALIAN STANDARDS AND LOCAL REGULATIONS). 3. ANY ERRORS FOUND IN THIS DOCUMENTATION SHOULD BE REPORTED IMMEDIATELY.	DATE: 24.10.18 17.12.18 21.12.18 ISSUE: A B C DESCRIPTION: PRELIMINARY TENDER TENDER	KR GB KR GB KR GB
	SITE ADDRESS TENANCY T1 78-88 TENCH AVENUE JAMISONTOWN, NSW	SCALE @ A2 1:50 PROJECT NO. LS1808 DRAWING NO. 40.01	ISSUE DATE 21.12.18 STAGE DD		
			COPYRIGHT ALL RIGHTS RESERVED. THIS WORK IS COPYRIGHT AND CANNOT BE REPRODUCED OR COPIED IN ANY FORM OR BY ANY MEANS (GRAPHIC, ELECTRONIC OR MECHANICAL, INCLUDING PHOTOCOPYING) WITHOUT THE WRITTEN PERMISSION OF KRD. ANY LICENCE, EXPRESS OR IMPLIED, TO USE THE DOCUMENT FOR ANY PURPOSE WHATSOEVER IS RESTRICTED TO THE TERMS OF THE AGREEMENT OR IMPLIED AGREEMENT WITH KRD.		
					0 1 2 3 4 5m SCALE 1:100 STATUS TENDER REVISION C

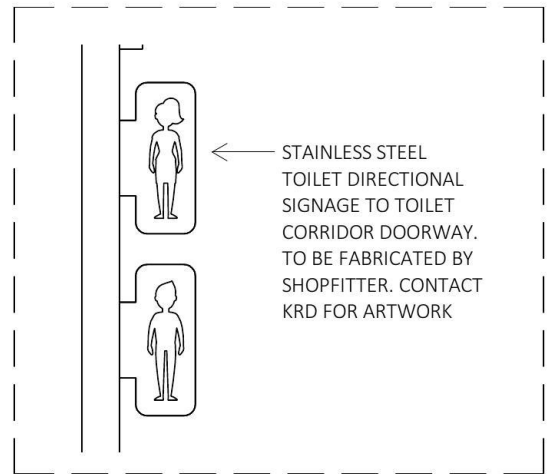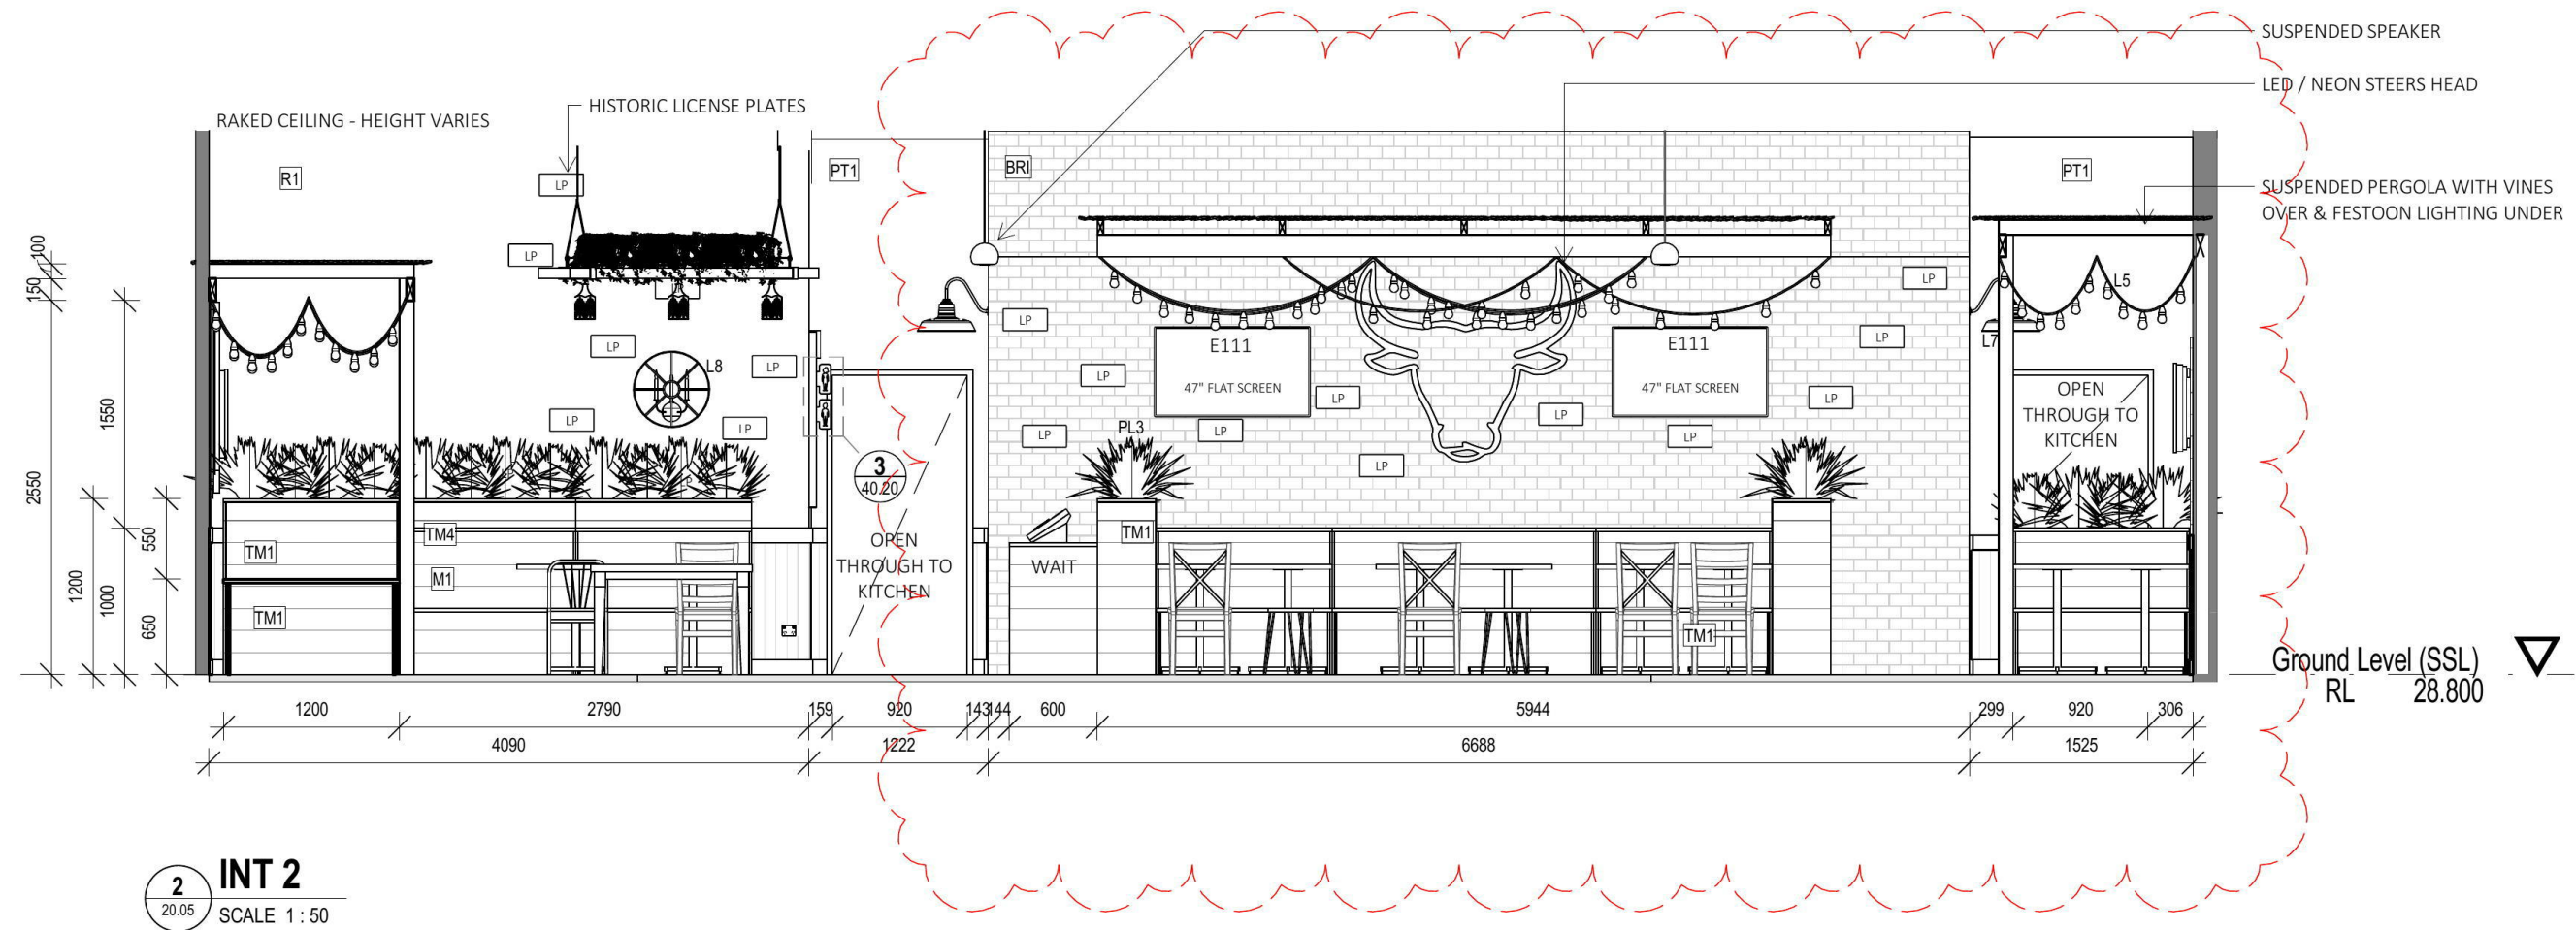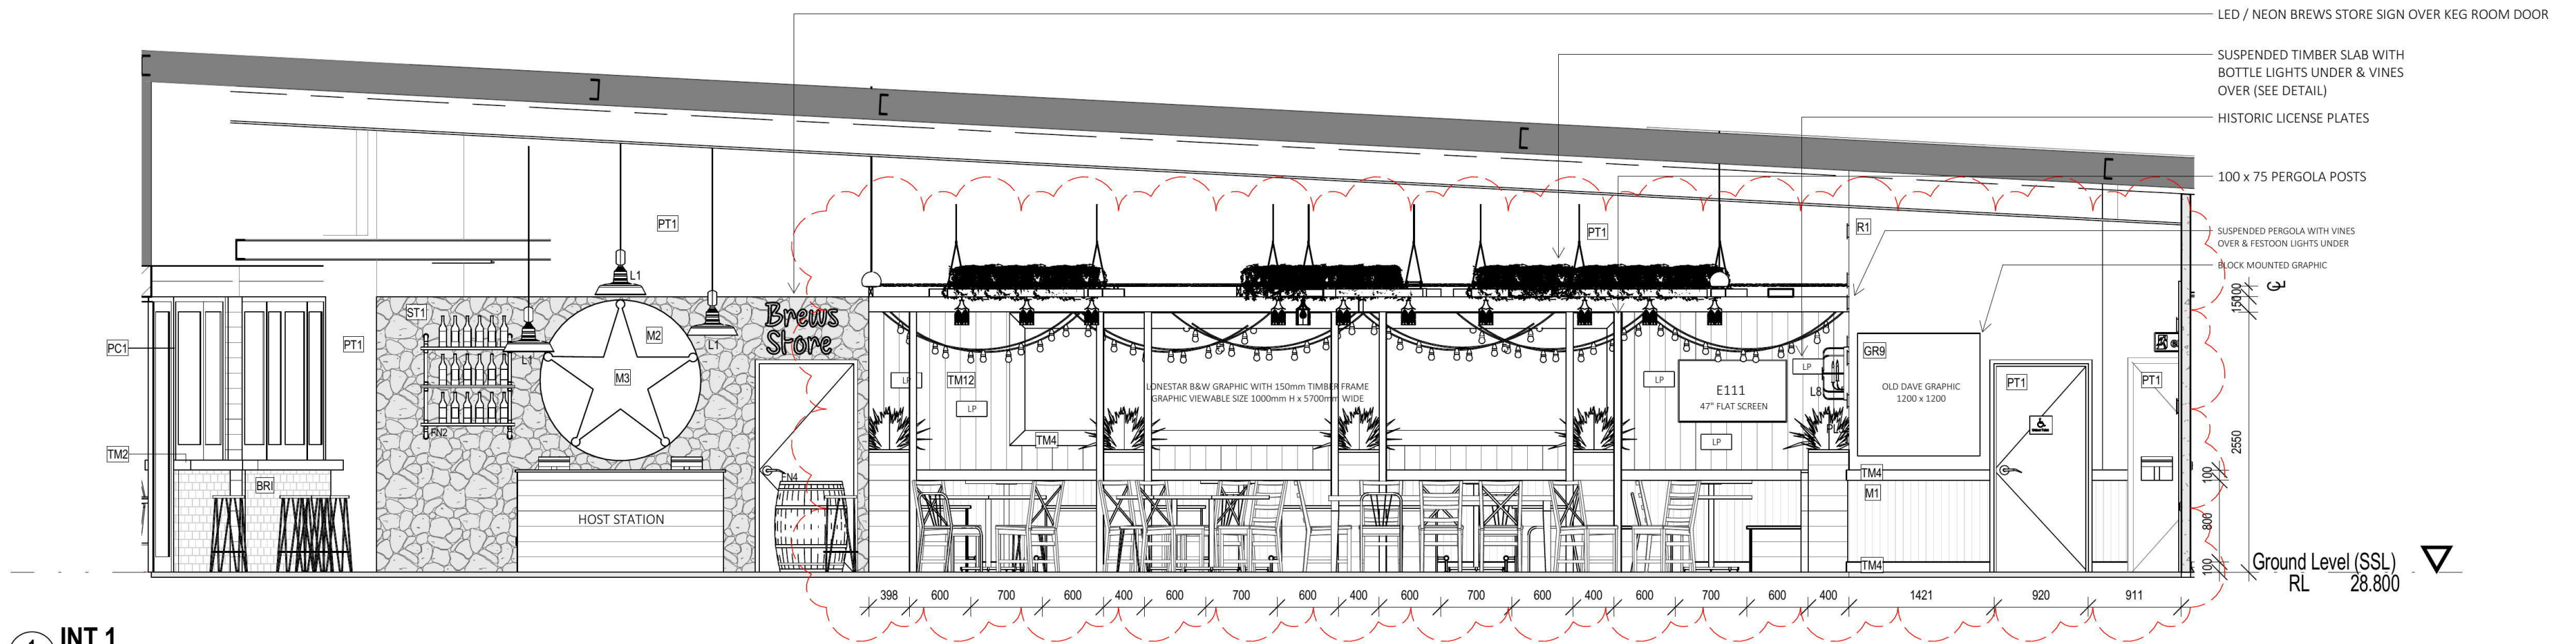


TOILET SIGNAGE
SCALE 1 : 10


CLIENT	PROJECT TITLE	DRAWING TITLE	CONDITIONS OF USE	REVISION LIST	DRAWN/CHECKED	0 0.5 1 1.5 2 2.5 m
LONESTAR	LONESTAR PENRITH	INTERIOR ELEVATIONS SHEET 1	1. USE FIGURED DIMENSIONS ONLY. DO NOT SCALE. CHECK ALL DIMENSIONS ON SITE PRIOR TO FABRICATION OR INSTALLATION. 2. ALL CONSTRUCTION TO BE IN ACCORDANCE WITH THE NATIONAL CONSTRUCTION CODE (LOCAL AUSTRALIAN STANDARDS AND LOCAL REGULATIONS). 3. ANY ERRORS FOUND IN THIS DOCUMENTATION SHOULD BE REPORTED IMMEDIATELY.	DATE: 17.12.18 ISSUE: A TENDER	KR GB KR GB	SCALE 1:50 original sheet size A2 (420 x 594mm)
	SITE ADDRESS TENANCY T1 78-88 TENCH AVENUE JAMISONTOWN, NSW	SCALE @ A2 As indicated PROJECT NO. LS1808 DRAWING NO. 40.20	ISSUE DATE 23.01.19 STAGE DD			STATUS TENDER REVISION B

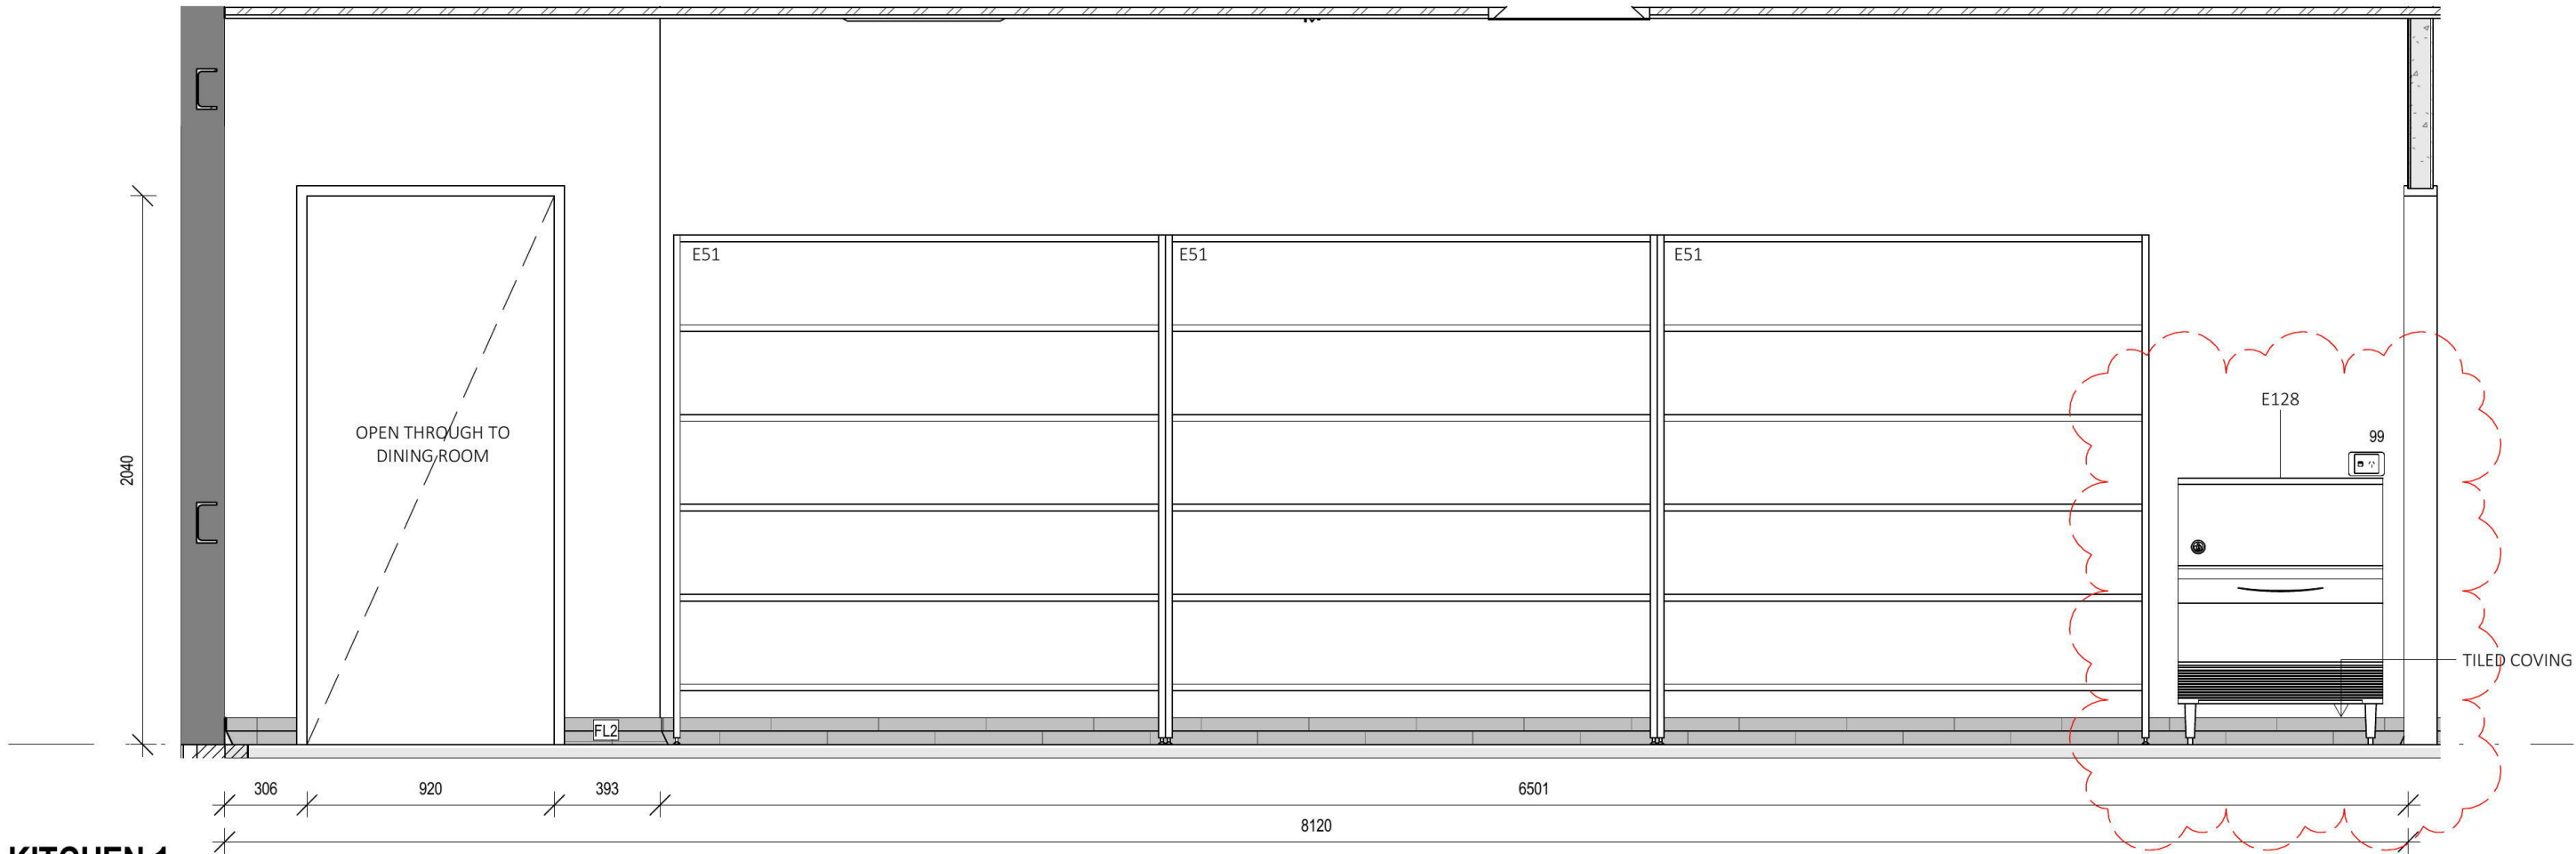


1 KITCHEN 1
20.05 SCALE 1:25

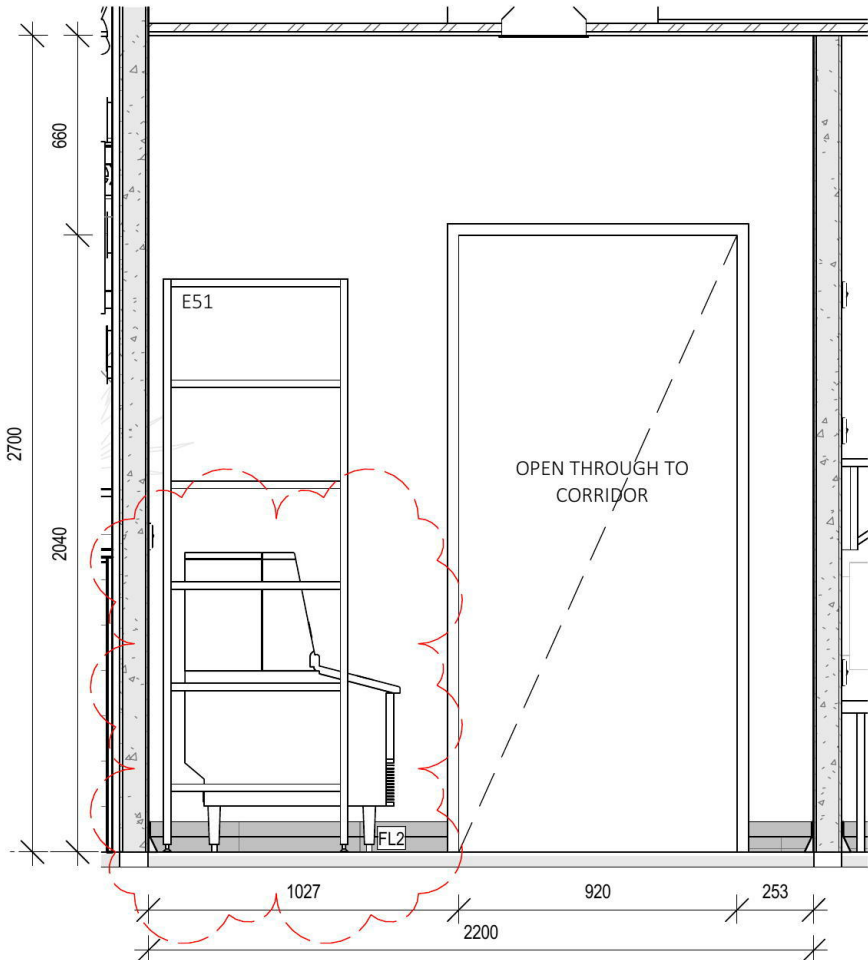

2 KITCHEN 2
20.05 SCALE 1:25


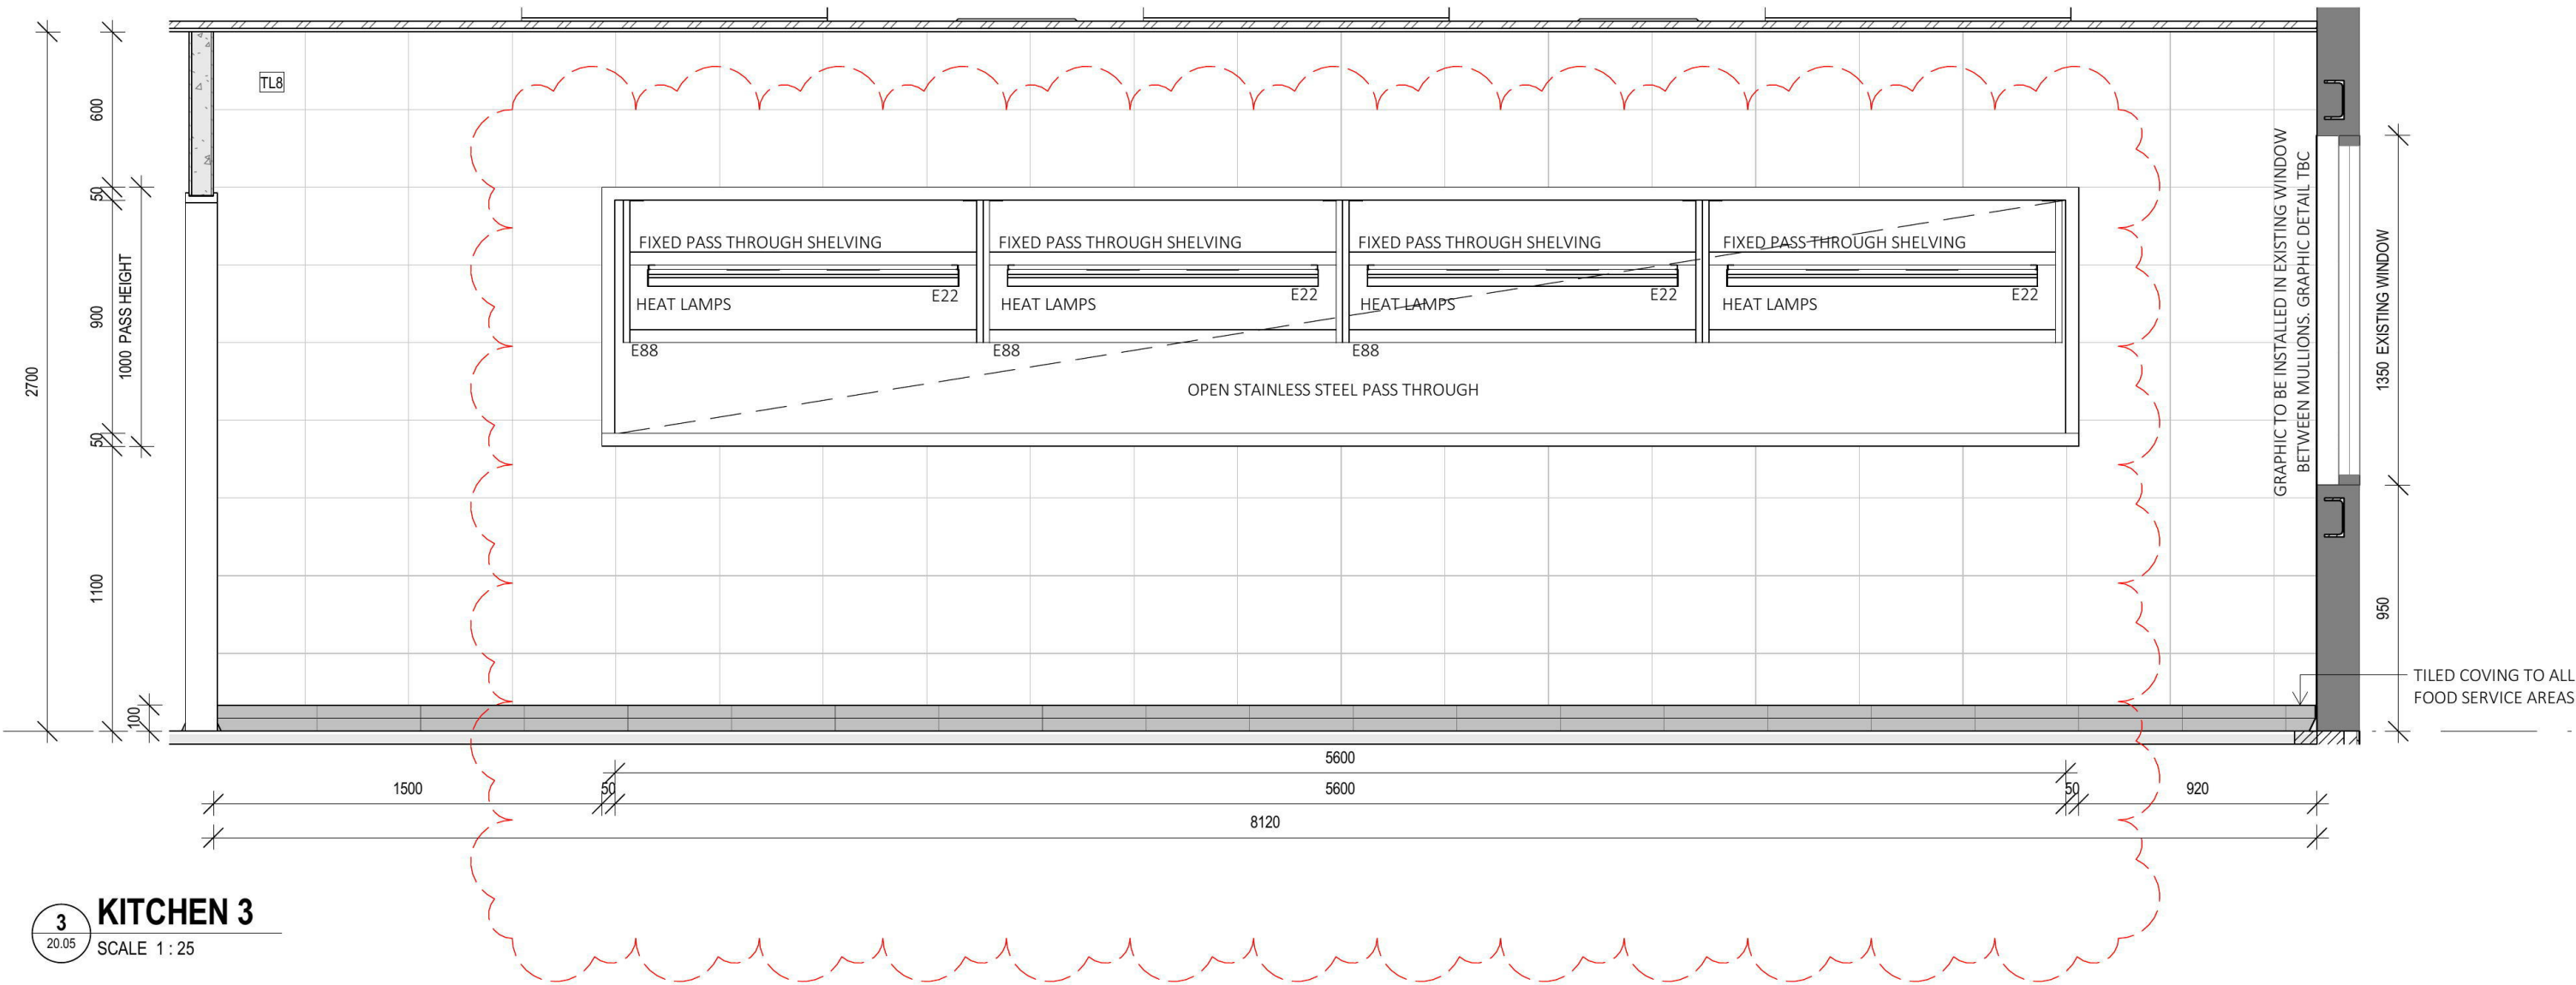


3 KITCHEN 3
20.05 SCALE 1:25

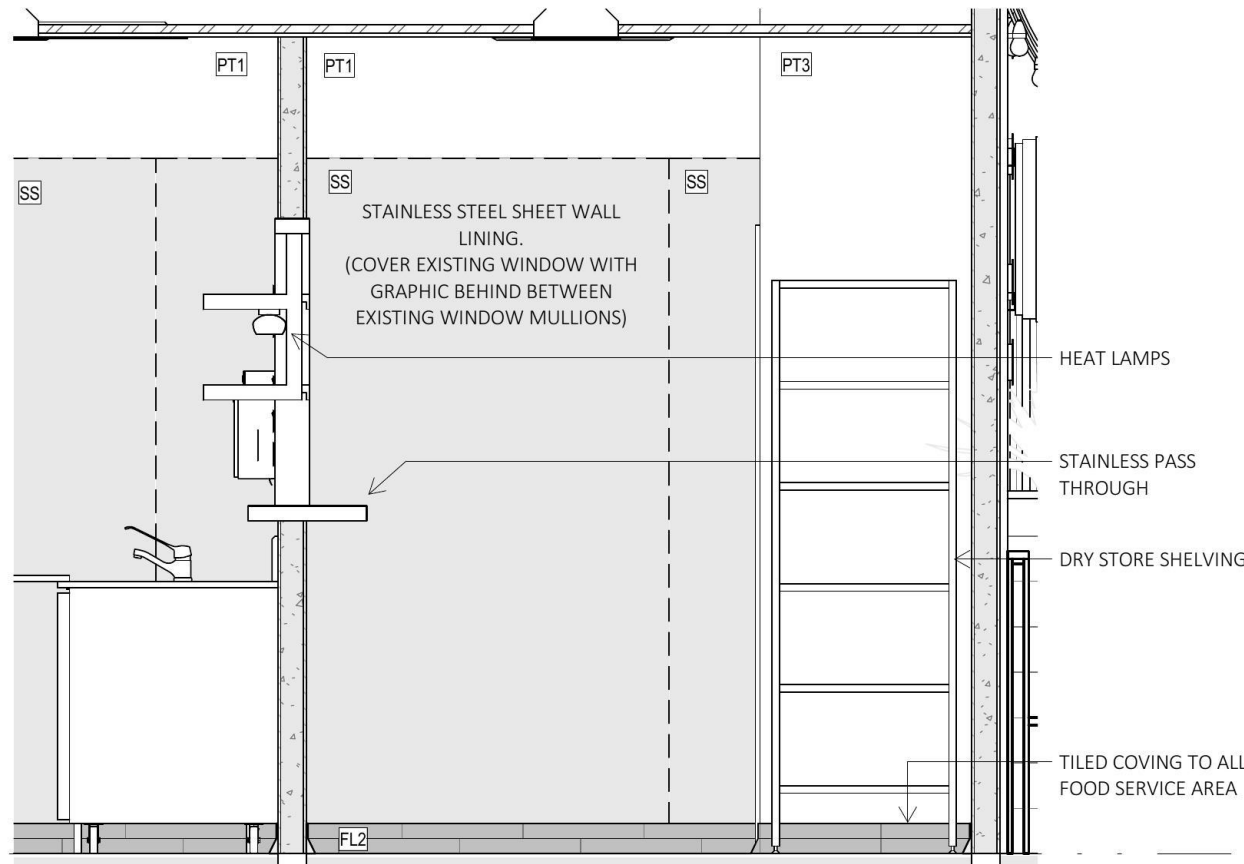


4 KITCHEN 4
20.05 SCALE 1:25


CLIENT	PROJECT TITLE	DRAWING TITLE	CONDITIONS OF USE	REVISION LIST	DRAWN/CHECKED
LONESTAR	LONESTAR PENRITH	KITCHEN ELEVATIONS SHEET 1	1. USE FIGURED DIMENSIONS ONLY. DO NOT SCALE. CHECK ALL DIMENSIONS ON SITE PRIOR TO FABRICATION OR SETOUT. 2. ALL CONSTRUCTION TO BE IN ACCORDANCE WITH THE NATIONAL CONSTRUCTION CODE (NCC), AUSTRALIAN STANDARDS AND LOCAL REGULATIONS. 3. ANY ERRORS FOUND IN THIS DOCUMENTATION SHOULD BE REPORTED IMMEDIATELY.	DATE: 17.12.18 ISSUE: A DESCRIPTION: TENDER	KR GB KR GB
	SITE ADDRESS TENANCY T1 78-88 TENCH AVENUE JAMISONTOWN, NSW	SCALE @ A2 1:25 PROJECT NO. LS1808 DRAWING NO. 40.50	ISSUE DATE 23.01.19 STAGE DD		
			COPYRIGHT ALL RIGHTS RESERVED. THIS WORK IS COPYRIGHT AND CANNOT BE REPRODUCED OR COPIED IN ANY FORM OR BY ANY MEANS (GRAPHIC, ELECTRONIC OR MECHANICAL, INCLUDING PHOTOCOPYING) WITHOUT THE WRITTEN PERMISSION OF KRD. ANY LICENCE, EXPRESS OR IMPLIED, TO USE THE DOCUMENT FOR ANY PURPOSE WHATSOEVER IS RESTRICTED TO THE TERMS OF THE AGREEMENT OR IMPLIED AGREEMENT WITH KRD.		
					0 200 400 600 800 1000 mm SCALE 1:25 STATUS TENDER REVISION B

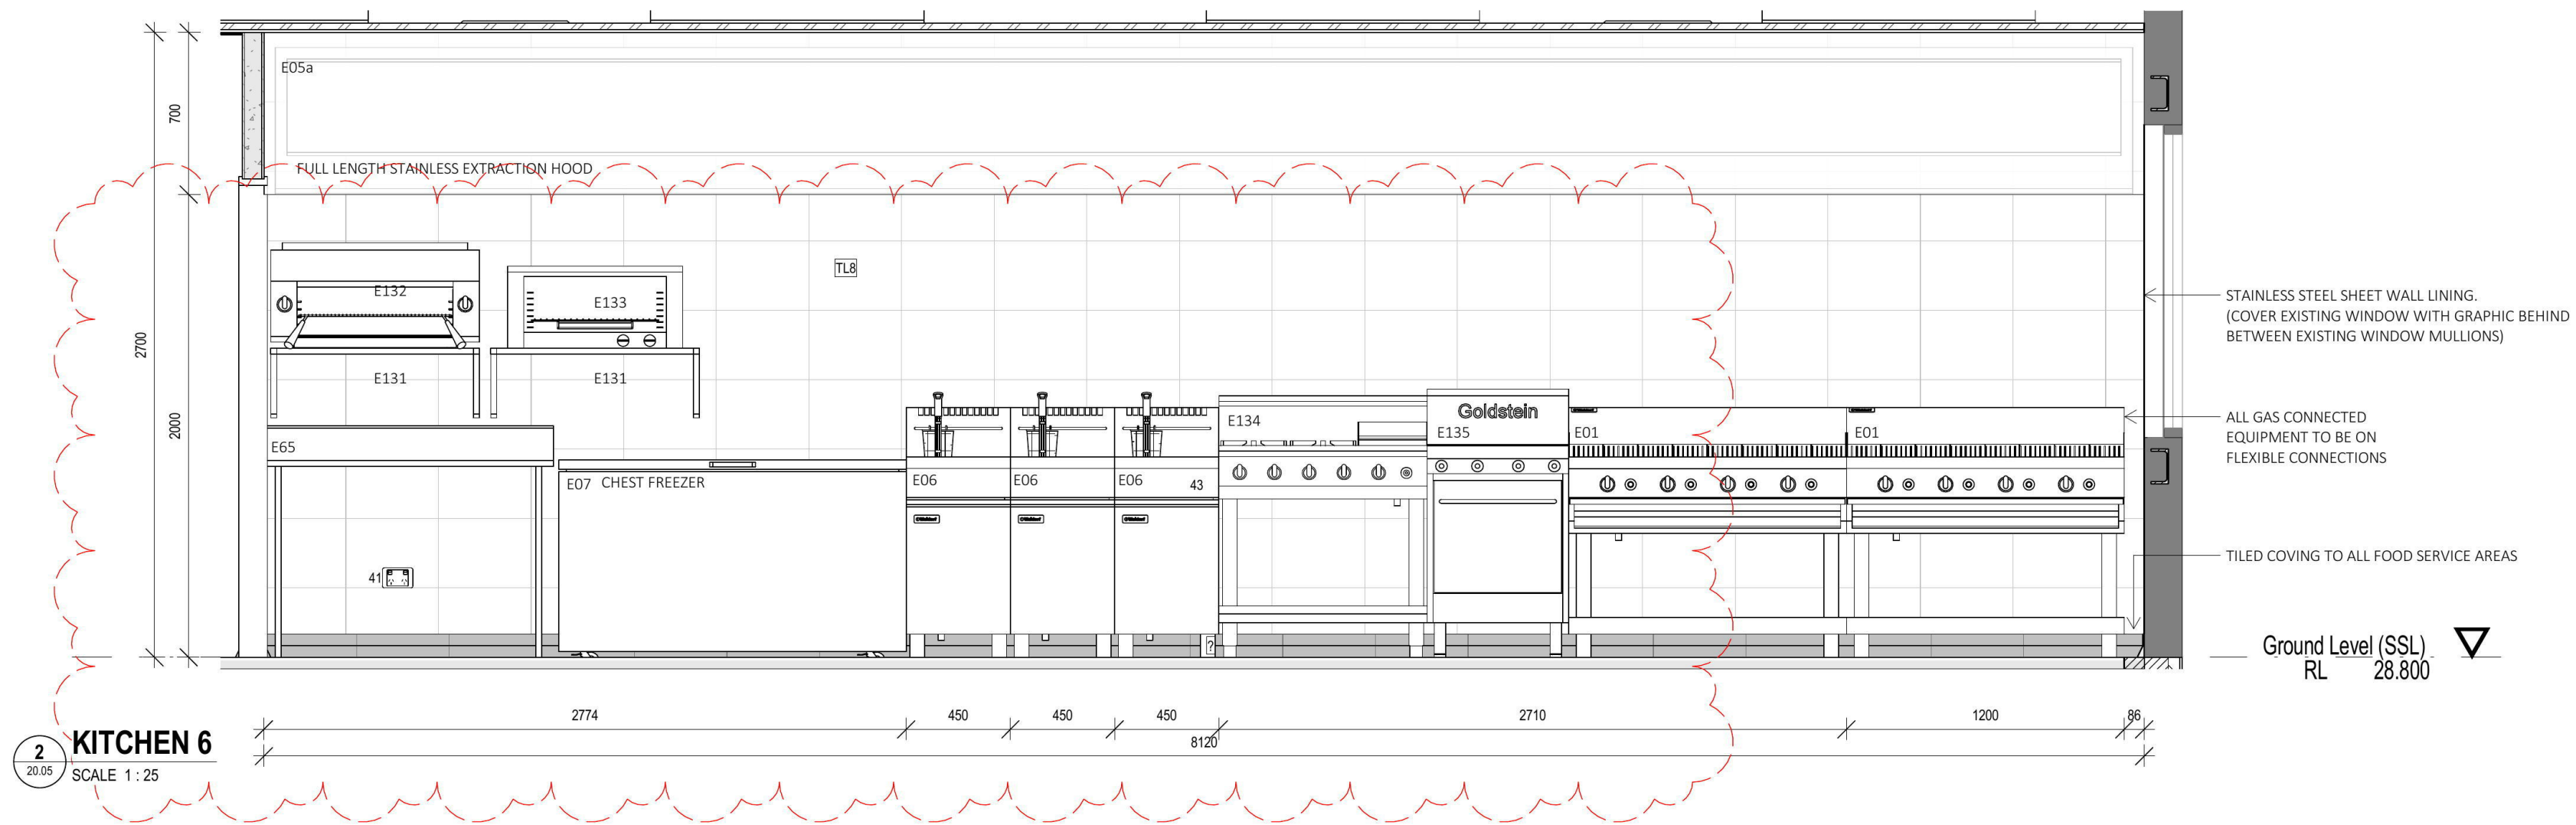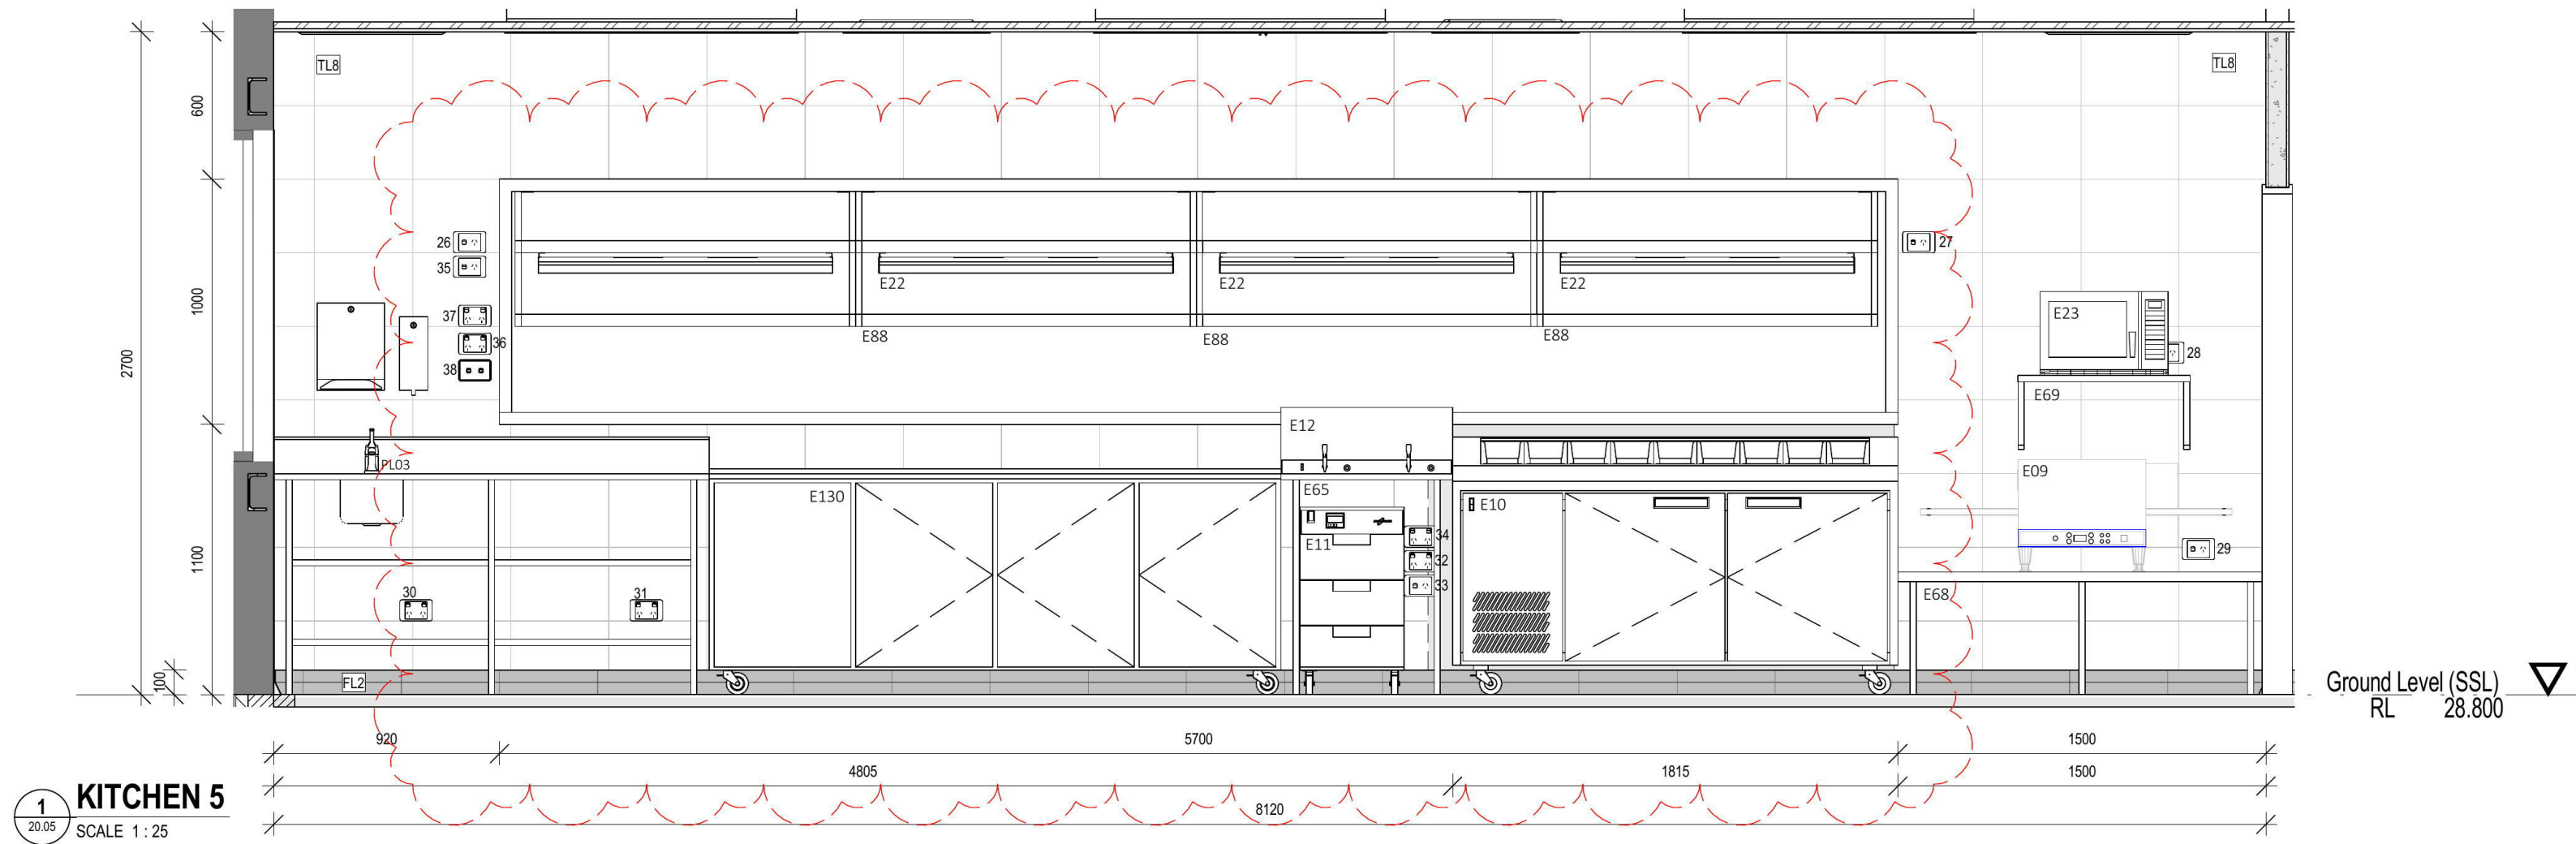


CLIENT LONESTAR	PROJECT TITLE LONESTAR PENRITH SITE ADDRESS TENANCY T1 78-88 TENCH AVENUE JAMISONTOWN, NSW	DRAWING TITLE KITCHEN ELEVATIONS SHEET 2 SCALE @ A2 1 : 25 PROJECT NO. LS1808 DRAWING NO. 40.51	ISSUE DATE 23.01.19 STAGE DD	CONDITIONS OF USE 1. USE FIGURED DIMENSIONS ONLY. DO NOT SCALE. CHECK ALL DIMENSIONS ON SITE PRIOR TO FABRICATION OR SETOUT. 2. ALL CONSTRUCTION TO BE IN ACCORDANCE WITH THE NATIONAL CONSTRUCTION CODE (NCC), AUSTRALIAN STANDARDS AND LOCAL REGULATIONS. 3. ANY ERRORS FOUND IN THIS DOCUMENTATION SHOULD BE REPORTED IMMEDIATELY. COPYRIGHT ALL RIGHTS RESERVED. THIS WORK IS COPYRIGHT AND CANNOT BE REPRODUCED OR COPIED IN ANY FORM OR BY ANY MEANS (GRAPHIC, ELECTRONIC OR MECHANICAL, INCLUDING PHOTOCOPYING) WITHOUT THE WRITTEN PERMISSION OF KRD . ANY LICENCE, EXPRESS OR IMPLIED, TO USE THE DOCUMENT FOR ANY PURPOSE WHATSOEVER IS RESTRICTED TO THE TERMS OF THE AGREEMENT OR IMPLIED AGREEMENT WITH KRD .	REVISION LIST DATE 17.12.18 23.01.19 ISSUE A B DESCRIPTION TENDER TENDER	DRAWN/CHECKED KR GB KR GB	0 200 400 600 800 1000 mm SCALE 1:25 STATUS TENDER REVISION B

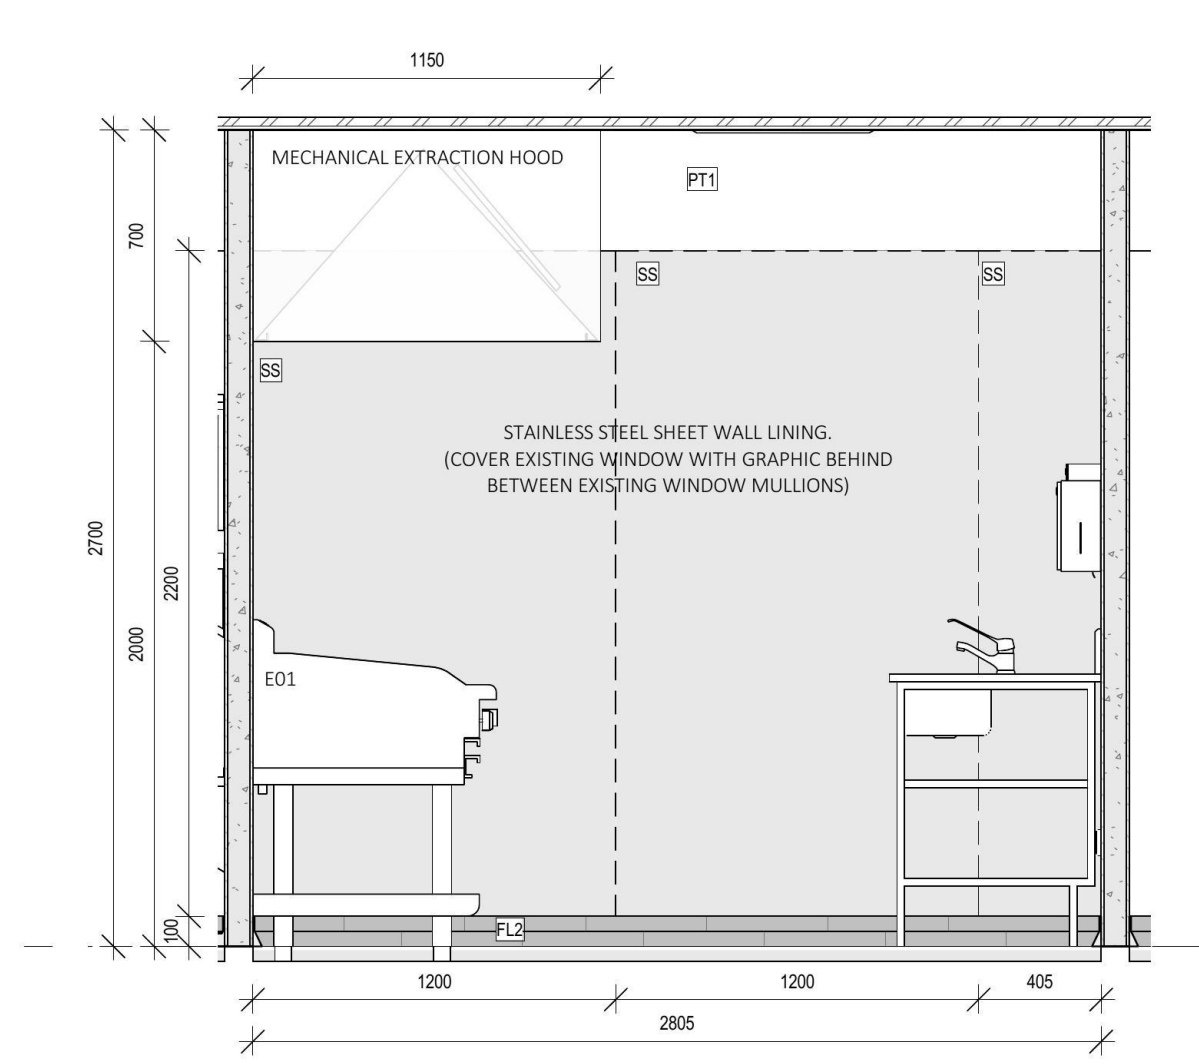

1 KITCHEN 7
20.05 SCALE 1:25

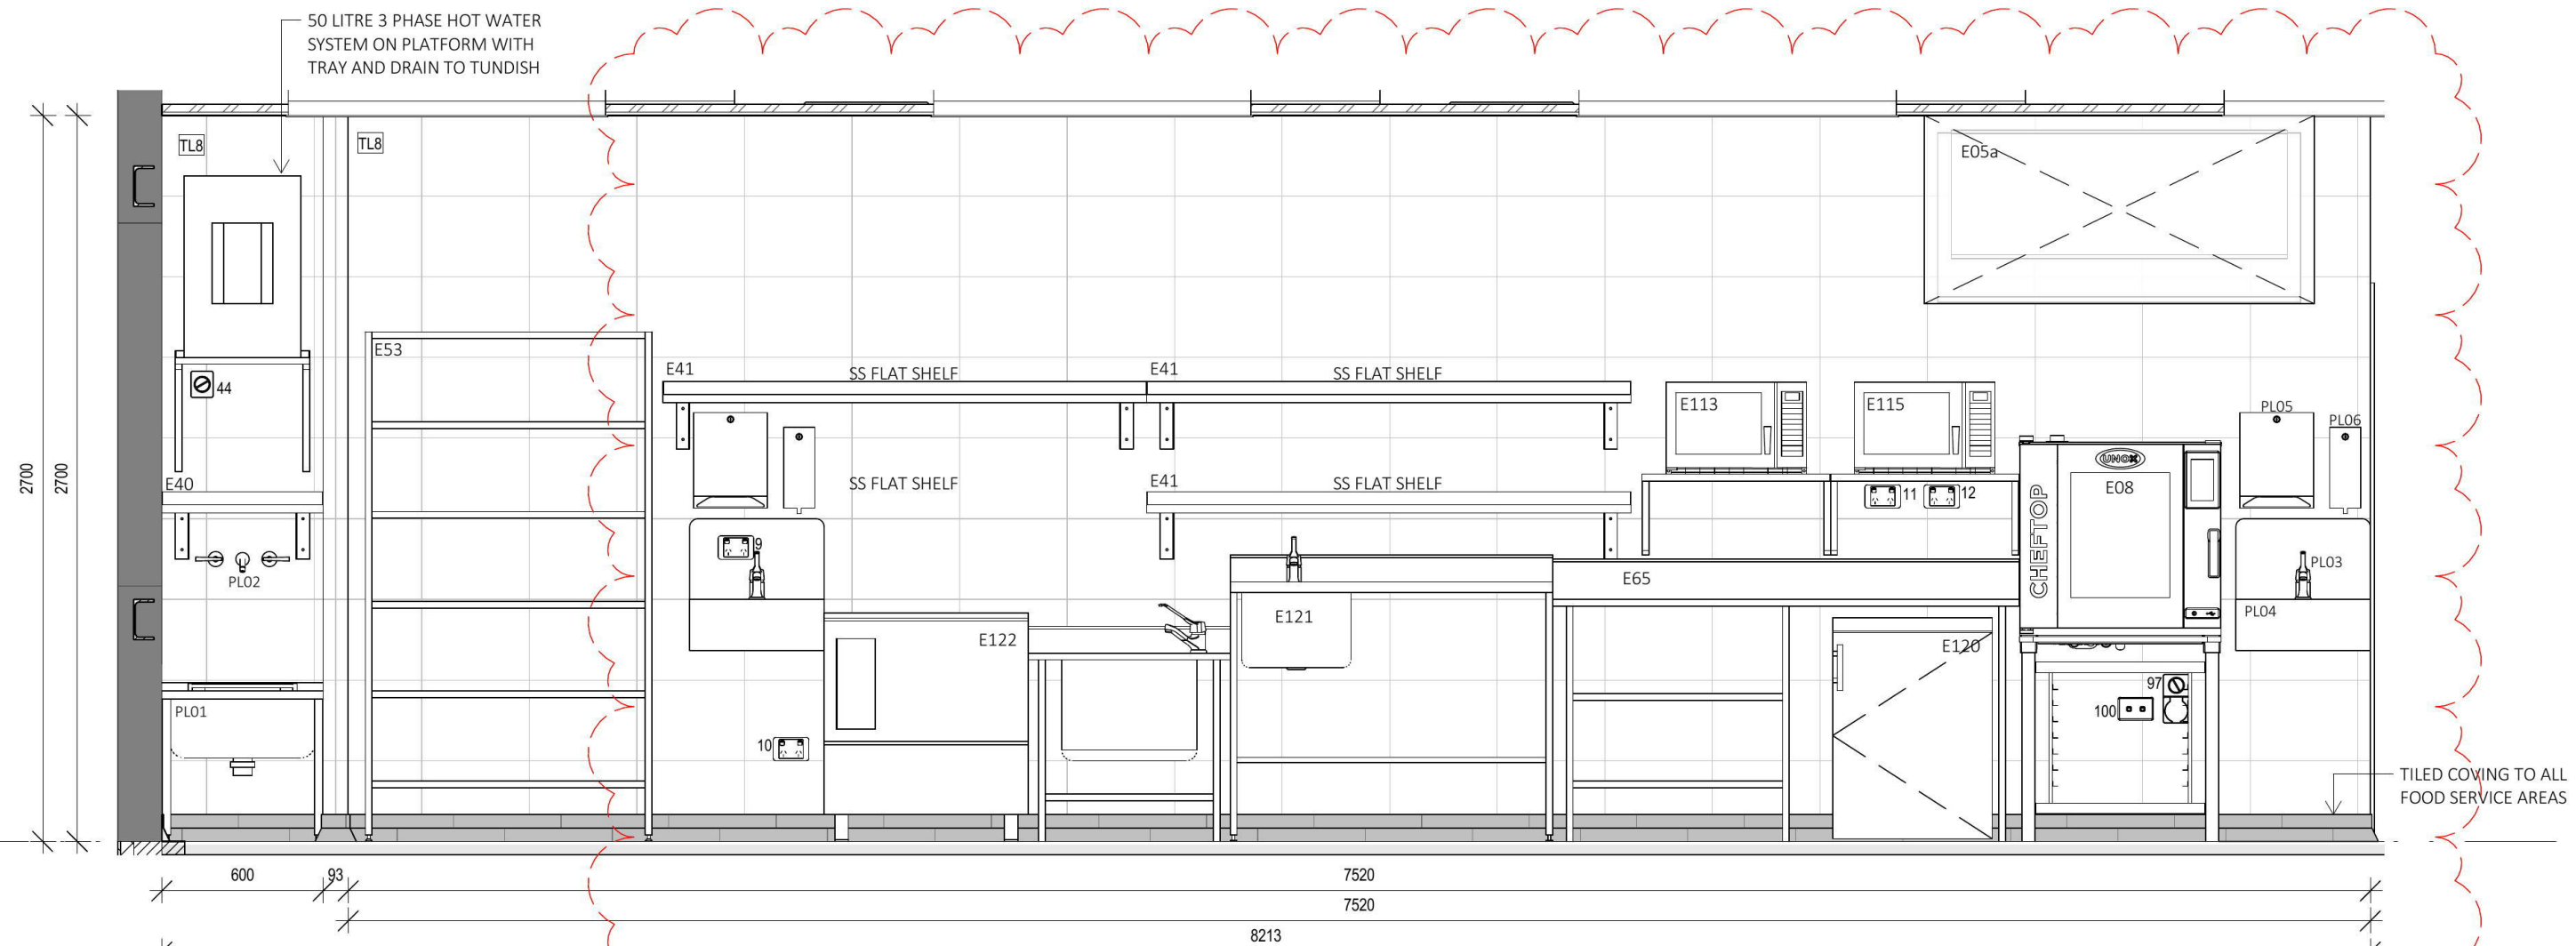


2 KITCHEN 8
20.05 SCALE 1:25

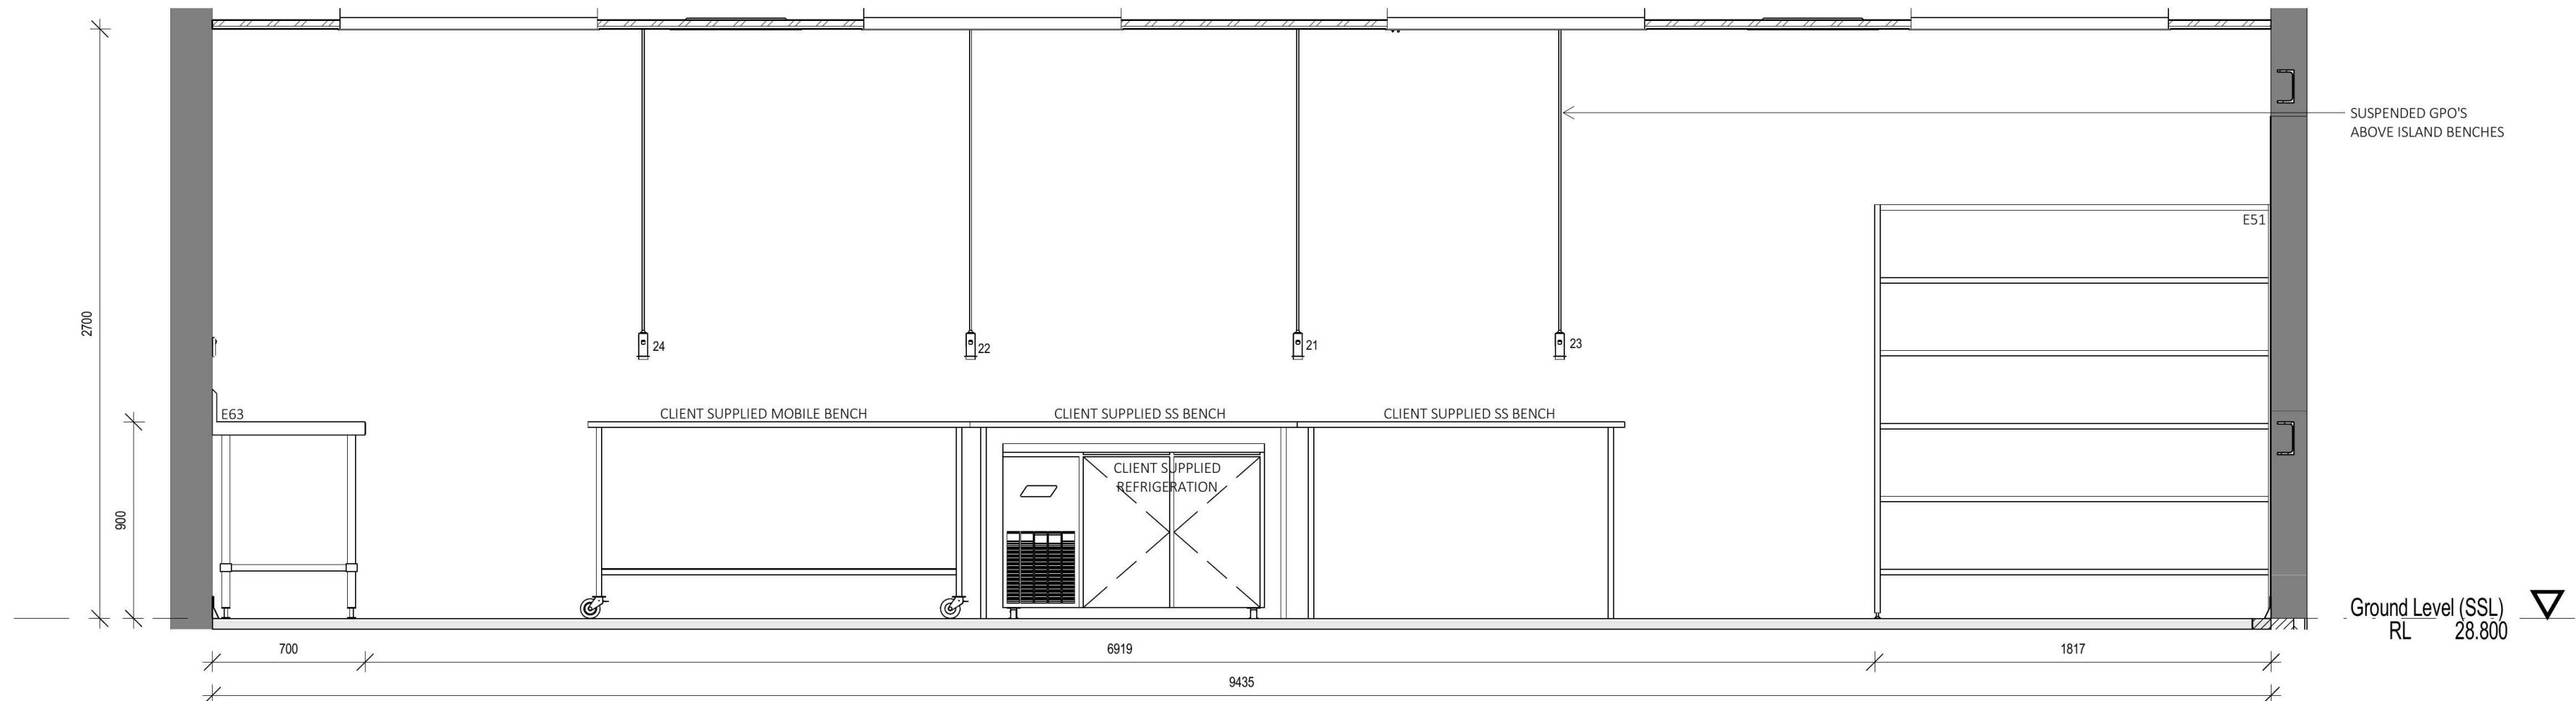


3 KITCHEN 9
20.05 SCALE 1:25

CLIENT	PROJECT TITLE	DRAWING TITLE	CONDITIONS OF USE	REVISION LIST	DRAWN/CHECKED
LONESTAR	LONESTAR PENRITH	KITCHEN ELEVATIONS SHEET 3	1. USE FIGURED DIMENSIONS ONLY. DO NOT SCALE. CHECK ALL DIMENSIONS ON SITE PRIOR TO FABRICATION OR INSTALLATION. 2. ALL CONSTRUCTION TO BE IN ACCORDANCE WITH THE NATIONAL CONSTRUCTION CODE (NCC), AUSTRALIAN STANDARDS AND LOCAL REGULATIONS. 3. ANY ERRORS FOUND IN THIS DOCUMENTATION SHOULD BE REPORTED IMMEDIATELY.	DATE: 17.12.18 ISSUE: A DESCRIPTION: TENDER	KR GB KR GB
	SITE ADDRESS: TENANCY T1 78-88 TENCH AVENUE JAMISONTOWN, NSW	SCALE @ A2: 1:25 PROJECT NO.: LS1808 DRAWING NO.: 40.52	ISSUE DATE: 23.01.19 STAGE: DD COPYRIGHT: ALL RIGHTS RESERVED. THIS WORK IS COPYRIGHT AND CANNOT BE REPRODUCED OR COPIED IN ANY FORM OR BY ANY MEANS (GRAPHIC, ELECTRONIC OR MECHANICAL, INCLUDING PHOTOCOPYING) WITHOUT THE WRITTEN PERMISSION OF KRD. ANY LICENCE, EXPRESS OR IMPLIED, TO USE THE DOCUMENT FOR ANY PURPOSE WHATSOEVER IS RESTRICTED TO THE TERMS OF THE AGREEMENT OR IMPLIED AGREEMENT WITH KRD.		
					0 200 400 600 800 1000 mm SCALE 1:25 STATUS: TENDER REVISION: B

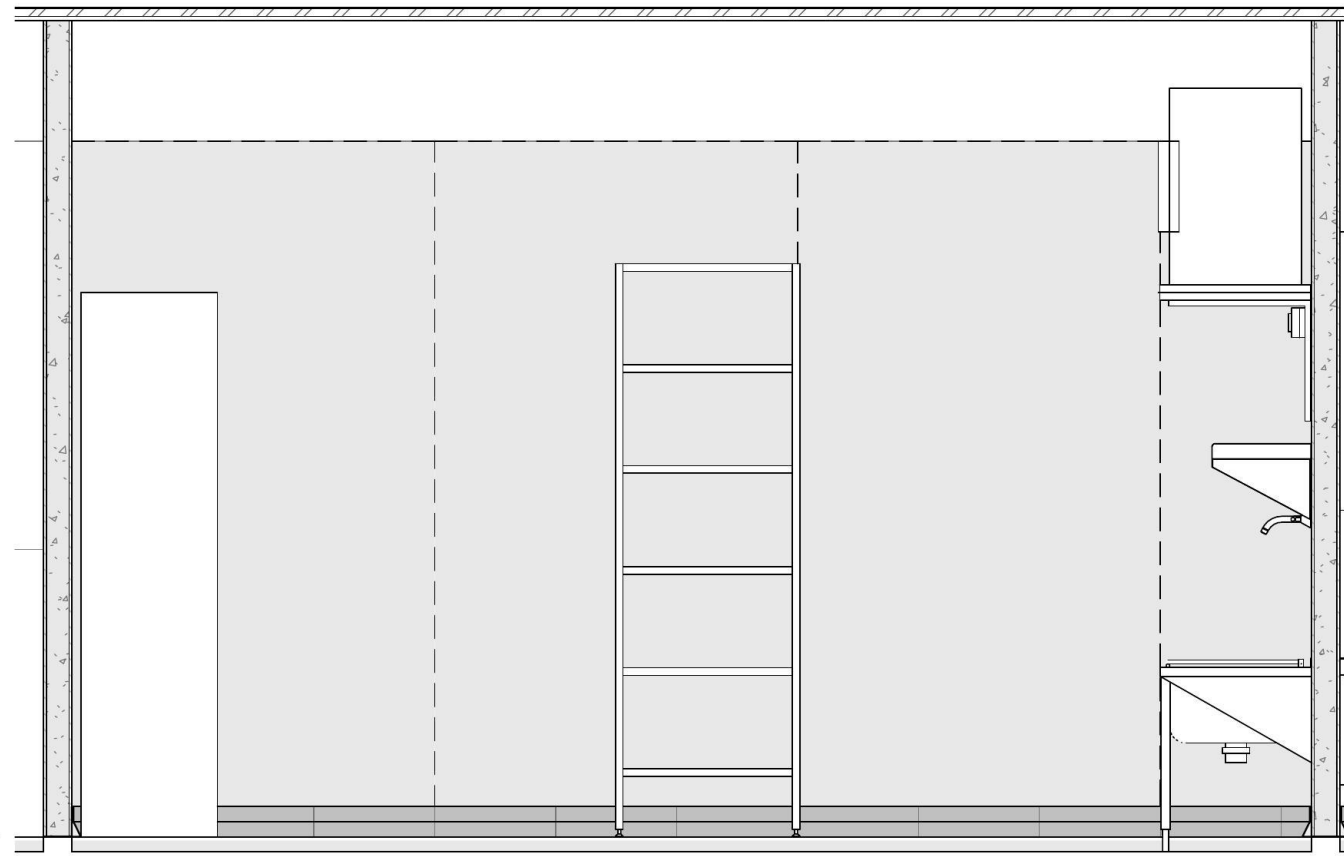

Ground Level (SSL) RL 28.800


1 KITCHEN 10
20.05 SCALE 1 : 25

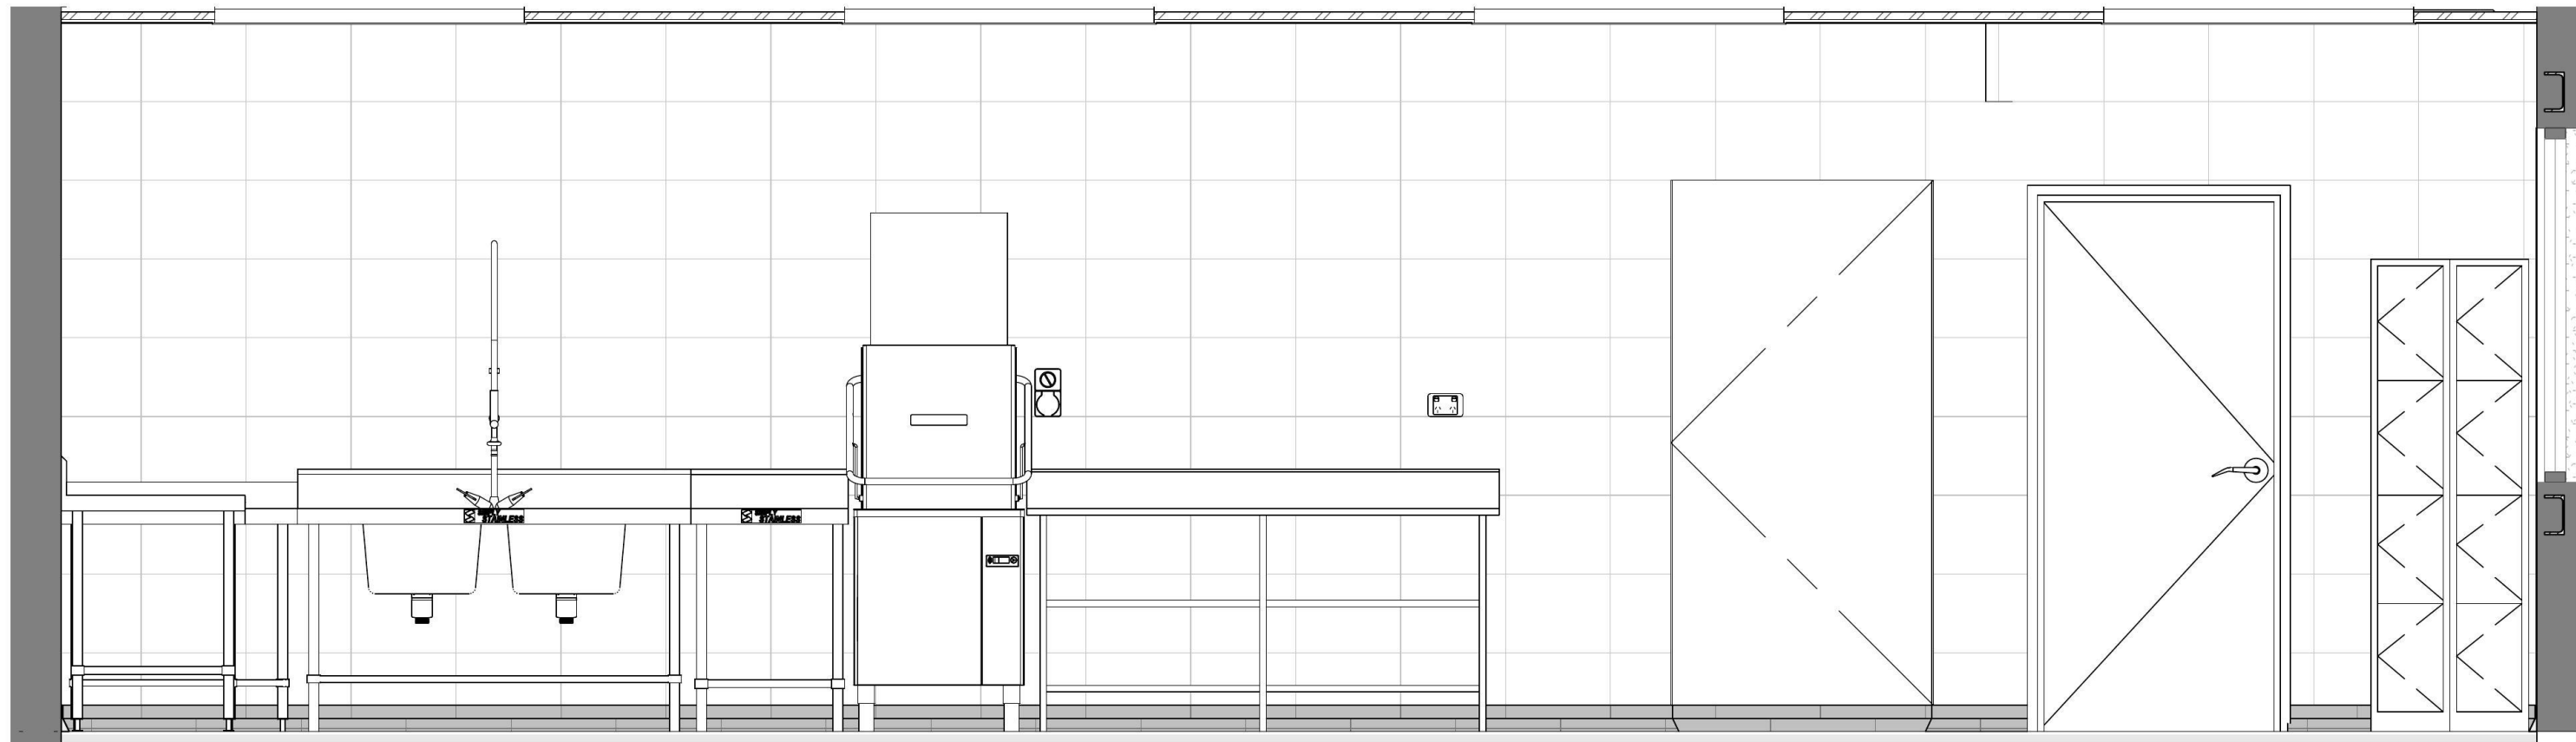

Ground Level (SSL) RL 28.800


2 KITCHEN 11
20.05 SCALE 1 : 25

CLIENT	PROJECT TITLE	DRAWING TITLE	CONDITIONS OF USE	REVISION LIST	DRAWN/CHECKED
LONESTAR	LONESTAR PENRITH	KITCHEN ELEVATIONS SHEET 4	1. USE FIGURED DIMENSIONS ONLY. DO NOT SCALE. CHECK ALL DIMENSIONS ON SITE PRIOR TO FABRICATION OR SETOUT. 2. ALL CONSTRUCTION TO BE IN ACCORDANCE WITH THE NATIONAL CONSTRUCTION CODE (NCC), AUSTRALIAN STANDARDS AND LOCAL REGULATIONS. 3. ANY ERRORS FOUND IN THIS DOCUMENTATION SHOULD BE REPORTED IMMEDIATELY.	DATE: 17.12.18 ISSUE: A DESCRIPTION: TENDER	KR GB
	TENANCY T1 78-88 TENCH AVENUE JAMISONTOWN, NSW	SCALE @ A2 1 : 25 PROJECT NO. LS1808 DRAWING NO. 40.53	COPYRIGHT ALL RIGHTS RESERVED. THIS WORK IS COPYRIGHT AND CANNOT BE REPRODUCED OR COPIED IN ANY FORM OR BY ANY MEANS (GRAPHIC, ELECTRONIC OR MECHANICAL, INCLUDING PHOTOCOPYING) WITHOUT THE WRITTEN PERMISSION OF KRD. ANY LICENCE, EXPRESS OR IMPLIED, TO USE THE DOCUMENT FOR ANY PURPOSE WHATSOEVER IS RESTRICTED TO THE TERMS OF THE AGREEMENT OR IMPLIED AGREEMENT WITH KRD.		0 200 400 600 800 1000 mm SCALE 1:25 STATUS TENDER REVISION A

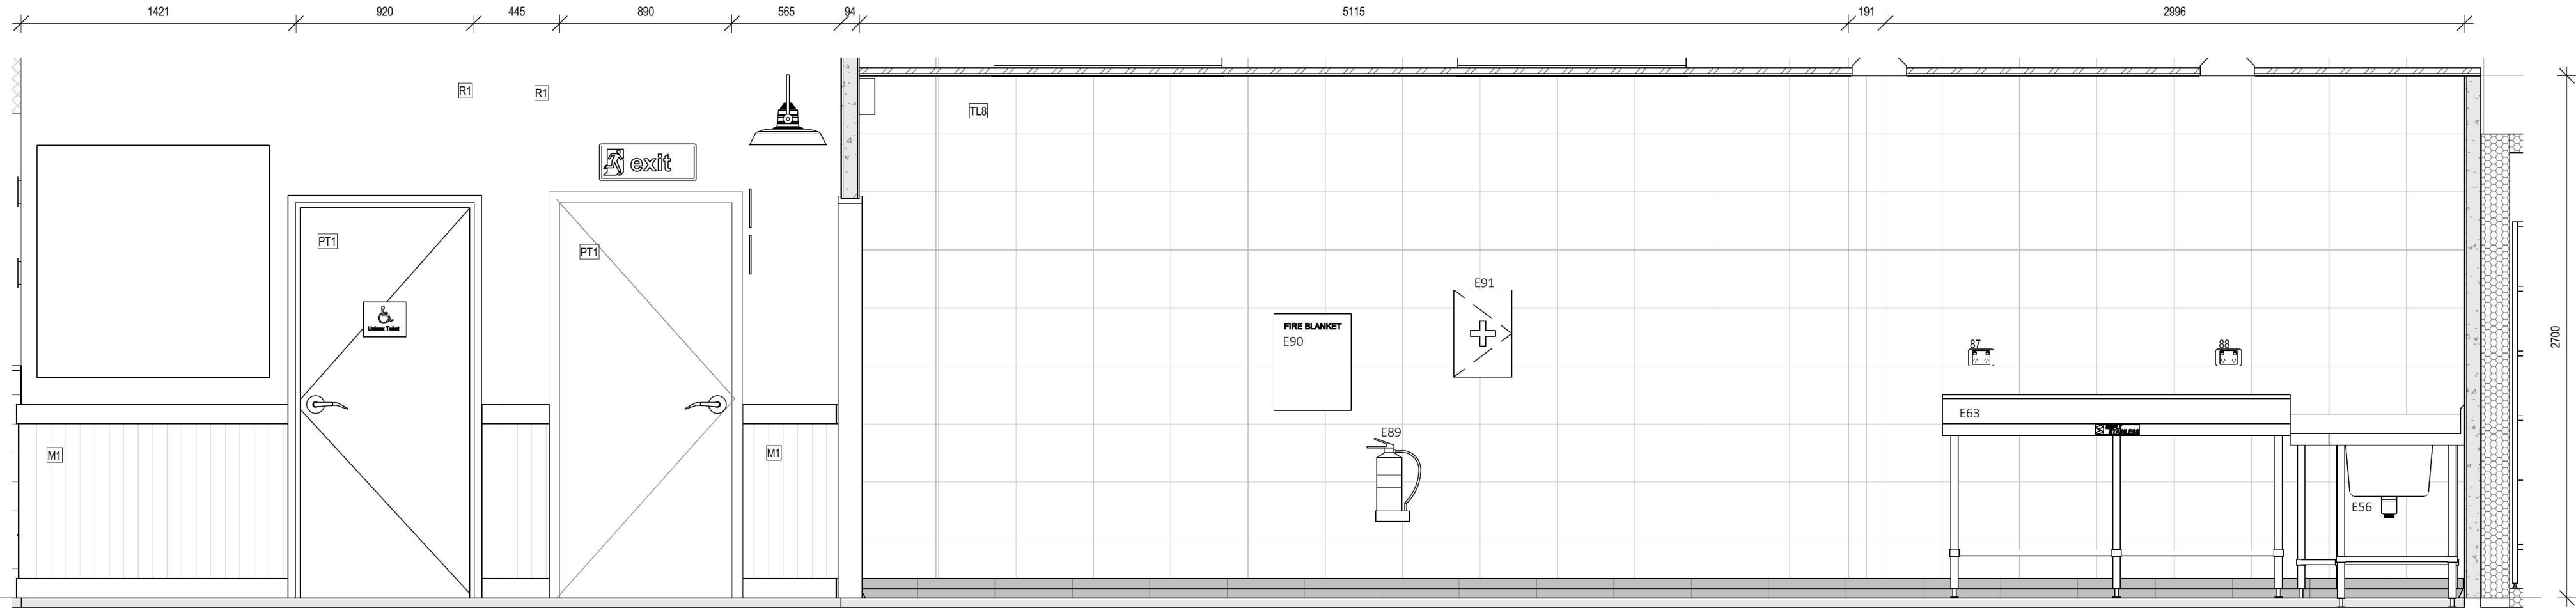


KITCHEN 12
SCALE 1 : 25


CLIENT	PROJECT TITLE	DRAWING TITLE	CONDITIONS OF USE	REVISION LIST	DRAWN/CHECKED
LONESTAR	LONESTAR PENRITH	KITCHEN ELEVATIONS SHEET 5	1. USE FIGURED DIMENSIONS ONLY. DO NOT SCALE. CHECK ALL DIMENSIONS ON SITE PRIOR TO FABRICATION OR SETOUT. 2. ALL CONSTRUCTION TO BE IN ACCORDANCE WITH THE NATIONAL CONSTRUCTION CODE (SCA), AUSTRALIAN STANDARDS AND LOCAL REGULATIONS. 3. ANY ERRORS FOUND IN THIS DOCUMENTATION SHOULD BE REPORTED IMMEDIATELY.	DATE: 17.12.18 ISSUE: A DESCRIPTION: TENDER	DATE: 23.01.19 ISSUE: B DESCRIPTION: TENDER
PROJECT NORTH	SITE ADDRESS TENANCY T1 78-88 TENCH AVENUE JAMISONTOWN, NSW	SCALE @ A2 1 : 25 PROJECT NO. LS1808 DRAWING NO. 40.54	ISSUE DATE 23.01.19 STAGE DD		
			COPYRIGHT ALL RIGHTS RESERVED. THIS WORK IS COPYRIGHT AND CANNOT BE REPRODUCED OR COPIED IN ANY FORM OR BY ANY MEANS (GRAPHIC, ELECTRONIC OR MECHANICAL, INCLUDING PHOTOCOPYING) WITHOUT THE WRITTEN PERMISSION OF KRD. ANY LICENCE, EXPRESS OR IMPLIED, TO USE THE DOCUMENT FOR ANY PURPOSE WHATSOEVER IS RESTRICTED TO THE TERMS OF THE AGREEMENT OR IMPLIED AGREEMENT WITH KRD.		
			0 200 400 600 800 1000 mm SCALE 1:25 STATUS TENDER REVISION B		

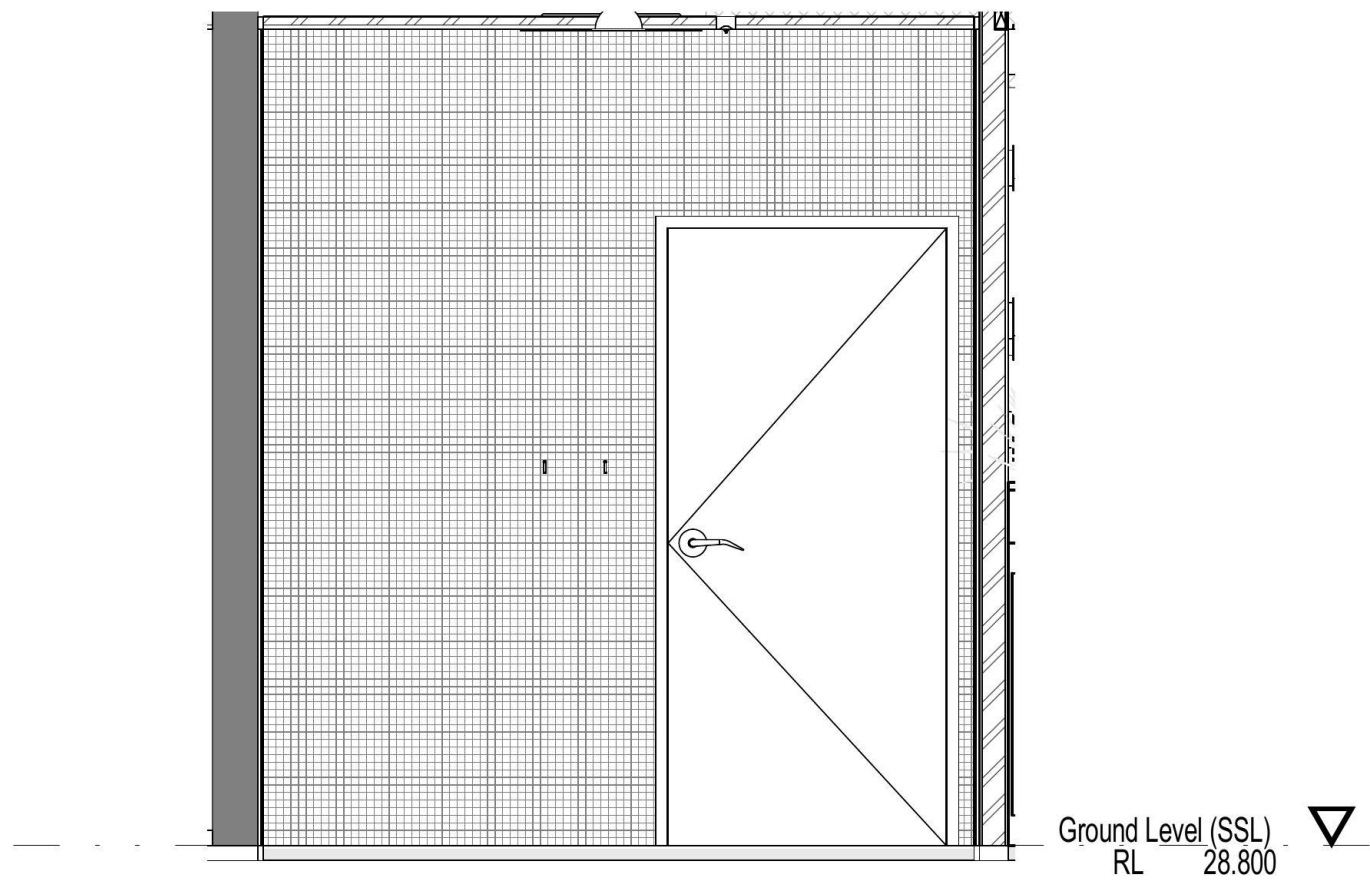


1 AMENITIES 1
20.07.3 SCALE 1 : 25

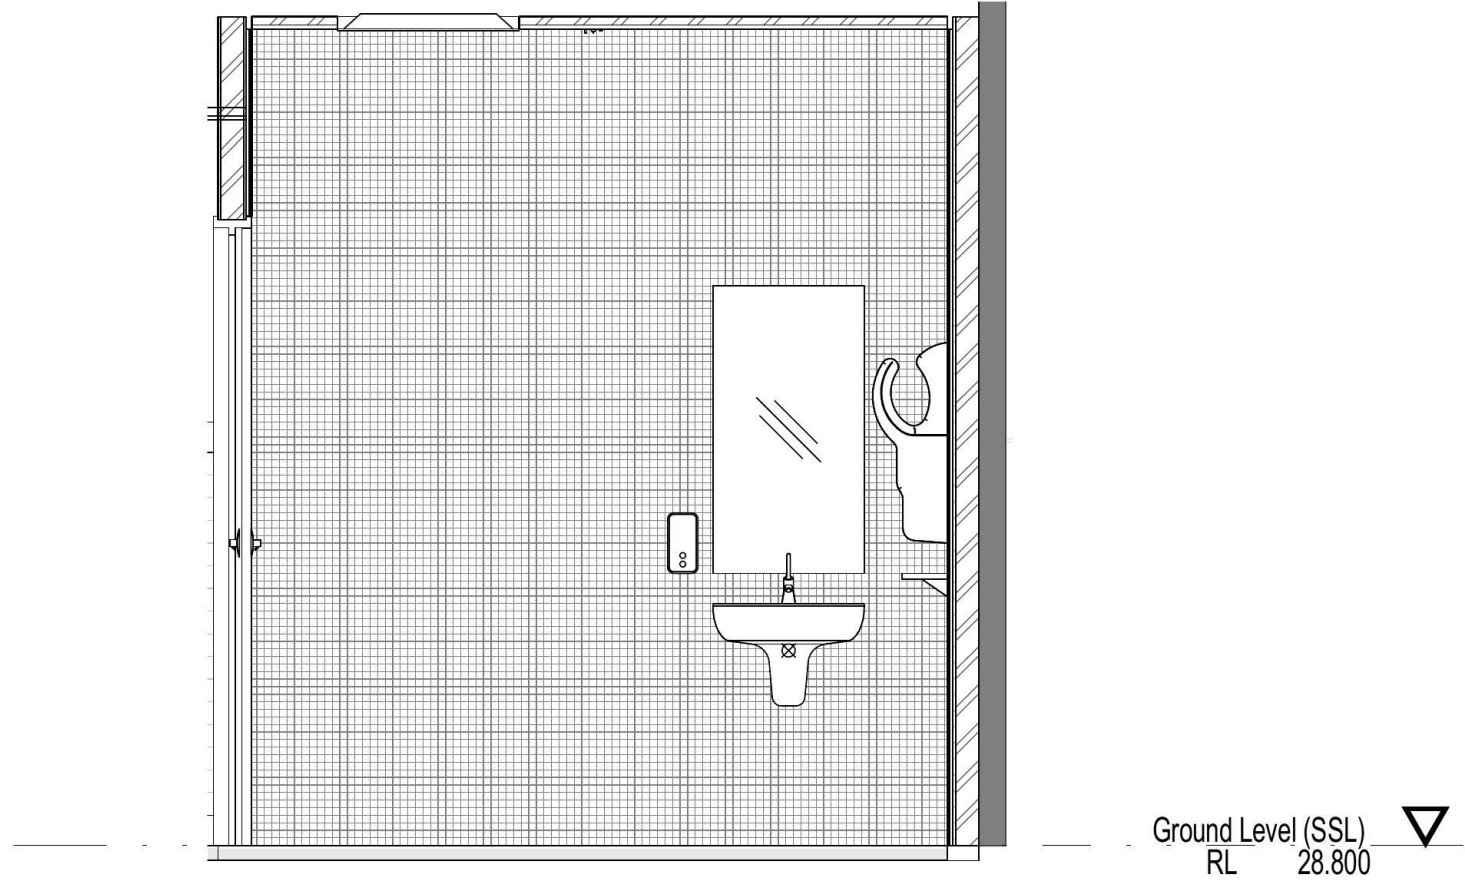

2 AMENITIES 2
20.07.3 SCALE 1 : 25

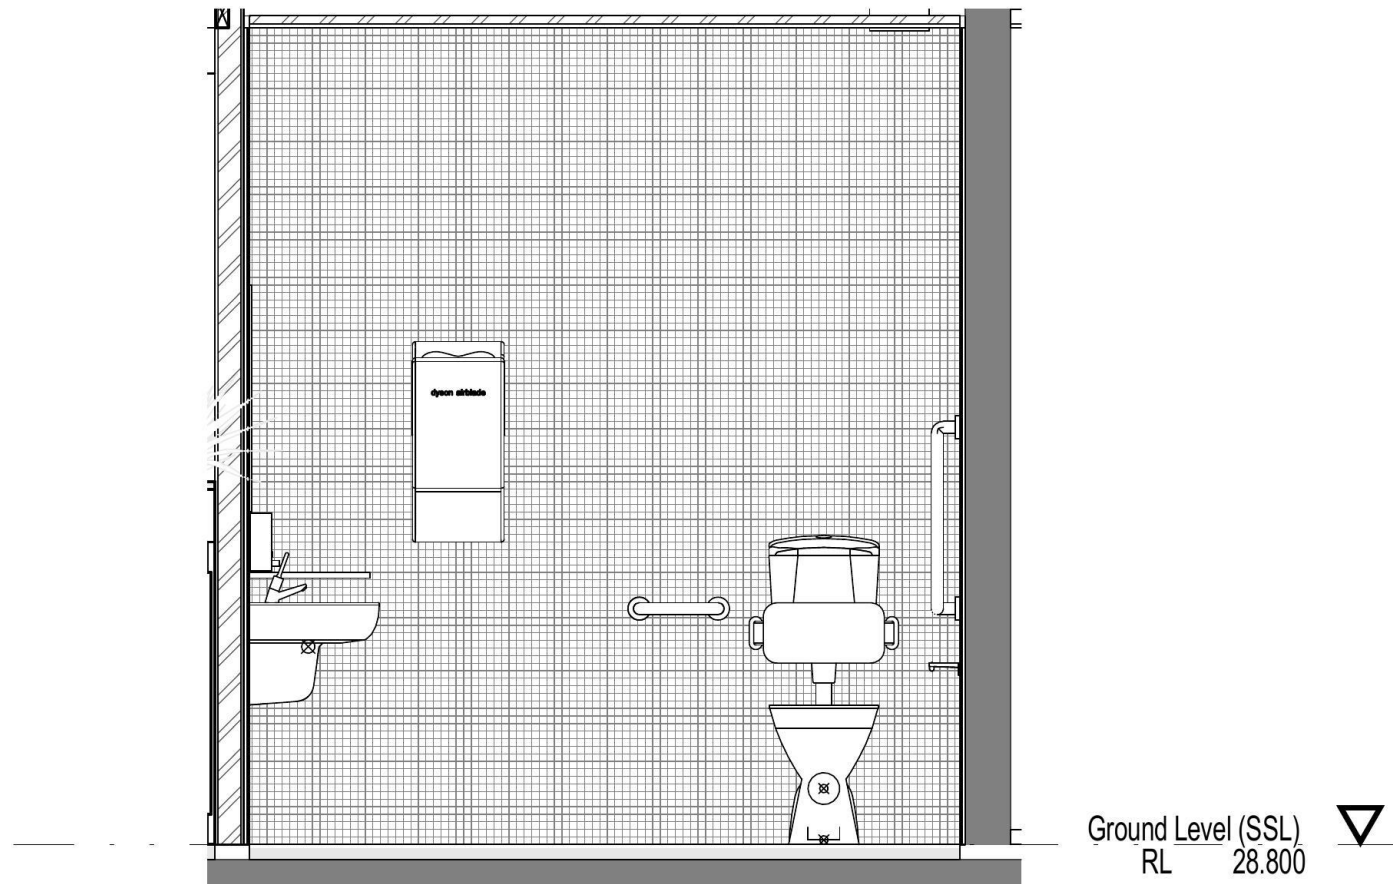


3 AMENITIES 3
20.07.3 SCALE 1 : 25

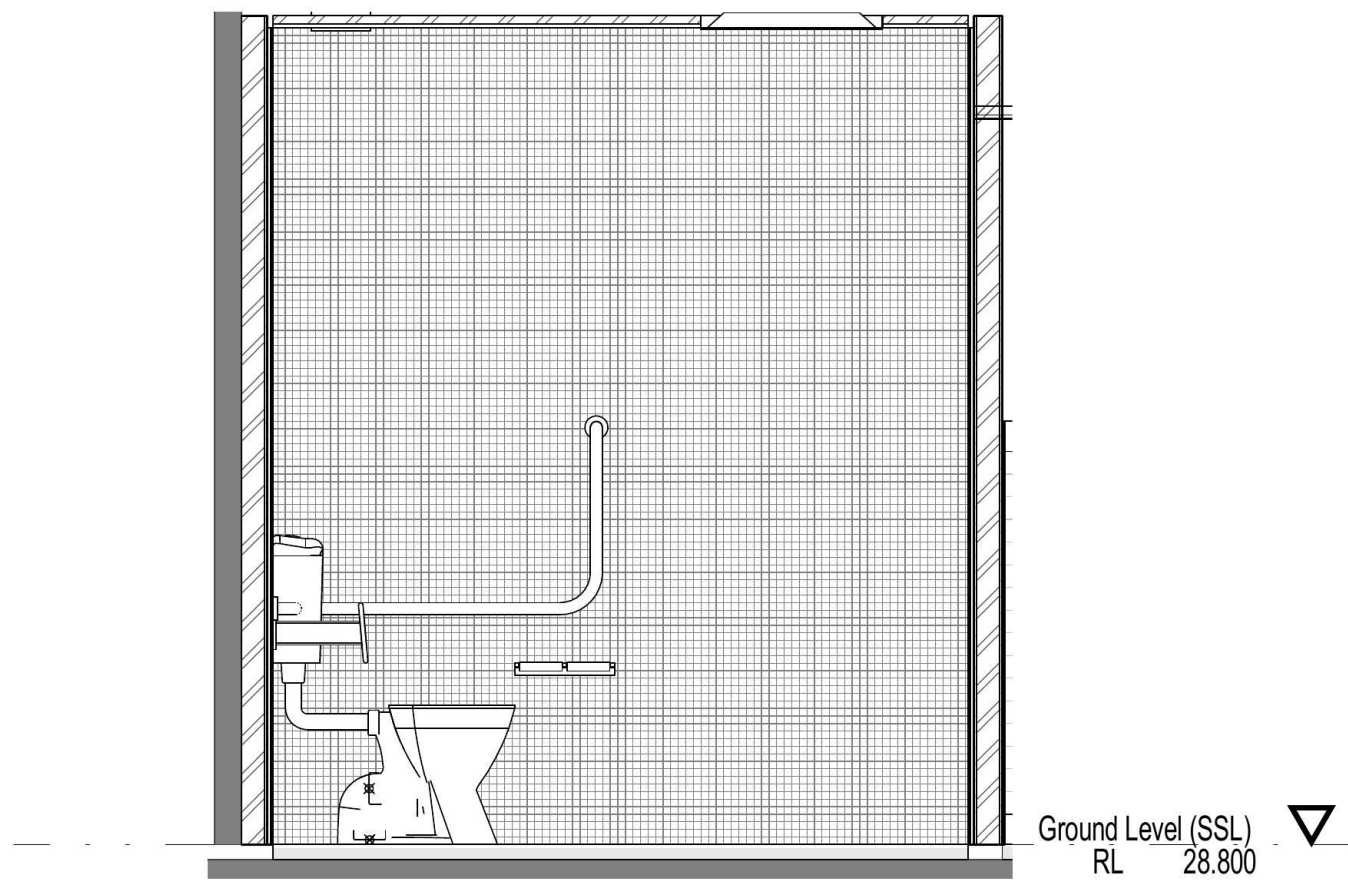


4 AMENITIES 4
20.07.3 SCALE 1 : 25


CLIENT	PROJECT TITLE	DRAWING TITLE	CONDITIONS OF USE	REVISION LIST	DRAWN/CHECKED
LONESTAR	LONESTAR PENRITH	AMENITIES ELEVATIONS SHEET 1	1. USE FIGURED DIMENSIONS ONLY. DO NOT SCALE. CHECK ALL DIMENSIONS ON SITE PRIOR TO FABRICATION OR SETOUT. 2. ALL CONSTRUCTION TO BE IN ACCORDANCE WITH THE NATIONAL CONSTRUCTION CODE (NCC) AUSTRALIAN STANDARDS AND LOCAL REGULATIONS. 3. ANY ERRORS FOUND IN THIS DOCUMENTATION SHOULD BE REPORTED IMMEDIATELY.	DATE: 17.12.18 ISSUE: A DESCRIPTION: TENDER	KR GB
	SITE ADDRESS TENANCY T1 78-88 TENCH AVENUE JAMISONTOWN, NSW	SCALE @ A2 1 : 25 PROJECT NO. LS1808 DRAWING NO. 40.57	COPYRIGHT ALL RIGHTS RESERVED. THIS WORK IS COPYRIGHT AND CANNOT BE REPRODUCED OR COPIED IN ANY FORM OR BY ANY MEANS (GRAPHIC, ELECTRONIC OR MECHANICAL, INCLUDING PHOTOCOPYING) WITHOUT THE WRITTEN PERMISSION OF KRD. ANY LICENCE, EXPRESS OR IMPLIED, TO USE THE DOCUMENT FOR ANY PURPOSE WHATSOEVER IS RESTRICTED TO THE TERMS OF THE AGREEMENT OR IMPLIED AGREEMENT WITH KRD.		0 200 400 600 800000 mm SCALE 1:25 STATUS TENDER REVISION A

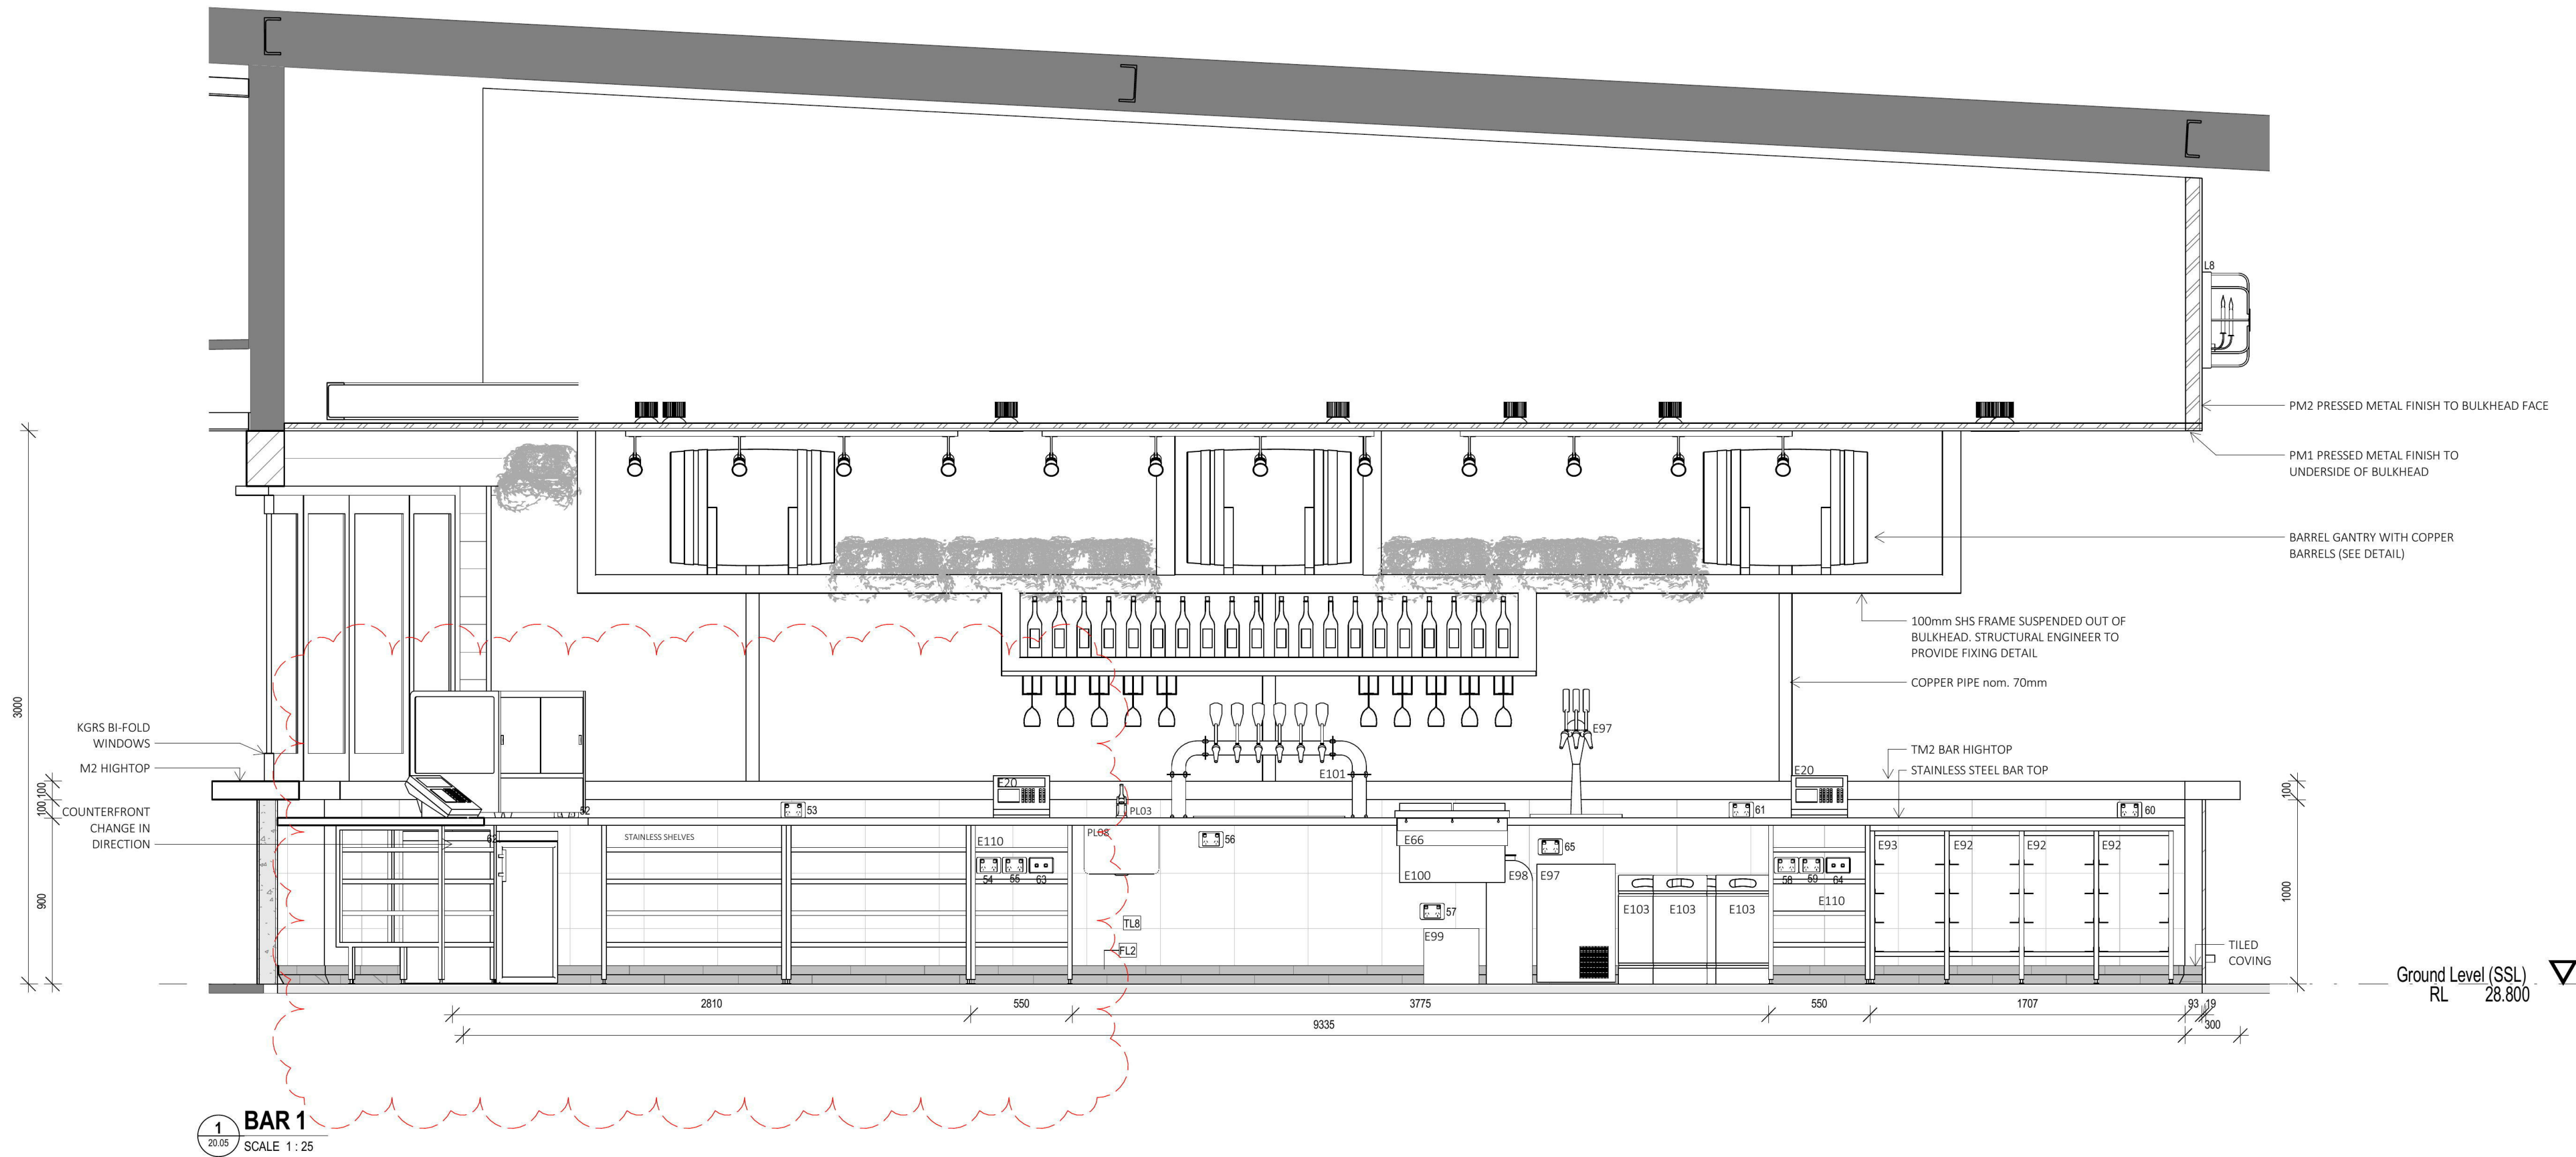

CLIENT	PROJECT TITLE	DRAWING TITLE	CONDITIONS OF USE	REVISION LIST	DRAWN/CHECKED
LONESTAR	LONESTAR PENRITH	BAR ELEVATIONS SHEET 1	1. USE FIGURED DIMENSIONS ONLY. DO NOT SCALE. CHECK ALL DIMENSIONS ON SITE PRIOR TO FABRICATION OR SETOUT. 2. ALL CONSTRUCTION TO BE IN ACCORDANCE WITH THE NATIONAL CONSTRUCTION CODE (NCC) AUSTRALIAN STANDARDS AND LOCAL REGULATIONS. 3. ANY ERRORS FOUND IN THIS DOCUMENTATION SHOULD BE REPORTED IMMEDIATELY.	DATE: 17.12.18 ISSUE: A DESCRIPTION: TENDER	KR GB KR GB
	SITE ADDRESS TENANCY T1 78-88 TENCH AVENUE JAMISONTOWN, NSW	SCALE @ A2 1:25 PROJECT NO. LS1808 DRAWING NO. 40.58	ISSUE DATE 23.01.19 STAGE DD		
			COPYRIGHT ALL RIGHTS RESERVED. THIS WORK IS COPYRIGHT AND CANNOT BE REPRODUCED OR COPIED IN ANY FORM OR BY ANY MEANS (GRAPHIC, ELECTRONIC OR MECHANICAL, INCLUDING PHOTOCOPYING) WITHOUT THE WRITTEN PERMISSION OF KRD. ANY LICENCE, EXPRESS OR IMPLIED, TO USE THE DOCUMENT FOR ANY PURPOSE WHATSOEVER IS RESTRICTED TO THE TERMS OF THE AGREEMENT OR IMPLIED AGREEMENT WITH KRD.		
					0 200 400 600 800 1000 mm SCALE 1:25 STATUS TENDER REVISION B

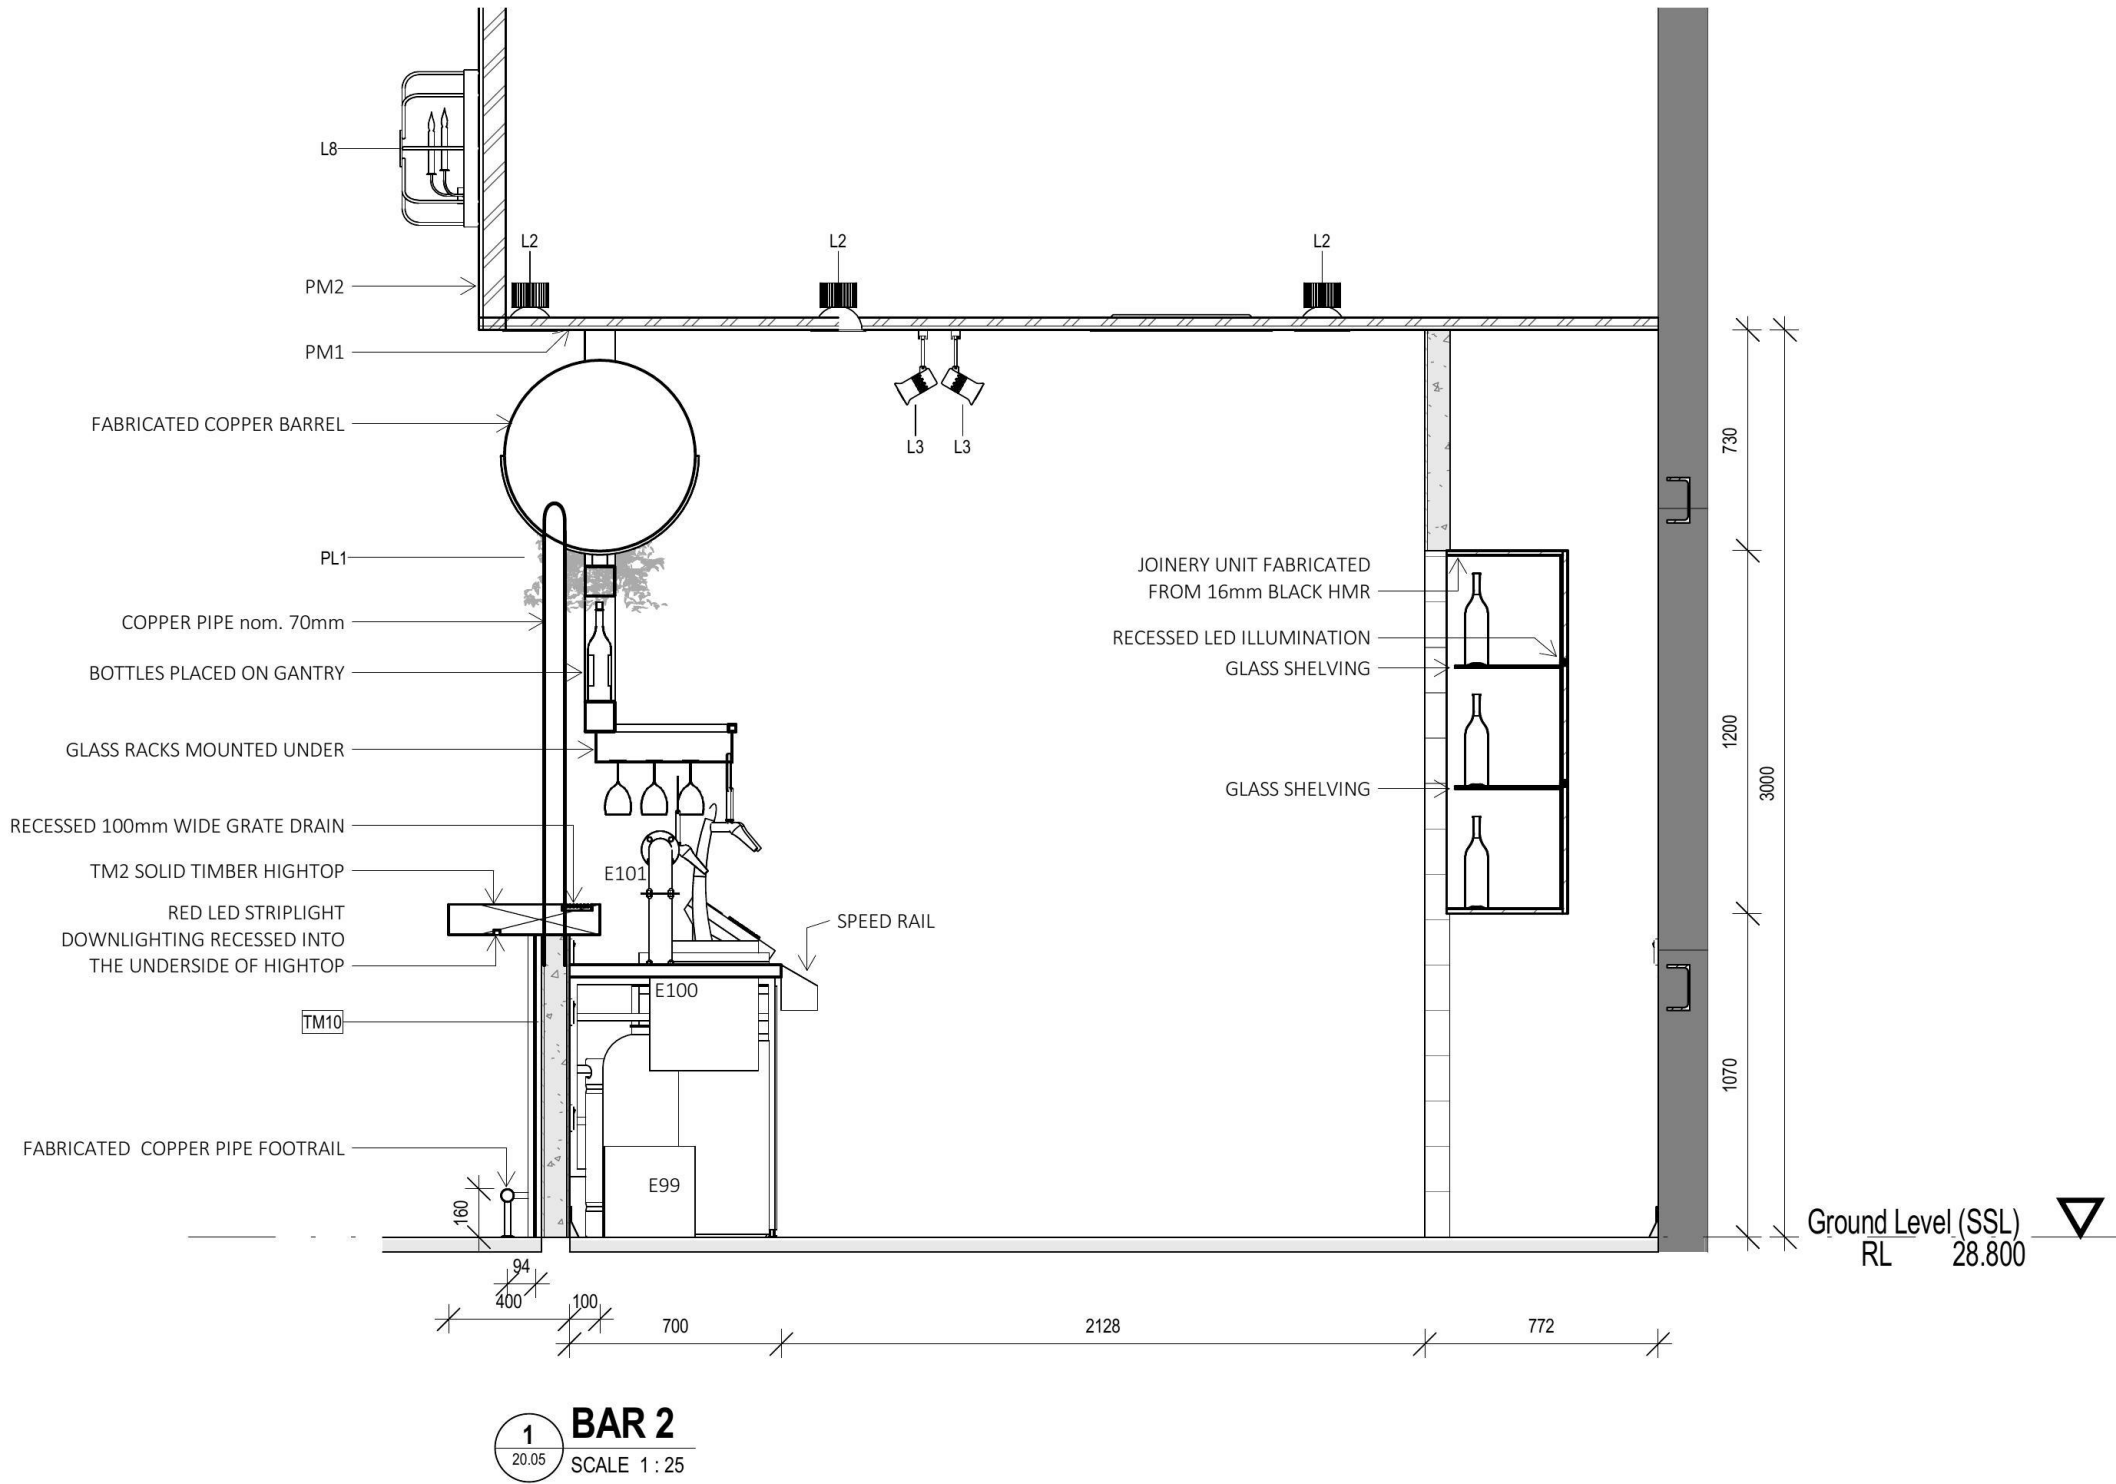

CLIENT	PROJECT TITLE	DRAWING TITLE	CONDITIONS OF USE	REVISION LIST	DRAWN/CHECKED
LONESTAR	LONESTAR PENRITH	BAR ELEVATIONS SHEET 2	1. USE FIGURED DIMENSIONS ONLY. DO NOT SCALE. CHECK ALL DIMENSIONS ON SITE PRIOR TO FABRICATION OR SETOUT. 2. ALL CONSTRUCTION TO BE IN ACCORDANCE WITH THE NATIONAL CONSTRUCTION CODE (NCC), AUSTRALIAN STANDARDS AND LOCAL REGULATIONS. 3. ANY ERRORS FOUND IN THIS DOCUMENTATION SHOULD BE REPORTED IMMEDIATELY.	DATE: 17.12.18 ISSUE: A DESCRIPTION: TENDER	KR GB
	SITE ADDRESS TENANCY T1 78-88 TENCH AVENUE JAMISONTOWN, NSW	SCALE @ A2 1 : 25 PROJECT NO. LS1808 DRAWING NO. 40.59	COPYRIGHT ALL RIGHTS RESERVED. THIS WORK IS COPYRIGHT AND CANNOT BE REPRODUCED OR COPIED IN ANY FORM OR BY ANY MEANS (GRAPHIC, ELECTRONIC OR MECHANICAL, INCLUDING PHOTOCOPYING) WITHOUT THE WRITTEN PERMISSION OF KRD. ANY LICENCE, EXPRESS OR IMPLIED, TO USE THE DOCUMENT FOR ANY PURPOSE WHATSOEVER IS RESTRICTED TO THE TERMS OF THE AGREEMENT OR IMPLIED AGREEMENT WITH KRD.		0 200 400 600 800 1000 mm SCALE 1:25 STATUS TENDER REVISION A

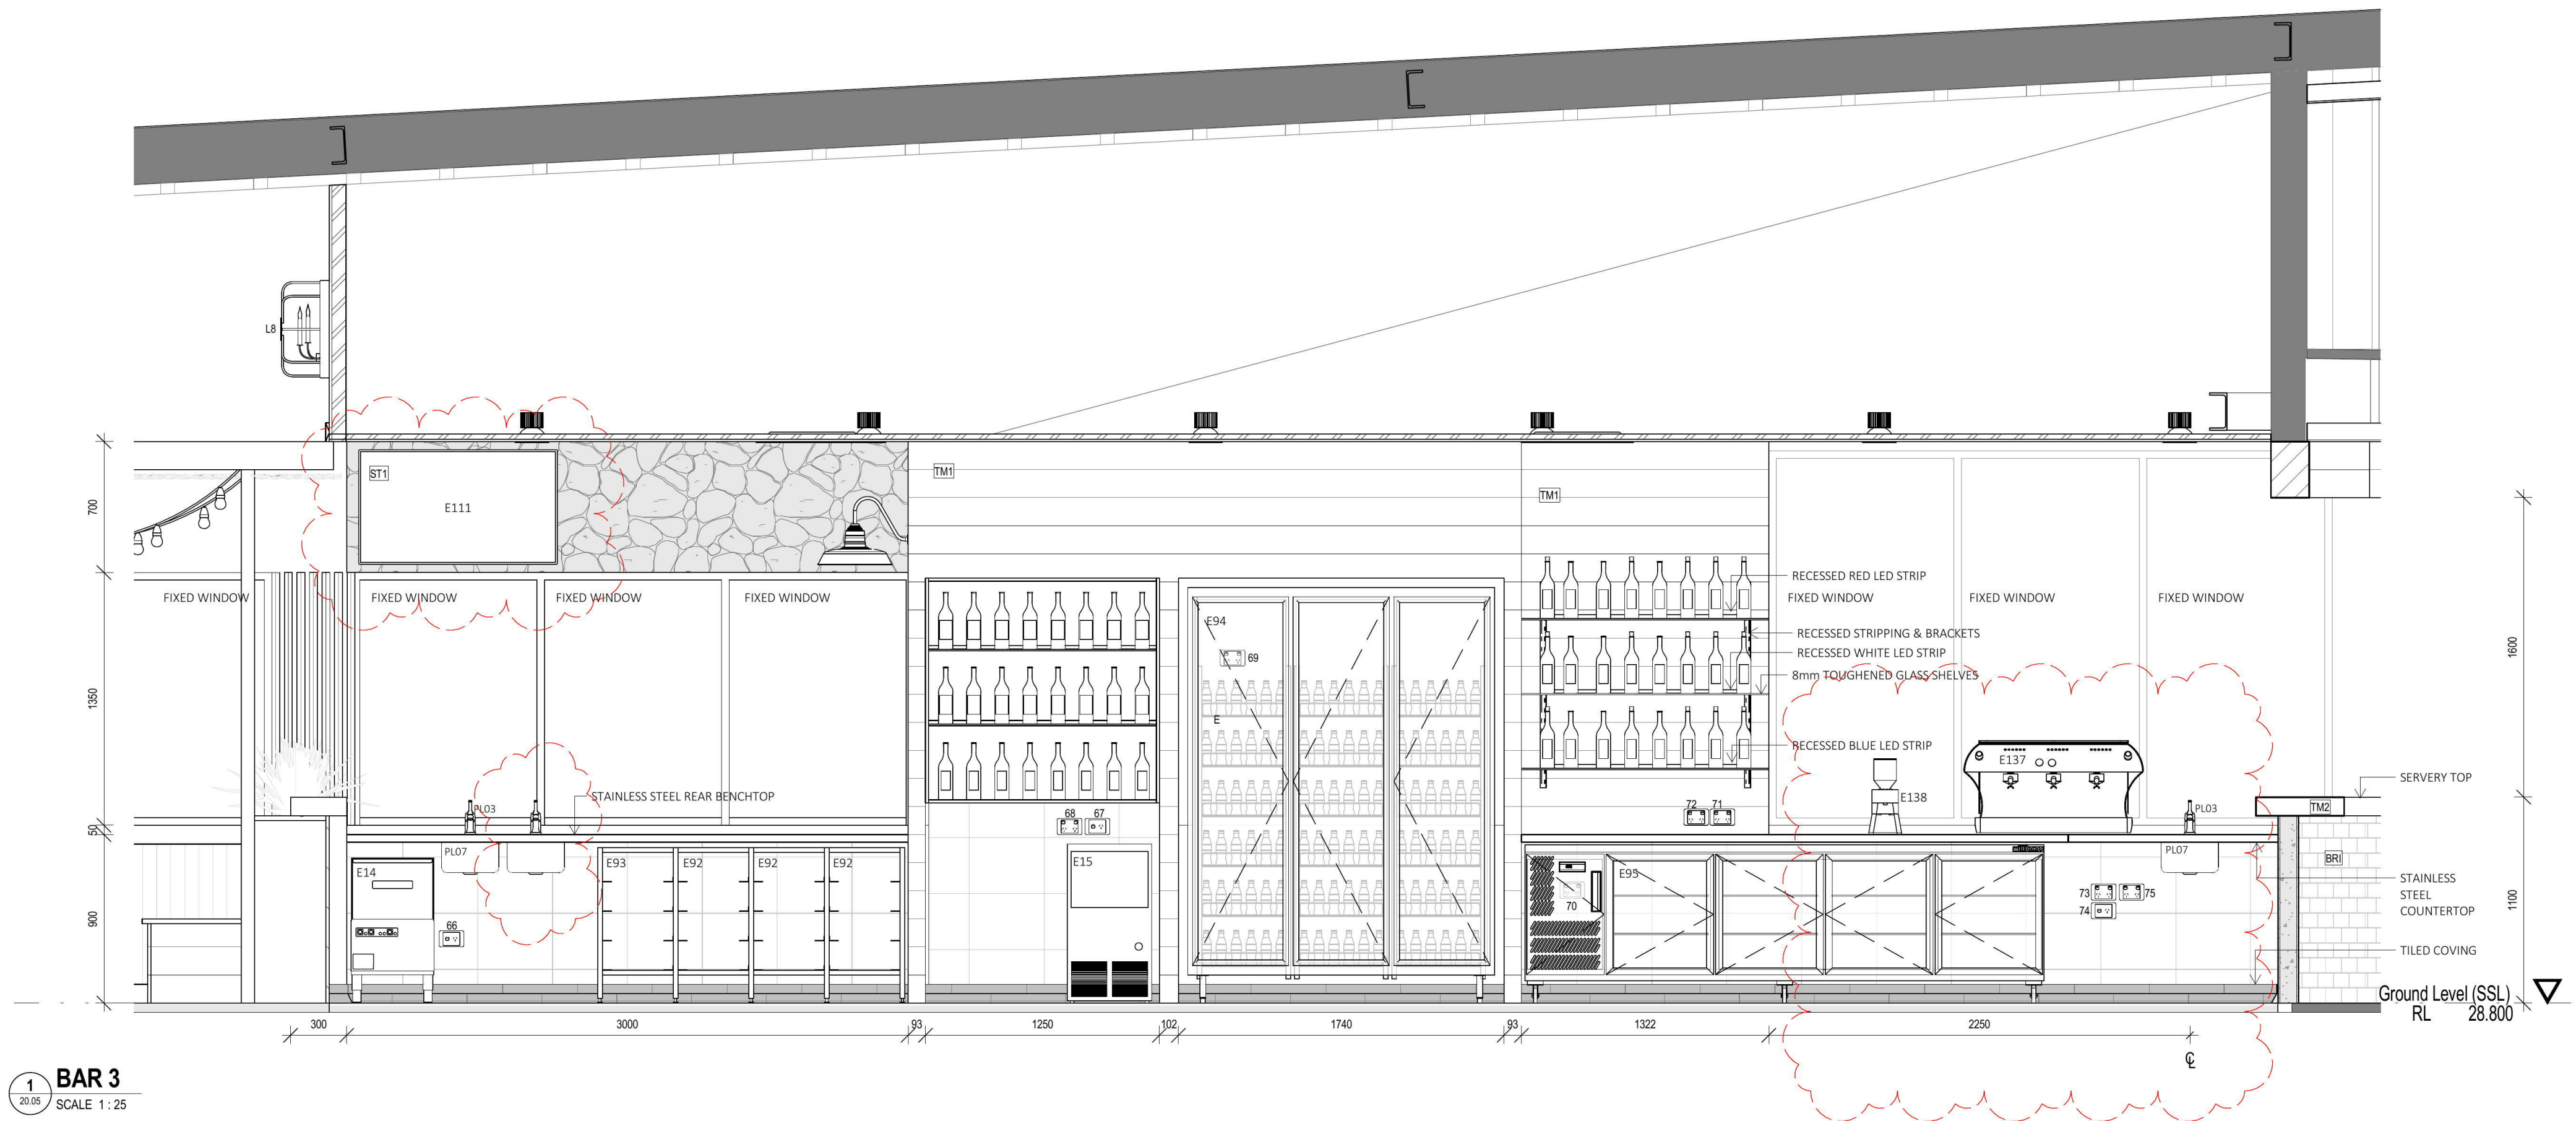



1
20.05
BAR 3
SCALE 1:25

CLIENT

LONESTAR

OFFICE 2
SCALE 1 : 25

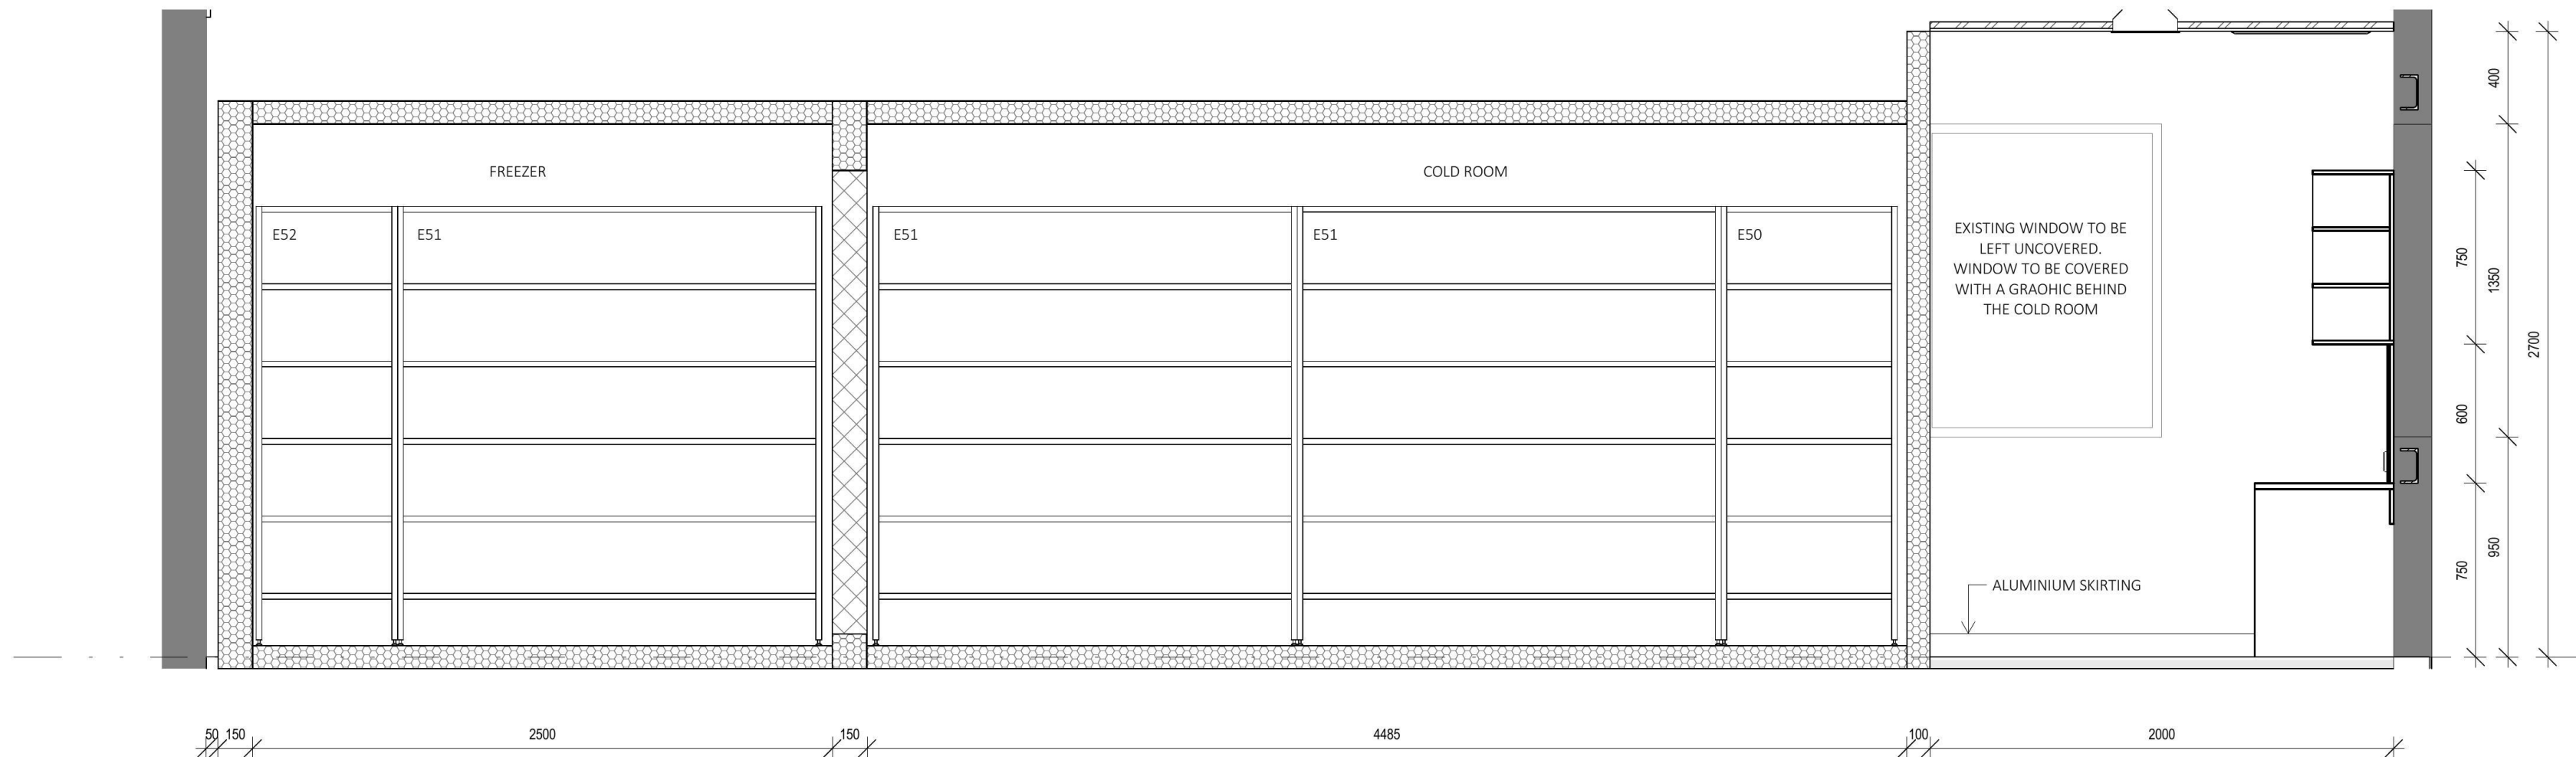

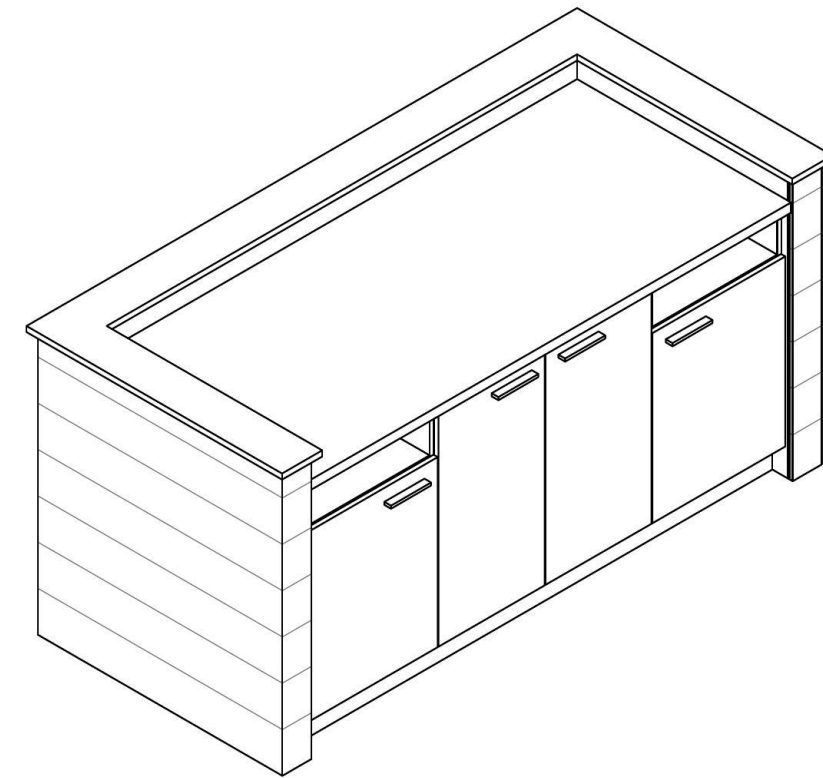

7 **3D Ortho**
SCALE



CLIENT

LONESTAR

N

PROJECT NORTH

PROJECT TITLE

LONESTAR PENRITH

SITE ADDRESS

TENANCY T1
78-88 TENCH AVENUE
JAMISONTOWN, NSW

DRAWING TITLE

HOST STATION

SITE @ A2

ISSUE DATE

1:20
23.01.19

PROJECT NO.

LS1808

STAGE

DD

DRAWING NO.

60.01

CONDITIONS OF USE

1. USE FOLLOWED DIMENSIONS ONLY. DO NOT SCALE. CHECK ALL DIMENSIONS ON SITE PRIOR TO FABRICATION OR SETOUT.

2. ALL CONSTRUCTION TO BE IN ACCORDANCE WITH THE NATIONAL CONSTRUCTION CODE (NCC), AUSTRALIAN STANDARDS AND LOCAL REGULATIONS.

3. ANY ERRORS FOUND IN THIS DOCUMENTATION SHOULD BE REPORTED IMMEDIATELY.

COPYRIGHT

ALL RIGHTS RESERVED. THIS WORK IS COPYRIGHT AND CANNOT BE REPRODUCED
OR COPIED IN ANY FORM OR BY ANY MEANS (GRAPHIC, ELECTRONIC OR MECHANICAL, INCLUDING PHOTOCOPYING WITHOUT THE WRITTEN PERMISSION OF KRD). ANY LICENCE, EXPRESS OR IMPLIED, TO USE THE DOCUMENT FOR ANY PURPOSE WHATSOEVER IS RESTRICTED TO THE TERMS OF THE AGREEMENT OR IMPLIED AGREEMENT WITH KRD.

DATE

ISSUE

DESCRIPTION

DRAWN/CHECKED

02004006008001000mm


SCALE 1:20

STATUS


TENDER

B


DOUBLE BARREL TABLE

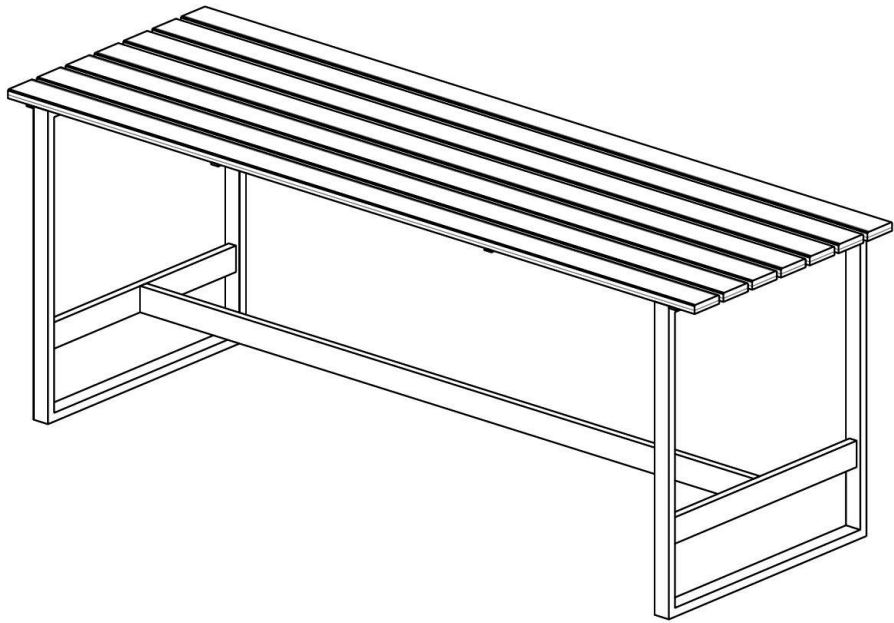

3 3D Ortho
SCALE

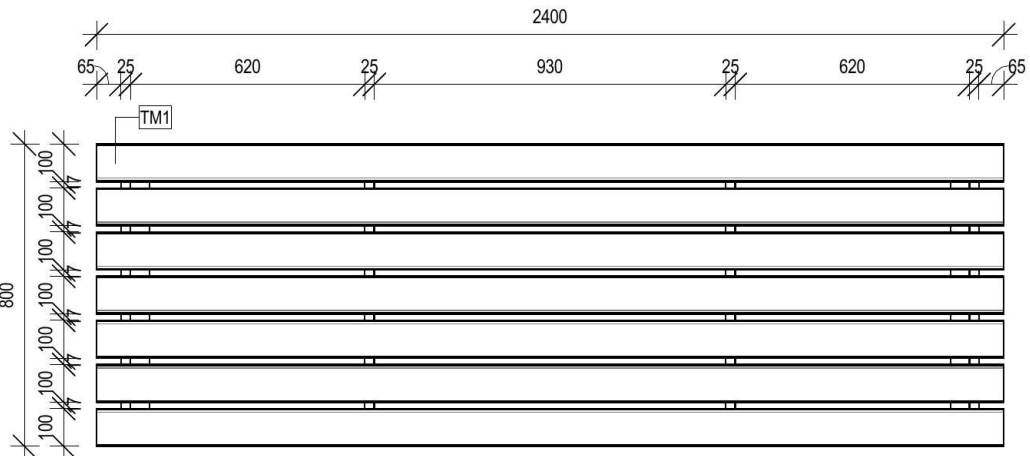


1 PLAN
SCALE 1 : 20

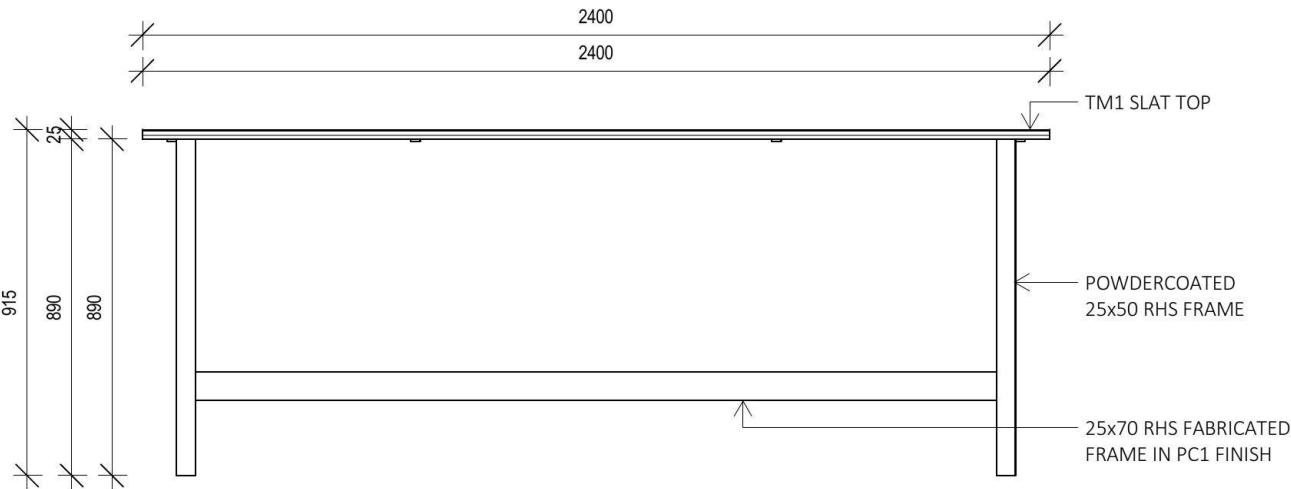


2 FRONT
SCALE 1 : 20


BARREL TABLE

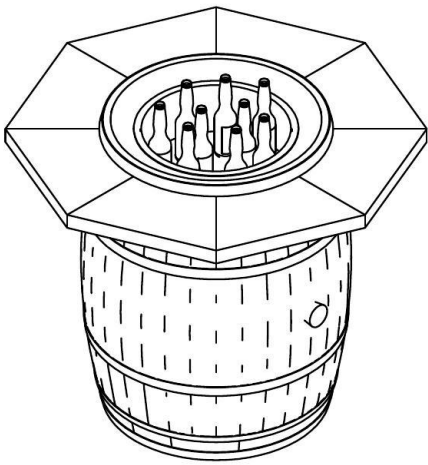


7 3D Ortho
SCALE

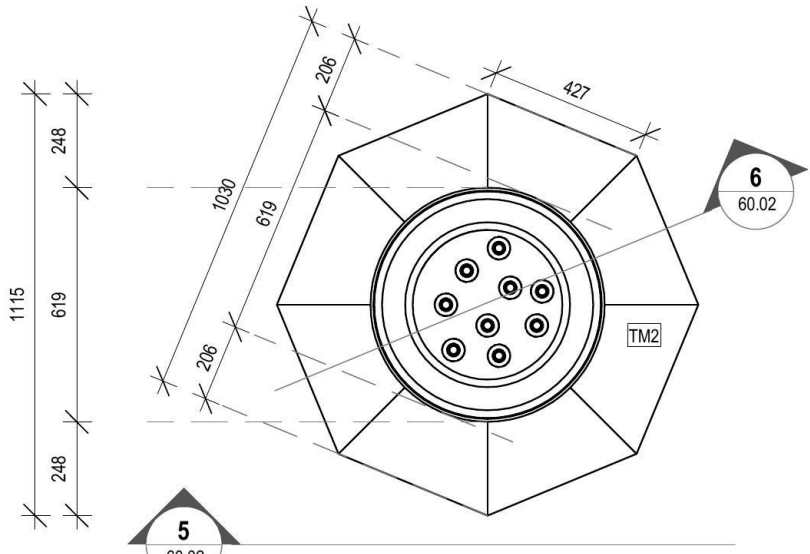

4 PLAN
SCALE 1 : 20

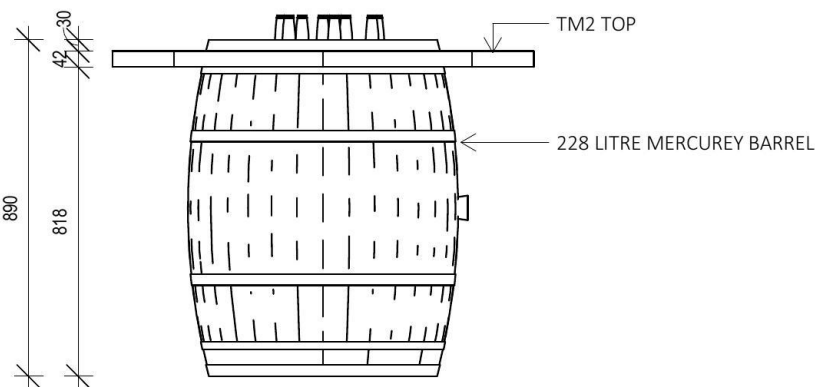


5 FRONT
SCALE 1 : 20

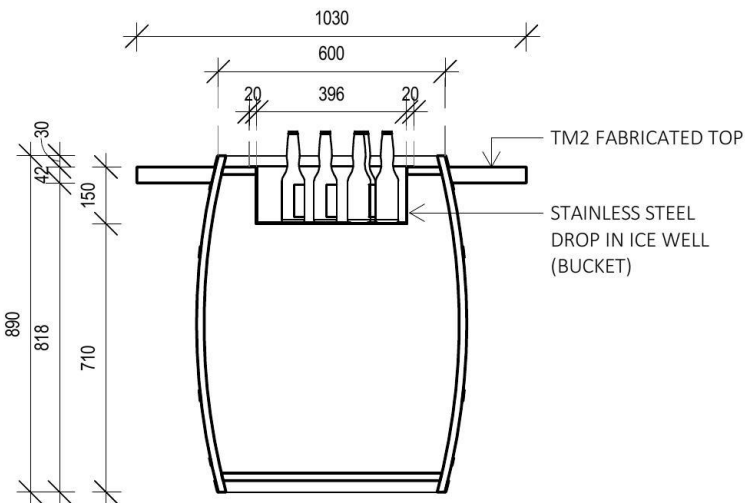

6 SECTION
SCALE 1 : 20

CLIENT	PROJECT TITLE	DRAWING TITLE	CONDITIONS OF USE	REVISION LIST	DRAWN/CHECKED	SCALE
LONESTAR	LONESTAR PENRITH	BARREL TABLES	1. USE FIGURED DIMENSIONS ONLY. DO NOT SCALE. CHECK ALL DIMENSIONS ON SITE PRIOR TO FABRICATION OR SETOUT. 2. ALL CONSTRUCTION TO BE IN ACCORDANCE WITH THE NATIONAL CONSTRUCTION CODE (SCA), AUSTRALIAN STANDARDS AND LOCAL REGULATIONS. 3. ANY ERRORS FOUND IN THIS DOCUMENTATION SHOULD BE REPORTED IMMEDIATELY.	DATE: 17.12.18 ISSUE: A DESCRIPTION: TENDER	0 200 400 600 8001000 mm SCALE 1:20 STATUS: TENDER REVISION: B	original sheet size A2 (420 x 594mm)
	SITE ADDRESS: TENANCY T1 78-88 TENCH AVENUE JAMISONTOWN, NSW	SCALE @ A2: 1 : 20 PROJECT NO.: LS1808 DRAWING NO.: 60.02	ISSUE DATE: 23.01.19 STAGE: DD			

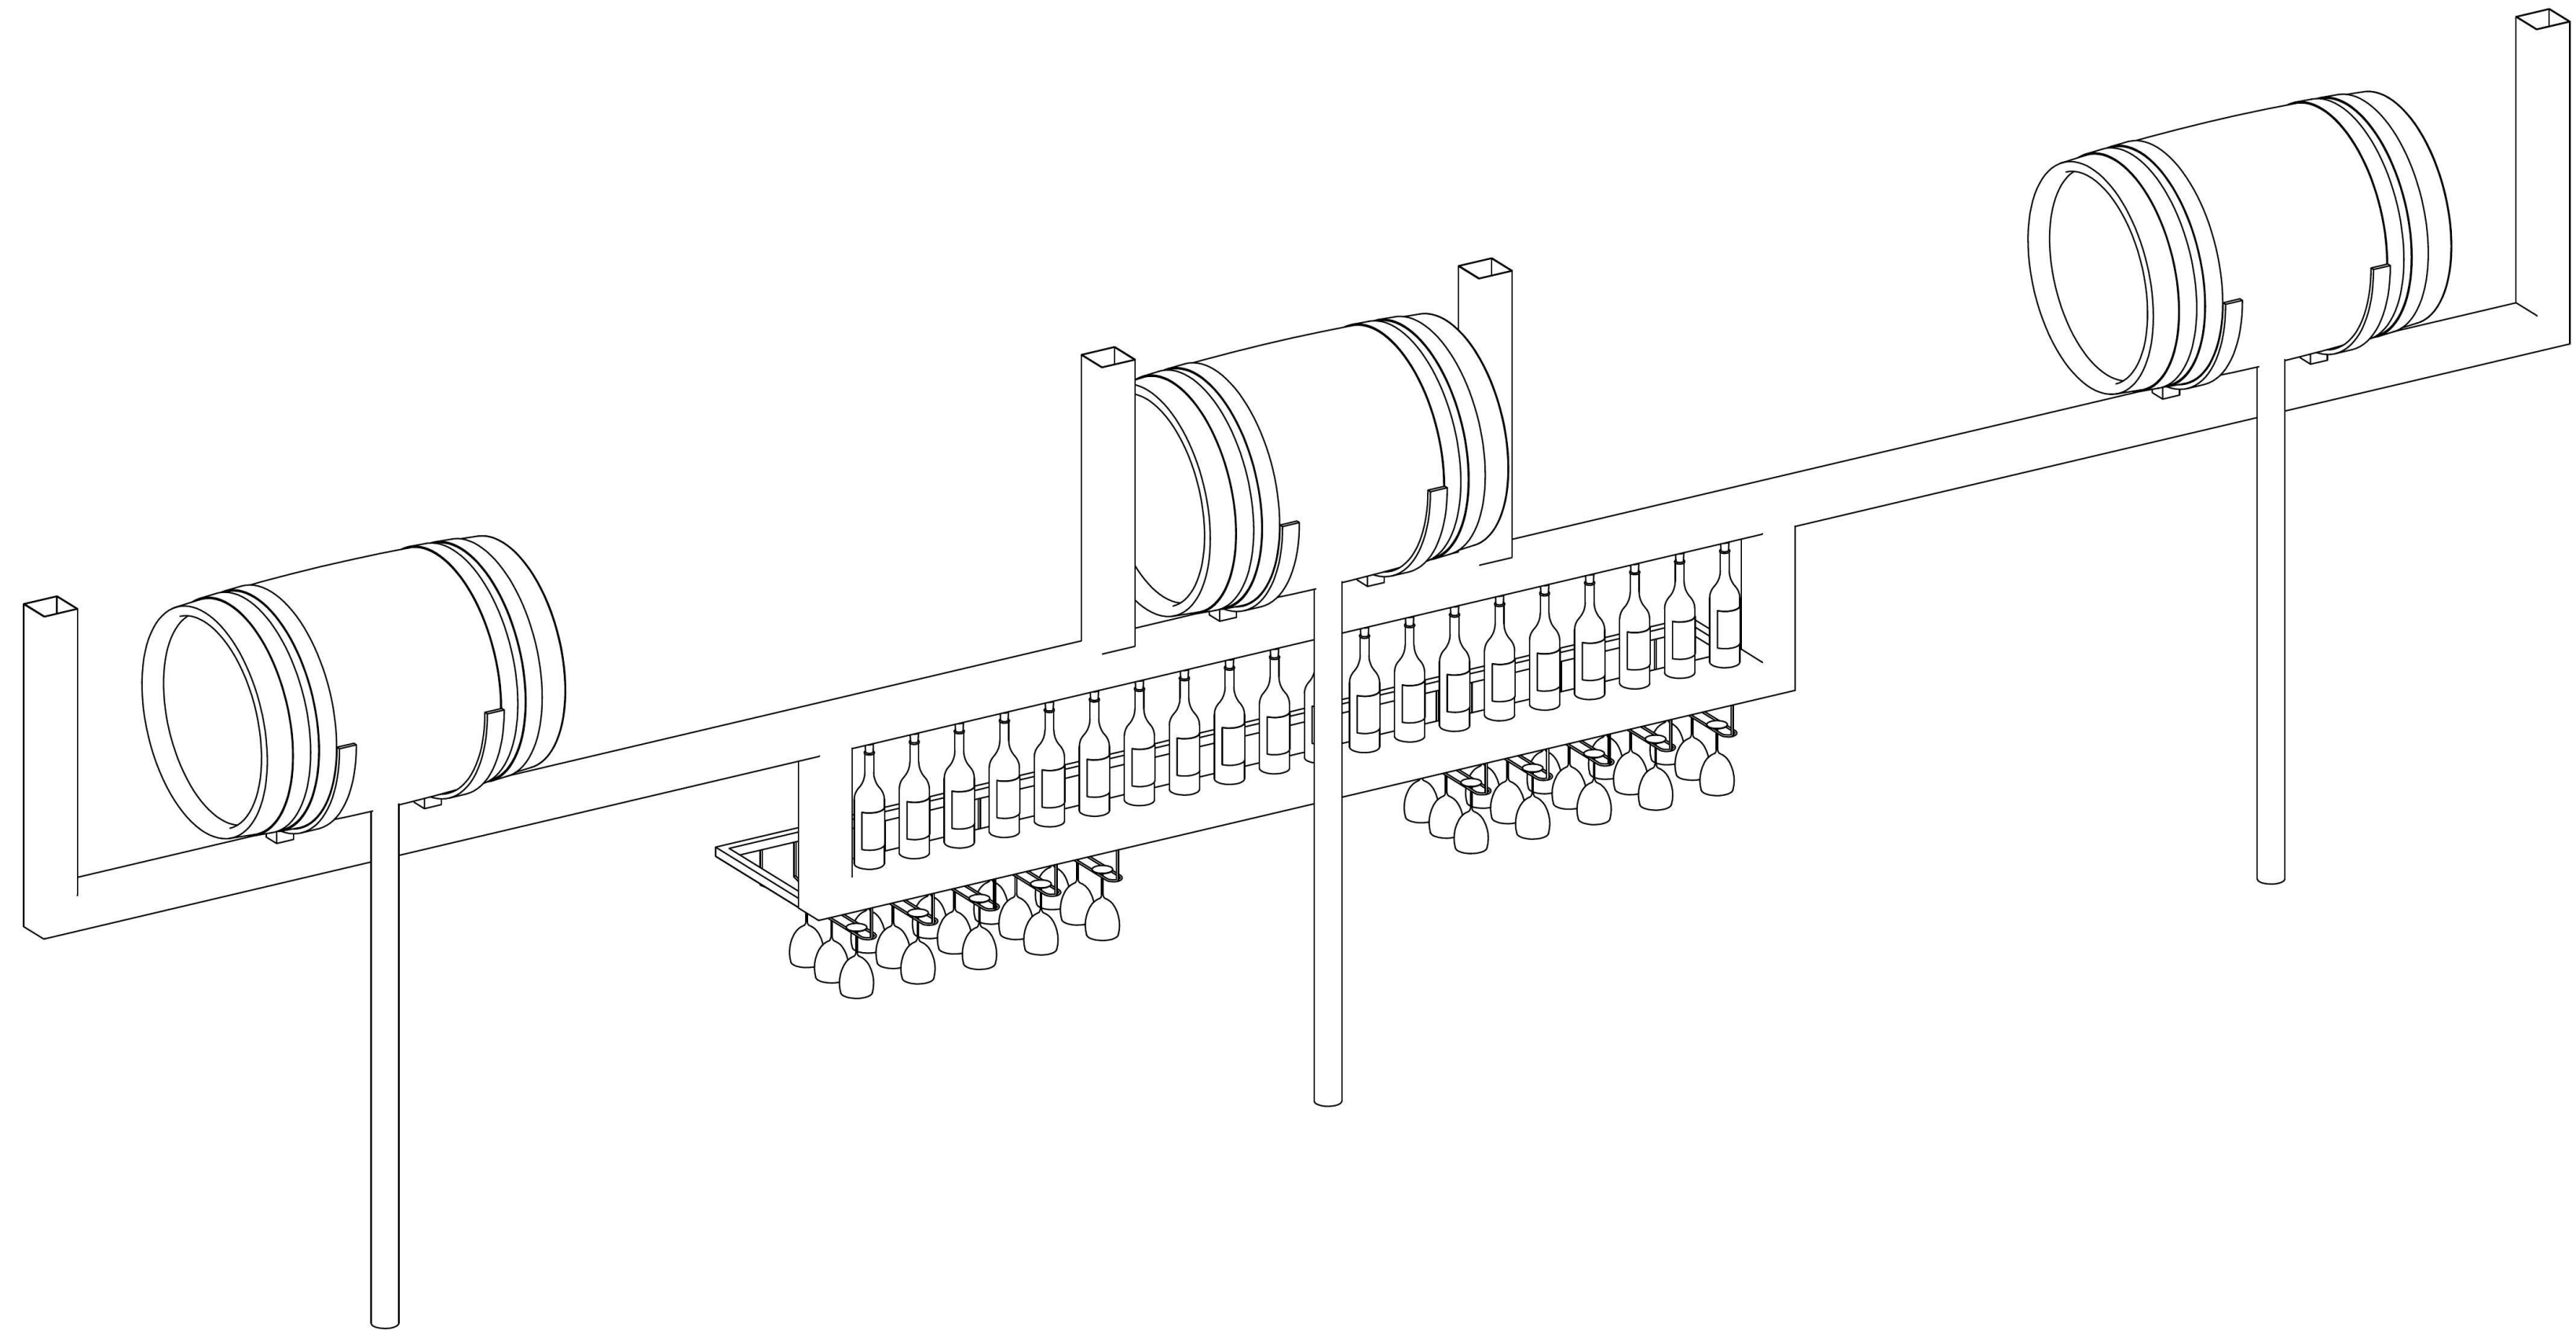

1 3D Ortho
SCALE

CLIENT		PROJECT TITLE		DRAWING TITLE		CONDITIONS OF USE		REVISION LIST		DRAWN/CHECKED	
LONESTAR		LONESTAR PENRITH		BARREL GANTRY SHEET 1		1. USE FIGURED DIMENSIONS ONLY. DO NOT SCALE. CHECK ALL DIMENSIONS ON SITE PRIOR TO FABRICATION OR SETOUT. 2. ALL CONSTRUCTION TO BE IN ACCORDANCE WITH THE NATIONAL CONSTRUCTION CODE (NCC), AUSTRALIAN STANDARDS AND LOCAL REGULATIONS. 3. ANY ERRORS FOUND IN THIS DOCUMENTATION SHOULD BE REPORTED IMMEDIATELY.		DATE: 17.12.18 A TENDER		KR GB	
</											



CLIENT

LONESTAR

N

PROJECT NORTH

PROJECT TITLE

LONESTAR PENRITH

SITE ADDRESS

TENANCY T1

78-88 TENCH AVENUE

JAMISONTOWN, NSW

DRAWING TITLE

BARREL GANTRY SHEET 2

SCALE: A2

1:20

PROJECT NO.

LS1808

DRAWING NO.

60.04

CONDITIONS OF USE

1. USE FIGURED DIMENSIONS ONLY. DO NOT SCALE. CHECK ALL DIMENSIONS ON SITE PRIOR TO FABRICATION OR SETOUT.

2. ALL CONSTRUCTION IS TO BE IN ACCORDANCE WITH THE NATIONAL CONSTRUCTION CODE (AL) AUSTRALIAN STANDARDS AND LOCAL REGULATIONS.

3. ANY ERRORS FOUND IN THIS DOCUMENTATION SHOULD BE REPORTED IMMEDIATELY.

COPYRIGHT

ALL RIGHTS RESERVED. THIS WORK IS COPYRIGHT AND CANNOT BE REPRODUCED OR COPIED IN ANY FORM OR BY ANY MEANS (GRAPHIC, ELECTRONIC OR MECHANICAL, INCLUDING PHOTOCOPYING, WITHOUT THE WRITTEN PERMISSION OF KRD. ANY LICENCE, EXPRESS OR IMPLIED, TO USE THE DOCUMENT FOR ANY PURPOSE WHATSOEVER IS RESTRICTED TO THE TERMS OF THE AGREEMENT OR IMPLIED AGREEMENT WITH KRD.

REVISION LIST

DATE

ISSUE

DESCRIPTION

17.12.18

A

TENDER

DRAWN/CHECKED

KR

GB

0

200

400

600

800

1000

m


SCALE 1:20

STATUS


TENDER

REVISION


A

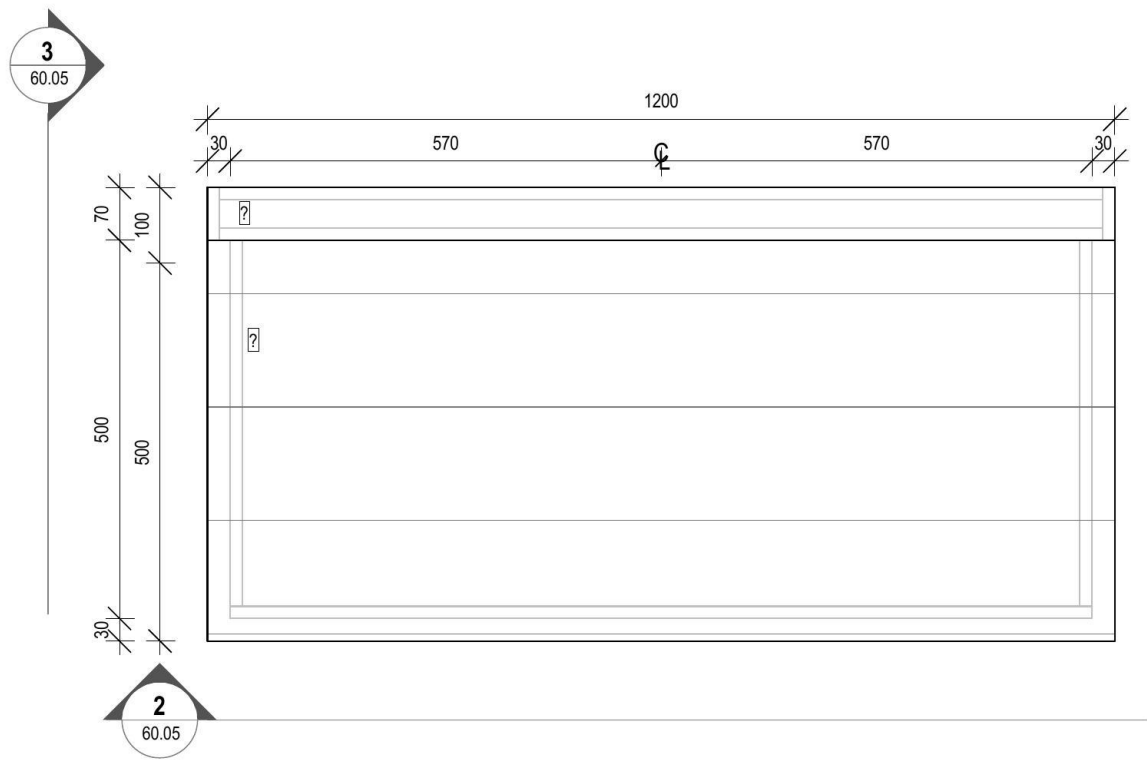



1 **PLAN**
SCALE 1 : 10

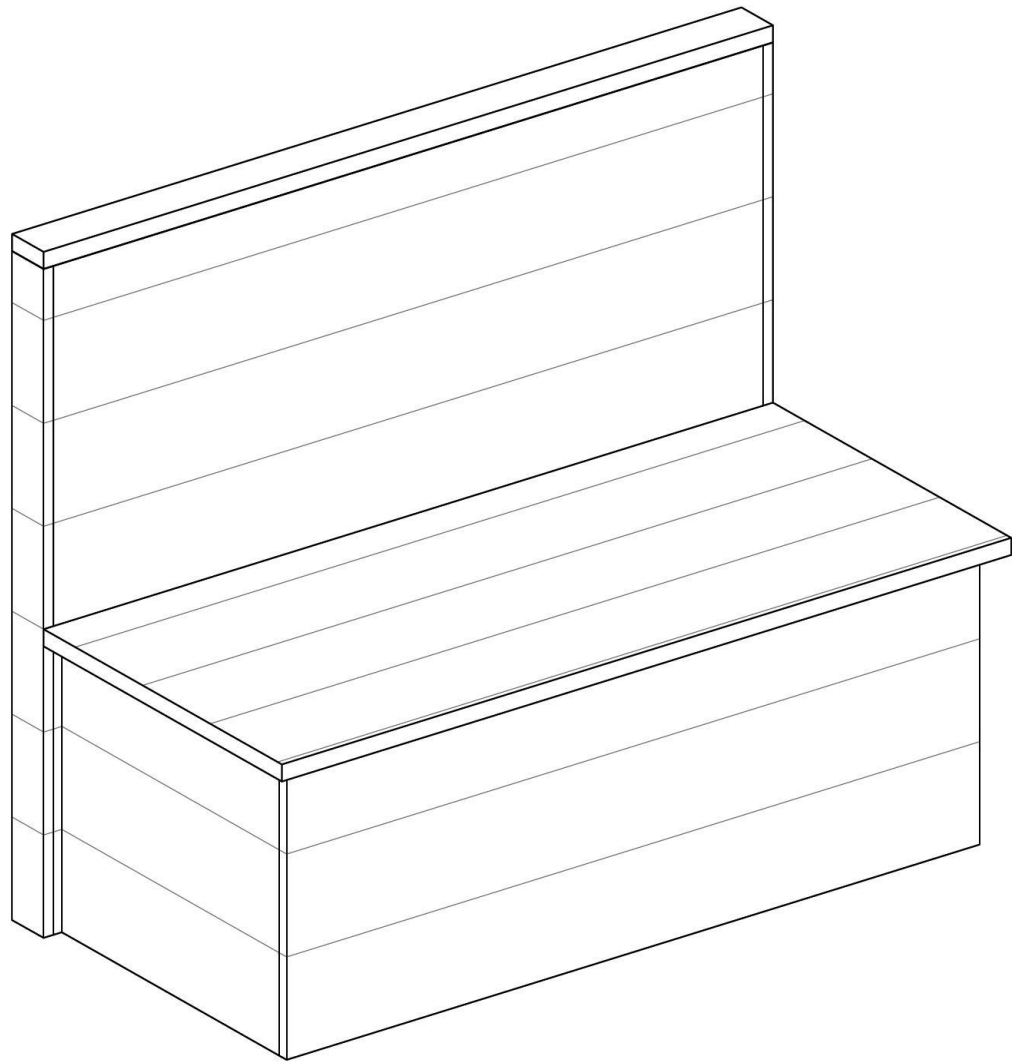

4 **3D Ortho**
SCALE




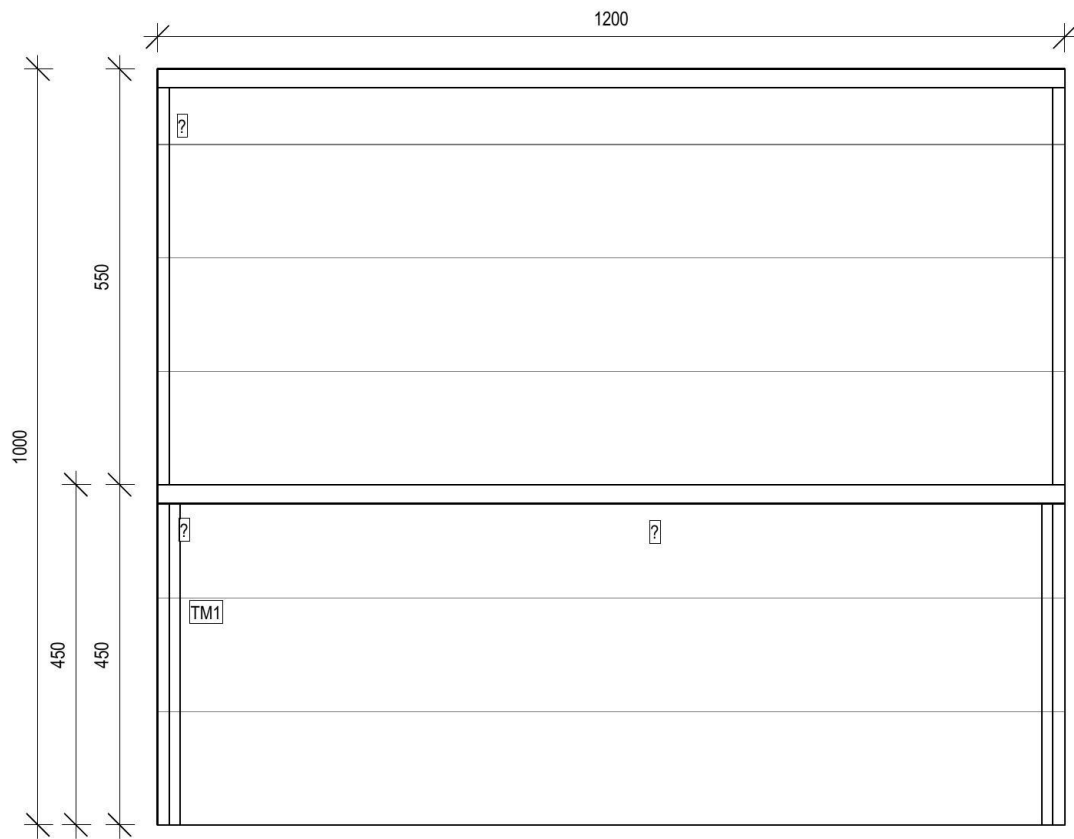


2 **FRONT**
SCALE 1 : 10







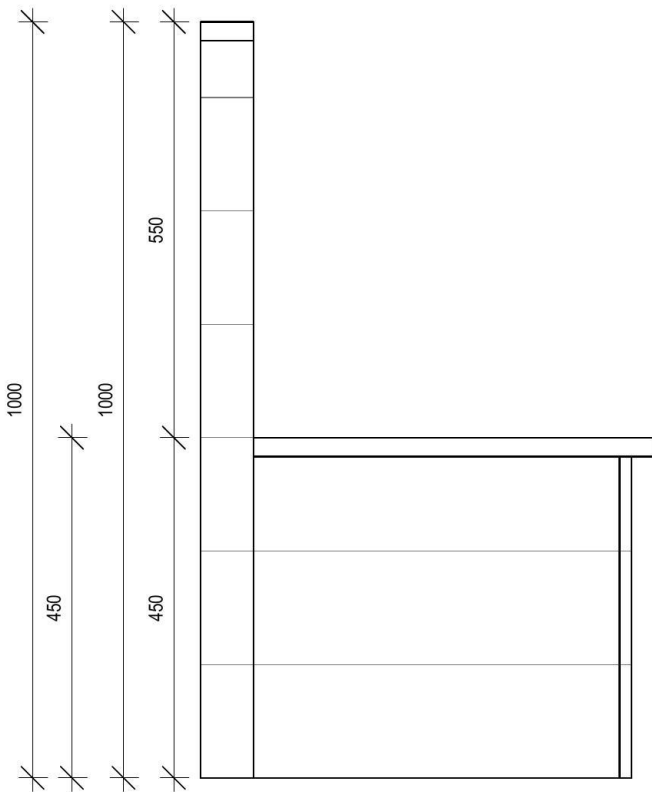
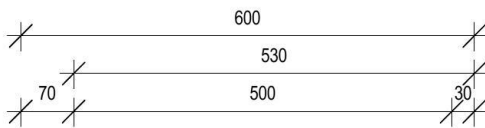


3 **END**
SCALE 1 : 10

CLIENT	PROJECT TITLE	DRAWING TITLE	CONDITIONS OF USE	REVISION LIST	DRAWN/CHECKED
LONESTAR	LONESTAR PENRITH	BOOTH SEATING LOW	1. USE FIGURED DIMENSIONS ONLY. DO NOT SCALE. CHECK ALL DIMENSIONS ON SITE PRIOR TO FABRICATION OR SETOUT. 2. ALL CONSTRUCTION TO BE IN ACCORDANCE WITH THE NATIONAL CONSTRUCTION CODE (NCC) AUSTRALIAN STANDARDS AND LOCAL REGULATIONS. 3. ANY ERRORS FOUND IN THIS DOCUMENTATION SHOULD BE REPORTED IMMEDIATELY.	DATE: 17.12.18 ISSUE: A DESCRIPTION: TENDER	KR GB
 PROJECT NORTH	SITE ADDRESS TENANCY T1 78-88 TENCH AVENUE JAMISONTOWN, NSW	SCALE @ A2 1 : 10 PROJECT NO. LS1808 DRAWING NO. 60.05	ISSUE DATE 17.12.18 STAGE DD		
			COPYRIGHT ALL RIGHTS RESERVED. THIS WORK IS COPYRIGHT AND CANNOT BE REPRODUCED OR COPIED IN ANY FORM OR BY ANY MEANS (GRAPHIC, ELECTRONIC OR MECHANICAL, INCLUDING PHOTOCOPYING) WITHOUT THE WRITTEN PERMISSION OF KRD. ANY LICENCE, EXPRESS OR IMPLIED, TO USE THE DOCUMENT FOR ANY PURPOSE WHATSOEVER IS RESTRICTED TO THE TERMS OF THE AGREEMENT OR IMPLIED AGREEMENT WITH KRD.		
			0 100 200 300 400 500 mm SCALE 1:10 STATUS TENDER REVISION A		





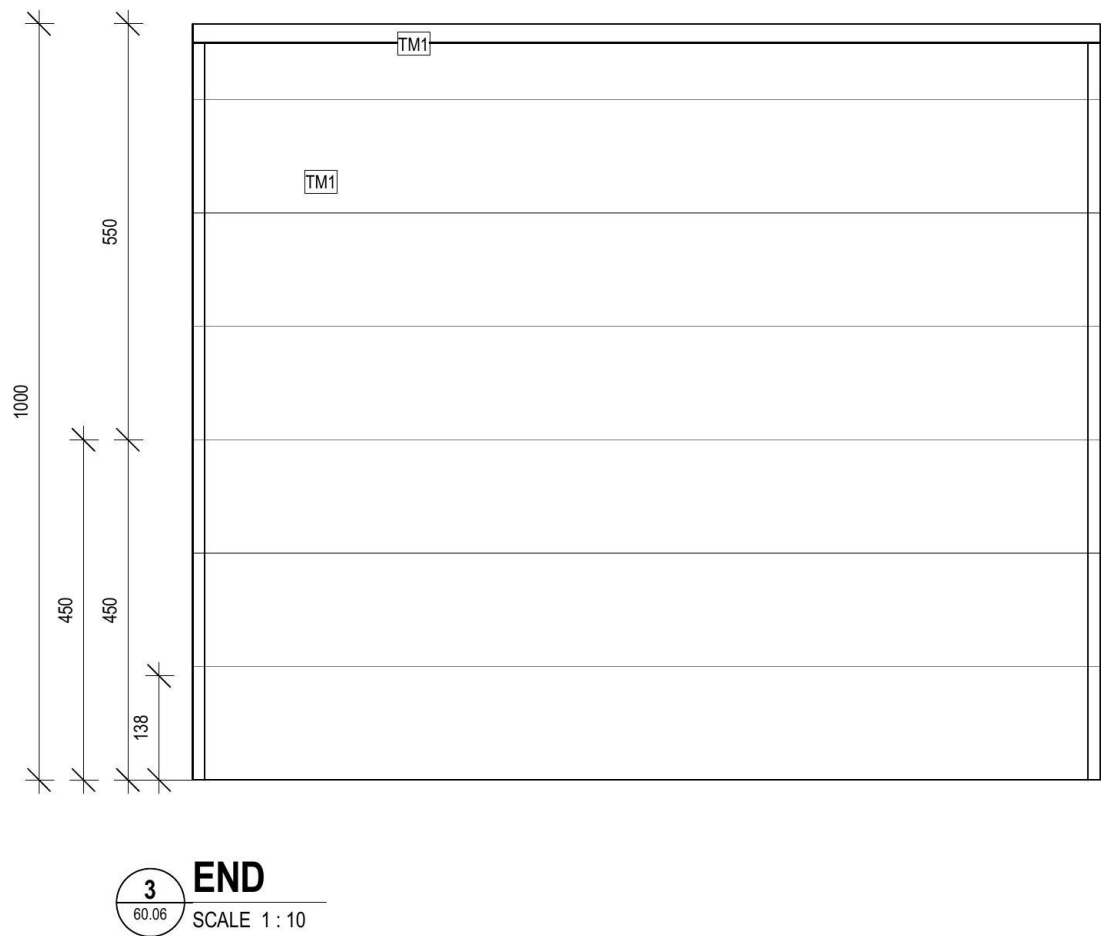
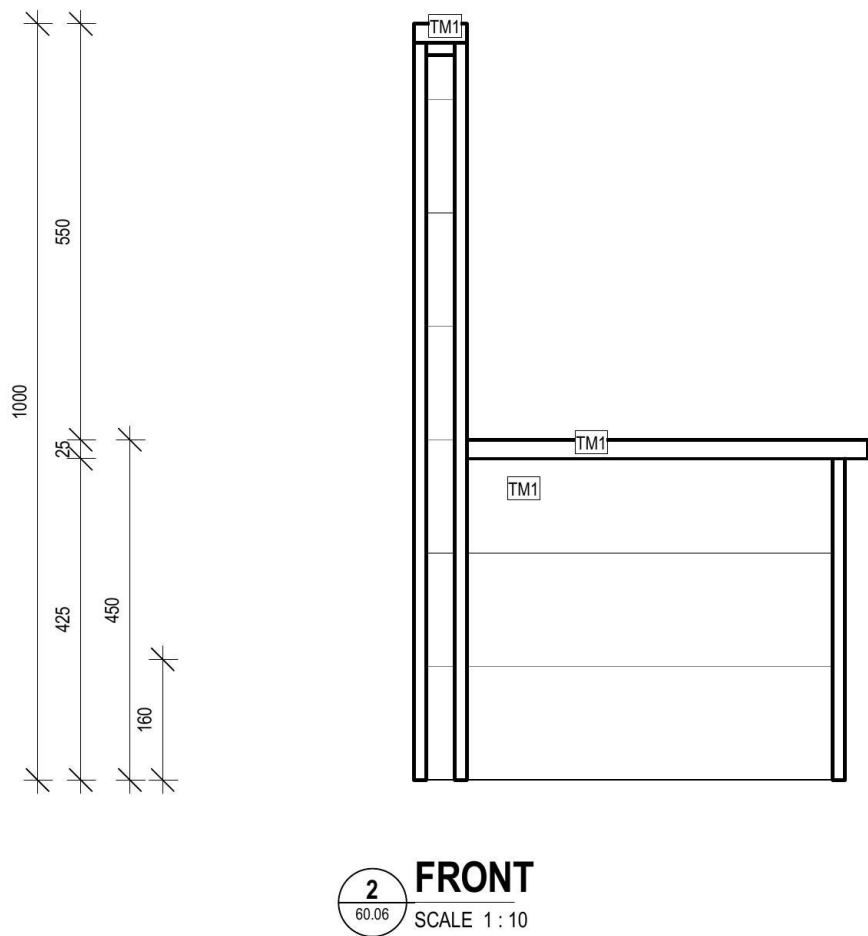
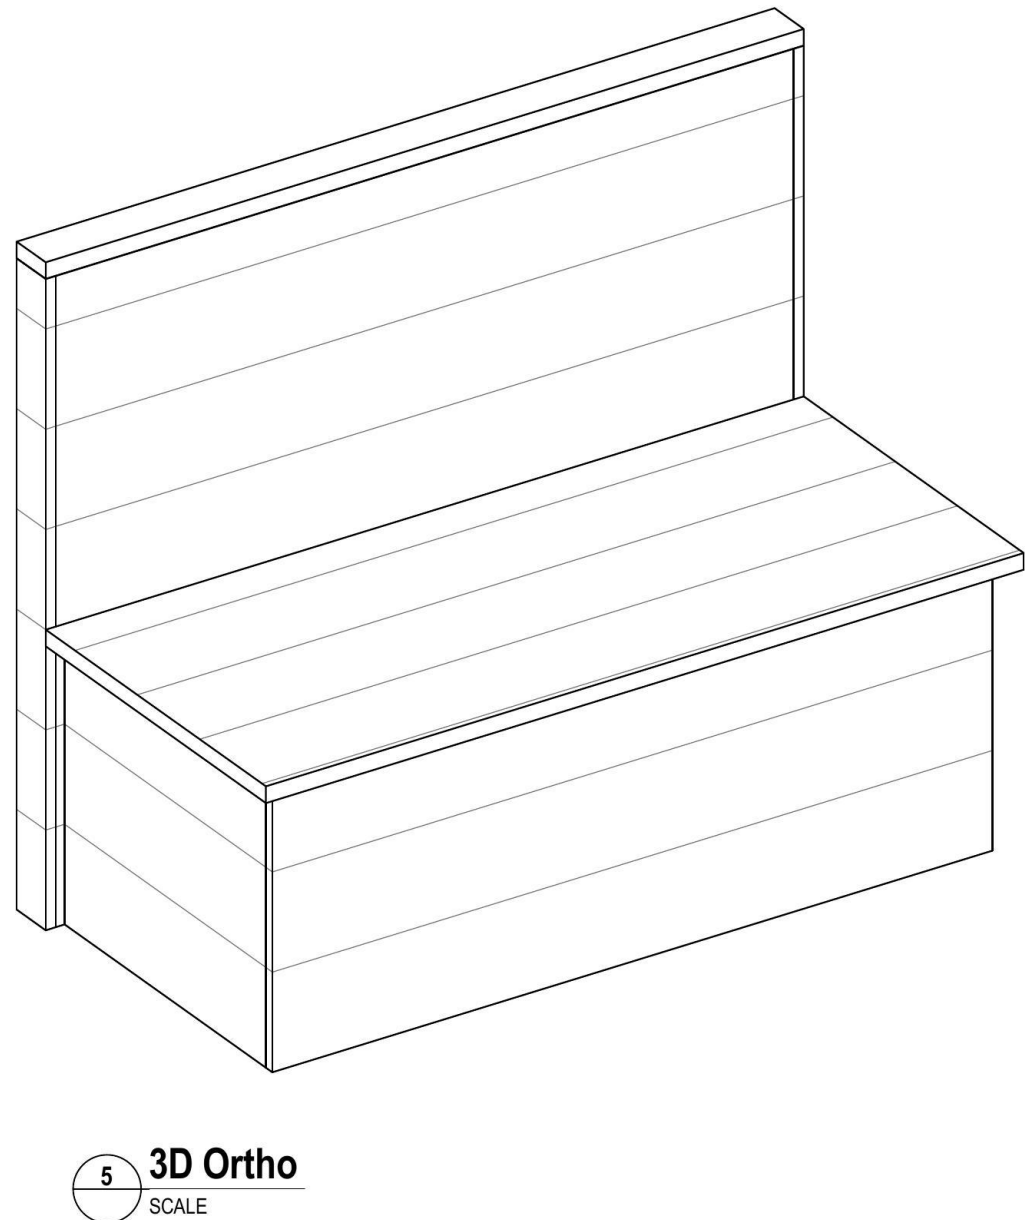
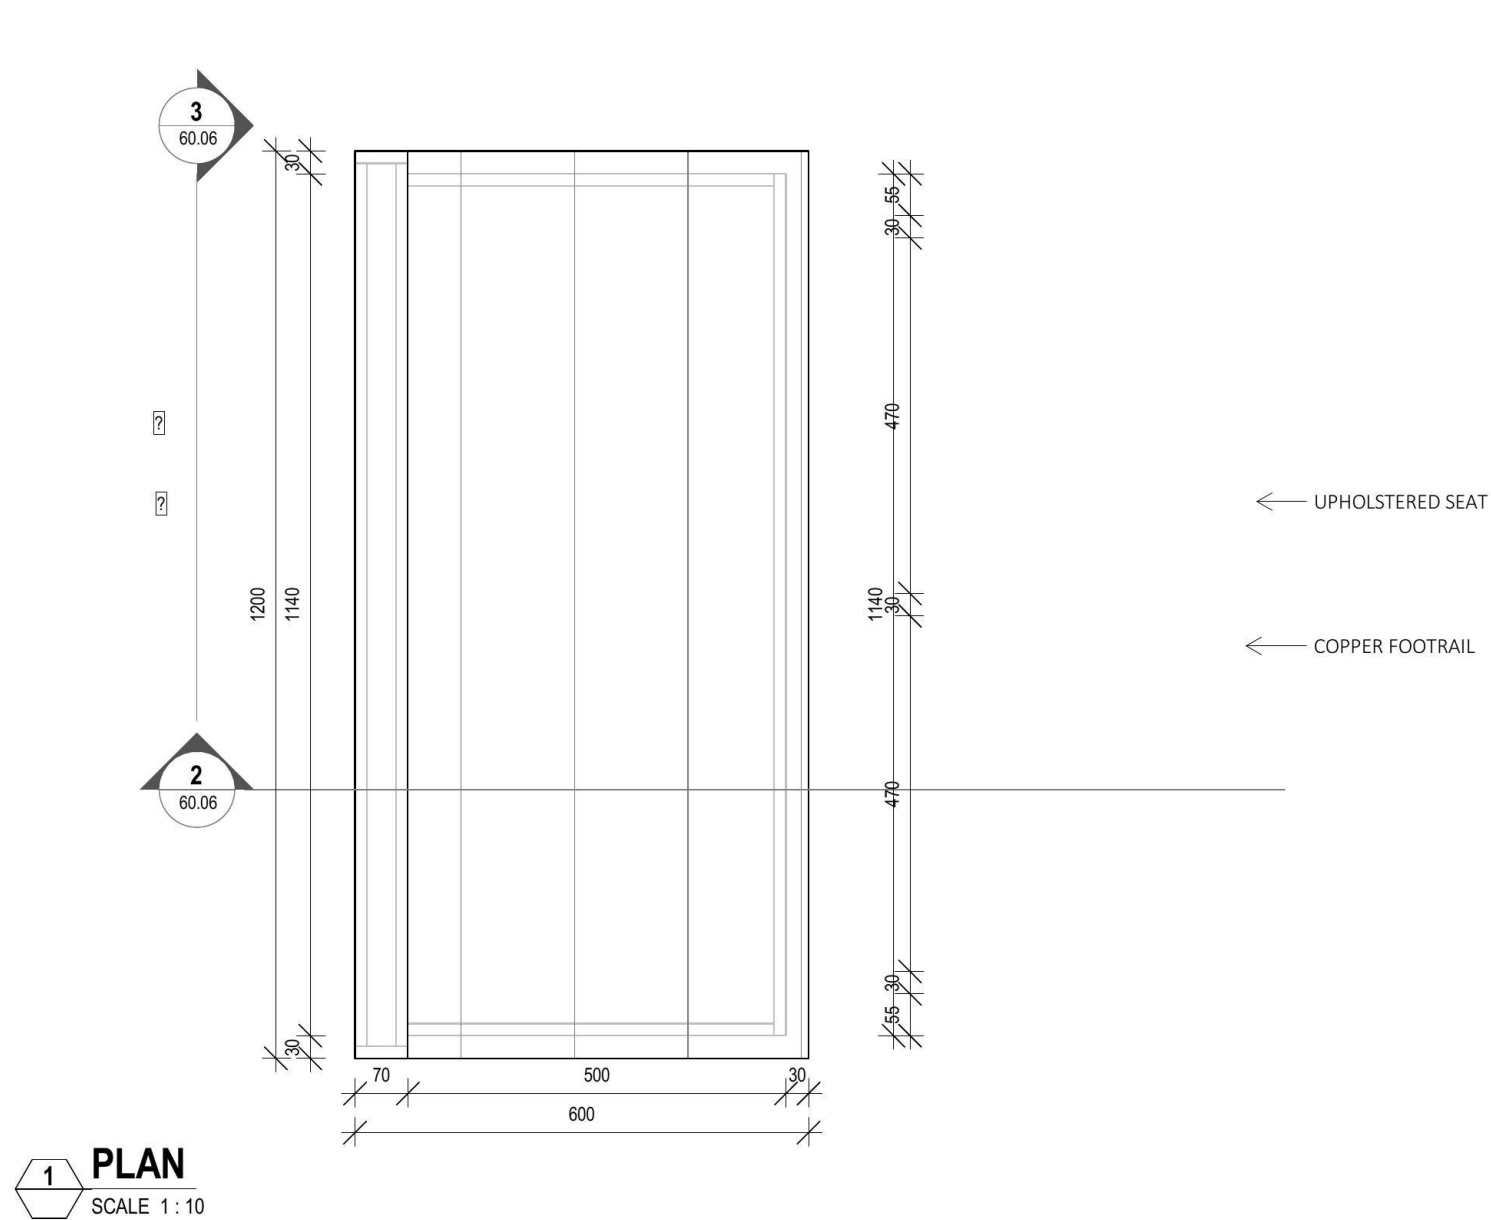


CLIENT	PROJECT TITLE	DRAWING TITLE	CONDITIONS OF USE	REVISION LIST	DRAWN/CHECKED
LONESTAR	LONESTAR PENRITH	BOOTH SEATING TALL	1. USE FIGURED DIMENSIONS ONLY. DO NOT SCALE. CHECK ALL DIMENSIONS ON SITE PRIOR TO FABRICATION OR INSTALLATION. 2. ALL CONSTRUCTION TO BE IN ACCORDANCE WITH THE NATIONAL CONSTRUCTION CODE (NCC) AUSTRALIAN STANDARDS AND LOCAL REGULATIONS. 3. ANY ERRORS FOUND IN THIS DOCUMENTATION SHOULD BE REPORTED IMMEDIATELY.	DATE: 17.12.18 ISSUE: A DESCRIPTION: TENDER	KR GB KR GB
	SITE ADDRESS TENANCY T1 78-88 TENCH AVENUE JAMISONTOWN, NSW	SCALE @ A2 1 : 10 PROJECT NO. LS1808 DRAWING NO. 60.06	COPYRIGHT ALL RIGHTS RESERVED. THIS WORK IS COPYRIGHT AND CANNOT BE REPRODUCED OR COPIED IN ANY FORM OR BY ANY MEANS (GRAPHIC, ELECTRONIC OR MECHANICAL, INCLUDING PHOTOCOPYING) WITHOUT THE WRITTEN PERMISSION OF KRD. ANY LICENCE, EXPRESS OR IMPLIED, TO USE THE DOCUMENT FOR ANY PURPOSE WHATSOEVER IS RESTRICTED TO THE TERMS OF THE AGREEMENT OR IMPLIED AGREEMENT WITH KRD.	0 100 200 300 400 500 mm SCALE 1:10 STATUS TENDER REVISION B	original sheet size A2 (420 x 594mm)

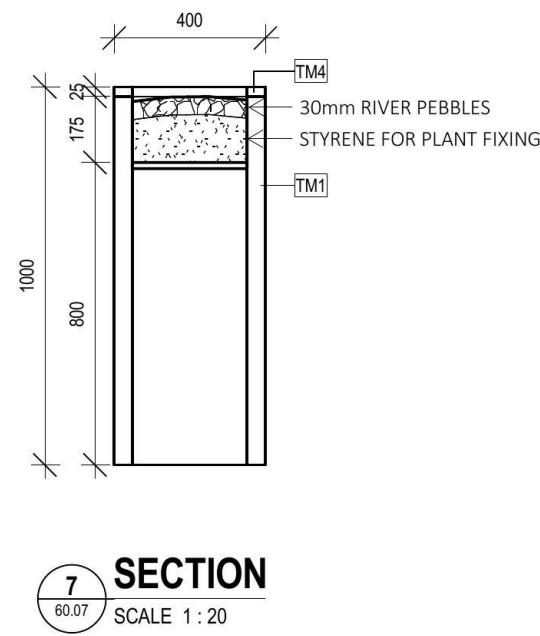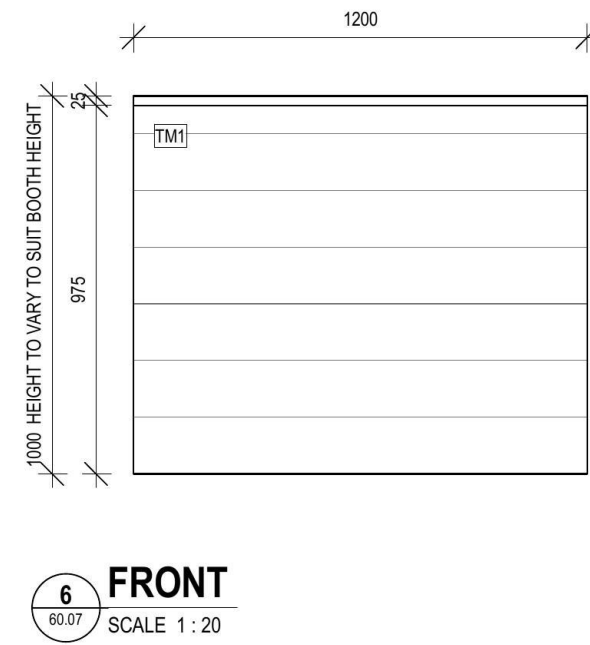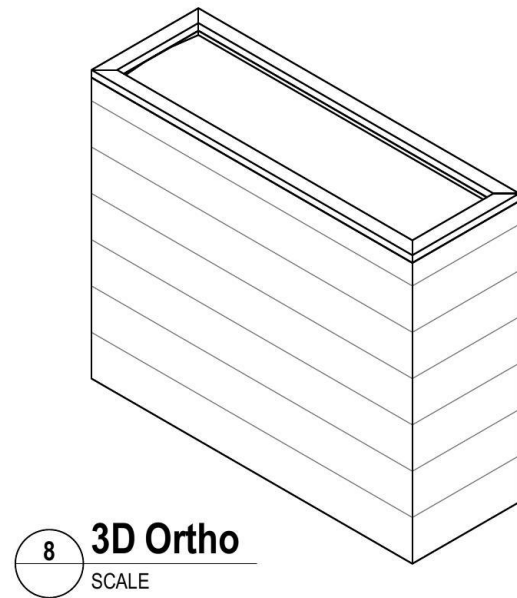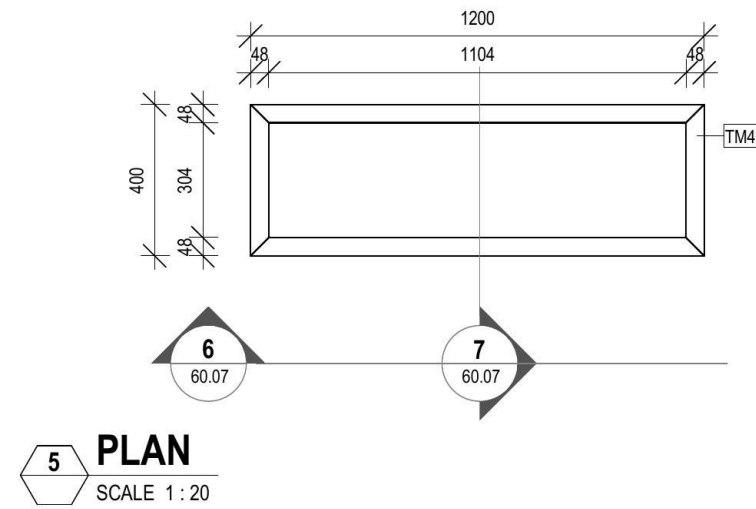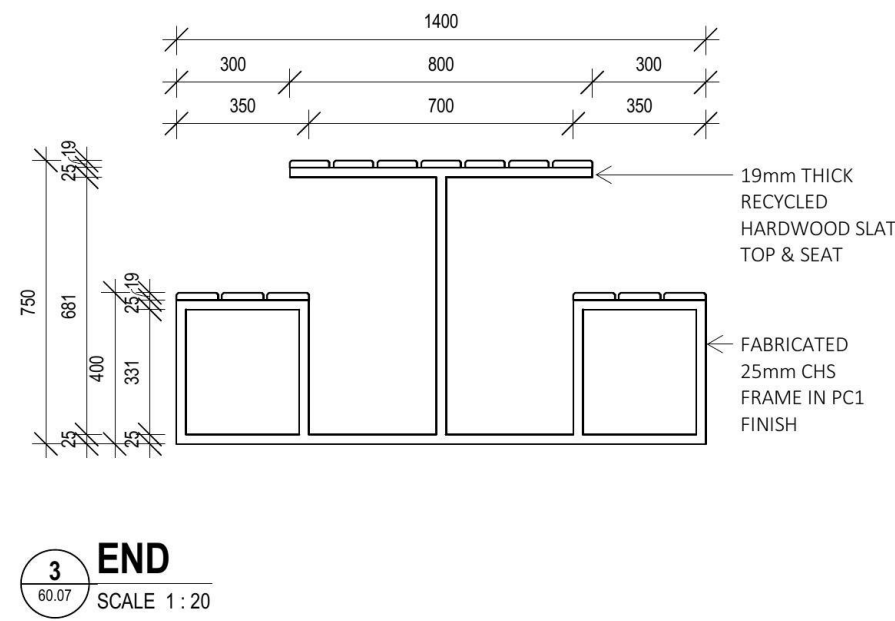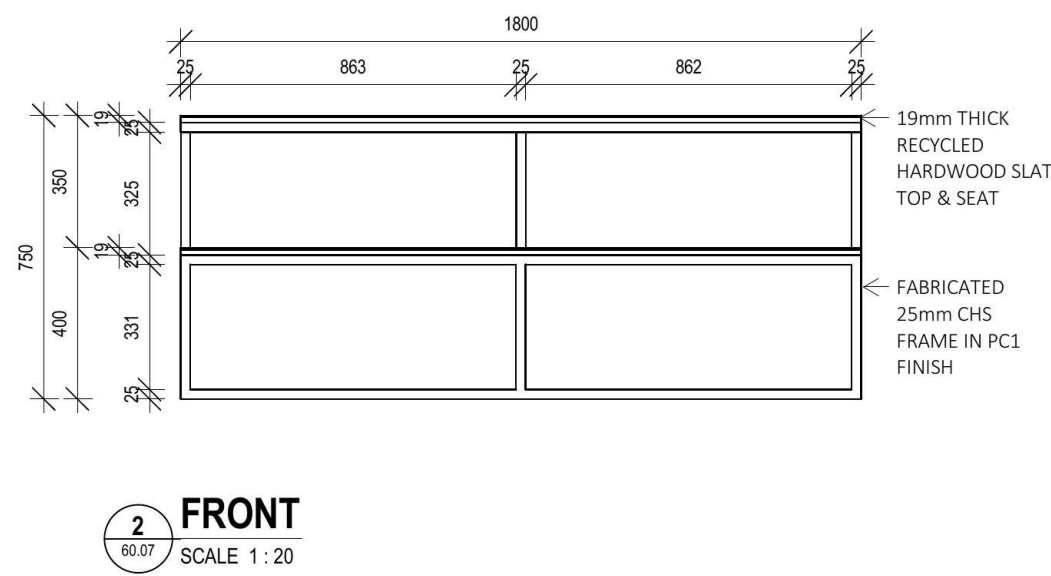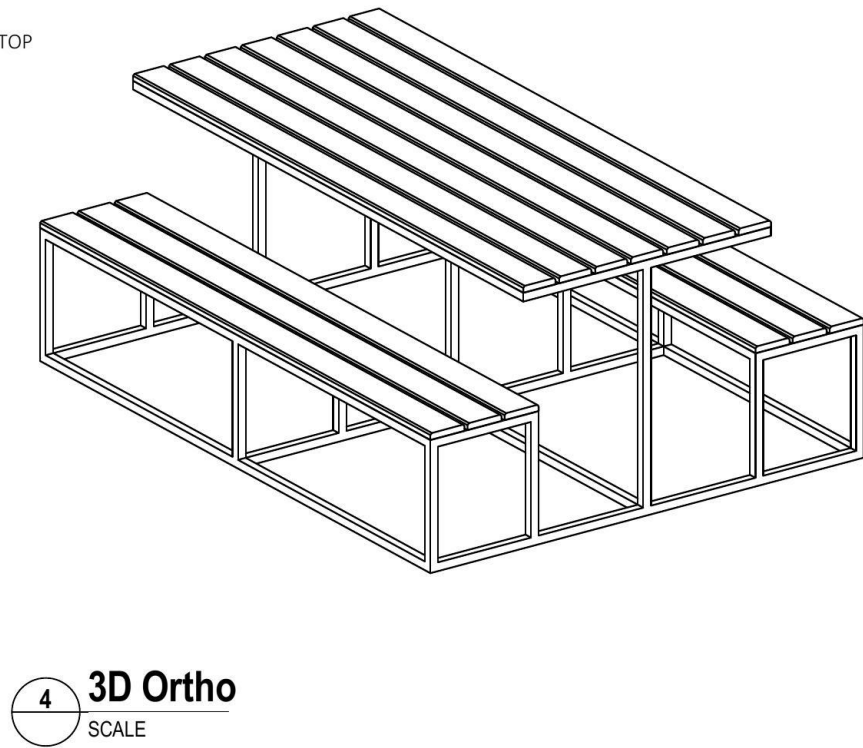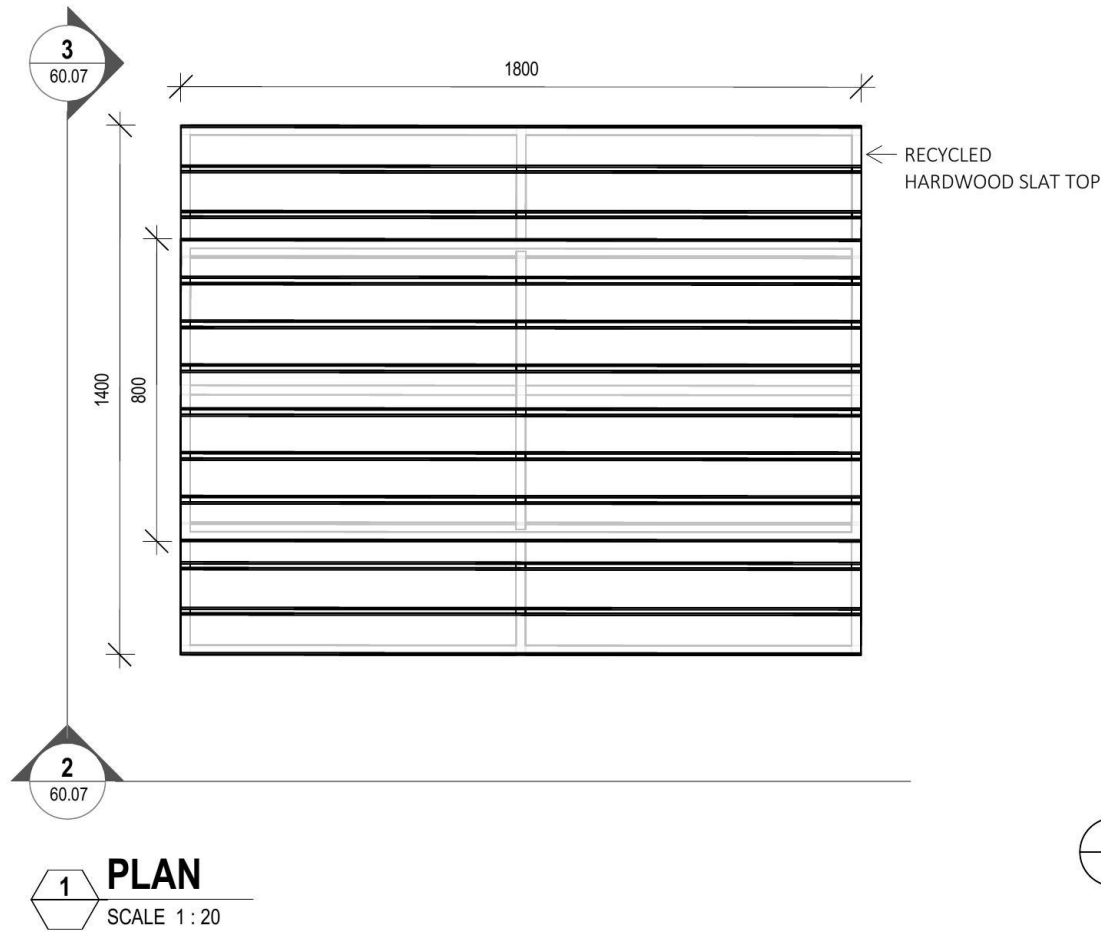


!! THIS ITEM MAY BE SOURCED AS A BUY IN PRE-FABRICATED ITEM


CLIENT	PROJECT TITLE	DRAWING TITLE	CONDITIONS OF USE	REVISION LIST	DRAWN/CHECKED
LONESTAR	LONESTAR PENRITH	PICNIC TABLE / PLANTER	1. USE FIGURED DIMENSIONS ONLY. DO NOT SCALE. CHECK ALL DIMENSIONS ON SITE PRIOR TO FABRICATION OR SETOUT. 2. ALL CONSTRUCTION TO BE IN ACCORDANCE WITH THE NATIONAL CONSTRUCTION CODE (NCC), AUSTRALIAN STANDARDS AND LOCAL REGULATIONS. 3. ANY ERRORS FOUND IN THIS DOCUMENTATION SHOULD BE REPORTED IMMEDIATELY. COPYRIGHT ALL RIGHTS RESERVED. THIS WORK IS COPYRIGHT AND CANNOT BE REPRODUCED OR COPIED IN ANY FORM OR BY ANY MEANS (GRAPHIC, ELECTRONIC OR MECHANICAL, INCLUDING PHOTOCOPYING) WITHOUT THE WRITTEN PERMISSION OF KRD. ANY LICENCE, EXPRESS OR IMPLIED, TO USE THE DOCUMENT FOR ANY PURPOSE WHATSOEVER IS RESTRICTED TO THE TERMS OF THE AGREEMENT OR IMPLIED AGREEMENT WITH KRD.	DATE: 17.12.18 ISSUE: A DESCRIPTION: TENDER	KR GB
PROJECT NORTH	TENANCY T1 78-88 TENCH AVENUE JAMISONTOWN, NSW	SCALE @ A2 1 : 20 PROJECT NO. LS1808 DRAWING NO. 60.07	ISSUE DATE 17.12.18 STAGE DD	0 200 400 600 800 1000 mm SCALE 1:20 STATUS TENDER REVISION A	

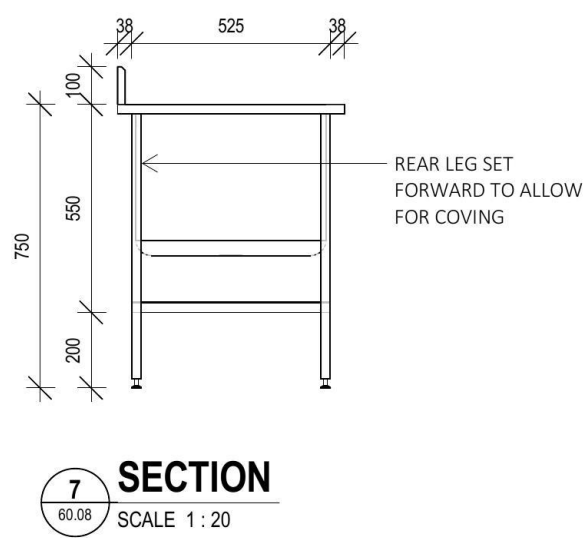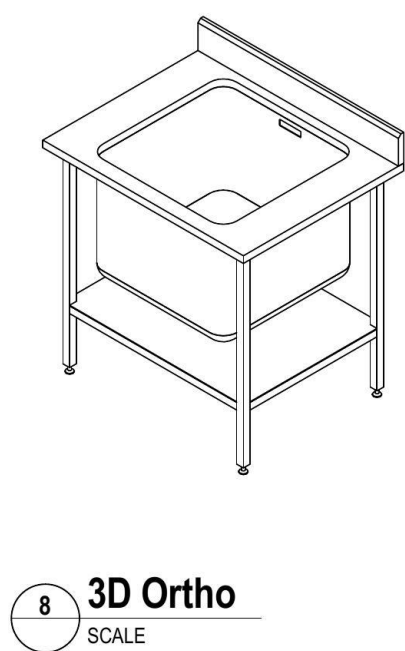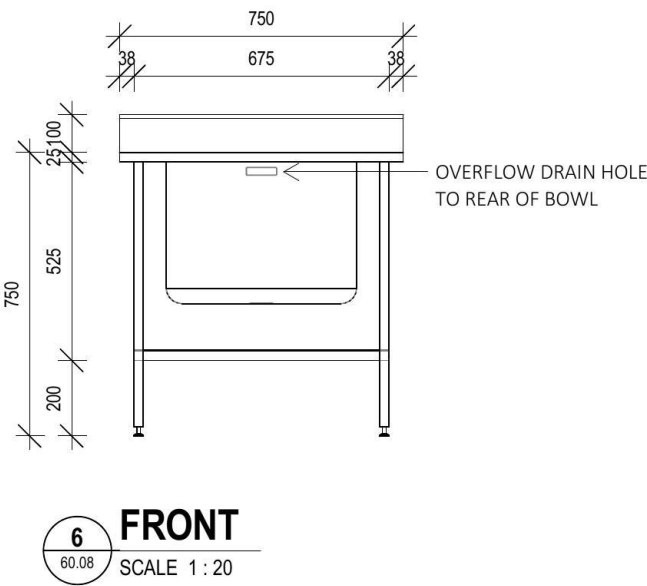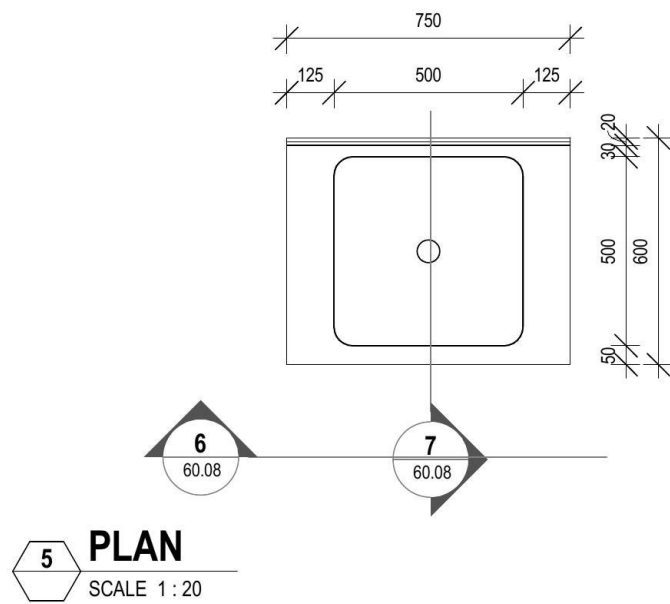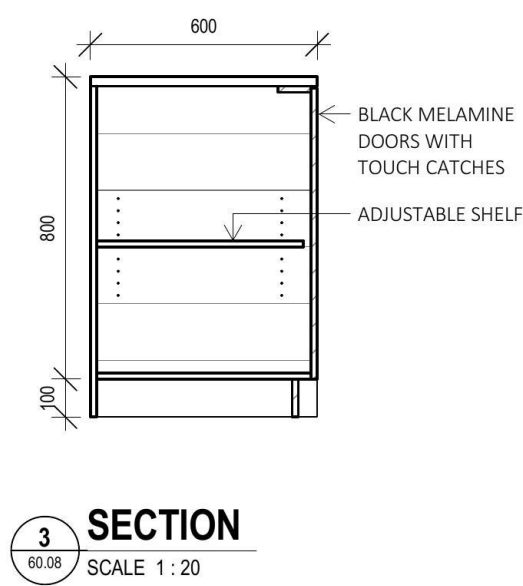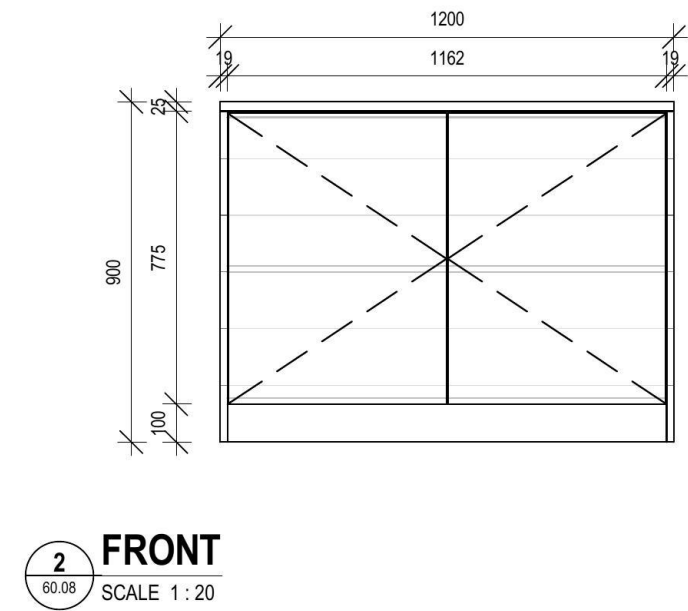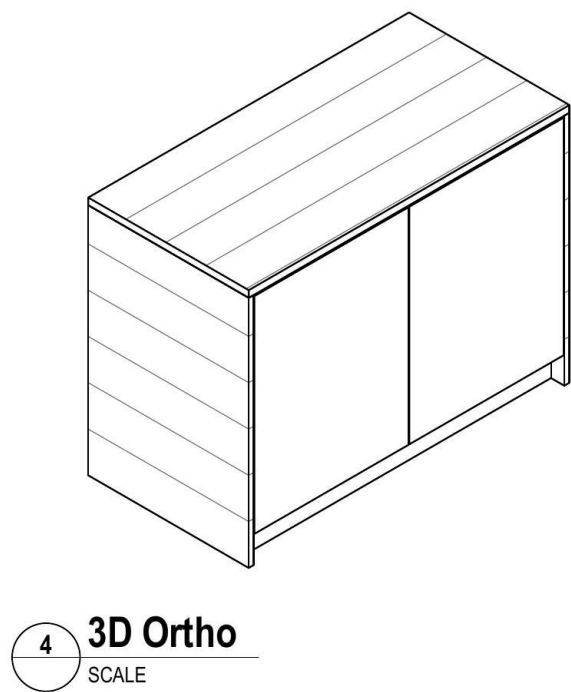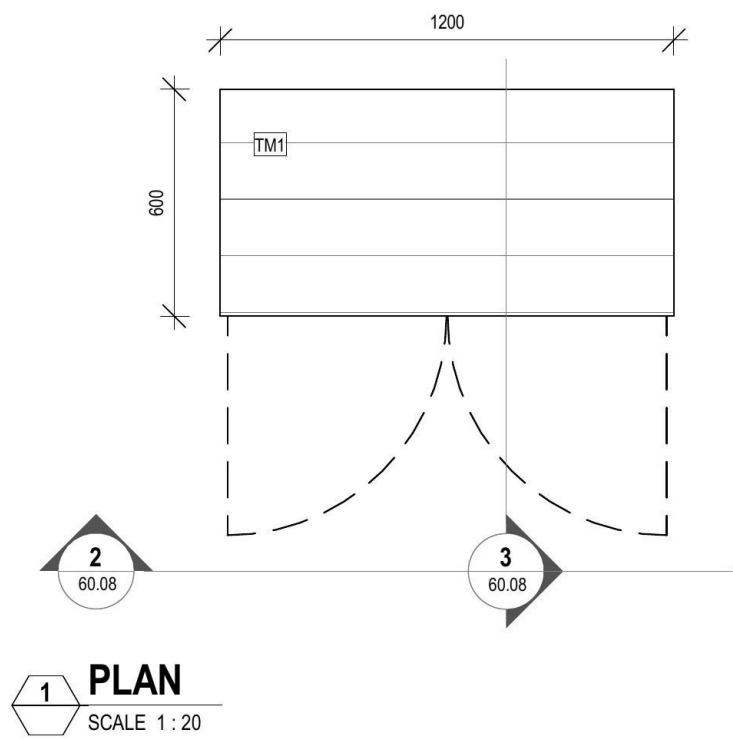


CLIENT	PROJECT TITLE	DRAWING TITLE	CONDITIONS OF USE	REVISION LIST	DRAWN/CHECKED	0 200 400 600 8001000 mm
LONESTAR	LONESTAR PENRITH	WAIT STATION / RIB SINK	1. USE FIGURED DIMENSIONS ONLY. DO NOT SCALE. CHECK ALL DIMENSIONS ON SITE PRIOR TO FABRICATION OR SETOUT. 2. ALL CONSTRUCTION TO BE IN ACCORDANCE WITH THE NATIONAL CONSTRUCTION CODE (SCA), AUSTRALIAN STANDARDS AND LOCAL REGULATIONS. 3. ANY ERRORS FOUND IN THIS DOCUMENTATION SHOULD BE REPORTED IMMEDIATELY.	DATE: 17.12.18 ISSUE: A DESCRIPTION: TENDER	KR GB	SCALE 1:20 STATUS: TENDER REVISION: A
	SITE ADDRESS: TENANCY T1 78-88 TENCH AVENUE JAMISONTOWN, NSW	SCALE @ A2: 1 : 20 PROJECT NO.: LS1808 DRAWING NO.: 60.08	COPYRIGHT ALL RIGHTS RESERVED. THIS WORK IS COPYRIGHT AND CANNOT BE REPRODUCED OR COPIED IN ANY FORM OR BY ANY MEANS (GRAPHIC, ELECTRONIC OR MECHANICAL, INCLUDING PHOTOCOPYING) WITHOUT THE WRITTEN PERMISSION OF KRD. ANY LICENCE, EXPRESS OR IMPLIED, TO USE THE DOCUMENT FOR ANY PURPOSE WHATSOEVER IS RESTRICTED TO THE TERMS OF THE AGREEMENT OR IMPLIED AGREEMENT WITH KRD.			

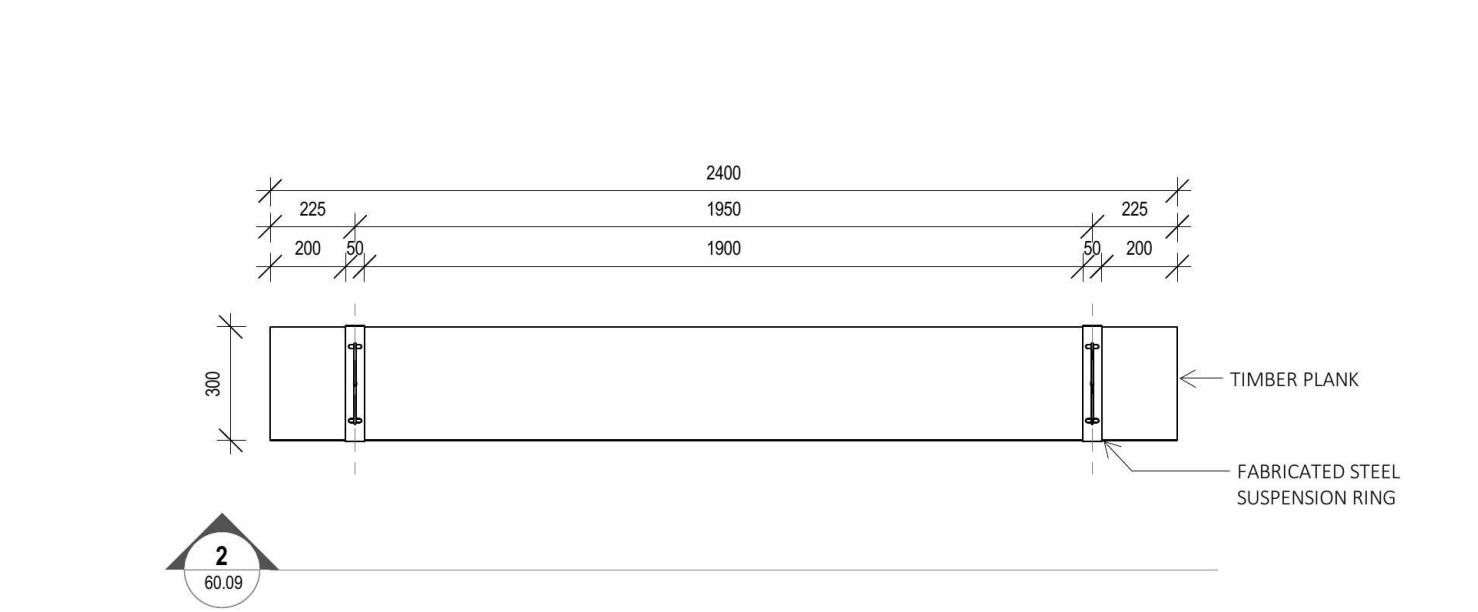

1 PLAN
SCALE 1:20





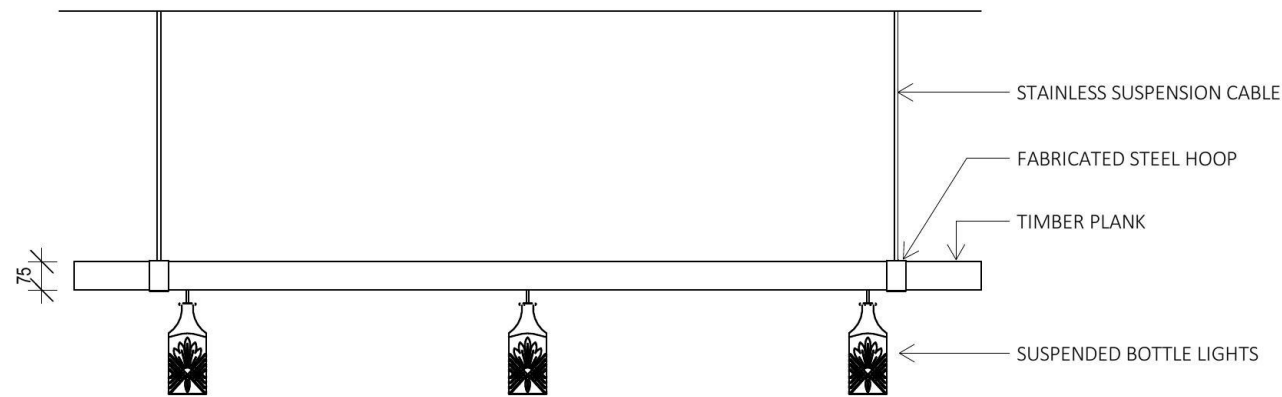




2 FRONT
SCALE 1:20

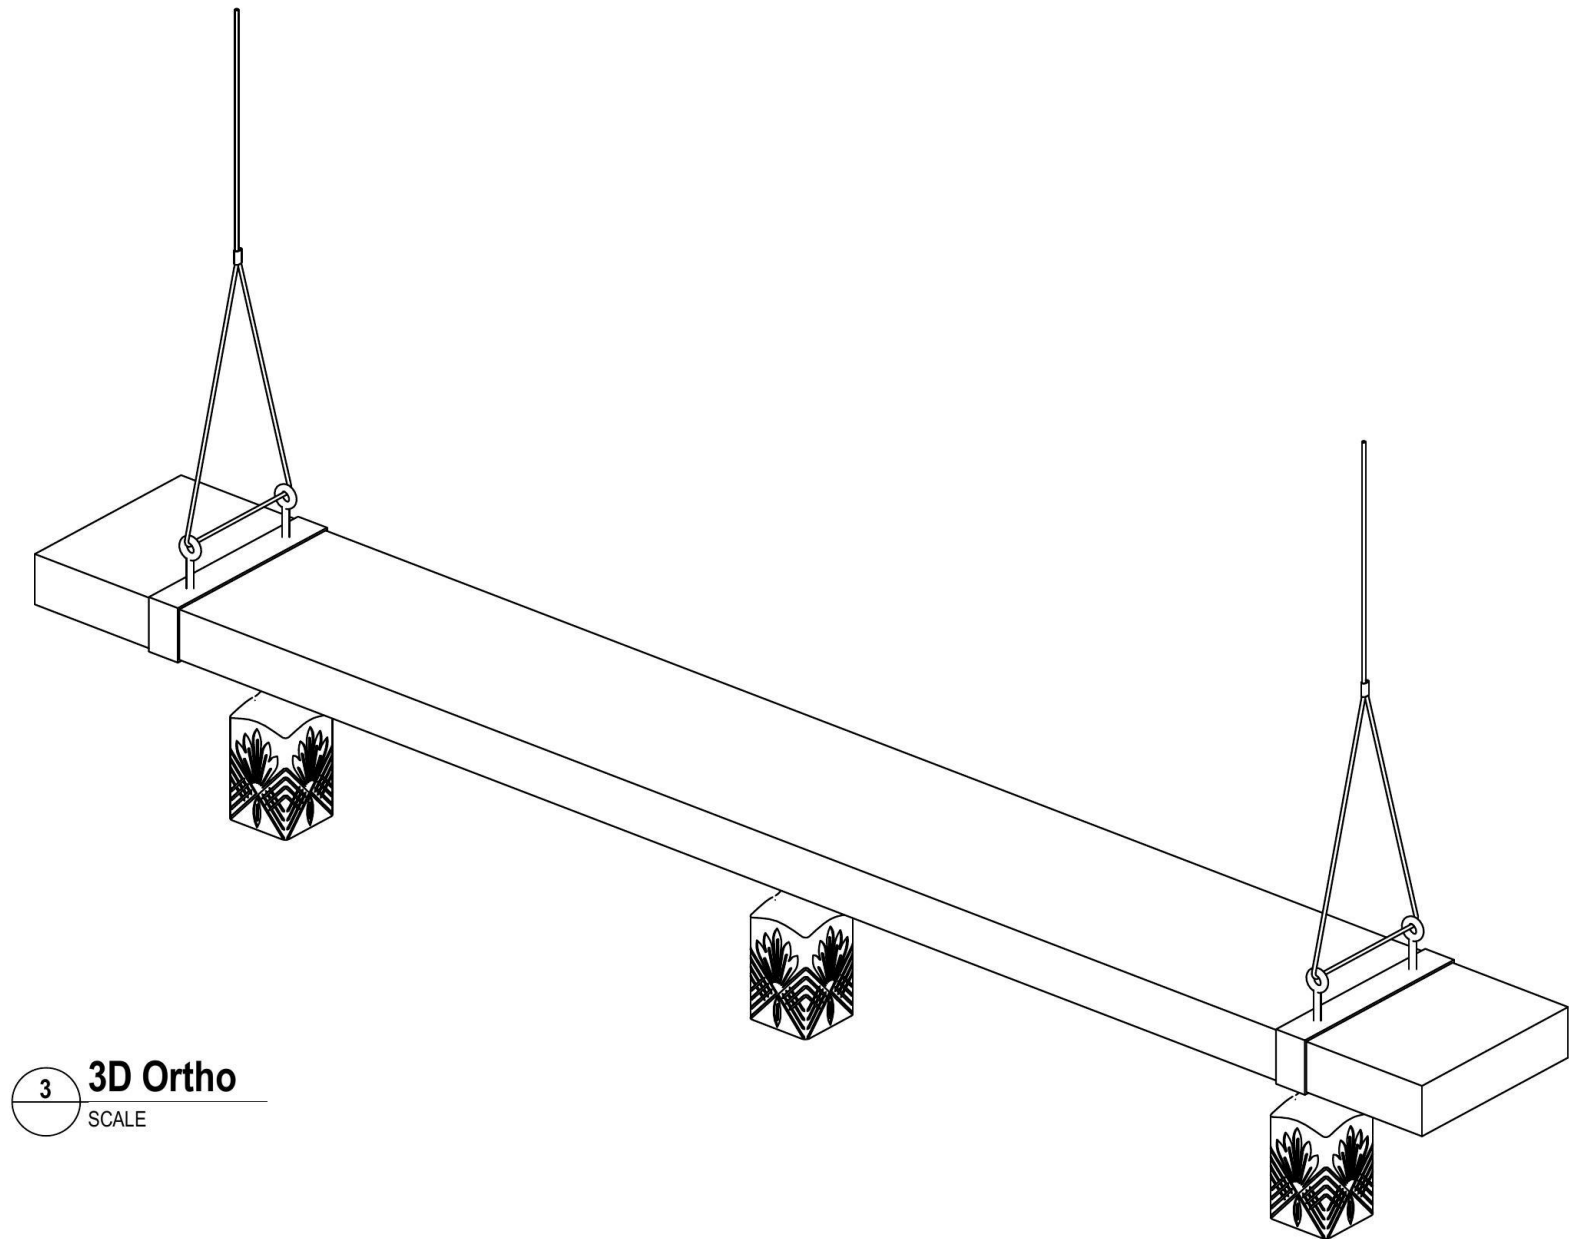


3 3D Ortho
SCALE

CLIENT	PROJECT TITLE	DRAWING TITLE	CONDITIONS OF USE	REVISION LIST	DRAWN/CHECKED	02004006008001000 mm
LONESTAR	LONESTAR PENRITH	SUSPENDED PLANK DETAIL	1. USE FIGURED DIMENSIONS ONLY. DO NOT SCALE. CHECK ALL DIMENSIONS ON SITE PRIOR TO FABRICATION OR SETOUT. 2. ALL CONSTRUCTION TO BE IN ACCORDANCE WITH THE NATIONAL CONSTRUCTION CODE (NCC) AUSTRALIAN STANDARDS AND LOCAL REGULATIONS. 3. ANY ERRORS FOUND IN THIS DOCUMENTATION SHOULD BE REPORTED IMMEDIATELY.	DATE: 23.01.19 ISSUE: A DESCRIPTION: TENDER	KR GB	02004006008001000 mm
	SITE ADDRESS TENANCY T1 78-88 TENCH AVENUE JAMISONTOWN, NSW	SCALE @ A2 1:20 PROJECT NO. LS1808 DRAWING NO. 60.09	ISSUE DATE 23.01.19 STAGE DD			SCALE 1:20 STATUS TENDER REVISION A

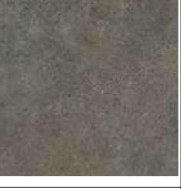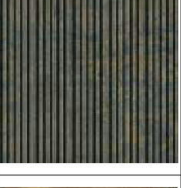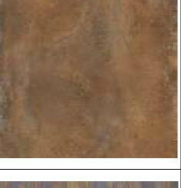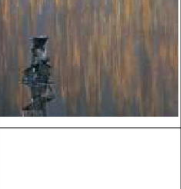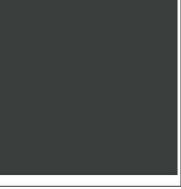
00.80 FINISHES SCHEDULE				
Code	Manufacturer	Model	Description	Image
BRI	GREENWAY SYSTEMS	FAUX THIN BRICKS COLOUR - RUSTY STEEL	12mm THICK BRICK CLADDING	
CRF			COLD ROOM PANEL / FLOOR	
FL1	INSPIRED FLOORCOVERINGS	FLINDERS RANGE LIGHT LIMED OAK CP24180	COMMERCIAL TIMBER VINYL PLANK 1220 x 183	
FL2	NITO TILES	RANGE - ROCK COLOUR - DARK GREY SIZE - 400mm x 400mm	COMMERCIAL R11 FLOOR TILE WITH MATCHING COVE 400 x 400 WITH LIGHT GREY EPOXY GROUT & MATCHING 100mm HIGH COVE TILE TO ALL VERTICAL SURFACES.	
FV2	POLYFLOR	COOL GREY CONCRETE CODE: 9856	SHEET VINYL FLOORING SHEET SIZE 2M X 20M WELD ROD 9856	
GR9	SHOPFITTER	LONESTAR BLOCK MOUNTED POSTER 1200 X 1200	OLD DAVE	
LM1	LAMINEX	BLACK	BLACK MELAMINE	
M1			LYSAUGHT CUSTOM ORB IN PORTERS AGED COPPER FINISH (!! DO NOT USE MINI ORB !!)	
M2	PORTERS PAINTS	LIQUID IRON - AGED COPPER	PORTERS LIQUID IRON - AGED COPPER	
M3	PORTERS PAINTS	PORTERS LIQUID IRON	AGED WROUGHT IRON FINISH	
PB1	CSR Gyprock	13mm sheet; refer specific system for layers	Plasterboard; set sheet	
PC1	DULUX		MATT BLACK POWDERCOAT FINISH	
PM1	AUSTRALIAN PRESSED METAL / DULUX	PRESSED METAL PANEL - BAIRD PAINT FINISH - DULUX KLAVIER (GLOSS ENAMEL)		
PM2	AUSTRALIAN PRESSED METAL / DULUX	PRESSED METAL PANEL - BAIRD PAINT FINISH - DULUX ECRU (GLOSS ENAMEL)		
PT1	DULUX	DOMINO LOW SHEEN WASH & WEAR	LOW SHEEN WALL PAINT	

  00.80 FINISHES SCHEDULE				
Code	Manufacturer	Model	Description	Image
PT2	DuluxGroup (Australia) Pty Ltd, DuluxGroup (New Zealand) Pty Ltd	Vivid White	Vivid White PW1H9 (SEMI-GLOSS)	
PT3	DuluxGroup (Australia) Pty Ltd, DuluxGroup (New Zealand) Pty Ltd	Vivid White	Vivid White PW1H9 (FULL GLOSS)	
PT7	DULUX	DOMINO LOW SHEEN (EXTERNAL USE)	PAINT (COWBOY ON SLEEPER WALL)	
R1	SHOPFITTER		PATCHED AGED RENDER WALL FINISH	
SS			STAINLESS STEEL	
ST1	AUSSIETECTURE (www.aussietecture.com.au) (02)83780730	TILPA WALLING	STONE WALL - (FLAT STACKED) 20mm - 35mm THICK * CORNERS ARE AVAILABLE	
T1	BEAUMONT TILES	BRICKI BIANCO	600 x 300 WALL TILE (WHITE EPOXY GROUT TO BE USED)	
T2	BEAUMONT TILES	UNITED CHARCOAL SATIN 100 x 500	100 x 300 WALL TILE	
T3	BEAUMONT TILES	DEVONSHIRE OLIVE GLOSS	75 X 300 GLOSS WALL TILE	
TL8	BEAUMONT TILES	ALLIED WHITE GLOSS 300 x 400	300 x 400 WHITE GLOSS WALL TILES WHITE EPOXY GROUT TO BE USED.	
TM1	SUPPLIED BY SHOPFITTER		RECYCLED HARDWOOD IN 30% CLEAR GLOSS FINISH	
TM2	SUPPLIED BY SHOPFITTER		TIMBER SLAB WITH LIVE EDGE IN 30% CLEAR GLOSS FINISH	
TM3	SUPPLIED BY SHOPFITTER		BOOTH TIMBER - 12mm THICK TASMANIAN OAK IN WALNUT STAIN & 30% GLOSS TOP COAT	


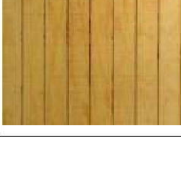
00.80 FINISHES SCHEDULE				
Code	Manufacturer	Model	Description	Image
TM4	SUPPLIED BY SHOPFITTER		RECYCLED TIMBER IN 30% CLEAR GLOSS FINISH	
TM8	NORTHERN RIVERS RECYCLED TIMBER		NORTHER RIVERS TIMBER RECLAIMED SLEEPERS	
TM10	SUPPLIED BY SHOPFITTER		RECYCLED HARDWOOD IN 30% CLEAR GLOSS FINISH (ANGLED)	
TM12	SUPPLIED BY SHOPFITTER	SHADOWCLAD	SHADOWCLAD NATURAL IN 30% CLEAR GLOSS FINISH	

CLIENT	PROJECT TITLE	DRAWING TITLE	CONDITIONS OF USE	REVISION LIST	DRAWN/CHECKED
LONESTAR	LONESTAR PENRITH	INTERIOR FINISHES SCHEDULE	1. USE FIGURED DIMENSIONS ONLY. DO NOT SCALE. CHECK ALL DIMENSIONS ON SITE PRIOR TO FABRICATION OR SETOUT. 2. ALL CONSTRUCTION TO BE IN ACCORDANCE WITH THE NATIONAL CONSTRUCTION CODE (SCA), AUSTRALIAN STANDARDS AND LOCAL REGULATIONS. 3. ANY ERRORS FOUND IN THIS DOCUMENTATION SHOULD BE REPORTED IMMEDIATELY.	DATE: 17.12.18 ISSUE: 23.01.19 DESCRIPTION: A TENDER A TENDER	KR KR GB GB
	SITE ADDRESS TENANCY T1 78-88 TENCH AVENUE JAMISONTOWN, NSW	SCALE @ A2 PROJECT NO. LS1808 DRAWING NO. 70.01	ISSUE DATE 23.01.19 STAGE DD		
			COPYRIGHT ALL RIGHTS RESERVED. THIS WORK IS COPYRIGHT AND CANNOT BE REPRODUCED OR COPIED IN ANY FORM OR BY ANY MEANS (GRAPHIC, ELECTRONIC OR MECHANICAL, INCLUDING PHOTOCOPYING) WITHOUT THE WRITTEN PERMISSION OF KRD. ANY LICENCE, EXPRESS OR IMPLIED, TO USE THE DOCUMENT FOR ANY PURPOSE WHATSOEVER IS RESTRICTED TO THE TERMS OF THE AGREEMENT OR IMPLIED AGREEMENT WITH KRD.		
					0 1 2 3 4 5 m SCALE 1:100 STATUS TENDER REVISION B

BARREL SIGNS - 2 SIZES
SHOPFRONT (SMALL & BUILDING SIDE (LARGE 2M)

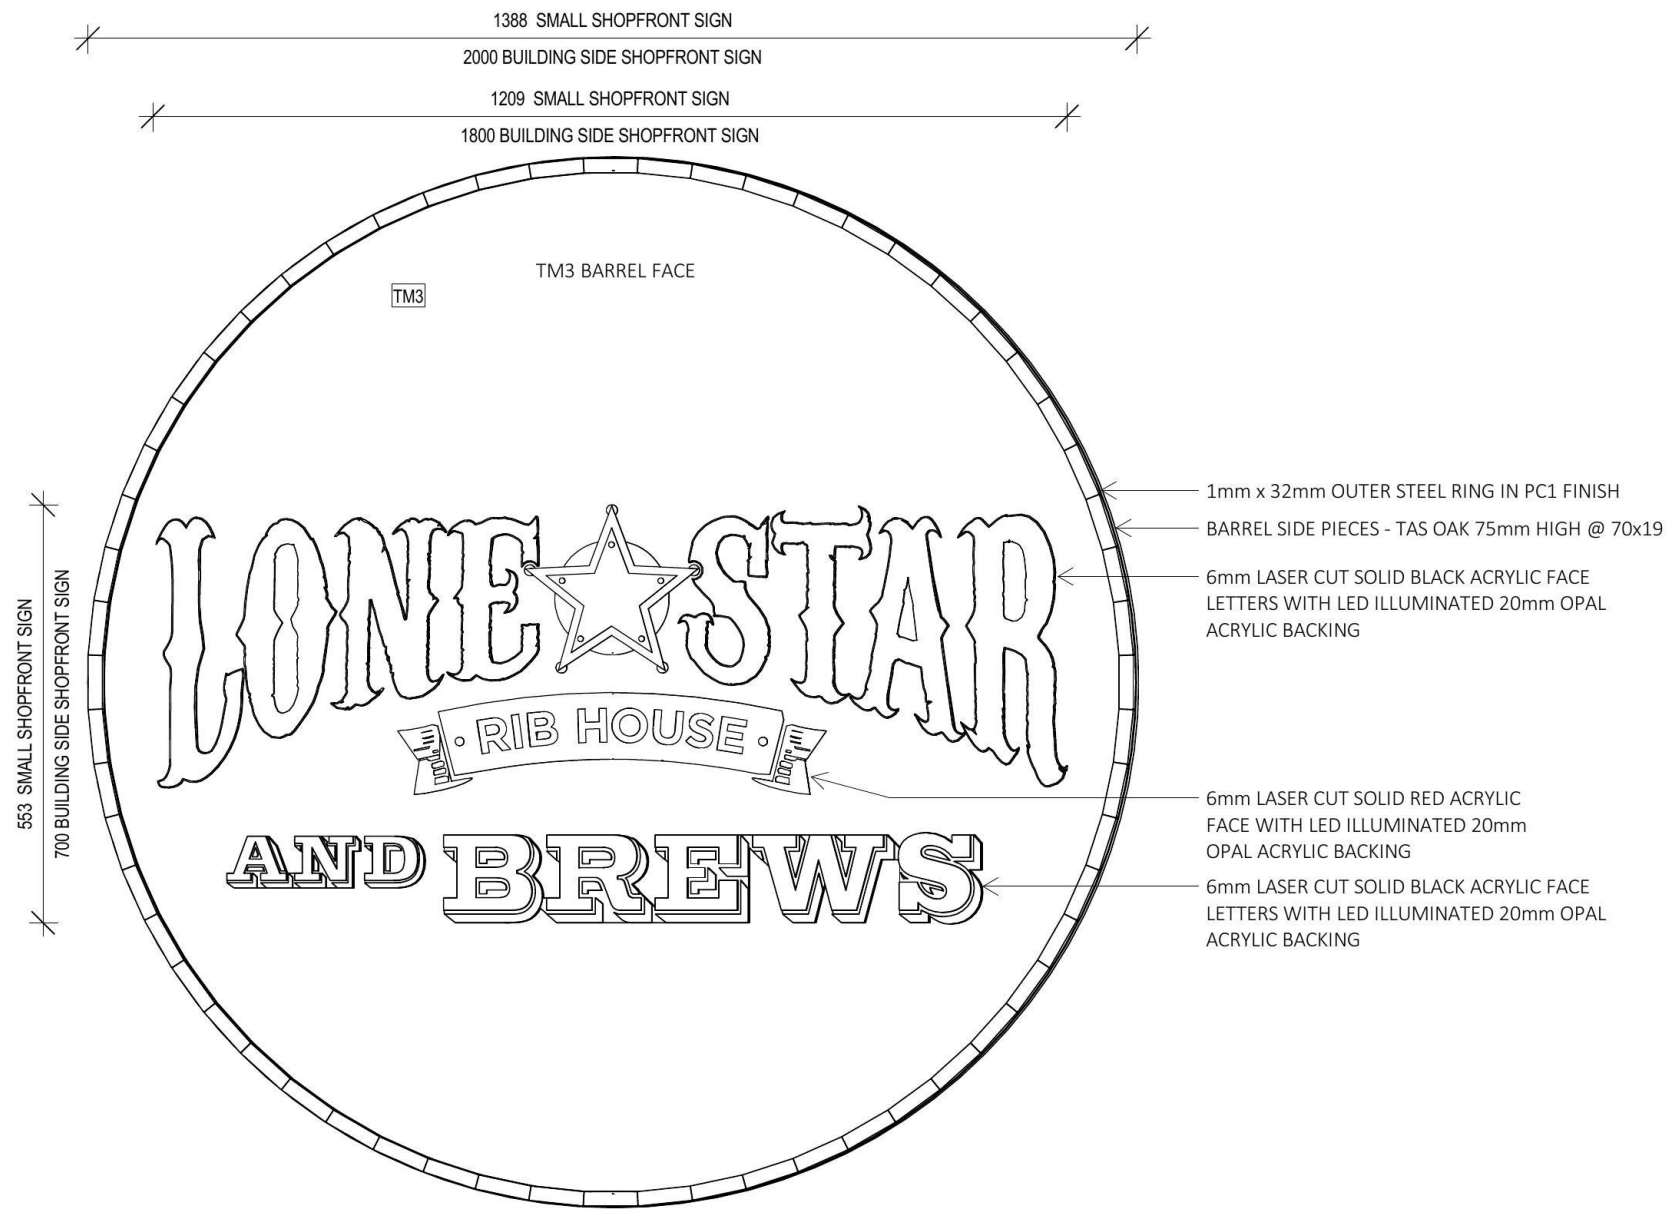

1 SHOPFRONT SIGNS
SCALE 1 : 10

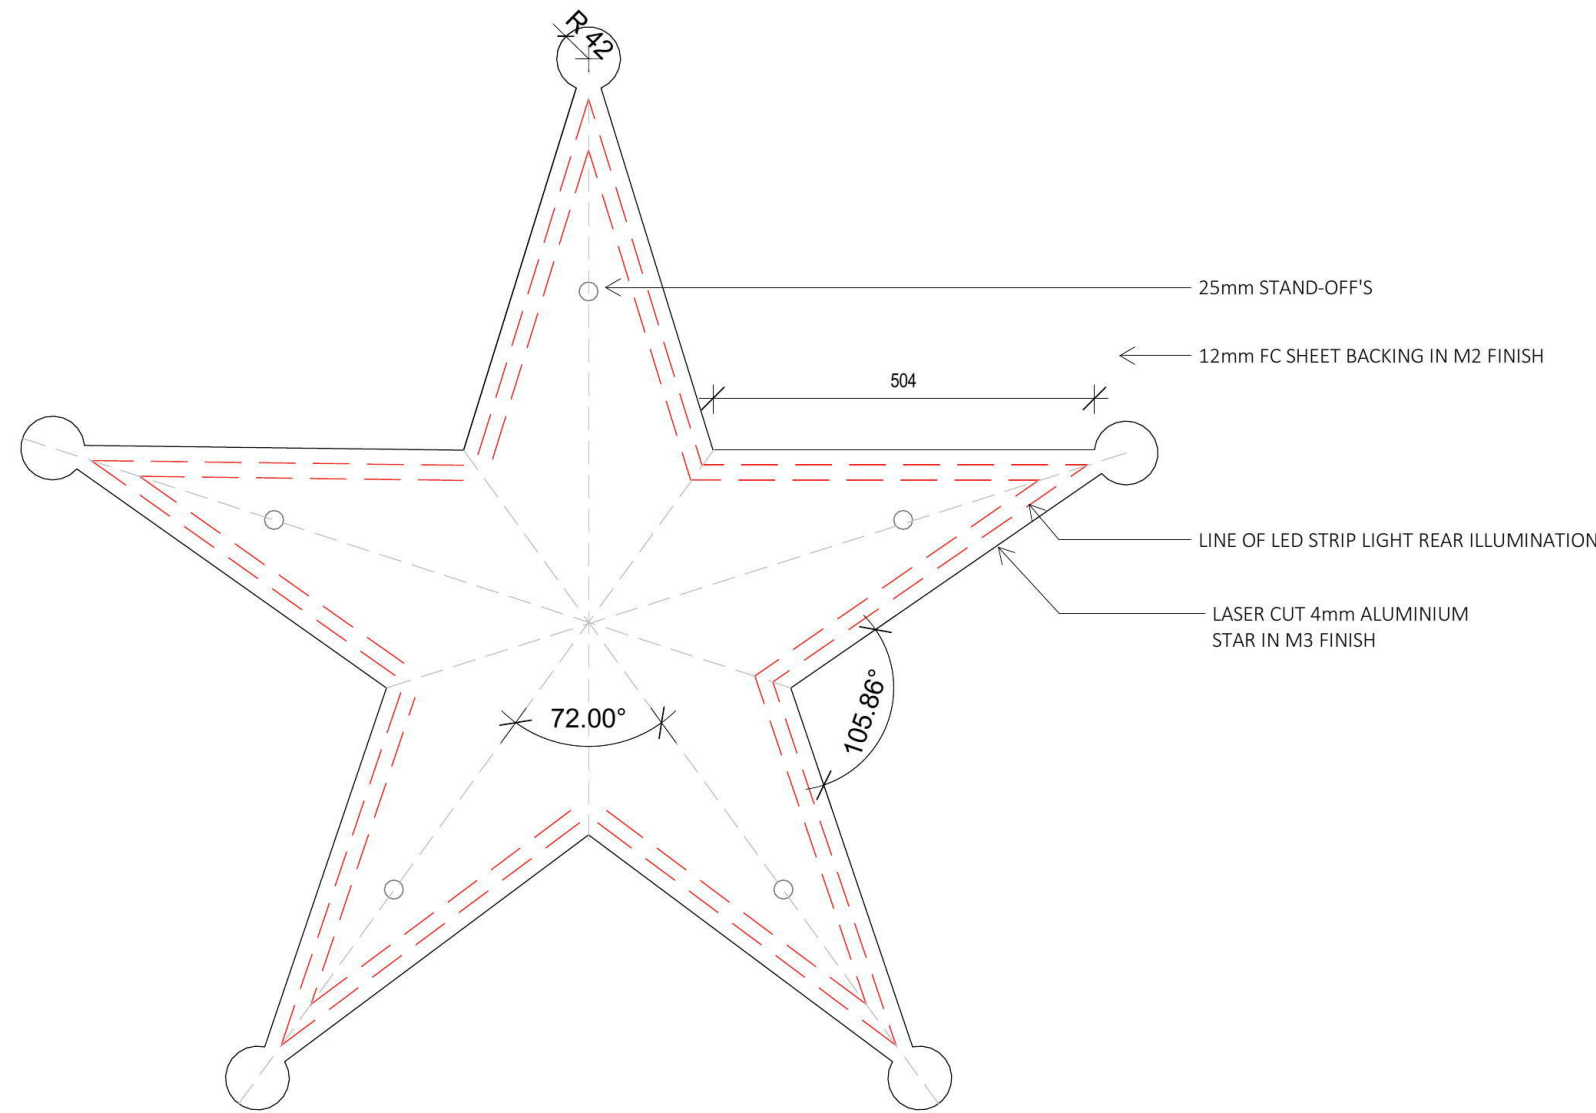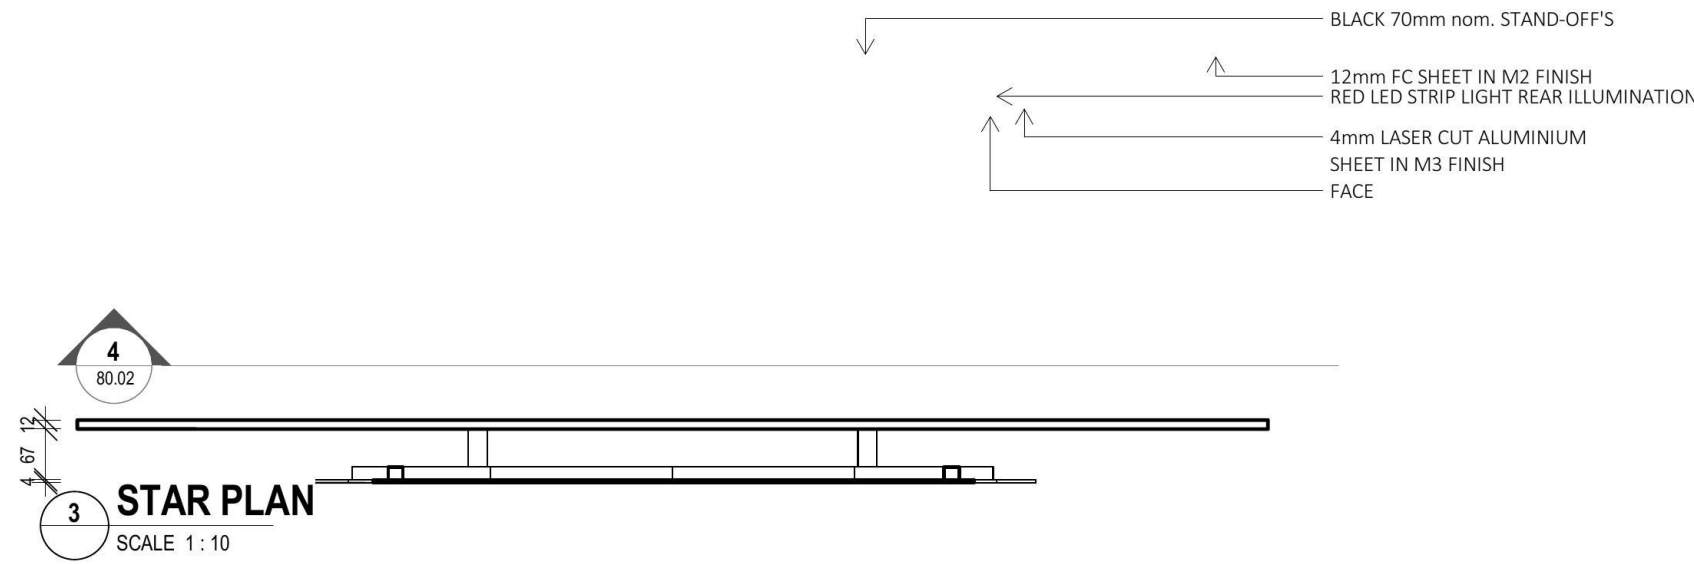

4 STAR FRONT
SCALE 1 : 10

CLIENT	PROJECT TITLE	DRAWING TITLE	CONDITIONS OF USE	REVISION LIST	DRAWN/CHECKED	STATUS
LONESTAR	LONESTAR PENRITH	SIGNAGE DETAILS SHEET 1	1. USE FIGURED DIMENSIONS ONLY. DO NOT SCALE. CHECK ALL DIMENSIONS ON SITE PRIOR TO FABRICATION OR SETOUT. 2. ALL CONSTRUCTION TO BE IN ACCORDANCE WITH THE NATIONAL CONSTRUCTION CODES (BCA, AUSTRALIAN STANDARDS AND LOCAL REGULATIONS). 3. ANY ERRORS FOUND IN THIS DOCUMENTATION SHOULD BE REPORTED IMMEDIATELY.	DATE: 17.12.18 ISSUE: A DESCRIPTION: TENDER	KR KR GB GB	0 200 400 600 8001000 mm
PROJECT NORTH	TENANCY T1 78-88 TENCH AVENUE JAMISONTOWN, NSW	SCALE @ A2 1 : 10 PROJECT NO. LS1808 DRAWING NO. 80.02	ISSUE DATE 21.12.18 STAGE DD			SCALE 1:20 original sheet size A2 (420 x 594mm)
			COPYRIGHT ALL RIGHTS RESERVED. THIS WORK IS COPYRIGHT AND CANNOT BE REPRODUCED OR COPIED IN ANY FORM OR BY ANY MEANS (GRAPHIC, ELECTRONIC OR MECHANICAL, INCLUDING PHOTOCOPYING) WITHOUT THE WRITTEN PERMISSION OF KRD. ANY LICENCE, EXPRESS OR IMPLIED, TO USE THE DOCUMENT FOR ANY PURPOSE WHATSOEVER IS RESTRICTED TO THE TERMS OF THE AGREEMENT OR IMPLIED AGREEMENT WITH KRD.			TENDER REVISION B