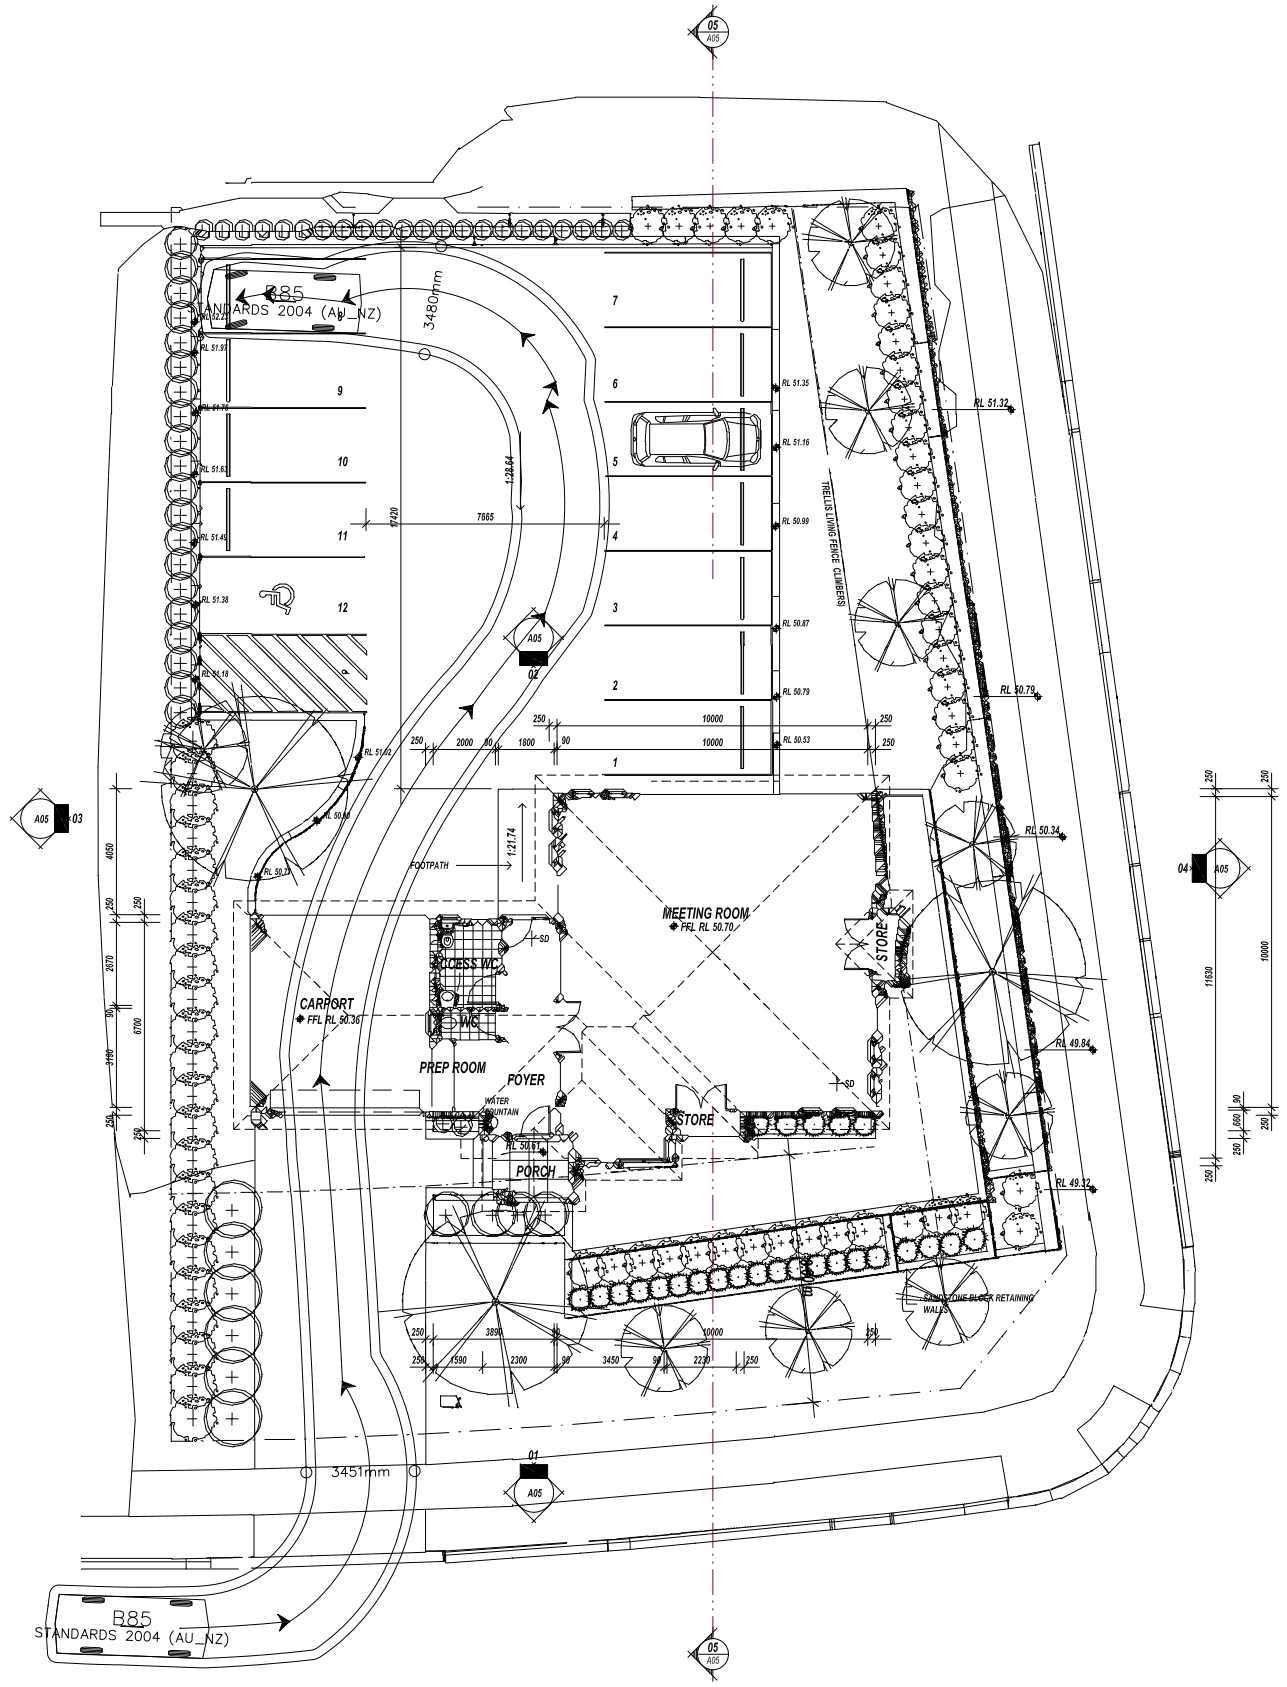

REVISION	REVISION DESCRIPTION	DATE

LEGEND

- SD — HARDWIRED INTERCONNECTED SMOKE DETECTORS
- WINDOW TAG (WINDOW TYPE)
- DOOR TAG (DOOR No.)

NOTE:
CONTRACTOR TO VERIFY ALL DIMENSIONS
ON SITE BEFORE COMMENCEMENT OF ANY WORKS
FIGURED DIMENSIONS TO TAKE PREFERENCE TO SCALING.

DRAWING
GROUND FLOOR PLAN

CLIENT
Kingswood Gospel Trust

FOR REVIEW 11.10.2019

SCALE	DRAWING No.
1 : 100 @ A1	A02
DATE	PROJECT No.
OVT 2019	KC - 1817

The Design & Documentation Specialists
PH: 0424 233 331 ABN: 54 576 890 071

www.dialbeforeyoudig.com.au
DIAL1100 BEFORE YOU DIG
Document Set ID: 8998089
Version: 1, Version Date: 22/01/2020

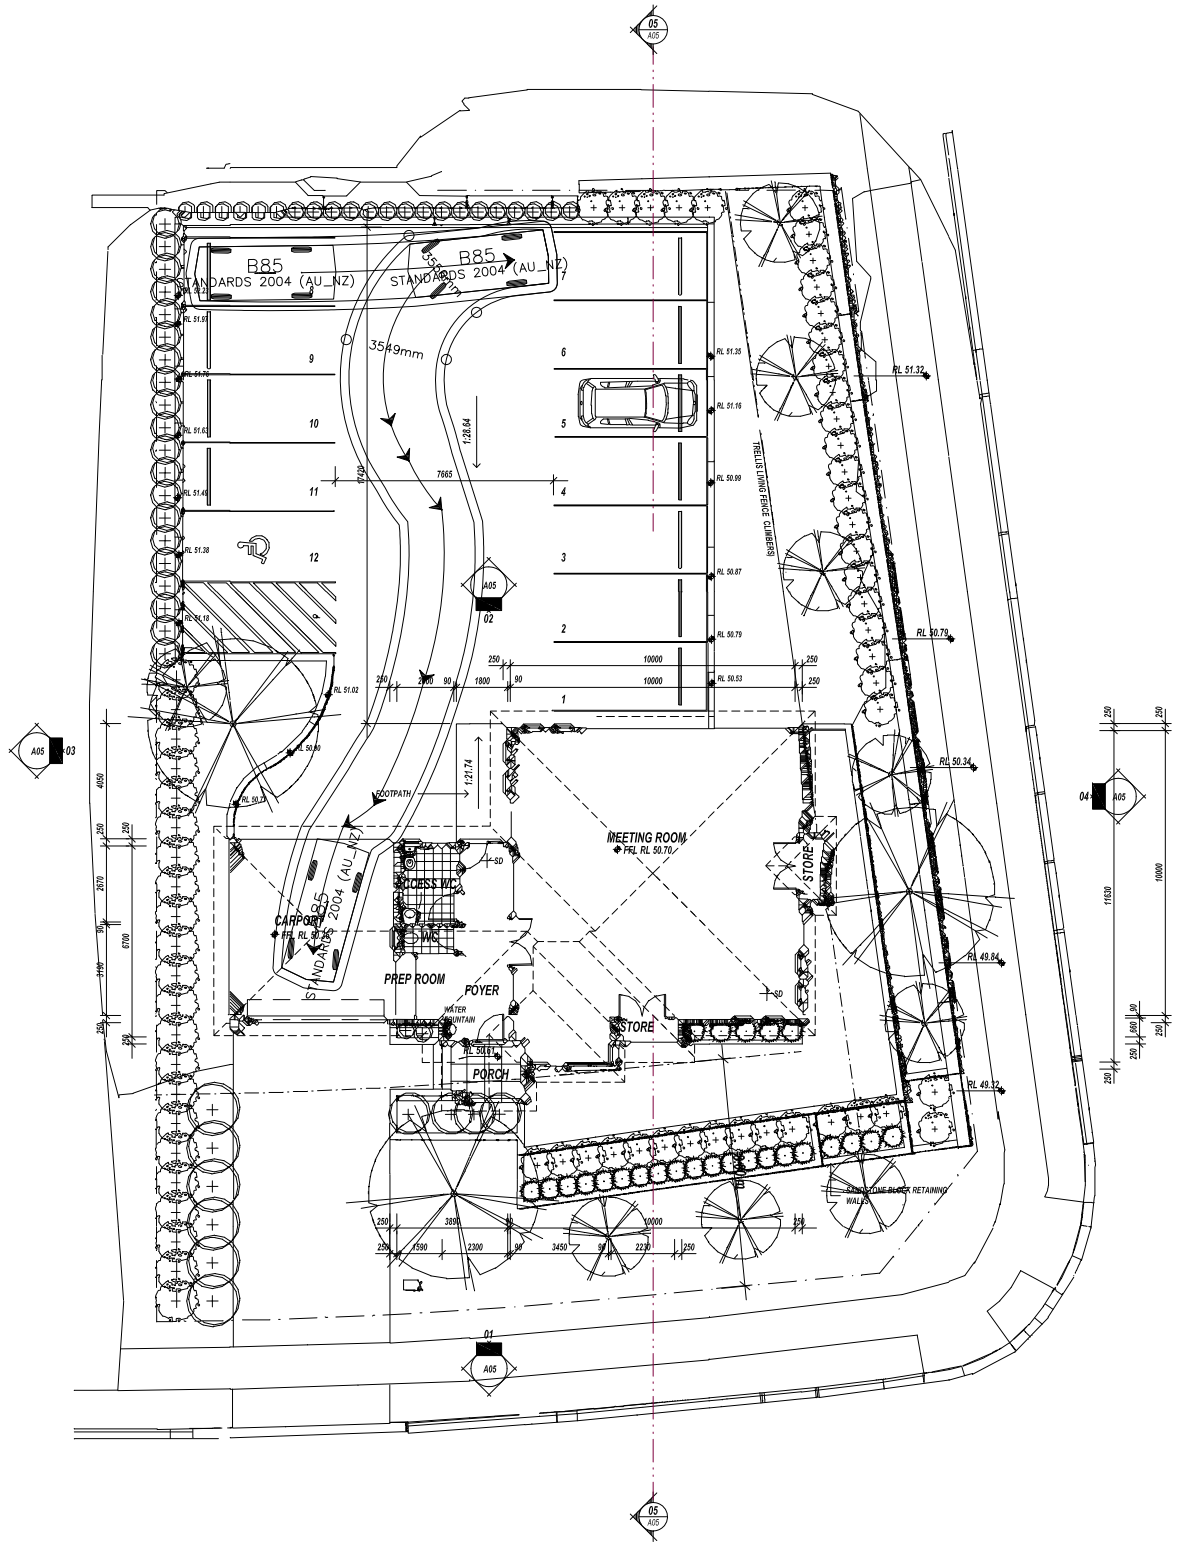

REVISION	REVISION DESCRIPTION	DATE

LEGEND

- SD — HARDWIRED INTERCONNECTED SMOKE DETECTORS
- WINDOW TAG (WINDOW TYPE / WINDOW No.)
- DOOR TAG (DOOR No.)

NOTE:
CONTRACTOR TO VERIFY ALL DIMENSIONS
ON SITE BEFORE COMMENCEMENT OF ANY WORKS
FIGURED DIMENSIONS TO TAKE PREFERENCE TO SCALING.

[redacted]

DRAWING
GROUND FLOOR PLAN

CLIENT
Kingswood Gospel Trust

FOR REVIEW 11.10.2019

SCALE	DRAWING No.
1 : 100 @ A1	A02
DATE	PROJECT No.
OVT 2019	KC - 1817

www.dialbeforeyoudig.com.au
DIAL1100 BEFORE YOU DIG

The Design & Documentation Specialists
PH: 0424 233 331 ABN: 54 576 890 071

[redacted]

Document Set ID: 8998089
Version: 1, Version Date: 22/01/2020

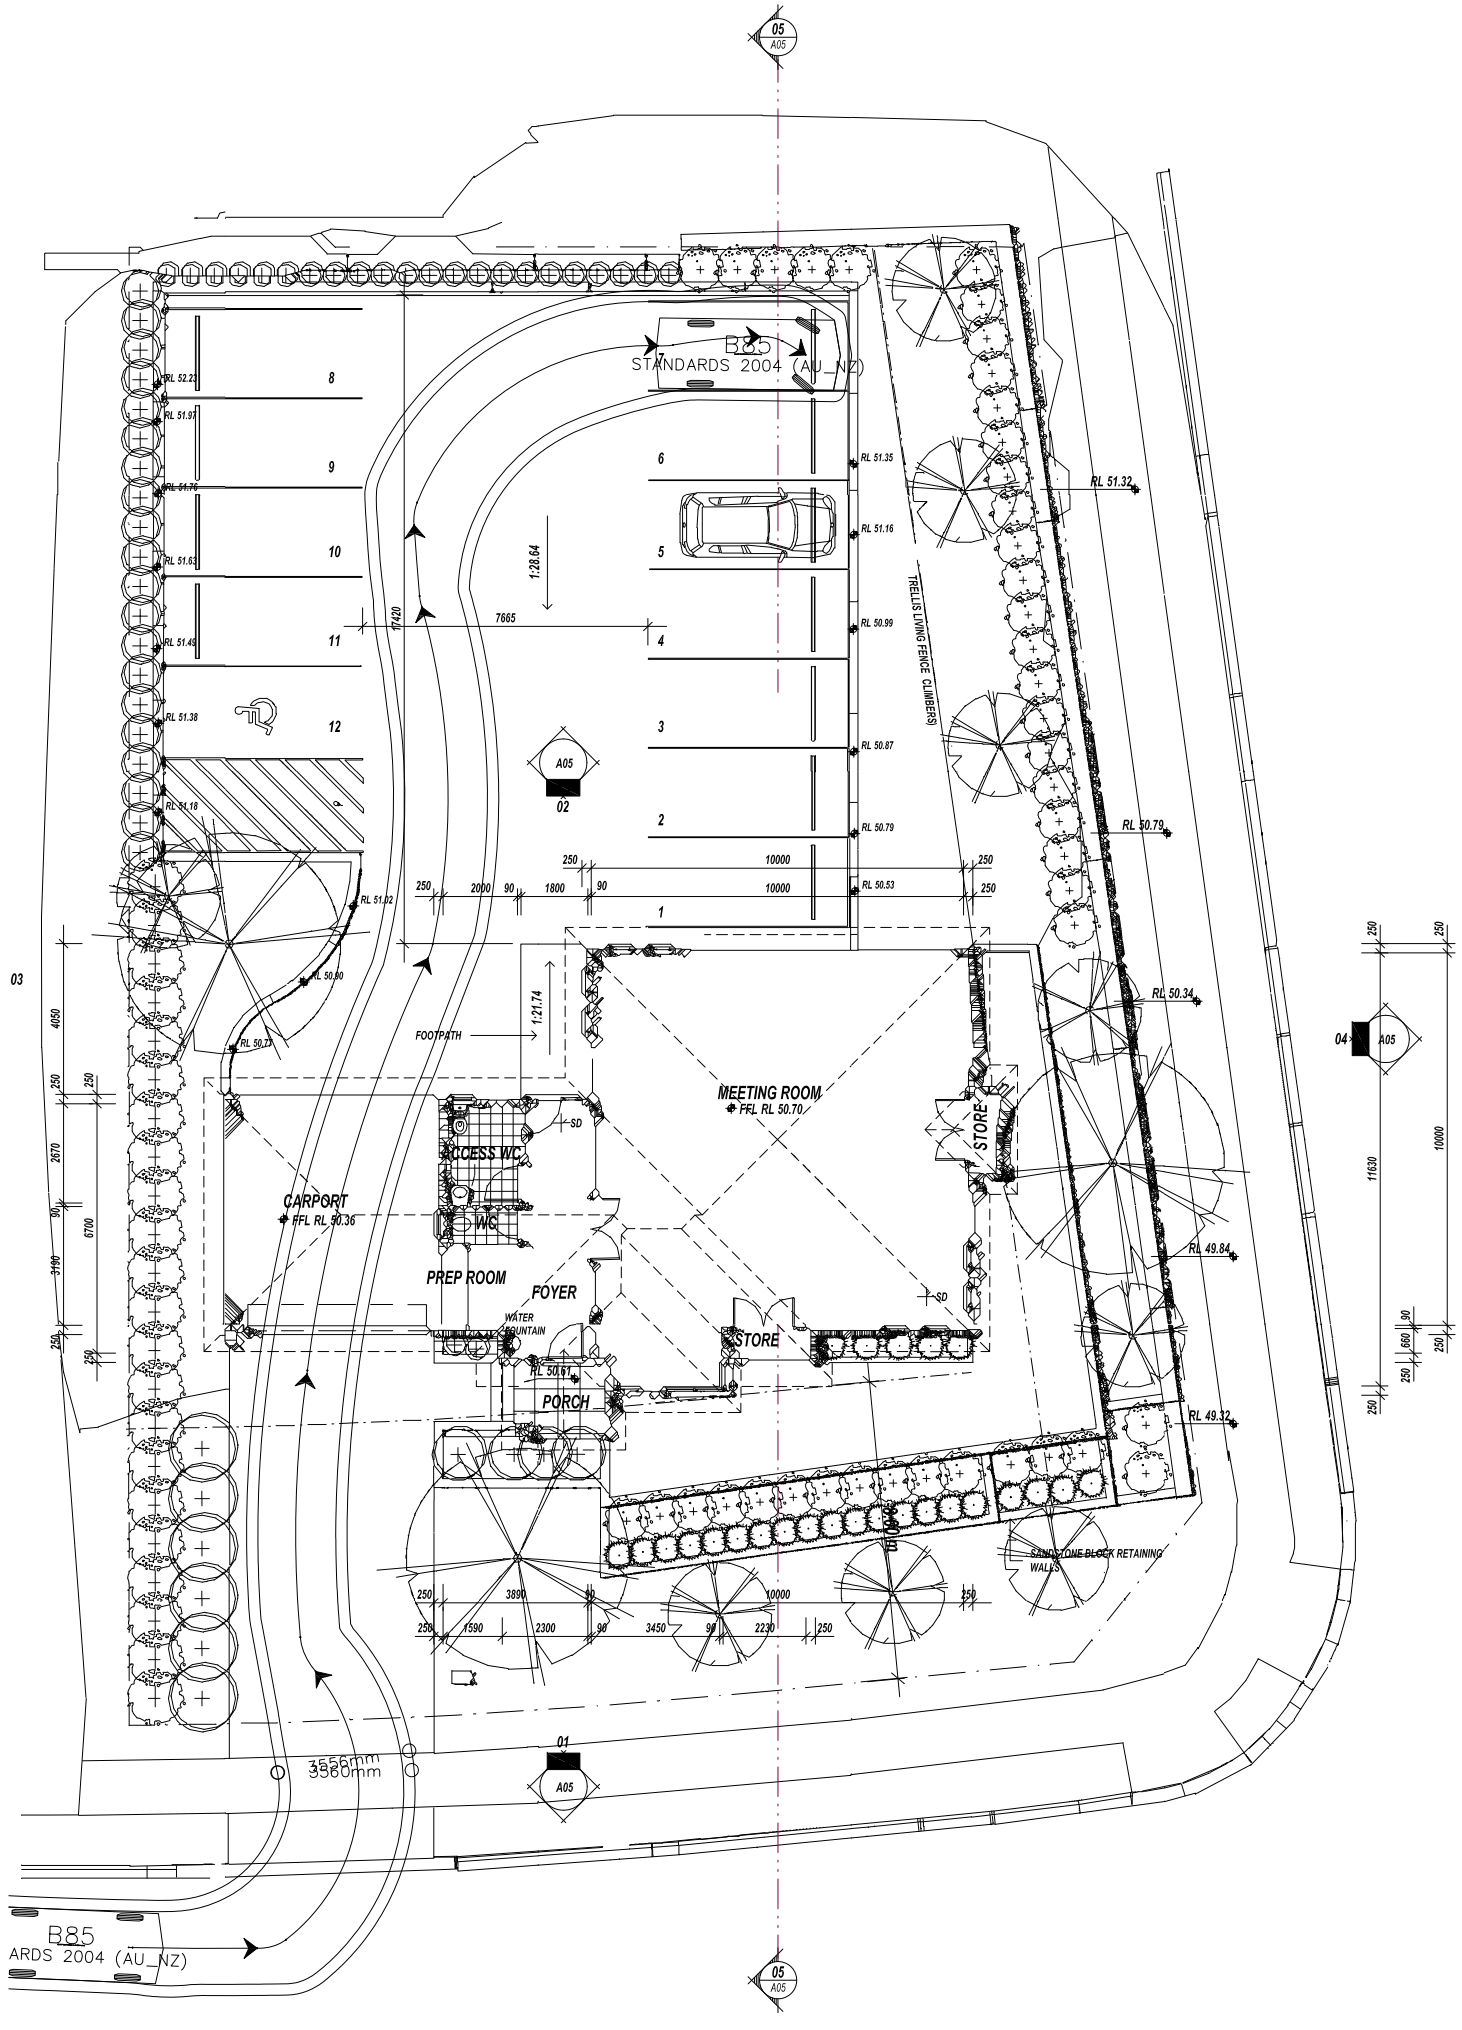

REVISION	REVISION DESCRIPTION	DATE

LEGEND

- SD — HARDWIRED INTERCONNECTED SMOKE DETECTORS
- WINDOW TYPE / WINDOW TAG / WINDOW No. — WINDOW TAG
- DOOR TAG

NOTE:
CONTRACTOR TO VERIFY ALL DIMENSIONS ON SITE BEFORE COMMENCEMENT OF ANY WORKS
FIGURED DIMENSIONS TO TAKE PREFERENCE TO SCALING.

[redacted]

DRAWING
GROUND FLOOR PLAN

CLIENT
Kingswood Gospel Trust

FOR REVIEW 11.10.2019

SCALE	DRAWING No.
1 : 100 @ A1	A02
DATE	PROJECT No.
OVT 2019	KC - 1817

KLEYO LOCATIONS
The Design & Documentation Specialists
PH: 0424 233 331 ABN: 54 576 890 071

www.dialbeforeyoudig.com.au
DIAL1100 BEFORE YOU DIG

[redacted]

Document Set ID: 8998089
Version: 1, Version Date: 22/01/2020

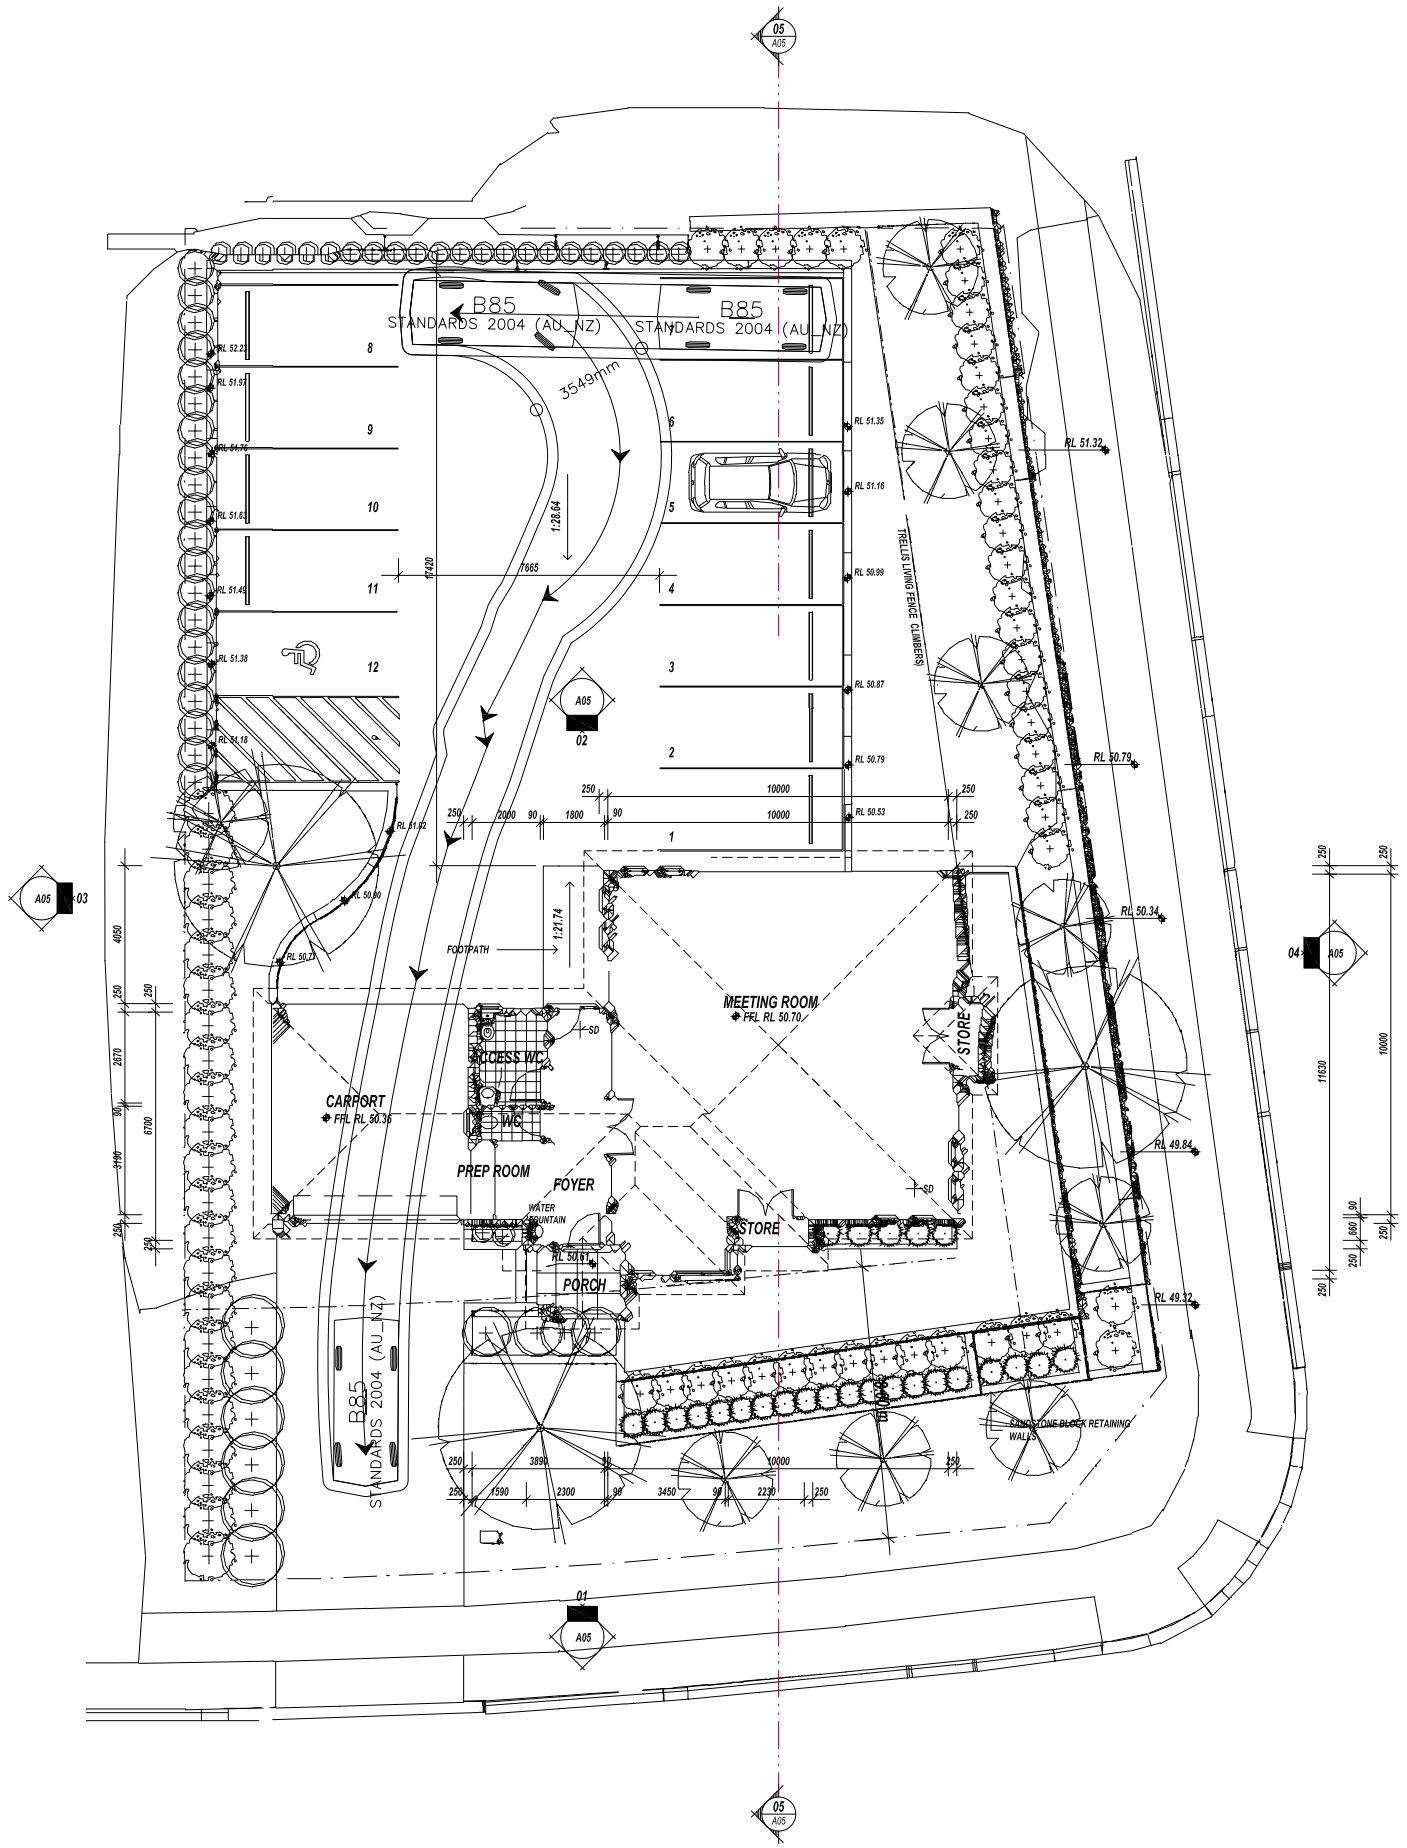

REVISION	REVISION DESCRIPTION	DATE

LEGEND

- SD — HARDWIRED INTERCONNECTED SMOKE DETECTORS
- WINDOW TAG (WINDOW TYPE / WINDOW No.)
- DOOR TAG

NOTE:
CONTRACTOR TO VERIFY ALL DIMENSIONS ON SITE BEFORE COMMENCEMENT OF ANY WORKS
FIGURED DIMENSIONS TO TAKE PREFERENCE TO SCALING.

[redacted]

DRAWING
GROUND FLOOR PLAN

CLIENT
Kingswood Gospel Trust

FOR REVIEW 11.10.2019

SCALE: 1 : 100 @ A1	DRAWING No.: A02
DATE: OVT 2019	PROJECT No.: KC - 1817

The Design & Documentation Specialists
PH: 0424 233 331 ABN: 54 576 890 071

www.dialbeforeyoudig.com.au
DIAL1100 BEFORE YOU DIG

[redacted]

Document Set ID: 8998089
Version: 1, Version Date: 22/01/2020